




SOUTH EAST ELEVATION
SCALE: 1:100



NORTH WEST ELEVATION
SCALE: 1:100



NORTH EAST ELEVATION
SCALE: 1:100

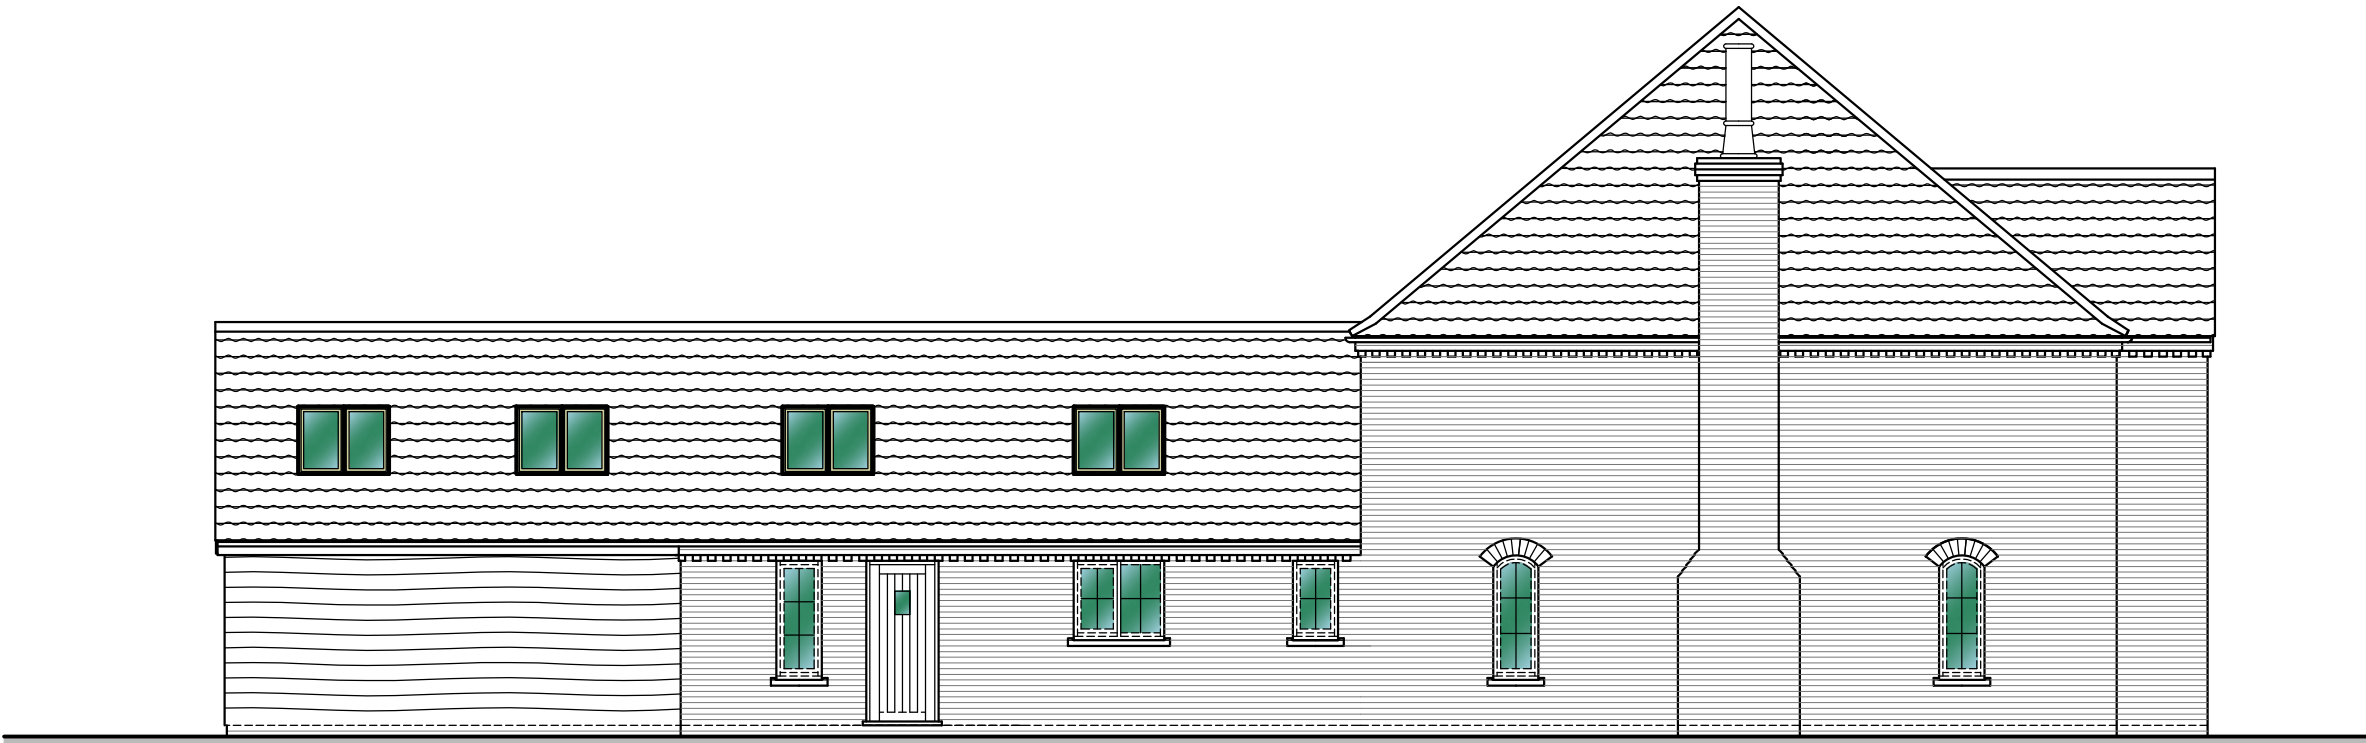

SOUTH WEST ELEVATION
SCALE: 1:100

Notes:

This document is the property of Holt Architectural Ltd and may not be reissued, loaned or copied in part or in whole without written permission © 2015

All dimensions are in millimetres unless stated otherwise.

It is recommended that information is not scaled off this drawing.

This drawing should be read in conjunction with all other relevant information, specifications & schedules.

If this drawing is received electronically it is the recipients responsibility to print the document at the correct scale and paper size.

All dimensions to be checked on site prior to commencing work. and any discrepancies to be advised immediately.

no	date	amendment description

Revisions

Drawing Status:

PLANNING



Brambley Hedge
Dereham Road
Colton
Faversham
Norfolk
NR21 7NG
Tel: 0544 800 3644
Email: studio@holt-architectural.co.uk

Project Title:

ADJACENT TYSDALE FARM
COMMON WAY
TYDD ST MARY
WISBECH
PE13 5QH

PROPOSED NEW DETACHED DWELLING

Drawing Title:

ELEVATIONS

Scale:

AS STATED @ A1

Date:

SEPT 2015

Drawn:

SLB

Drawing Number:

15-PW-03

Revisions: