




North East Elevation 1:100




South West Elevation 1:100




North West Elevation 1:100

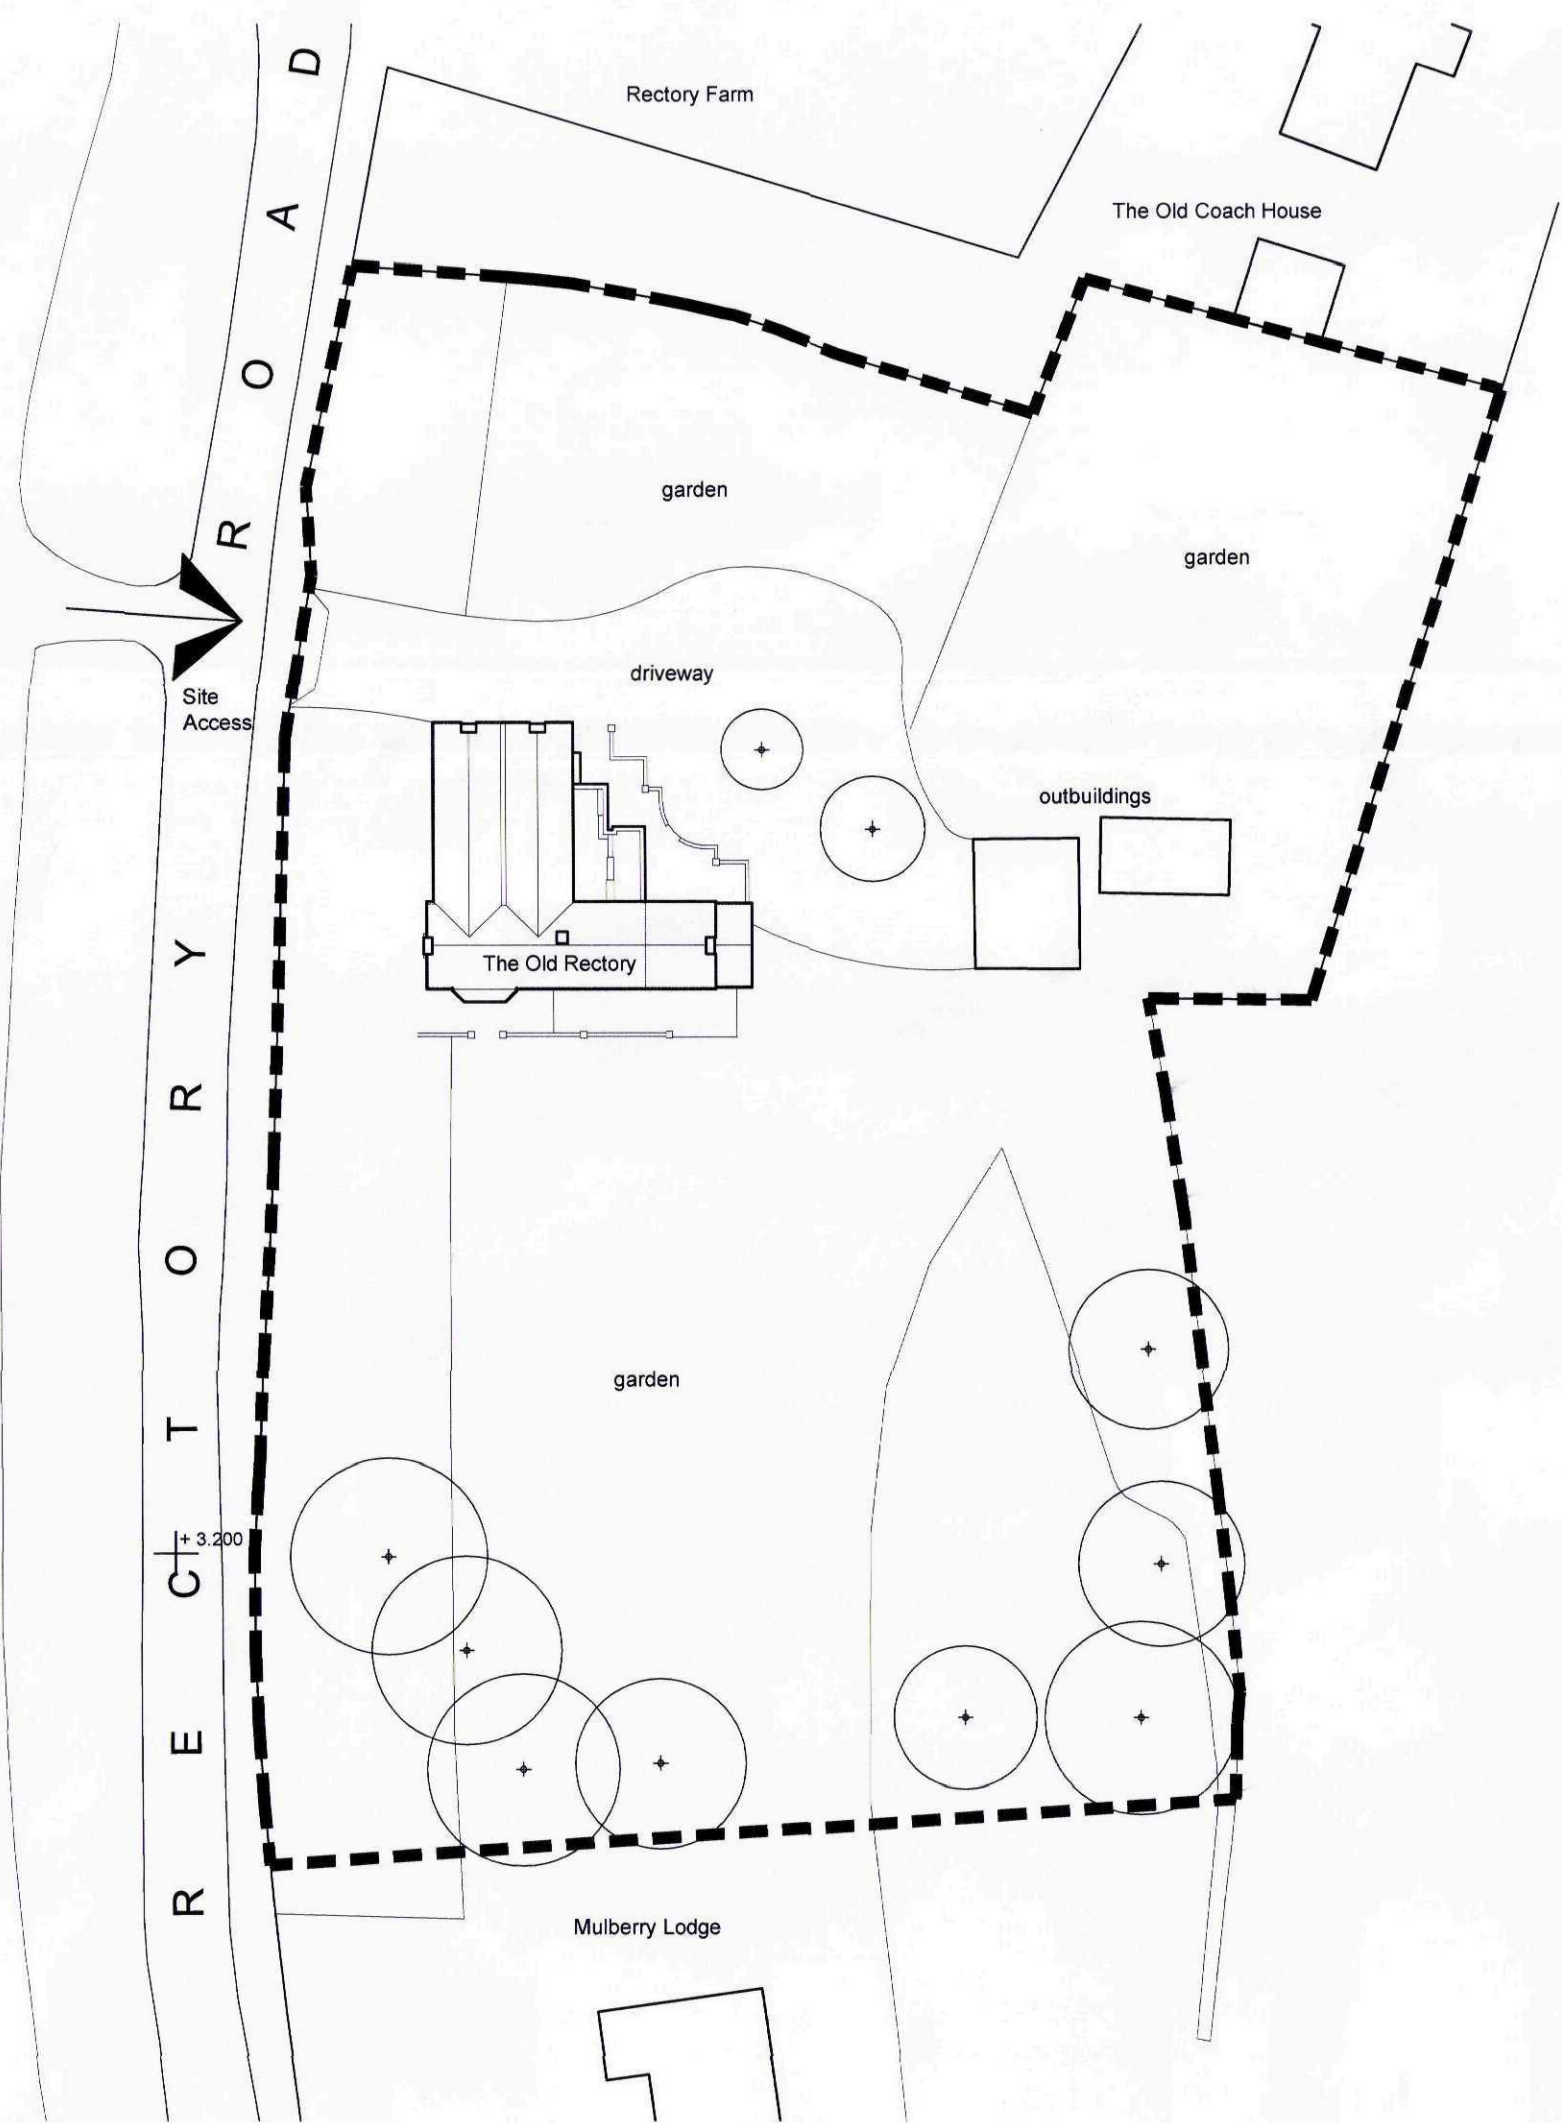


Site Plan 1:500

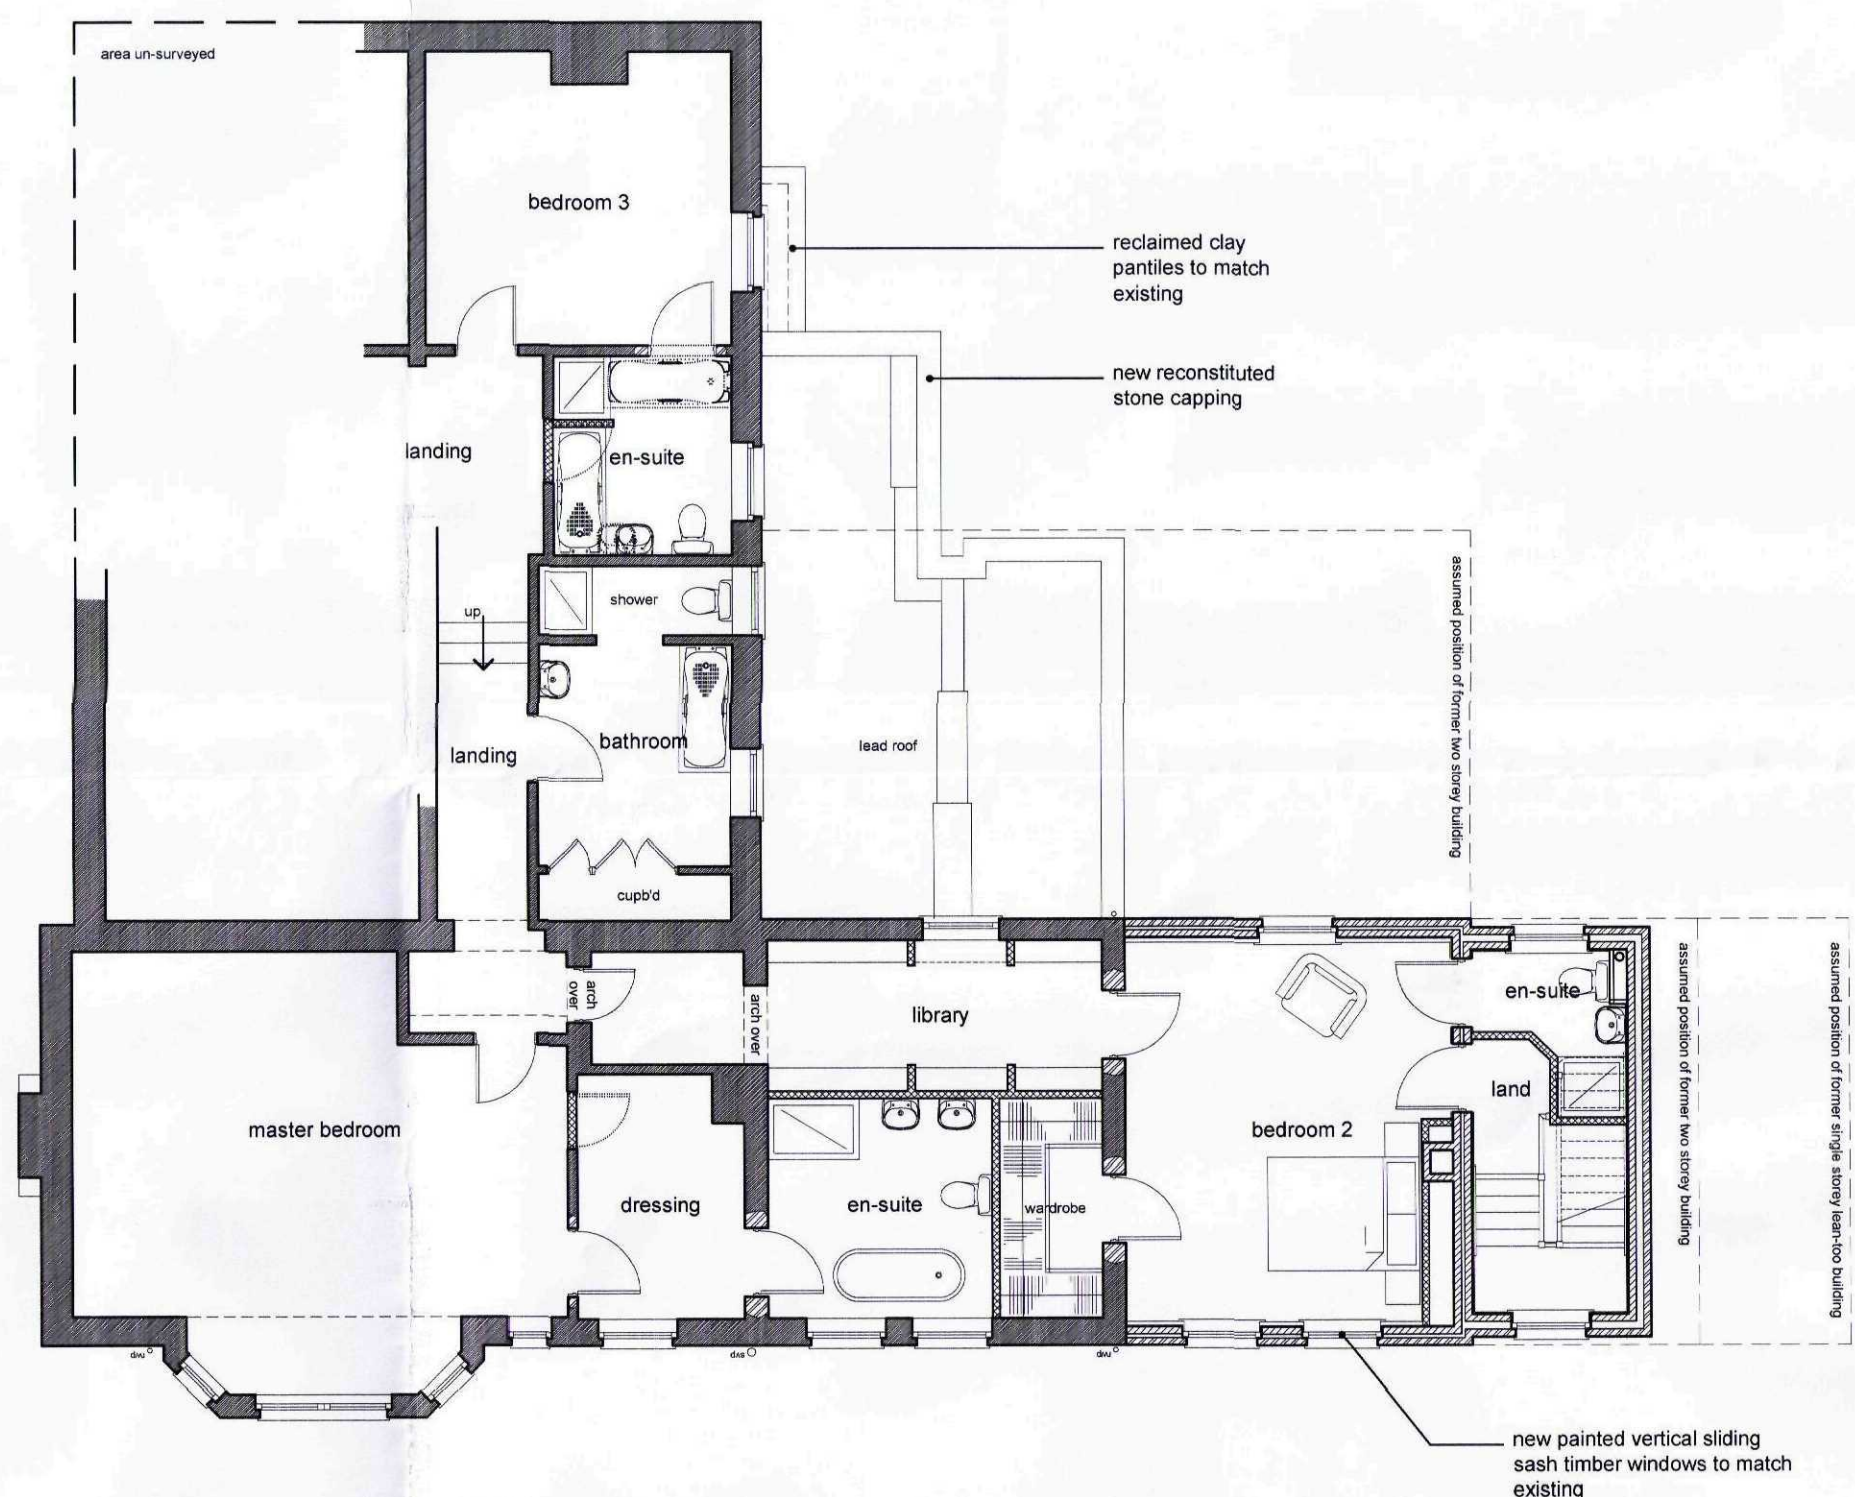

First Floor Plan 1:100

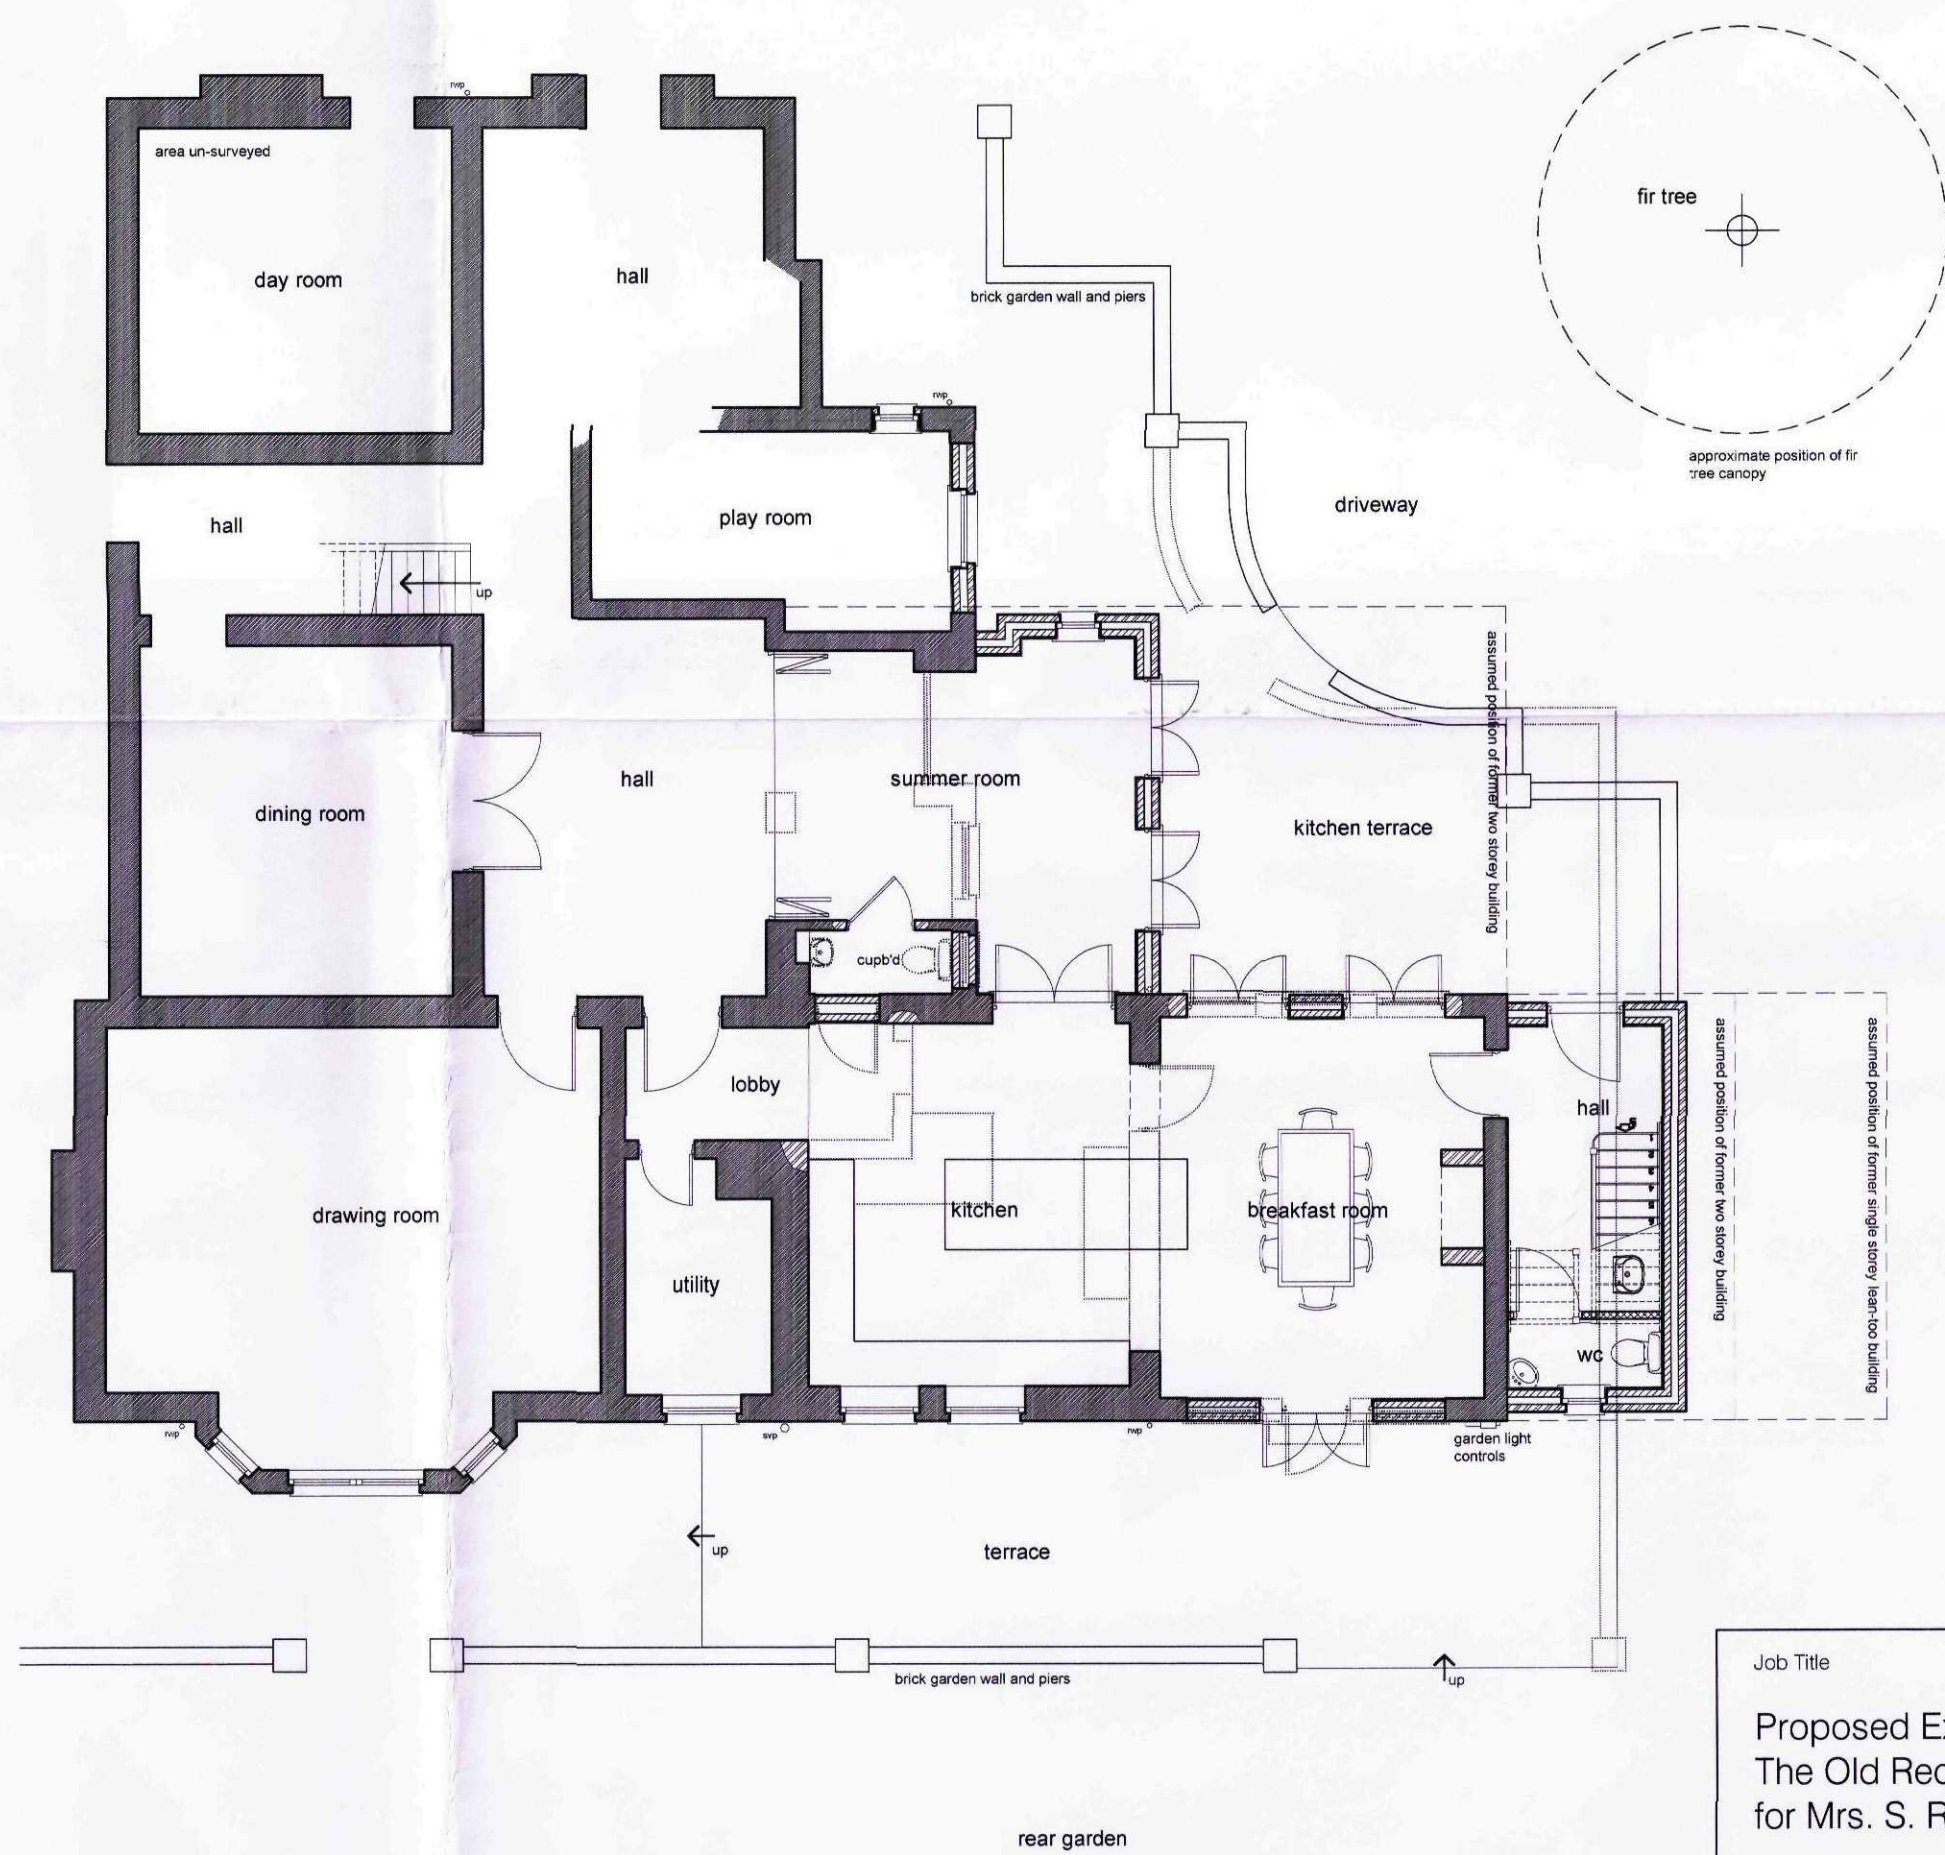

Ground Floor Plan 1:100

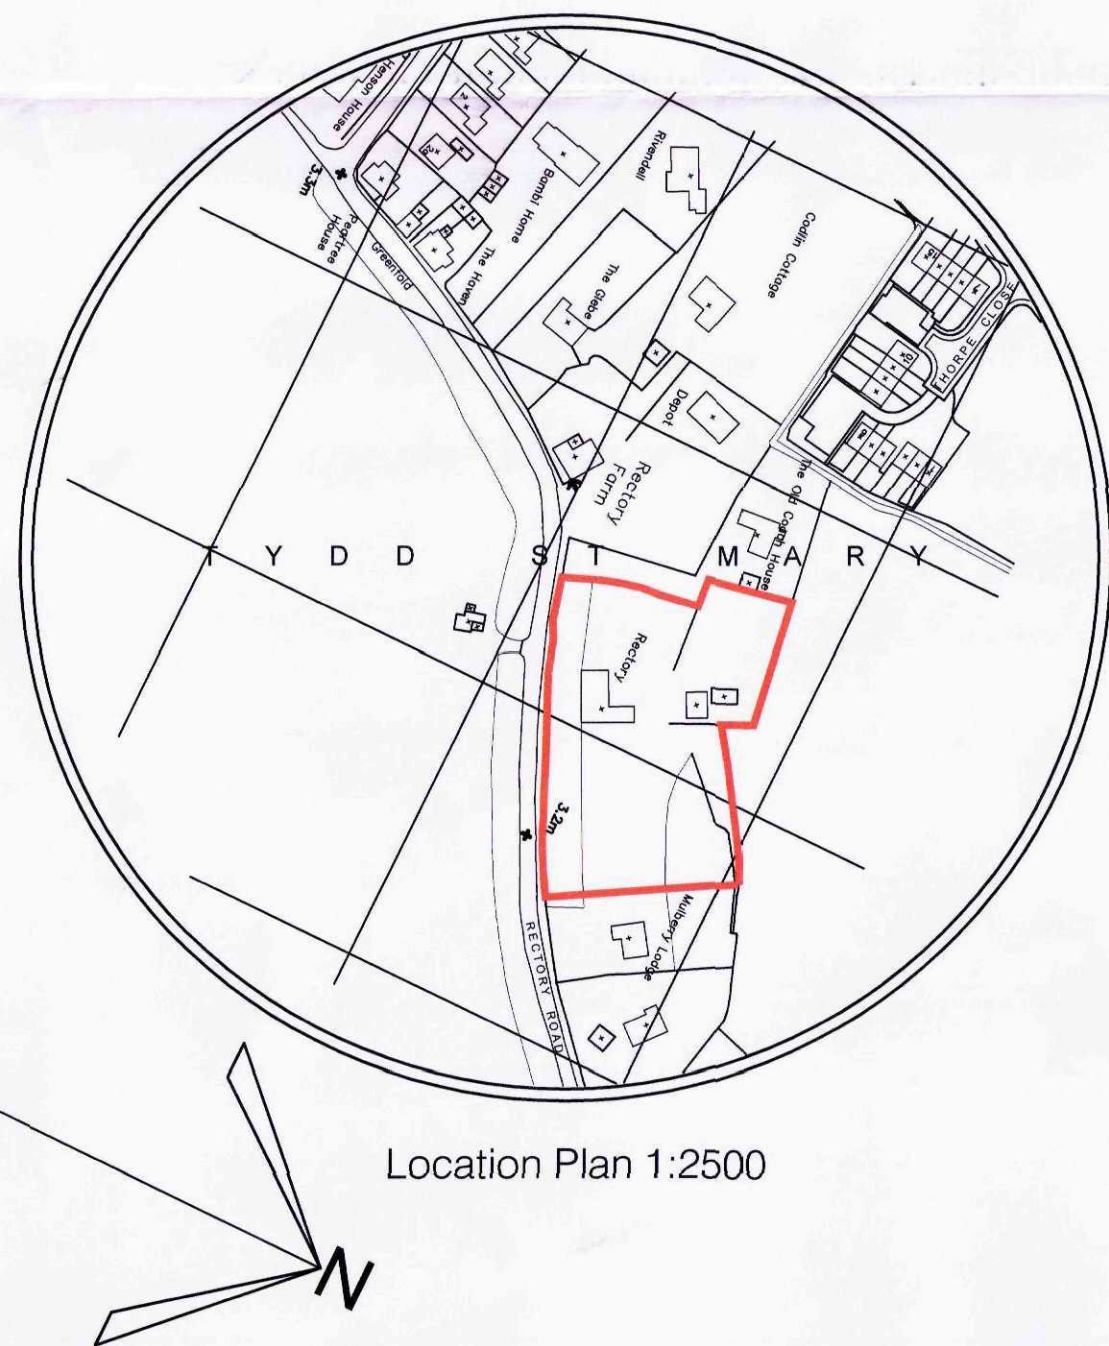

Location Plan 1:2500

THIS DRAWING IS THE COPYRIGHT OF THE ARCHITECT AND IS NOT TO BE REPRODUCED WITHOUT PRIOR PERMISSION.

ALL DIMENSIONS AND PARTICULARS ARE TO BE CHECKED ON SITE BEFORE WORK COMMENCES. DO NOT SCALE OFF THIS DRAWING.



Job Title				
Proposed Extensions & Alterations to The Old Rectory, Tydd St Mary for Mrs. S. Rawlins				
Drawing Title				
beech tree SCHEME DRAWING				
Date	Scale	Dwn	Dwg. No.	Rev.
Feb 11	Var @ A1	RS	SE-0001-P02	




North East Elevation 1:100




South West Elevation 1:100




North West Elevation 1:100

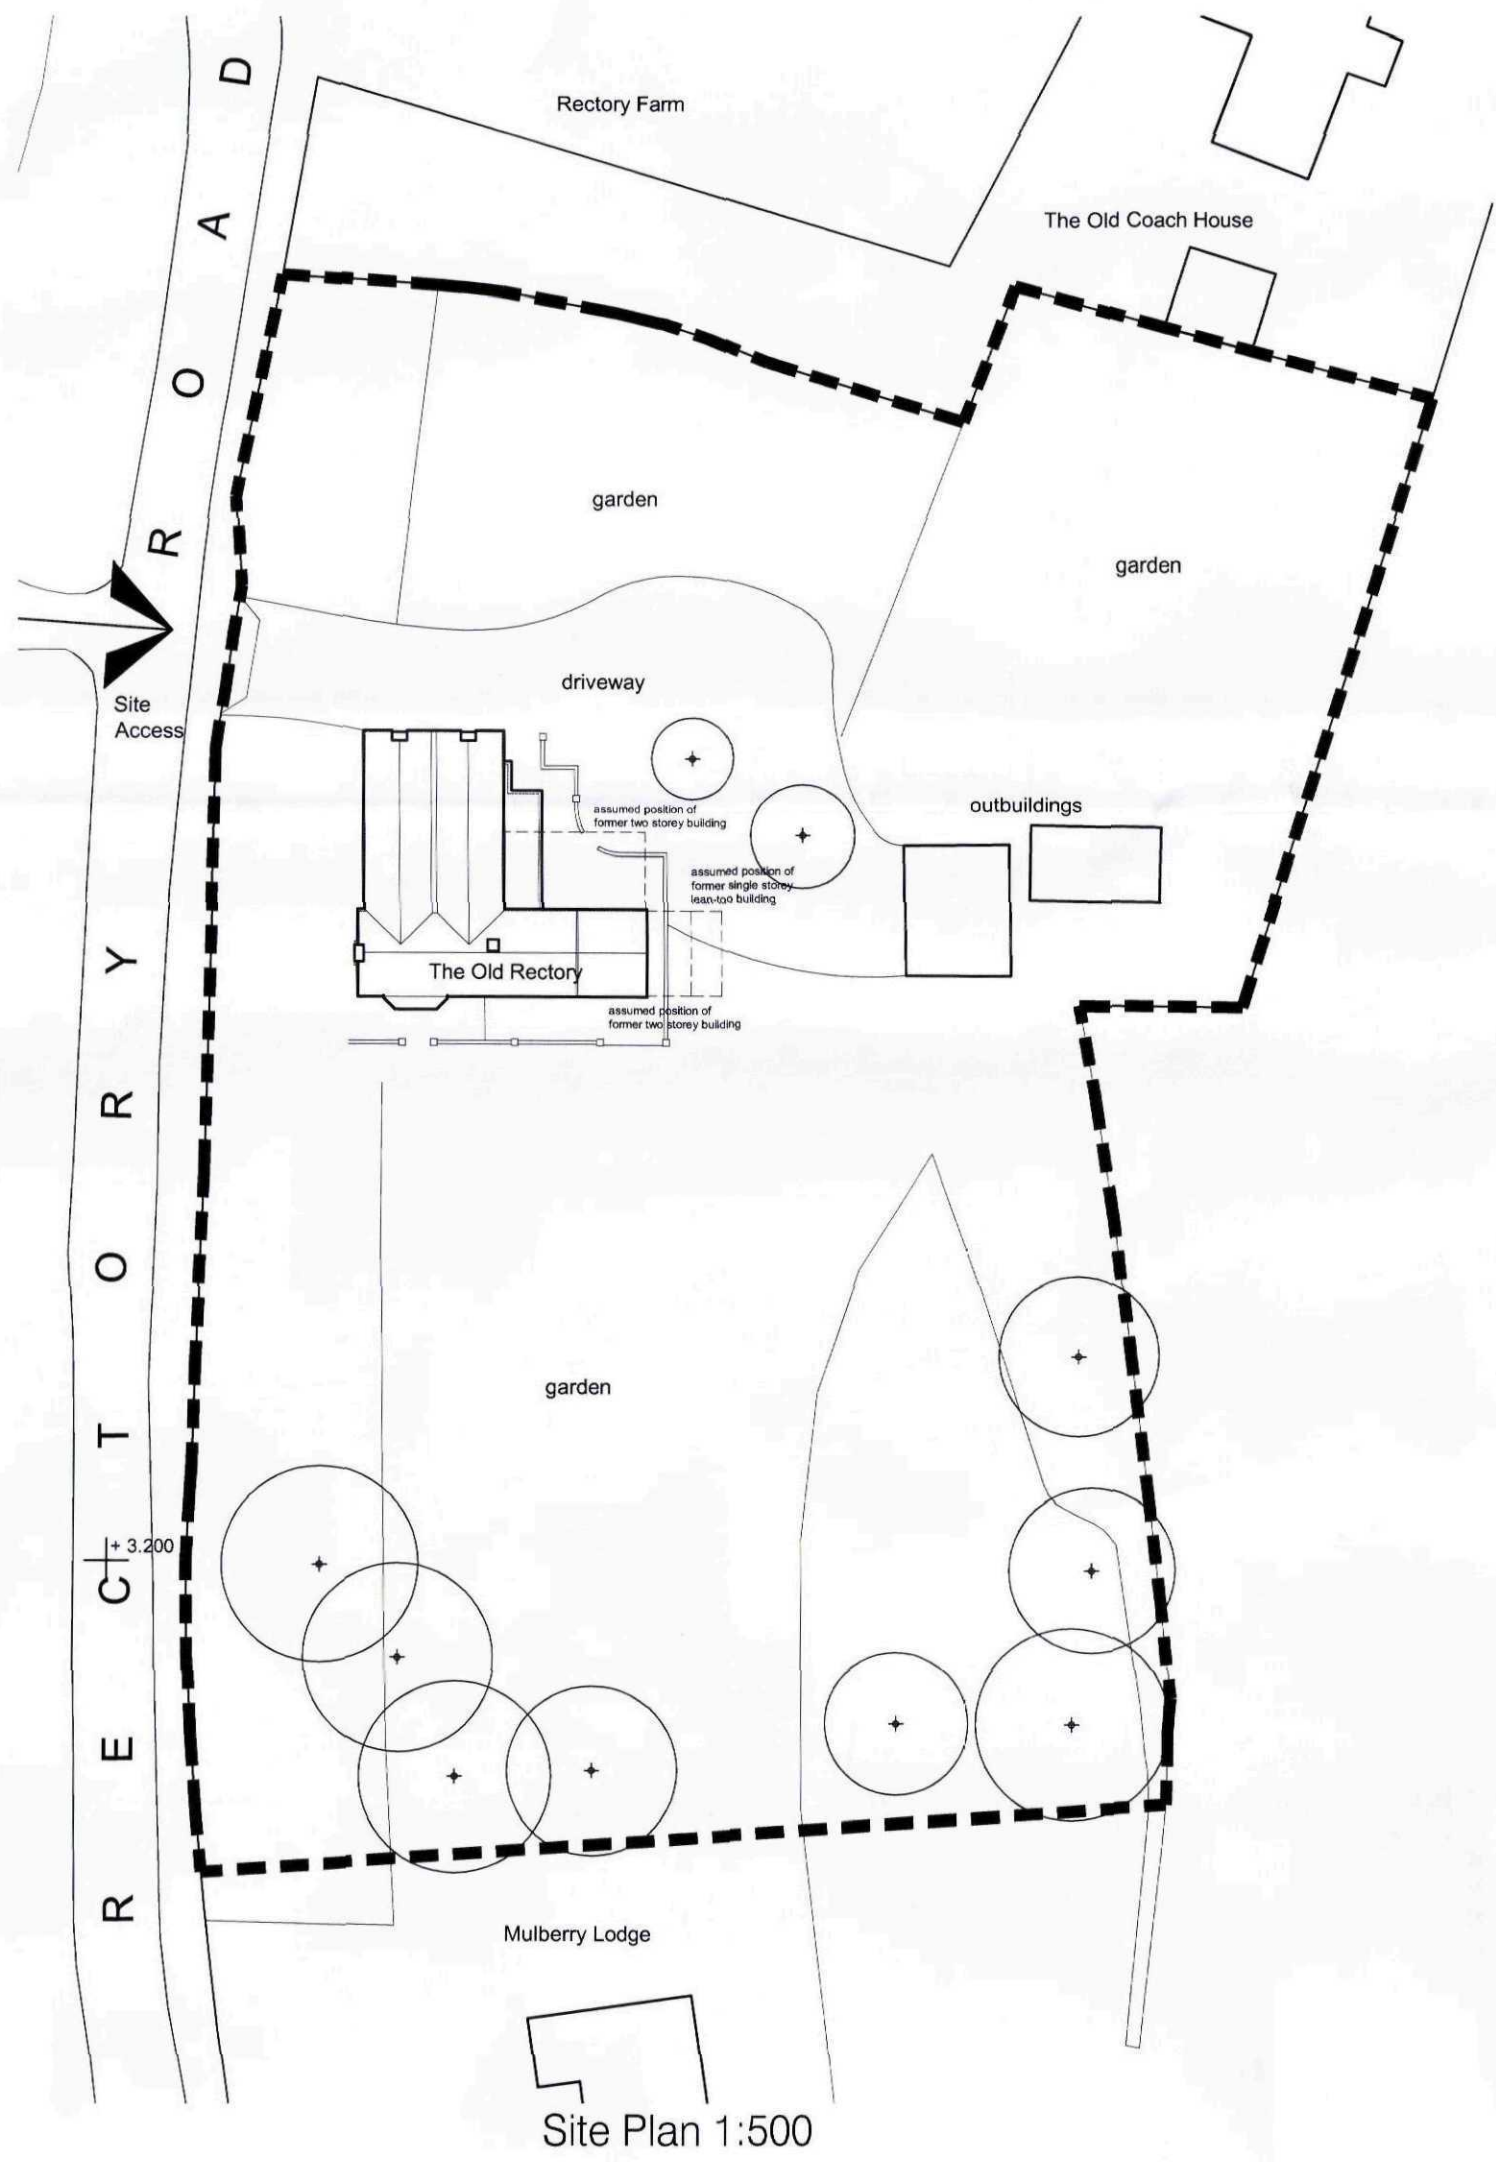

Site Plan 1:500

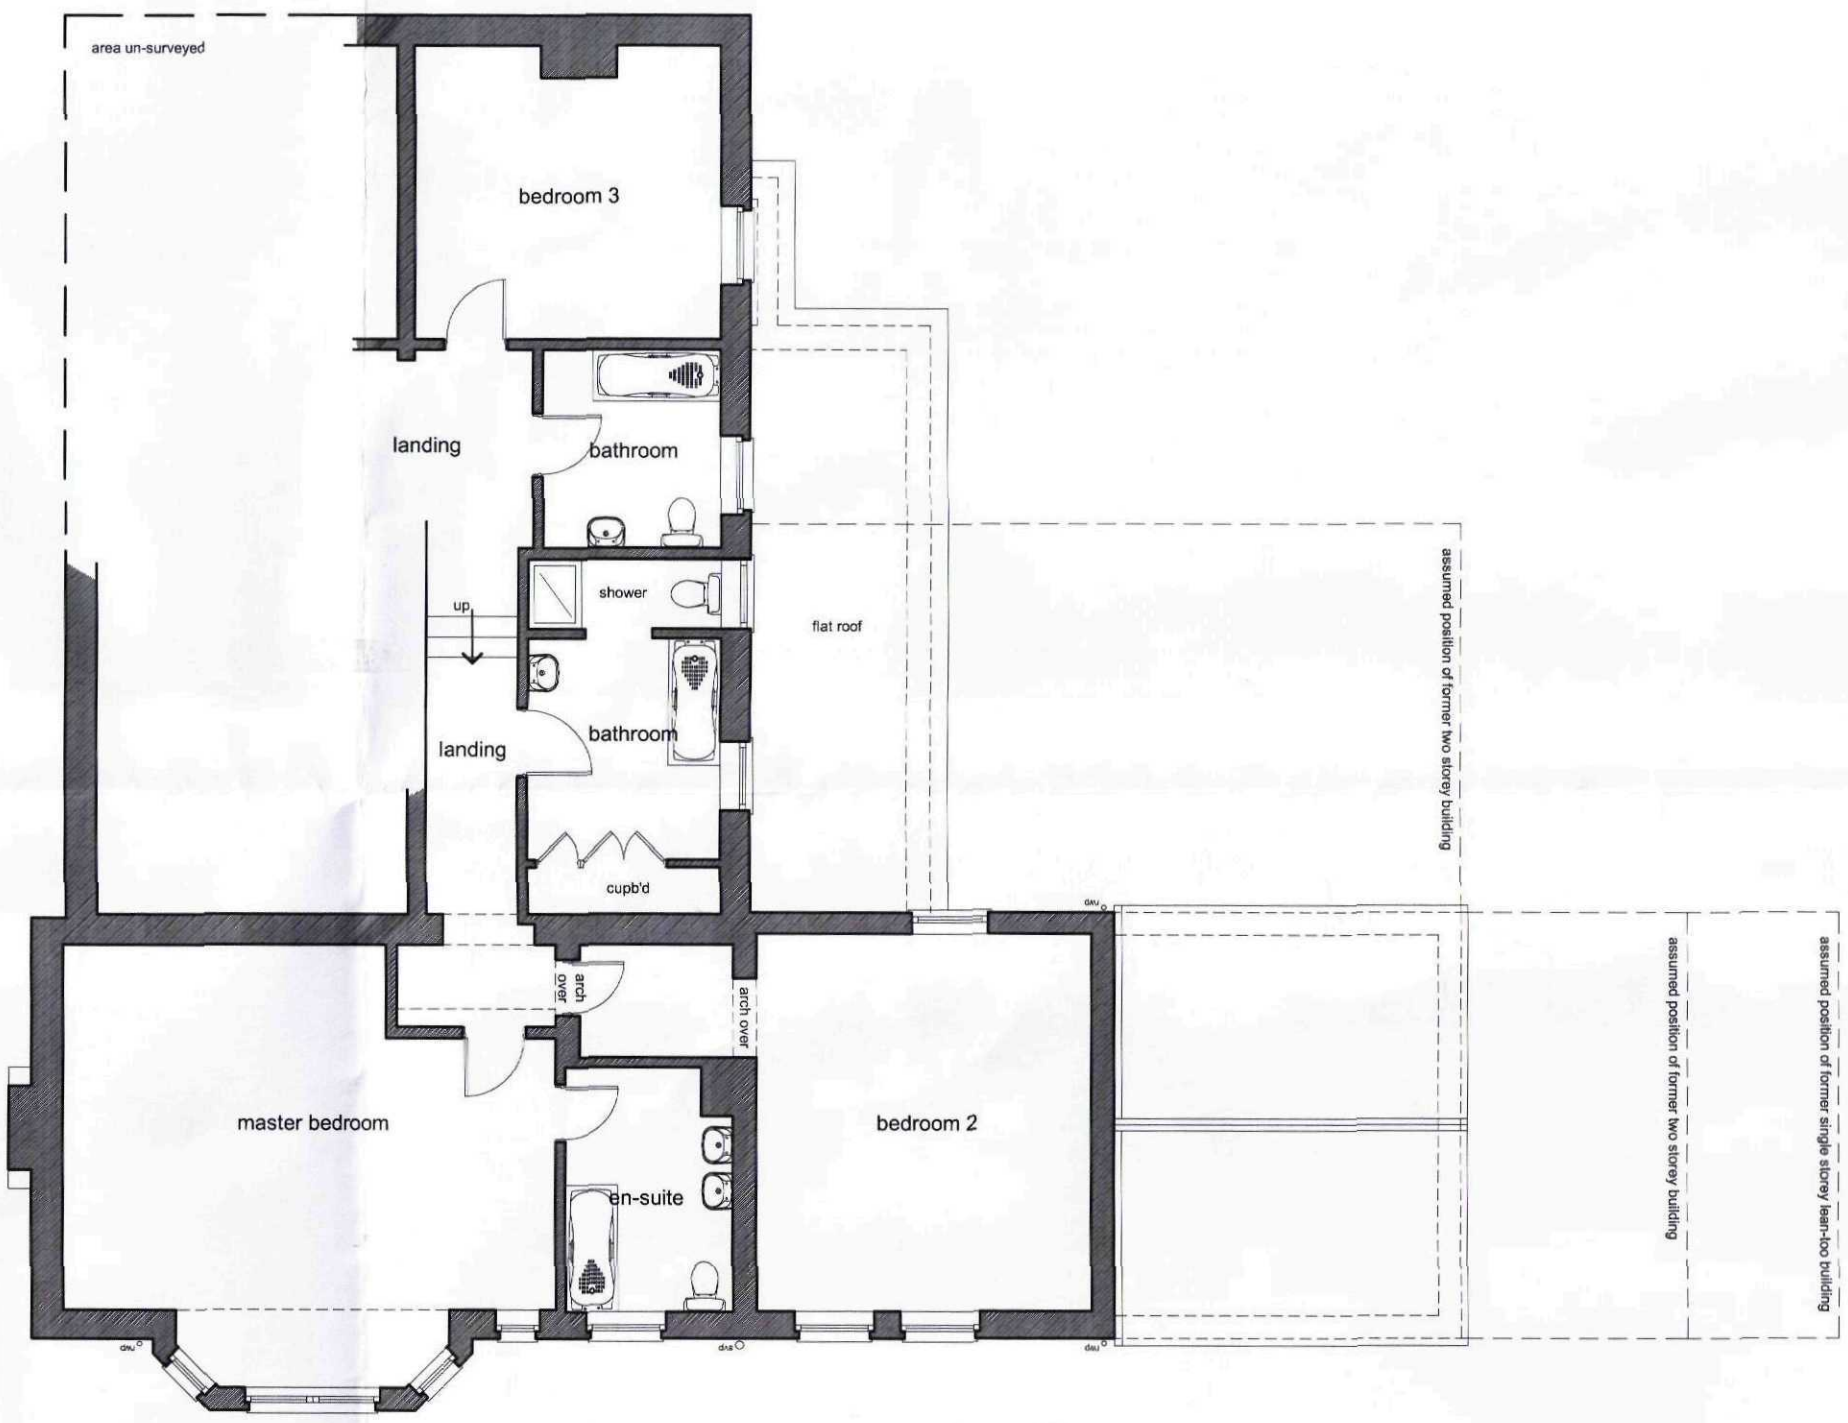

First Floor Plan 1:100

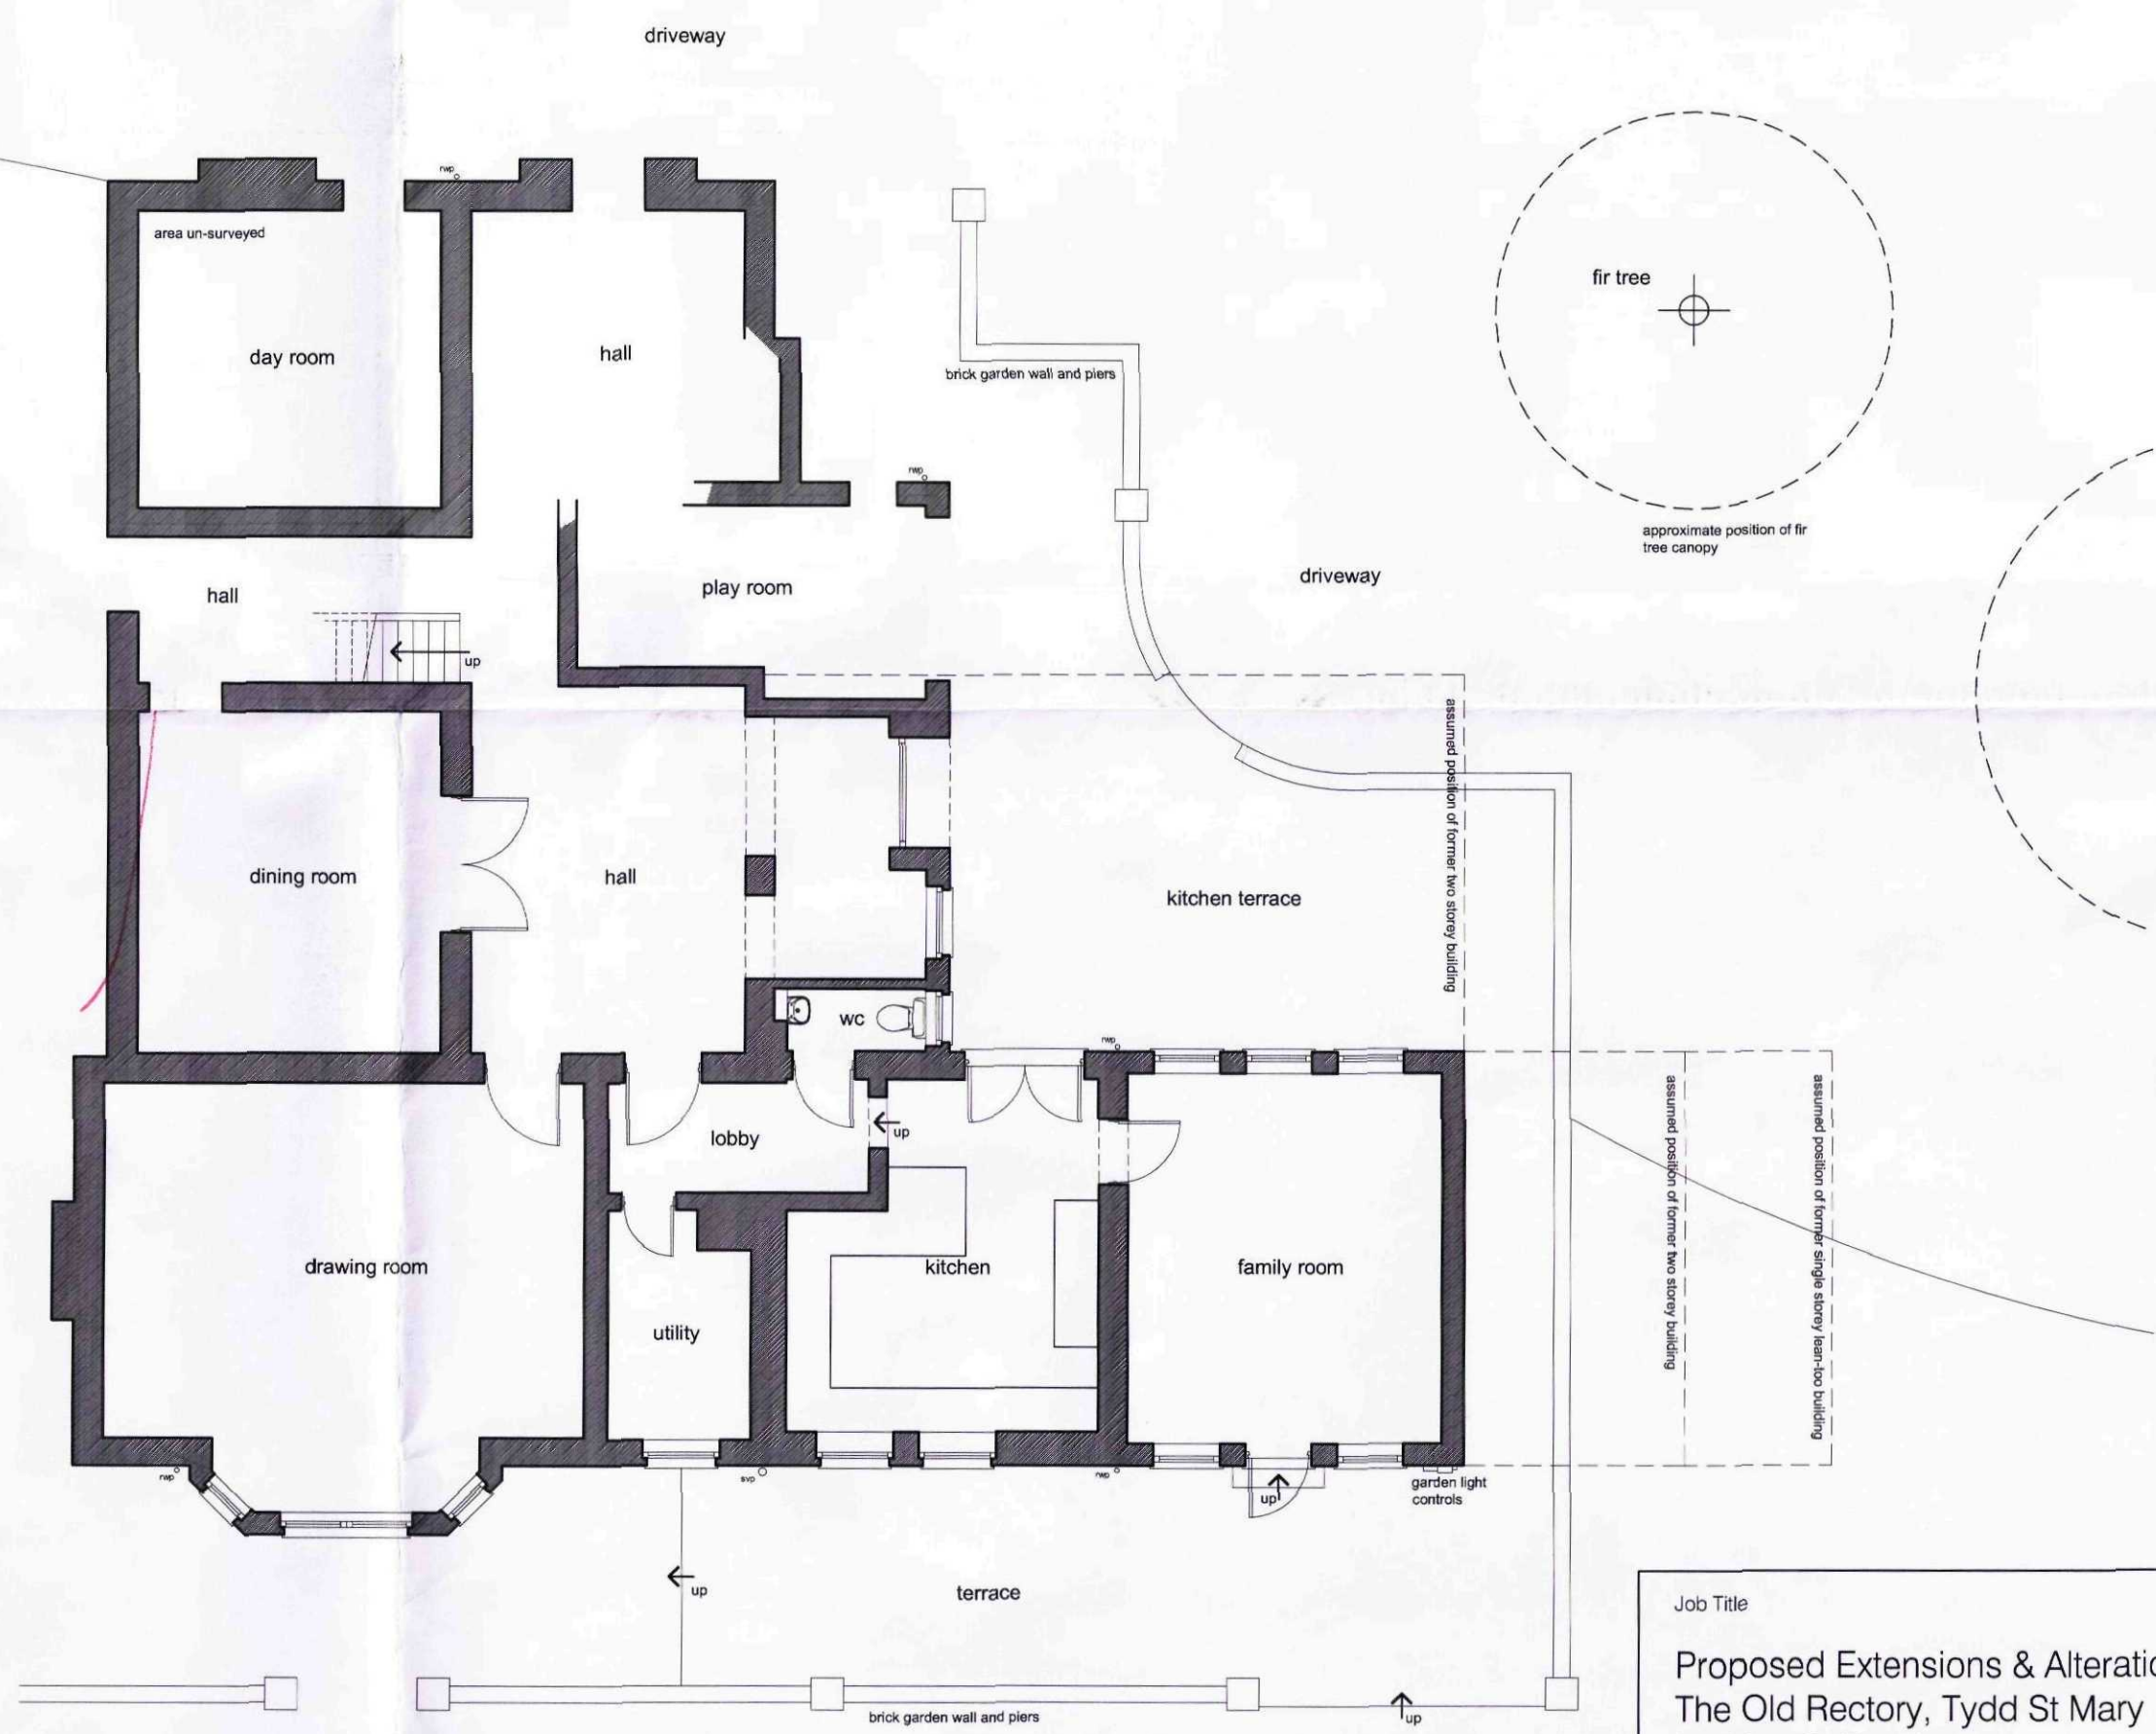

Ground Floor Plan 1:100



Location Plan 1:2500

THIS DRAWING IS THE COPYRIGHT OF THE ARCHITECT AND IS NOT TO BE REPRODUCED WITHOUT PRIOR PERMISSION.
ALL DIMENSIONS AND PARTICULARS ARE TO BE CHECKED ON SITE BEFORE WORK COMMENCES. DO NOT SCALE OFF THIS DRAWING.



Job Title				
Proposed Extensions & Alterations to The Old Rectory, Tydd St Mary for Mrs. S. Rawlins				
Drawing Title				
SURVEY DRAWING				
Date	Scale	Dwn	Dwg No.	Rev.
Feb 11	Var @ A1	RS	SE-0001-P01	