

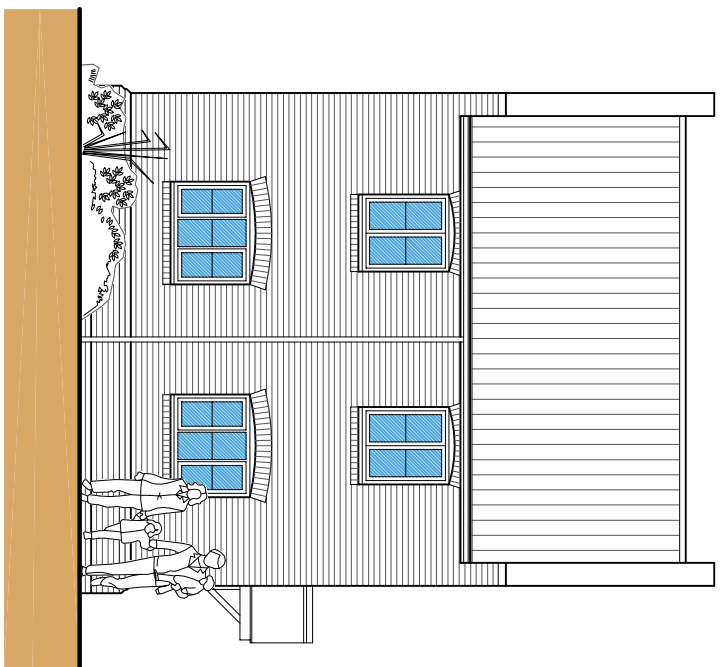


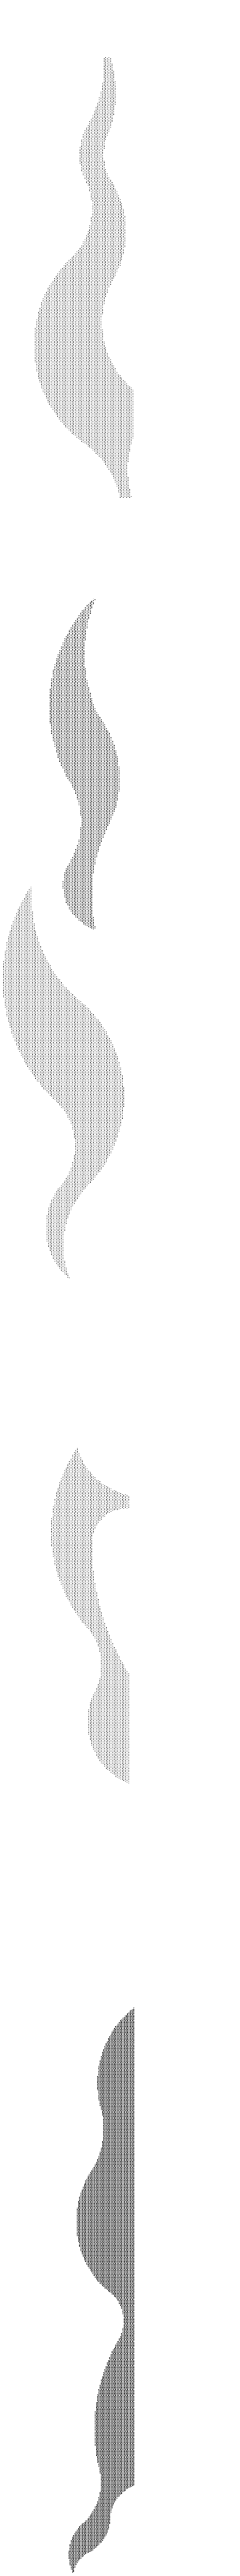


Front Elevation

West – Scale: 1:100

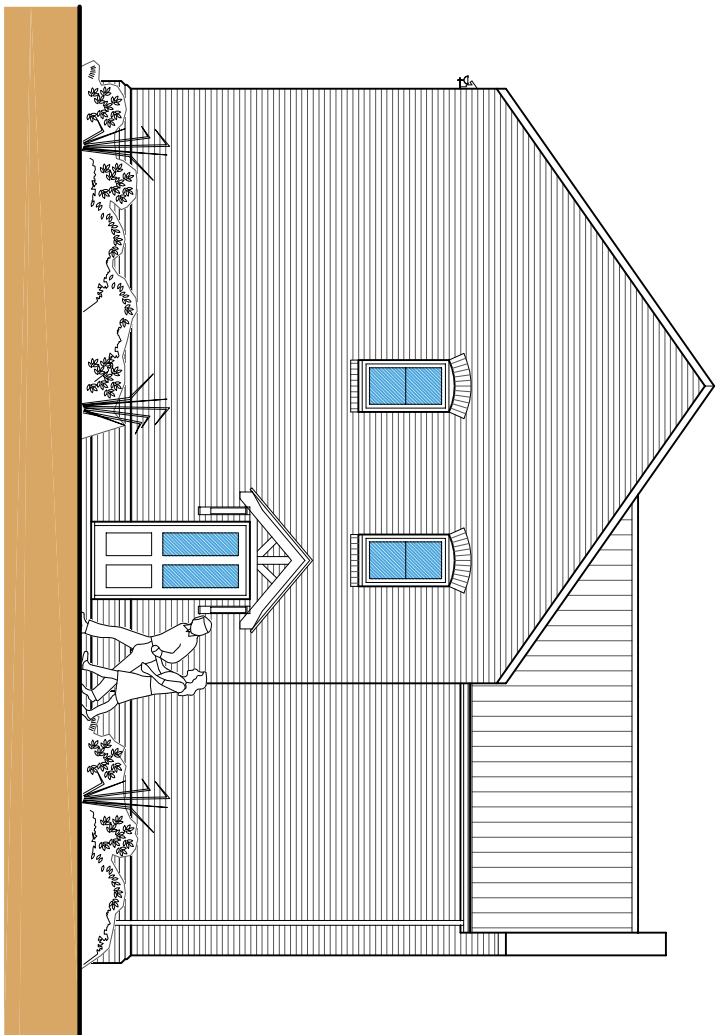


Side Elevation

South – Scale: 1:100

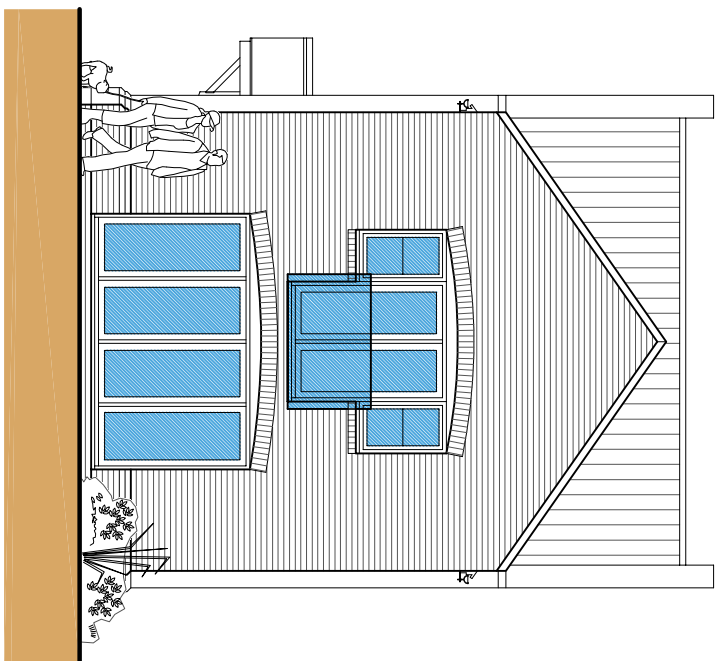


Rear Elevation

East – Scale: 1:100

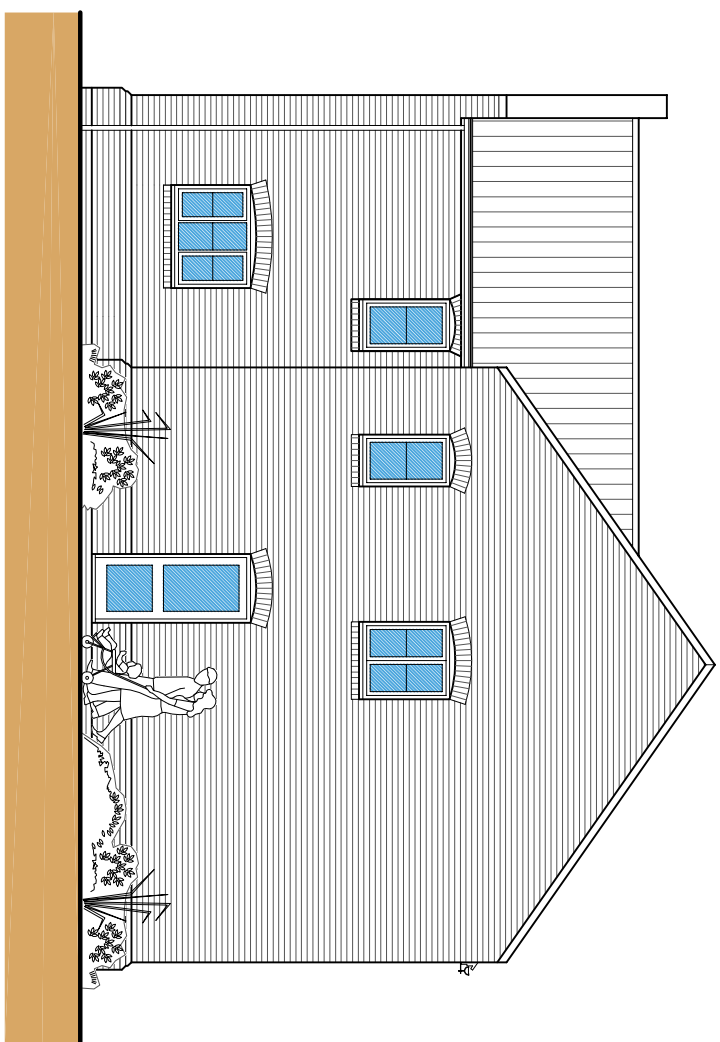


Side Elevation

North – Scale: 1:100

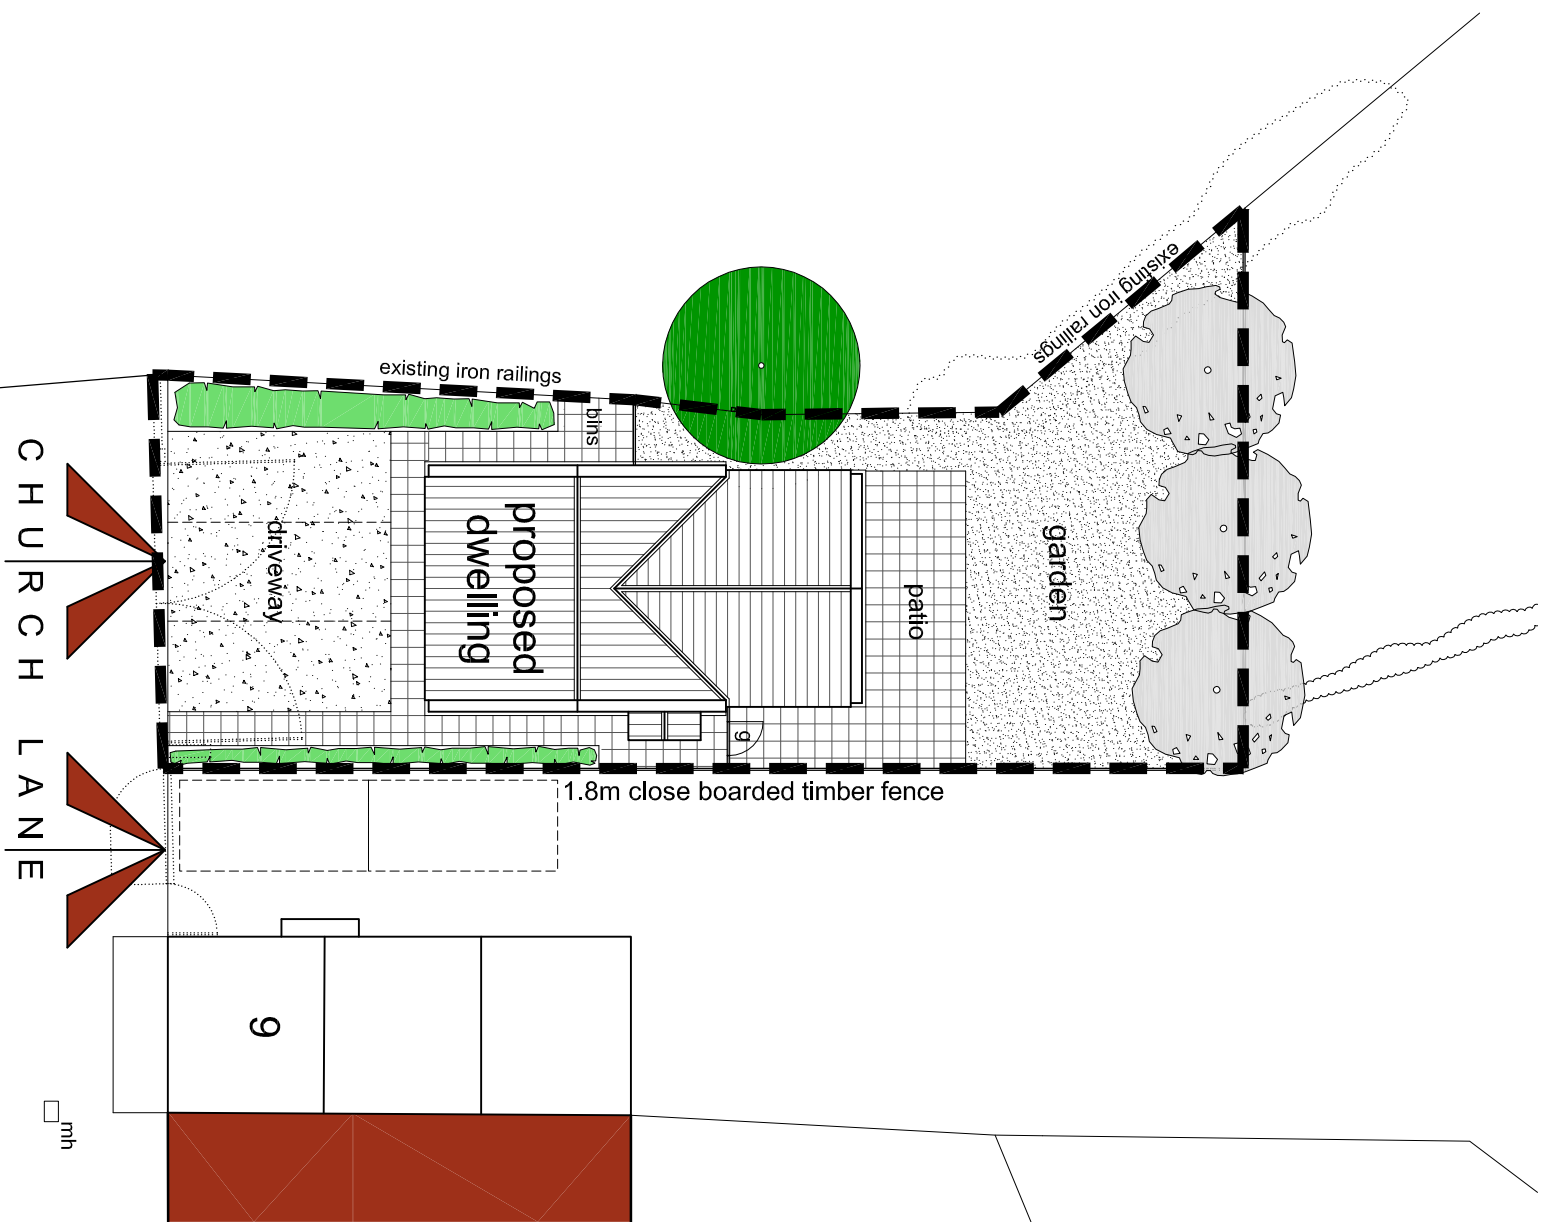


Site Plan

Scale: 1:200

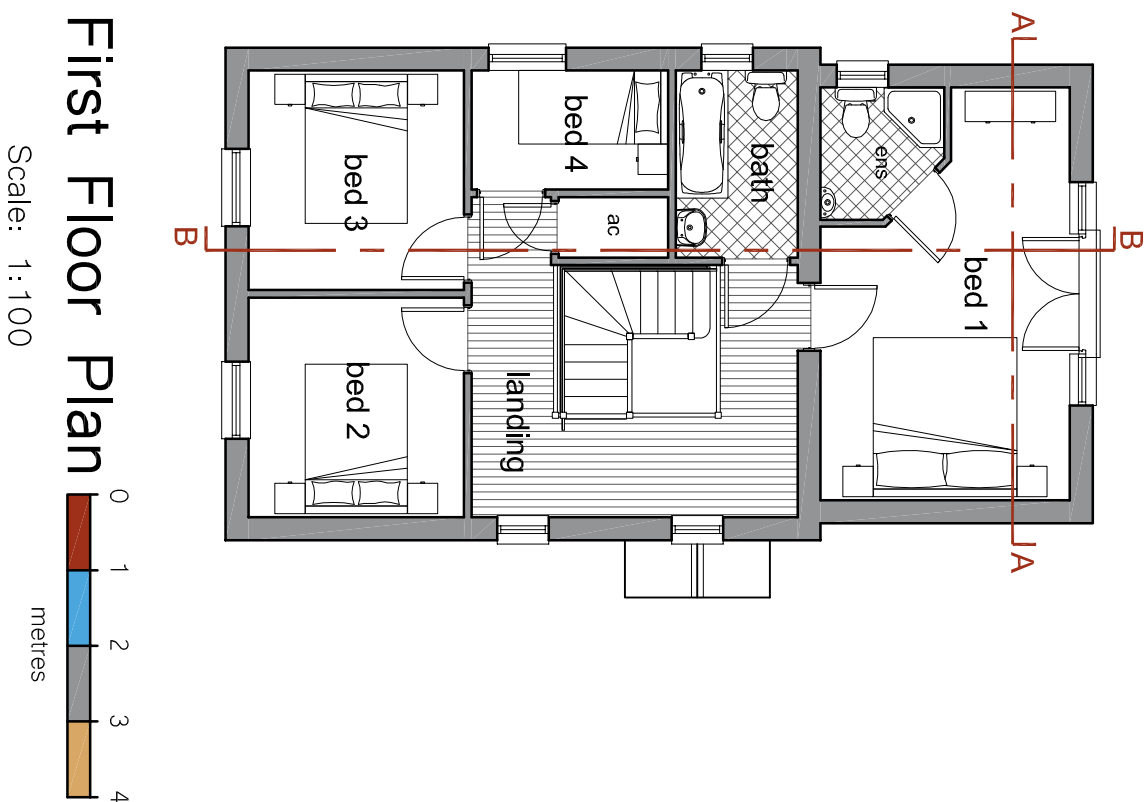

First Floor Plan

Scale: 1:100

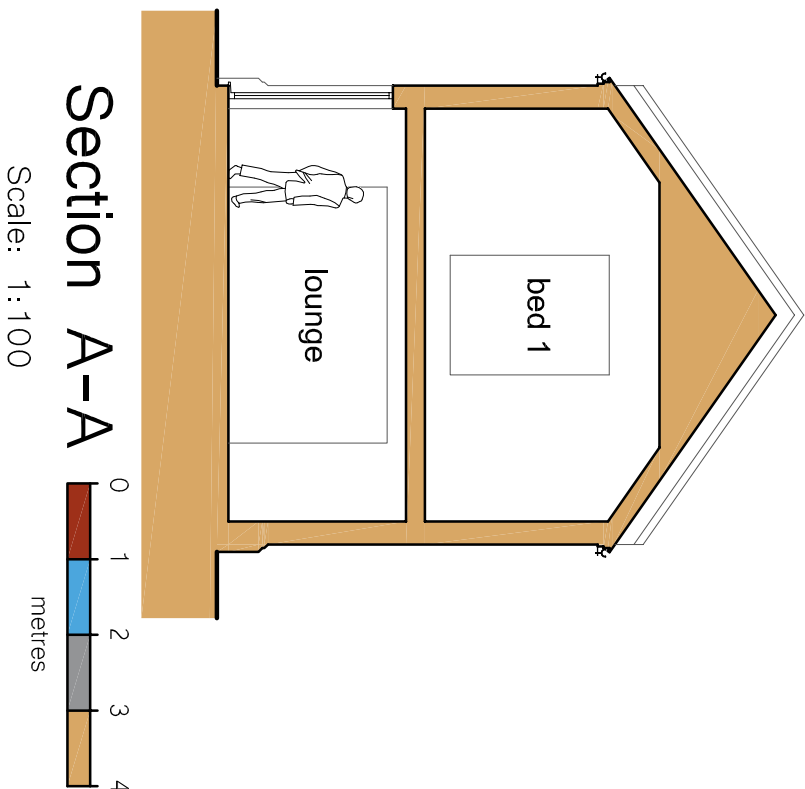


Section A-A

Scale: 1:100



Section B-B

Scale: 1:100

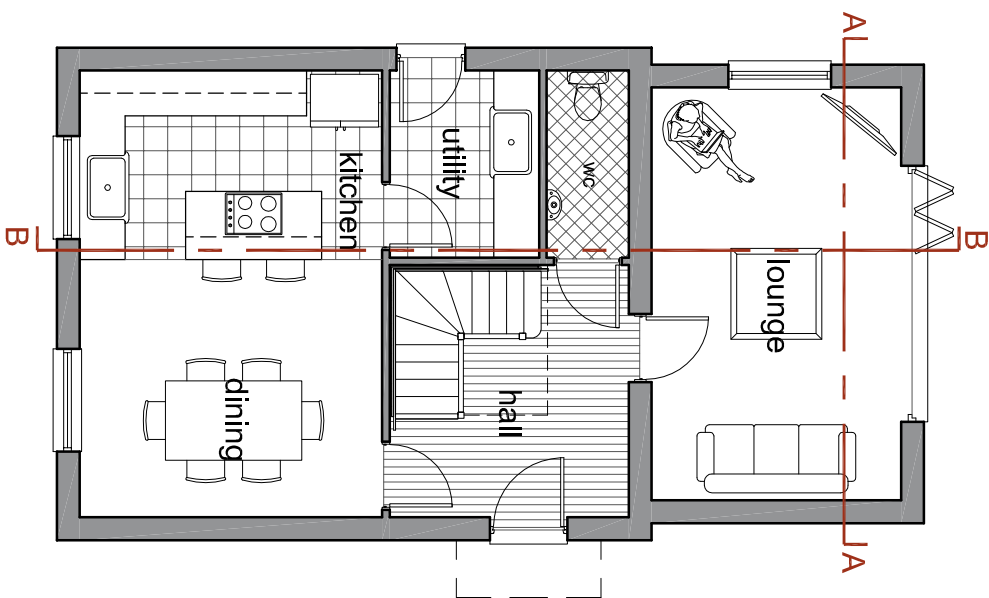

Ground Floor Plan

Scale: 1:100

Location Plan


Scale: 1:1250



- General Notes
1. The drawing shall not be scaled, figured dimensions only to be used.
 2. All dimensions are shown in 'mm' unless otherwise stated.
 3. The contractor, sub-contractors and suppliers must verify all dimensions on site prior to the commencement of any work.
 4. The contractor, sub-contractors and suppliers must verify all dimensions on site prior to the commencement of any work.
 5. Any discrepancies are to be brought to the designers attention.

SITE PLAN KEY


Existing buildings surveyed

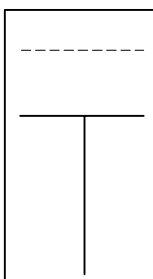


Existing landscape (from
existing survey location plan)



Site access point

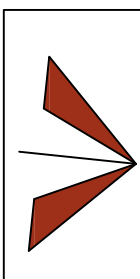


Proposed planting

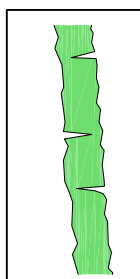


Proposed new trees




Proposed gravel driveway

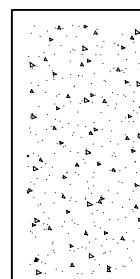

Proposed grassed garden

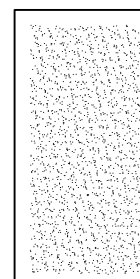


Proposed patio slabs

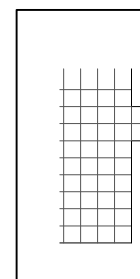


ELEVATION KEY



Brick brickwork

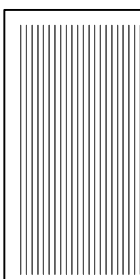

Natural Stone Roofs

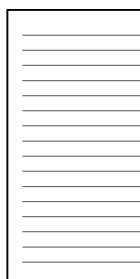

Timber Joinery

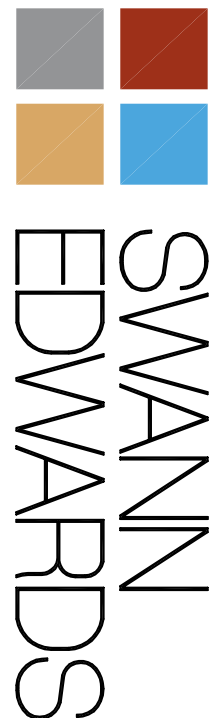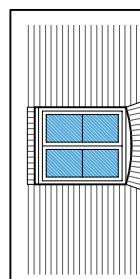

SWANN EDWARDS ARCHITECTURE

Swann Edwards Architecture Limited, Fen Road,
Quaylin, Walsden, Cambs, PE13 4PA
t 01945 450814 e info@swannedwards.co.uk w www.swannedwards.co.uk

Proposed Dwelling February 2017
And 3 Church Lane
Tydd St Mary, PE13 5DZ
Mr L Connolly

Planning Drawing
SE-727
Rev 03

Drawn by CR
Revision
Rev 03