



- General Notes
1. The drawing shall not be scaled, figured dimensions only to be used.
 2. All dimensions are shown in 'mm' unless otherwise stated.
 3. The contractor, sub-contractors and suppliers must verify all dimensions on site prior to the commencement of any work.
 4. The contractor shall be responsible for obtaining all necessary permissions and specialist sub-contractors drawings and specifications.
 5. Any discrepancies are to be brought to the designers attention.


SITE PLAN KEY

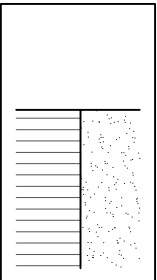

Indicates existing buildings surveyed

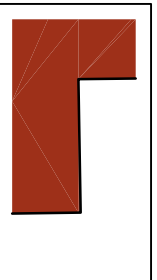


Indicates existing unsurveyed (from ordinance survey) location

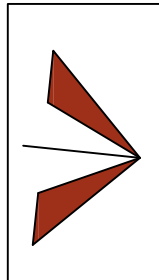


Indicates site access point



Site Section A-A
Scale: 1:100

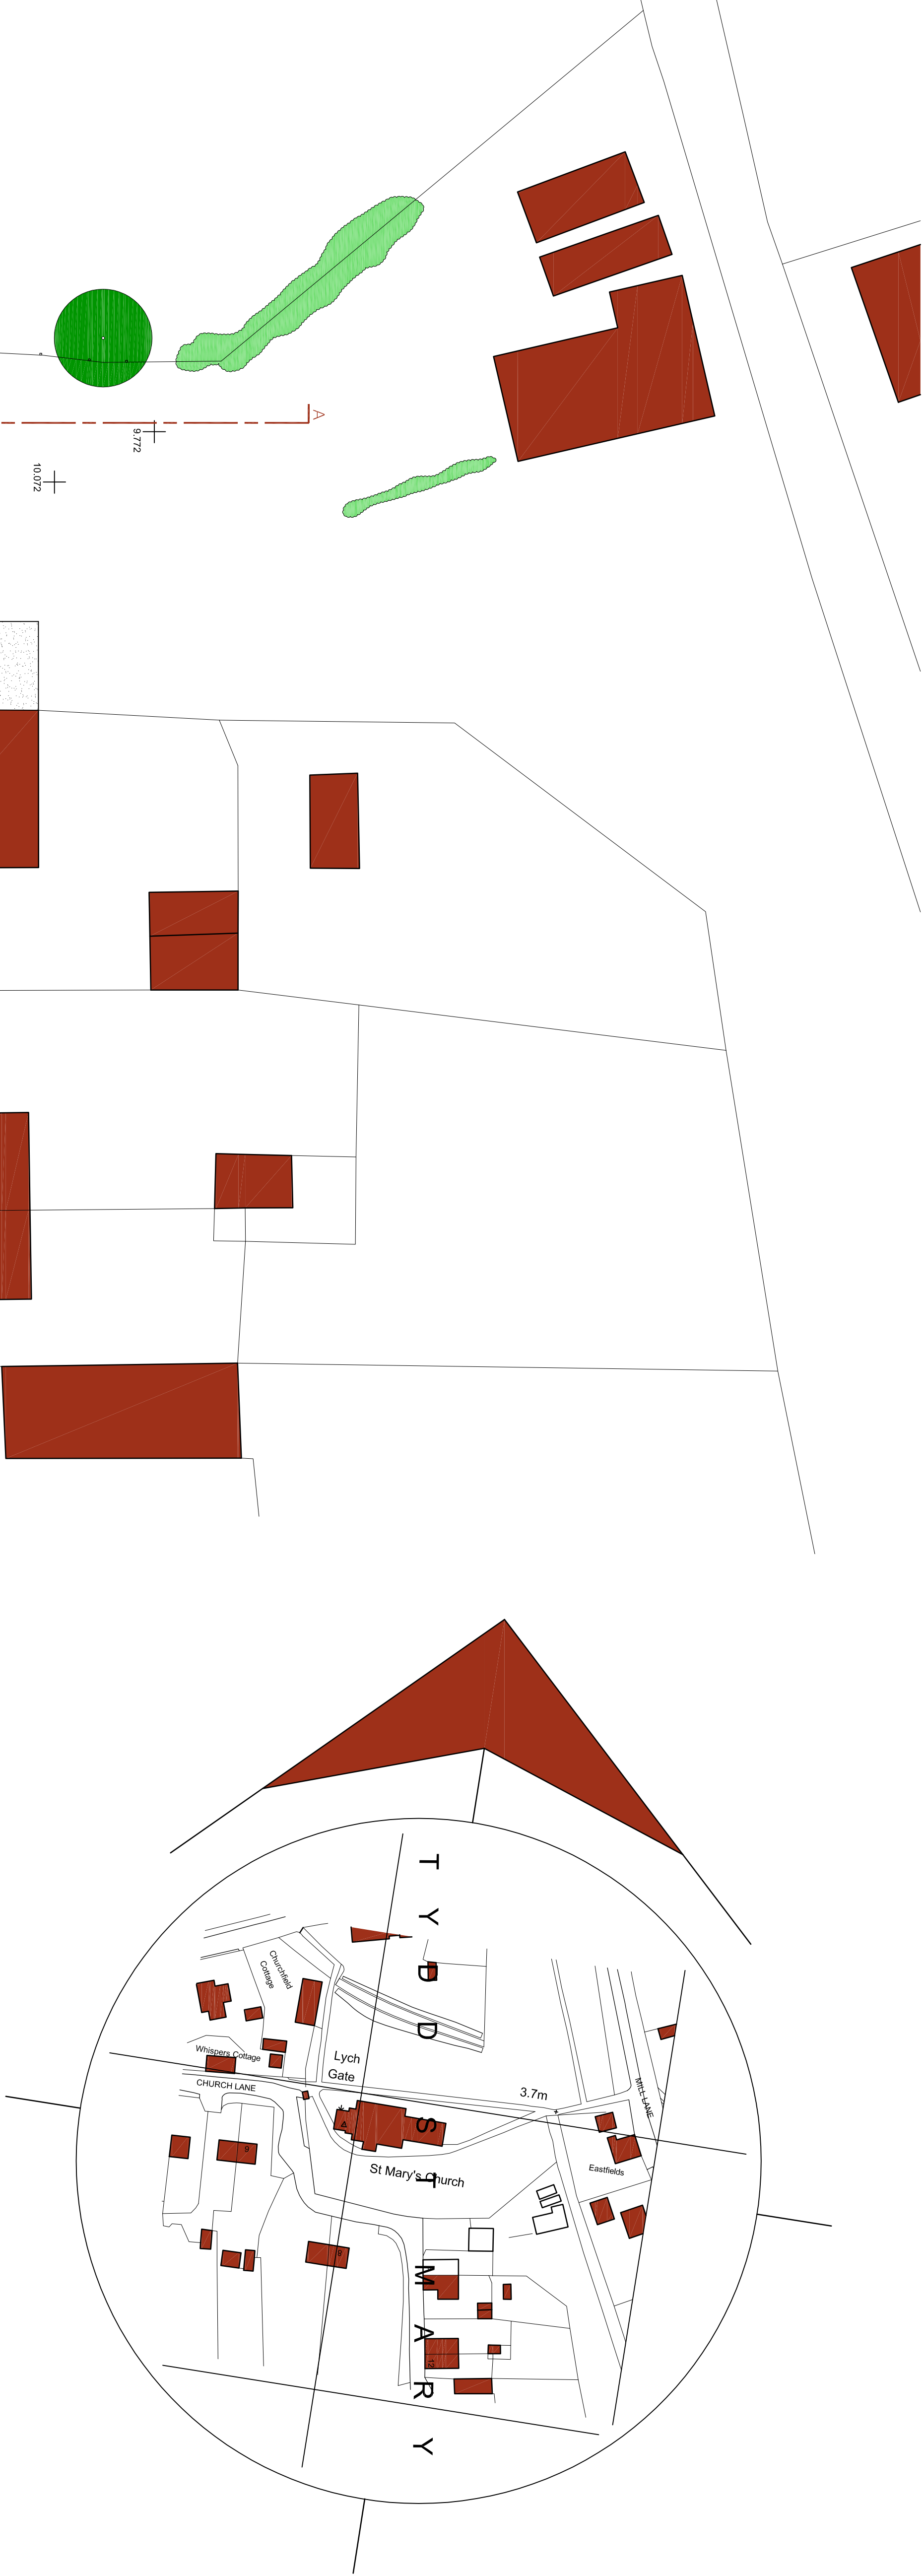

Location Plan
Scale: 1:1250

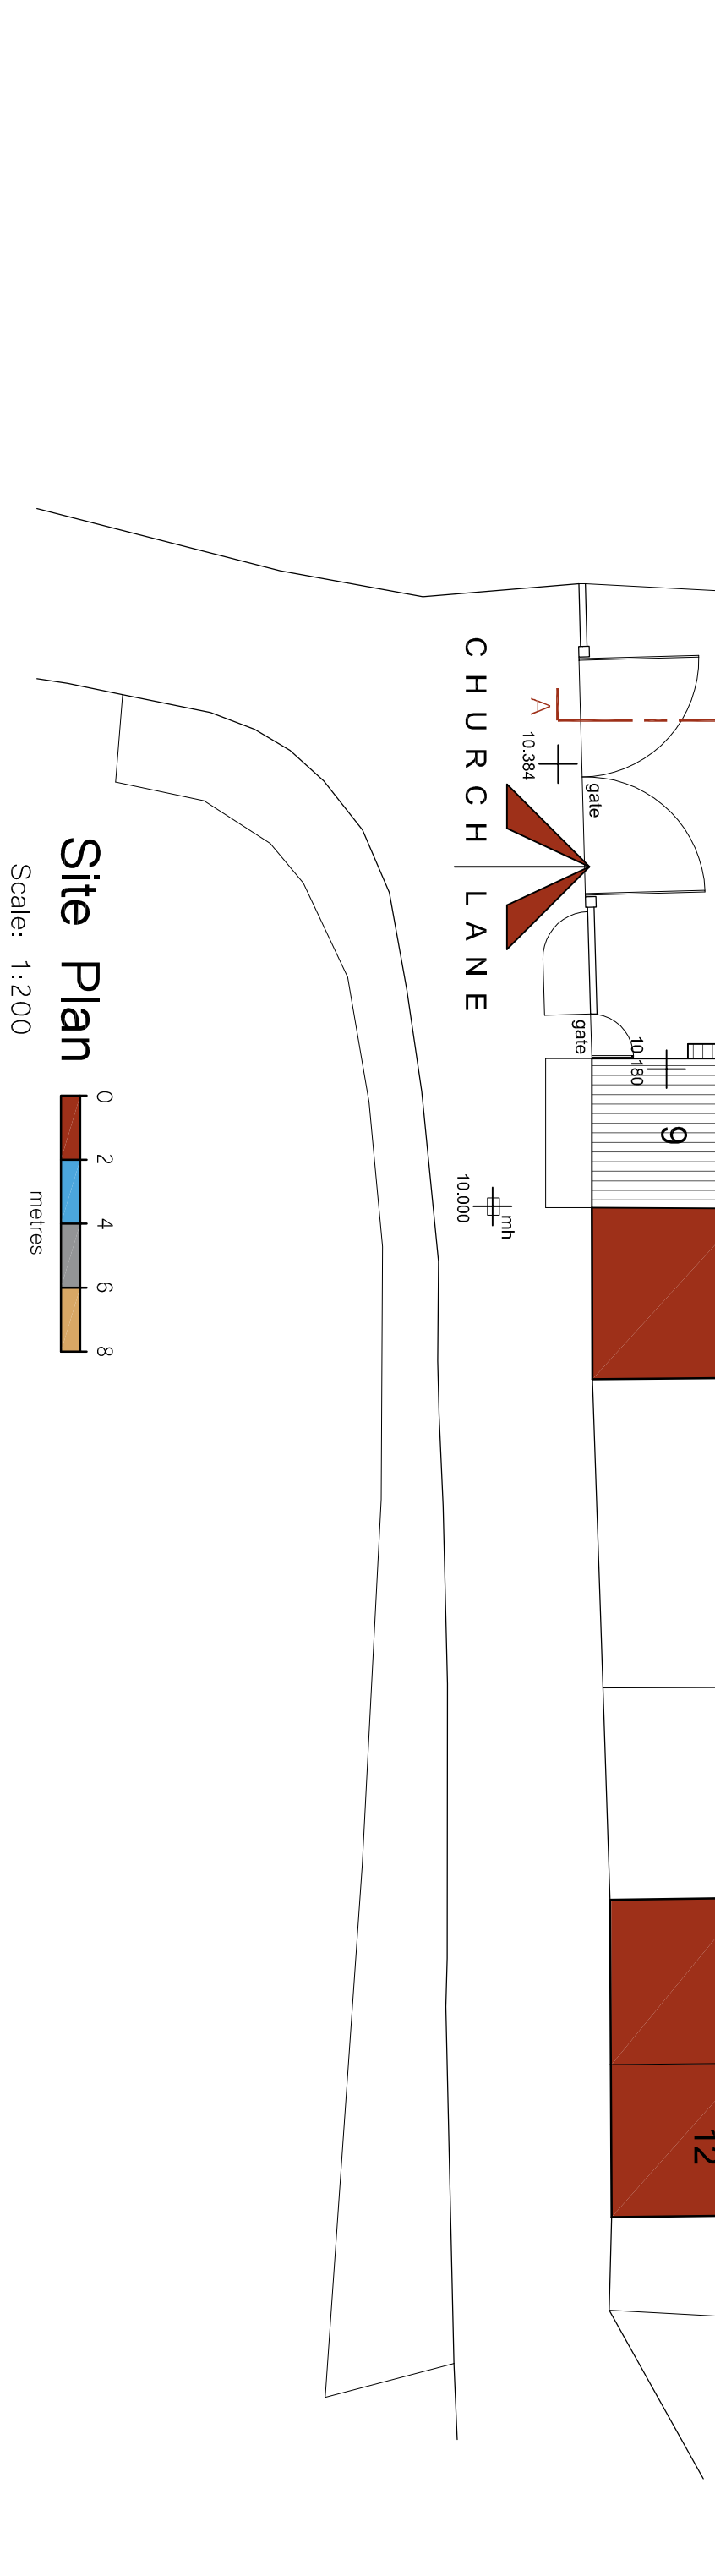



SWANN
EDWARDS
ARCHITECTURE

Swann Edwards Architecture Limited, Fen Road,
Quaylin, Wetherby, Canada, FE13 4JN
t 01945 450814 e info@swannedwards.co.uk w www.swannedwards.co.uk

Job Title		Scale	
Proposed Dwelling		Various	
And 9 Church Lane		Sheet Size	
Tydd St Mary, FE13 5QJ		A1	
Mr L Connolly		Drawn by	
Survey Drawing		CR	
Drawing Title		Revision	
Job No.		Rev	
SE-727		02	
Drawn by		Rev	
CR		02	