

REAR GARDEN

EXISTING FENCE REMOVED.

RECLAIMED WINDOW FITTED INTO
NEW OPENING SIZE 1780 X 1050.

EX RWP

TIMBER BOX BEAM OVER AS ROOF SUPPORT

DINING ROOM

EXISTING WINDOW REMOVED AND RETAINED FOR RE-USE.
OPENING BLOCKED UP IN CAVITY WORK.

PROPOSED GARAGE

EXISTING RWP

HALL

LIVING
ROOM

GRASSED AREA

NEW DRIVE AREA

NEW AREA OF DRIVEWAY TO EXTEND EXISTING
TO EXTEND EXISTING DRIVEWAY. 150 X 50 MM
KERB EDGING.

LAYOUT PLAN

SHDC
Planning & Development

15 APR 2010

Ref: 0310-10


INDICATES 3.0M EASEMENT BOTH SIDES FROM THE CENTRE
LINE OF SURFACE WATER ON SITE BOUNDARY LINE

EXISTING DRIVEWAY

PROPOSED GARAGE
FOR
MR J PERRY
KILN DRIVE
TYDD ST MARY
WISBECH

LAYOUT PLAN

1:50
DRG NO 1036/01

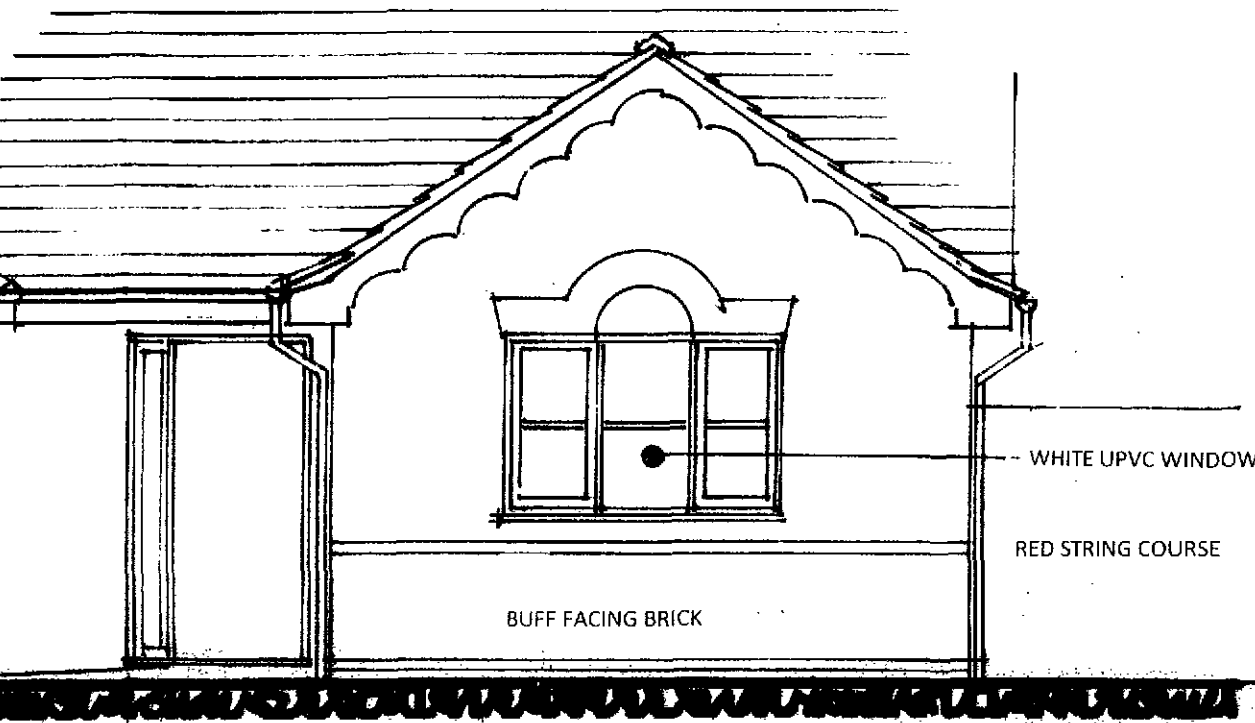


WEST ELEVATION EXISTING

SCALLOPED WHITE UPVC BARGE BOARD
RECLAIMED FROM EXISTING GABLE

ROOF EAVES AND BARGE OVERHANG
AS EXISTING ROOF

BUFF FACING BRICK
TO MATCH EXISTING DWELLING

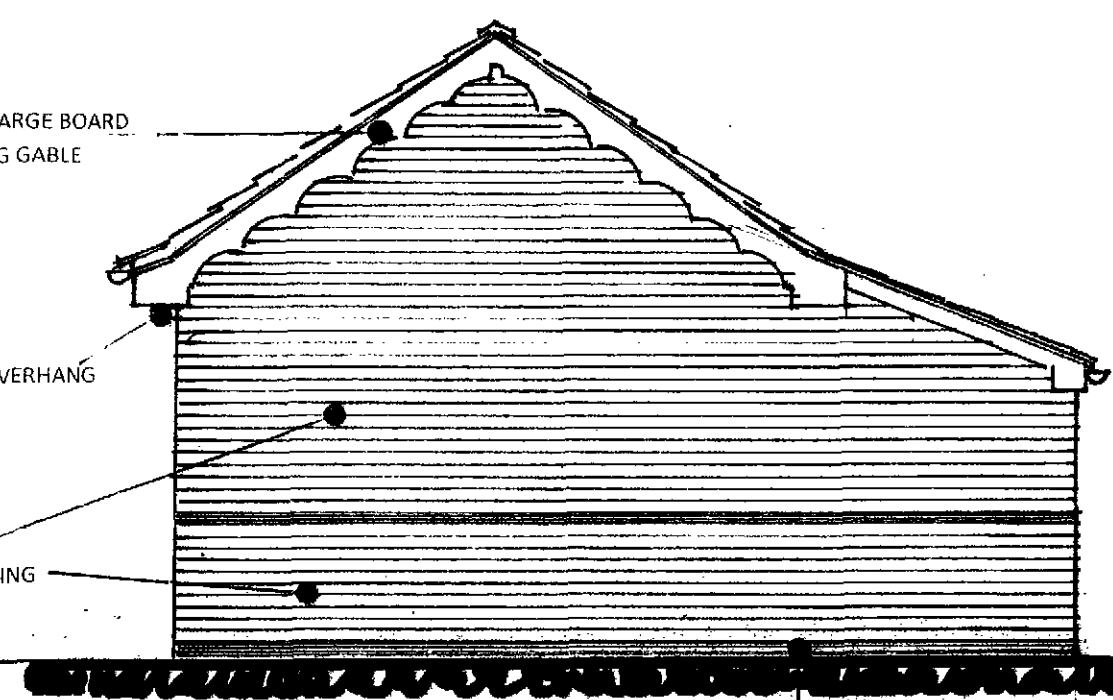


2 COURSE RED PLINTH BRICK
TO MATCH EXISTING

WEST ELEVATION

EXISTING ROOF

INTERLOCKING CONCRETE DANUM SLATE
TO MATCH EXISTING ROOF COVERING

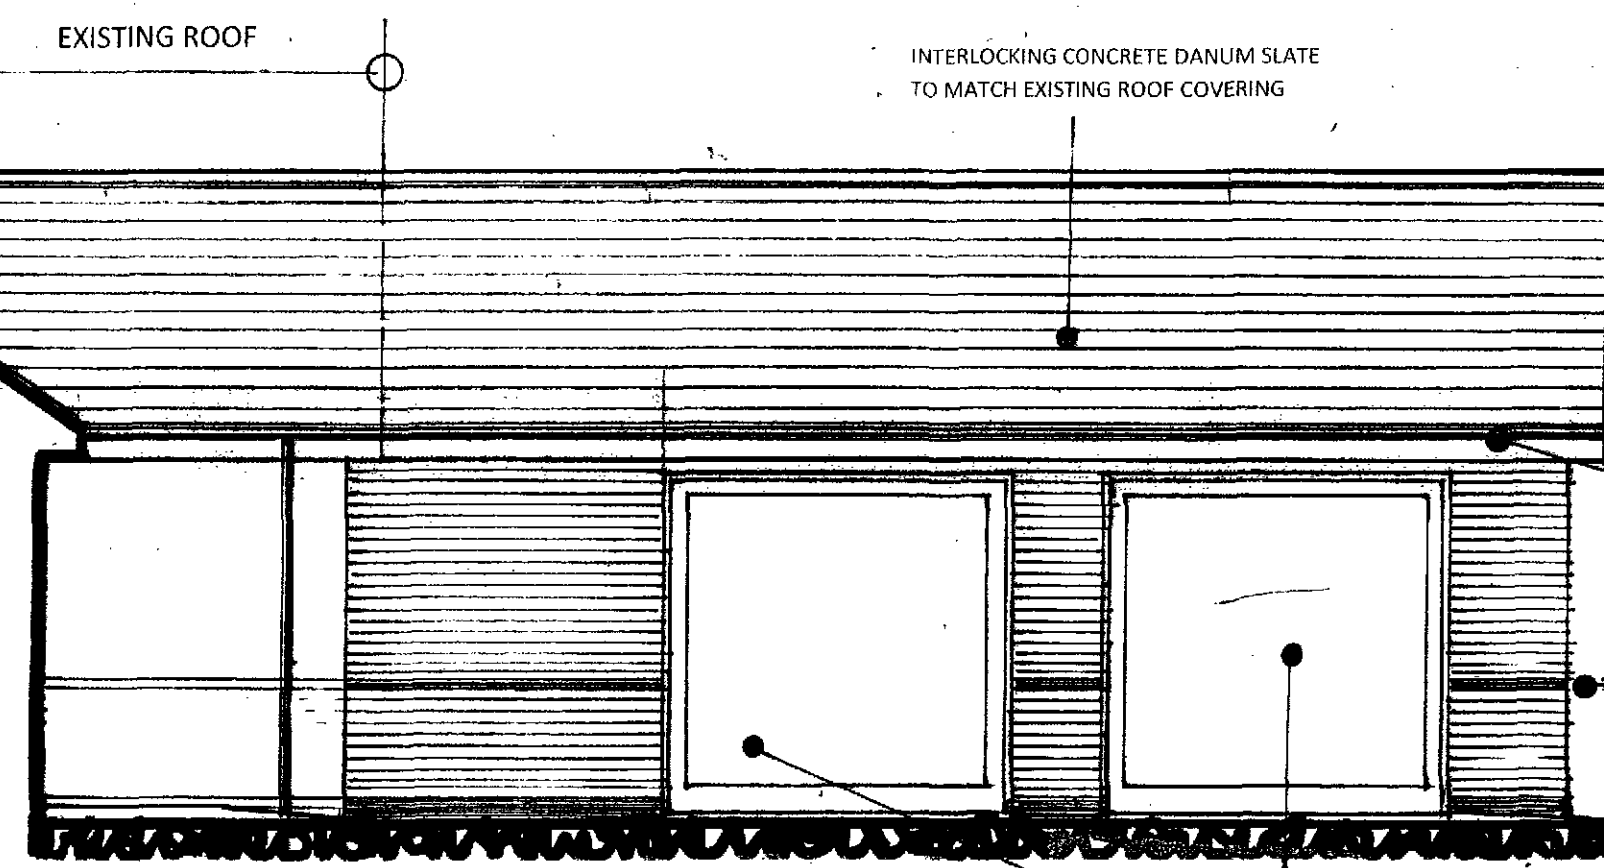

BLACK RW GUTTER TO MATCH EXISTING

RED BRICK STRING COURSE
TO MATCH EXISTING


SLIDE OVER GARAGE DOORS IN STEEL
COATED WHITE

NORTH ELEVATION


SHDC
Planning & Development
15 APR 2010
Ref: 0310-10

PROPOSED GARAGE
FOR
MR J PERRY
KILN DRIVE
TYDD ST MARY
WISBECH


ELEVATIONS 1:50
ORG NO 1036/02

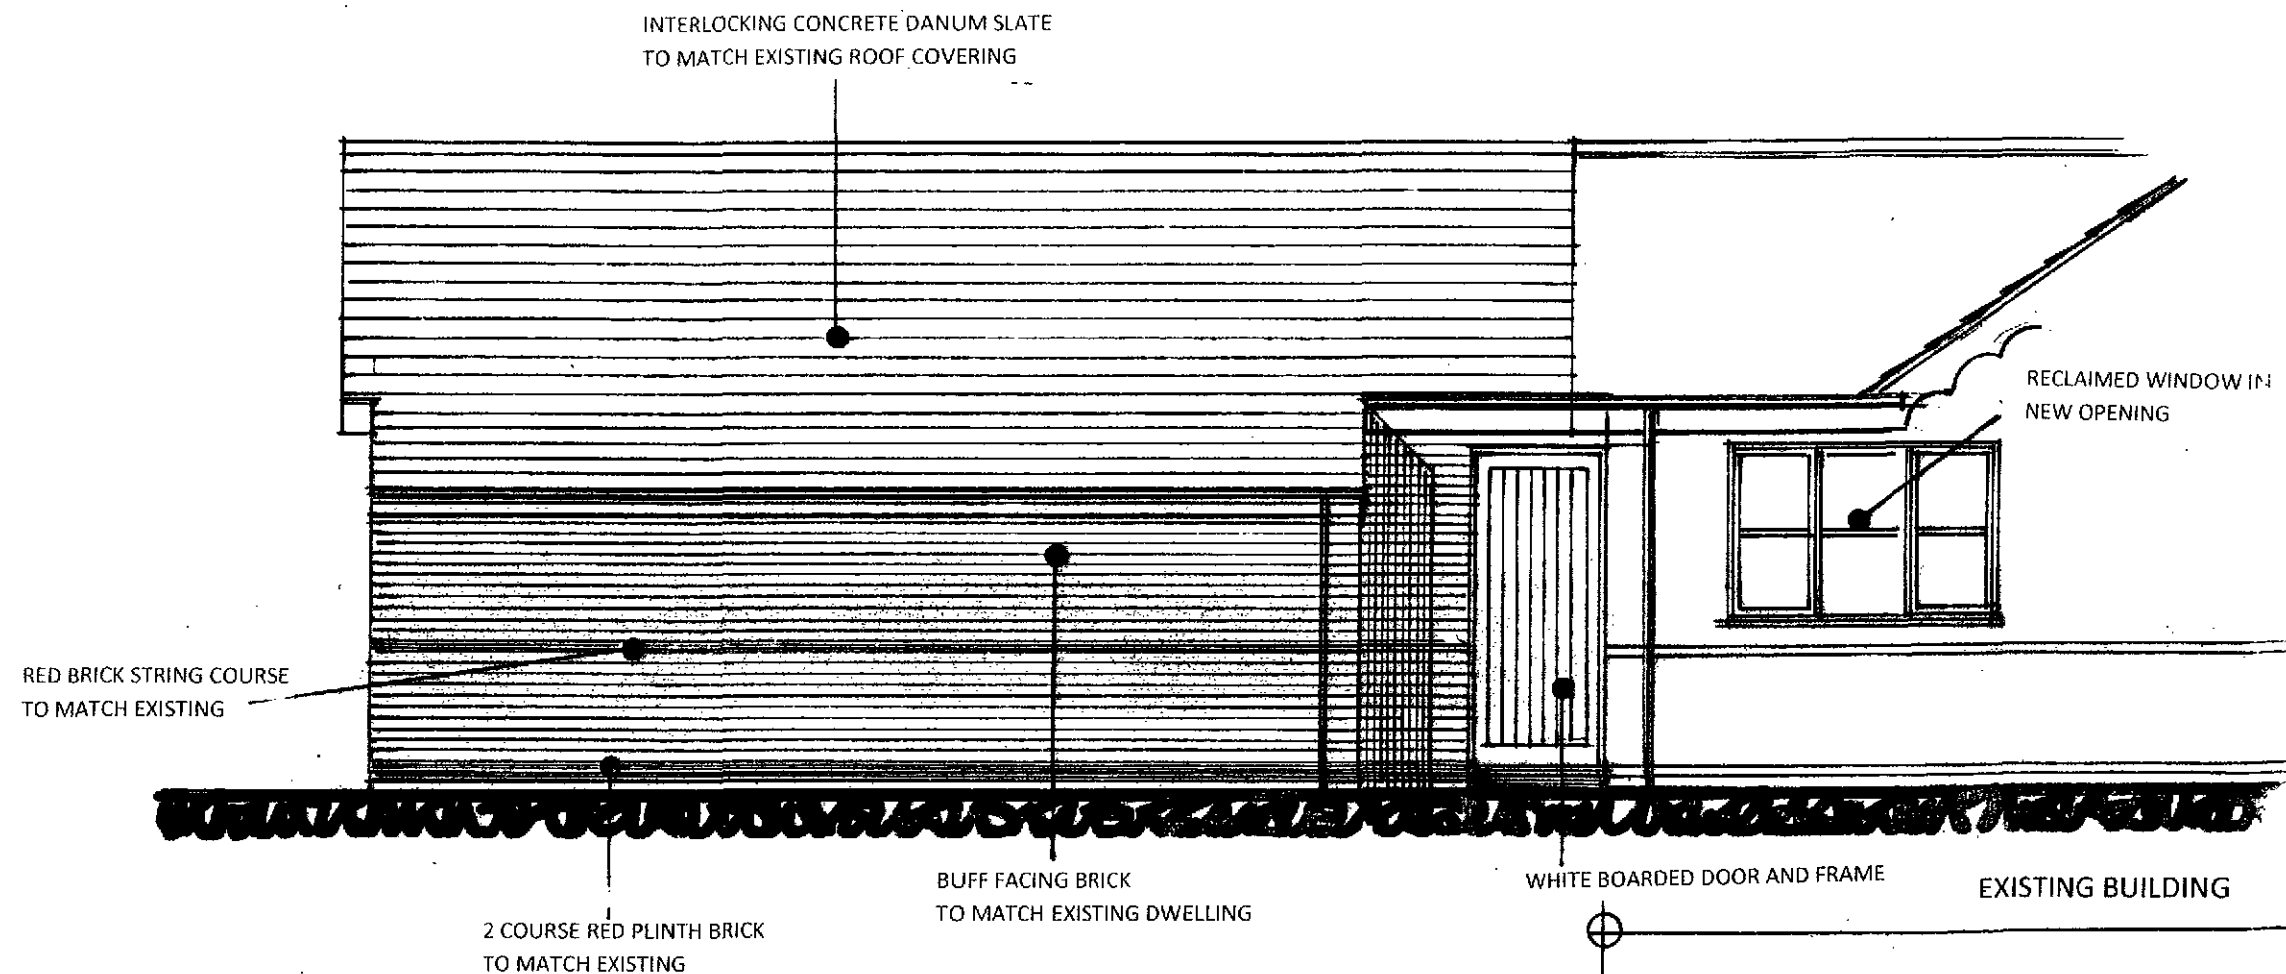

SOUTH ELEVATION

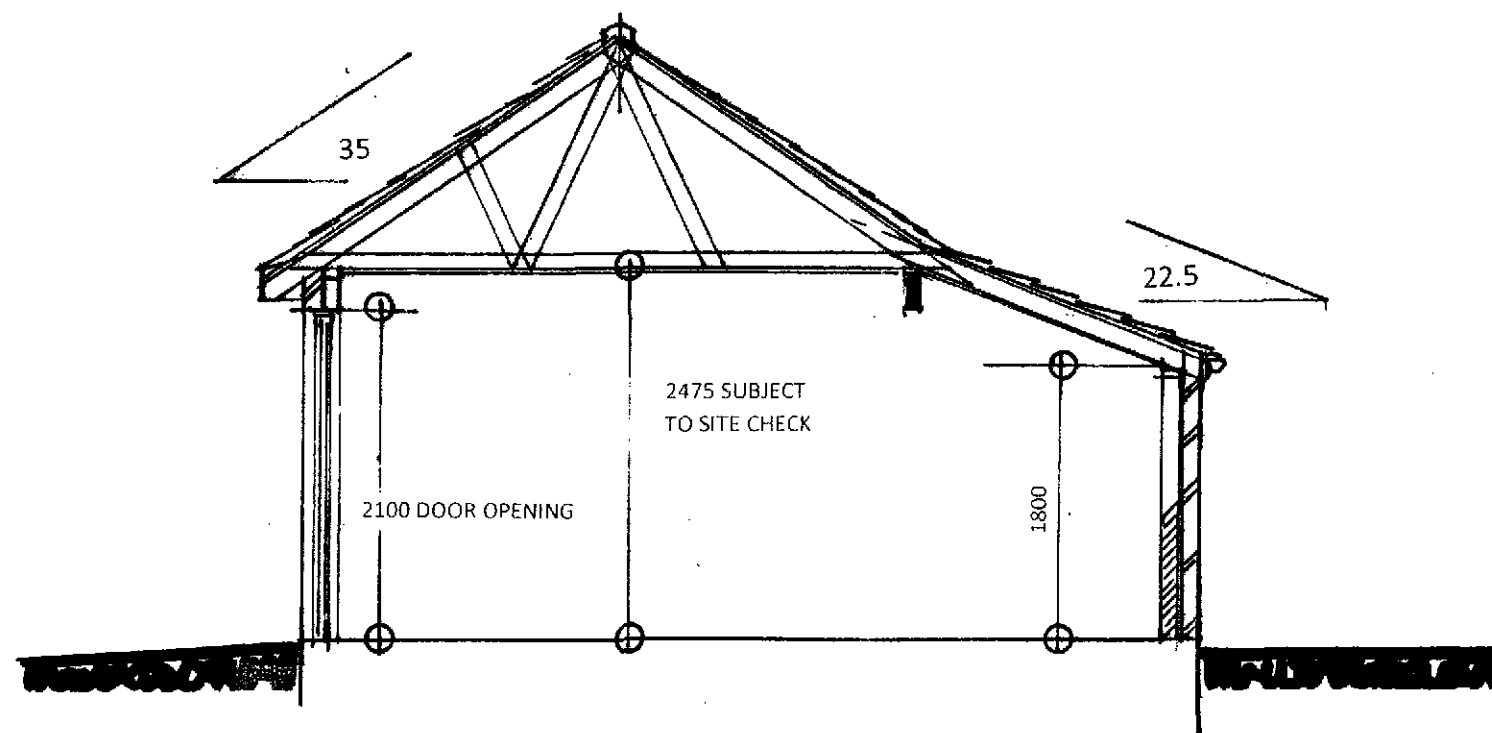



CROSS SECTION

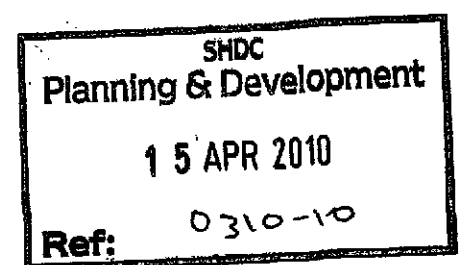

PROPOSED GARAGE
FOR
MR J PERRY
KILN DRIVE
TYDD ST MARY
WISBECH

ELEVATION . SECTION

1:50
DRG NO 1036/03

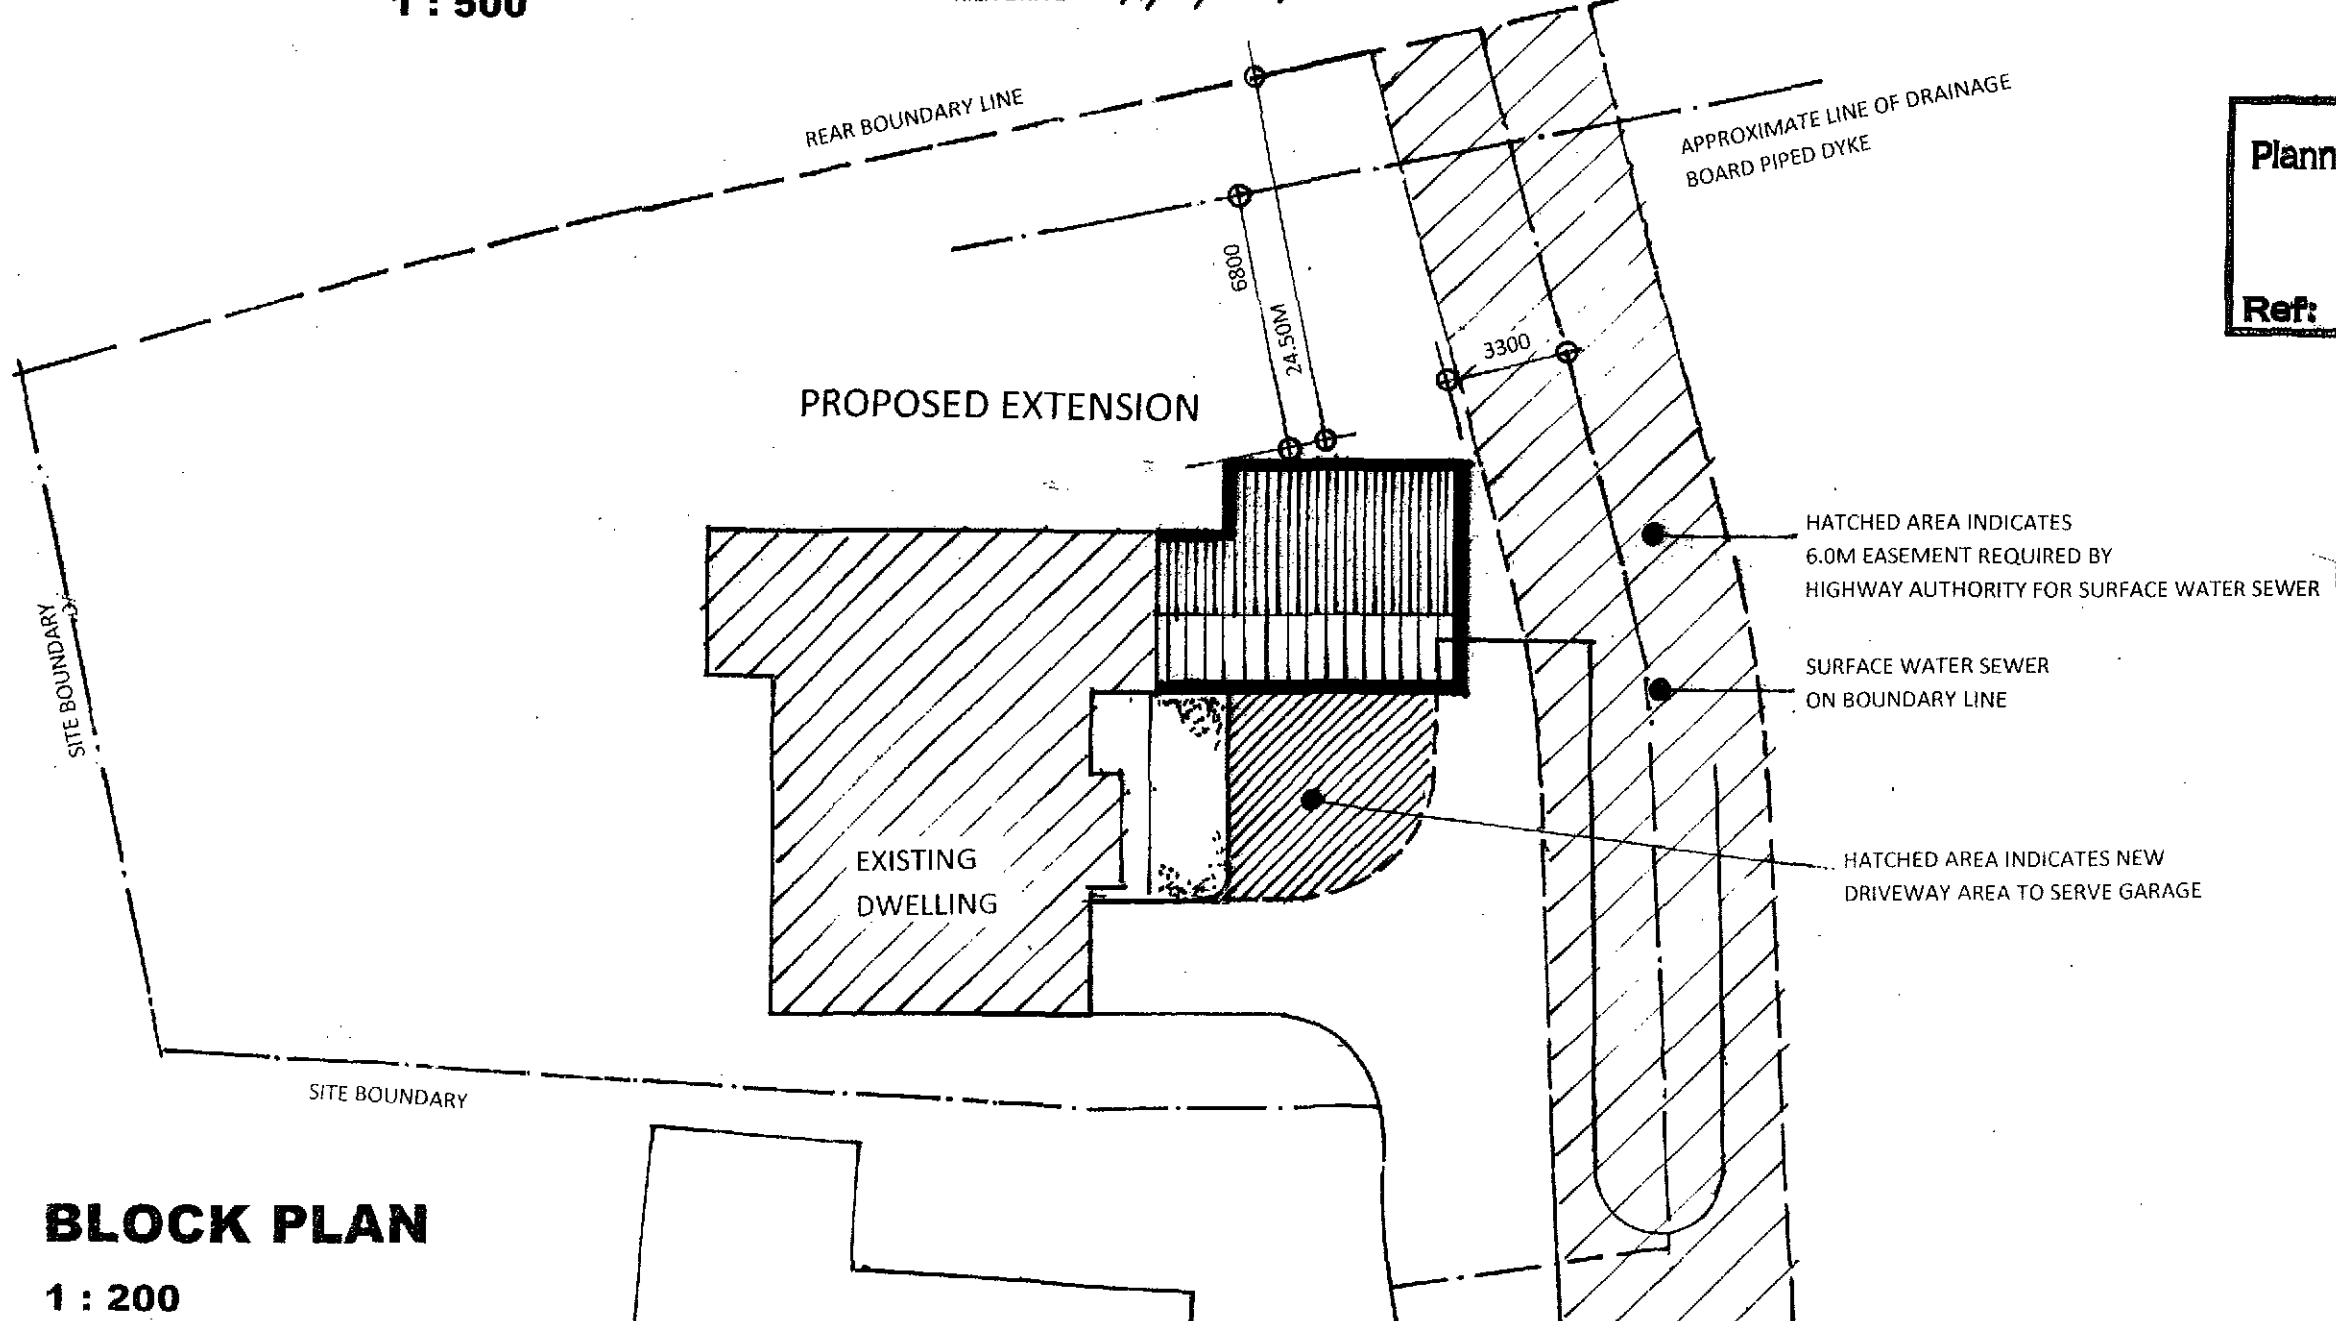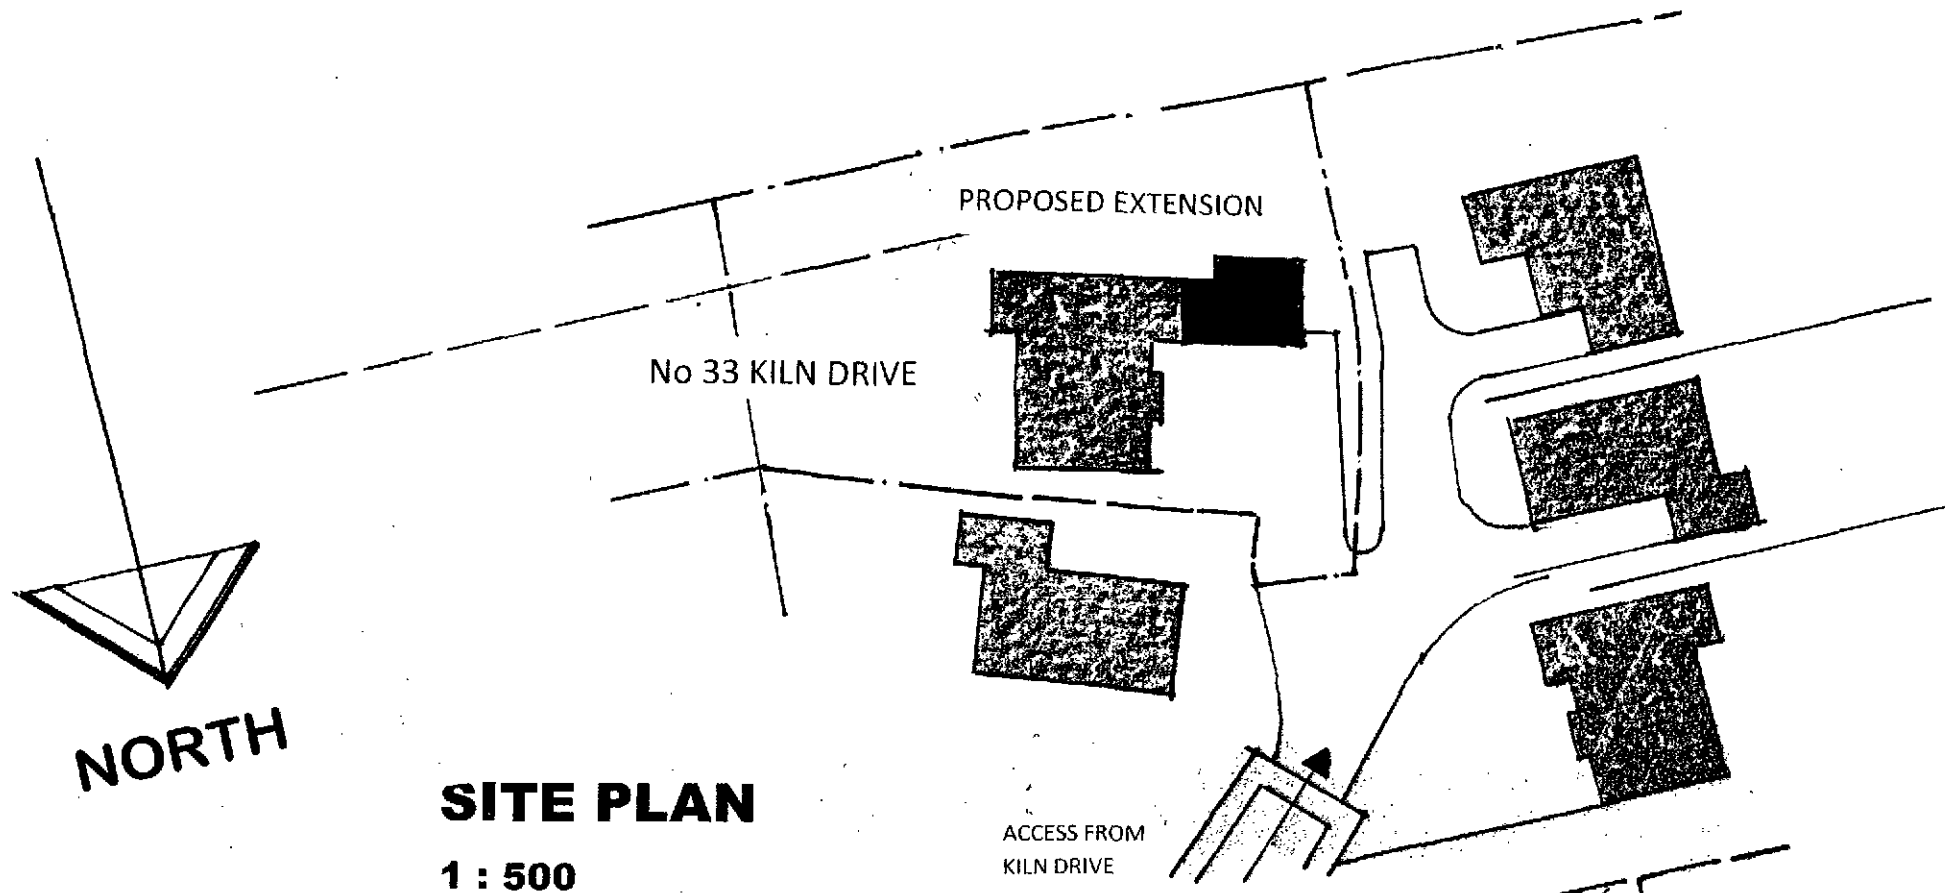


SHDC
Planning & Development
15 APR 2010
Ref: 0310-10

PROPOSED GARAGE
FOR
MR J PERRY
KILN DRIVE
TYDD ST MARY ,
WISBECH

SITE / BLOCK PLANS
1 : 200 and 1 : 500
DRG NO 1036/04


Land Registry Illustrative plan

Title number **LL289865**
Ordnance Survey map reference **TF4318SE**
Scale **1:1250** enlarged from 1:2500
Administrative area **Lincolnshire: South Holland**

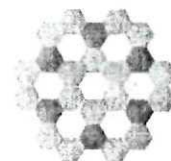

© Crown Copyright. Produced by Land Registry. Reproduction in whole or in part is prohibited without the prior written permission of Ordnance Survey. Licence Number 100026316.

This is the plan referred to in the accompanying letter dated 24/07/2008 Title no. LL289865

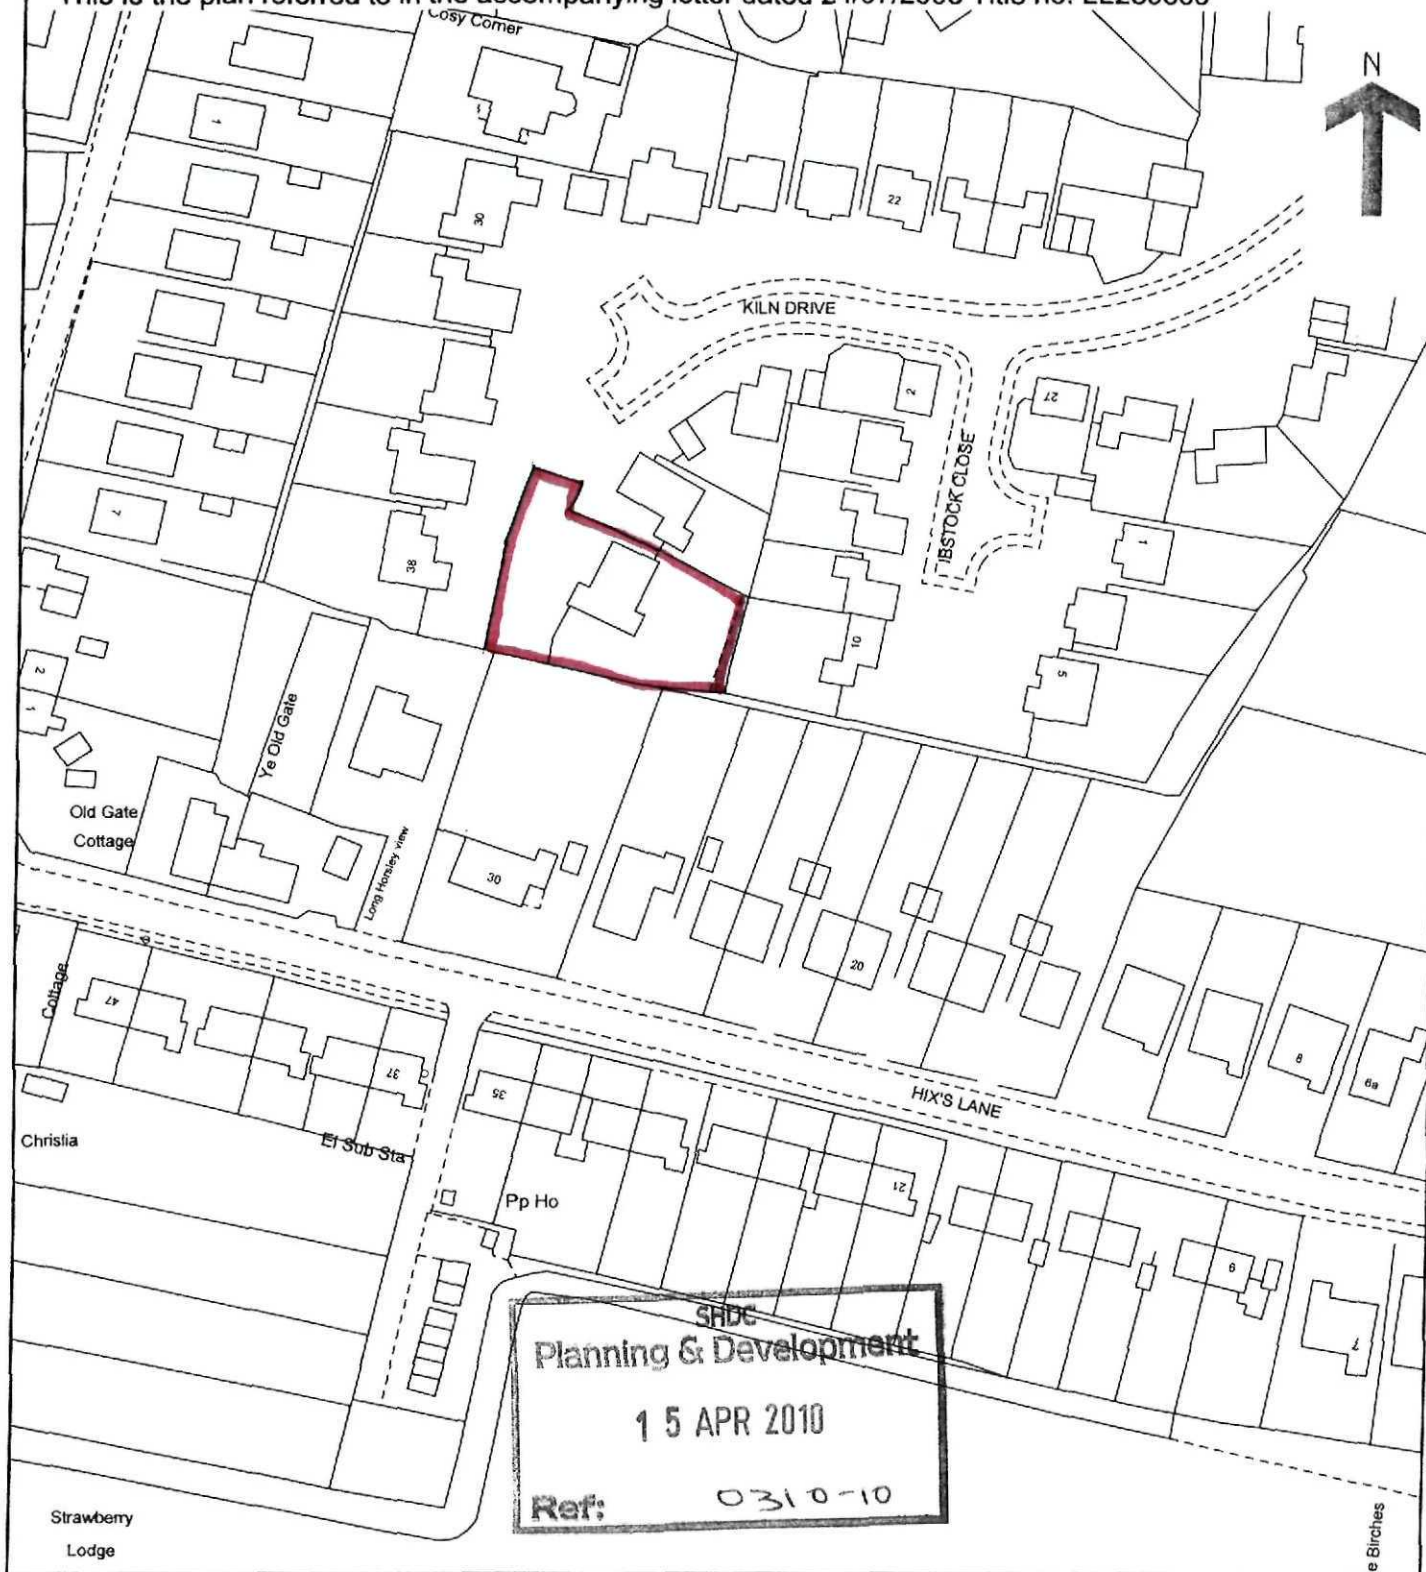

This plan shows the general position, not the exact line, of the boundaries. It may be subject to distortions in scale. Measurements scaled from this plan may not match measurements between the same points on the ground. See Land Registry Public Guide 19 - Title Plans and Boundaries.