





Front Elevation (W)

Scale: 1:100

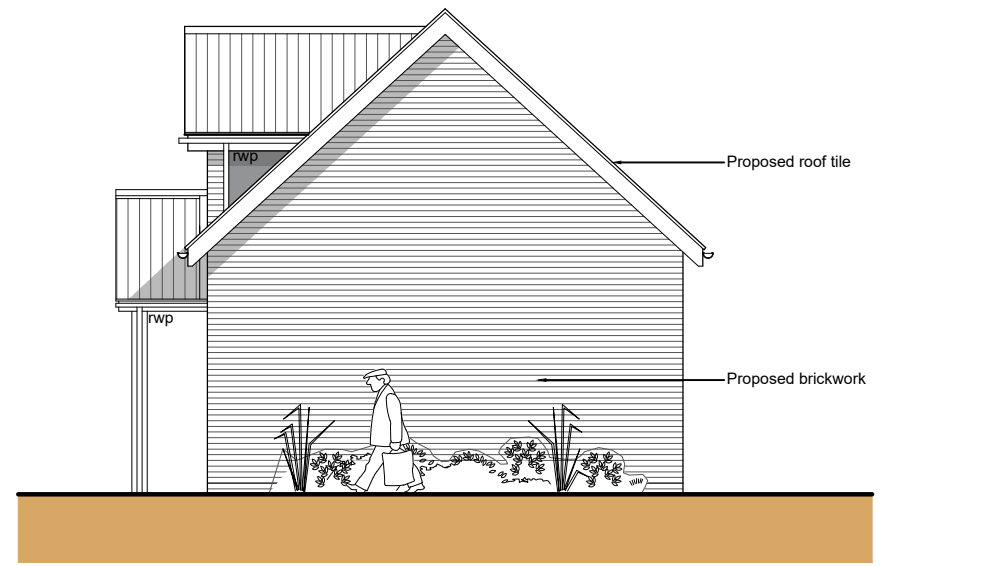


Side Elevation (S)

Scale: 1:100

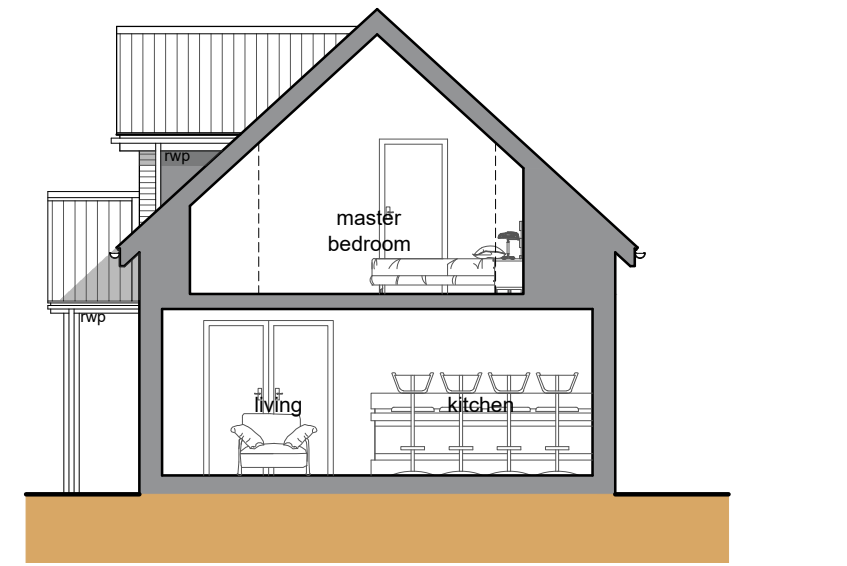


Section A-A

Scale: 1:100

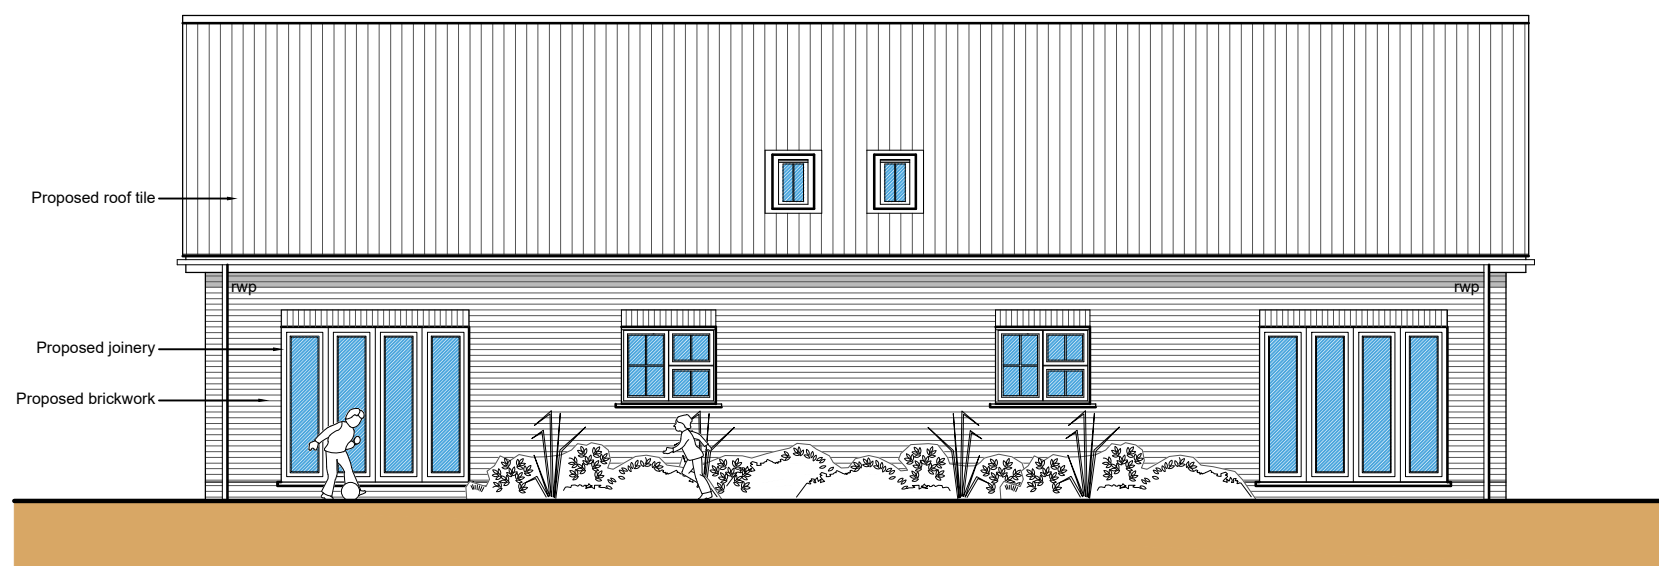


Rear Elevation (E)

Scale: 1:100

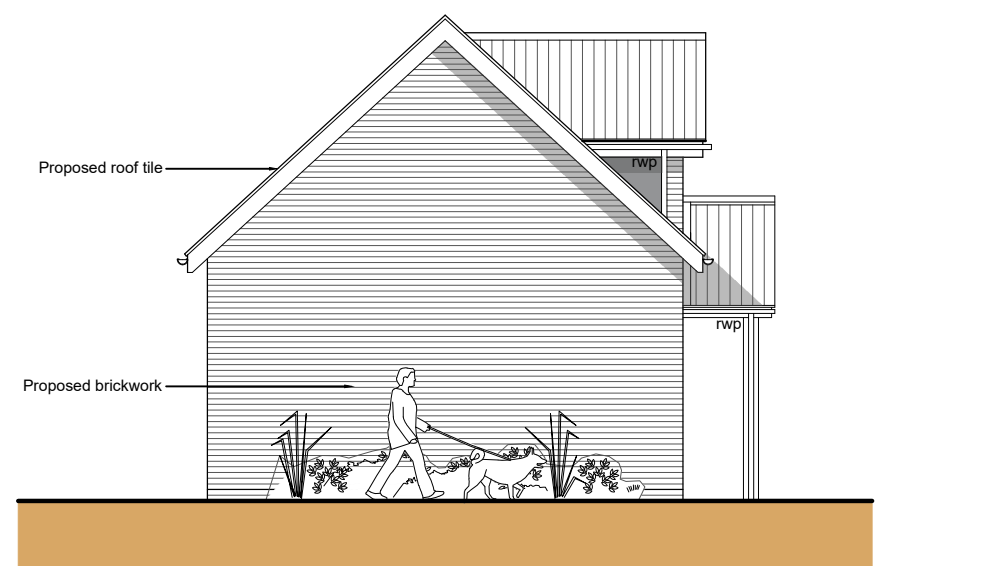

Side Elevation (N)

Scale: 1:100

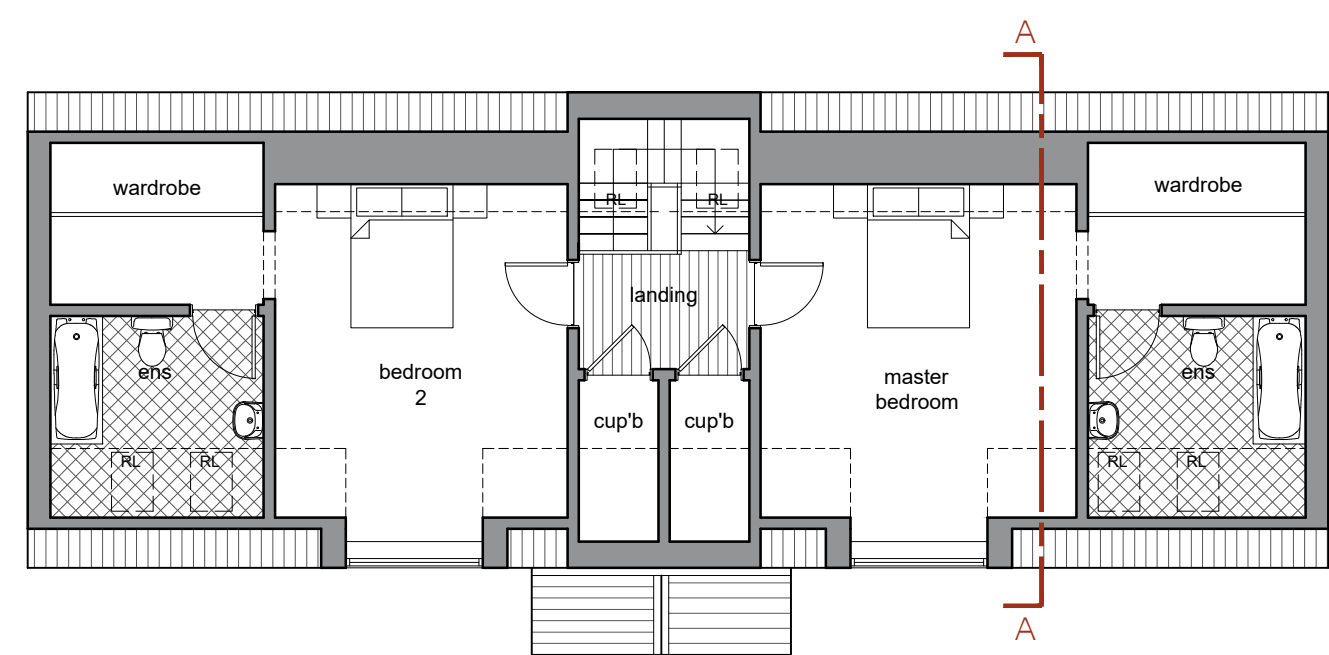


First Floor Plan

Scale: 1:100




Ground Floor Plan

Scale: 1:100

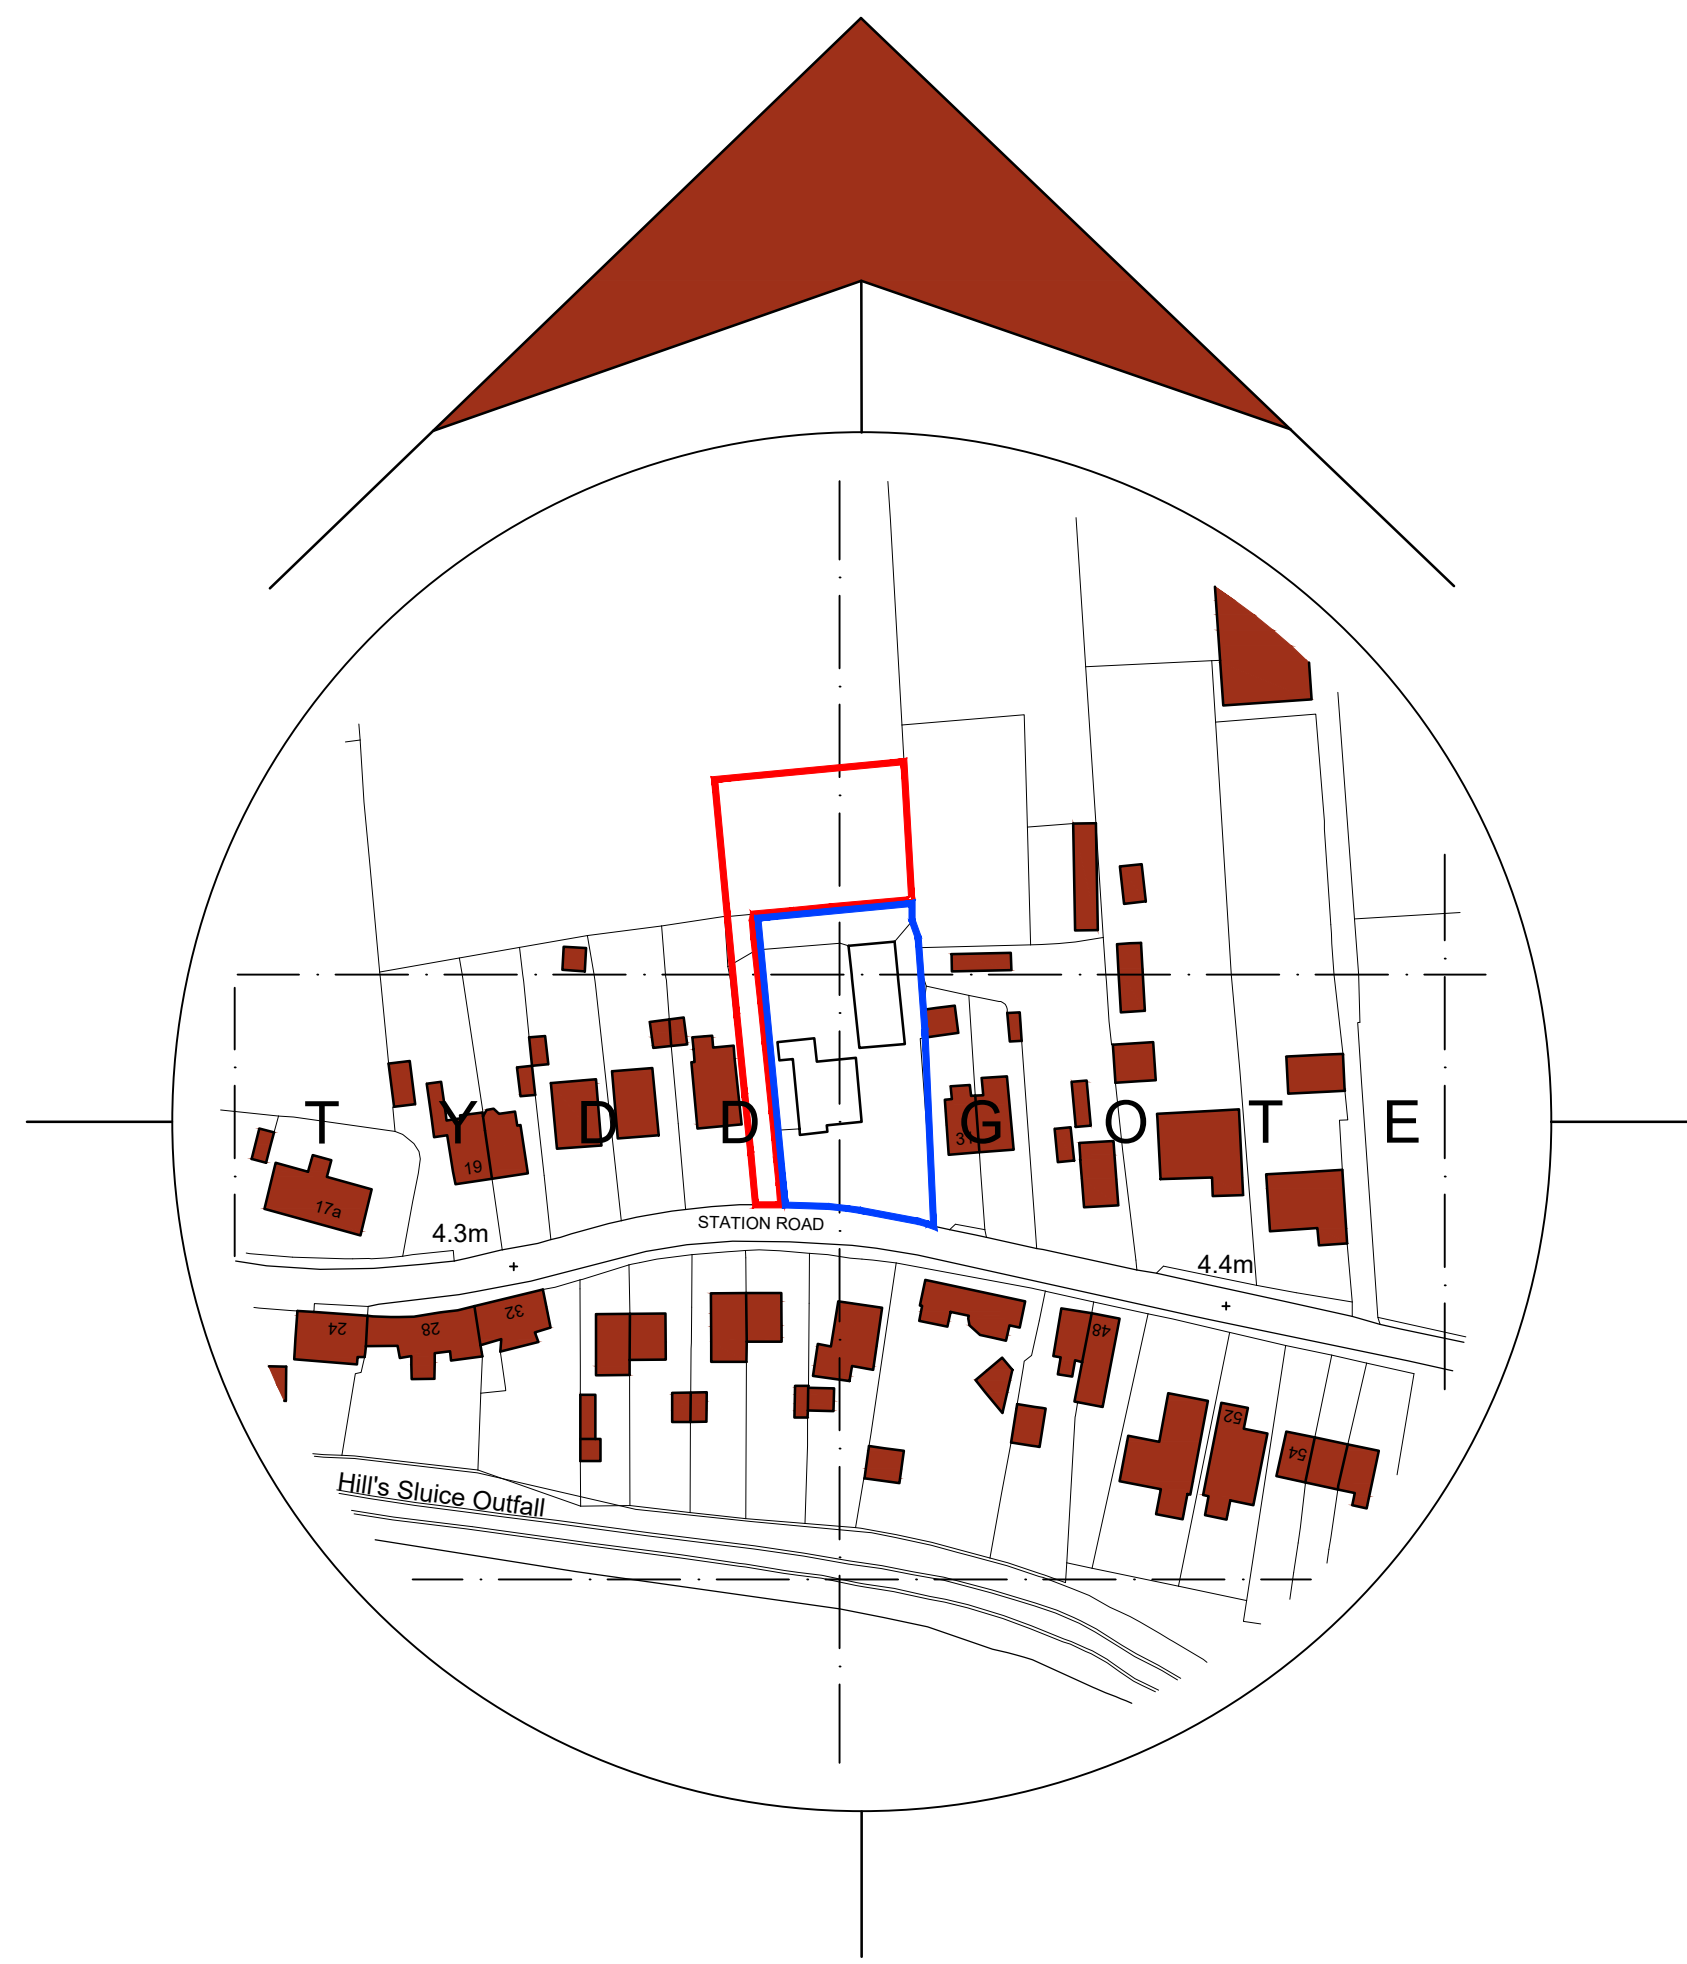

Location Plan

Scale: 1:1250

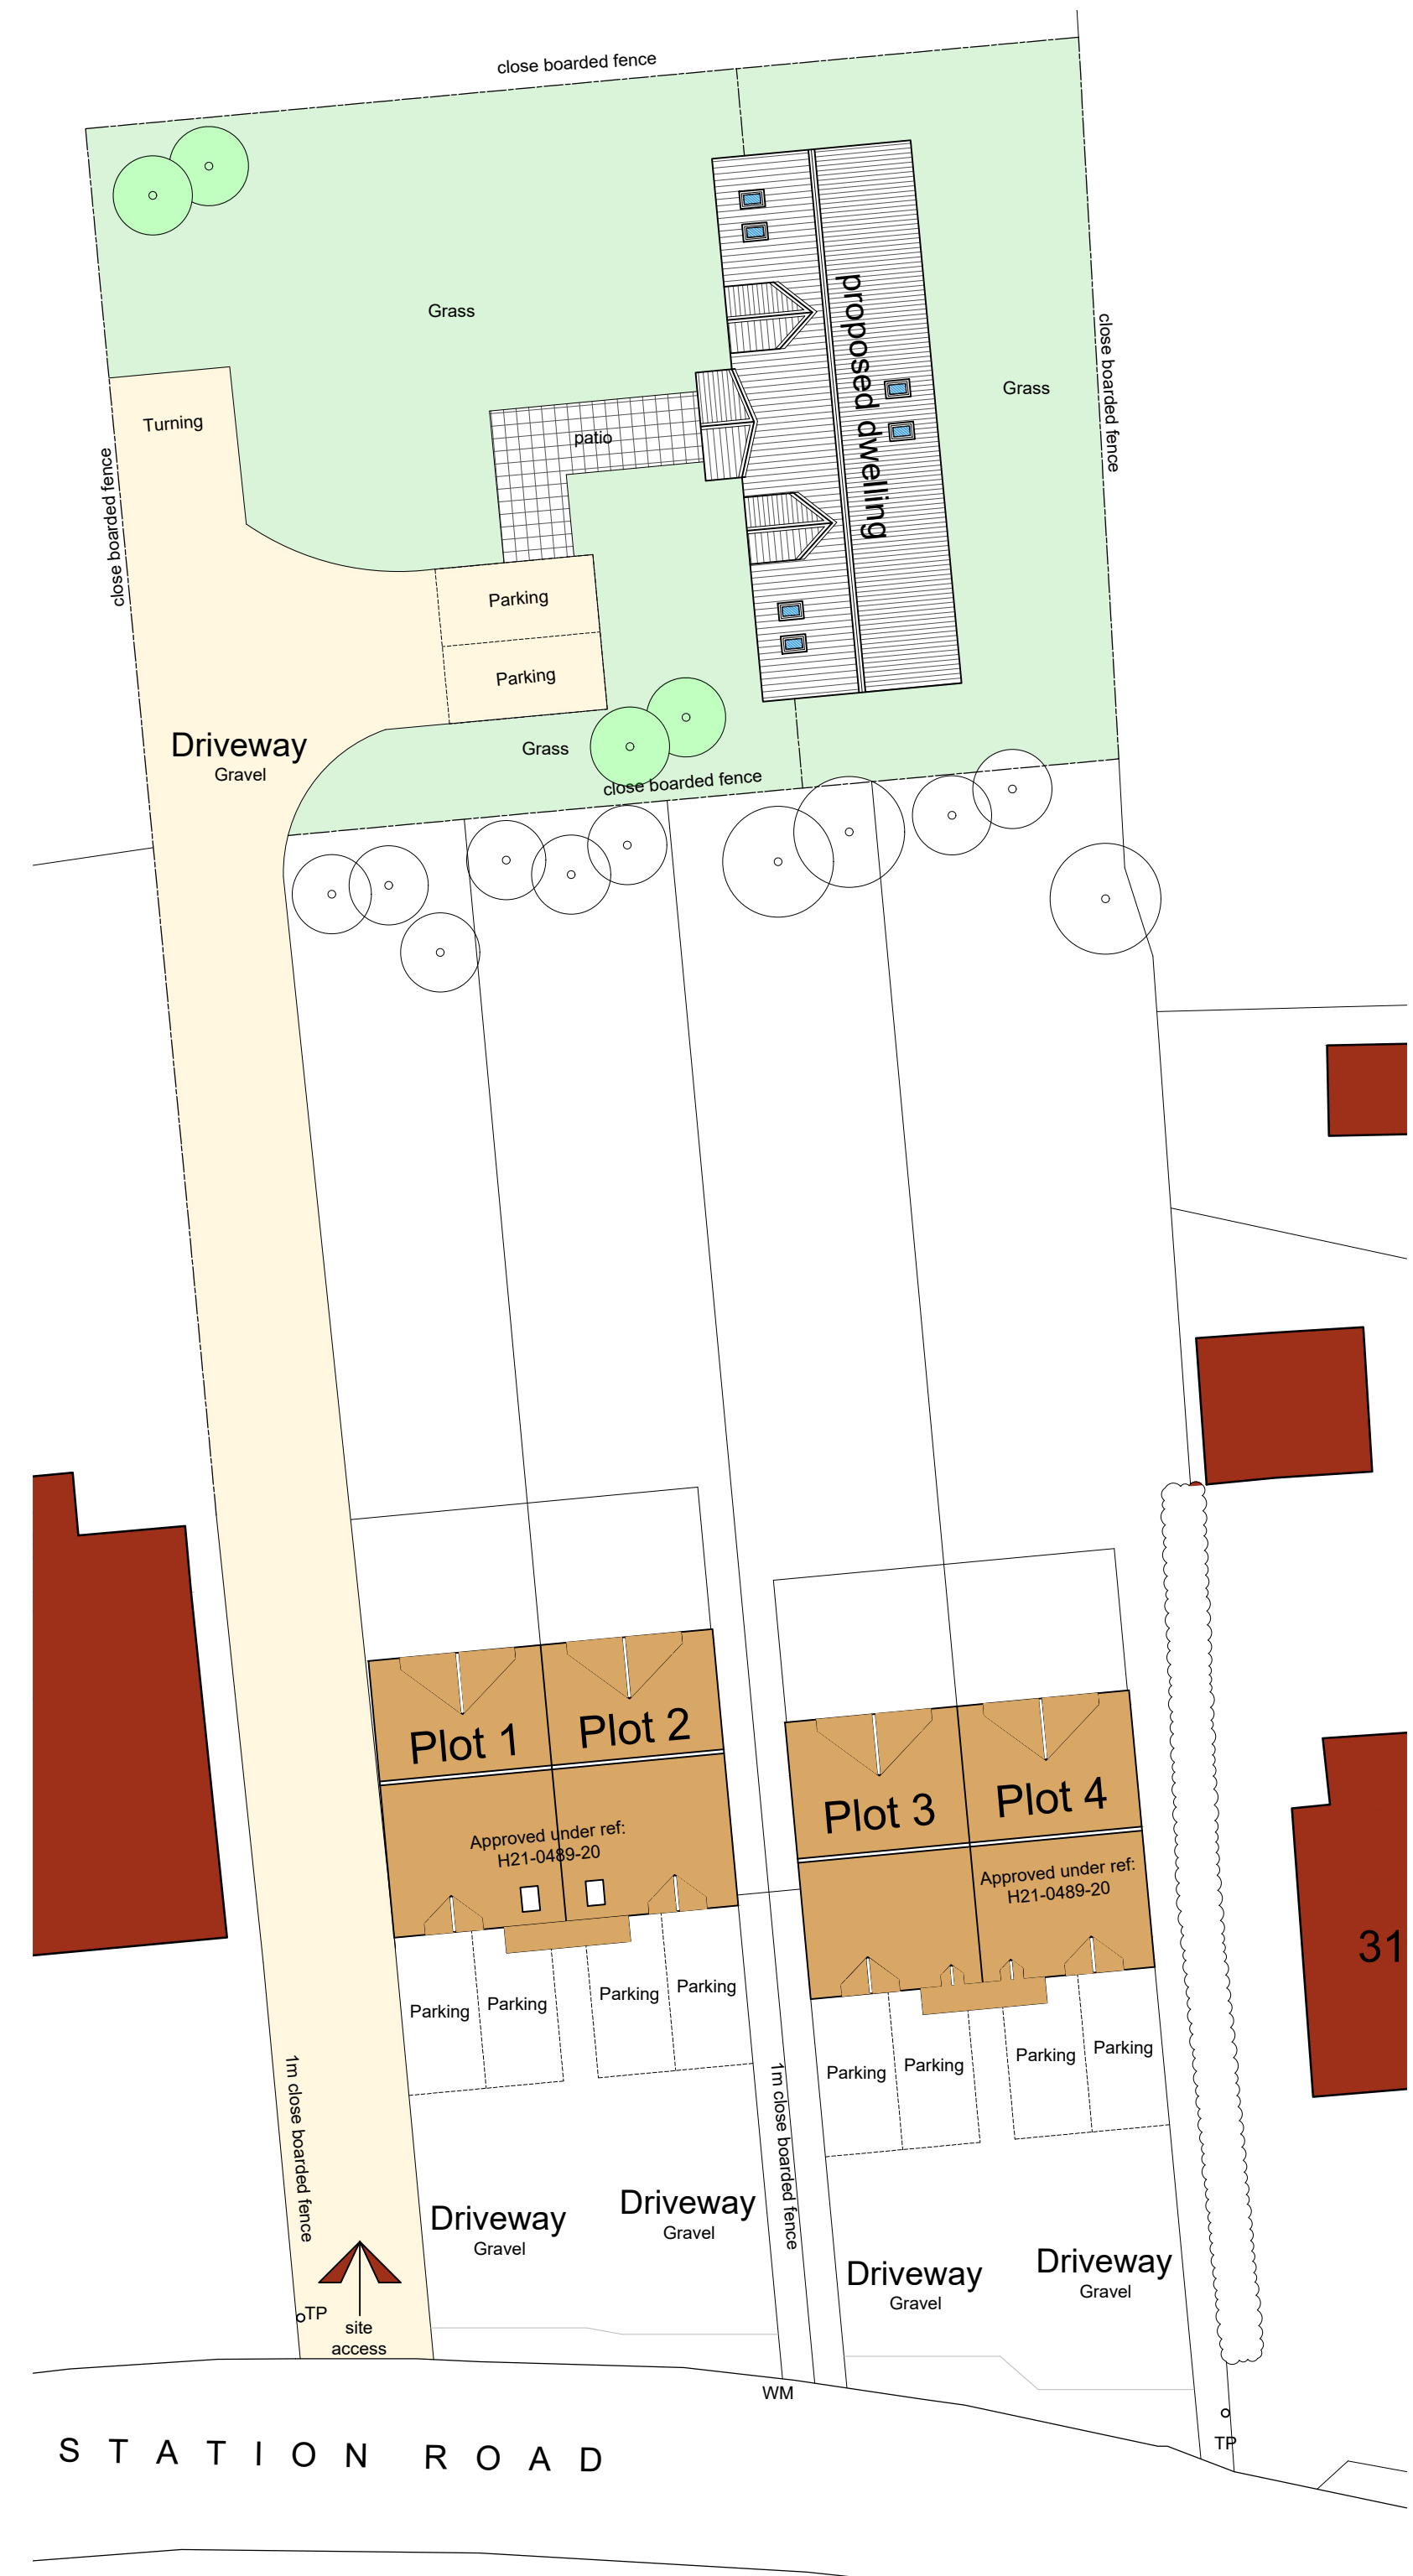

Site Plan

Scale: 1:200

- General Notes
1. All dimensions are shown in 'mm' unless otherwise stated.
 2. The contractor, sub-contractors and suppliers must verify all dimensions on site prior to the commencement of any work.
 3. This drawing is to be read in conjunction with all relevant engineers and specialist sub-contractors drawings and specifications.
 4. Any discrepancies are to be brought to the designers attention.

CONSTRUCTION DESIGN & MANAGEMENT REGULATIONS 2015

The following information must be read in conjunction with the project Risk register. This drawing highlights significant design related Health & Safety Risks present during Construction phase, and Residual Risks which remain post completion. Other Health & Safety Risks associated with Construction Activities may be present, and must be identified by the Principal Contractor prior to works commencing. Design Risks relating to specialist design items must be identified by the relevant specialist designers/ consultants ad issued to the Principal Designer.

SITE PLAN KEY

- Indicates un-surveyed buildings taken from OS map
- Indicates proposed dwellings approved under ref. H21-0489-20
- Indicates proposed dwelling
- Indicates existing vegetation
- Indicates proposed vegetation
- Indicates proposed lawned garden
- Indicates proposed gravel driveway

FOR APPROVAL

SWANN EDWARDS
ARCHITECTURE
Swann Edwards Architecture Limited, Swann Edwards Architecture,
Black Barn, Fen Road, Guyhirn, Wisbech, Cambs. PE13 4AA.
t 01945 450694 e info@swannedwards.co.uk w www.swannedwards.co.uk

Job Title Proposed Dwelling 29 Station Road, Tydd Gote, Wisbech, PE13 5QA For: Mr Necker	Date March 2022	Drawn by GT Checked by RS
Drawing Title Planning Drawing	Job No. SE-1785 Dwg No. PP1000	Sheet Size A1 Revision