



Front Elevation
1 : 100






Rear Elevation
1 : 100



Side Elevation - Entrance
1 : 100



Side Elevation - Garden
1 : 100

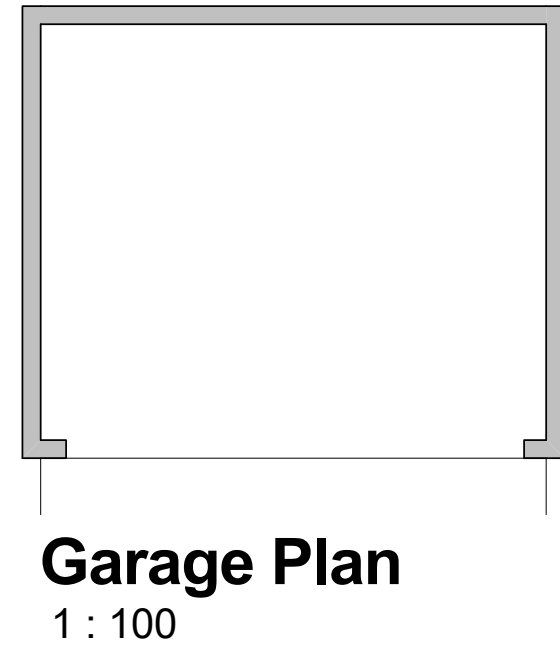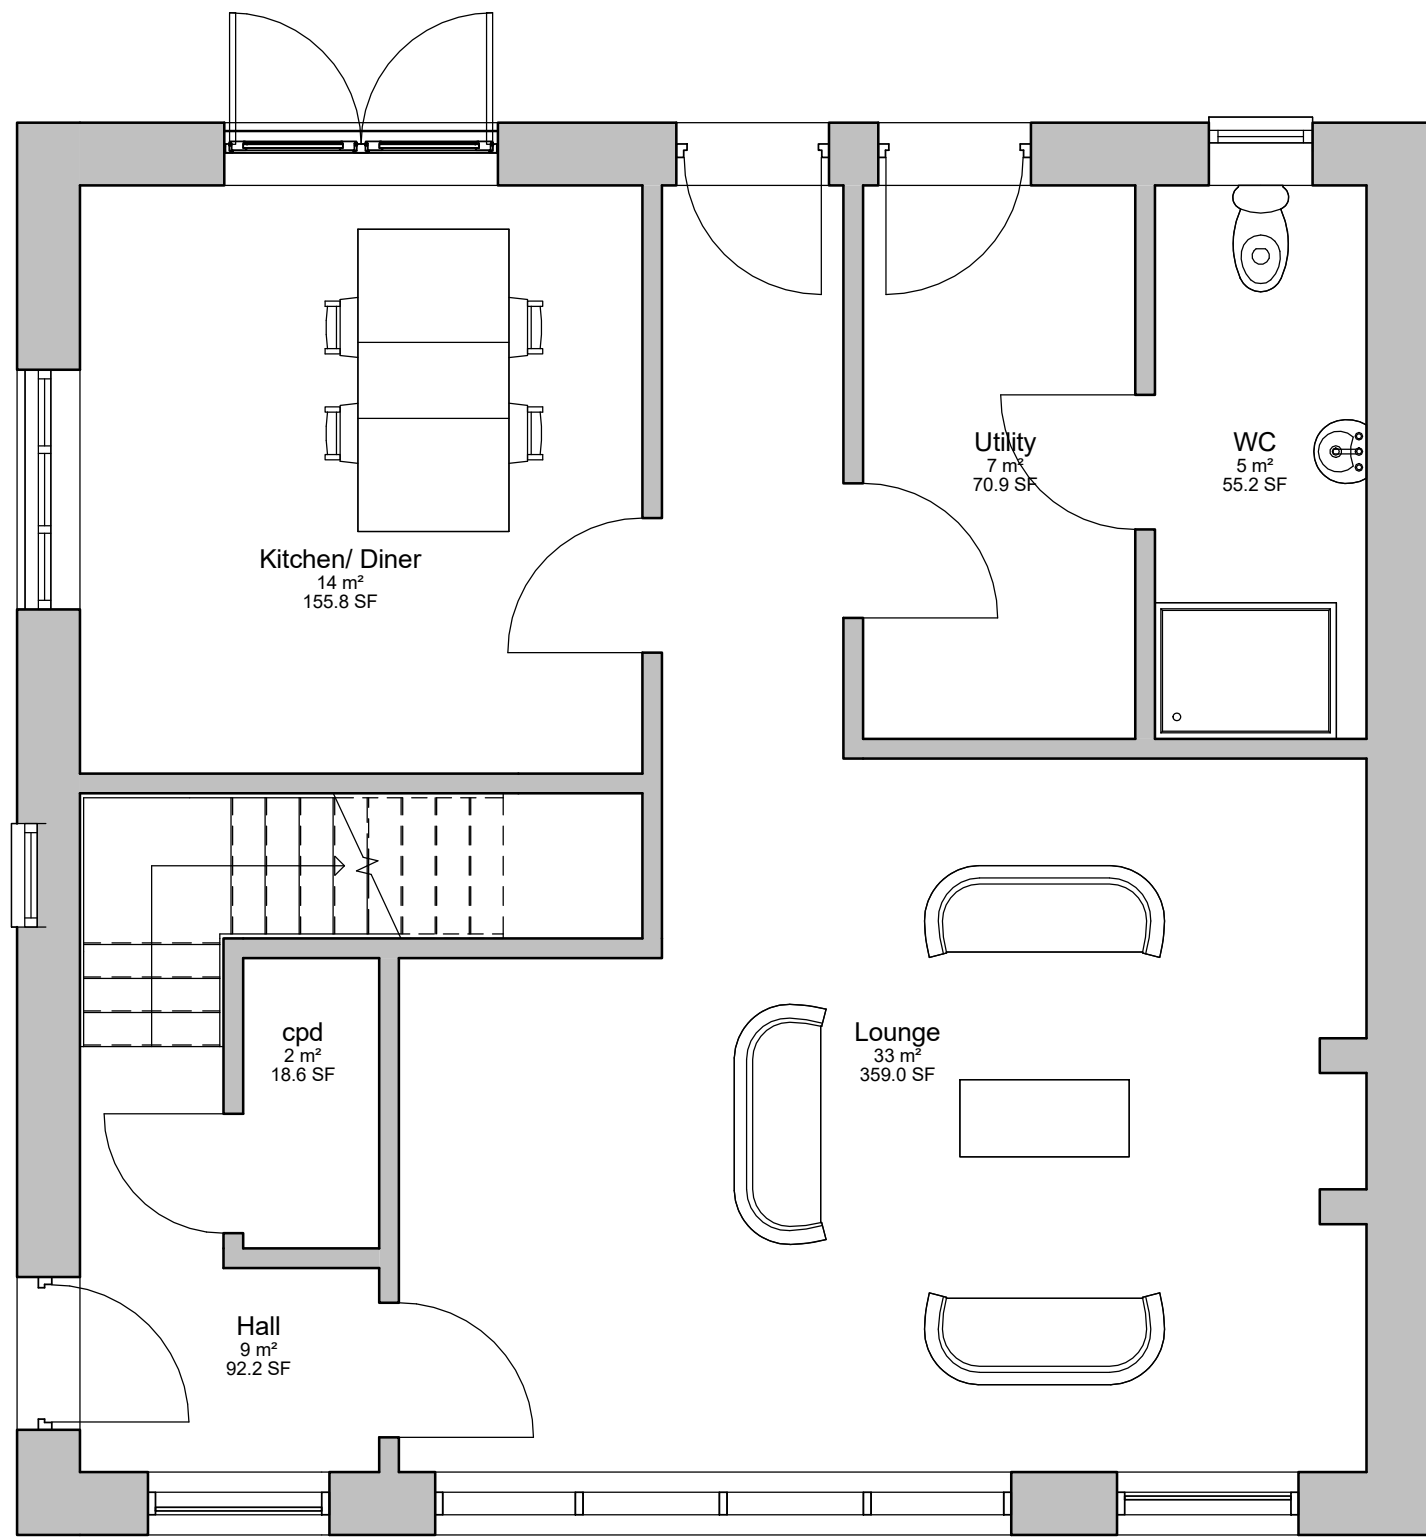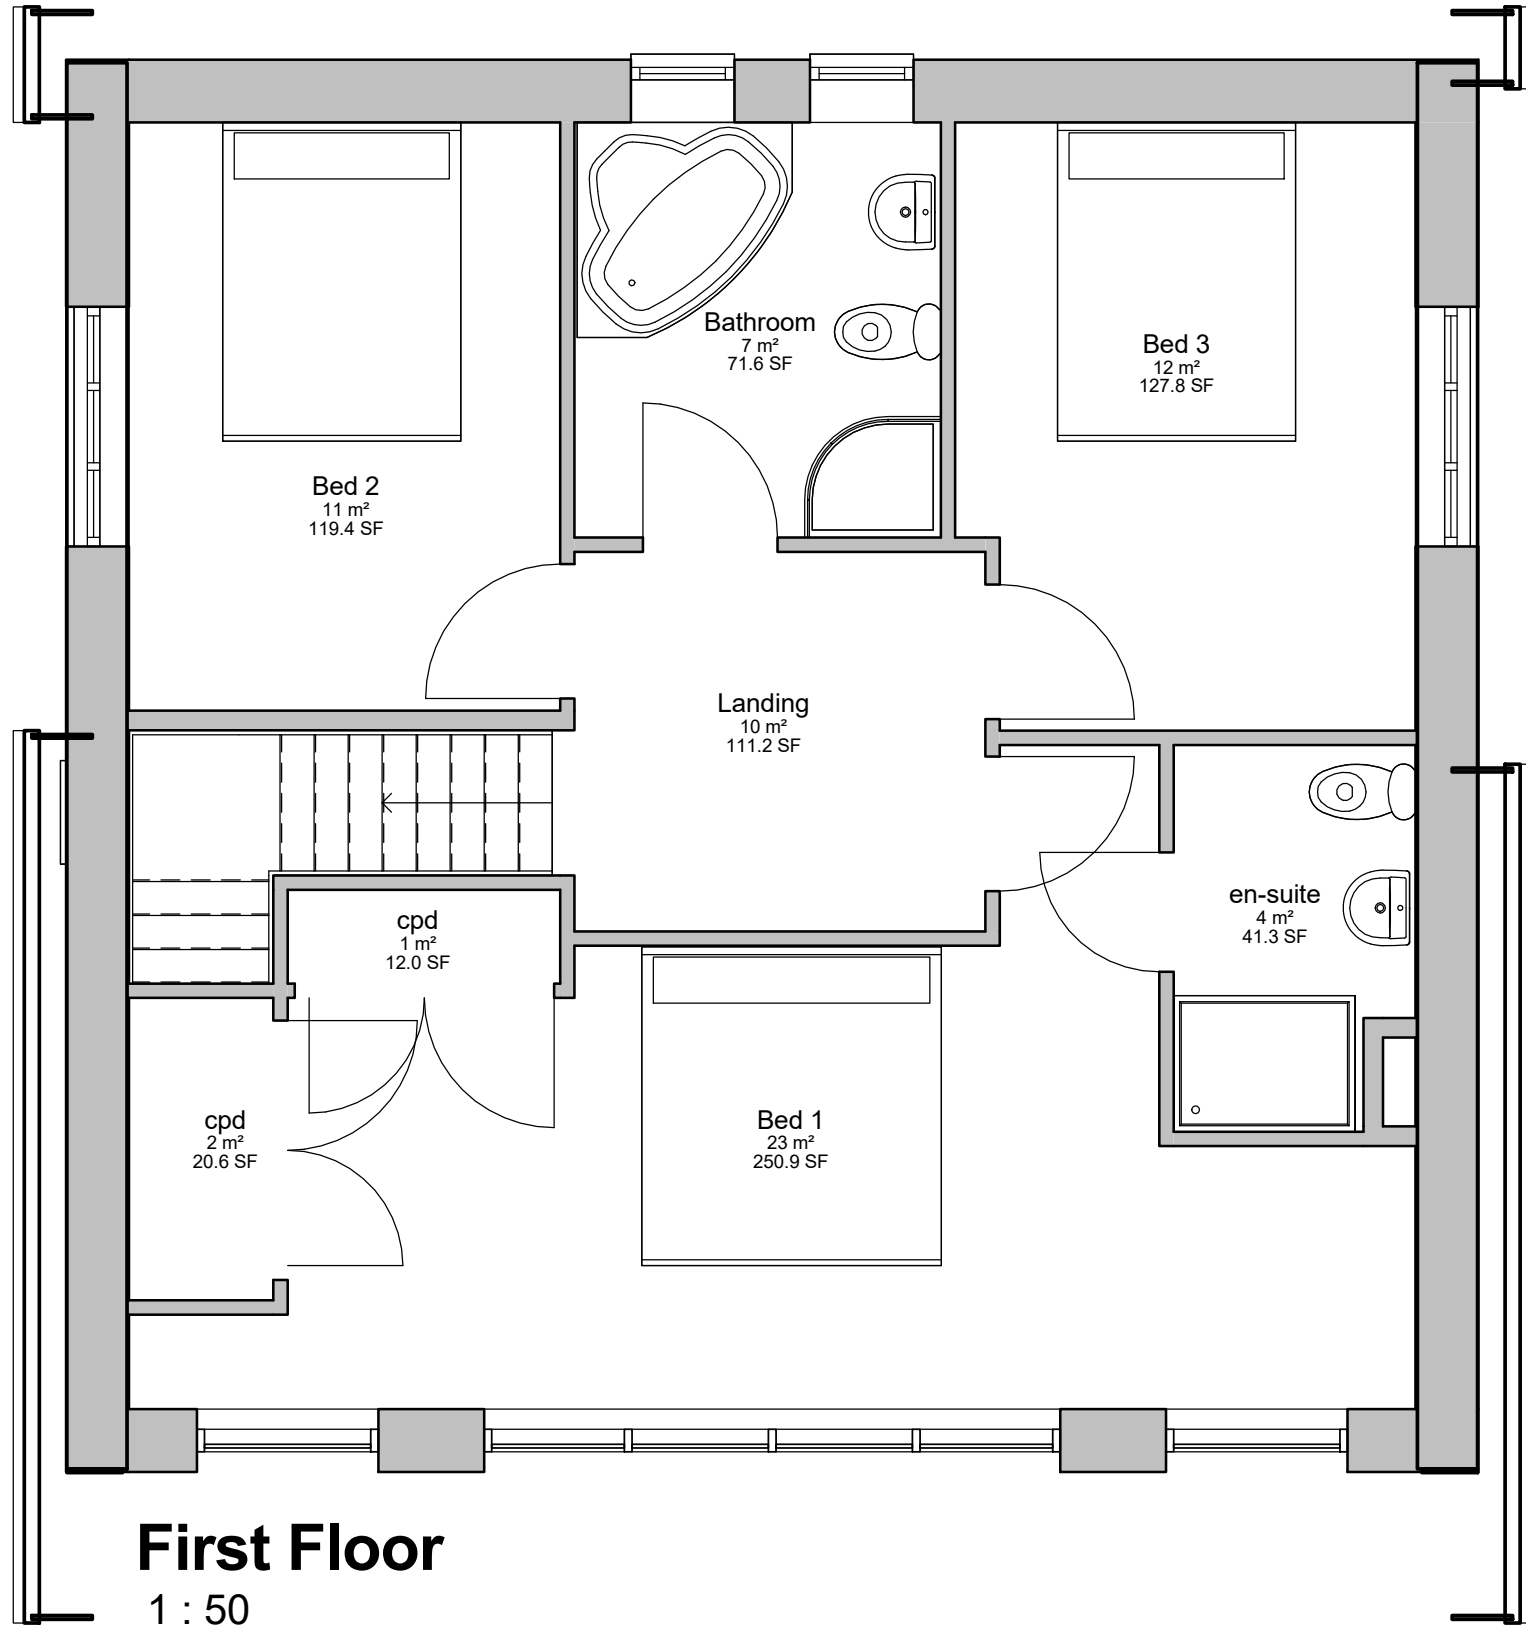

Garage Front
1 : 100







Garage Rear
1 : 100



Garage Side 1
1 : 100



Garage Side 2
1 : 100

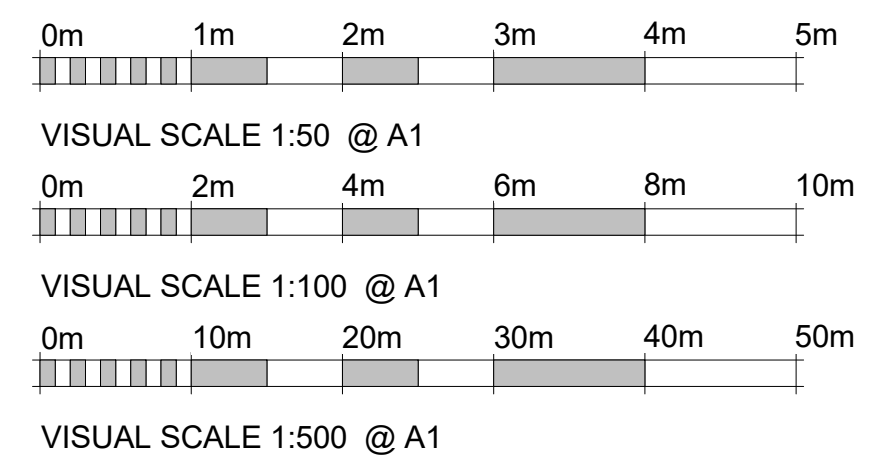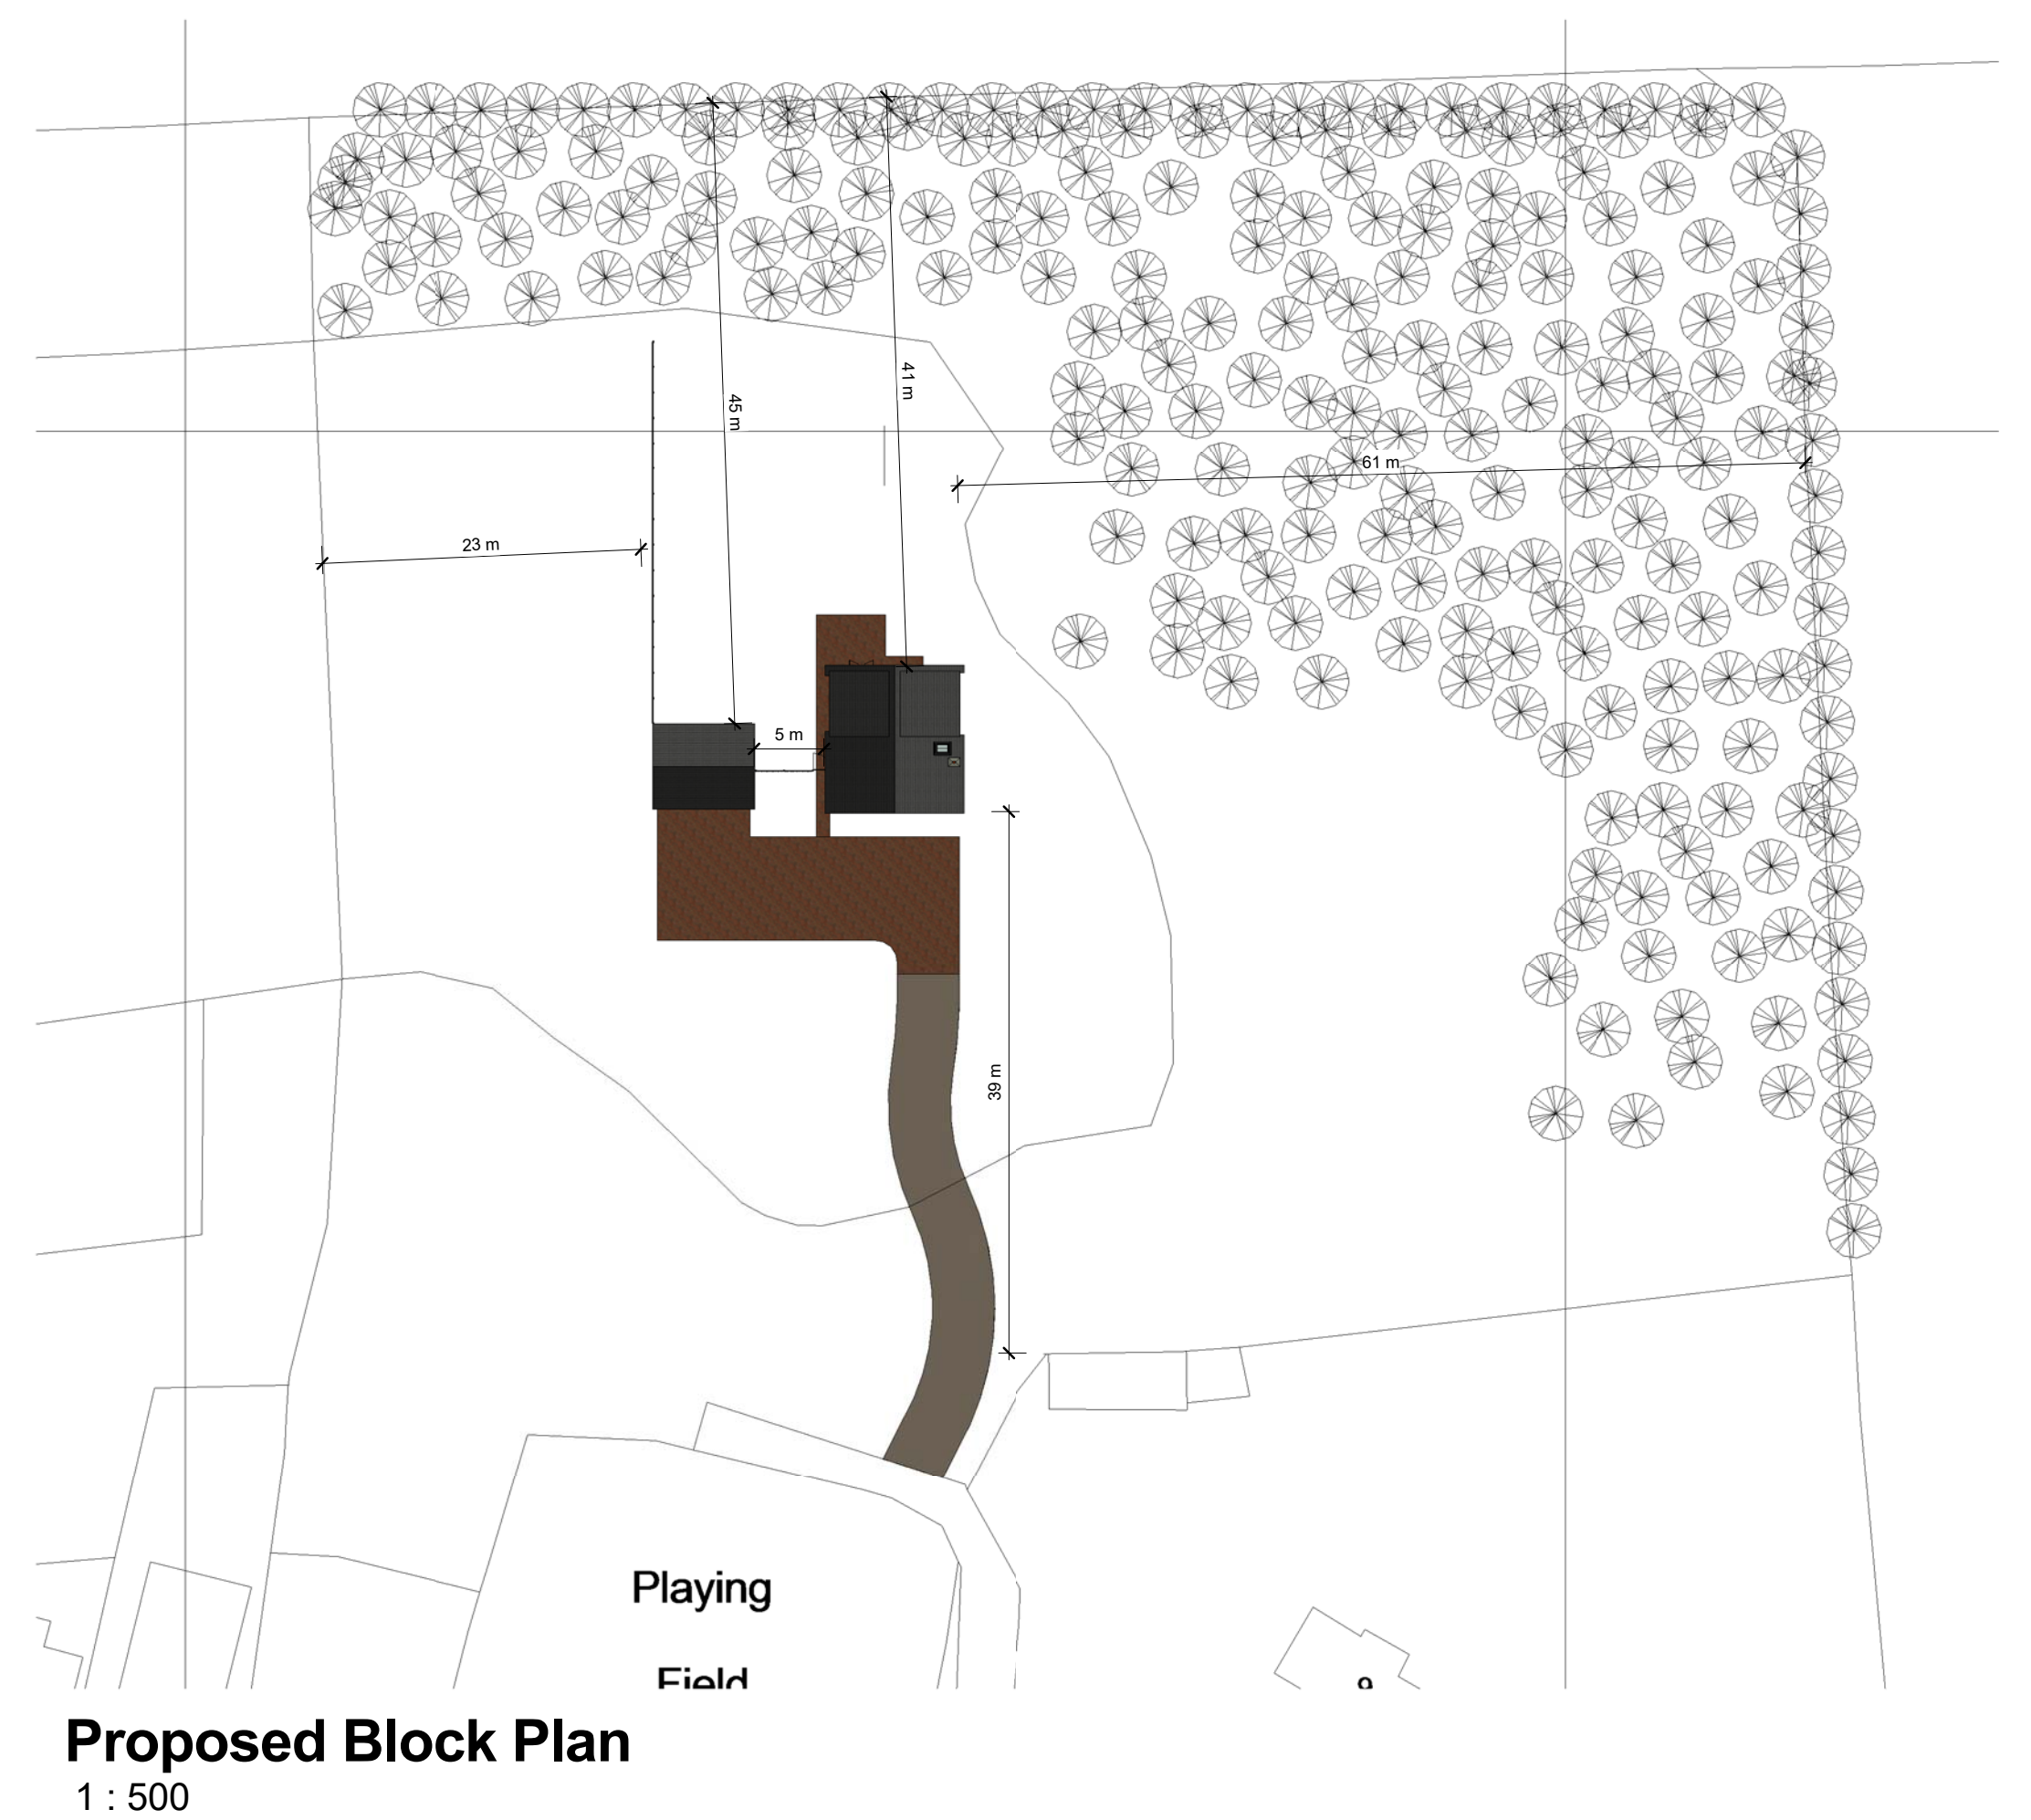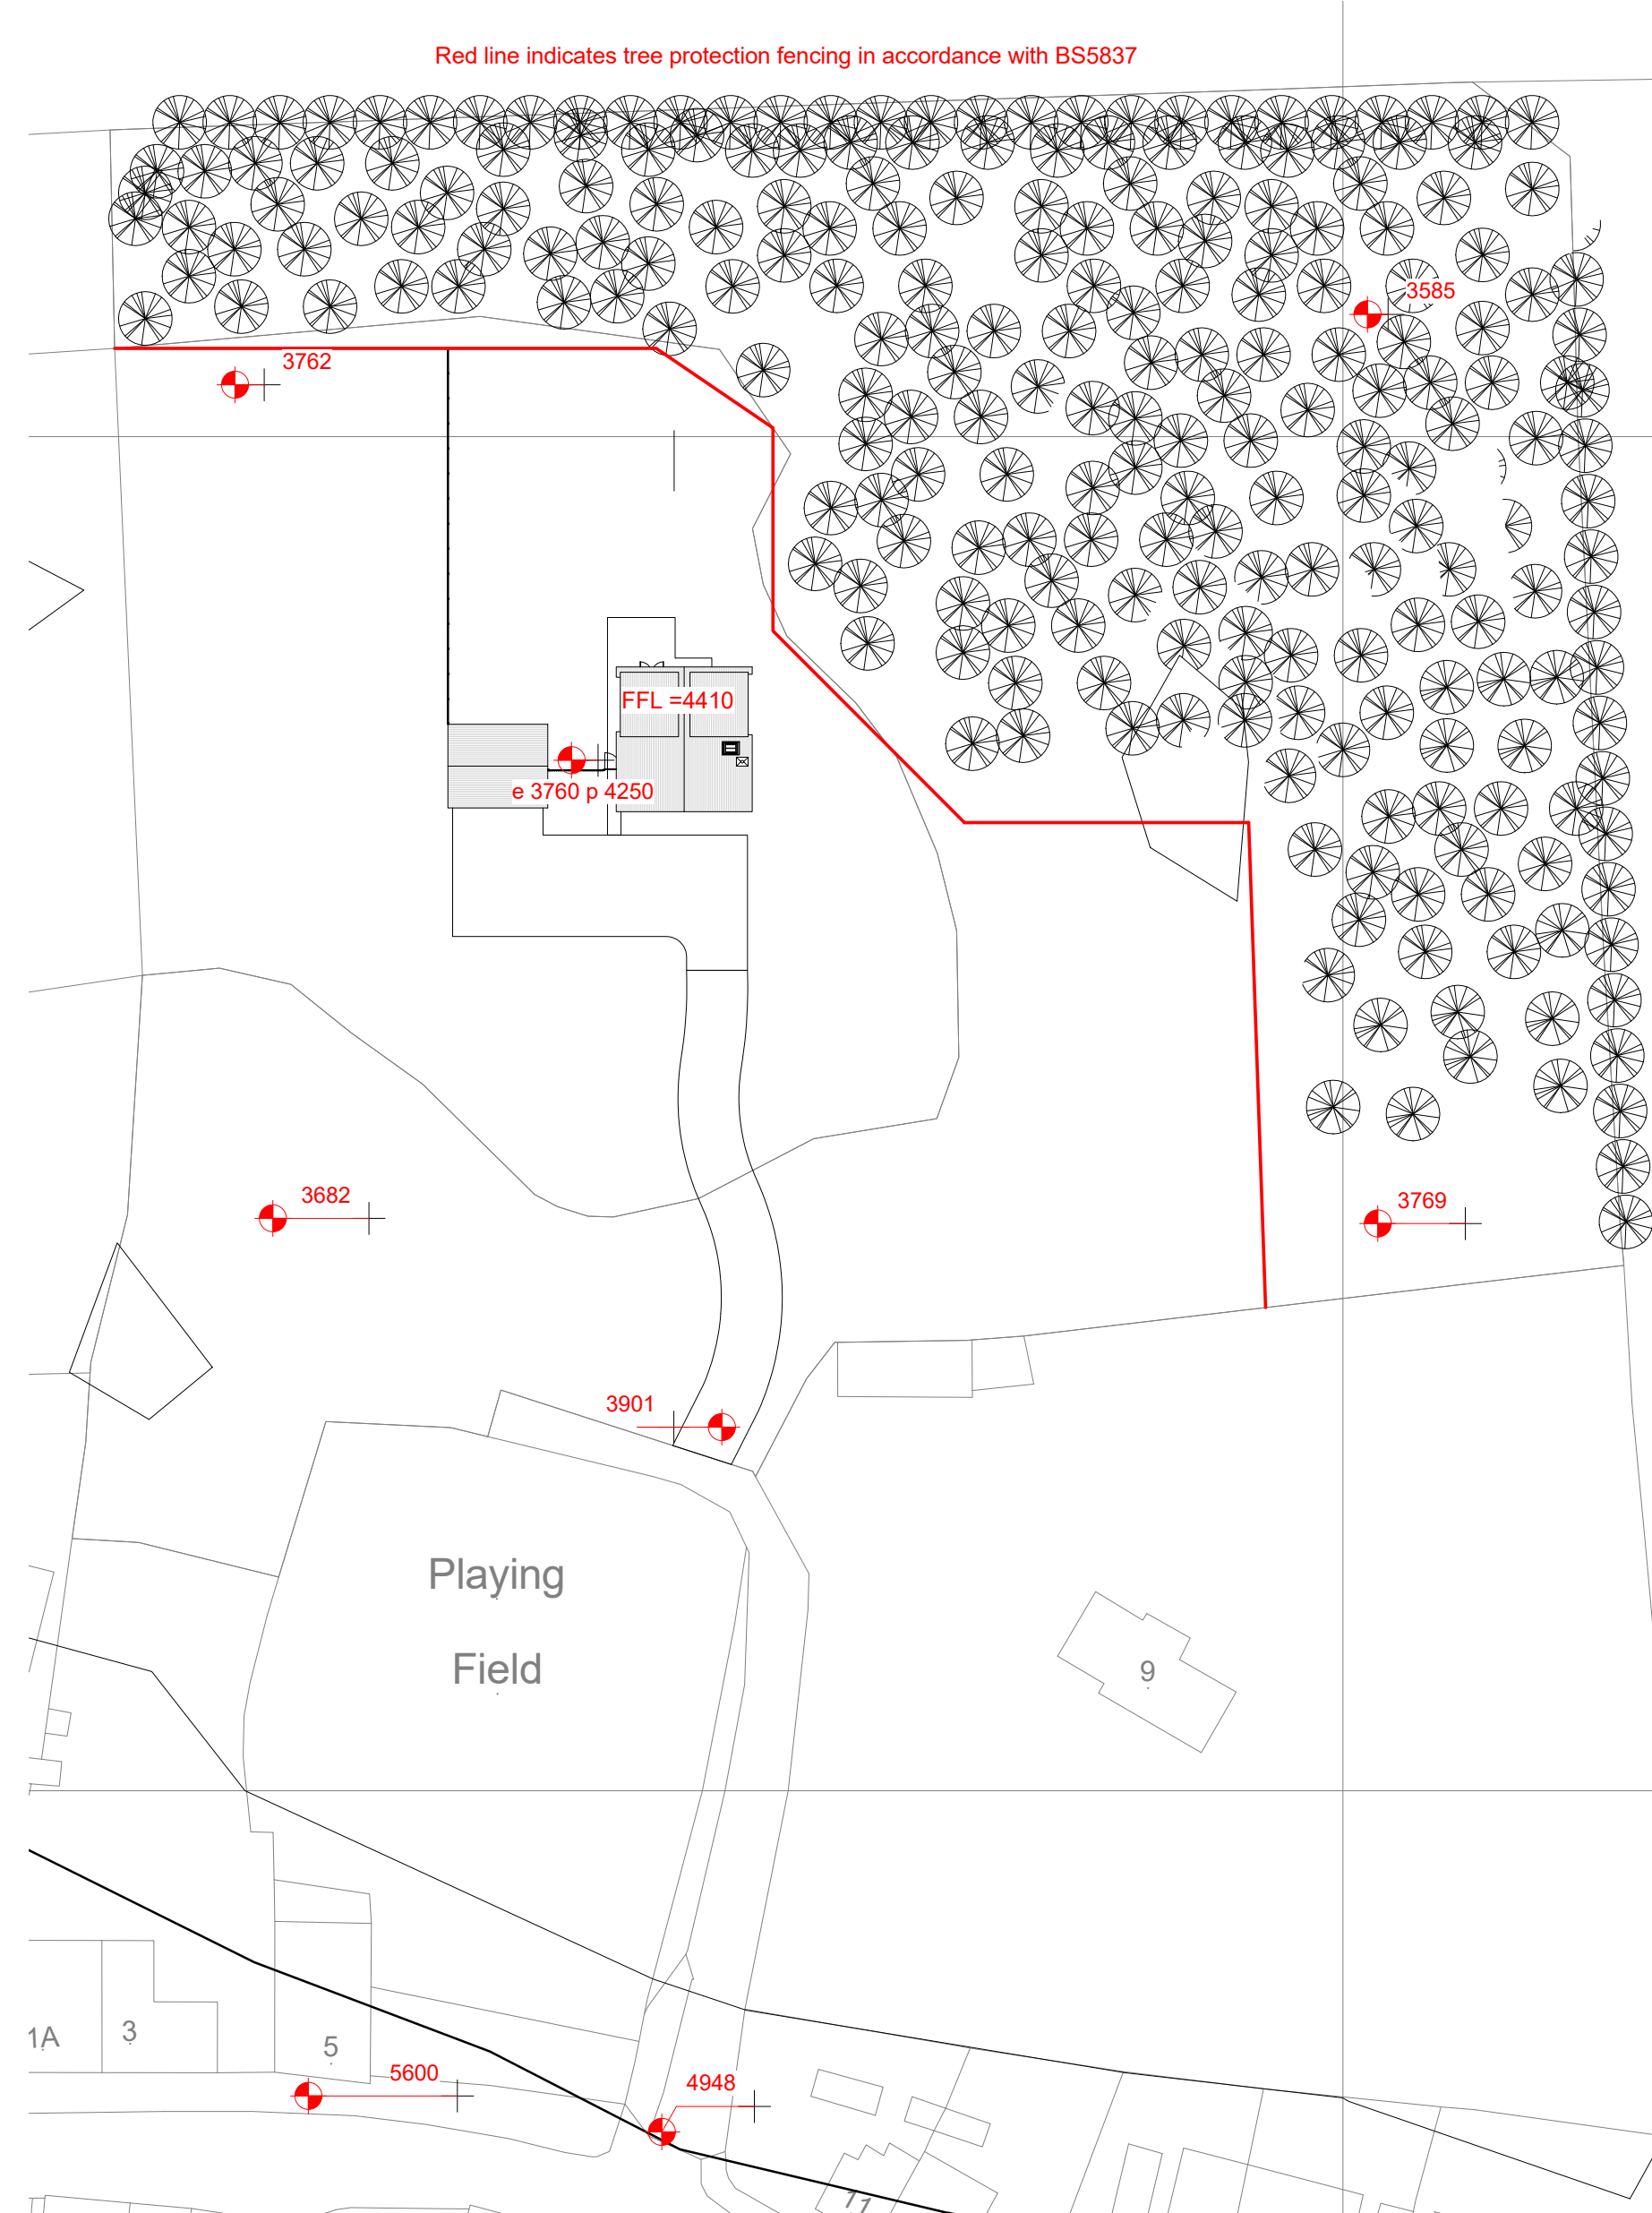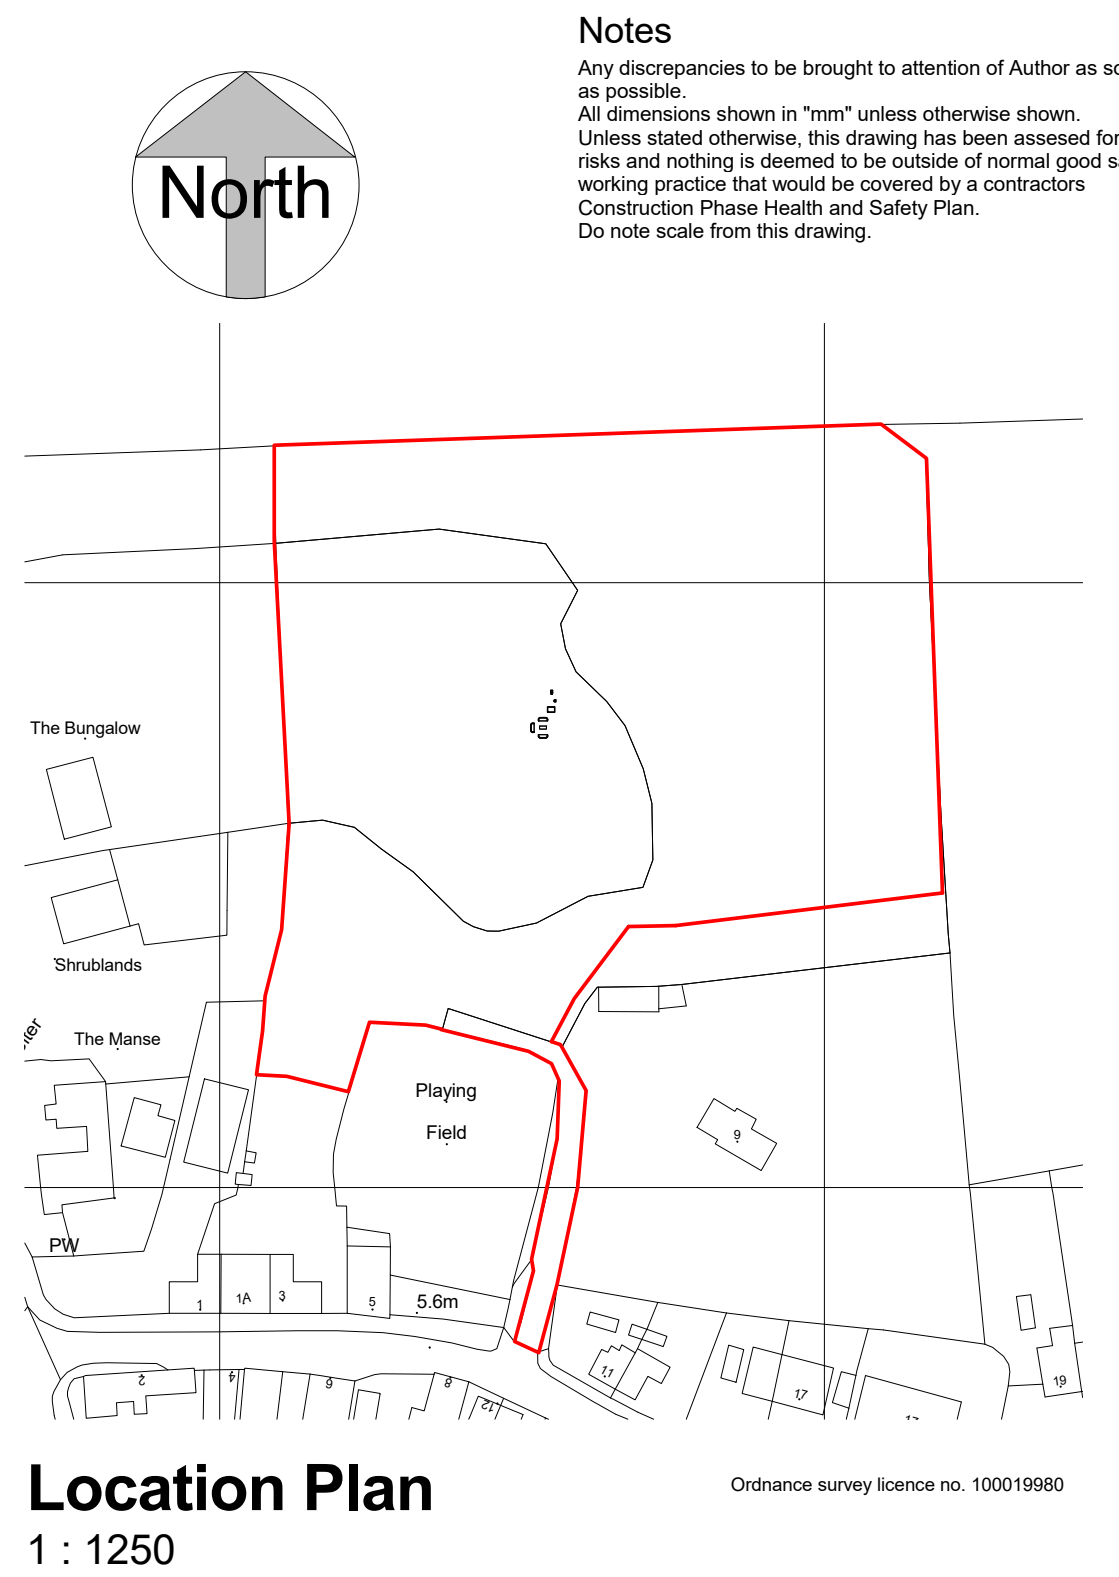

B	House Moved Forward on Site	30-03-16
A	Dimension added to block plan	29-05-15

Ian Gowler Architectural and Energy Consultant Grove House, 22 Primrose Hill, Doddington, Cambs, PE15 0SU tel: 01354 667005 email: ian@gowler-architectural.co.uk			
Proposed Dwelling and Commercial Store/Office at Station Road, Tyd Gote for			
Proposed Drawing			
date created 05-05-14	scale As indicated @ A1	drawing no. 051 - P01	rev B