



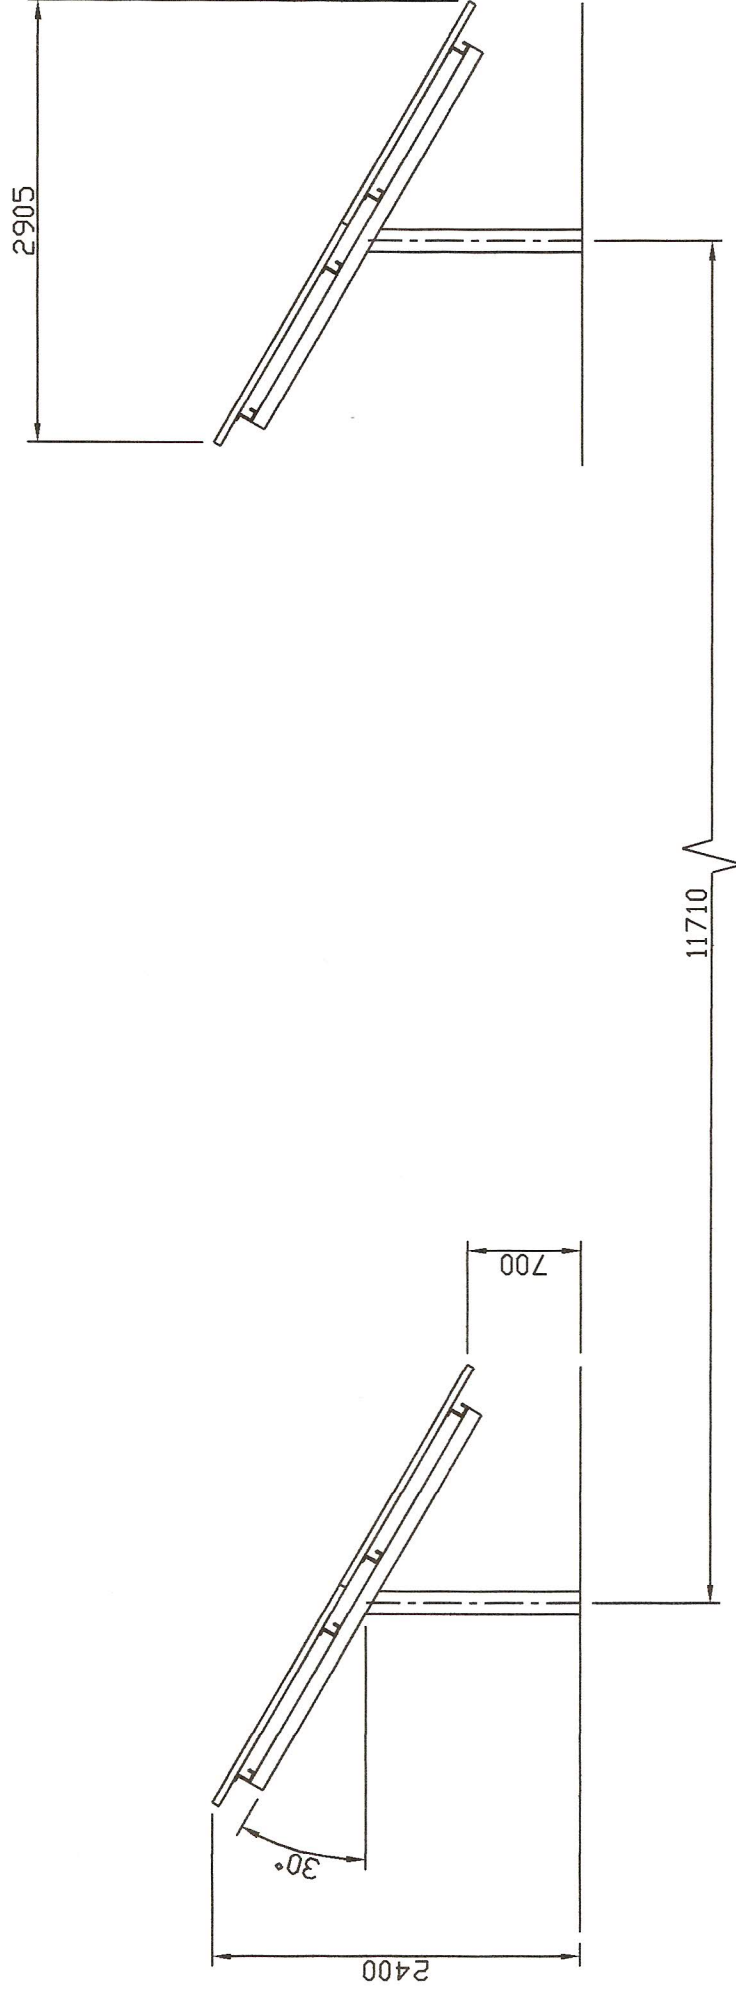

WEST ELEVATION
SECTION THROUGH TWO ROWS

AW Consulting Little Bytham. NG33 4RA 01780 410182 07860 502999		TITLE: WHITE CROSS GROUND MOUNT LAYOUT	
CLIENT:	A GROVES	DAWN BY:	A.M.W.
DATE:	08/04/14	SCALE:	1:50
		DRG. NO:	WC03
		SHEET 1	

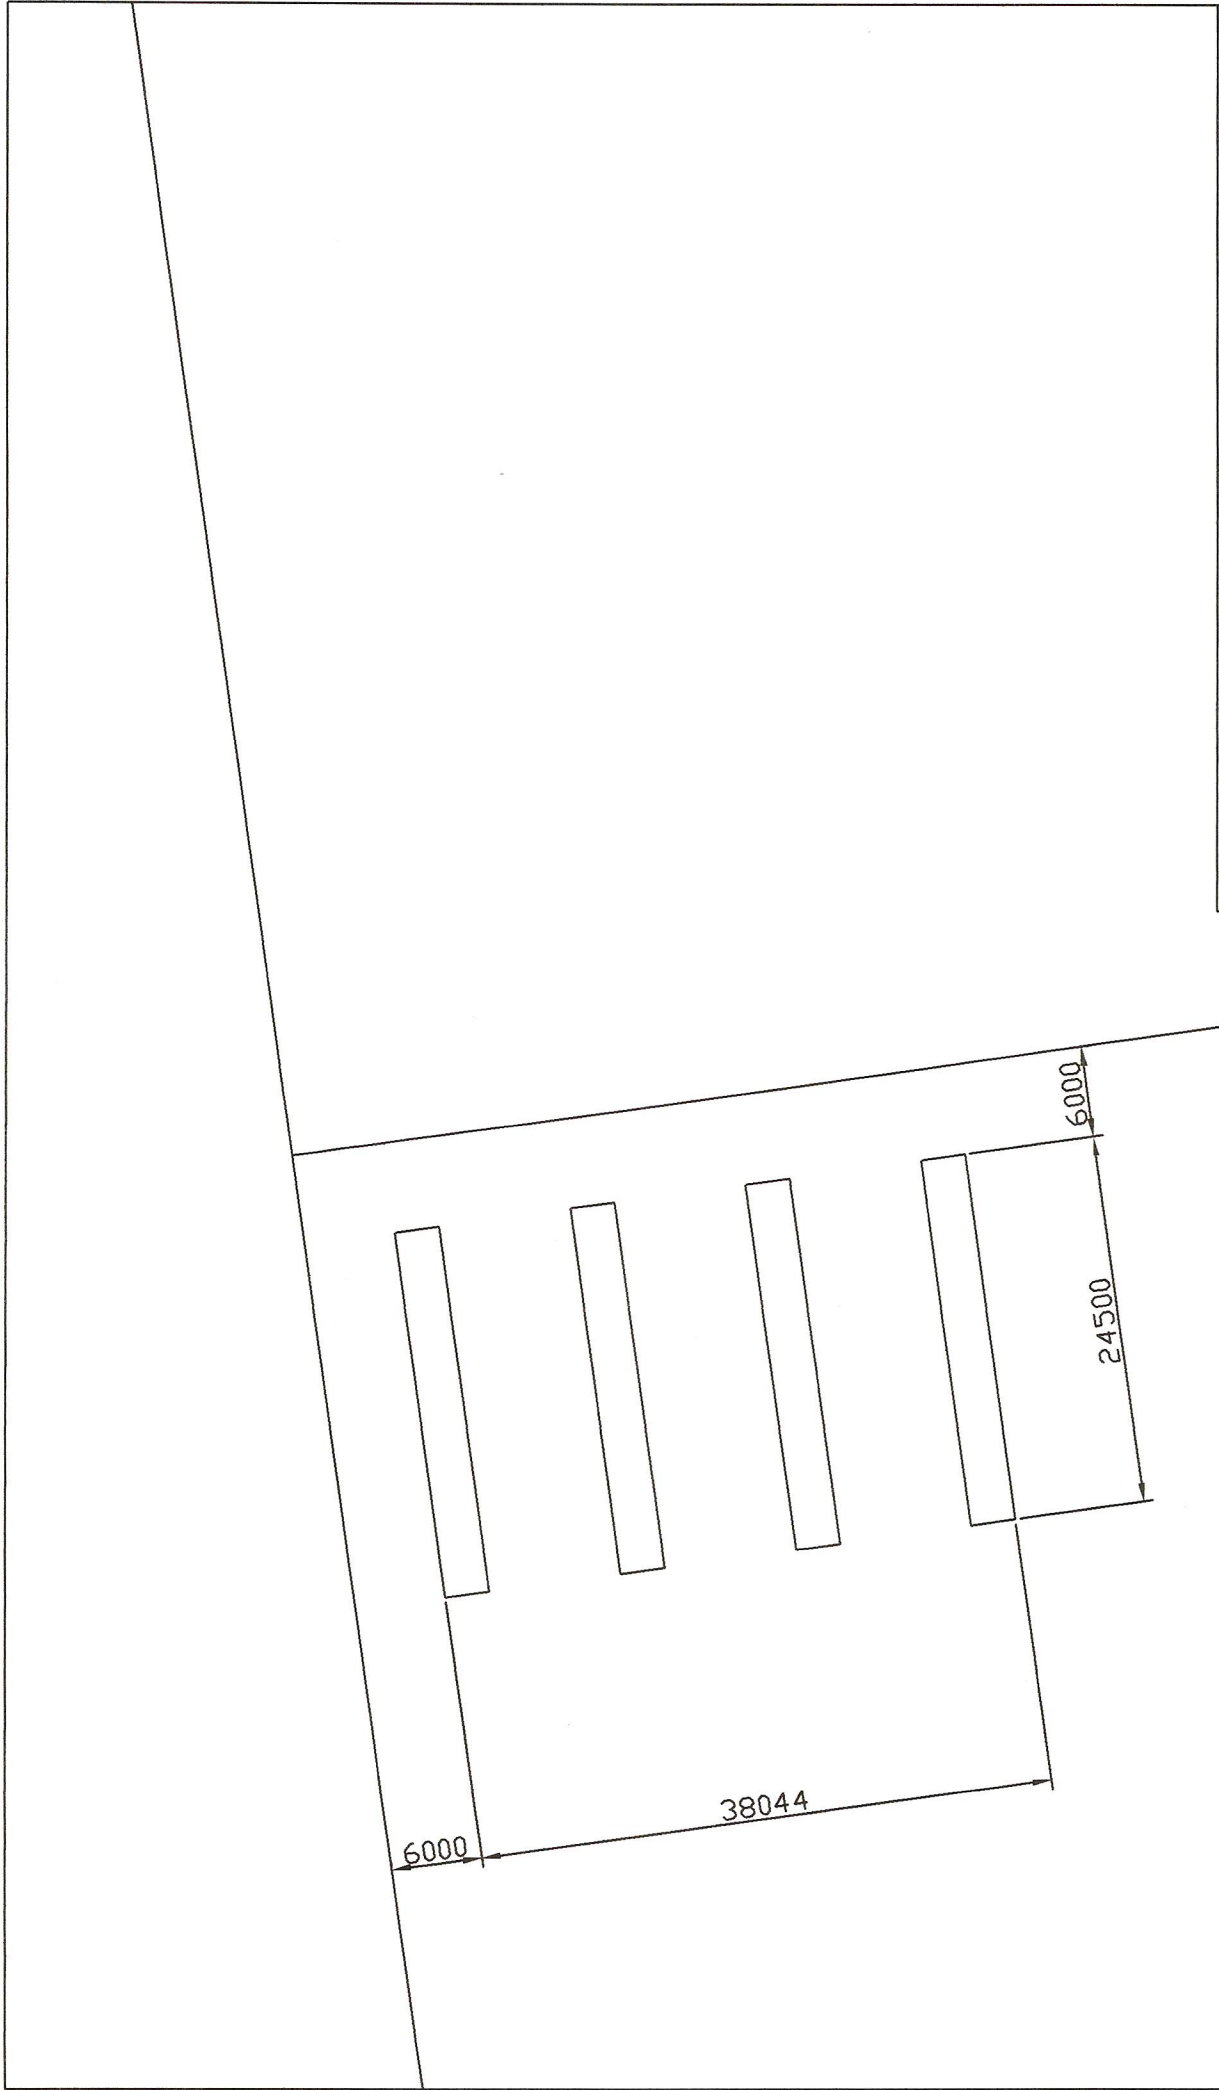

AW Consulting		Little Bytham. NG33 4RA	
		01780 410182 07860 502999	
CLIENT:	A GROVES	TITLE:	WHITE CROSS
			PLAN VIEW
DATE:	08/04/14	DAWN BY:	A.M.W.
		SCALE:	1:500
		DRG. NO.:	WC03
			SHEET 2