


EXISTING REAR 1:100

SIDE

SIDE

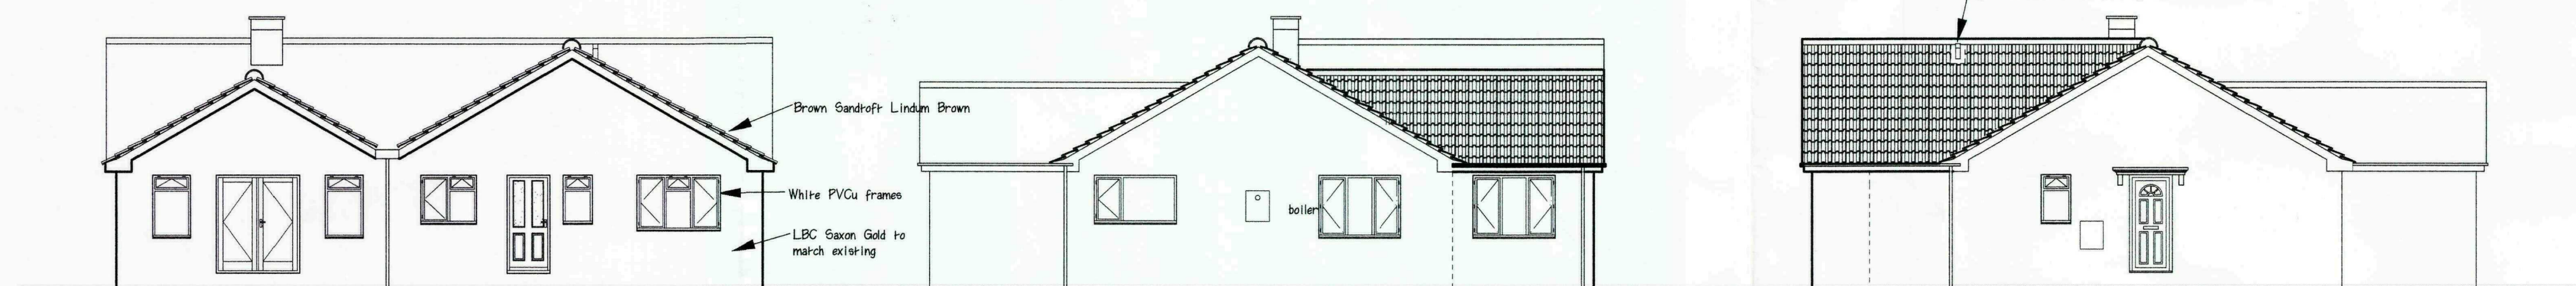


PROPOSED REAR

SIDE


SIDE

LOCATION 1:1250



1:1250

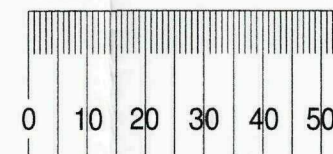

SITE 1:200

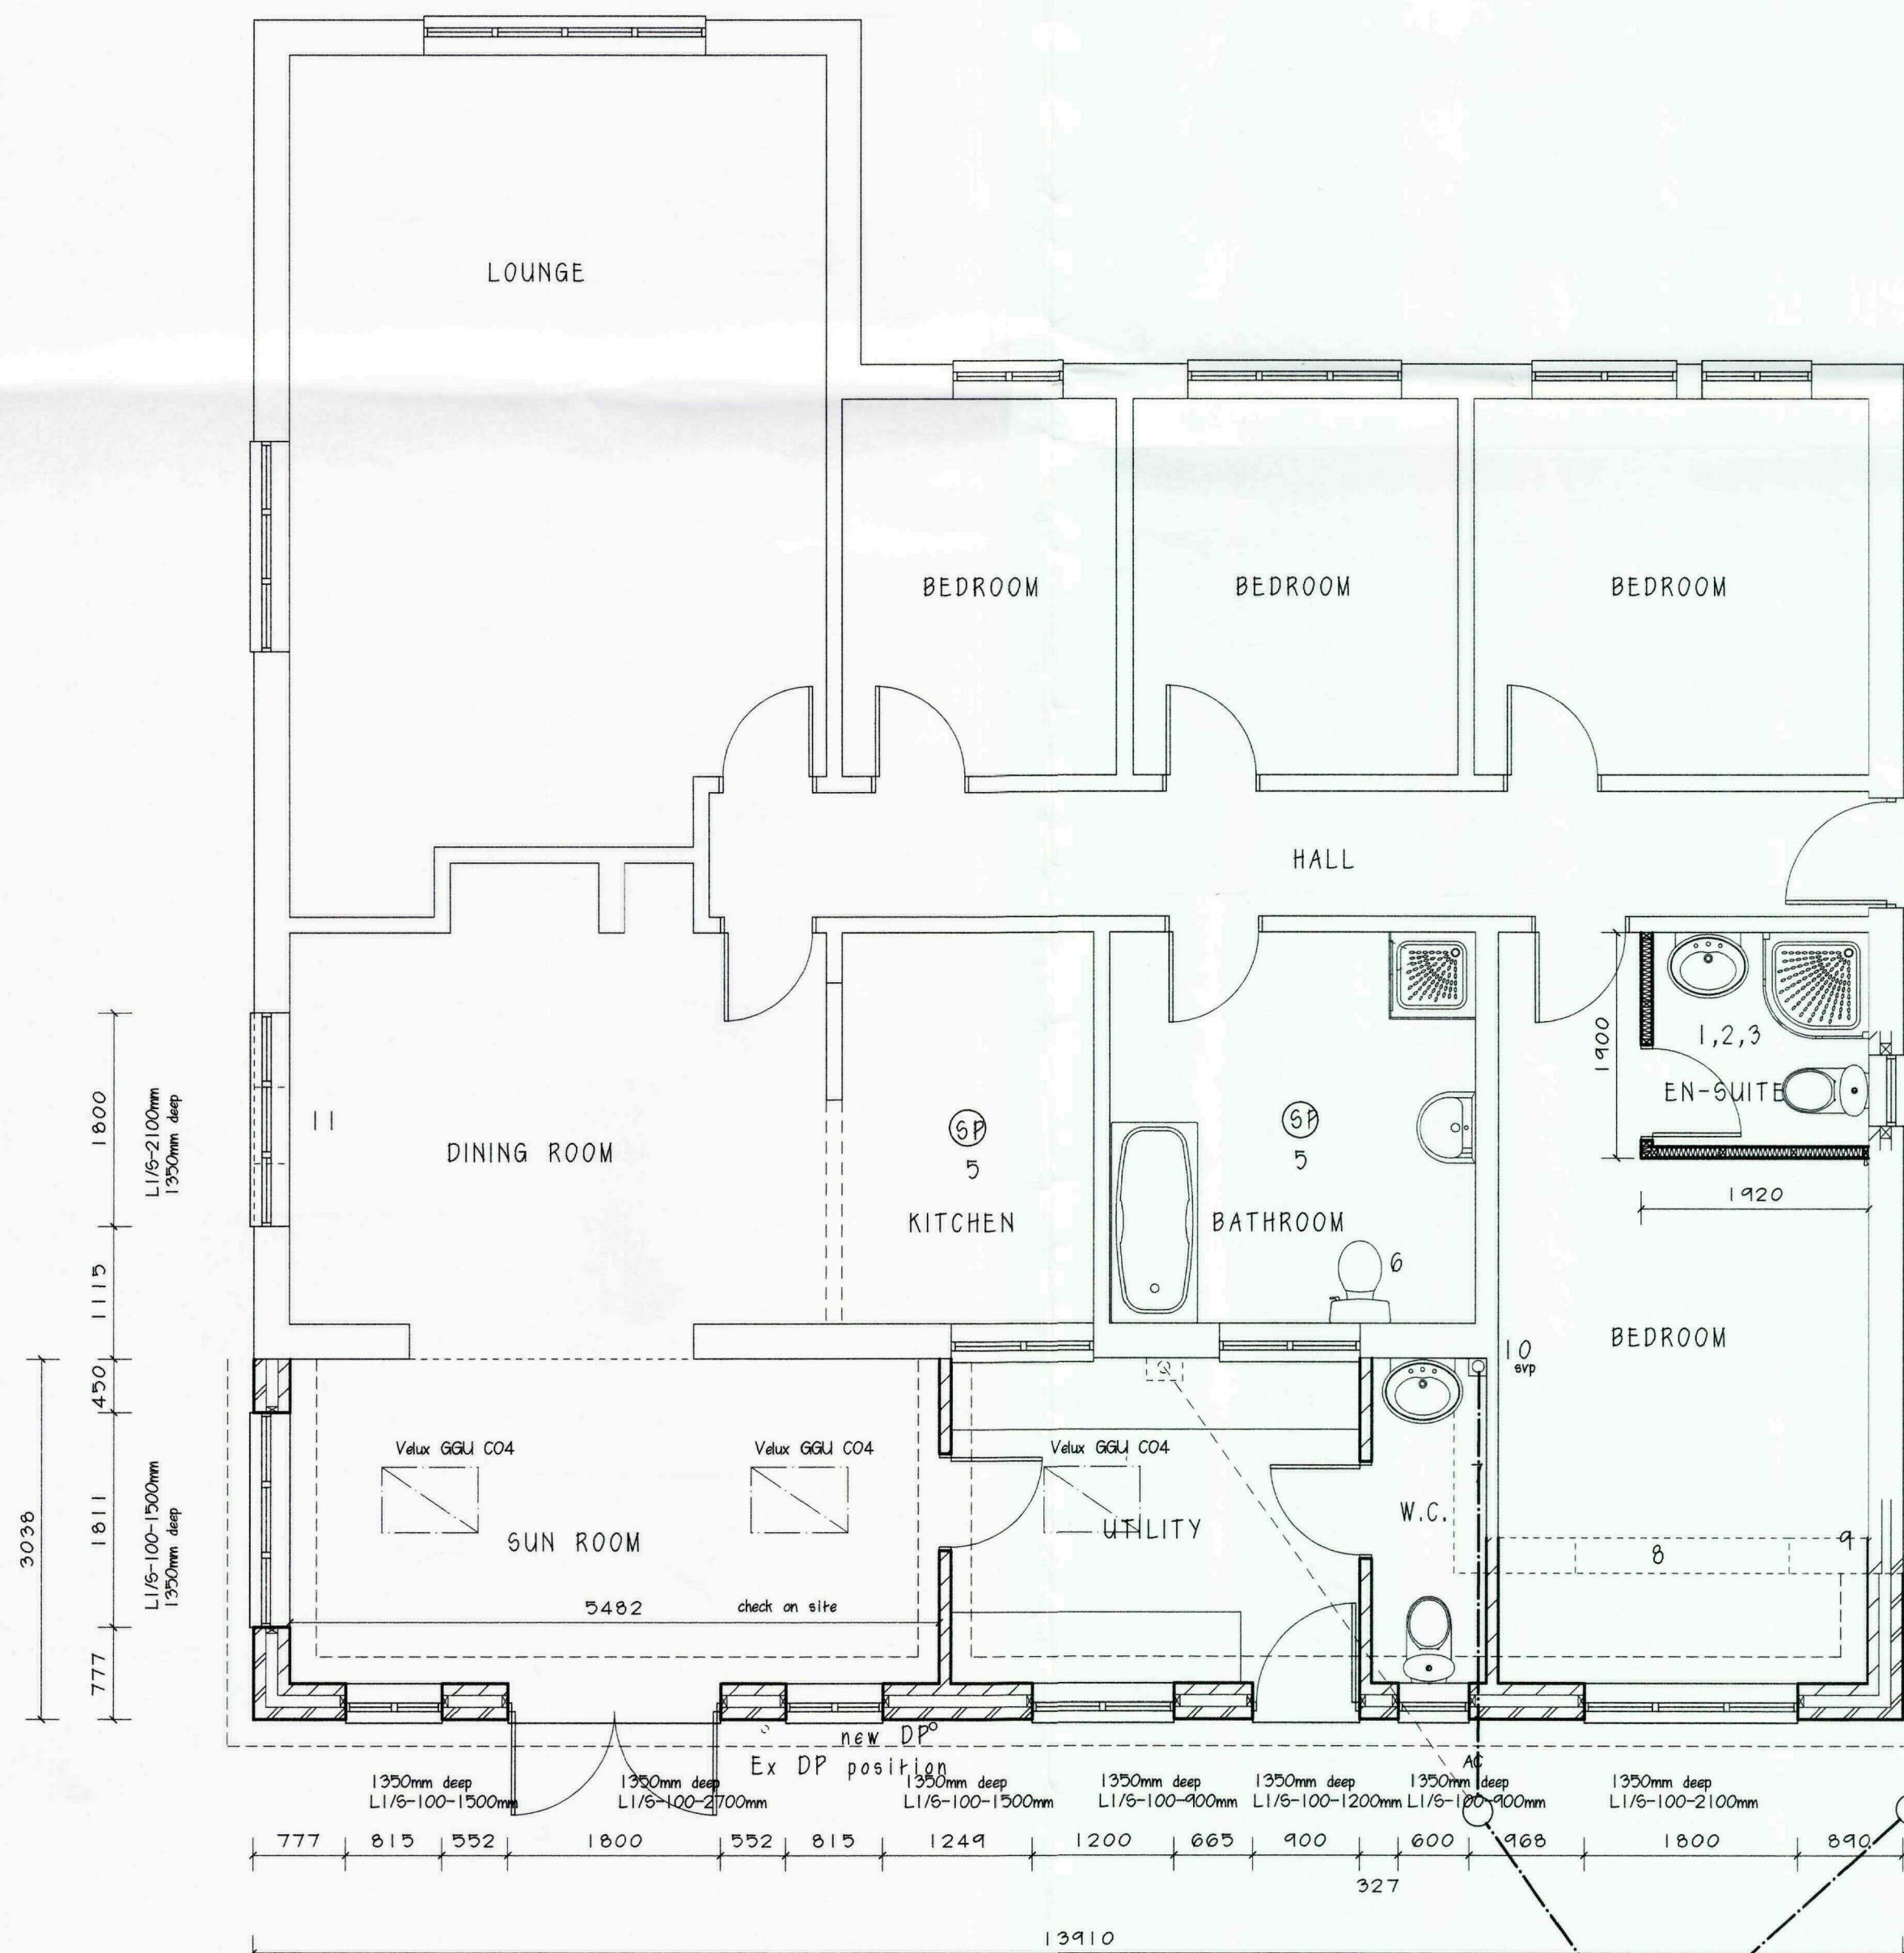

PROPOSED PLAN 1:50

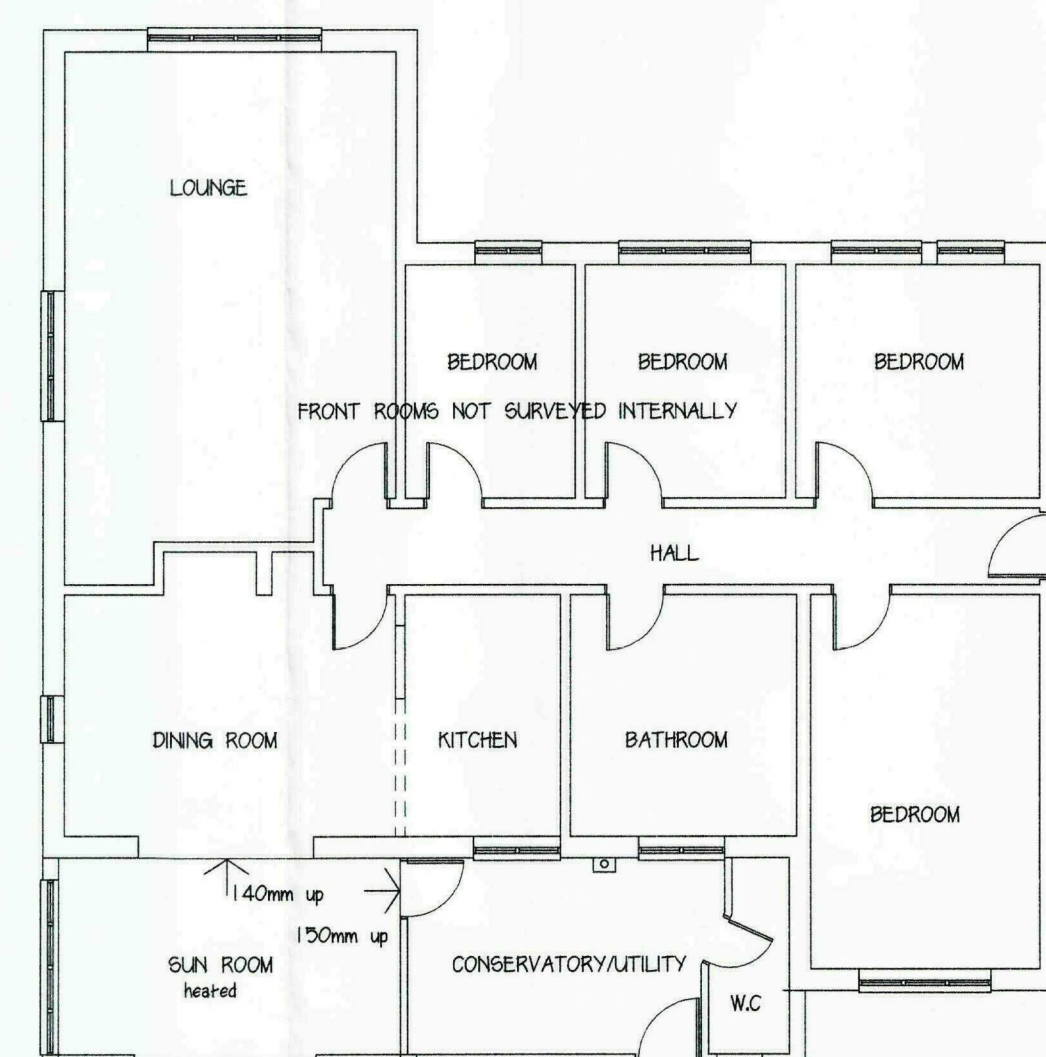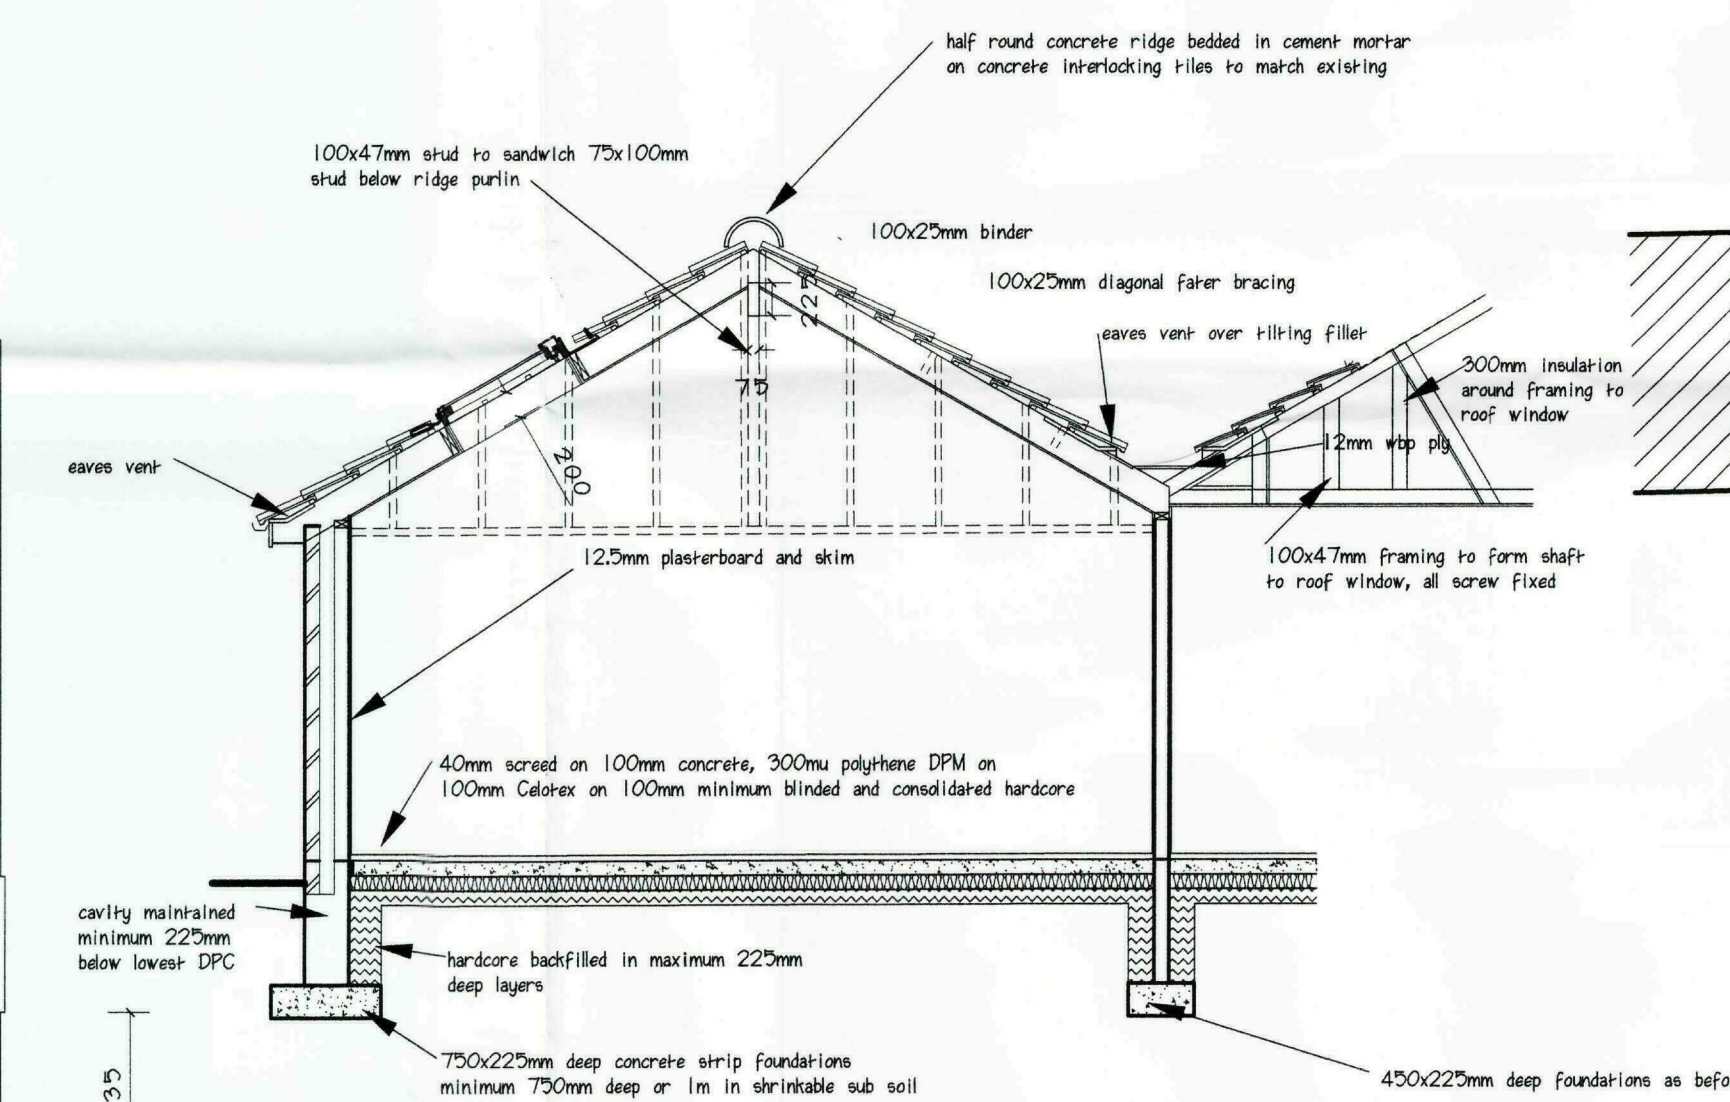

EXISTING PLAN 1:100



THE PRINCIPAL CONTRACTOR IS TO CHECK ALL DIMENSIONS ON SITE BEFORE COMMENCING WORK AND REPORT ANY DISCREPANCIES TO THE DESIGNER. ALL SETTING OUT DIMENSIONS SHOULD BE CHECKED AGAINST THE CORRESPONDING FLOOR PLAN.

The drawing is copyright and may not be altered, traced, copied, photographed or used for any purpose other than for which it is issued, without prior written permission from K.L. Elener. Do not scale from this drawing.

Nothing on this drawing should be taken as contractual unless specifically referred to in a third party contract.

Ordnance survey extract reproduced from the Ordnance Survey 1:1250 map with the permission of The Controller of Her Majesty's Stationary Office. Crown Copyright K.L. Elener 9 the Greys March Cambs PE15 9HN License NO. AR100019016

Rev.E	x	x
Rev.D	x	x
Rev.C	x	x
Rev.B	x	x
Rev.A	x	x

K.L. Elener
Architectural Design
Office 4
Regent Buildings Office Suite
6-8 Dartford Road
March, Cambs, PE15 8AQ
Tel: 01354 - 656854
Email: Ken@elener52.freemove.co.uk

Project
SINGLE STOREY EXTENSION
37 STATION ROAD
TYDD GOTE
PE13 5QD
SHOC
Planning & Development
04 MAY 2010
Ref: 0363-10

Client
MR & MRS C FRASER
Title
WORKING DRAWING
Ref
F2930
Rev
Sheet A1
Scale: 1:100, 50, 200, 1250 Date: MARCH 10