



North-West



South-West



North-East

Existing



North-West



South-West




North-East


Proposed



Section AA

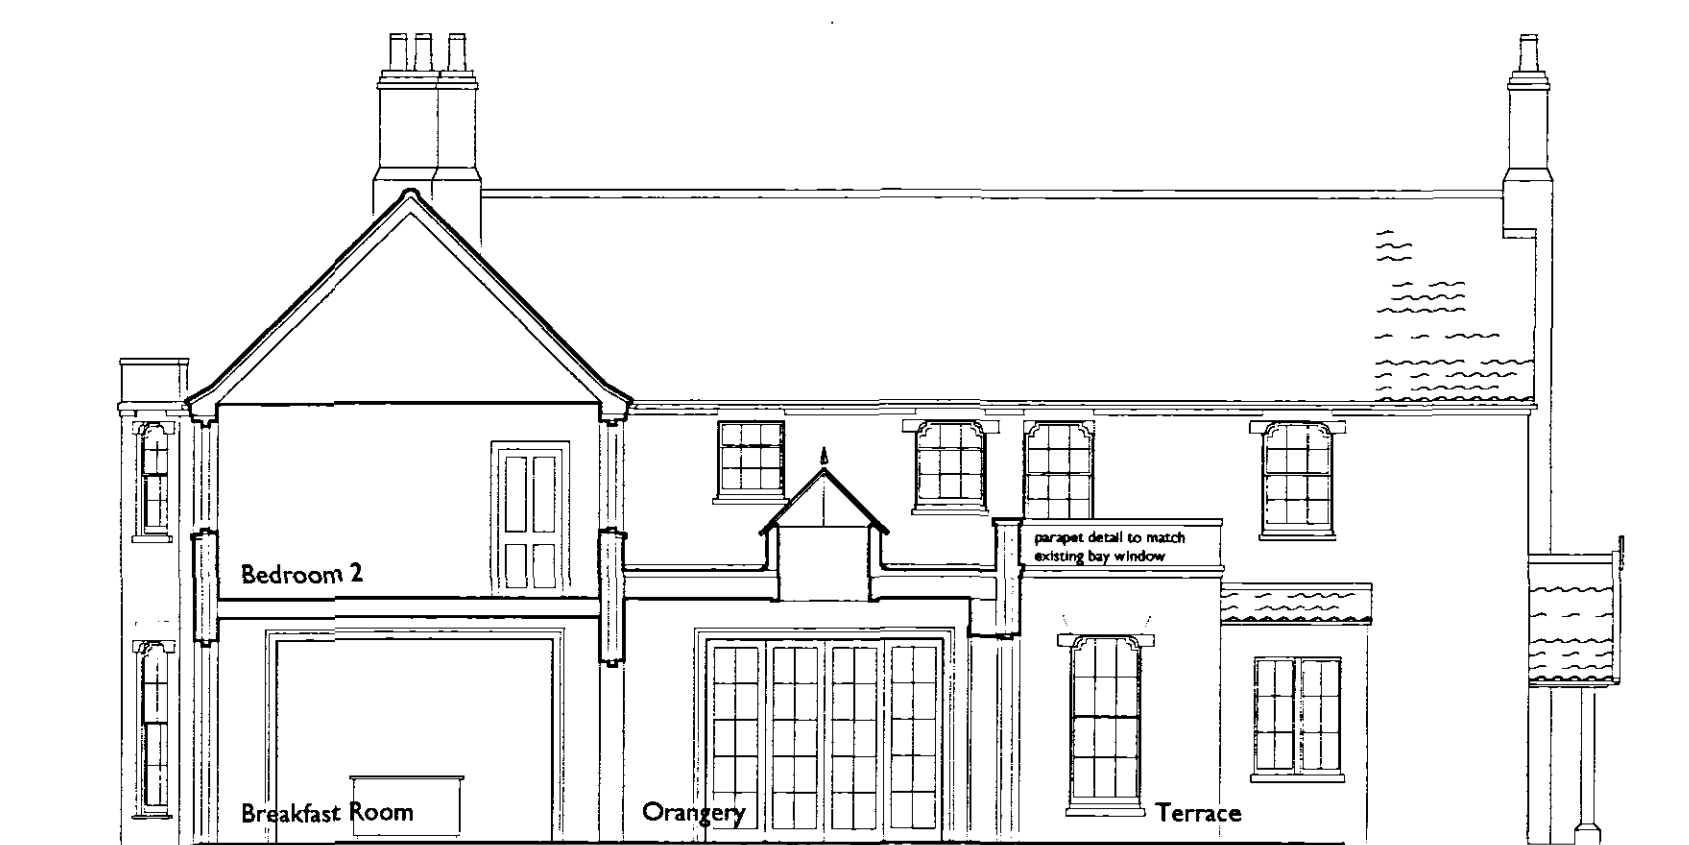


Section BB

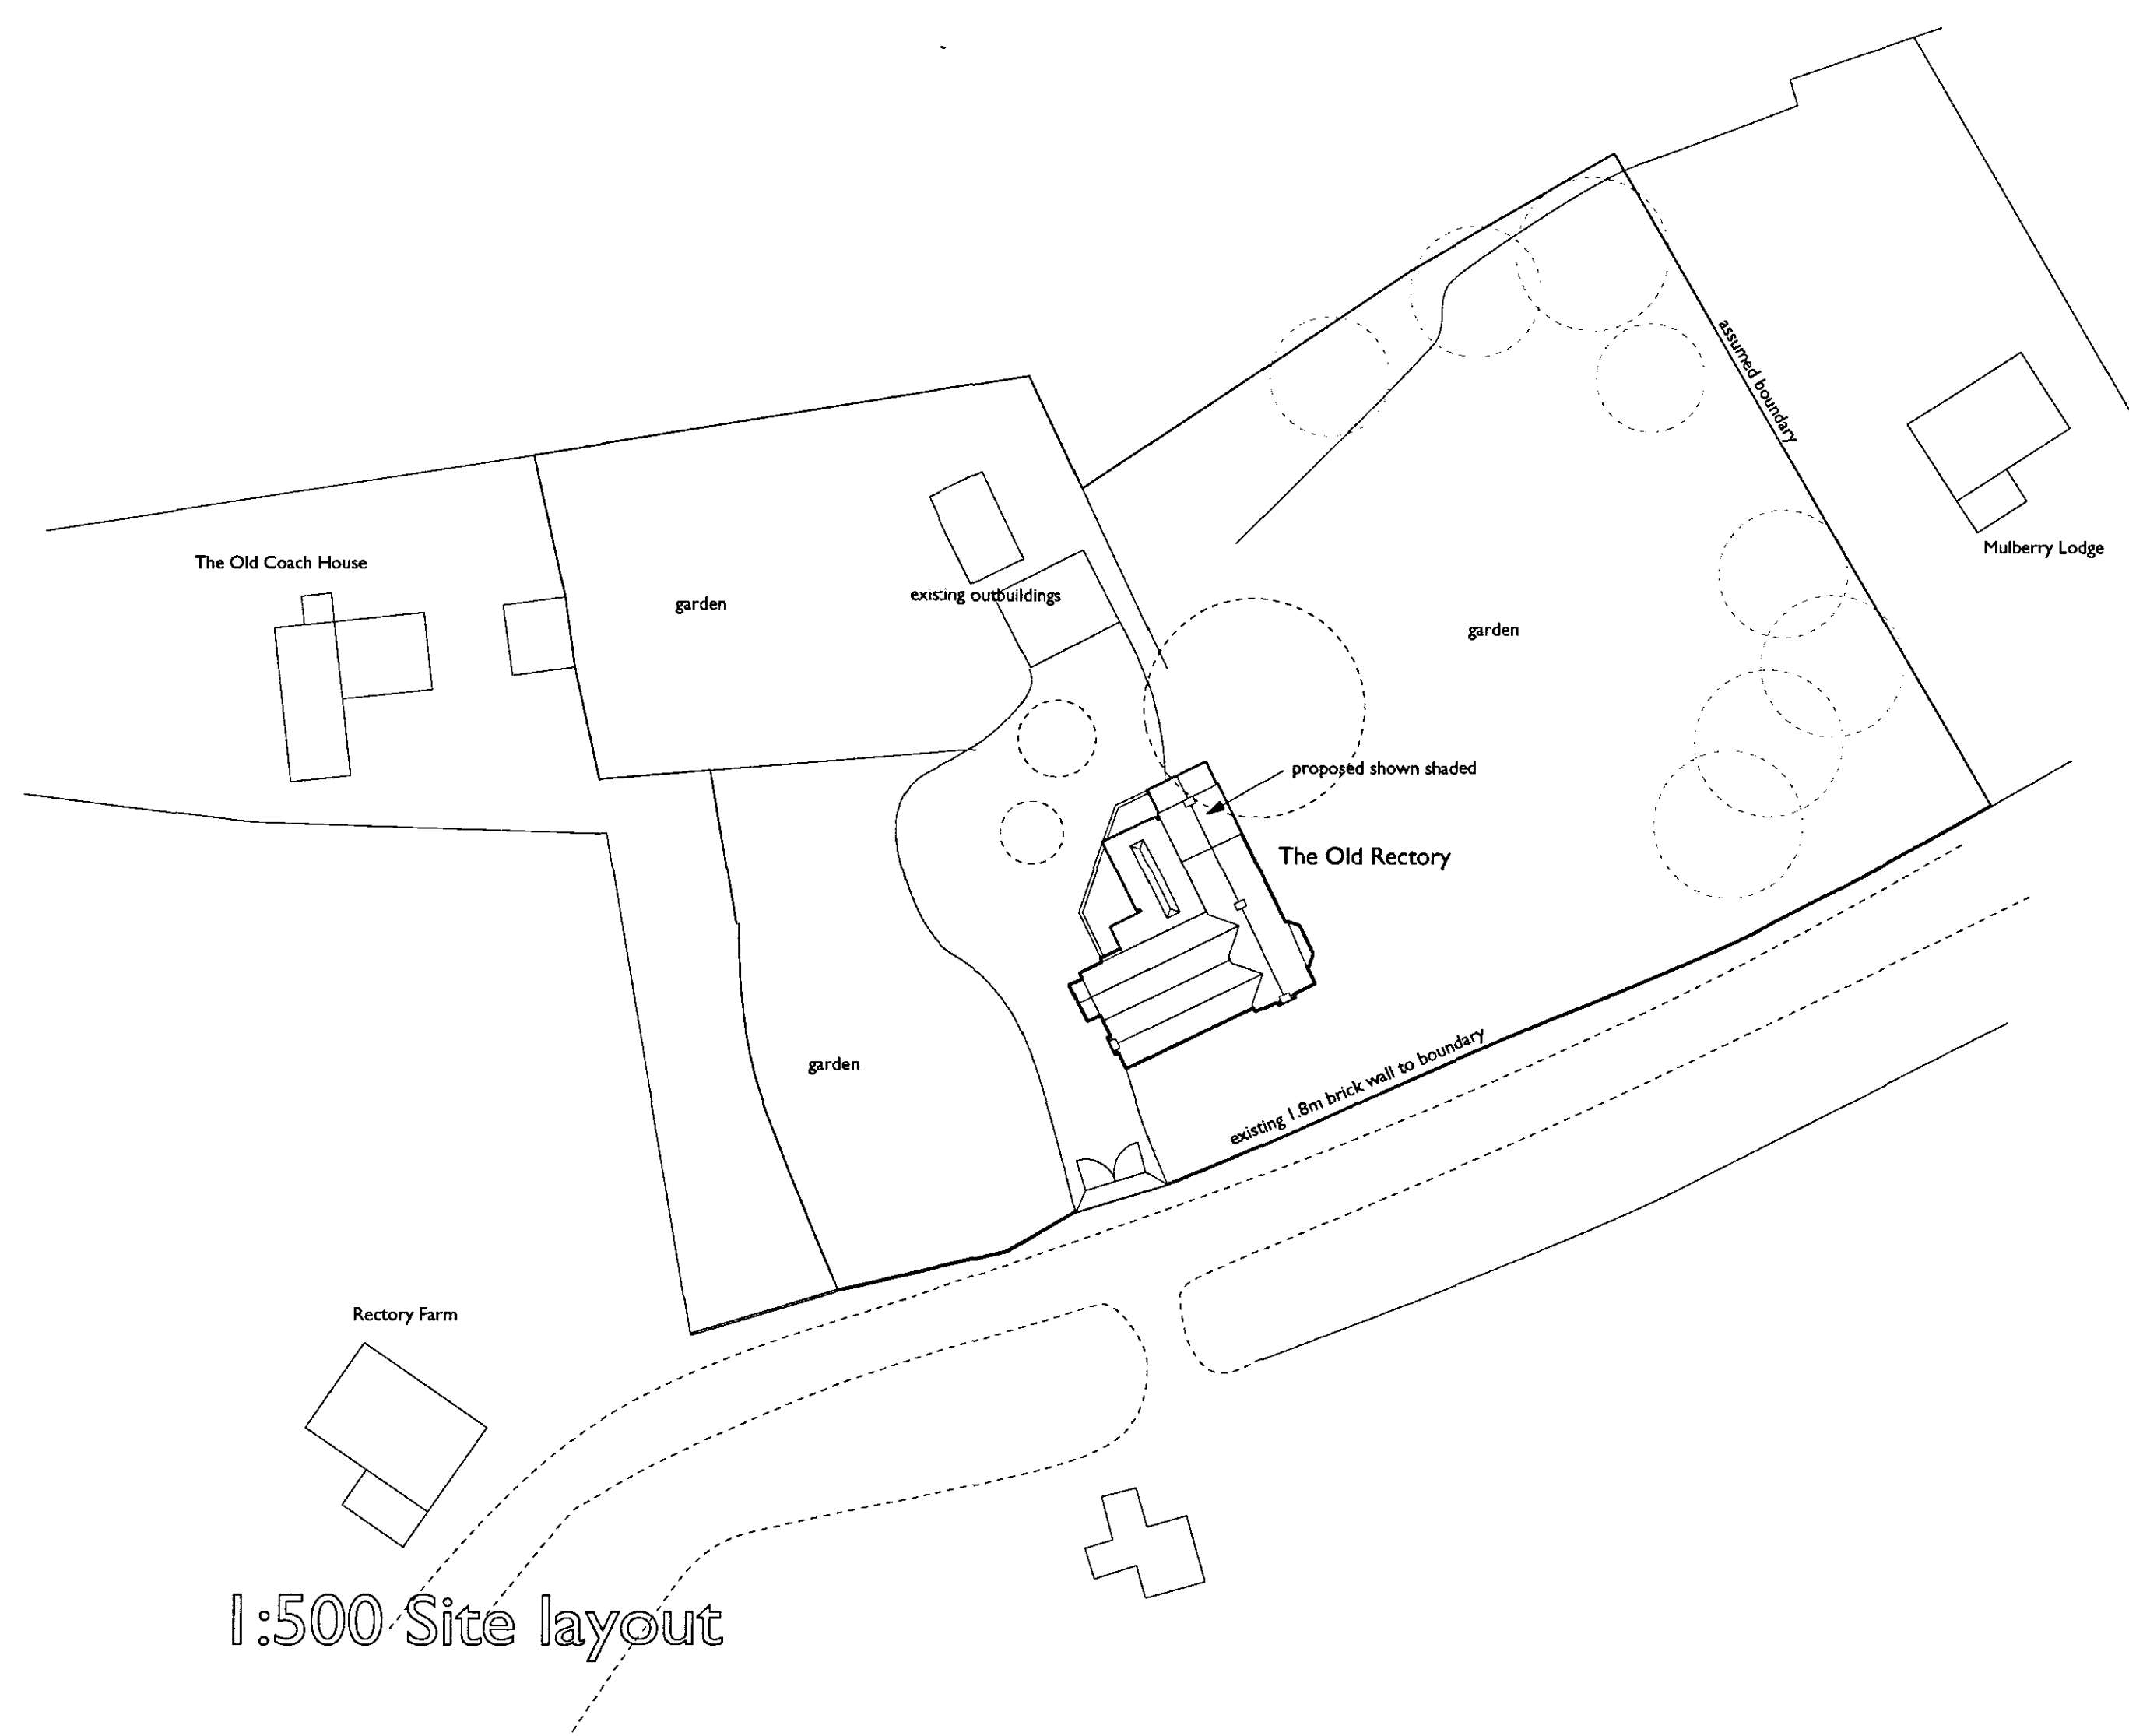

1:500 Site layout

Ordnance Survey

Siteplan Data™

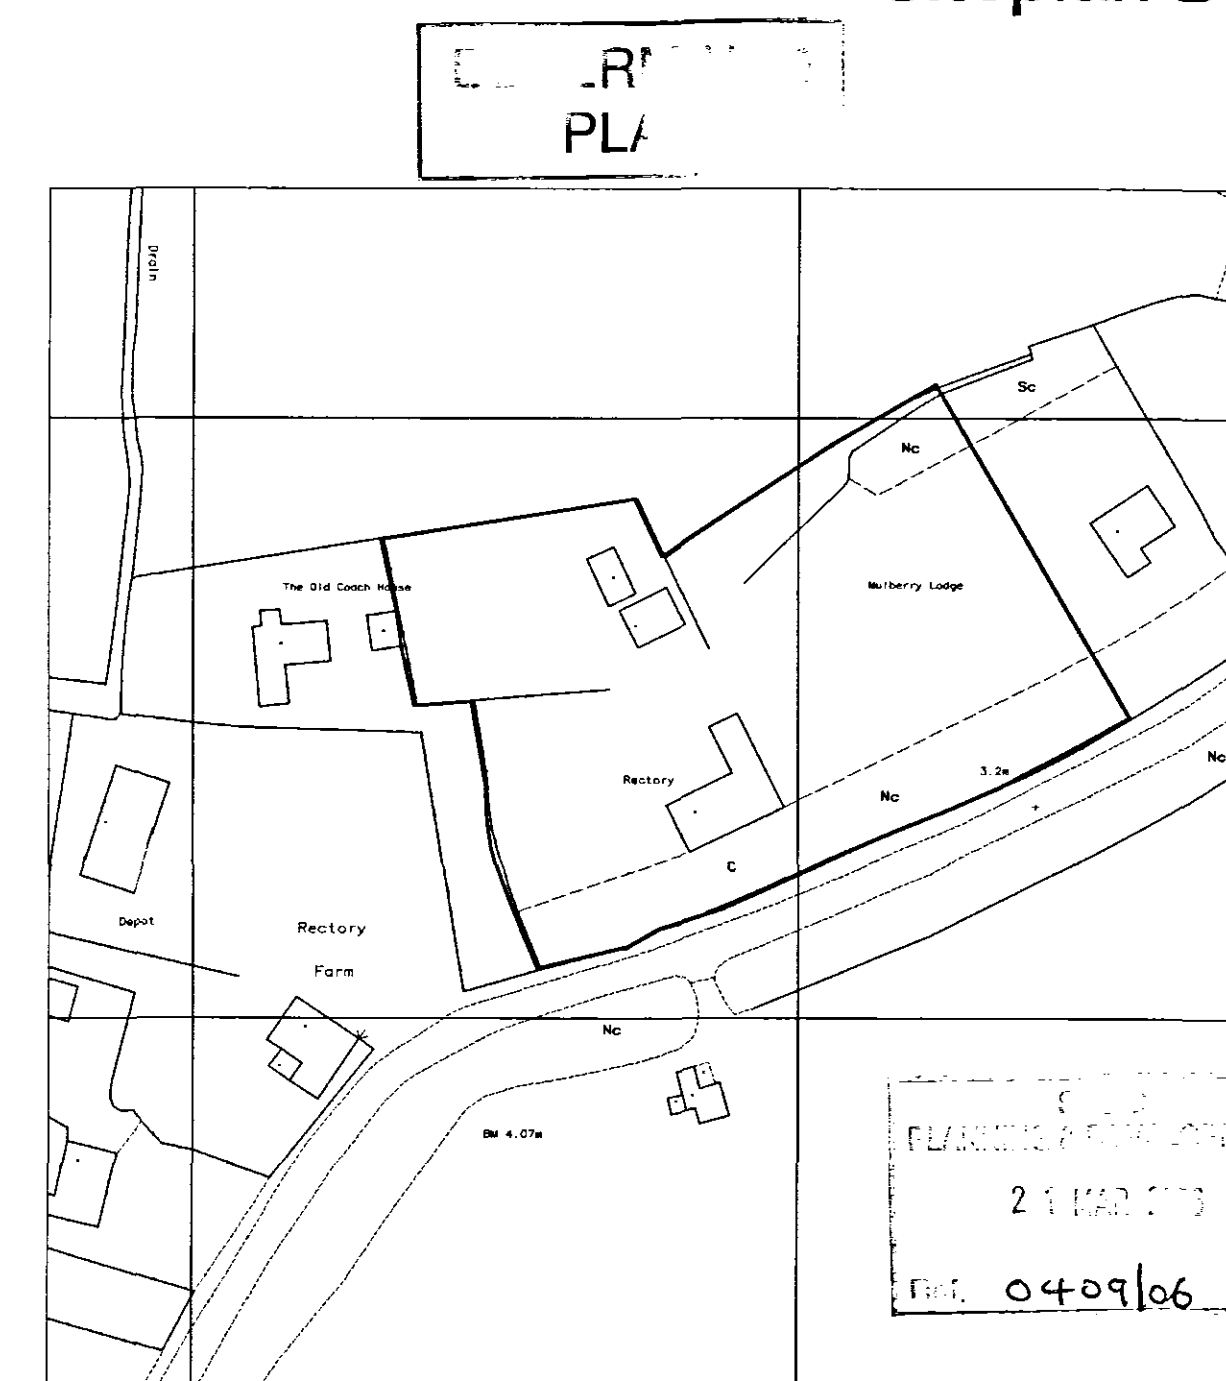

Produced 24 Jan 2008 from Ordnance Survey digital data and incorporating surveyed revision available at the date. © Crown Copyright 2008.
Reproduction in whole or in part is prohibited without the prior permission of Ordnance Survey.
Ordnance Survey and the OS symbol are registered trade marks and Siteplan is a trade mark of Ordnance Survey, the national mapping agency of Great Britain.
Part or all of this Siteplan is enlarged from mapping produced at one or more of the following scales 1:1250, 1:2500, 1:10000.

Centre Coordinates: 544076 318438
National Grid sheet reference at centre of this Siteplan: TF4418
Supplied by: Trident Maps Ltd
Serial Number: 01268600

John Hetchless Extension & Alterations, The Old Rectory, Tydd St Mary for Mr S Rawlins
Elevations & Site Plans
scale 1:100 drawn JH date 11 Mar 06 day no 144.03 rev
John Hetchless Dip Arch RIBA, Studio: 65 The Chase, Lutterington Road, Woburn, Cambs. PE13 1RX
tel: 01954 389944 email: info@johnhetchless.com