
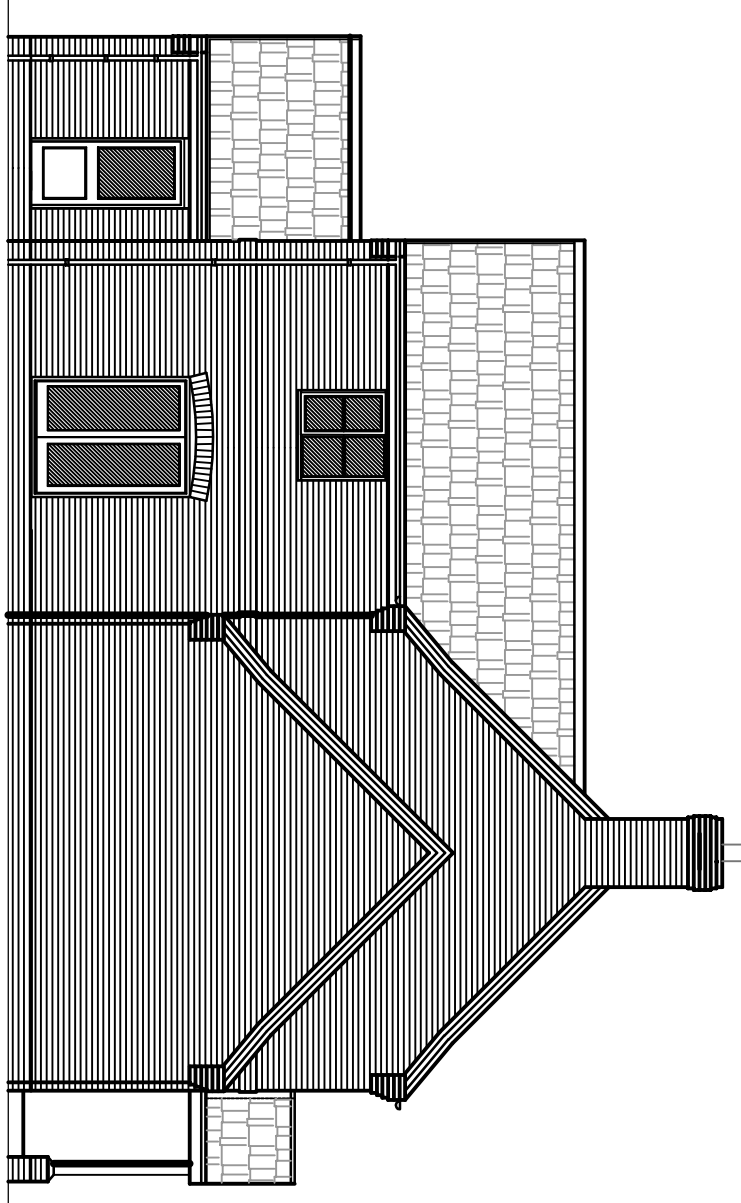
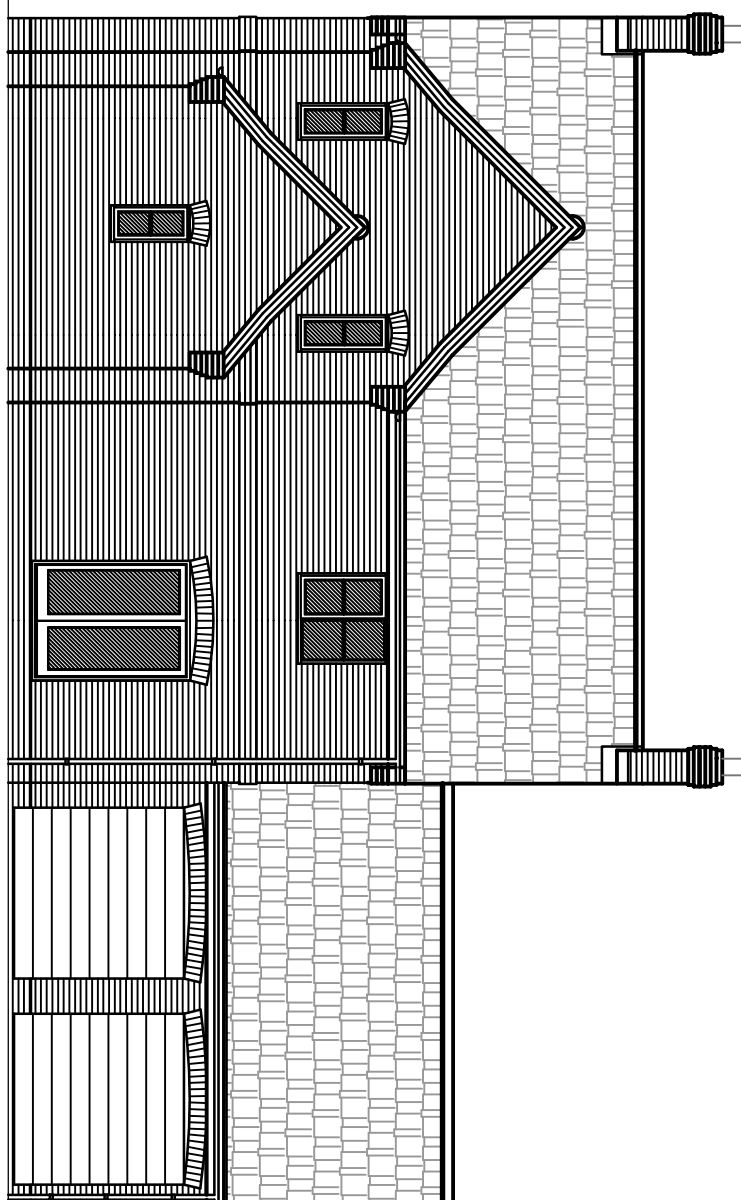
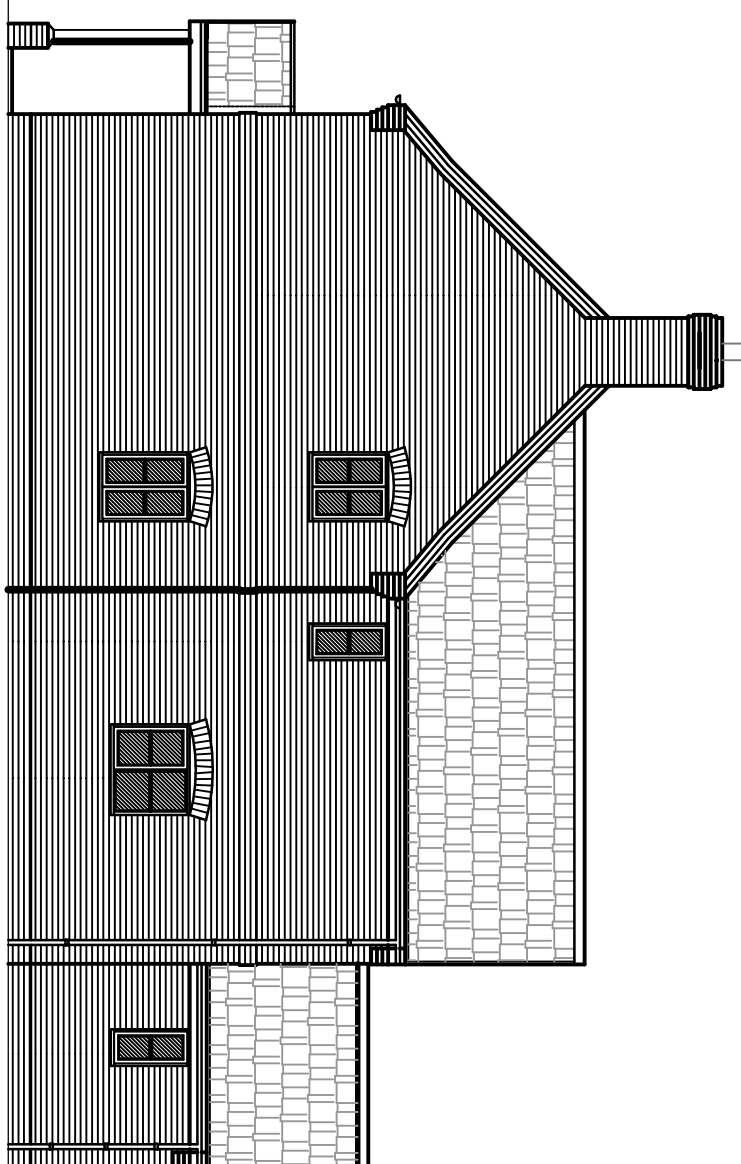



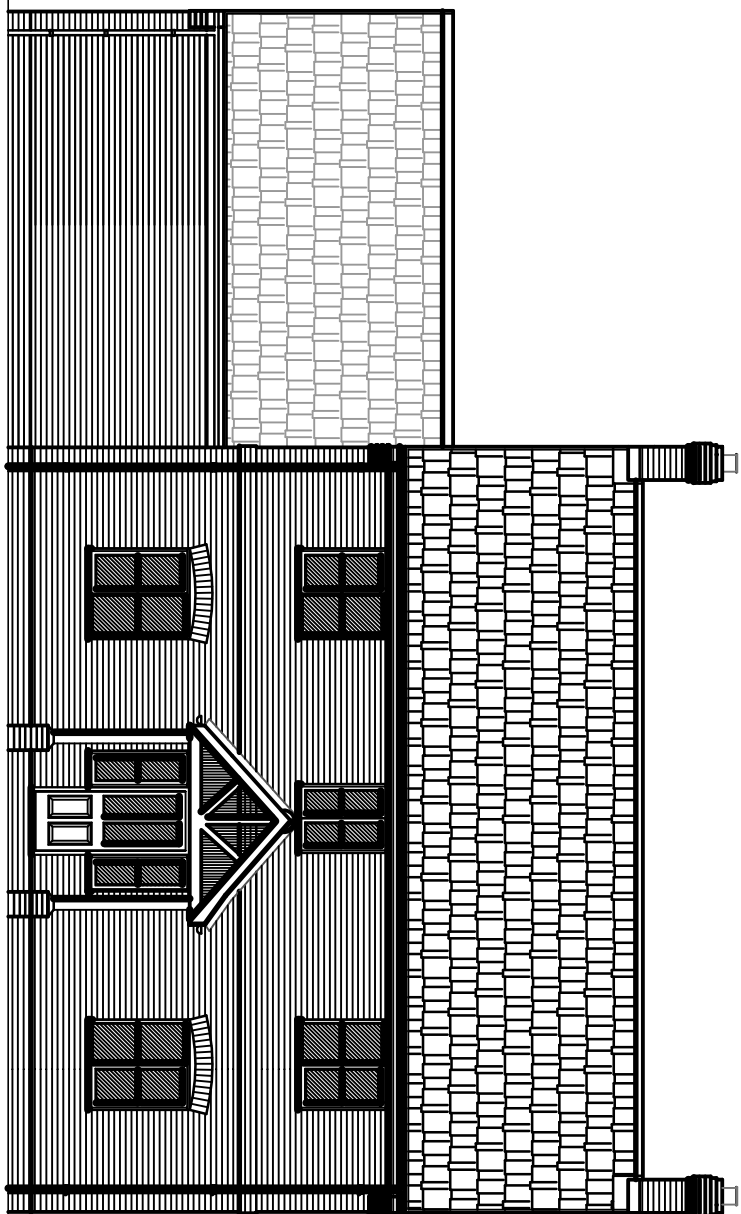


FRONT ELEVATION

SIDE ELEVATION

REAR ELEVATION

SIDE ELEVATION

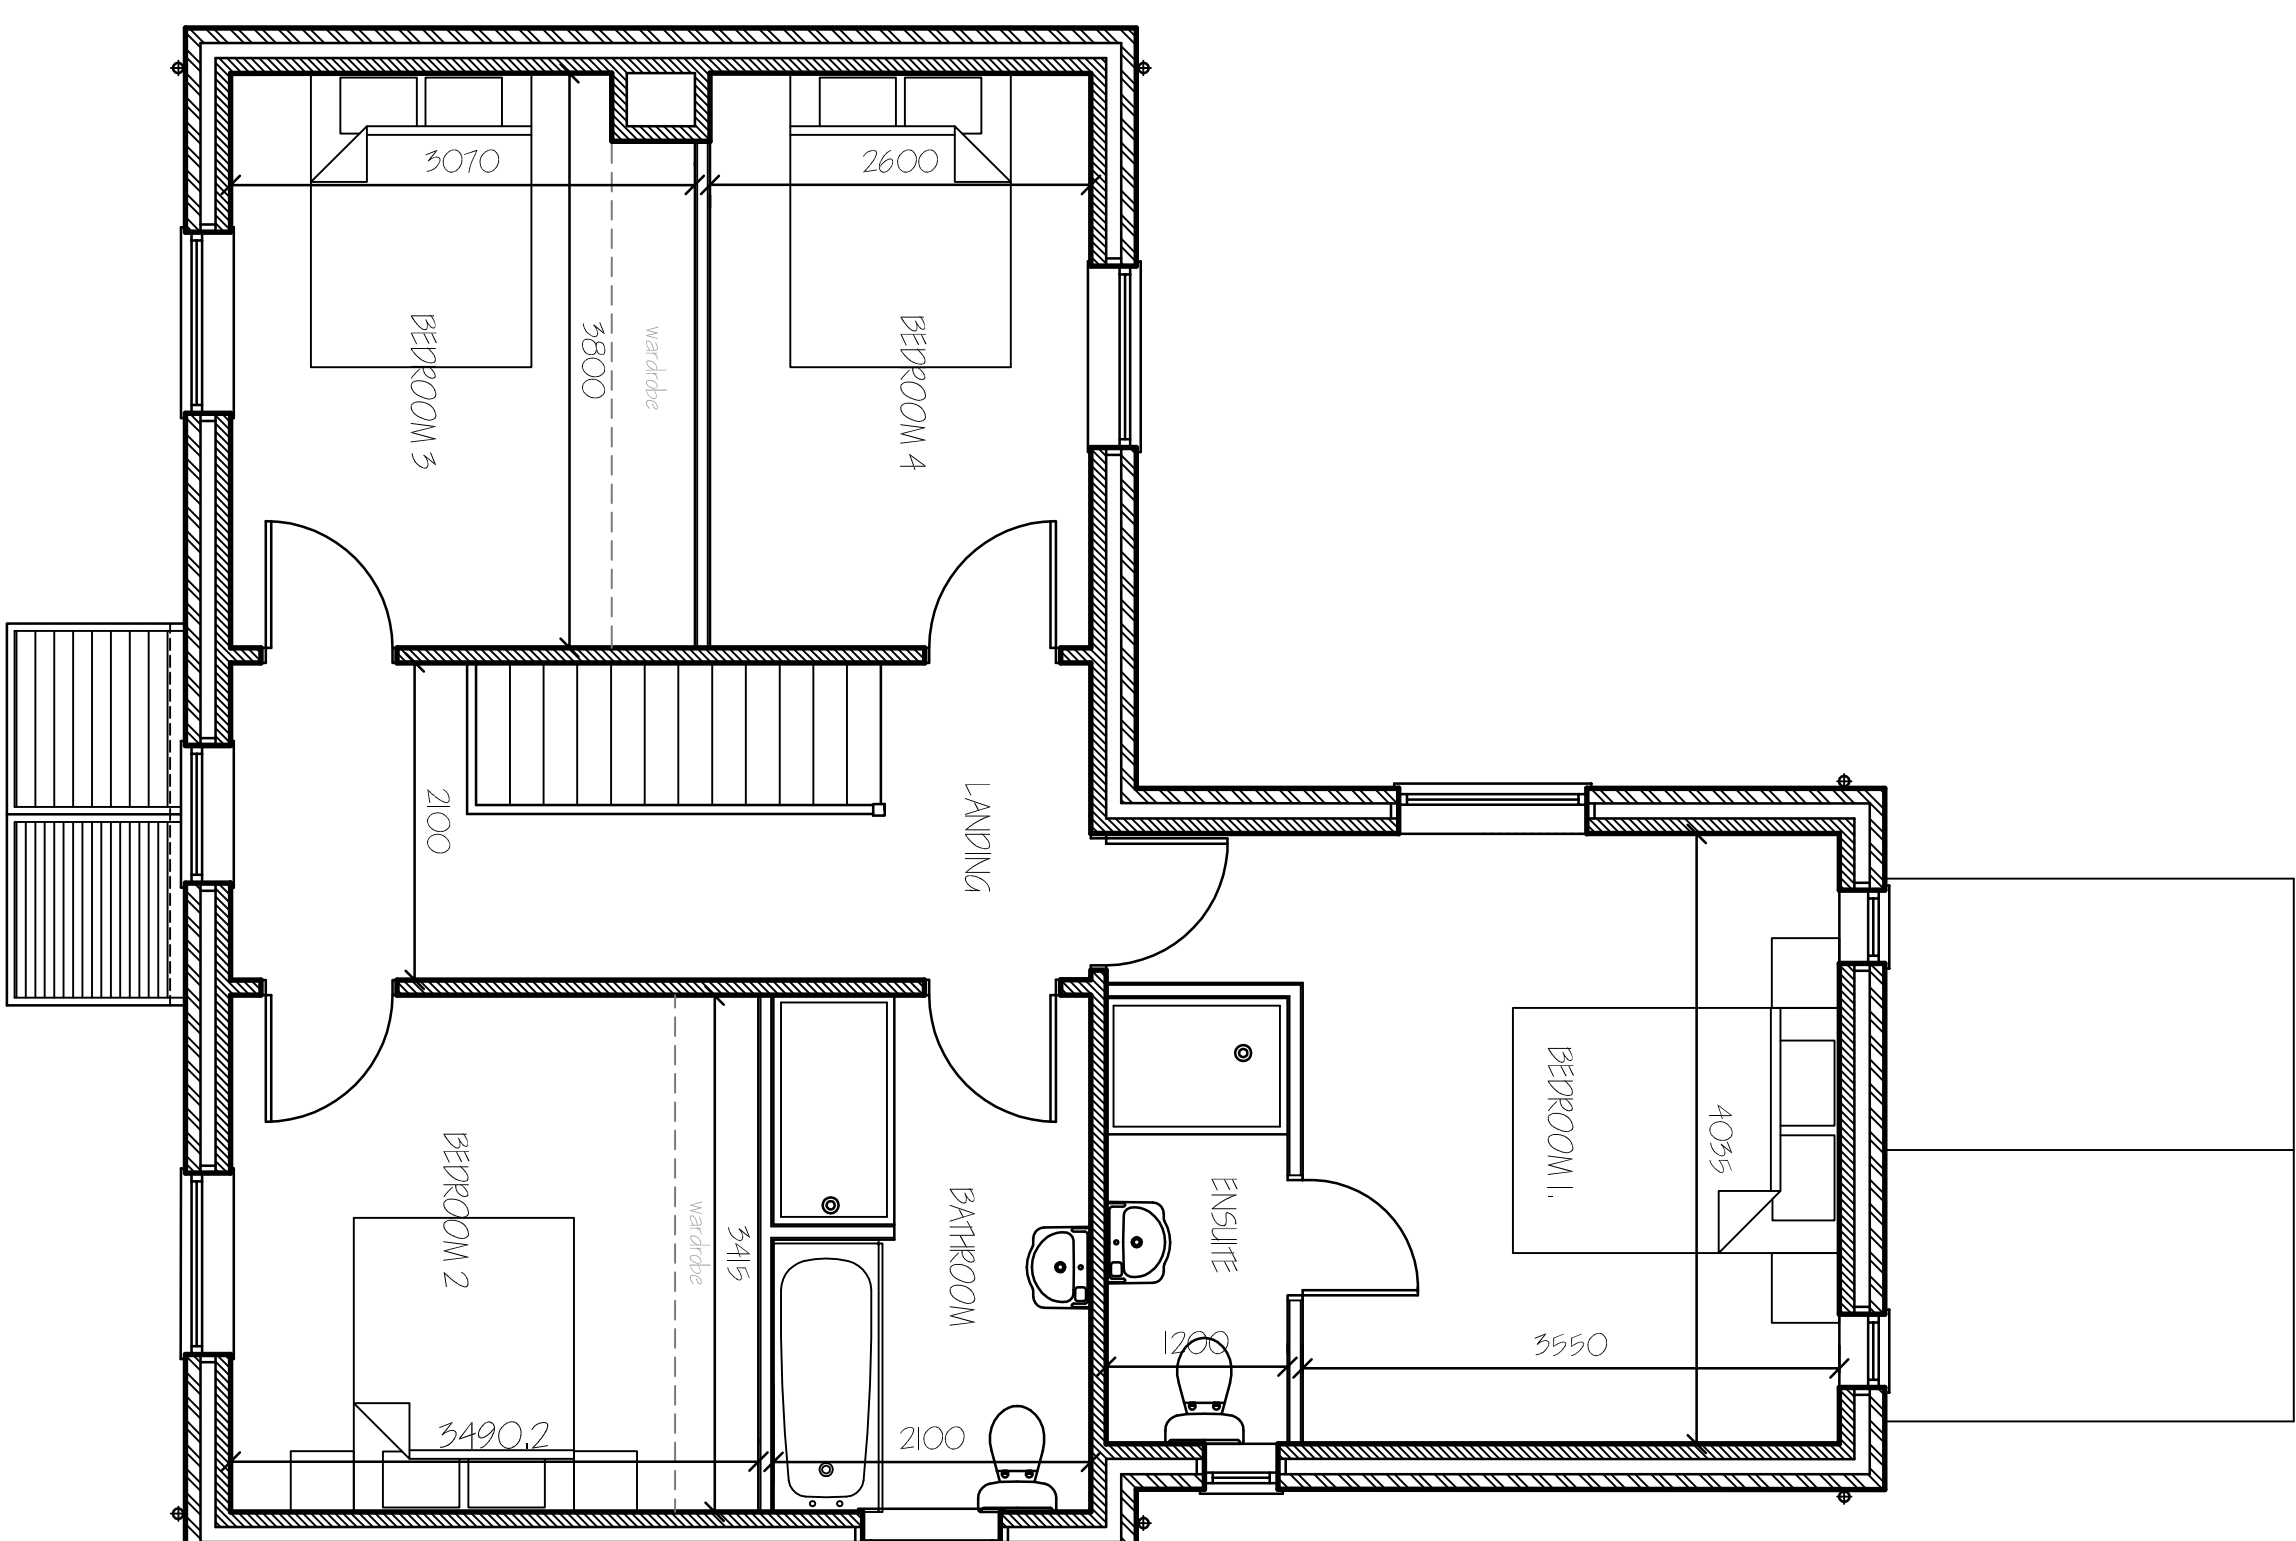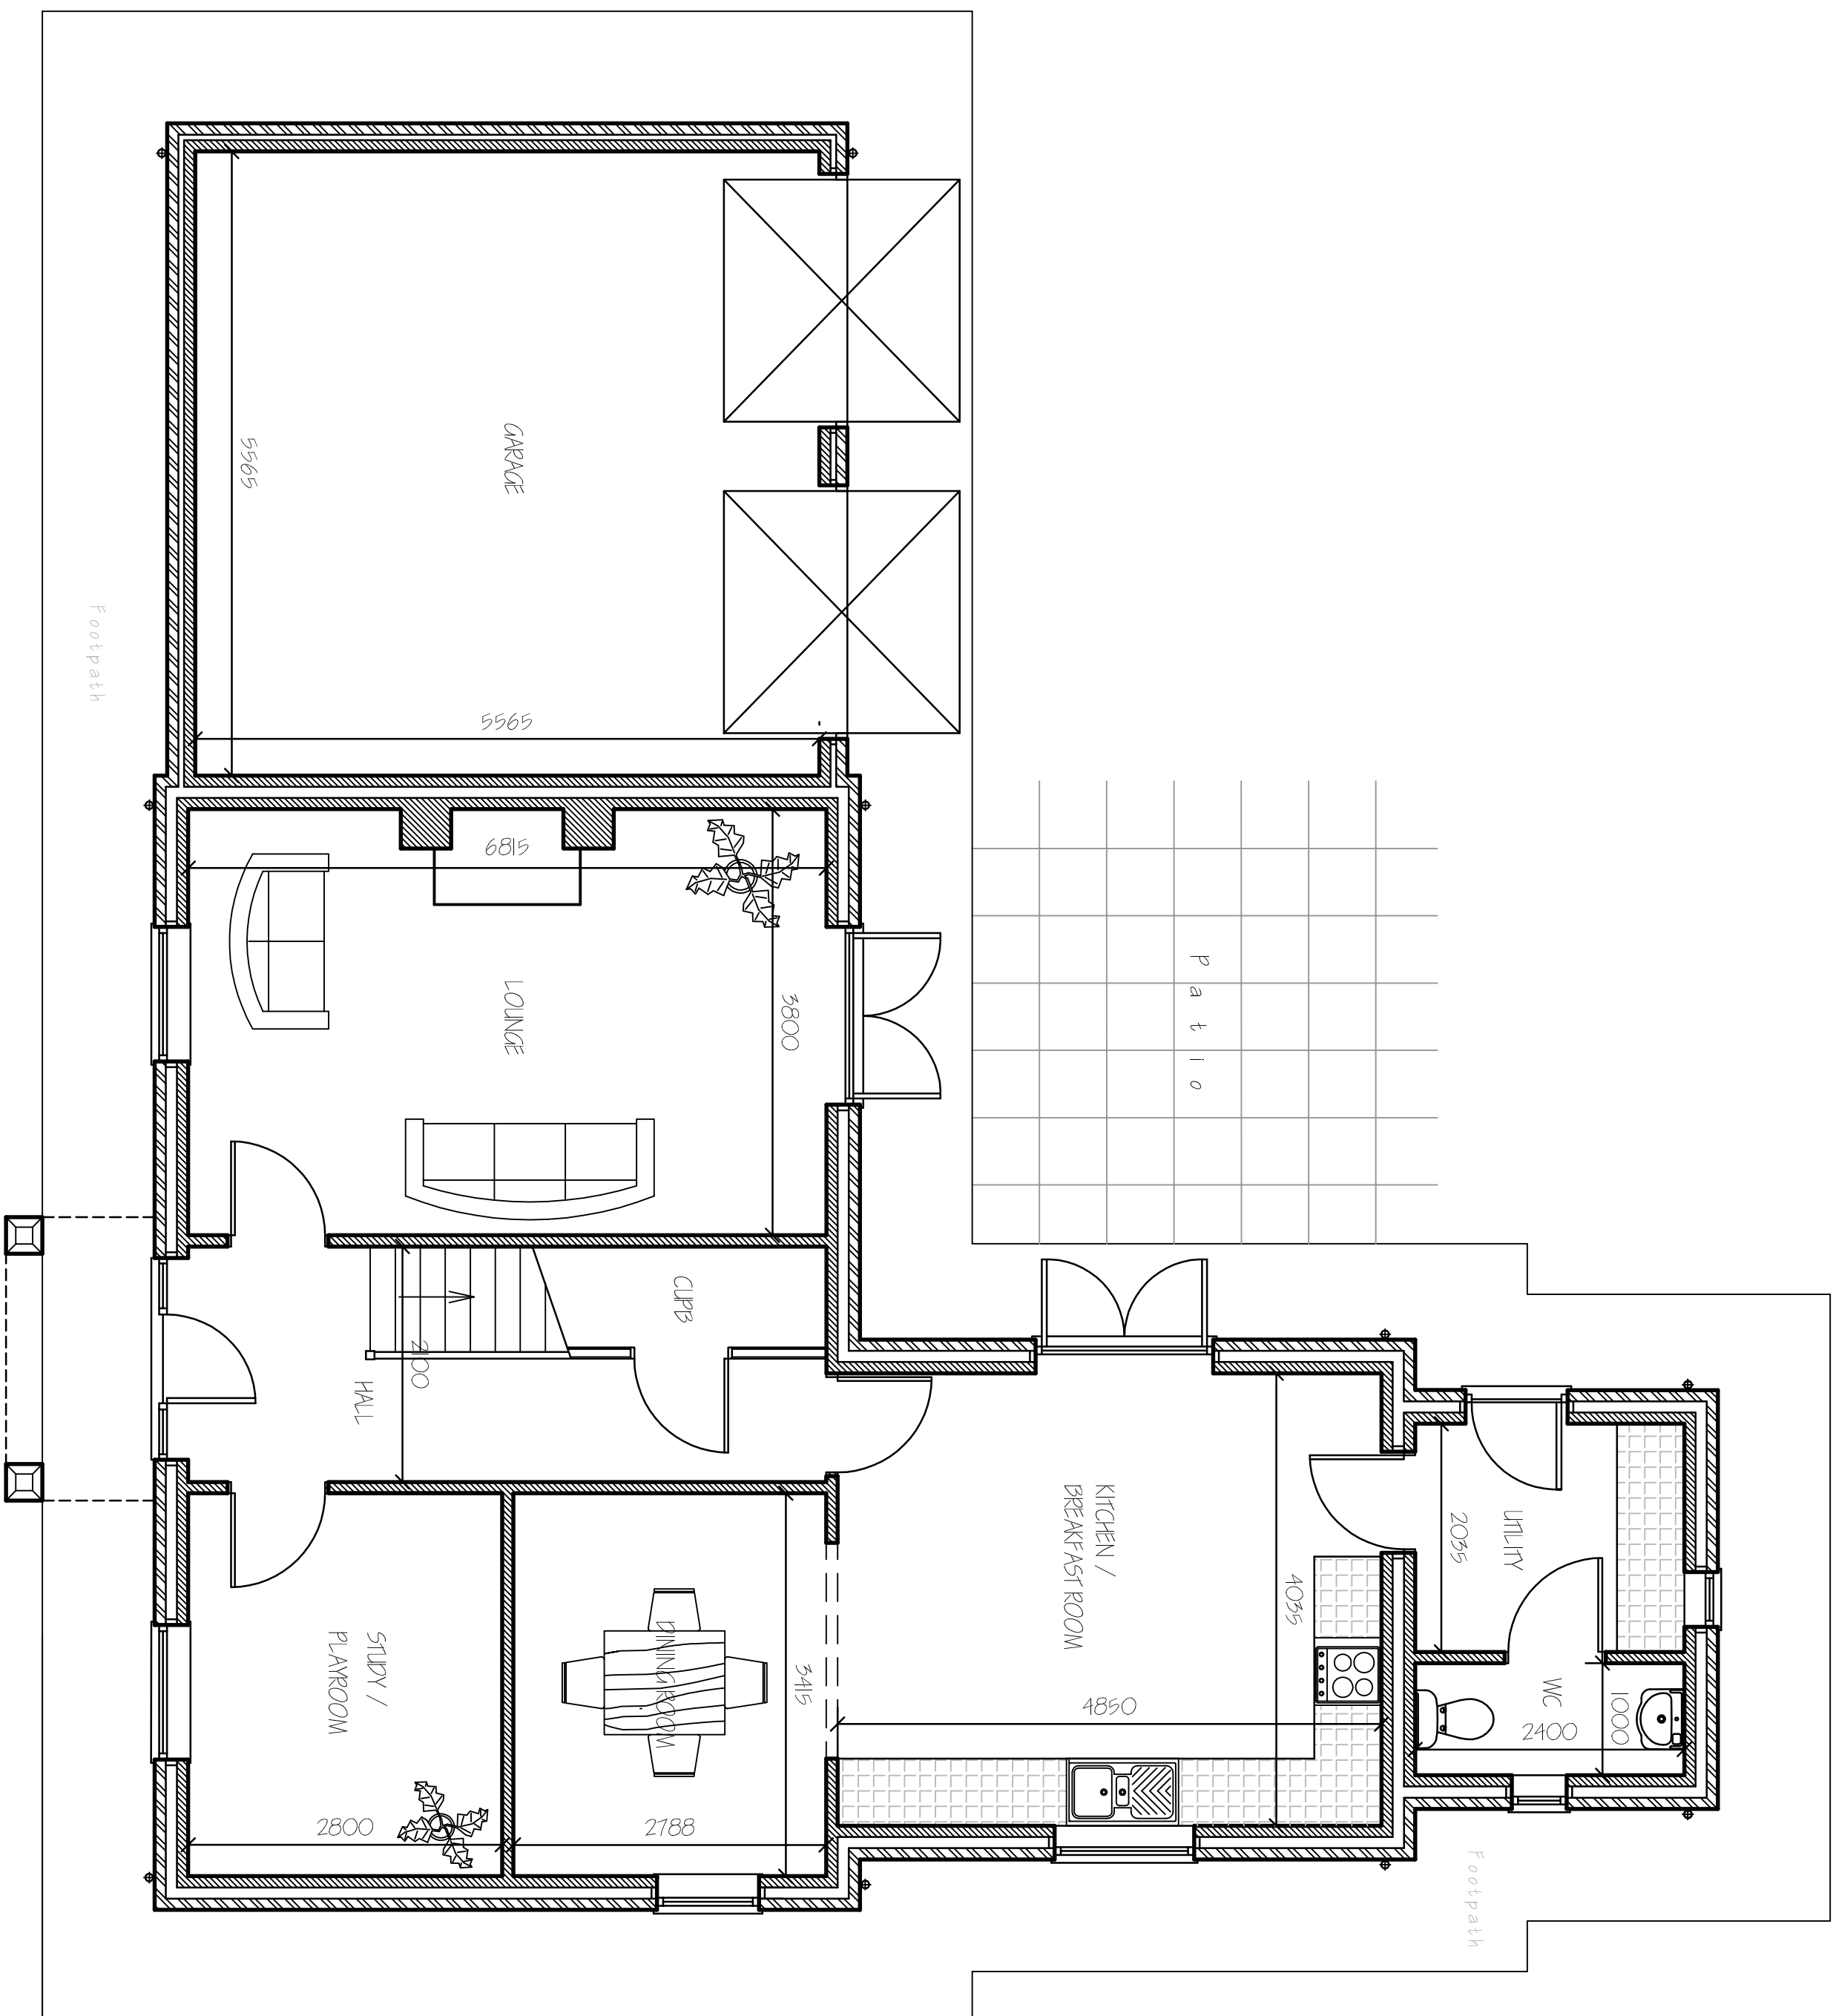

GROUND FLOOR PLAN.

FIRST FLOOR PLAN

[illegible]

G. R. MERCHANT LTD.
I.ENG AMICE FMO

**ARCHITECTURAL, STRUCTURAL
AND LAND DRAINAGE
CONSULTANTS**
4 Wrights Mews,
12A Park Road, Hebeach,
Spalding, Lincs. PE12 7EE
Tel 01406 490800
Fax 01406 425744
E-Mail: gr_merchant@btconnect.com

Project RESIDENTIAL DEVELOPMENT. OFF BECKTOR ROAD TPOD ST WPK. WEEBACH CAMPS, FIELD 50A.		Drawing 4 BEDROOM HOUSE FLOOR PLANS & ELEVATIONS. - PROPOSED.	
Drawn	Drawn	Job Ref.	Drawing No.
APRIL '17.	S.L.D.	2967-16.	03.

[illegible]