

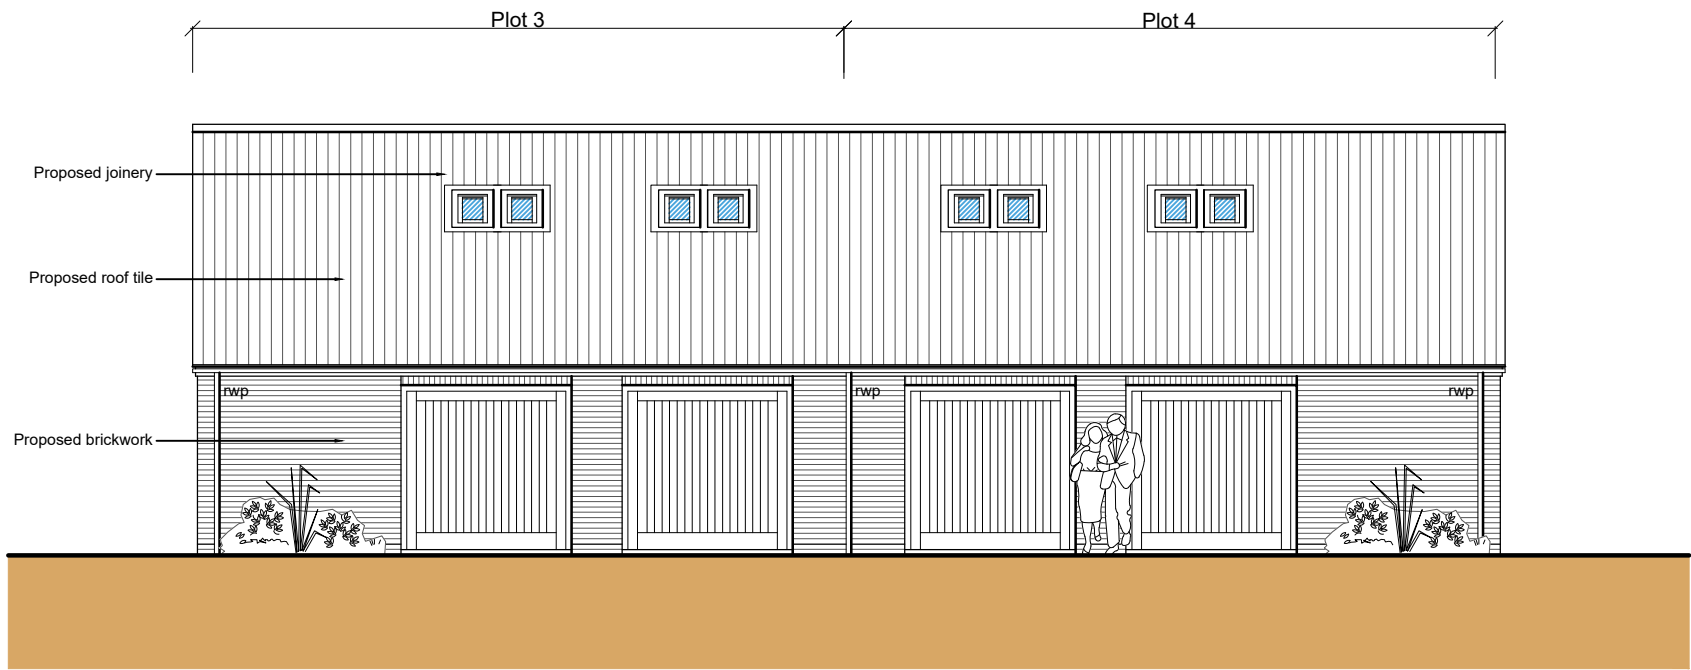


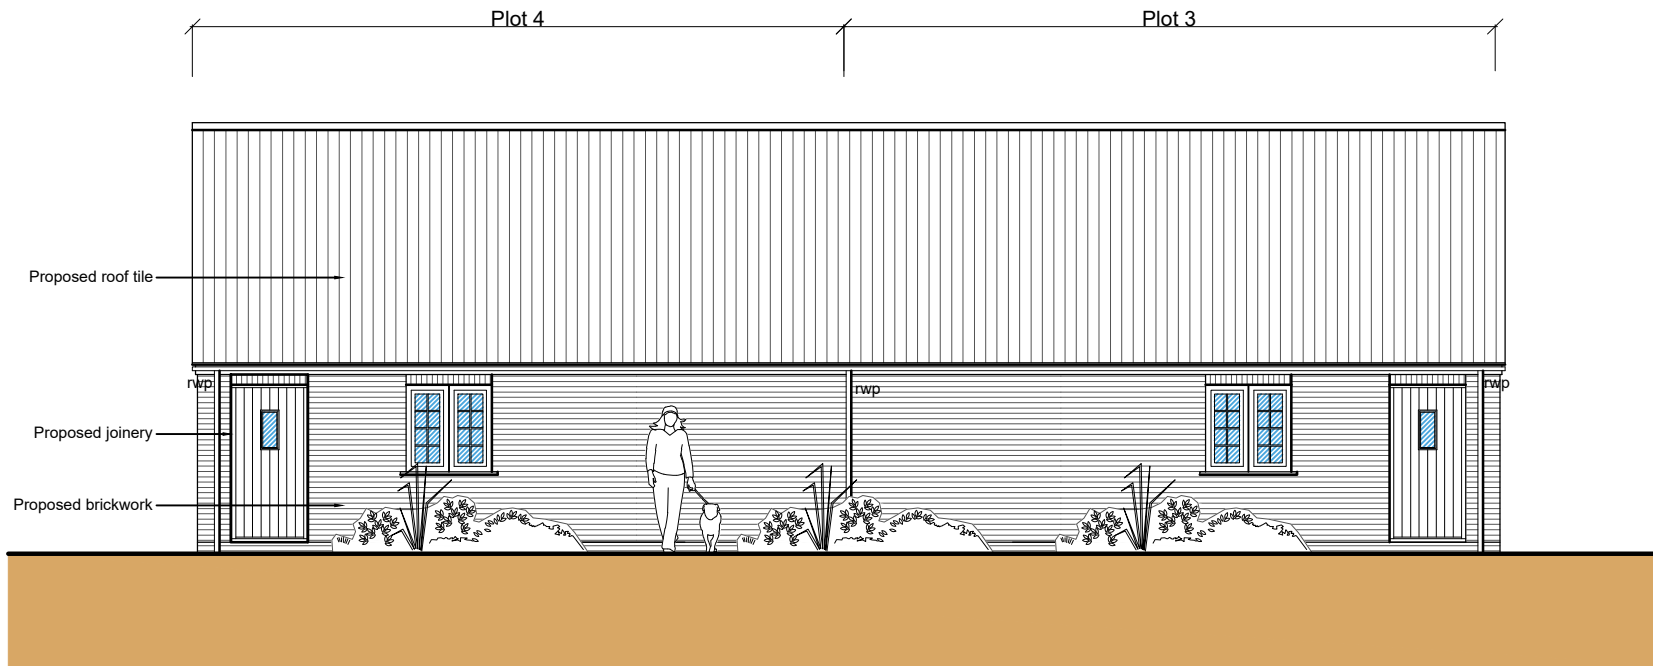



Front Elevation (W)

Scale: 1:100

 



Rear Elevation (E)

Scale: 1:100

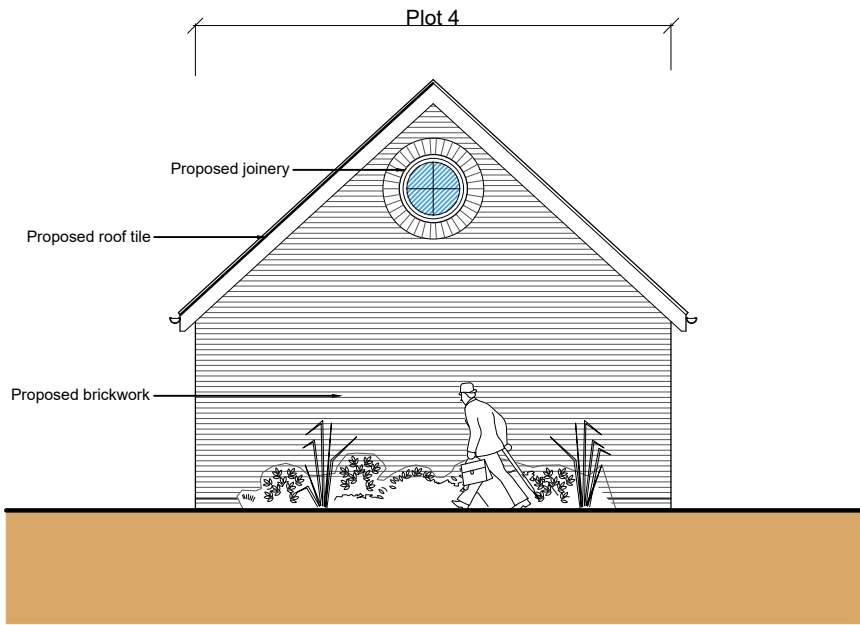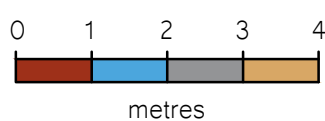



Side Elevation (S)

Scale: 1:100

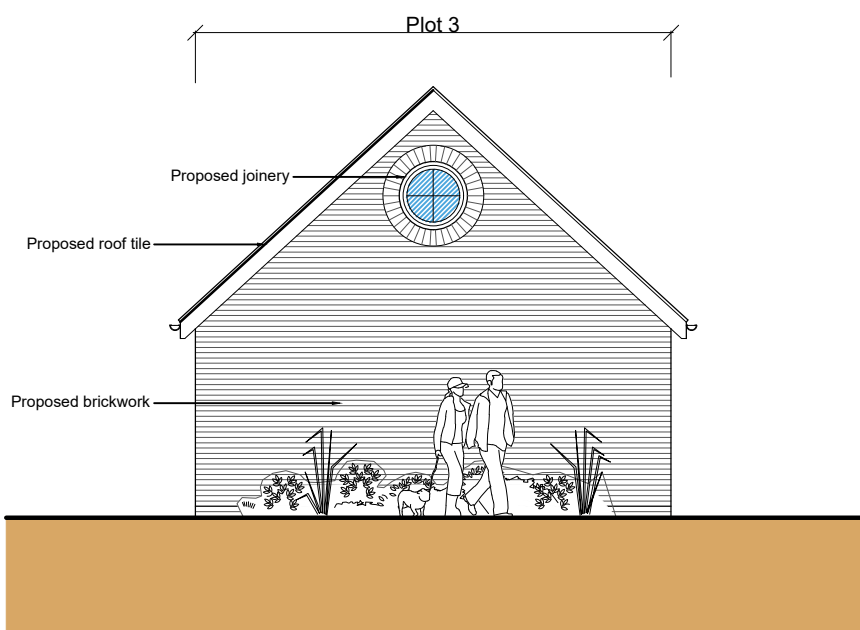 



Side Elevation (N)

Scale: 1:100

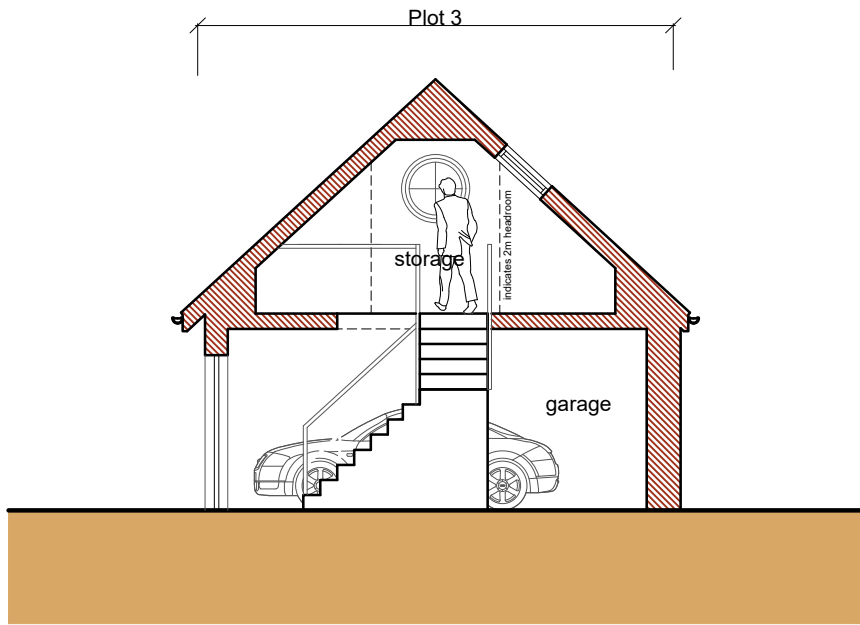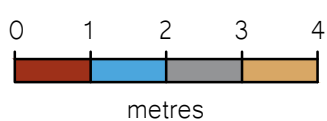



Section A-A

Scale: 1:100

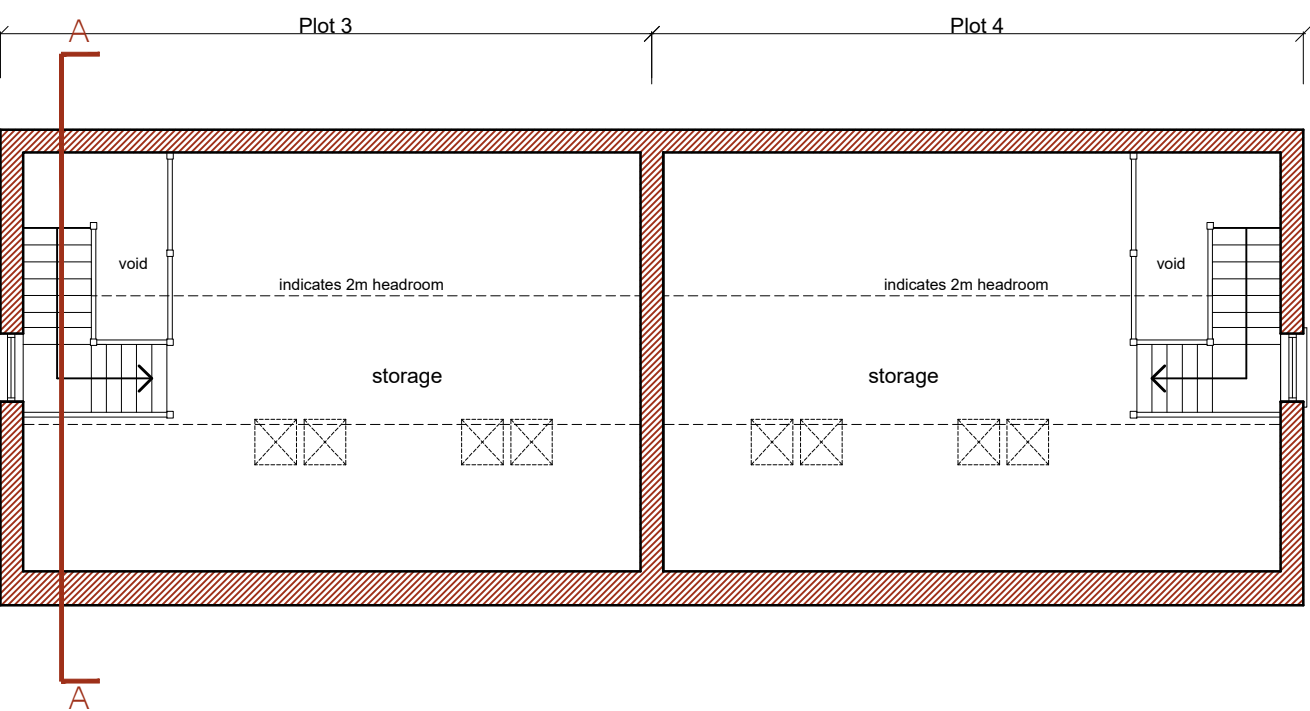 



First Floor Plan

Scale: 1:100

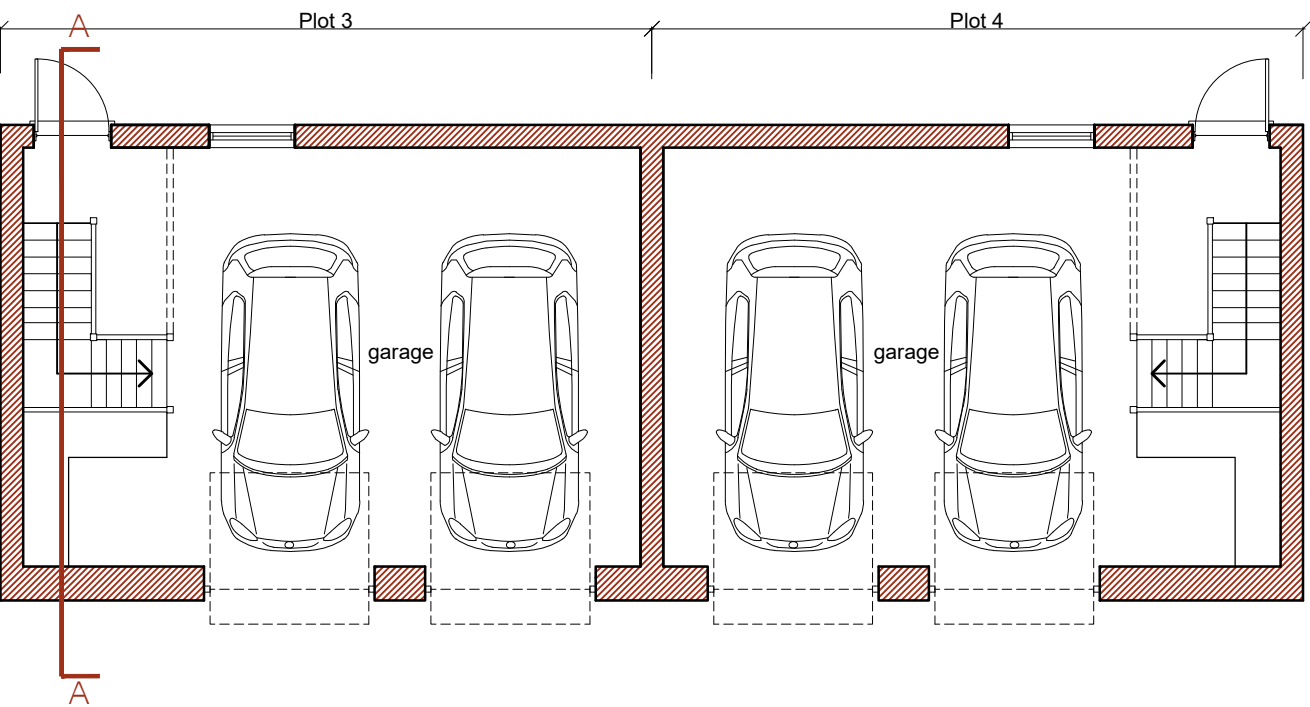 



Ground Floor Plan

Scale: 1:100

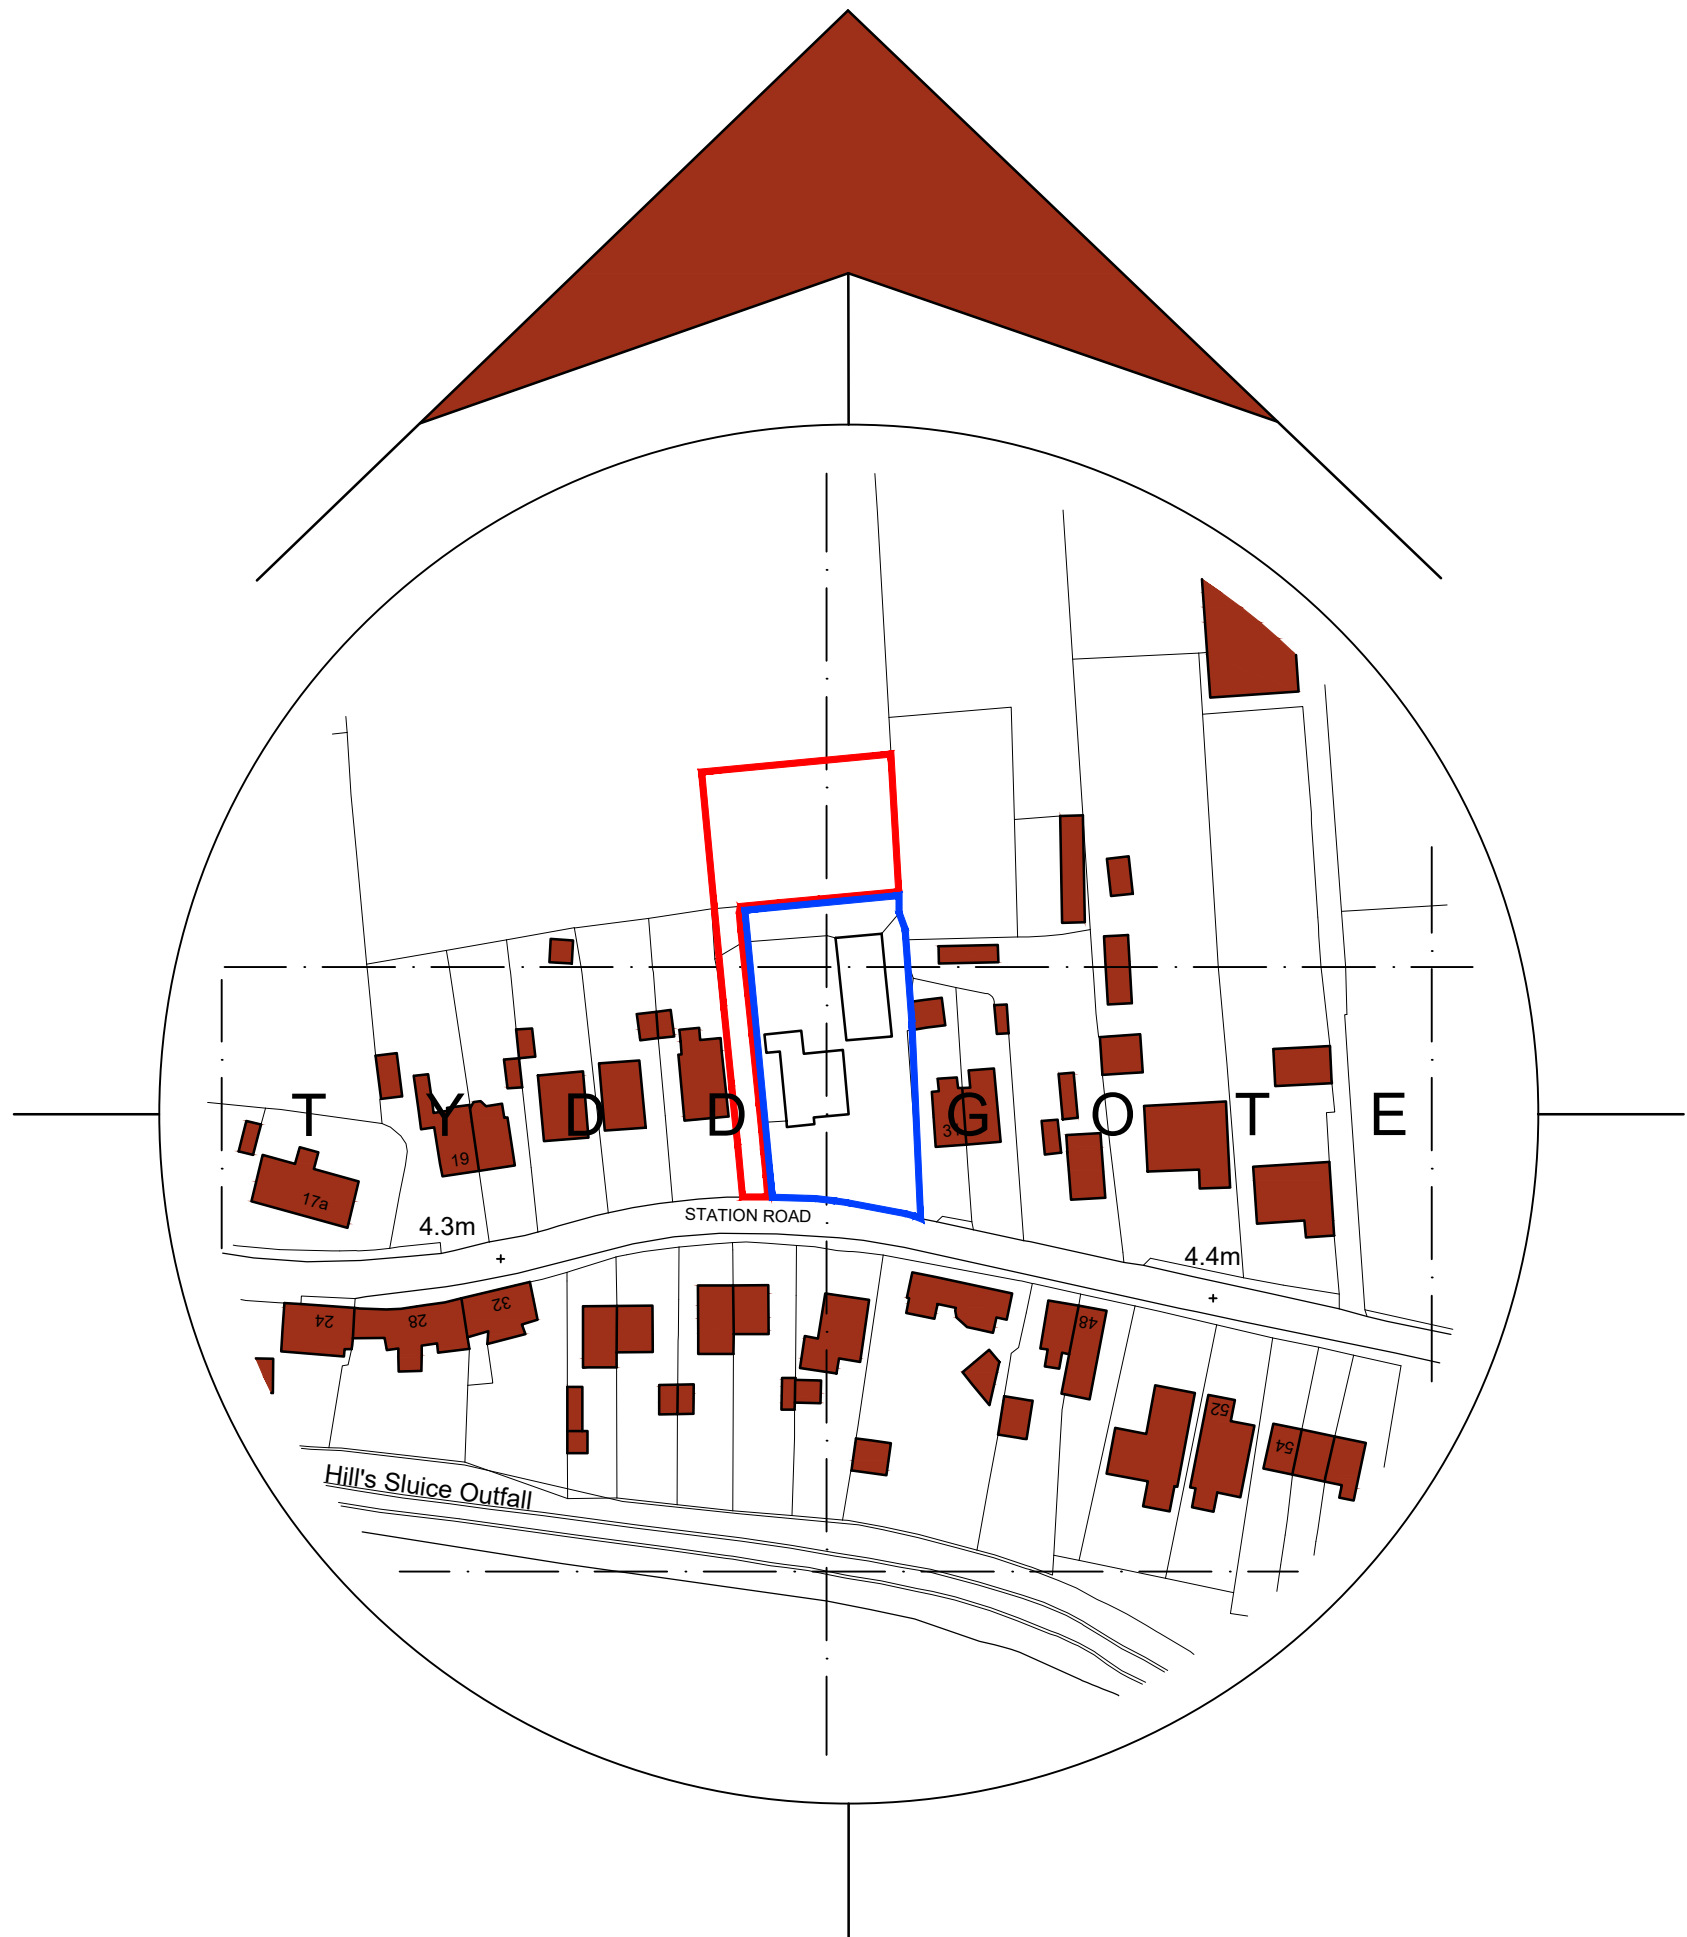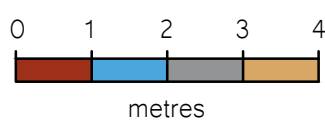


Location Plan

Scale: 1:1250

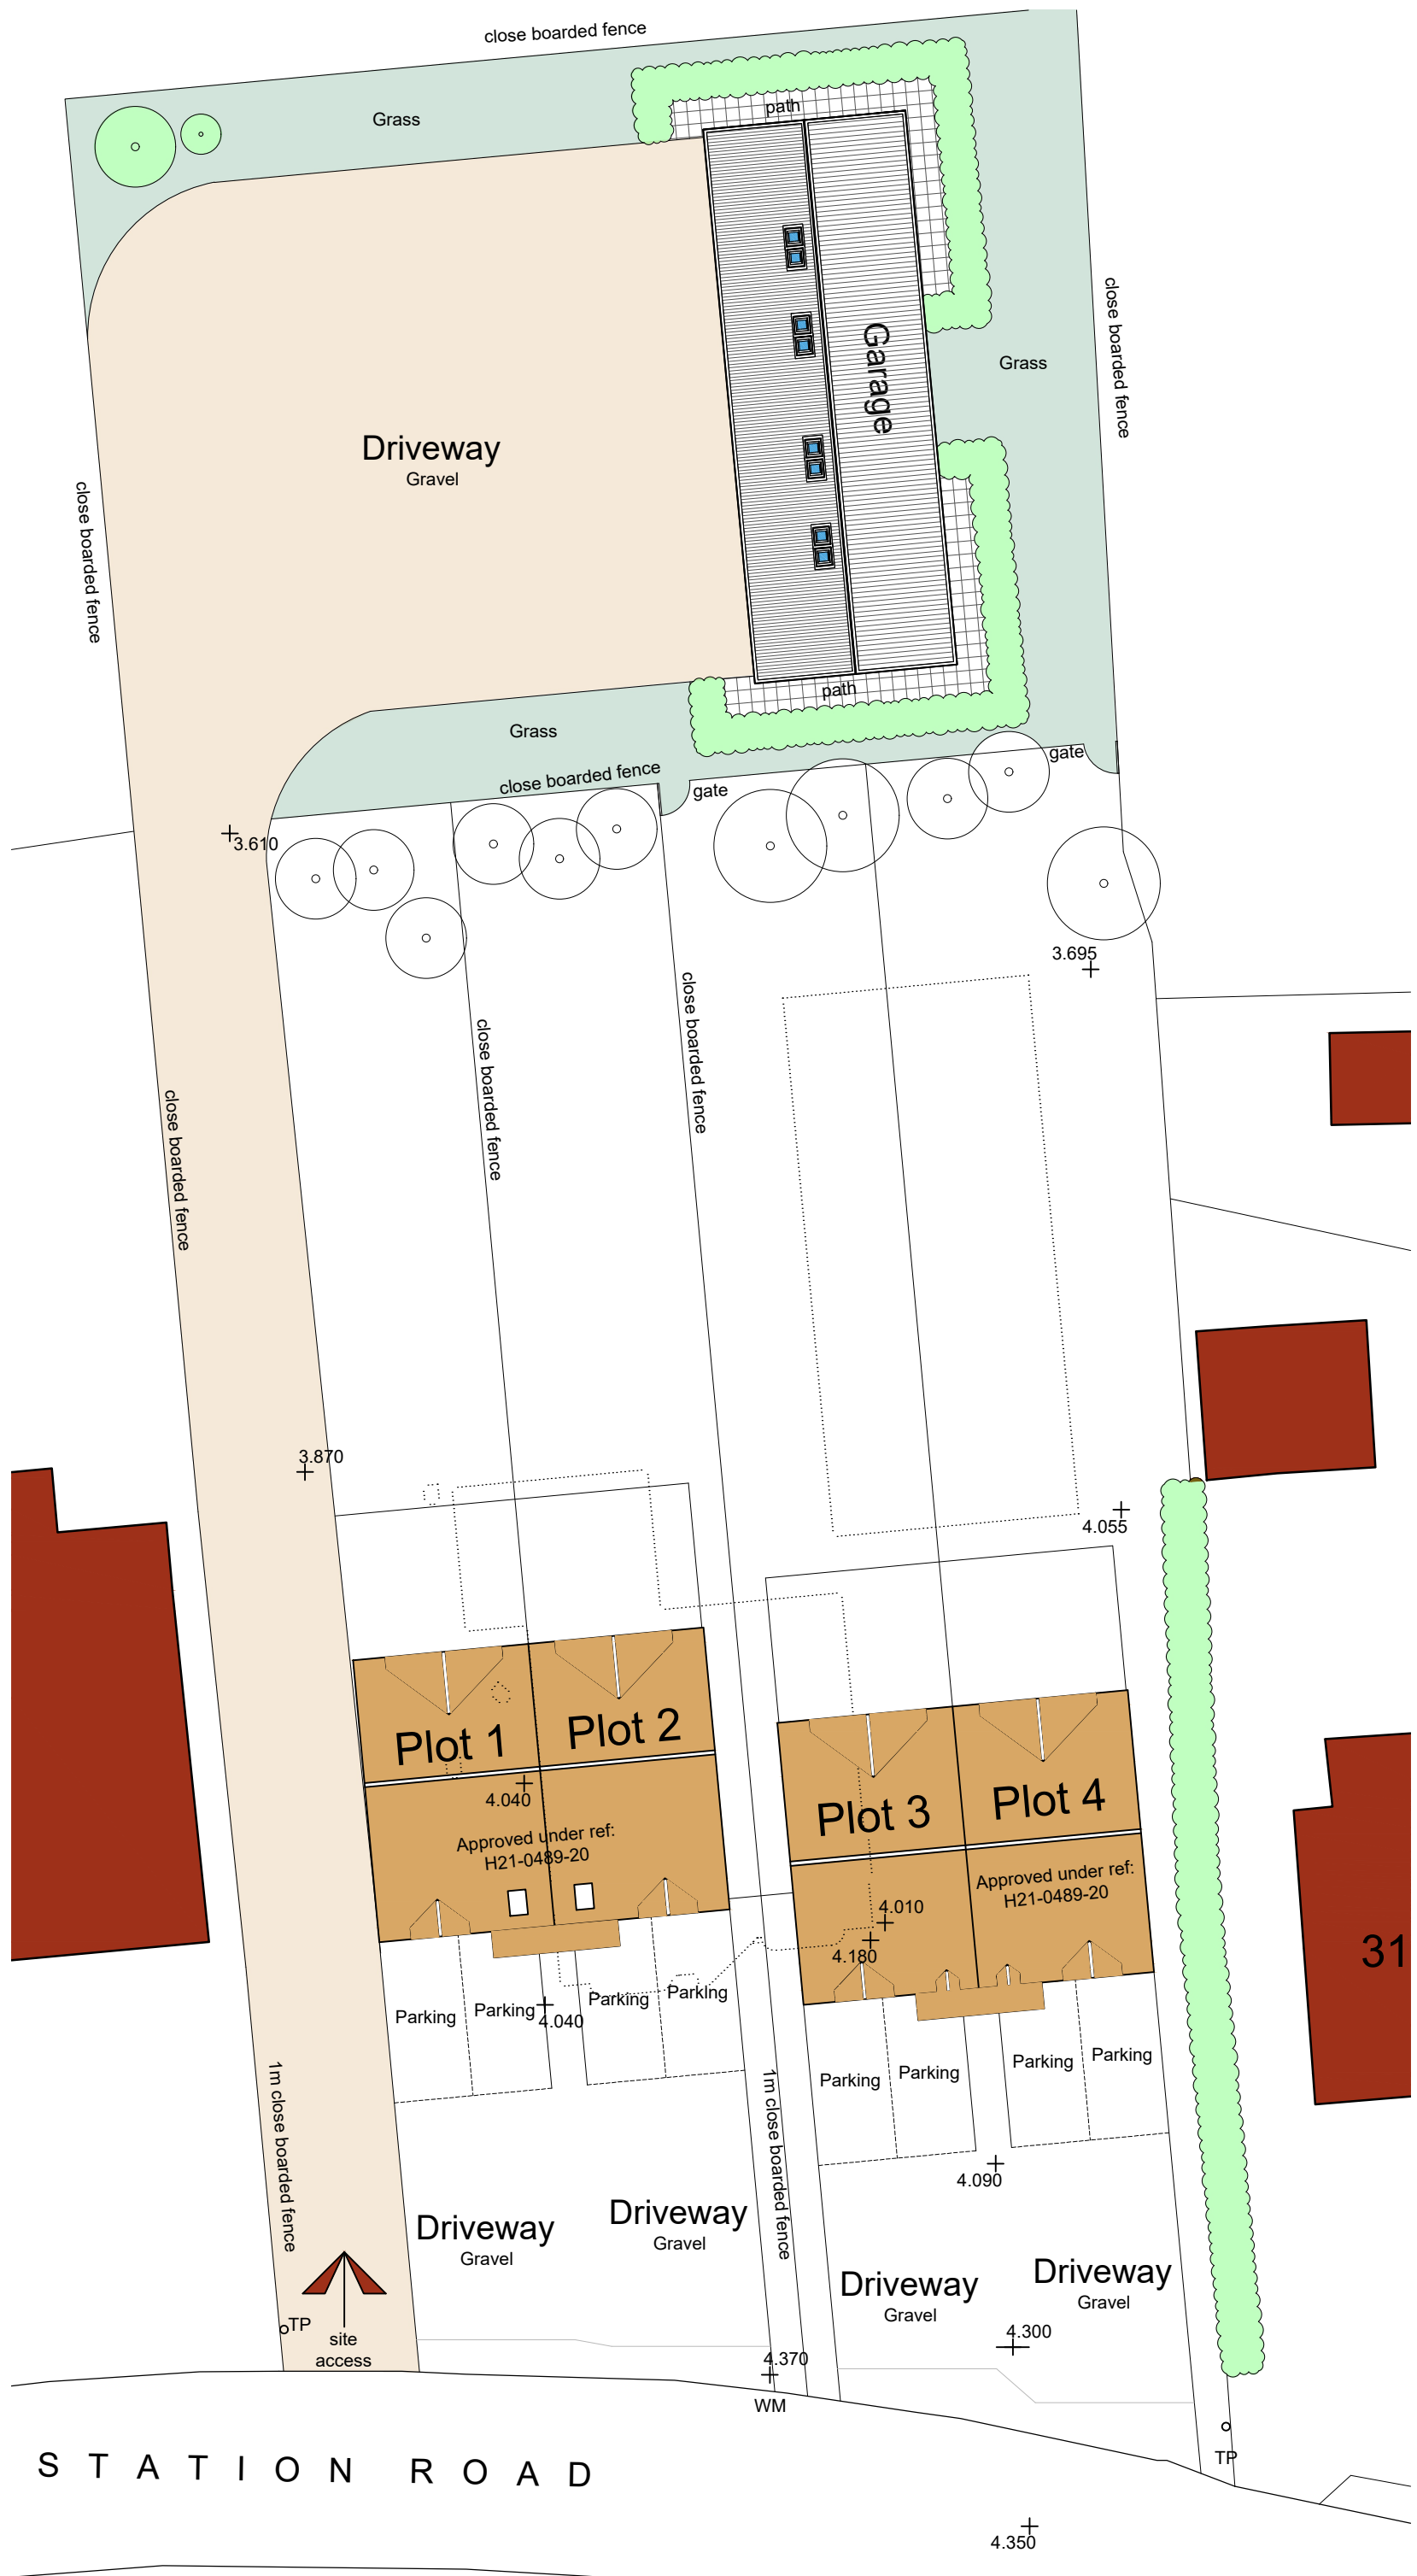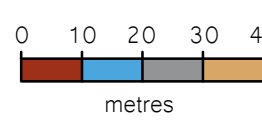

Site Plan

Scale: 1:200

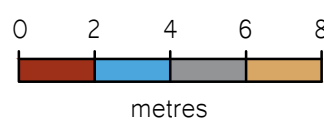

- General Notes
1. All dimensions are shown in 'mm' unless otherwise stated.
 2. The contractor, sub-contractors and suppliers must verify all dimensions on site prior to the commencement of any work.
 3. This drawing is to be read in conjunction with all relevant engineers and specialist sub-contractors drawings and specifications.
 4. Any discrepancies are to be brought to the designers attention.

CONSTRUCTION DESIGN & MANAGEMENT REGULATIONS 2015

The following information must be read in conjunction with the project Risk register. This drawing highlights significant design related Health & Safety Risks present during Construction phase, and Residual Risks which remain post completion. Other Health & Safety Risks associated with Construction Activities may be present, and must be identified by the Principal Contractor prior to works commencing. Design Risks relating to specialist design items must be identified by the relevant specialist designers/ consultants ad issued to the Principal Designer.

SITE PLAN KEY

- Indicates un-surveyed buildings taken from OS map
- Indicates proposed dwellings approved under ref. H21-0489-20
- Indicates proposed garage
- Indicates existing vegetation
- Indicates proposed vegetation
- Indicates existing site levels
- Indicates features to be demolished

FOR APPROVAL

SWANN EDWARDS
ARCHITECTURE

Swann Edwards Architecture Limited, Swann Edwards Architecture, Black Barn, Fen Road, Guyhirn, Wisbech, Cambs. PE13 4AA. t 01945 450694 e info@swannedwards.co.uk w www.swannedwards.co.uk

Job Title Proposed Garage 29 Station Road, Tydd Gote, Wisbech, PE13 5QA For: Mr Necker	Date March 2021	Drawn by GT
	Checked by JB	Sheet Size A1
	Drawing Title Planning Drawing	Revision
	Job No. SE-1596 Dwg No. PP1000	