



Front Elevation
1 : 100












Rear Elevation
1 : 100



Side Elevation - Entrance
1 : 100



Side Elevation - Garden
1 : 100

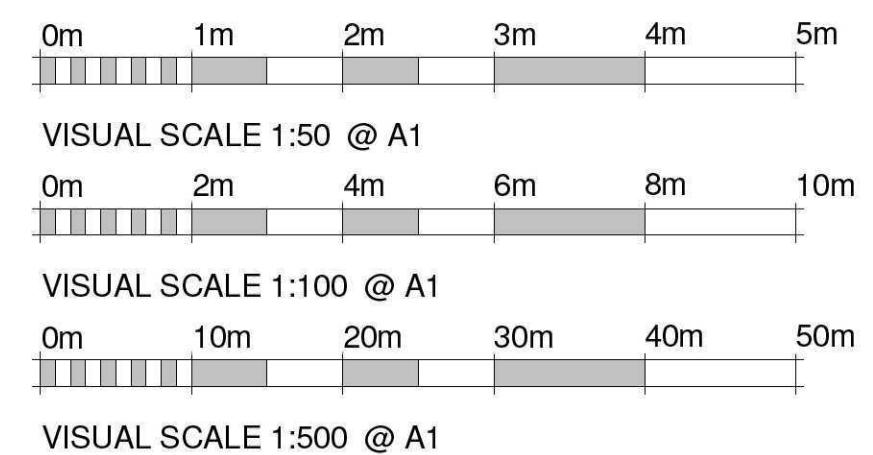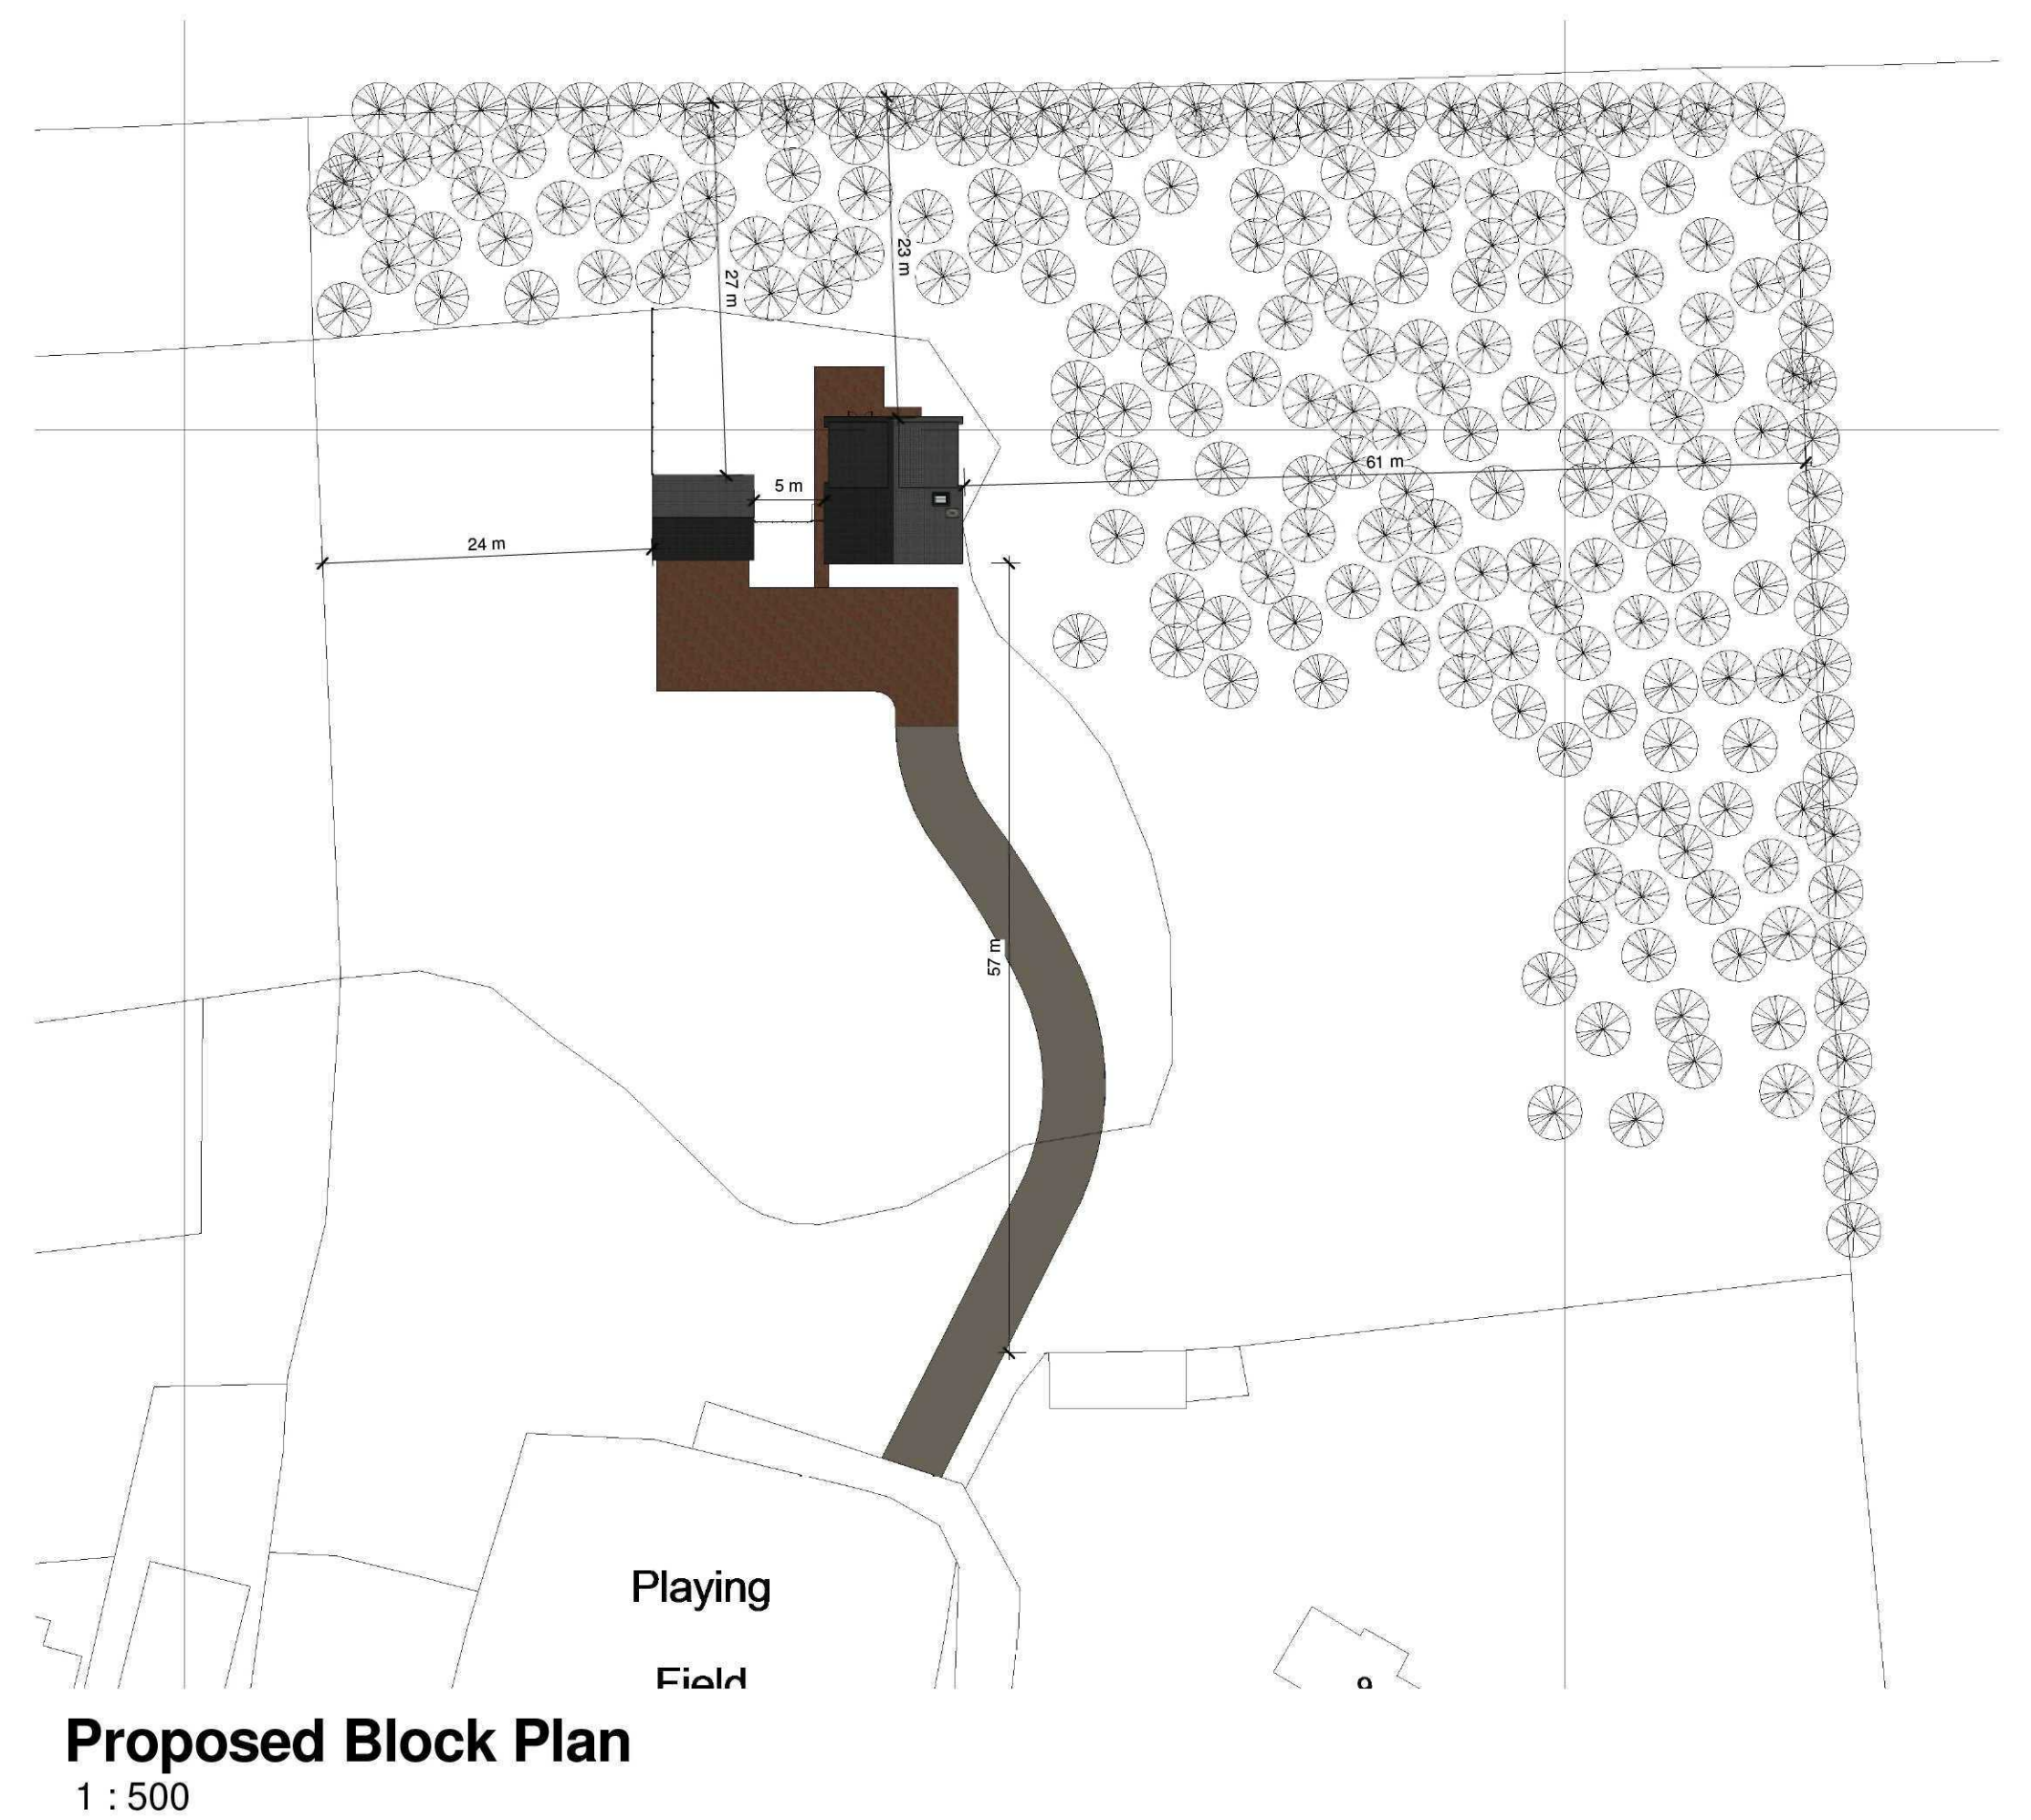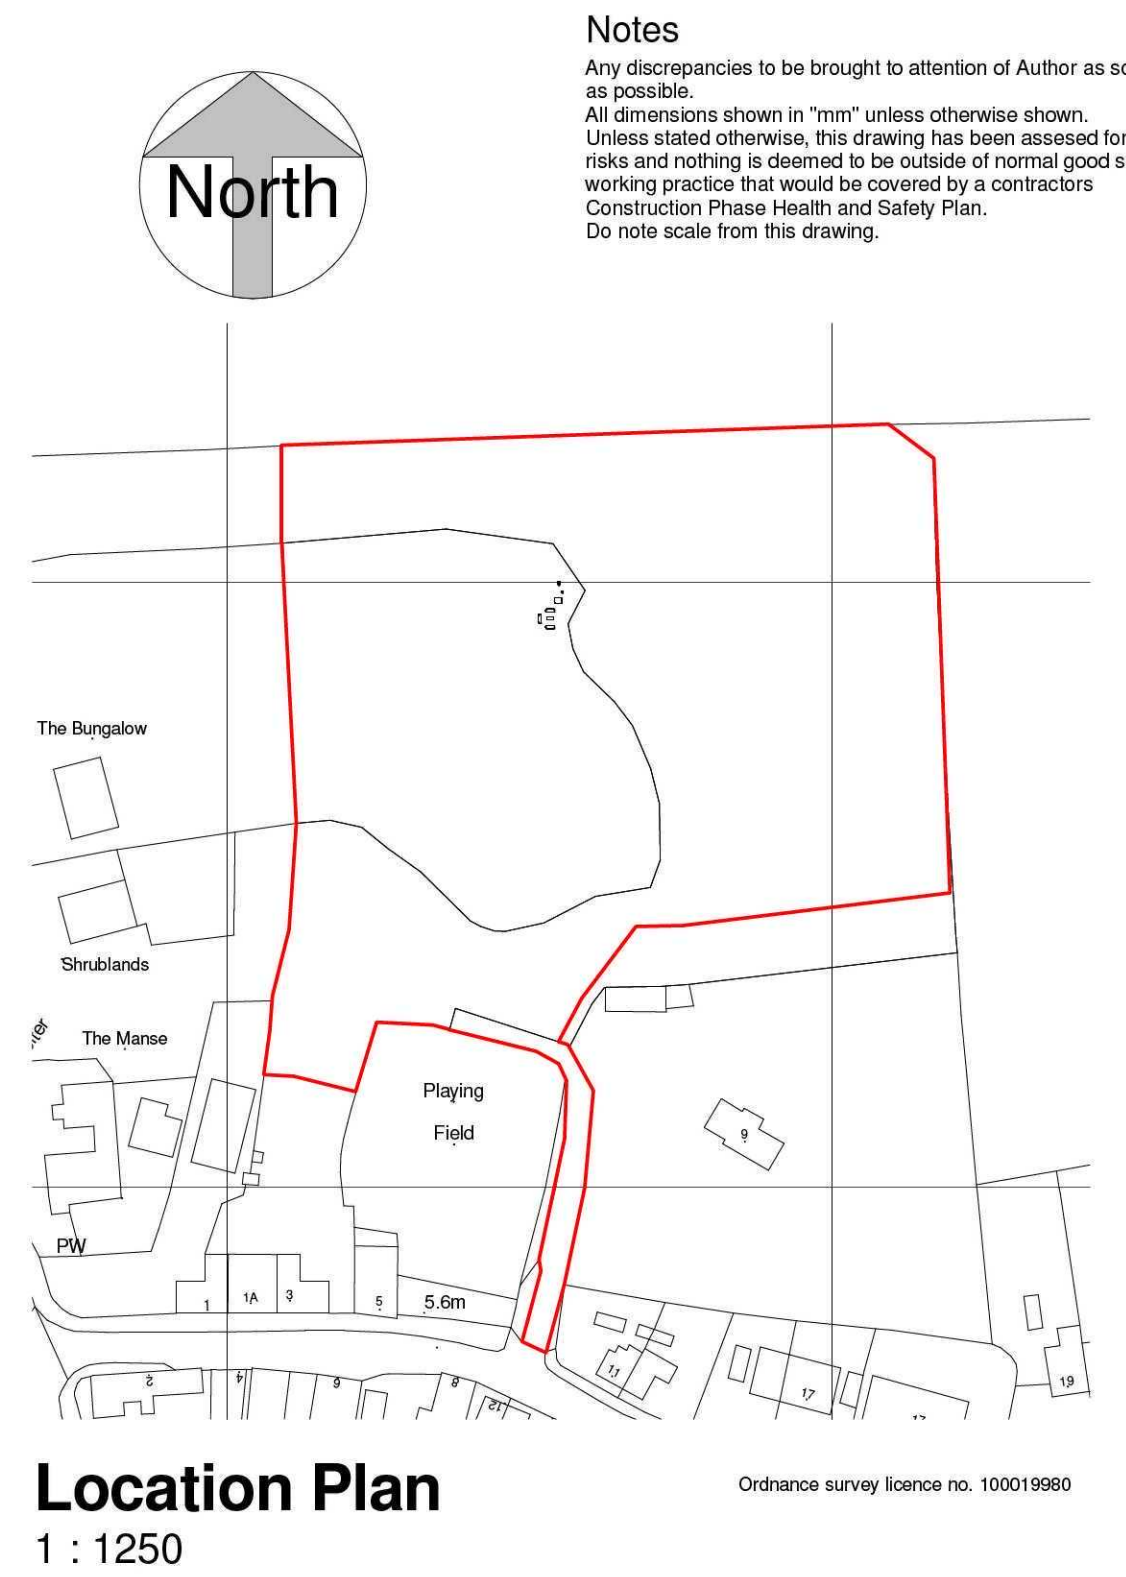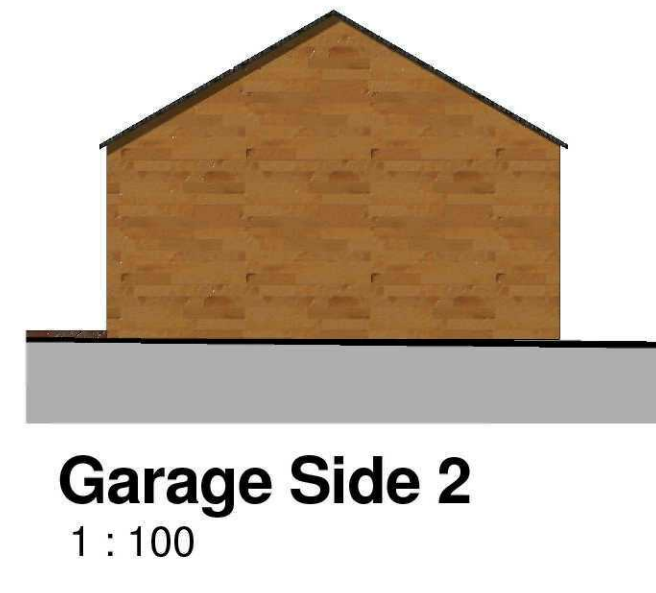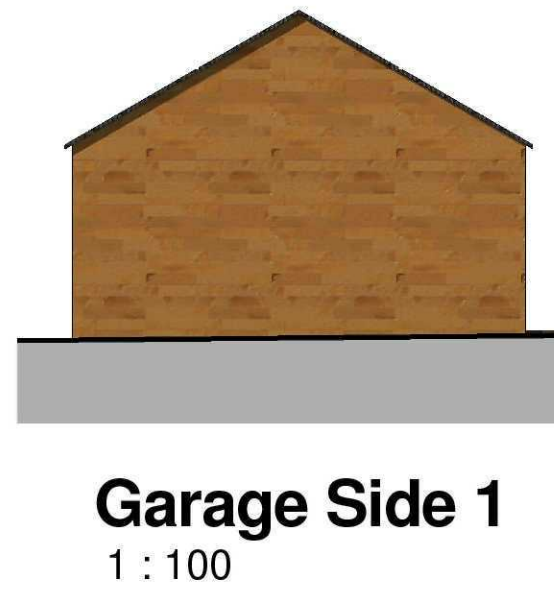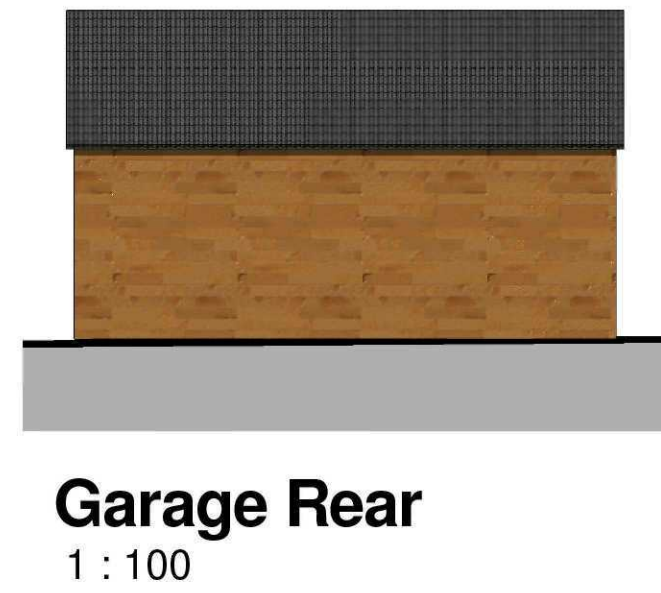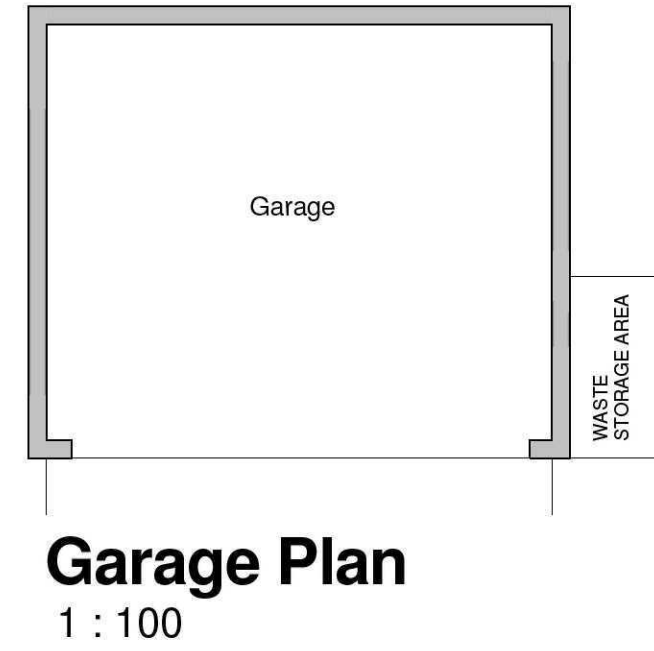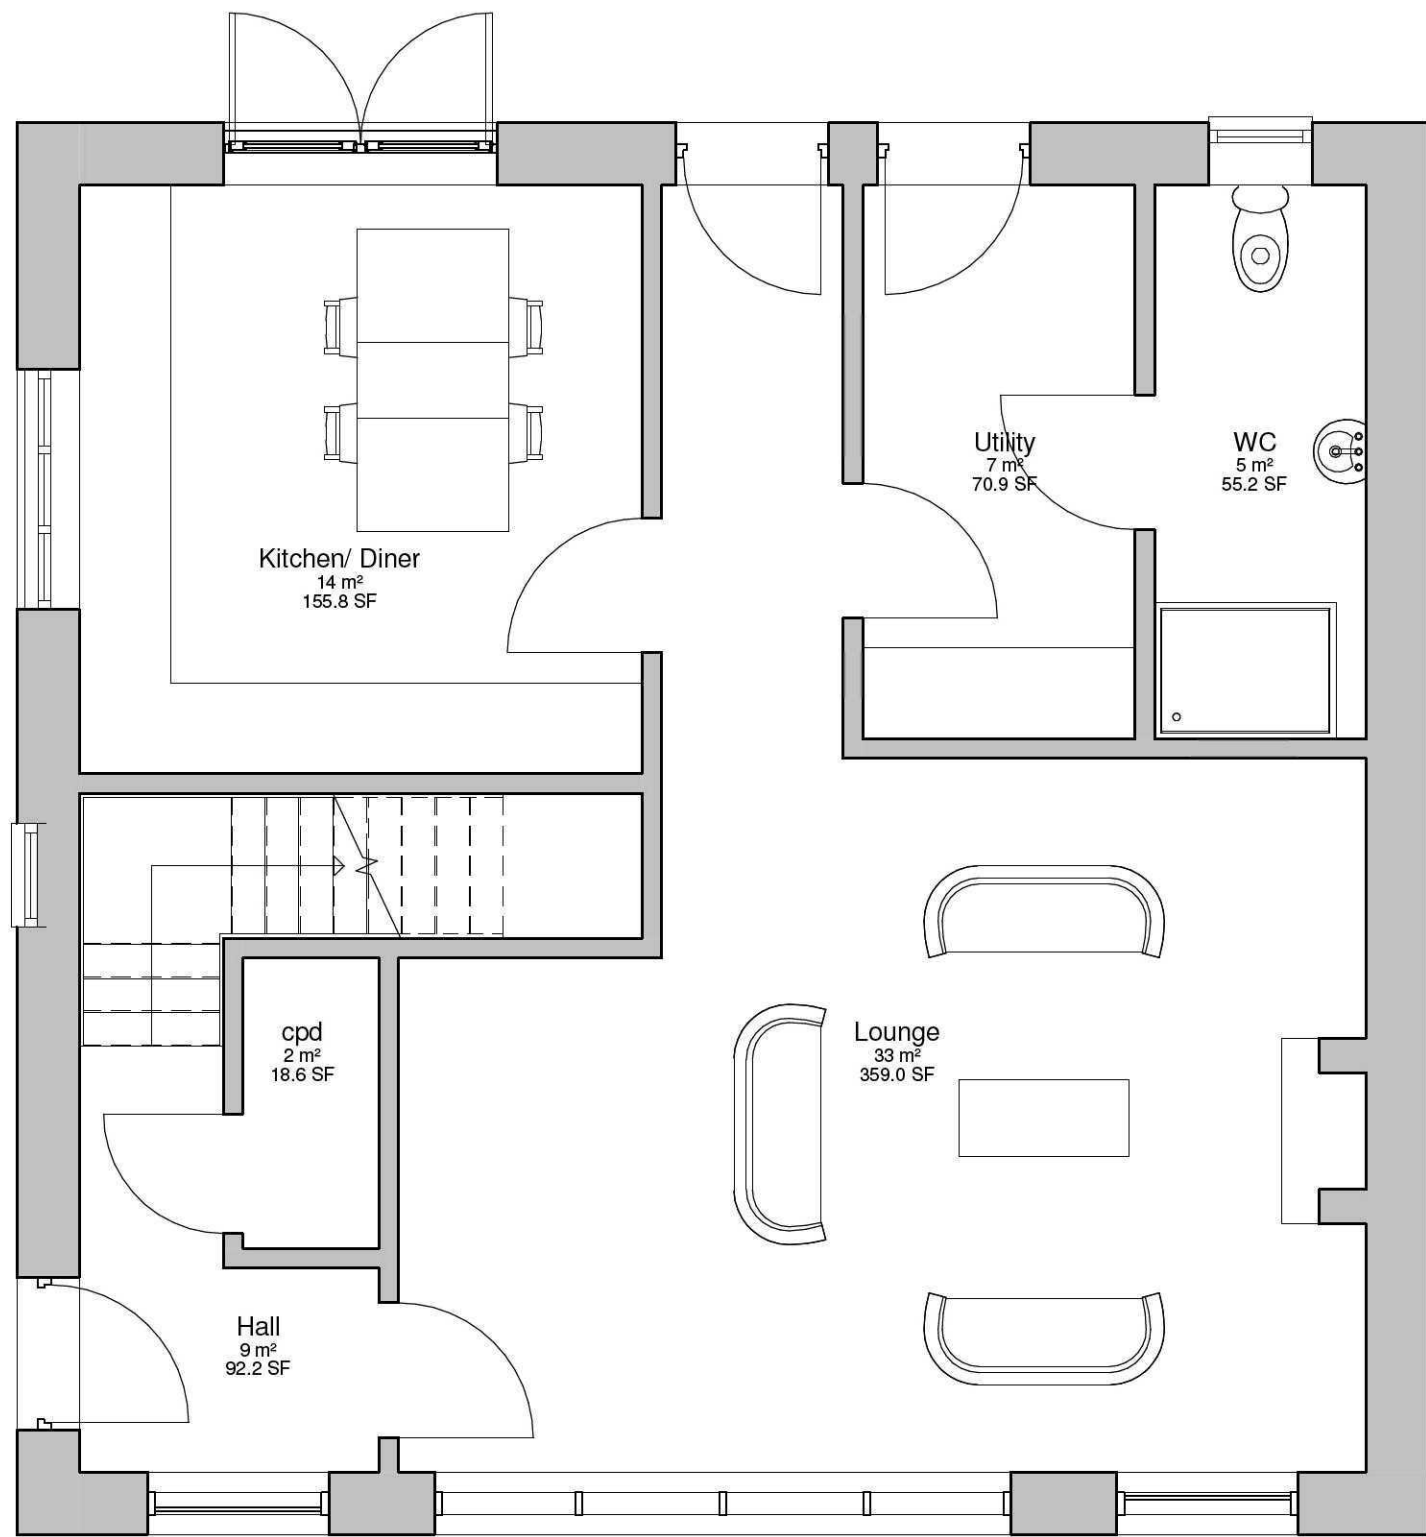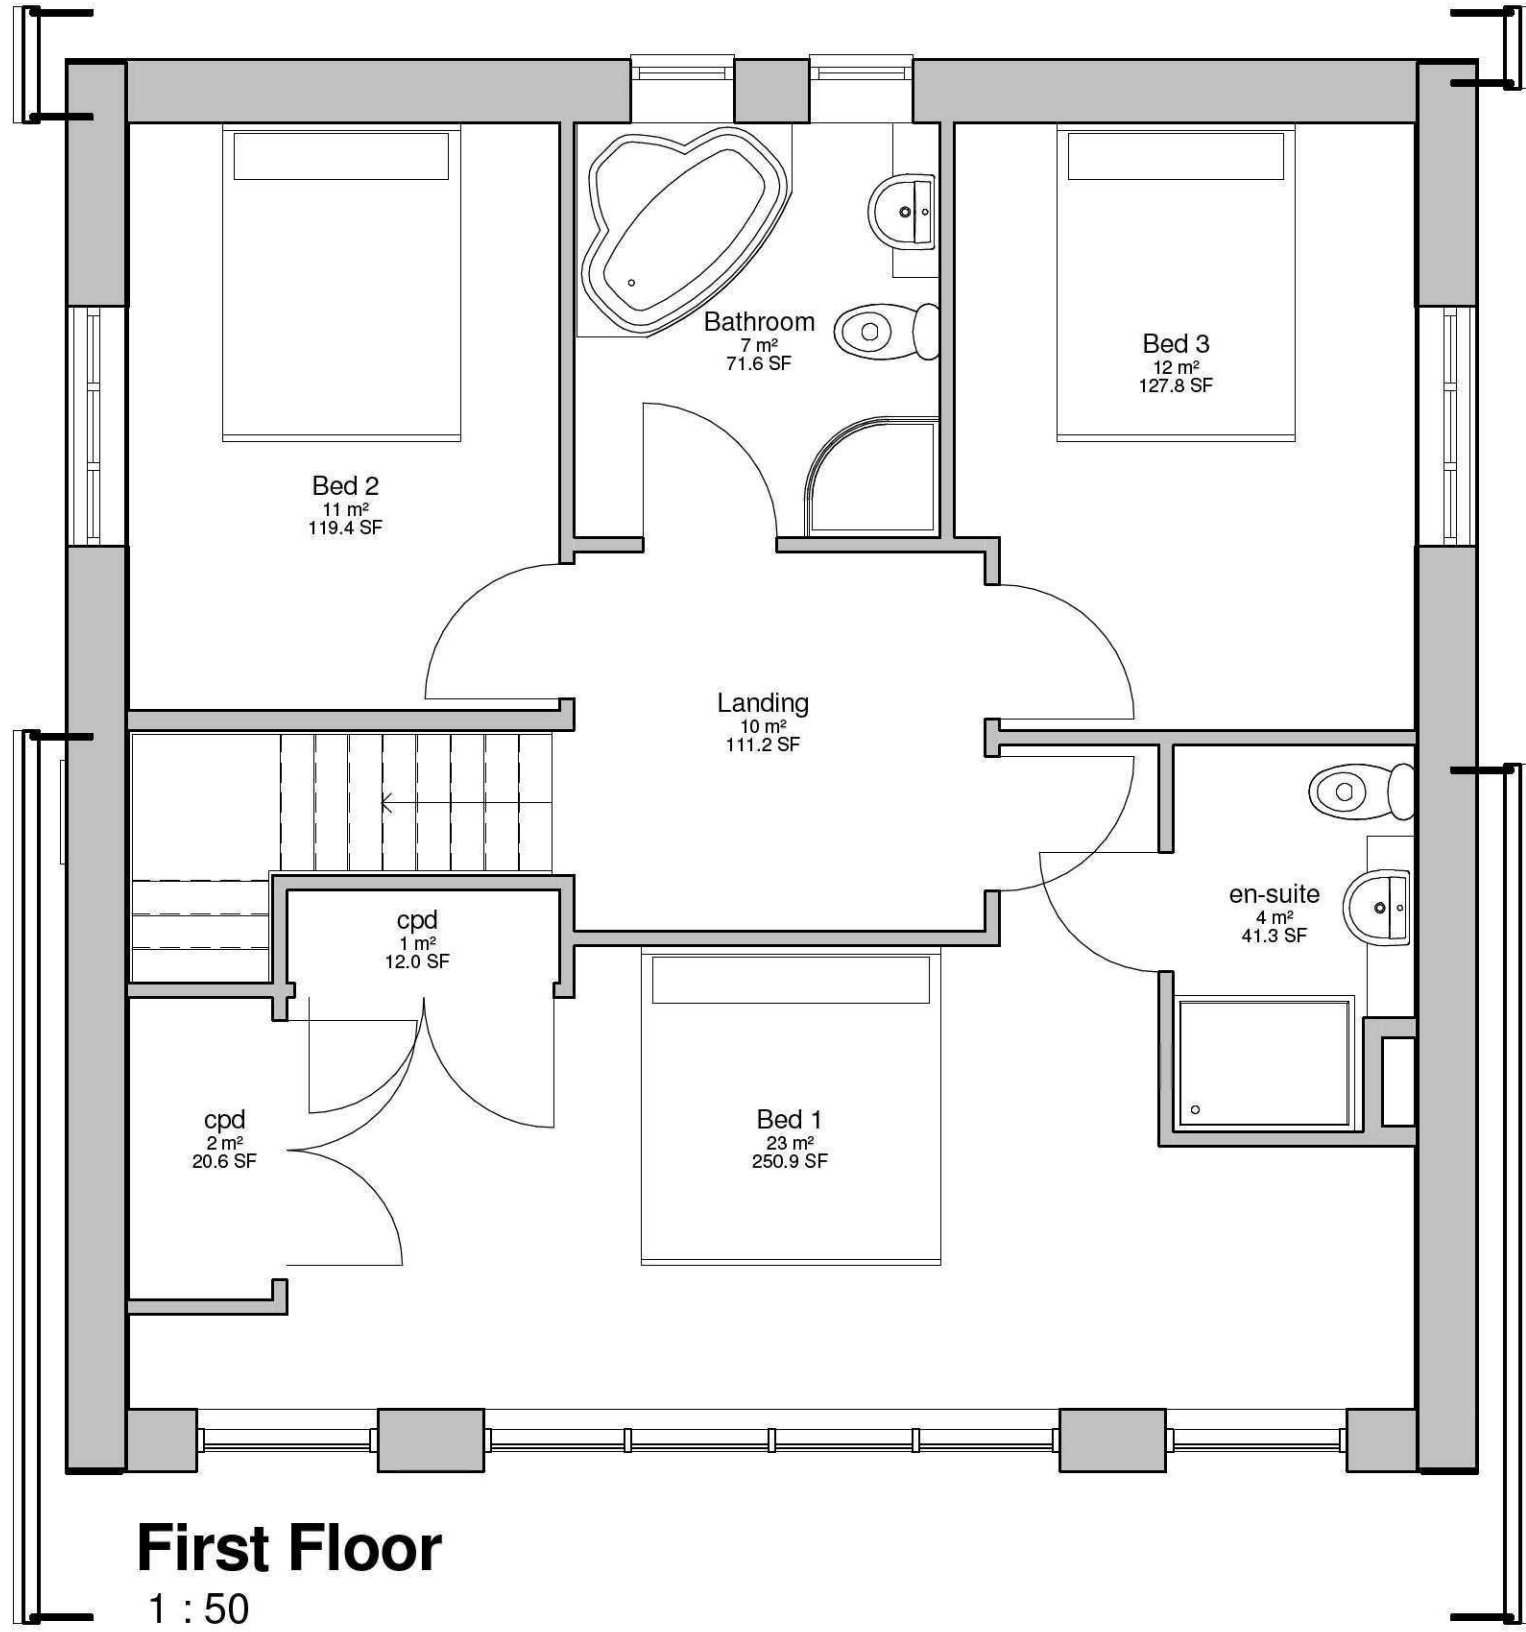

Notes
Any discrepancies to be brought to attention of Author as soon as possible.
All dimensions shown in "mm" unless otherwise shown.
Unless stated otherwise, this drawing has been assessed for risks and nothing is deemed to be outside of normal good safe working practice that would be covered by a contractors Construction Phase Health and Safety Plan.
Do not scale from this drawing.

A Dimension added to block plan 29-05-15

Ian Gowler BSc (Hons), Dip OCDEA
Architectural and Energy Consultant
Grove House, 22 Primrose Hill, Duddington, Cambs, PE15 0SU
tel. 01354 667005 email. ian@gowler-architectural.co.uk
Proposed Dwelling and Commercial
Store/Office at Station Road, Tyd Gote for
Proposed Drawing
date created 05-05-14 scale As indicated @ A1 drawing no. 051 - P01 rev A