



SITE PLAN

1 : 500


NORTH

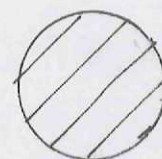

INDICATES 6.0M EASEMENT OVER LAND RELATING TO DISTRICT DRAINAGE BOARD PIPED DYKE

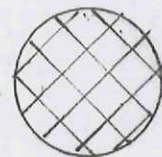


INDICATES 6.0M EASEMENT WHERE SURFACE WATER SEWER RUNS THROUGH ON SITE BOUNDARY LINE

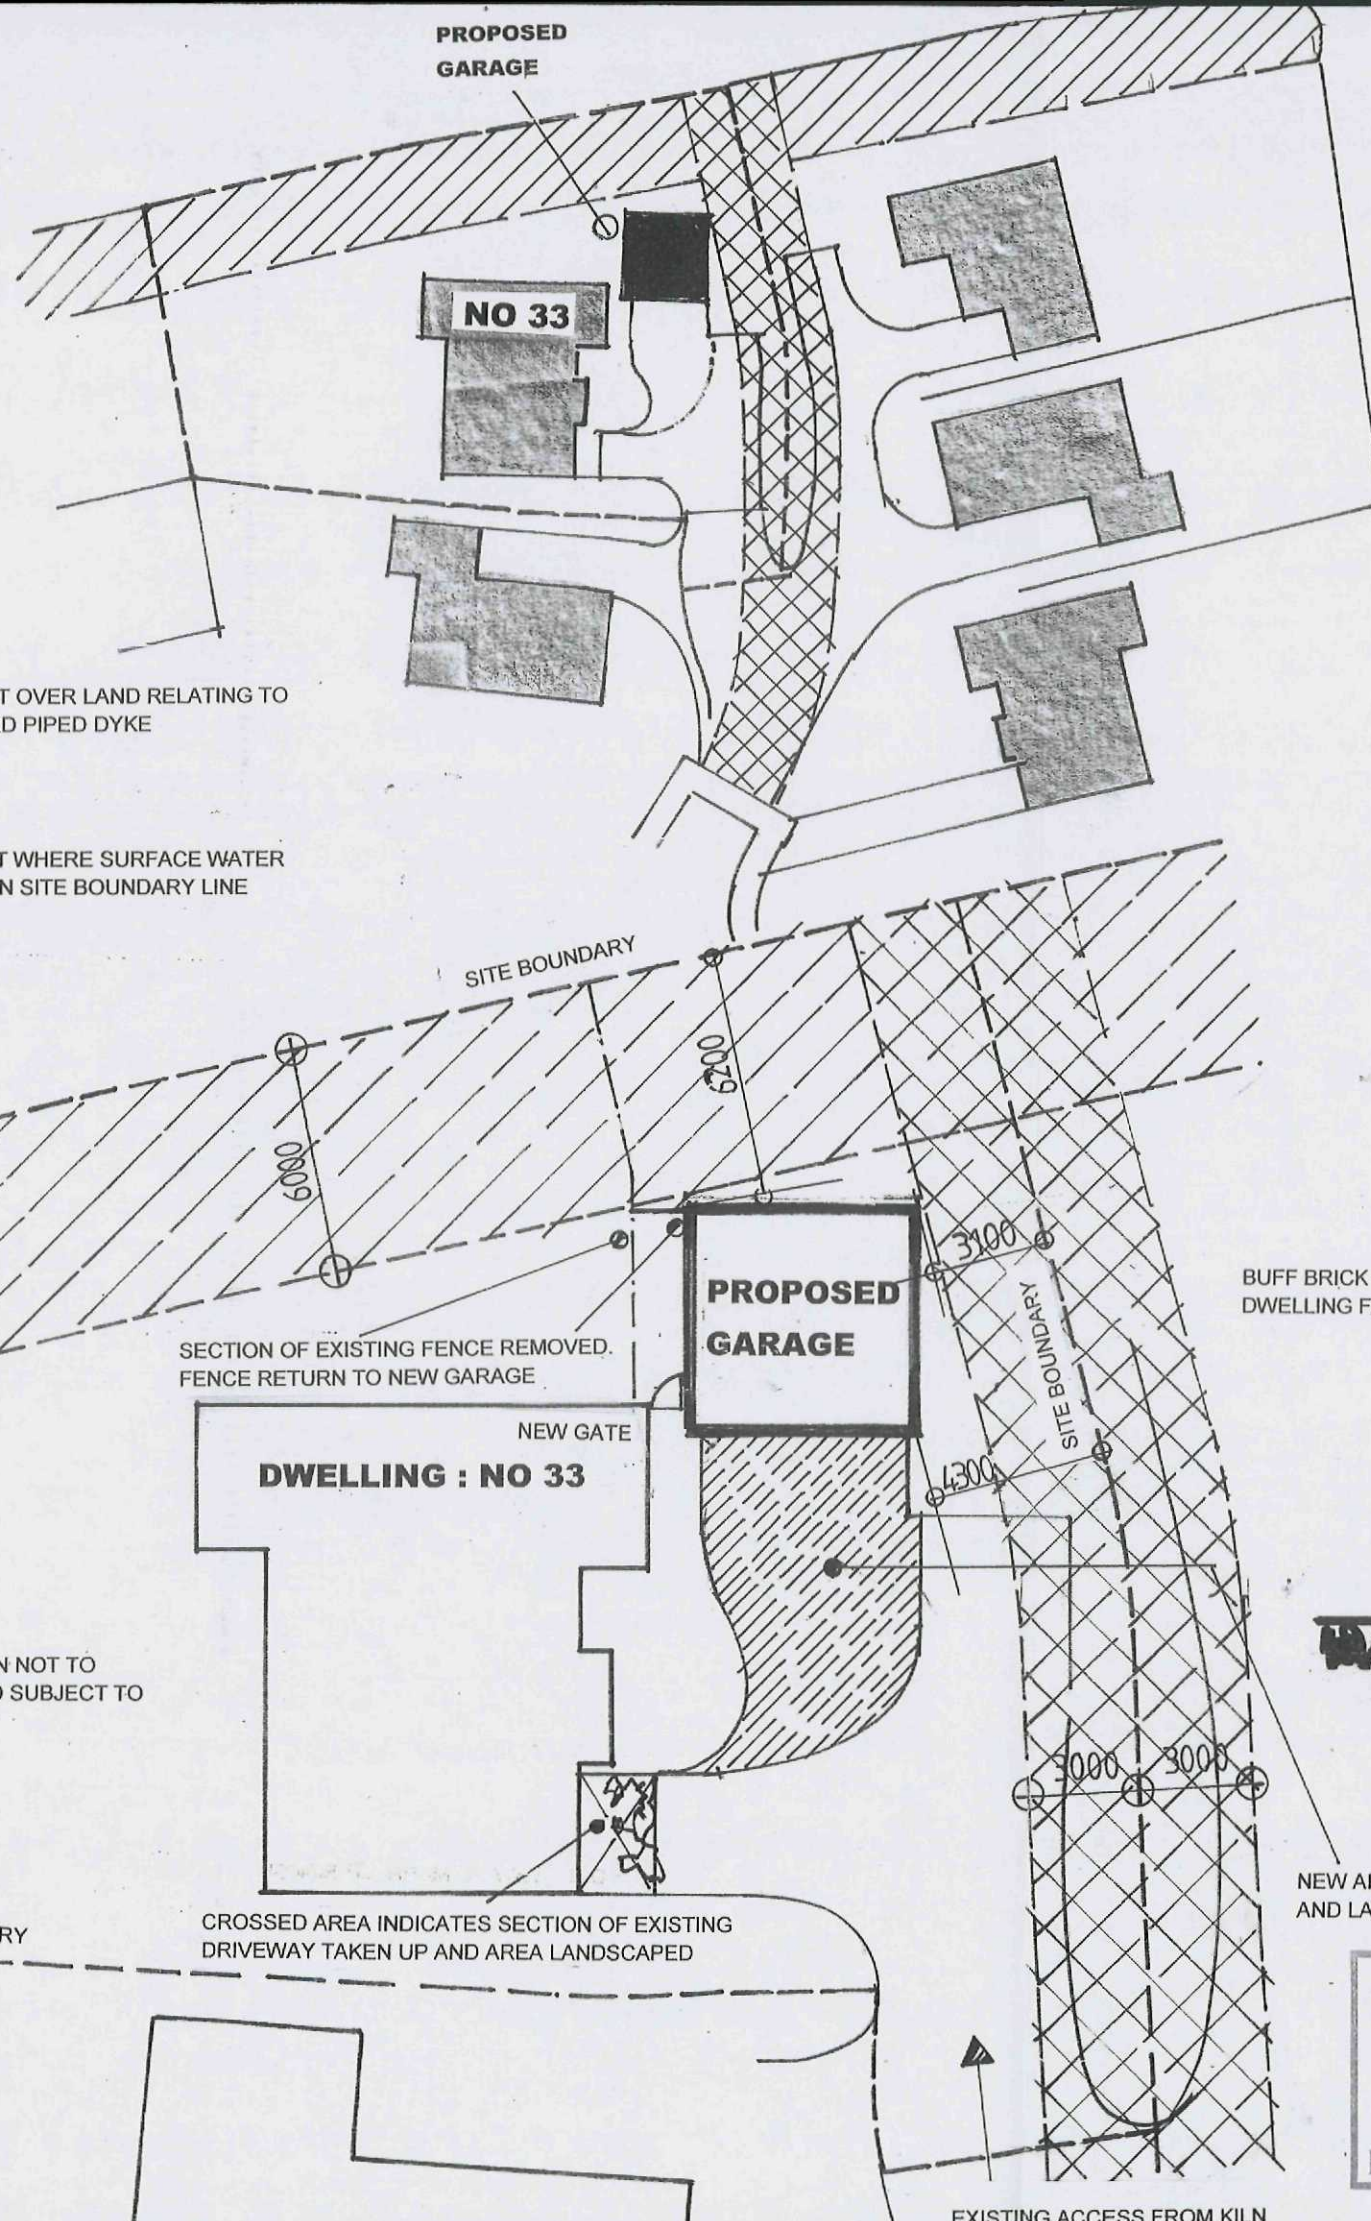

BLOCK PLAN

1 : 200


CORBEL DETAIL AND DOORWAY
SOLDIER COURSE TO MATCH
FEATURE BRICK ON DWELLING

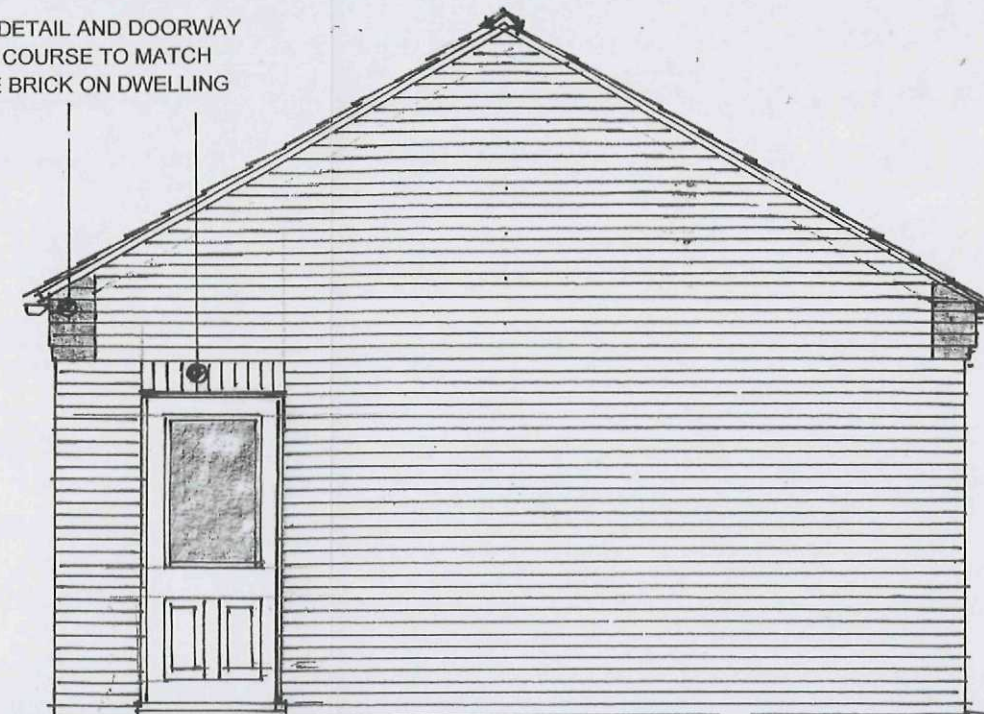

910 X 2100

EAST ELEVATION

BUFF BRICK - TO MATCH
DWELLING FACING BRICK

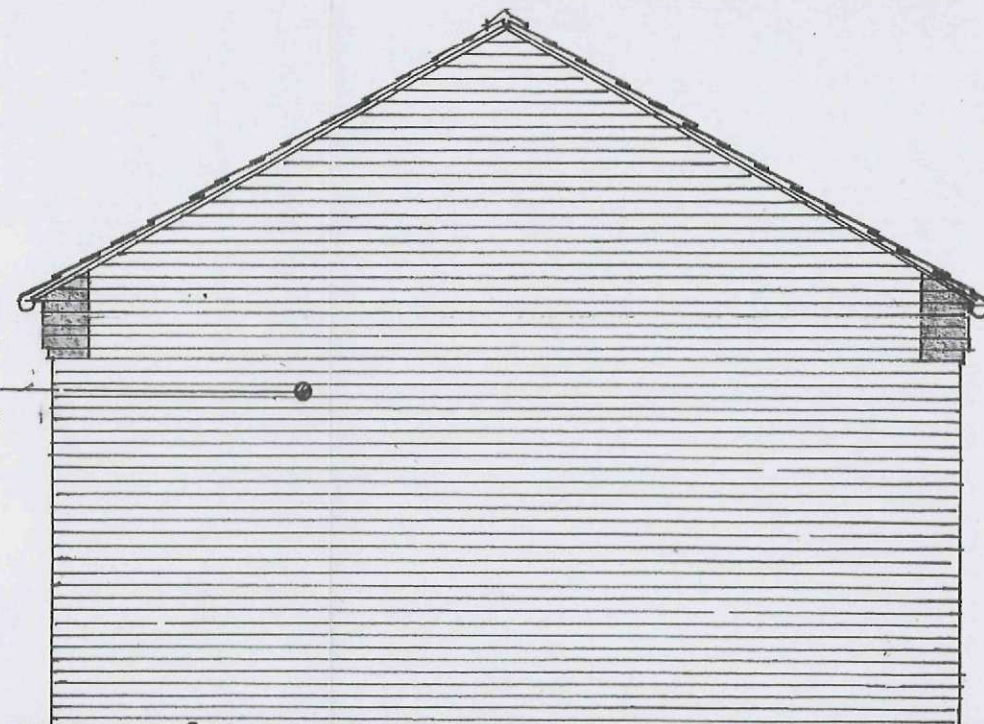

WEST ELEVATION

SUPERSEDED

NEW AREA OF DRIVEWAY TO MARRY THROUGH WITH
AND LAID TO FALLS TO EXISTING DRIVE/PARKING AREA

SHDC
Planning & Development

15 JUL 2009

Ref: 0523/09

David Holman MCIAT

ARCHITECTURE - PLANNING - PROJECT MANAGEMENT

CLIENT
MR & MRS J PERRY
PROJECT
PROPOSED GARAGE
TYDD ST MARY, WISBECH


TITLE
SITE PLANS/ELEVATIONS

SCALE
SHOWN
DATE
JULY 2009
DRAWING No
093/02
REVISION
A


SITE PLAN

1 : 500


SHDC
Planning & Development
27 AUG 2009
Ref: 0523/09

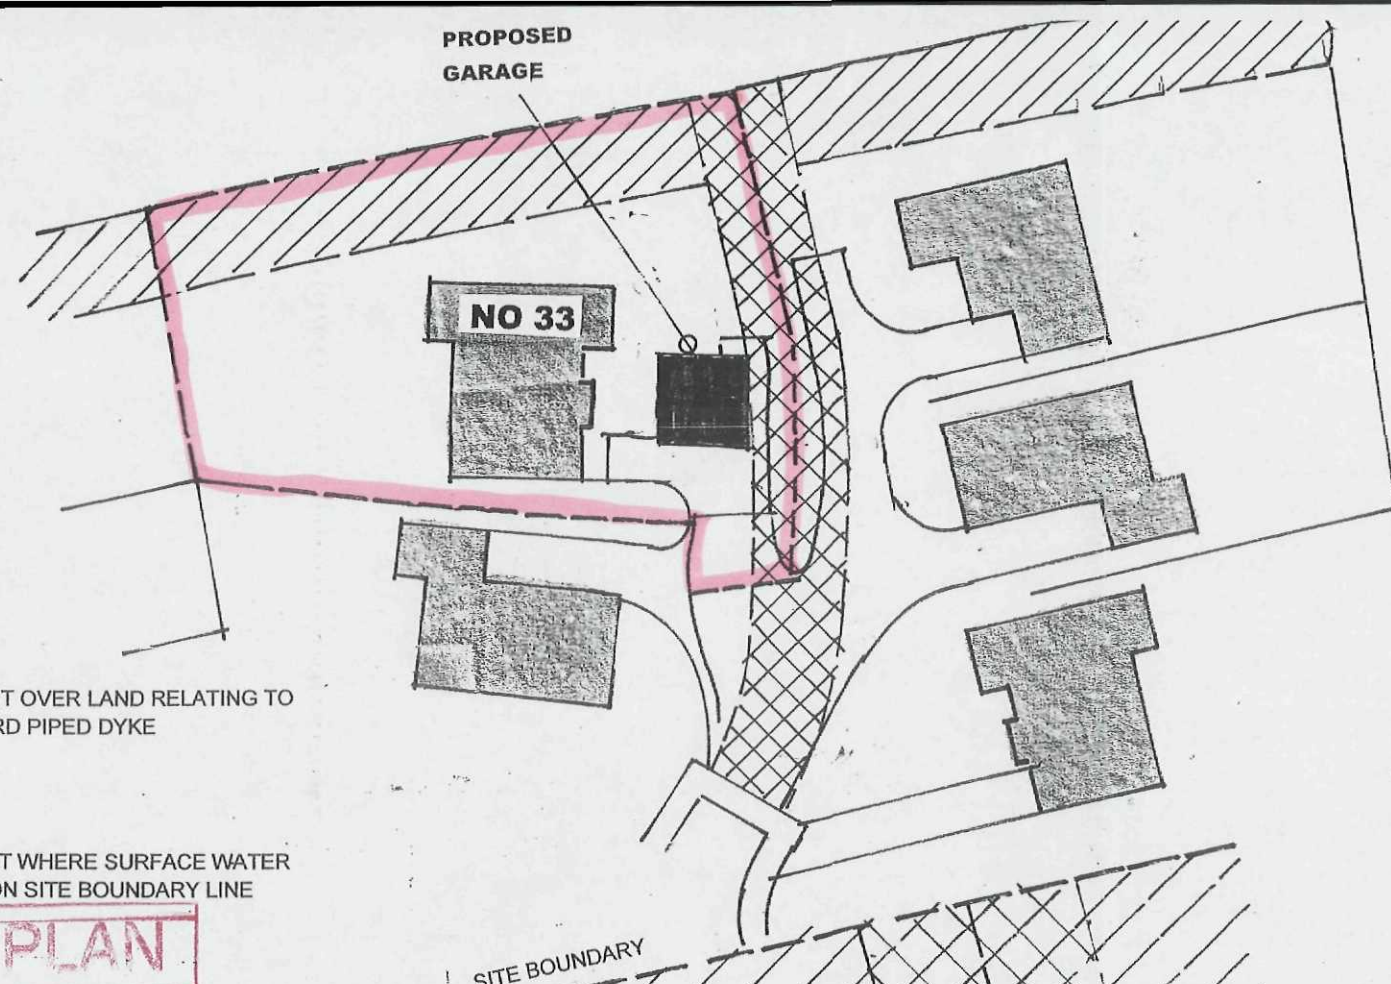

RETURN CORBEL DETAIL BRICK TO MATCH
FEATURE BRICK ON EXISTING DWELLING

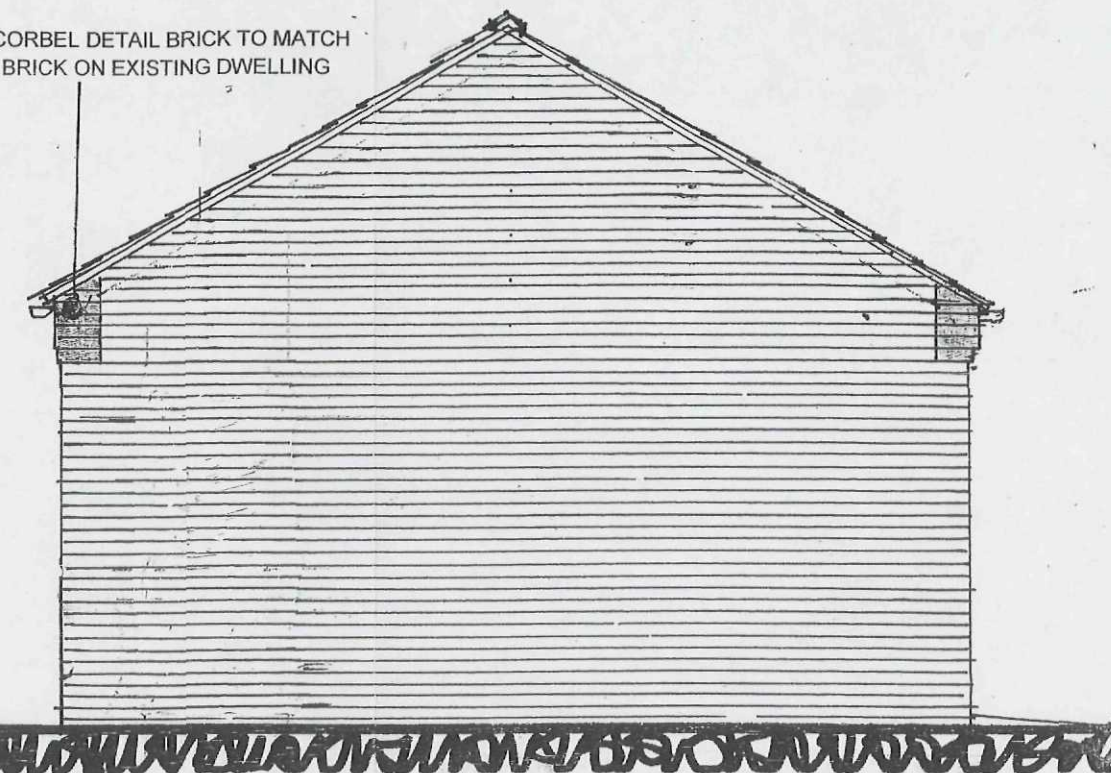

EAST ELEVATION

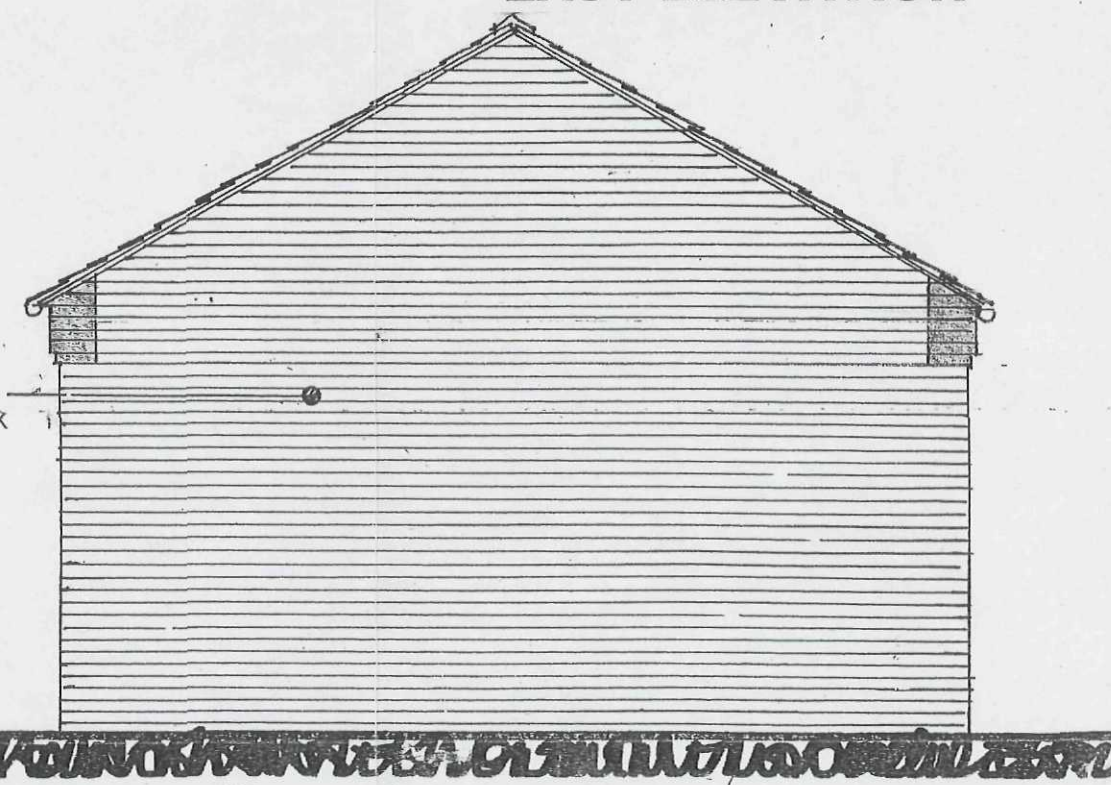

WEST ELEVATION

BUFF BRICK - TO MATCH
DWELLING FACING BRICK

EXACT LOCATION OF PROPOSED GARAGE [WEST SIDE]
SUBJECT TO SITE CHECK TO DETERMINE POSITION AND LINE
OF EXISTING SURFACE WATER DRAIN AND ASSUMED 3M
EASEMENT REQUIRED BY COUNTY COUNCIL.

SUPERSEDED

B. GARAGE LOCATION REVISED AND PERSONNEL
DOOR OMITTED.
24/08/2009

David Holman MCIAT

ARCHITECTURE - PLANNING - PROJECT MANAGEMENT

CLIENT
MR & MRS J PERRY
PROJECT
PROPOSED GARAGE
TYDD ST MARY, WISBECH

TITLE
SITE PLANS/ELEVATIONS

SCALE
SHOWN
DATE
JULY 2009
DRAWING No
093/02
REVISION
B

BLOCK PLAN

1 : 200

