




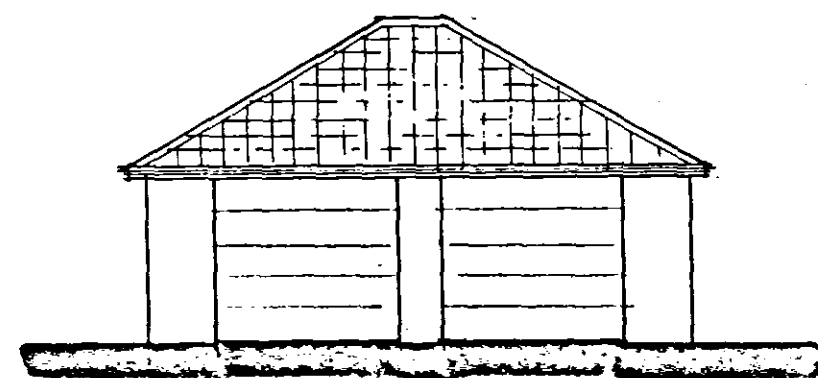


north

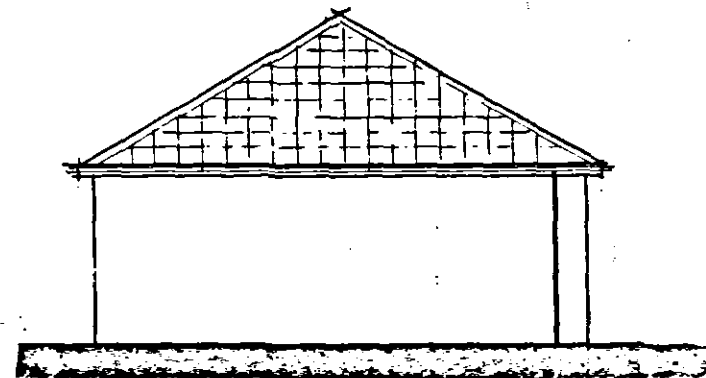


east

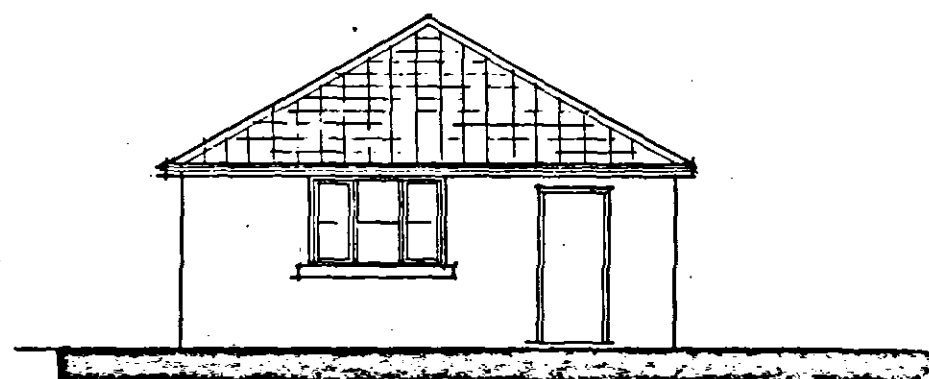

west

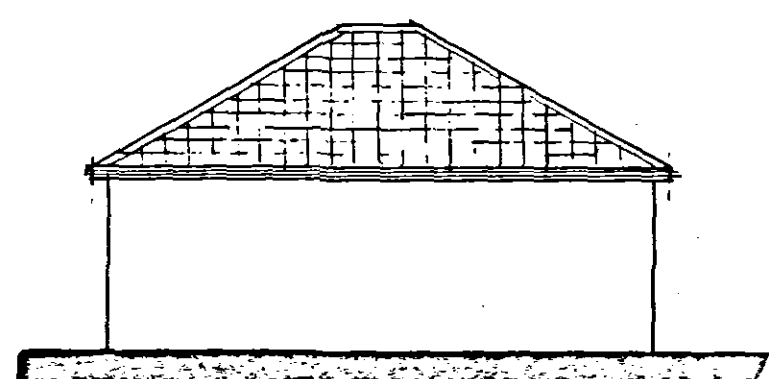


south

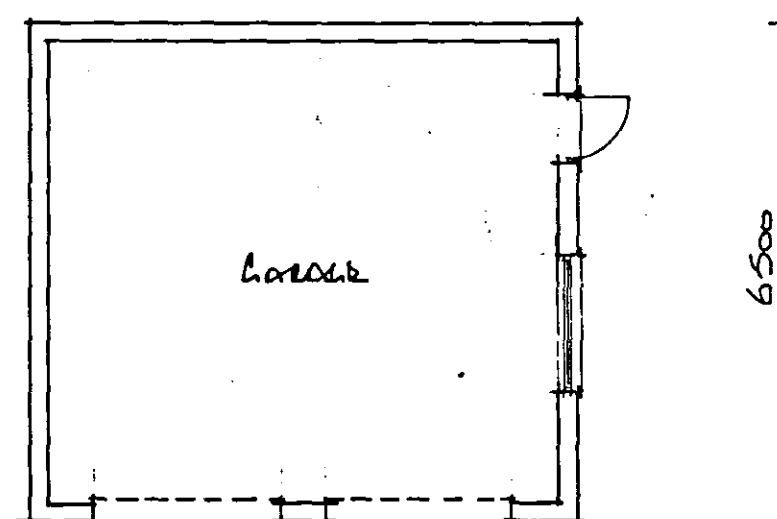

carcase

7250

floor plan

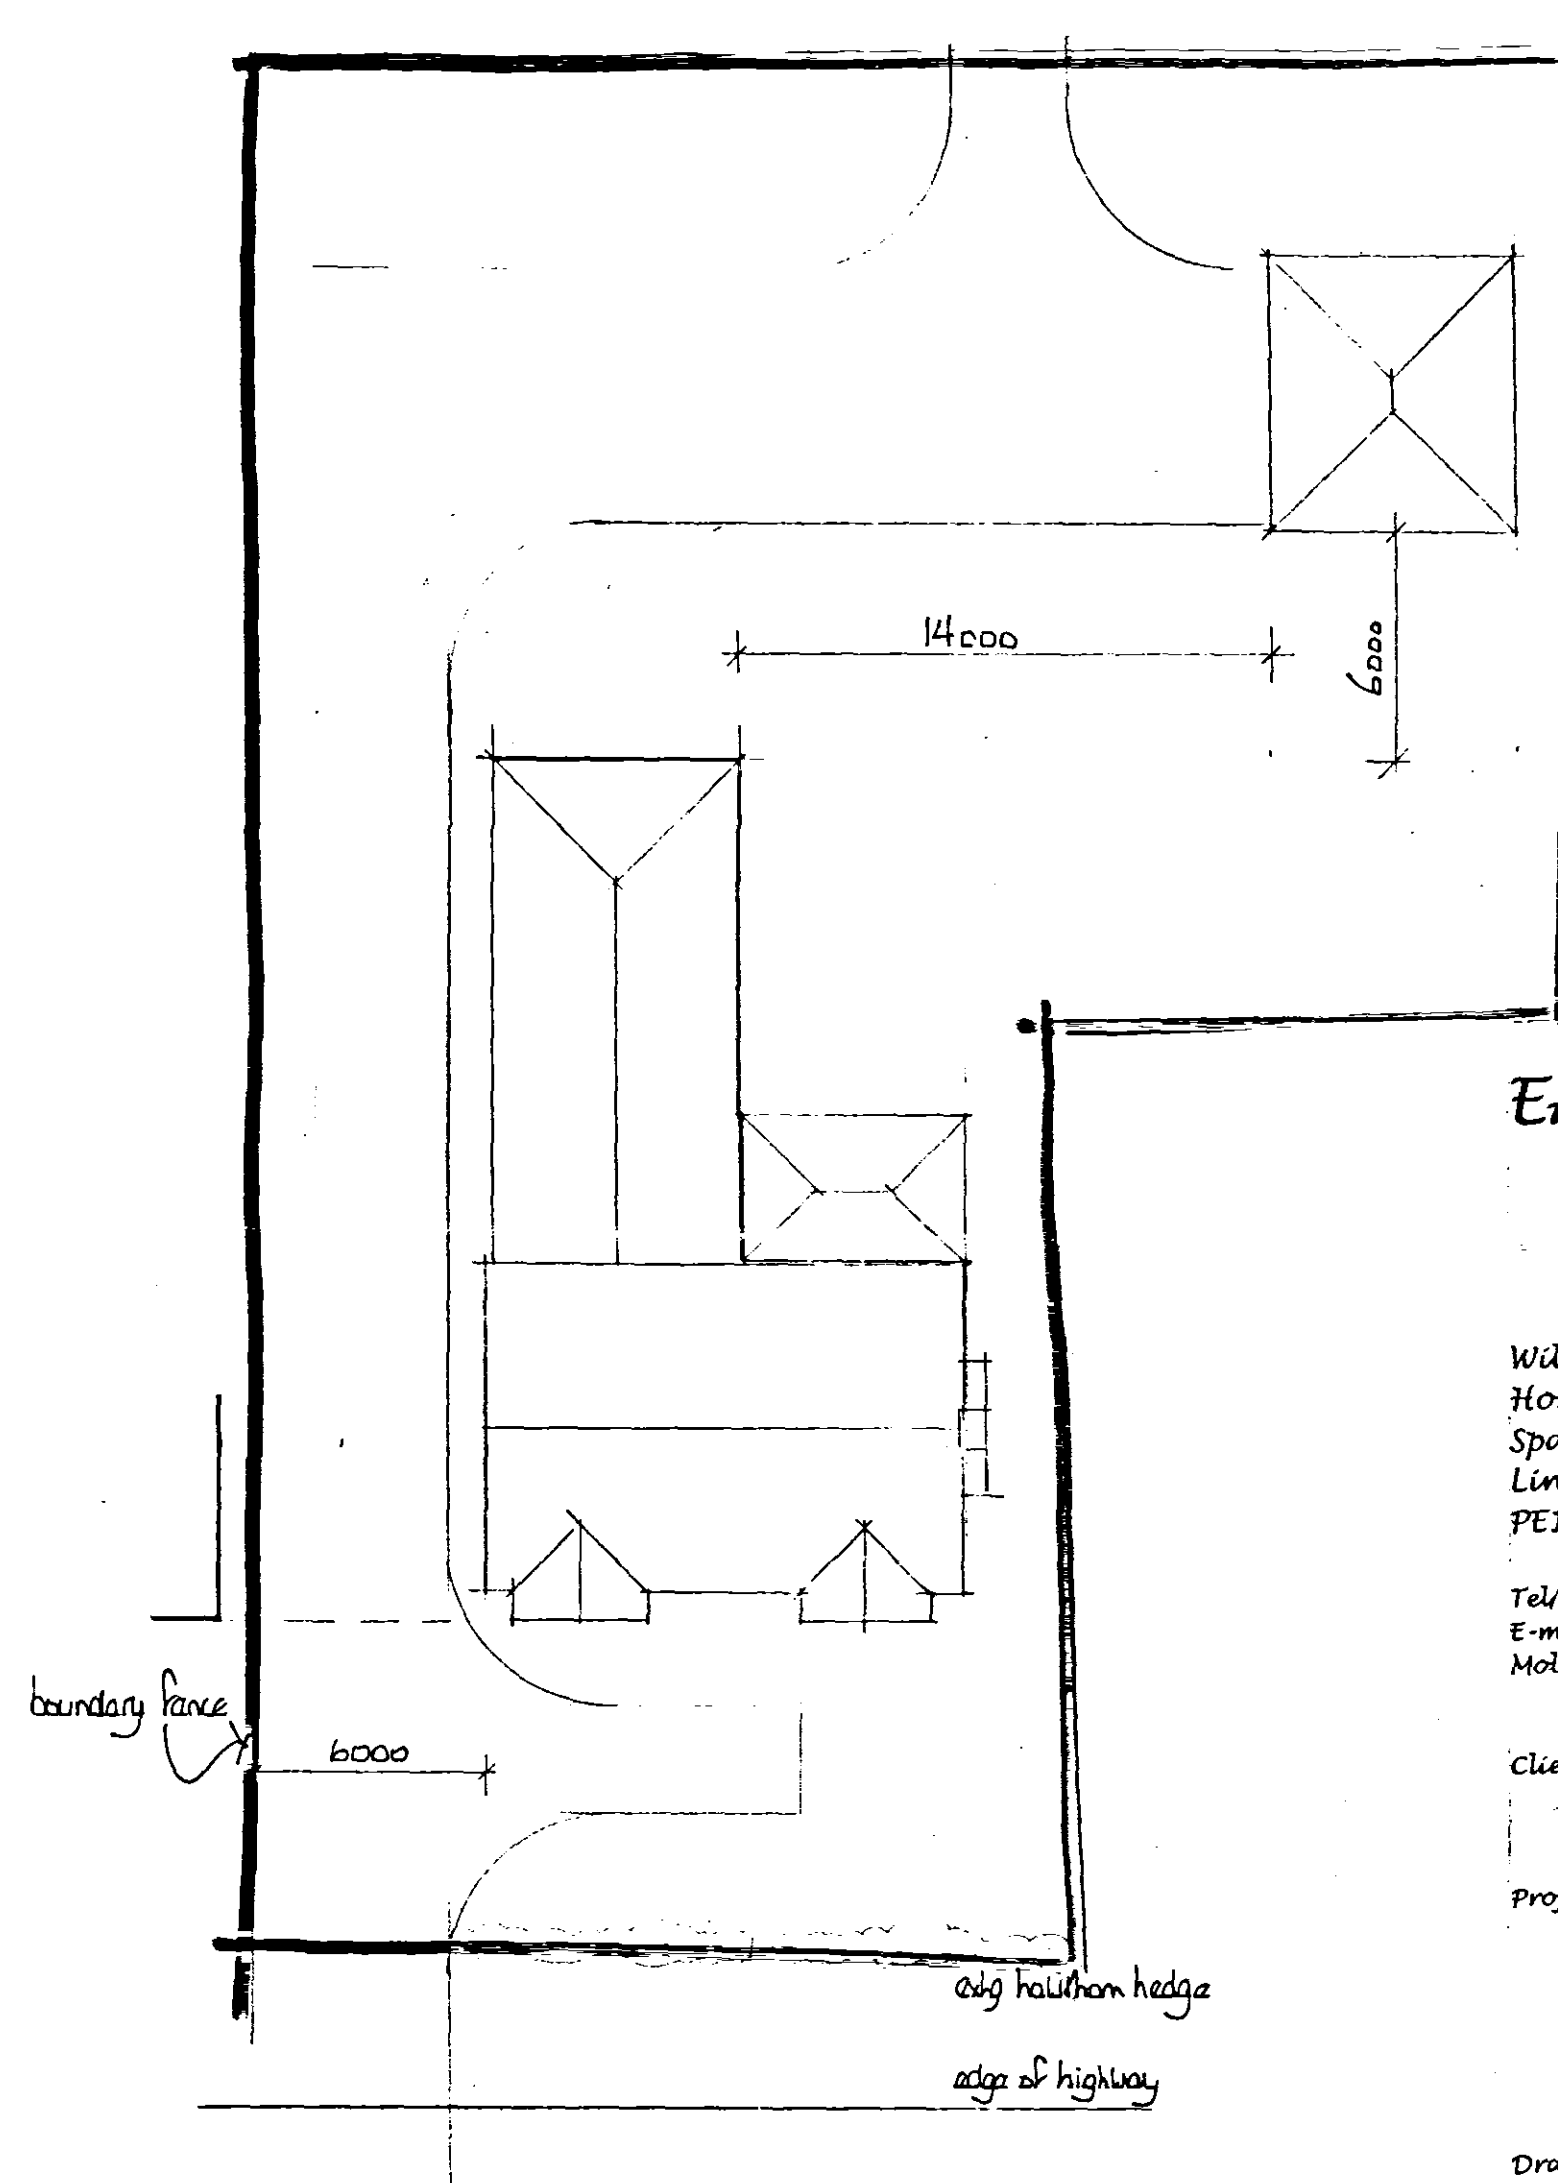

boundary fence

6000

14000

6000

edge haliburn hedge

edge of highway

DETERM
PLAN

Planning & Development
21 APR 2006
Ref: 0549/06

block plan

EAST MIDLANDS
DESIGN ASSOC.

Architectural Consultants

Willow Lodge
Horseshoe Road
Spalding
Lincs
PE11 3JA

Tel/fax :- 01775 767968
E-mail :- willowlodge@zoom.co.uk
Mobile phone :- 07710 815044

Client

MR & MRS R HOLMES

Project

PROPOSED DWELLING & GARAGE
AT LOWEATE
TMD ST MAXIM
CONURS

Drawing

Plans & Elevations of Proposed
Block Plan

Scale 1:100 & 1:200

Date 19/04/06 Drawn AL

Dwg No.

Rev.

06/06/02