




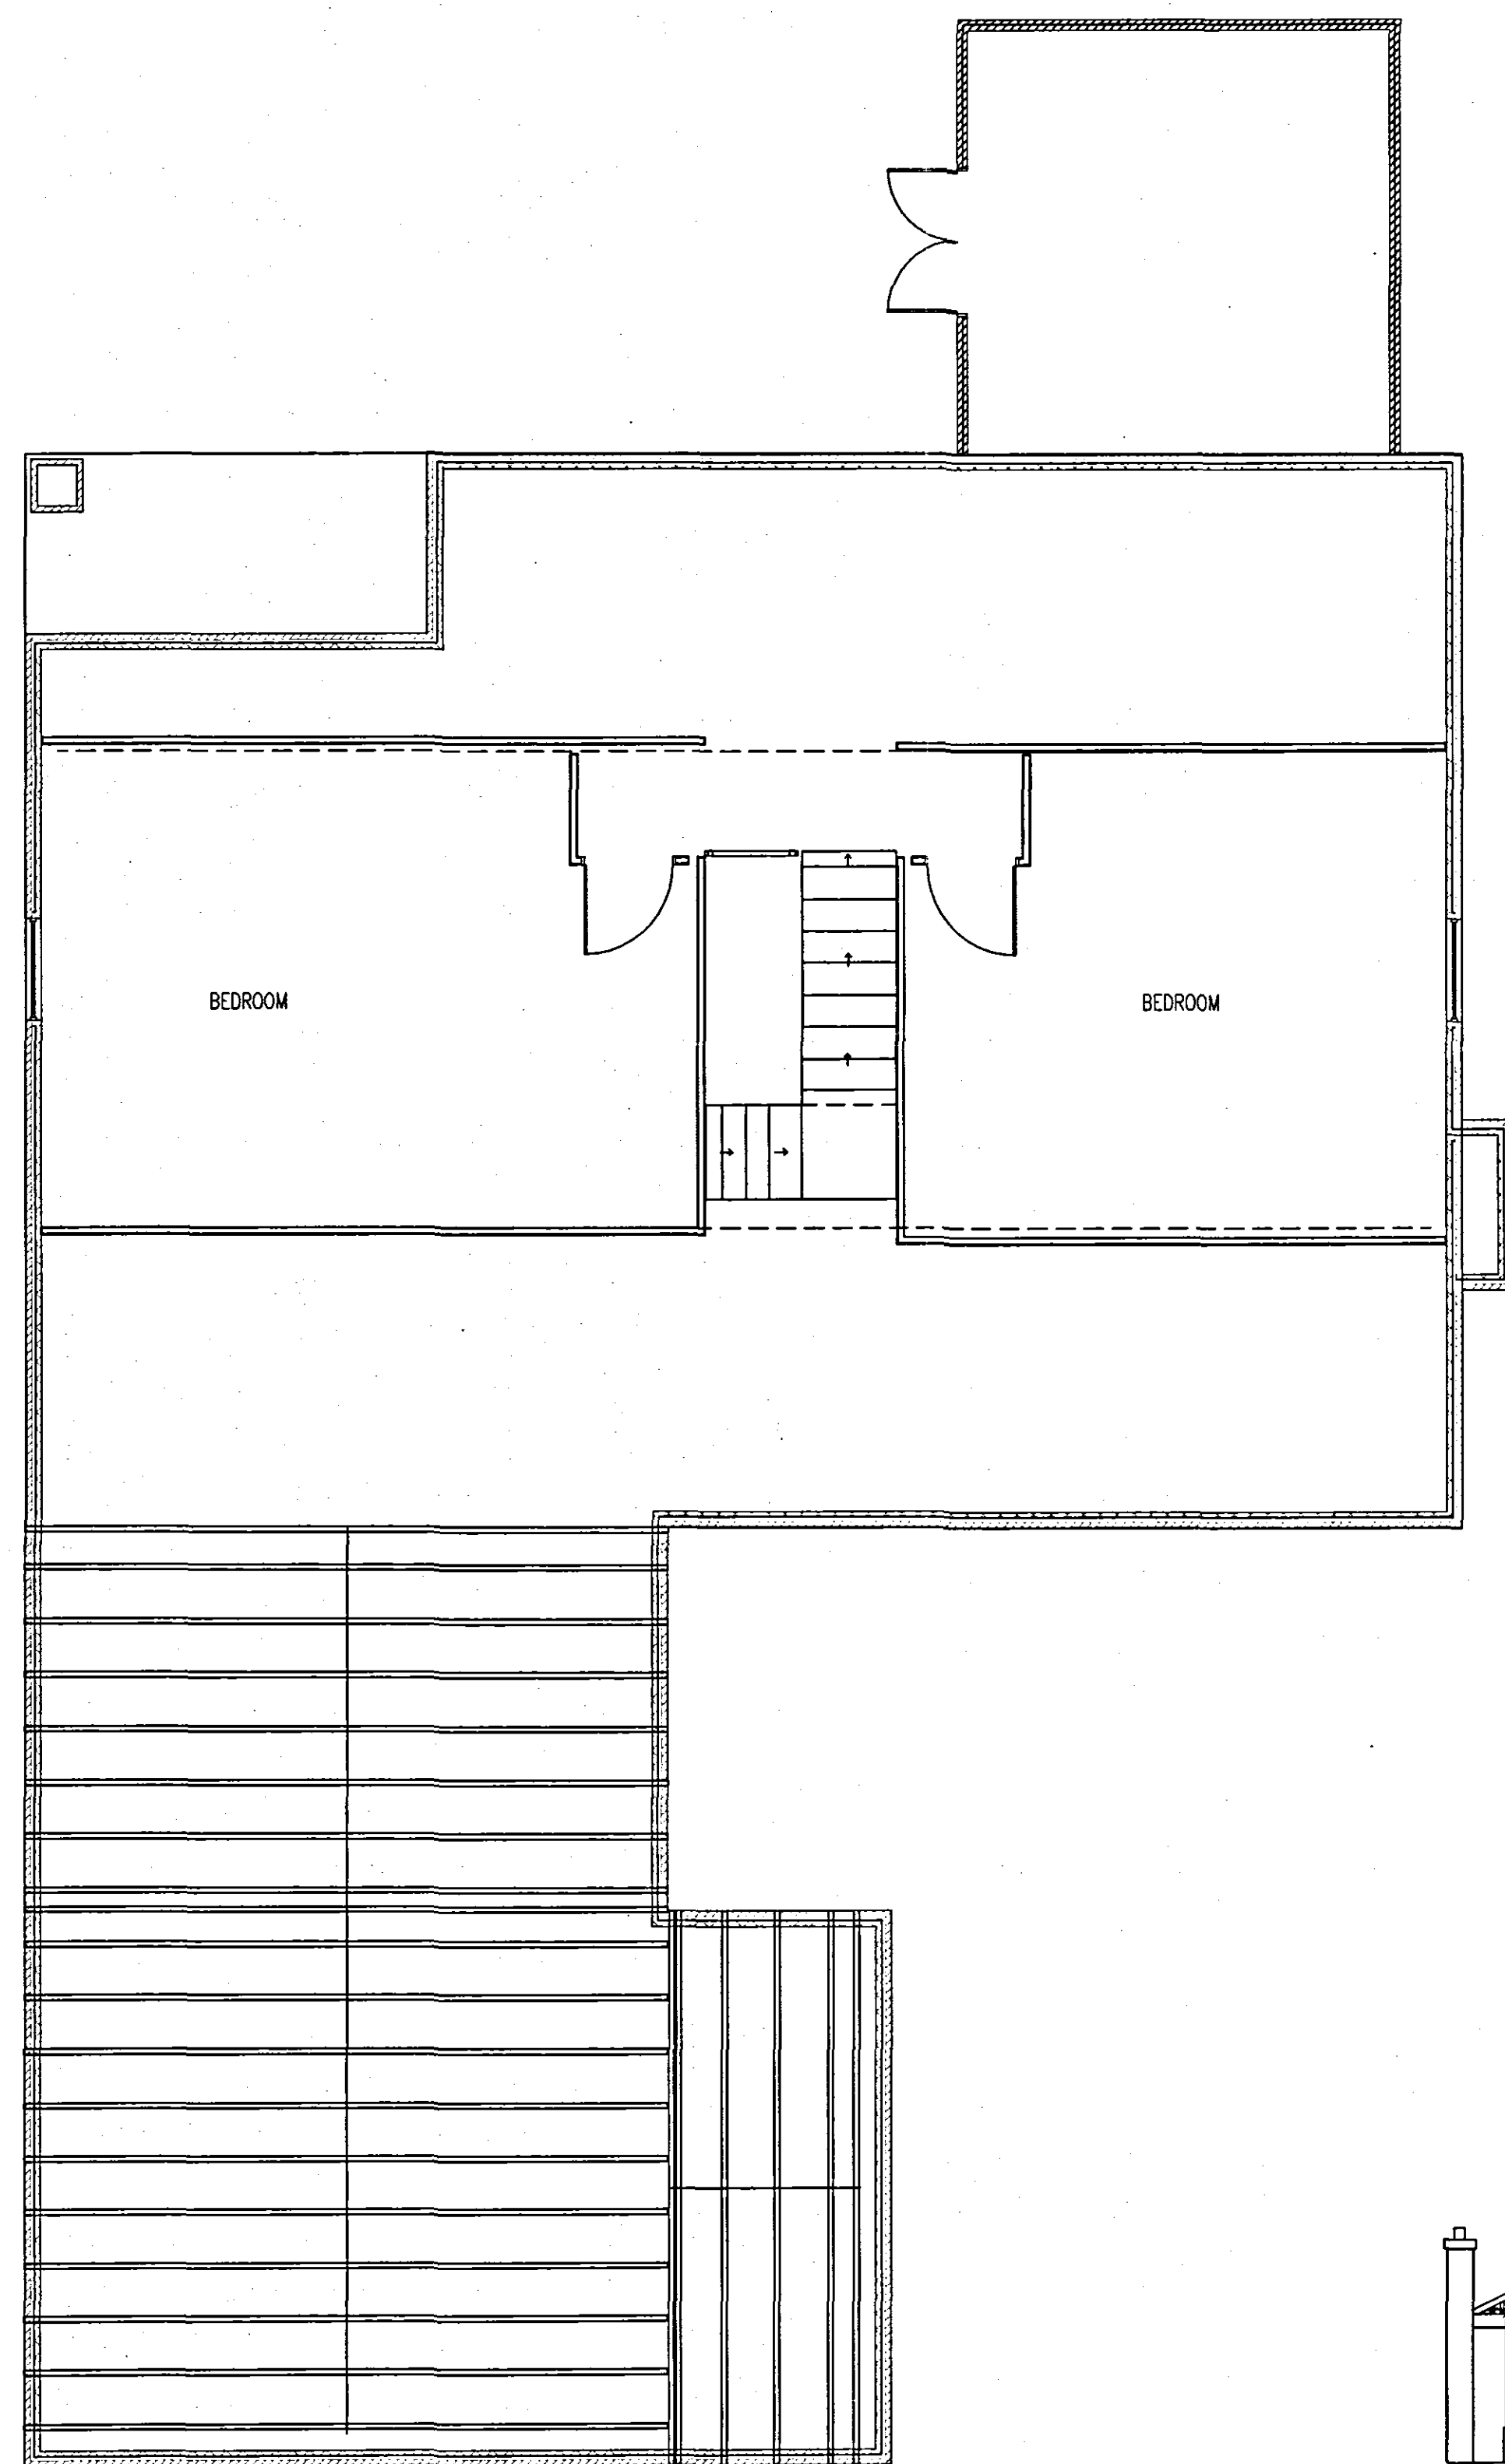


PROPOSED FIRSTFLOOR PLAN

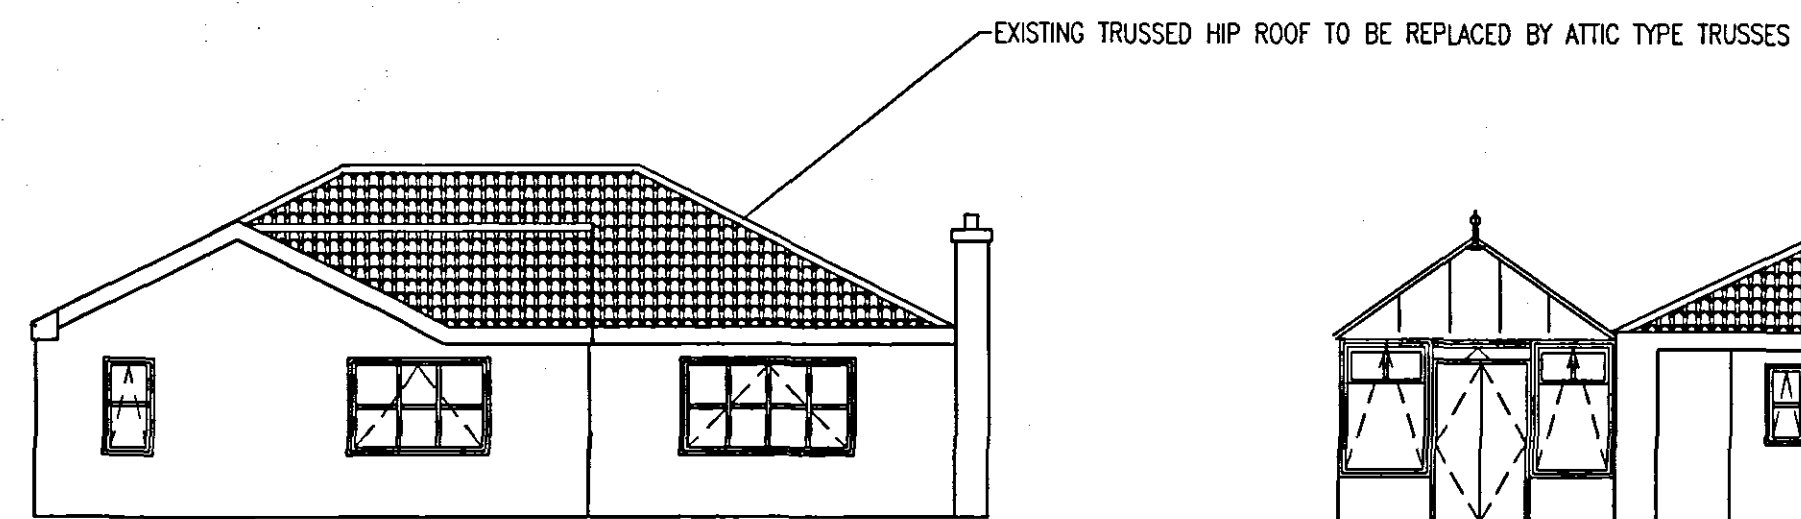


EXISTING FRONT ELEVATION

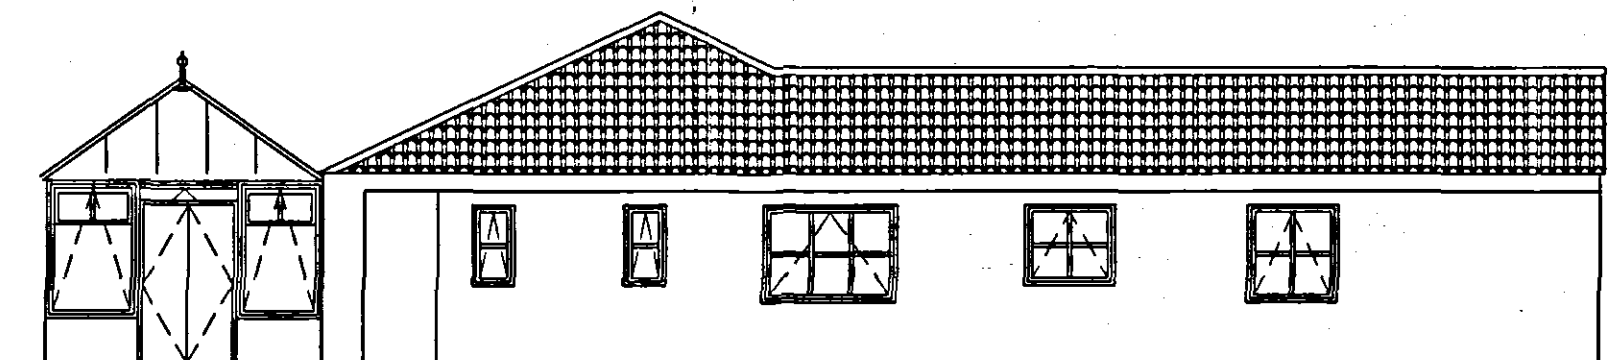


EXISTING SIDE ELEVATION

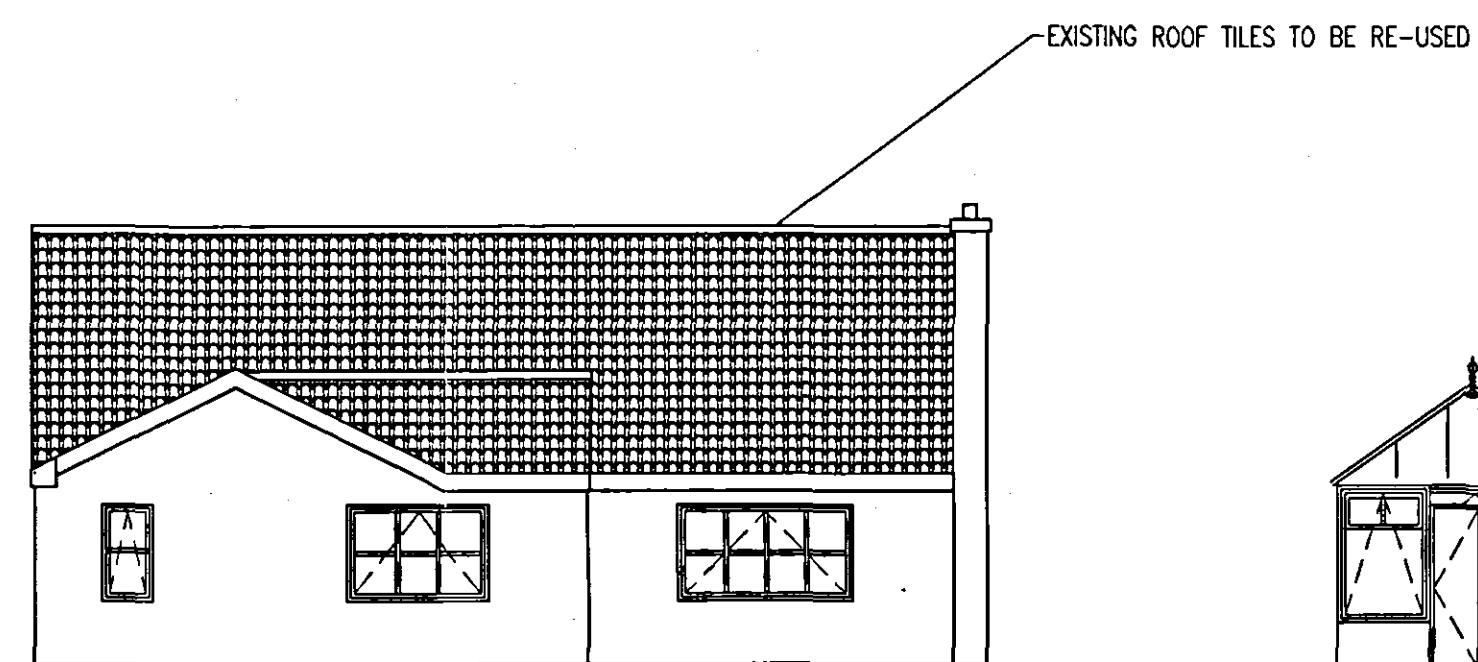


PROPOSED FRONT ELEVATION

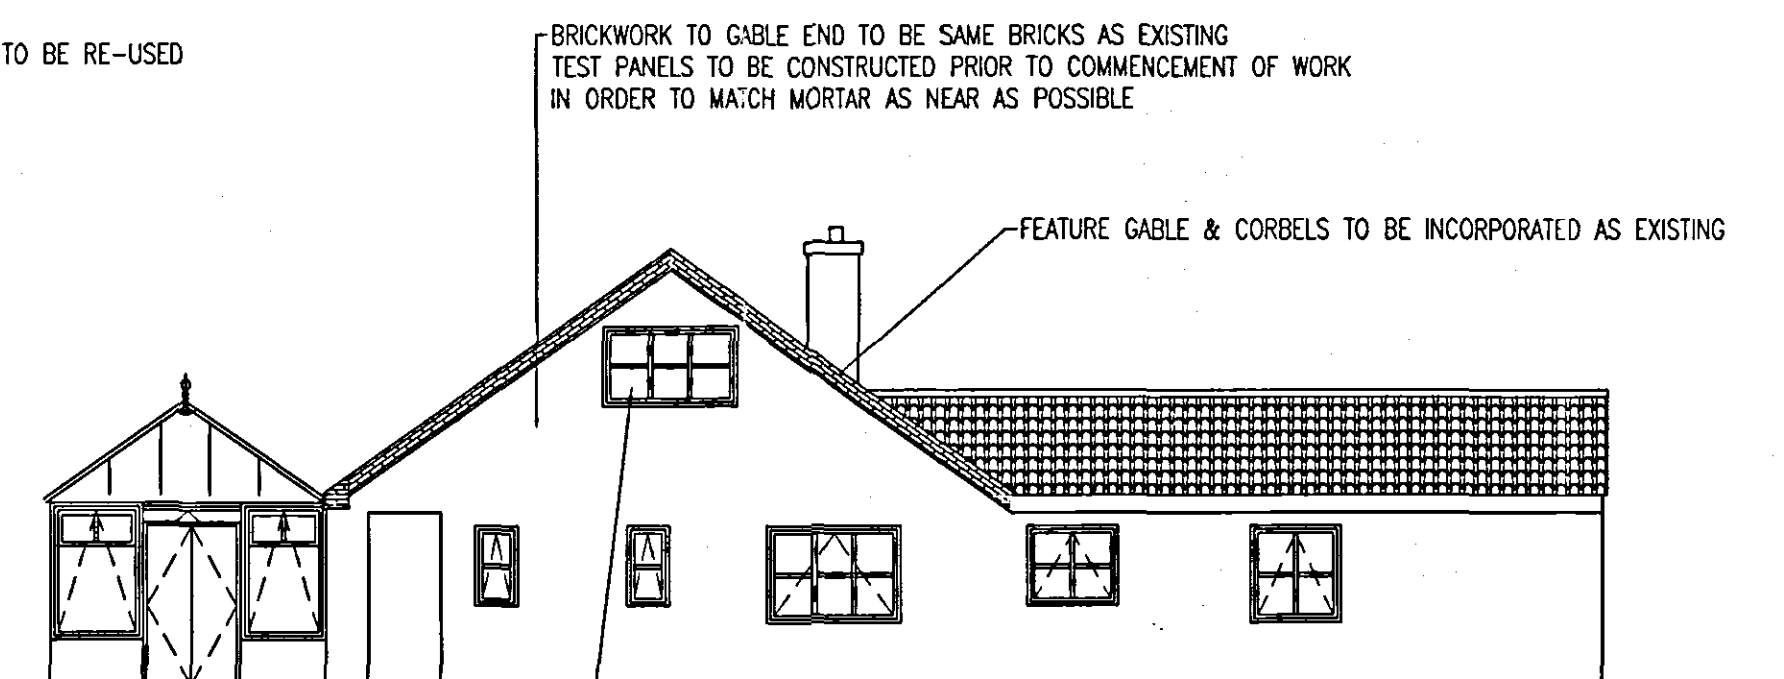


PROPOSED SIDE ELEVATION

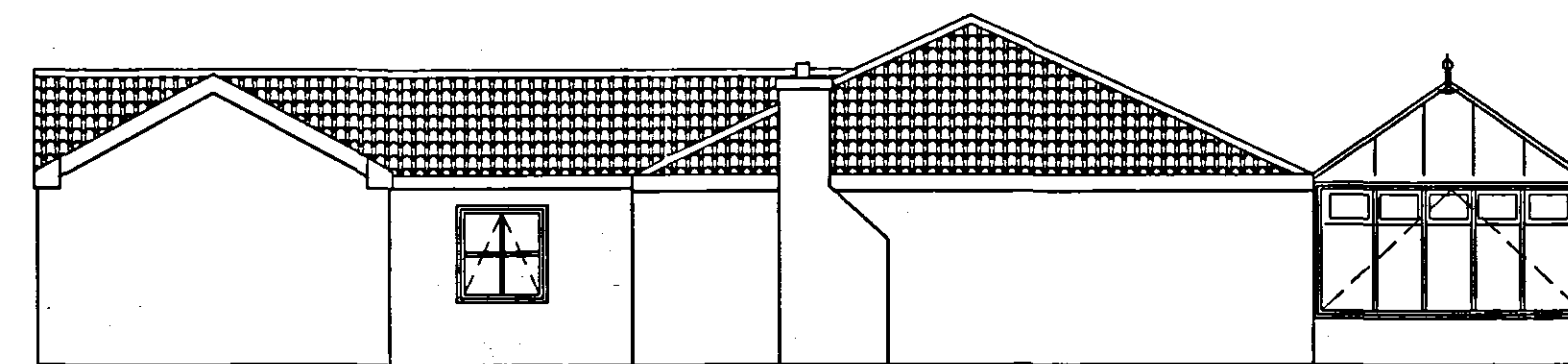


EXISTING SIDE ELEVATION

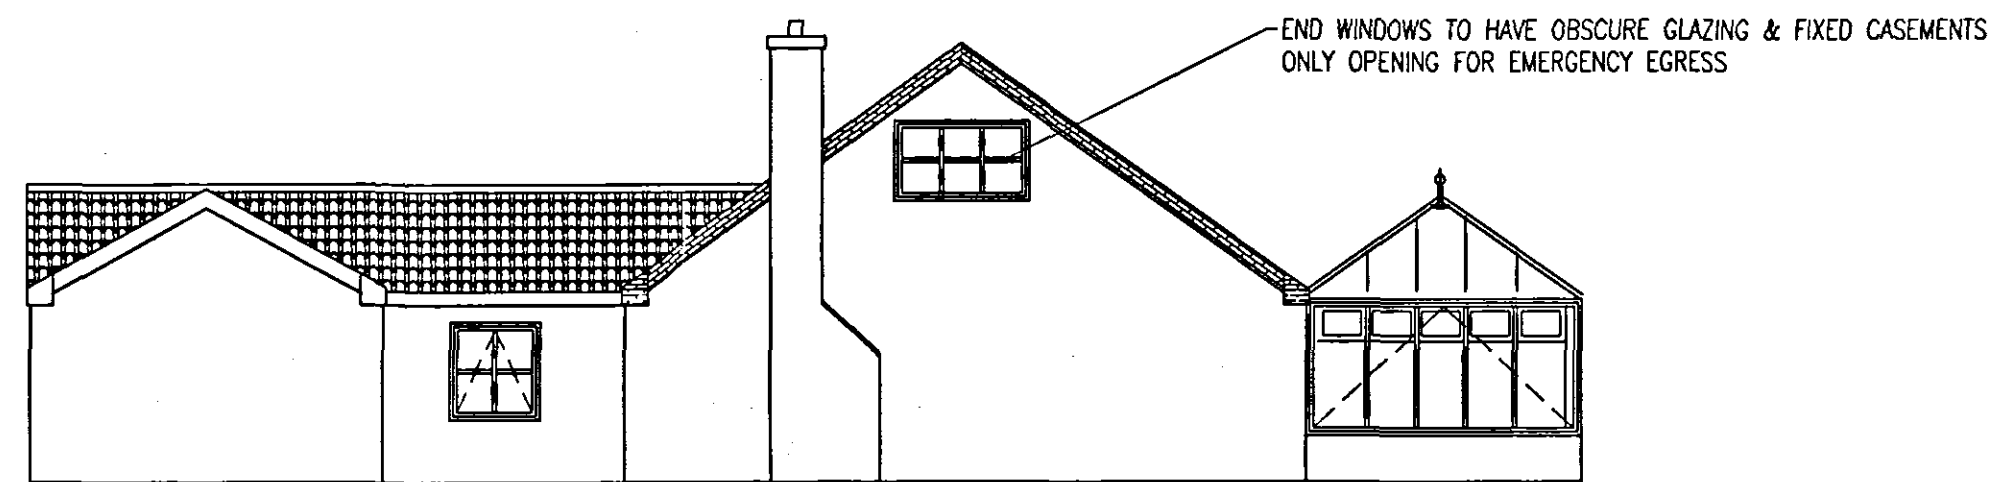

PROPOSED SIDE ELEVATION

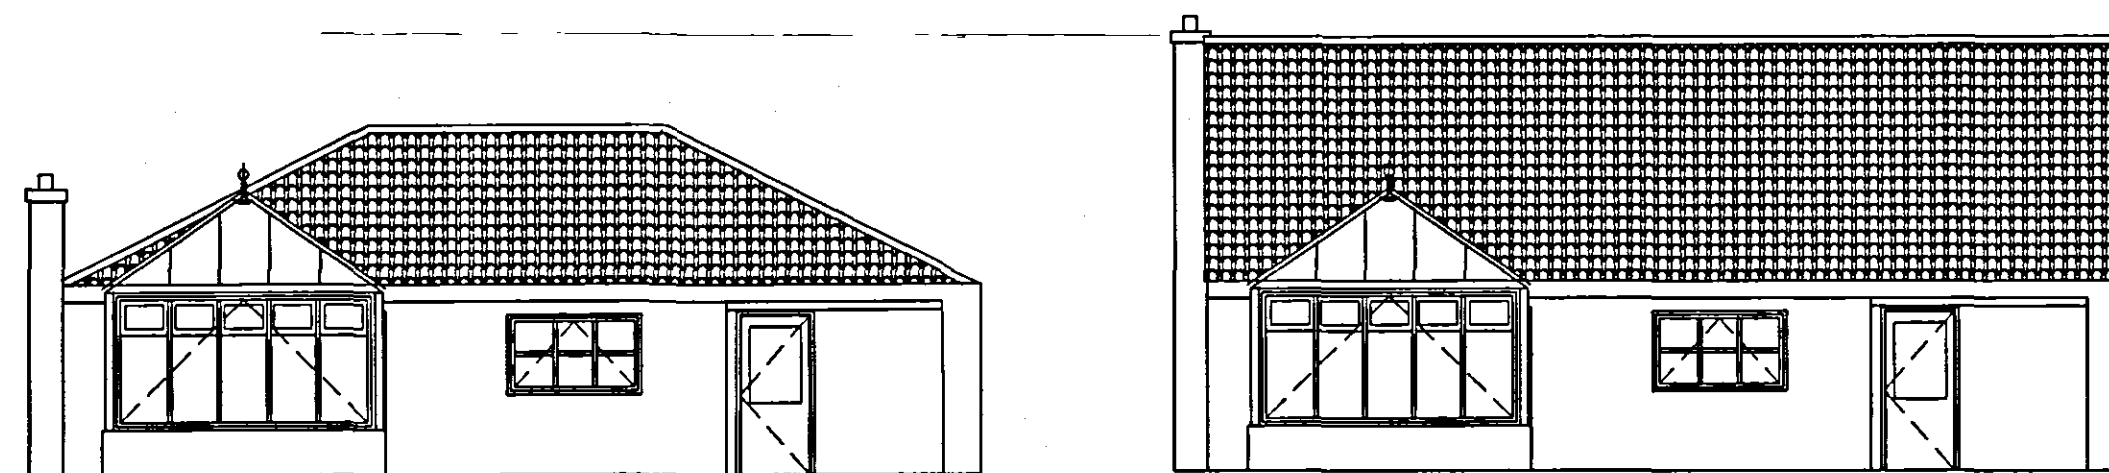


EXISTING REAR ELEVATION

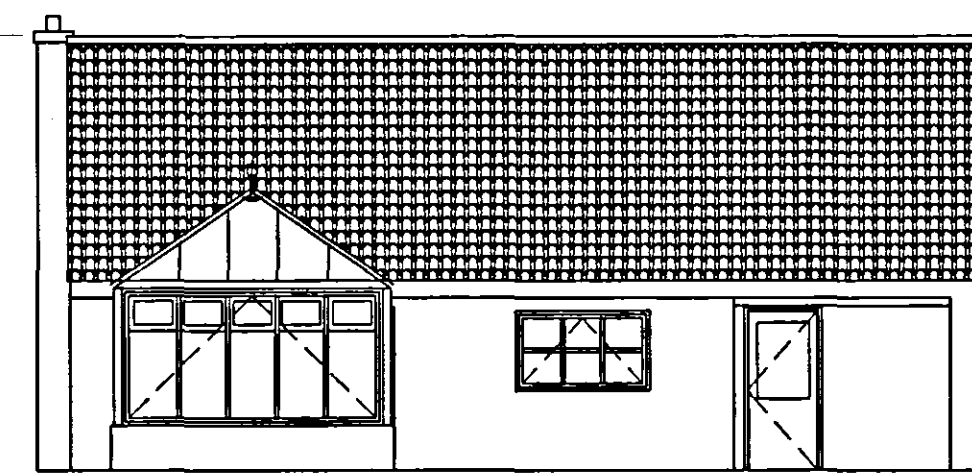

PROPOSED REAR ELEVATION

WENMAN BUILDING DESIGN
10 Broadgate
Whaplode Drove
Spalding
Lincs. PE12 0TN
Tel/Fax 01406 331072
Mobile 0784 1718457

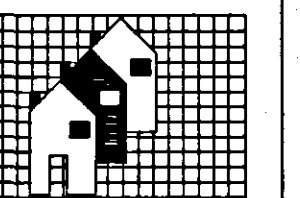

Client:

MR & MRS M GREEN

Project Address:

HOLMLEA
LOWGATE
TYDD ST MARY
CAMBS

PROJECT DETAILS:

Drwg N° : WEN/1061/06a

DESCRIPTION:
LOFT CONVERSION

DETERMINED

NOTES:
PLANNING APPLICATION

SCALE 1:50 1:100

RW

