



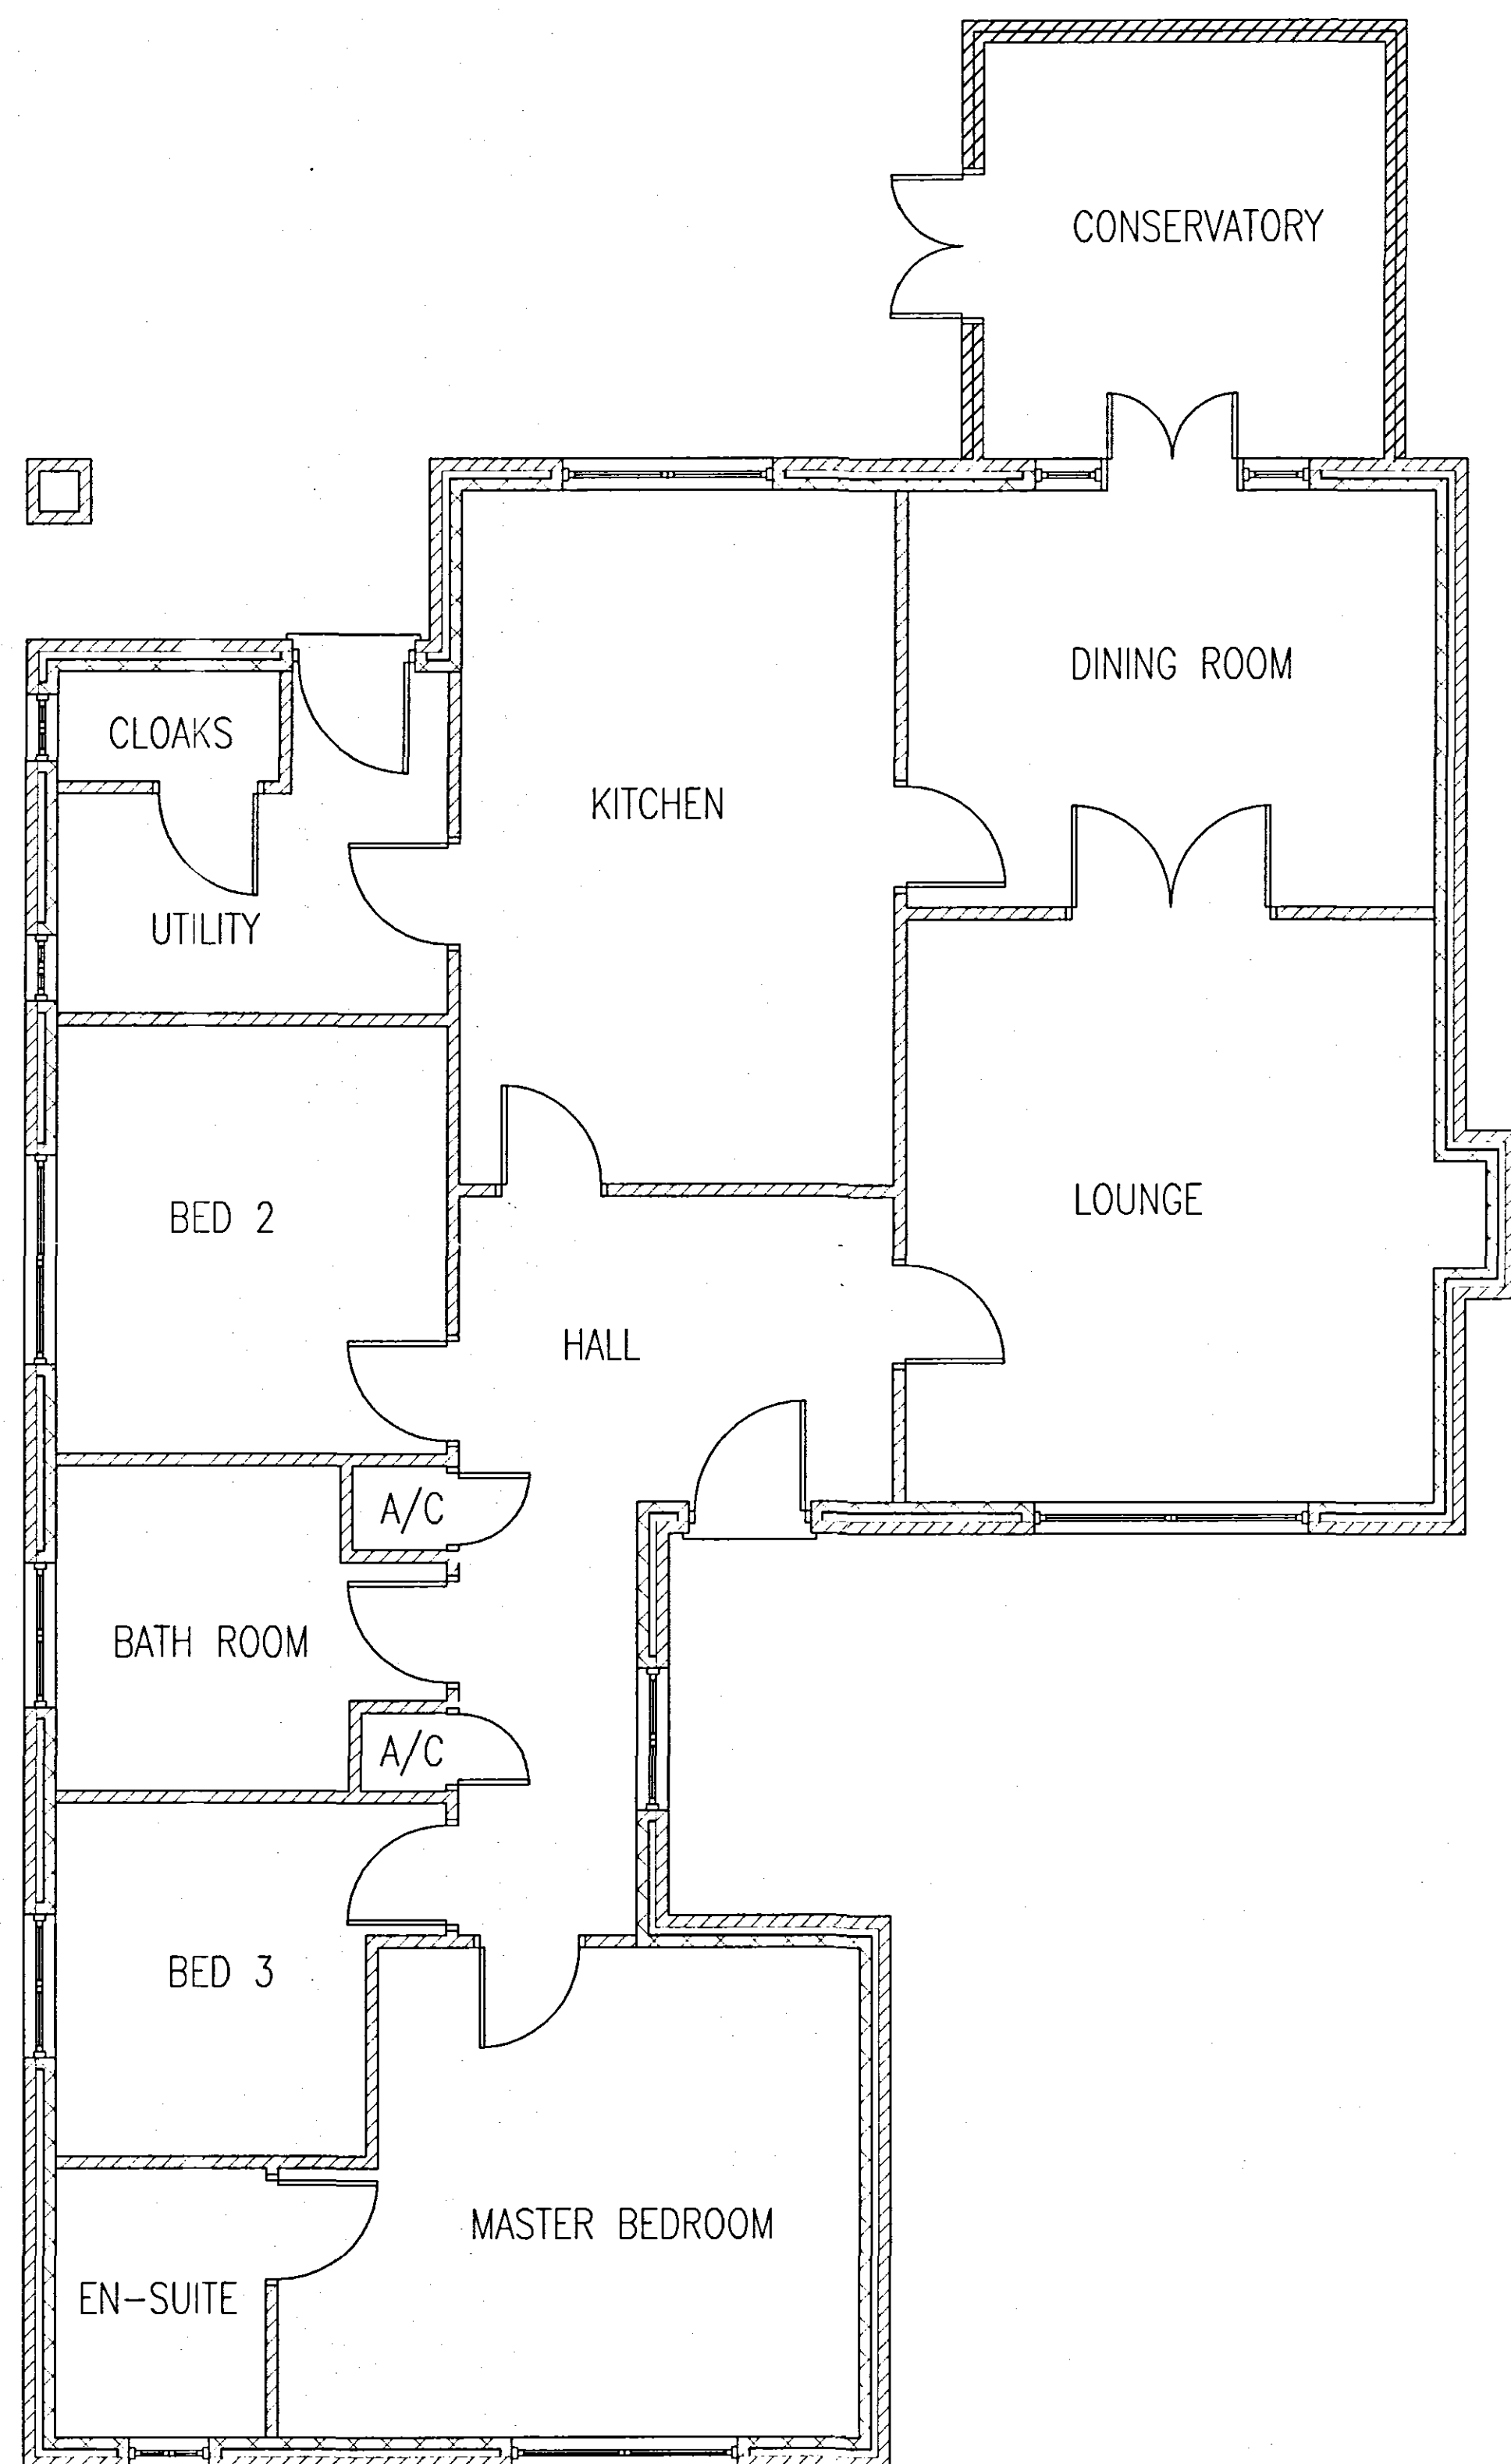


EXISTING GROUND FLOOR PLAN

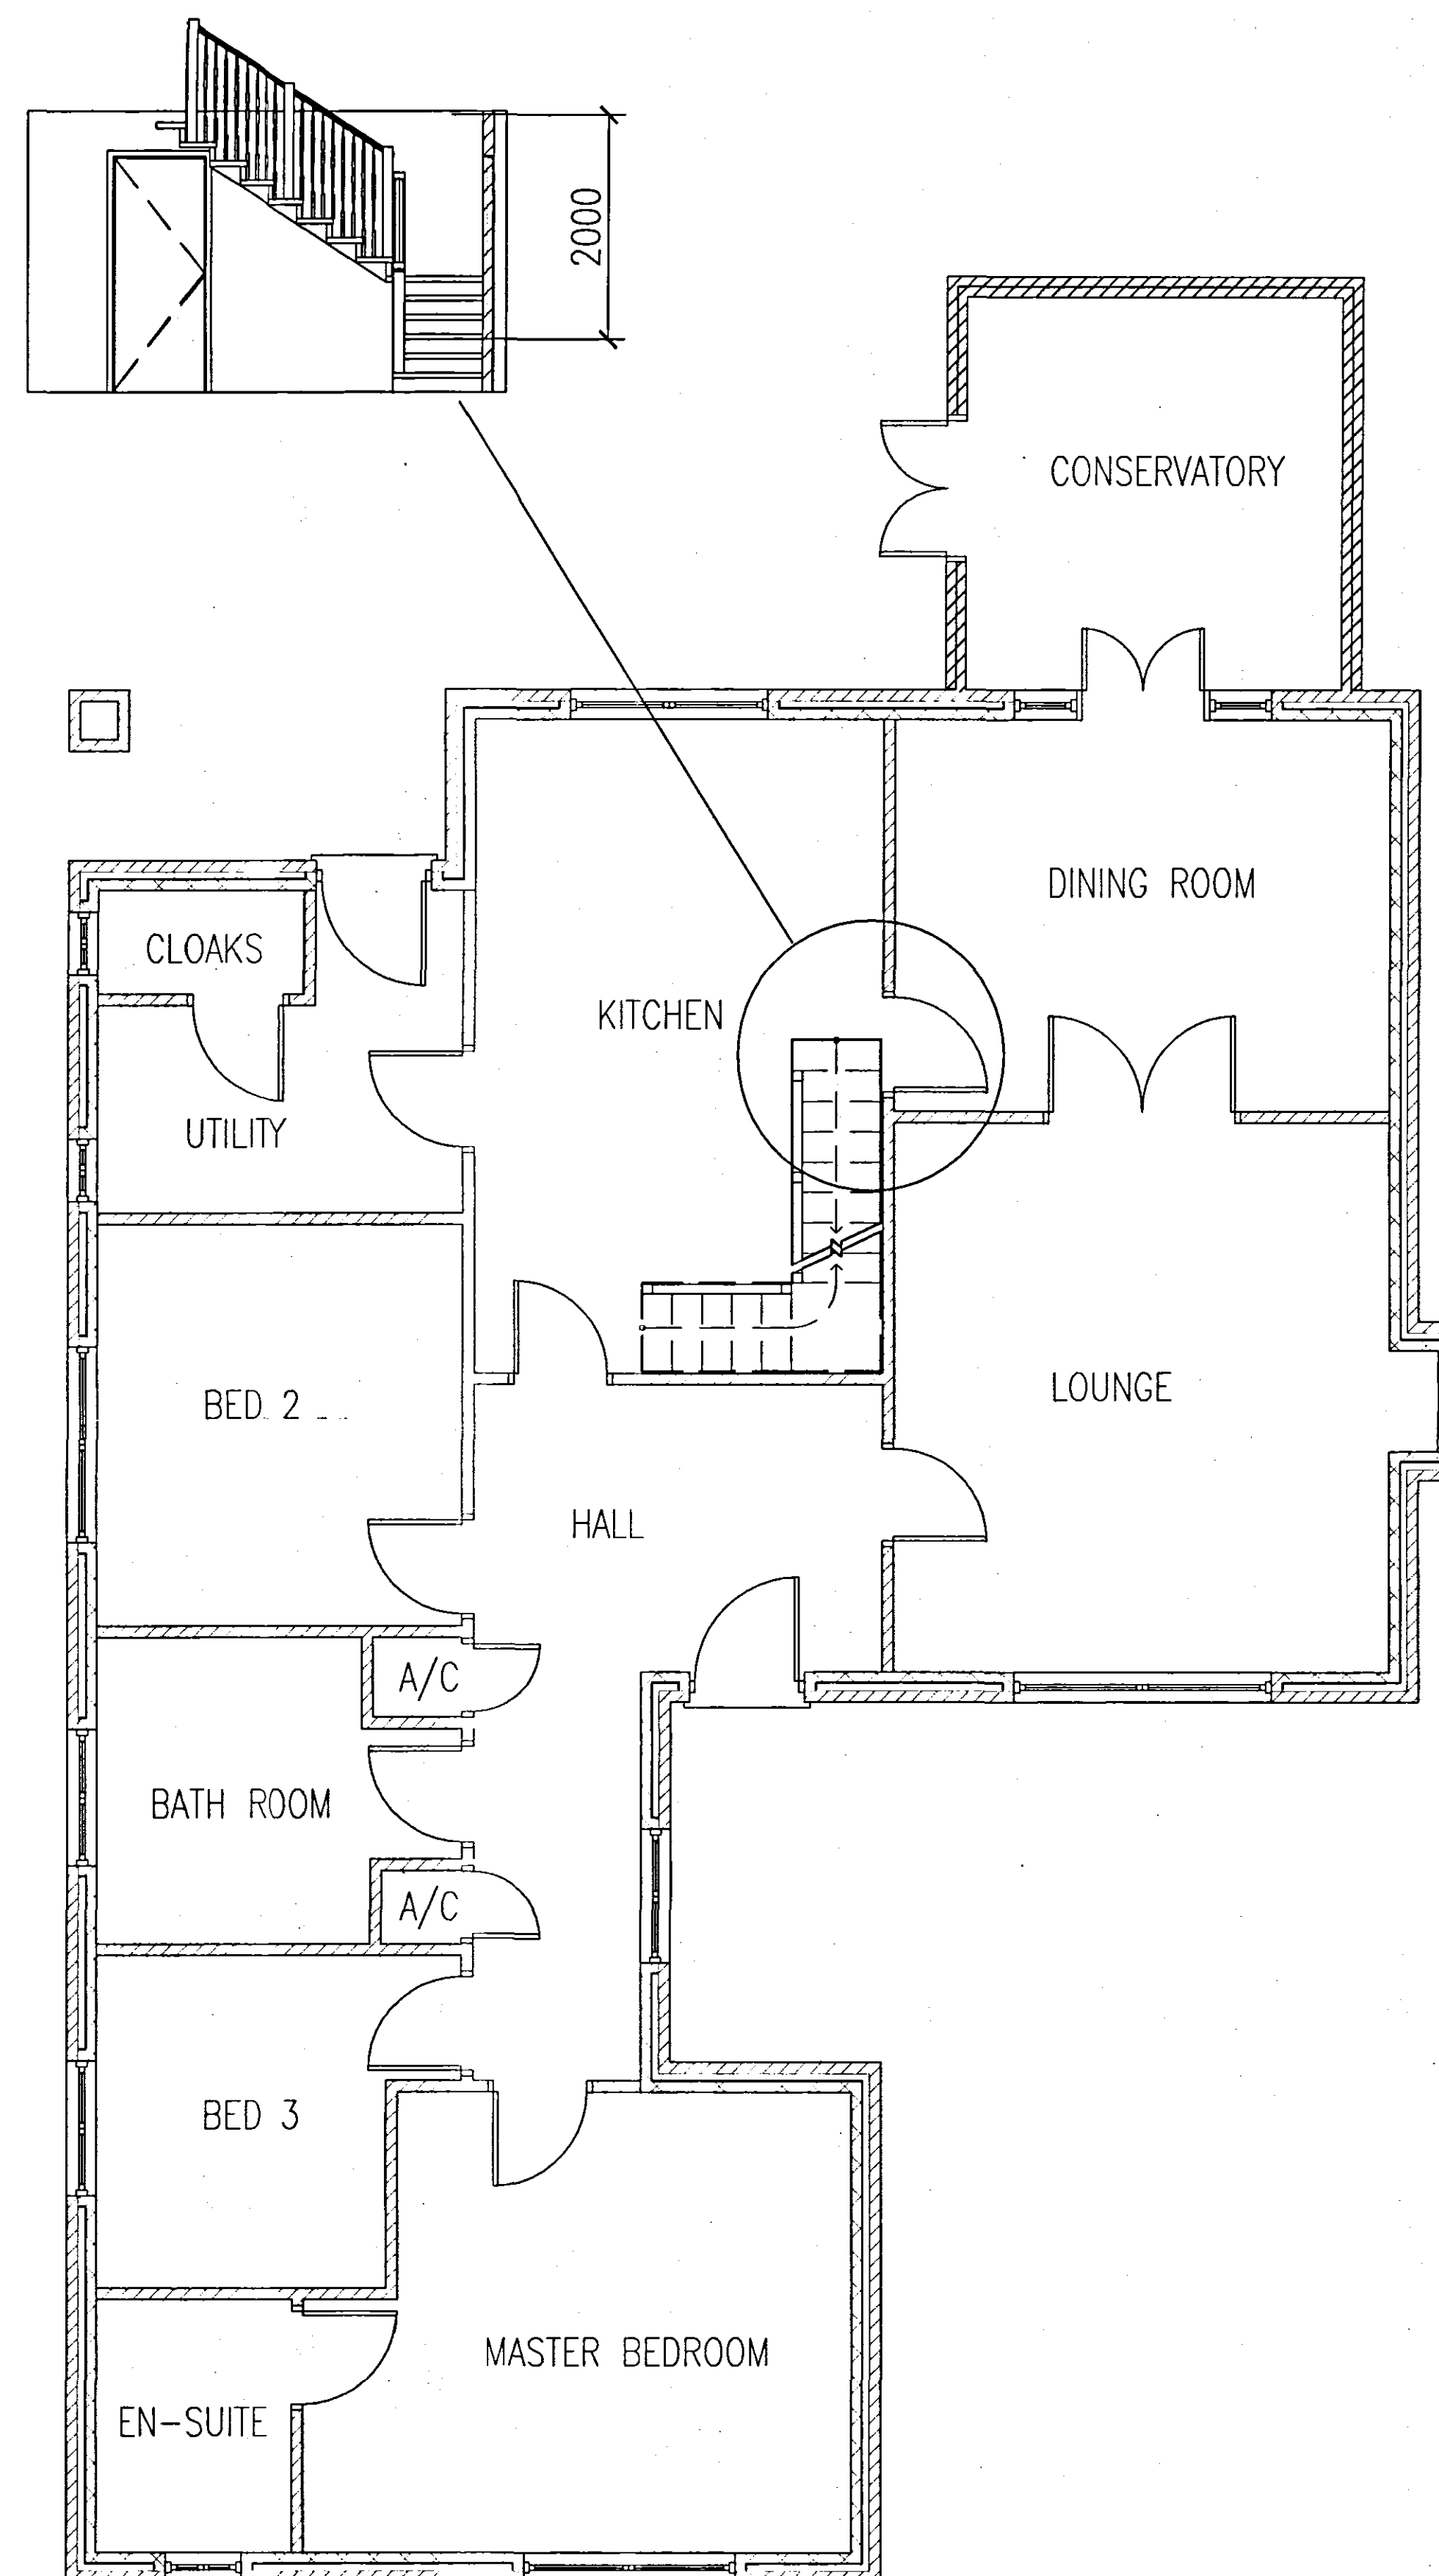

PROPOSED GROUND FLOOR PLAN

Planning Application
24 APR 2003
Ref: 0557106

WENMAN BUILDING DESIGN
10 Broadgate
Whaplode Drove
Spalding
Lincs. PE12 0TN
Tel/Fax 01406 331072
Mobile 0784 1718457

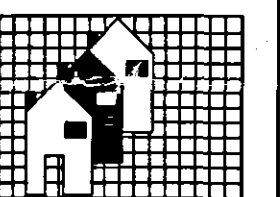

Client:

MR & MRS M GREEN

Project Address:

HOLMLEA
LOWGATE
TYDD St MARY
CAMBS

PROJECT DETAILS:

Drwg N° : WEN/1061/06

DESCRIPTION:
LOFT CONVERSION

NOTES:
PLANNING APPLICATION

SCALE 1:50 1:100 **DETERMINED PLAN** RW