


Plot 3



Front Elevation
Scale: 1:100




Side Elevation
Scale: 1:100

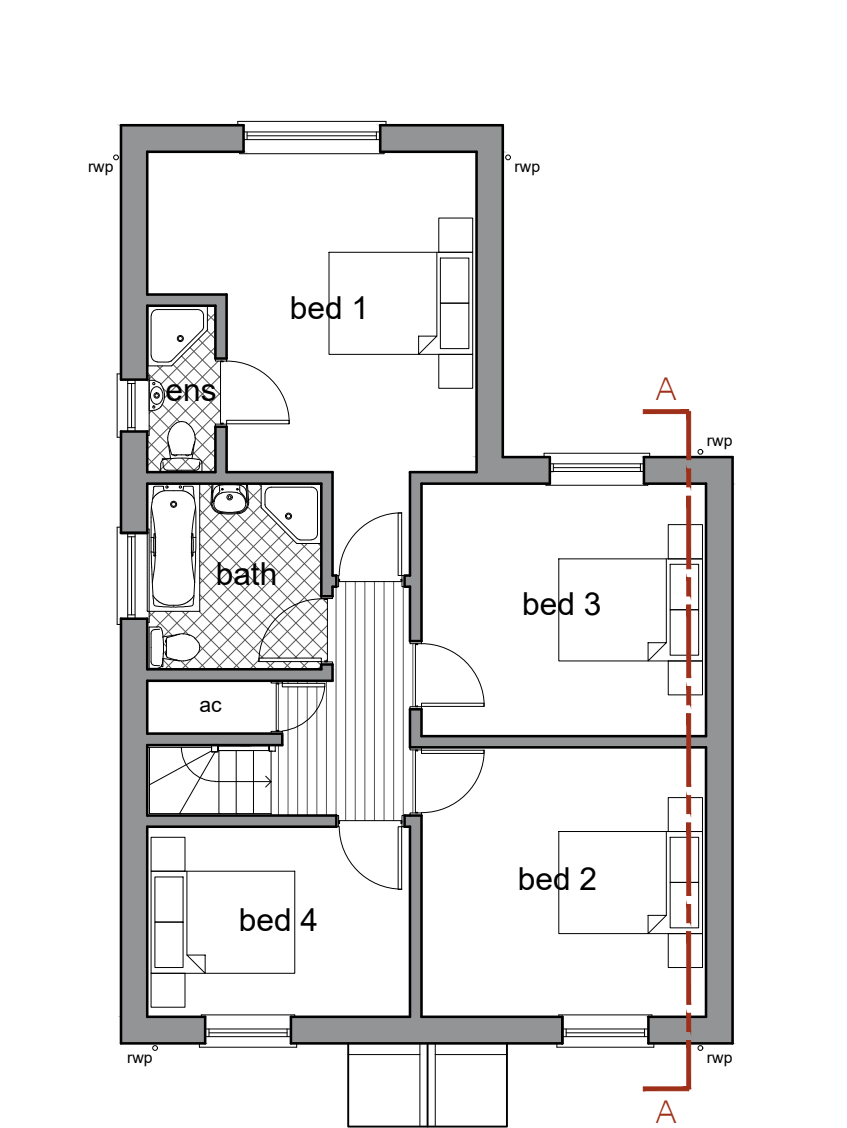


First Floor Plan
Scale: 1:100




Rear Elevation
Scale: 1:100

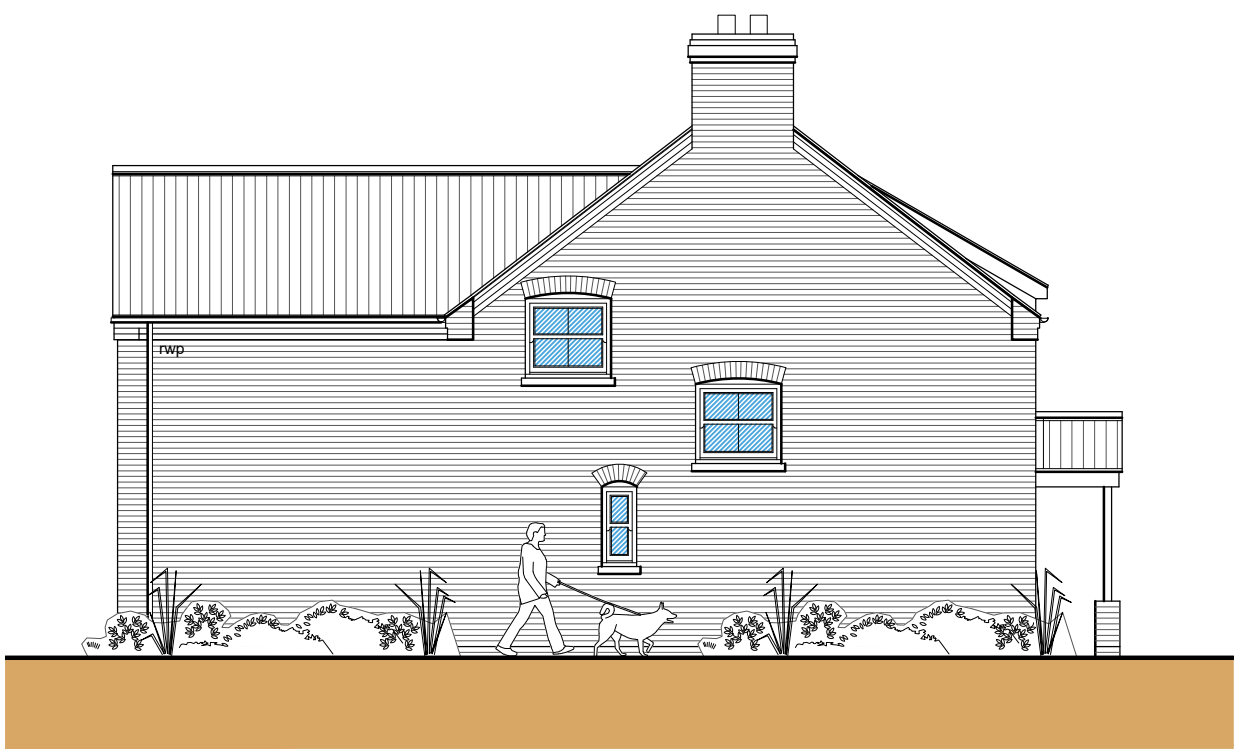

Side Elevation
Scale: 1:100

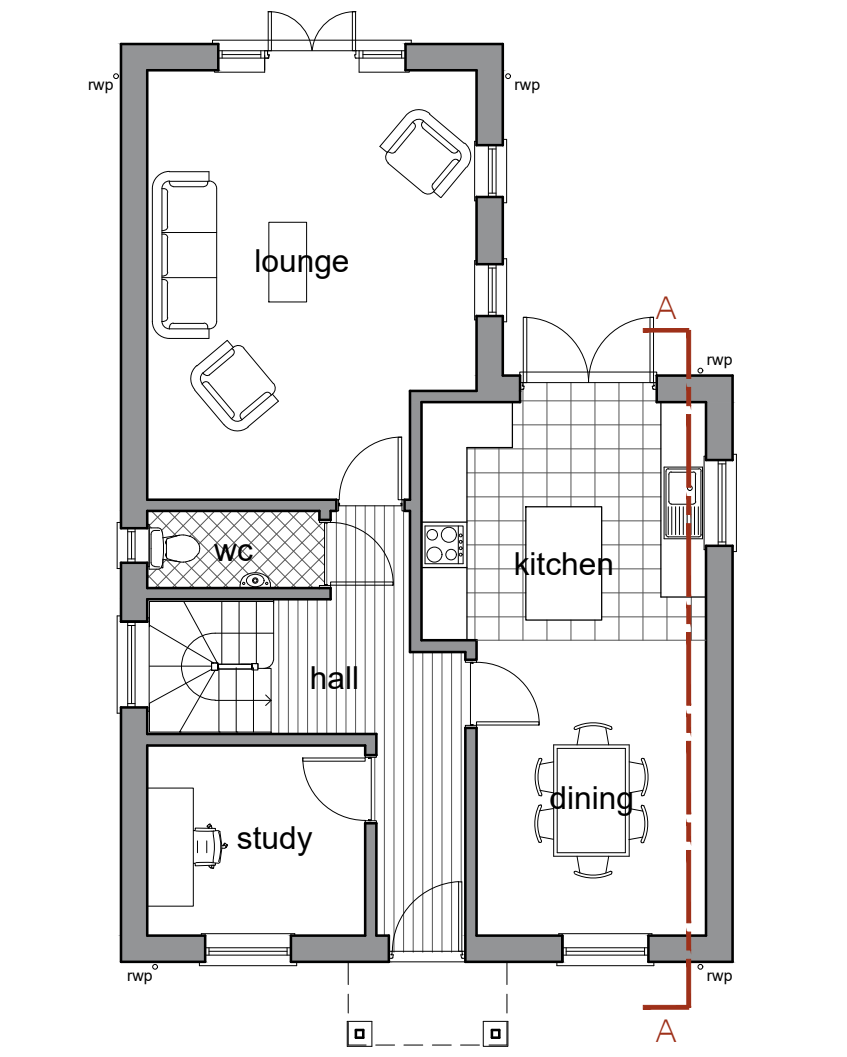

Ground Floor Plan
Scale: 1:100

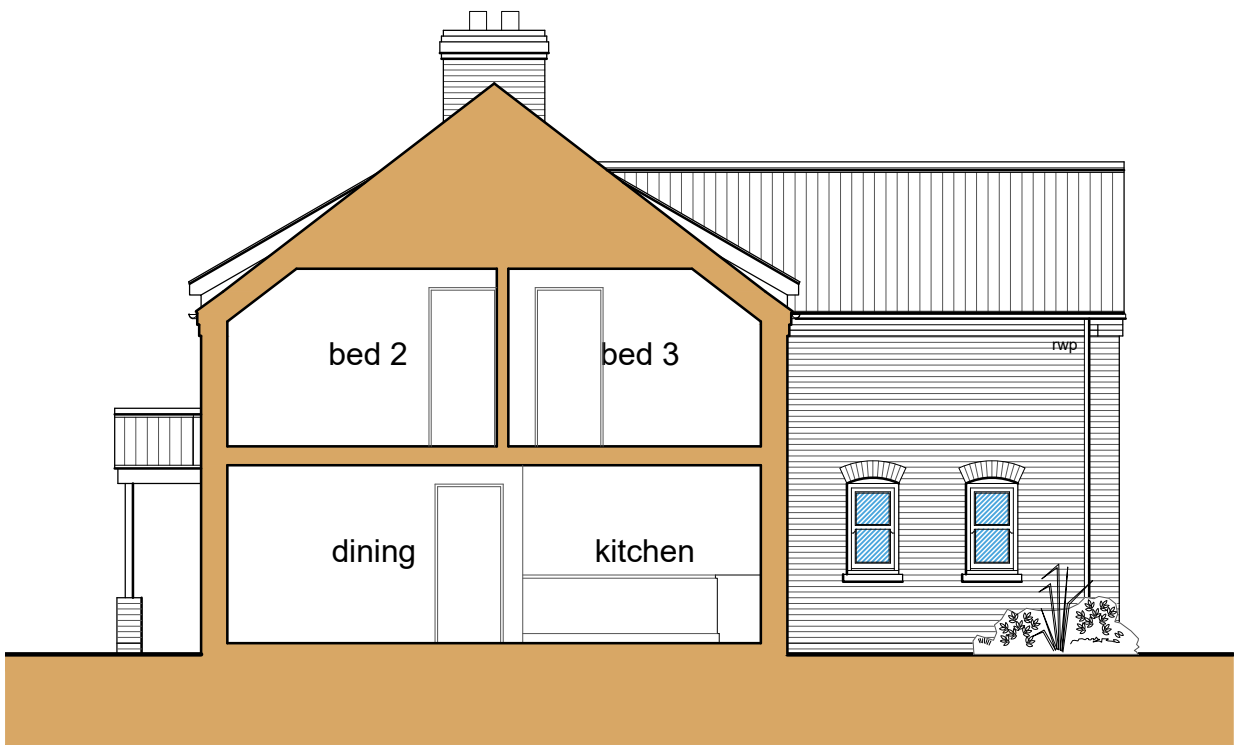

Section A-A
Scale: 1:100


Plot 4



Front Elevation
Scale: 1:100



Side Elevation
Scale: 1:100

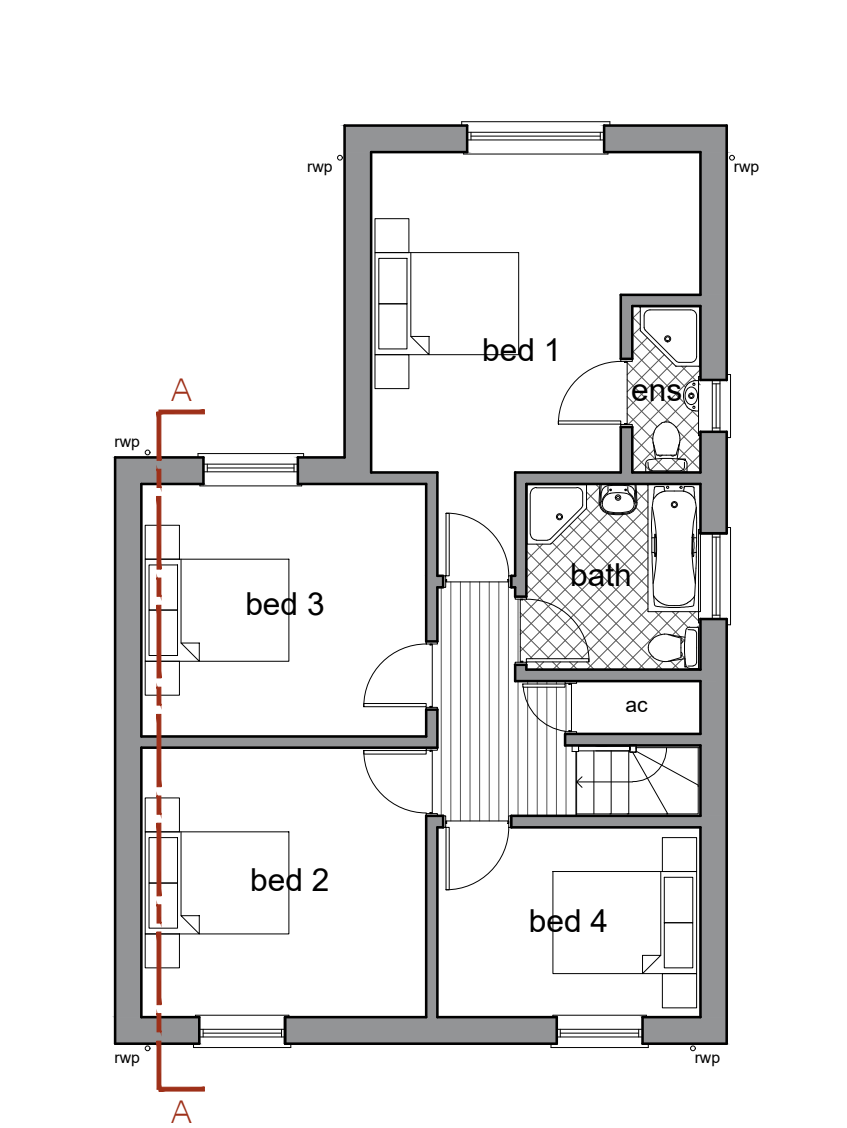


First Floor Plan
Scale: 1:100




Rear Elevation
Scale: 1:100



Side Elevation
Scale: 1:100

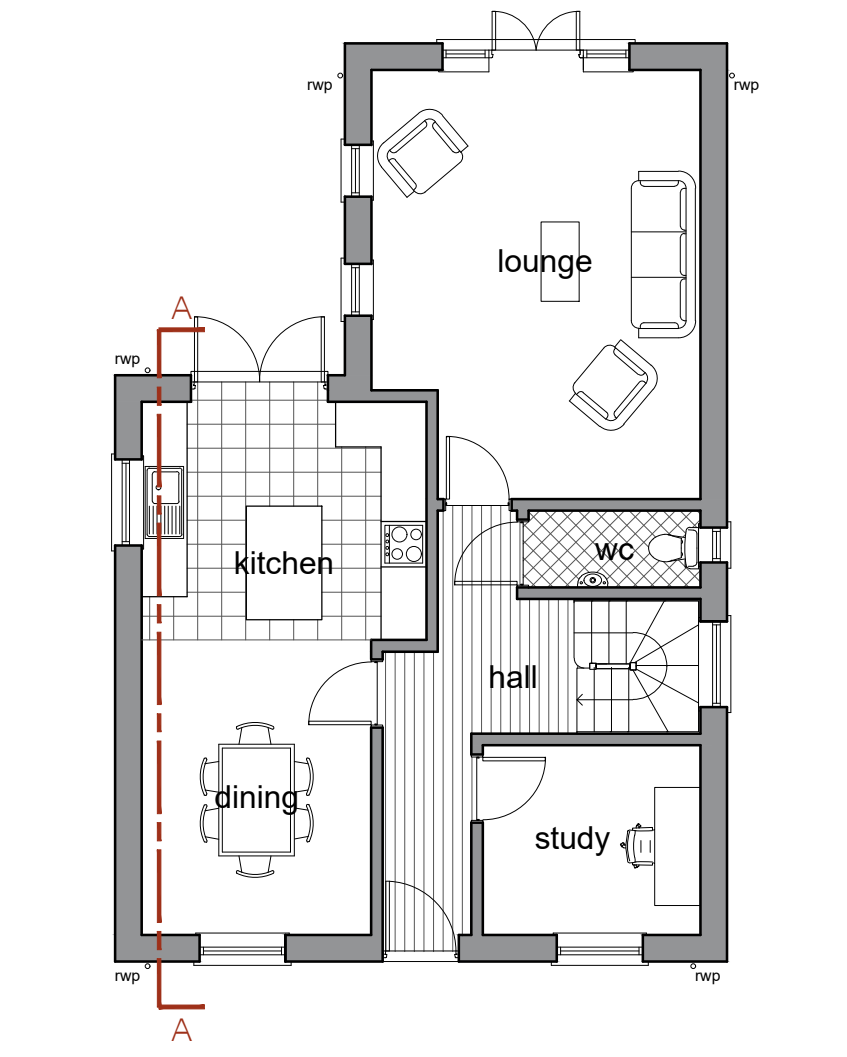


Ground Floor Plan
Scale: 1:100

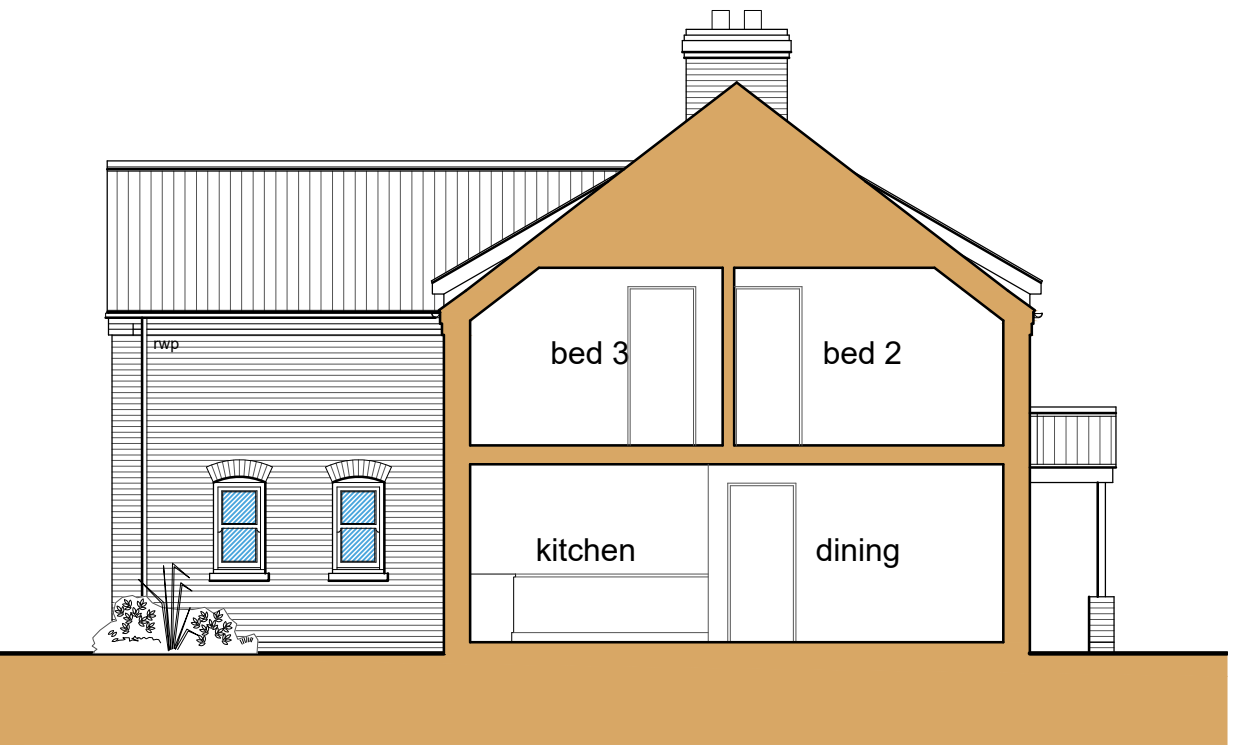

Section A-A
Scale: 1:100

- General Notes
1. This drawing shall not be scaled, figured dimensions only to be used.
 2. All dimensions are shown in "mm" unless otherwise stated.
 3. The contractor, sub-contractors and suppliers must verify all dimensions on site prior to the commencement of any work.
 4. This drawing is to be read in conjunction with all relevant engineers and specialist sub-contractors drawings and specifications.
 5. Any discrepancies are to be brought to the designers attention.

ELEVATION KEY

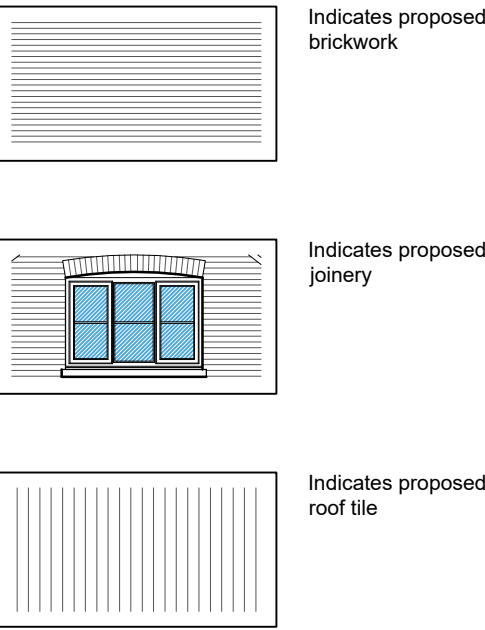

Status
FOR APPROVAL

SWANN EDWARDS ARCHITECTURE

Swann Edwards Architecture Limited, Fen Road, Guyhirn, Wisbech, Cambs. PE13 4AA

t: 01945 450694 e: info@swannedwards.co.uk w: www.swannedwards.co.uk

Job Title	Date	Scale
Proposed Residential Development	June 2020	As Shown
Tysdale Barns, Common Way		Sheet Size
Tydd St Mary		A1
For: Mr M Mallett & Mr P Wood		
Drawing Title	Job No.	Drawn by
Planning Drawing	SE-1327	GE
Floor Plans, Elevations & Sections	Dwg No.	Revision
	PP1100	