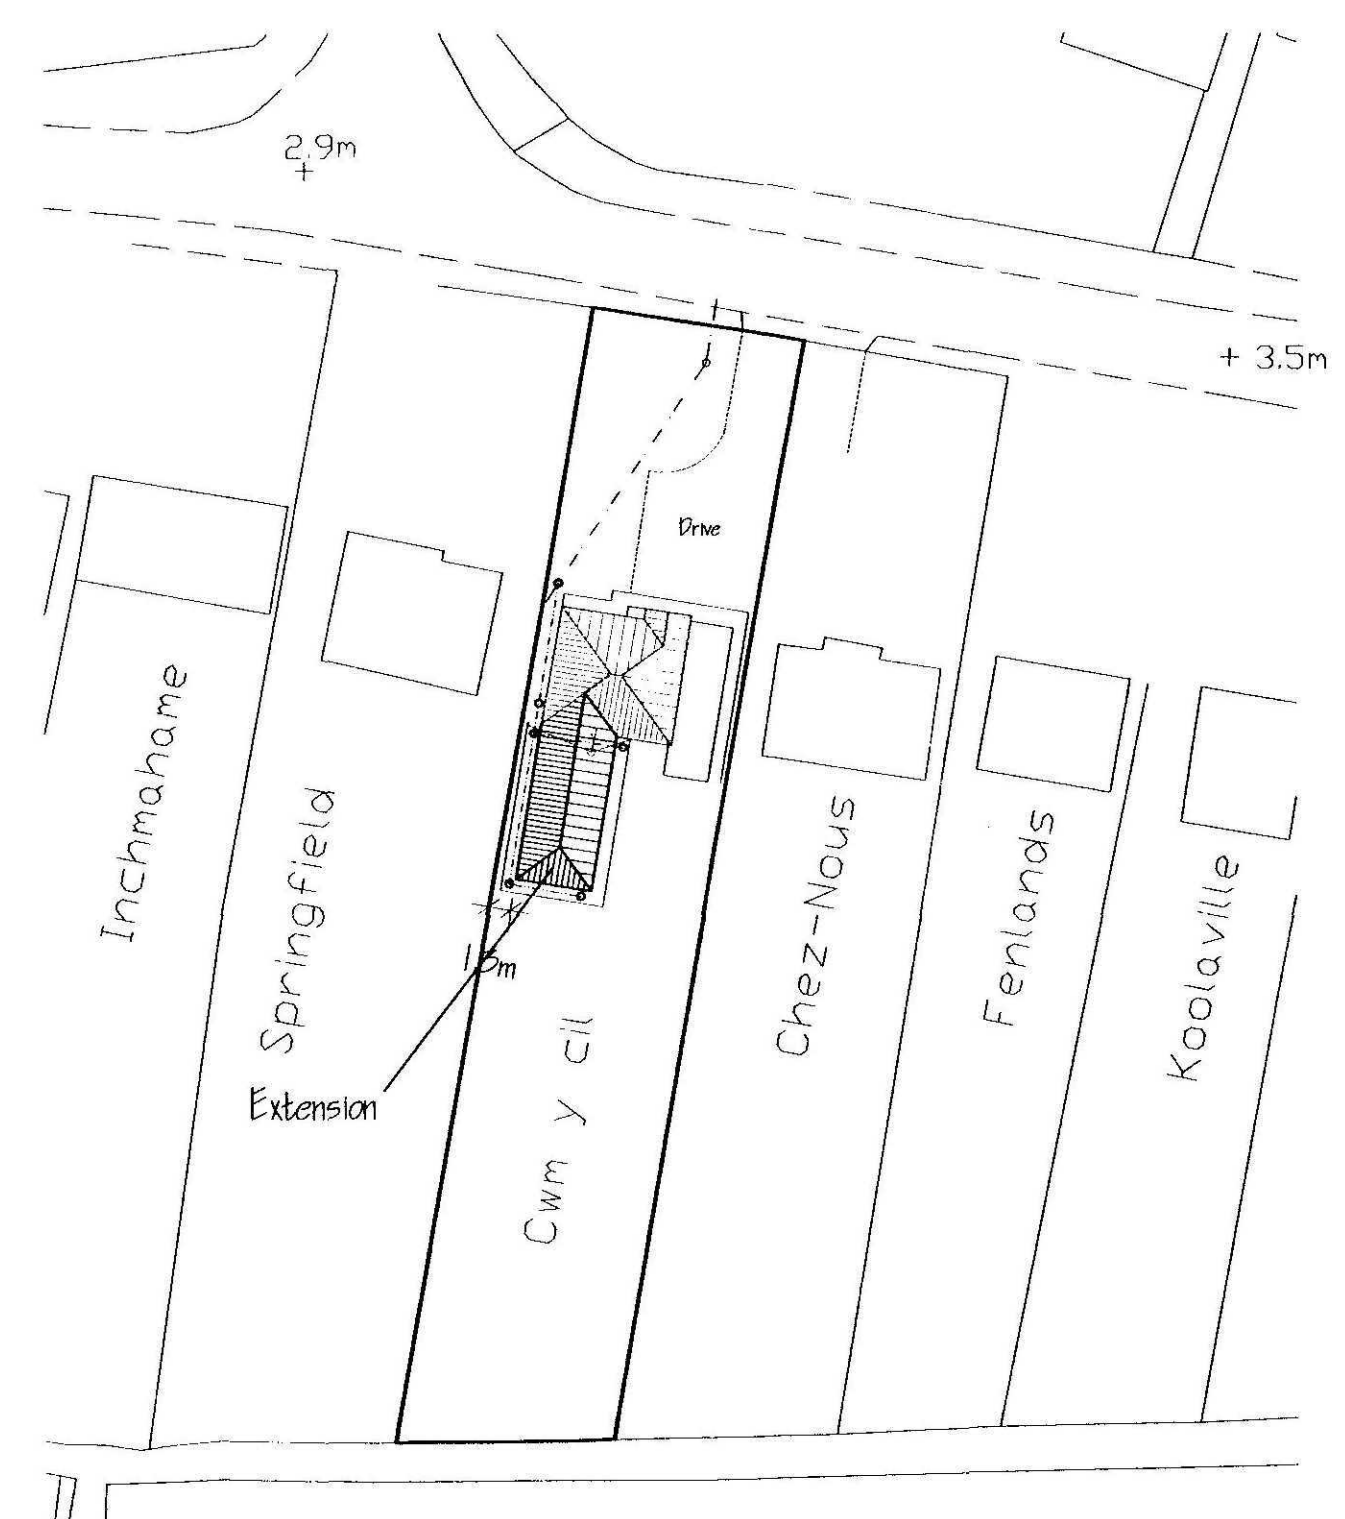
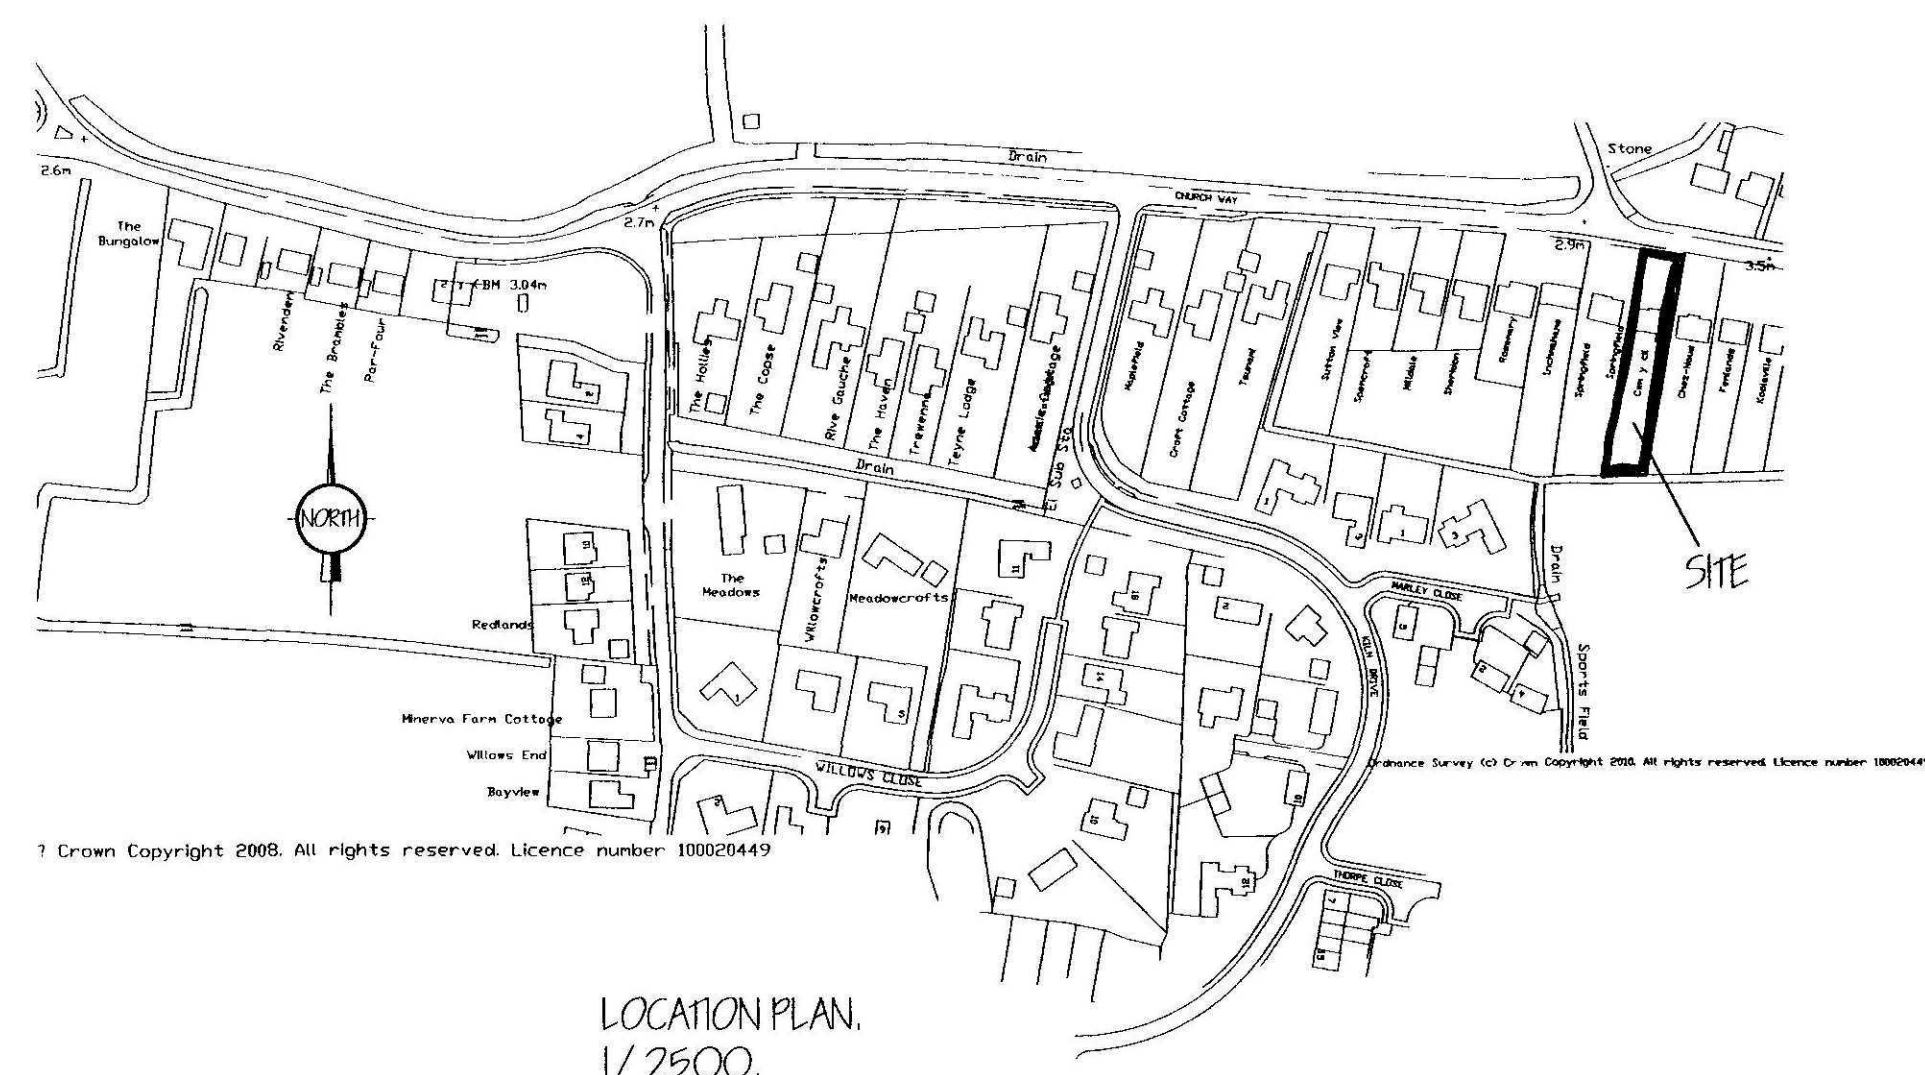
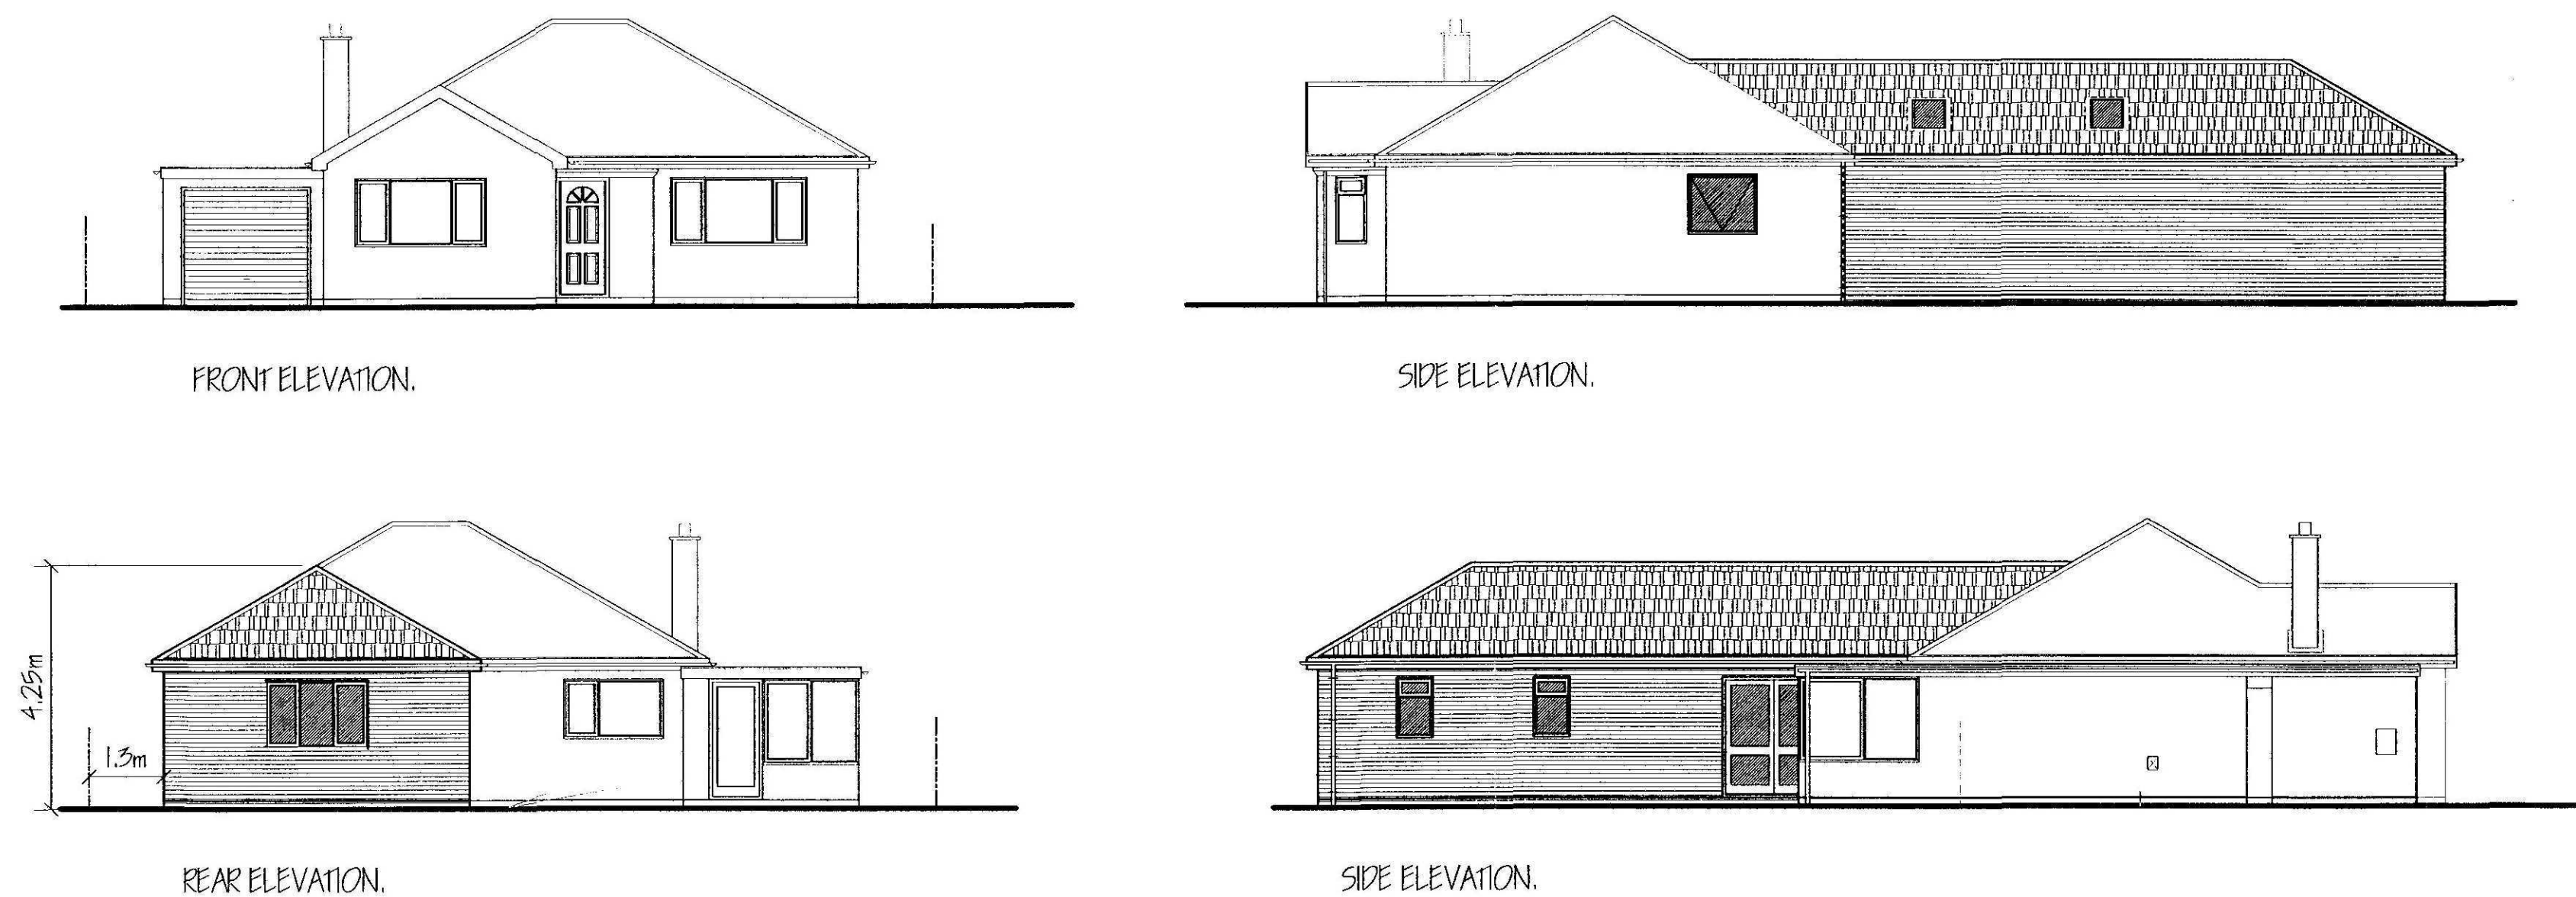


[illegible]

Page 10 of 10

G. R. MERCHANT LTD.
I.ENG AMICE FTWO

**ARCHITECTURAL, STRUCTURAL
AND LAND DRAINAGE
CONSULTANTS**

4 Wrights Mews
12A Park Road, Holbeach,
Spalding, Lincs. PE12 7EE
Tel: 01406 490800
Fax: 01406 426744
E-Mail: gr.merchant@btconnect.com



Project

EXTENSION & ALTERATIONS,
'CWM-Y-GIL', CHURCH WAY,
TYDD ST MARY,
WISBECH, CAMB'S. PE19 5QY.

Client
MR. & MRS. R. ASHTON.

Drawing

FLOOR PLANS & ELEVATIONS - PROPOSED
SITE & LOCATION PLANS.

Job Ref. 2133-10.	Drawing No. 02.

Date	Drawn
JULY 2010.	GRM.


Scales
1/50, 1/100. [unless otherwise stated]

[illegible]


0580-10




FRONT ELEVATION.

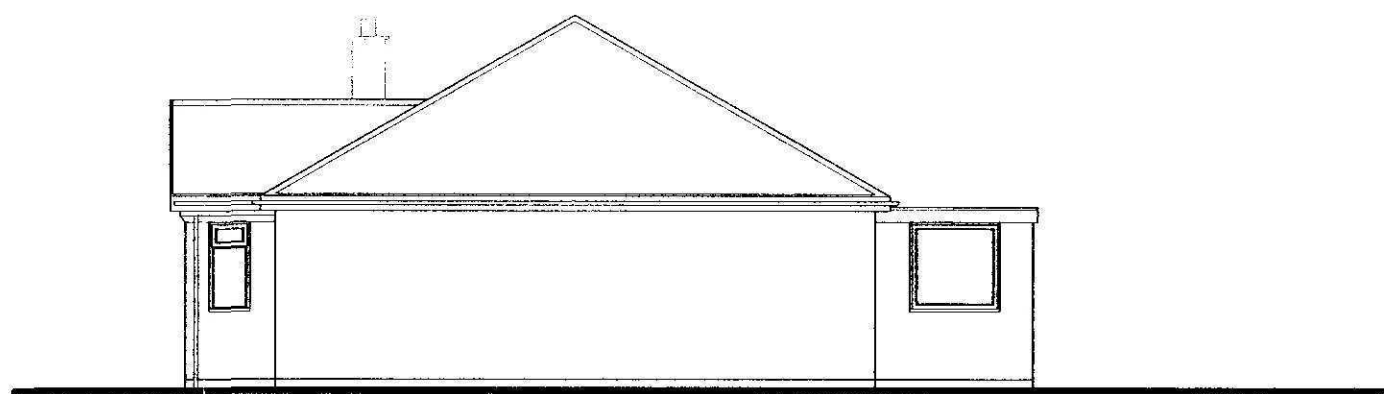

SIDE ELEVATION.

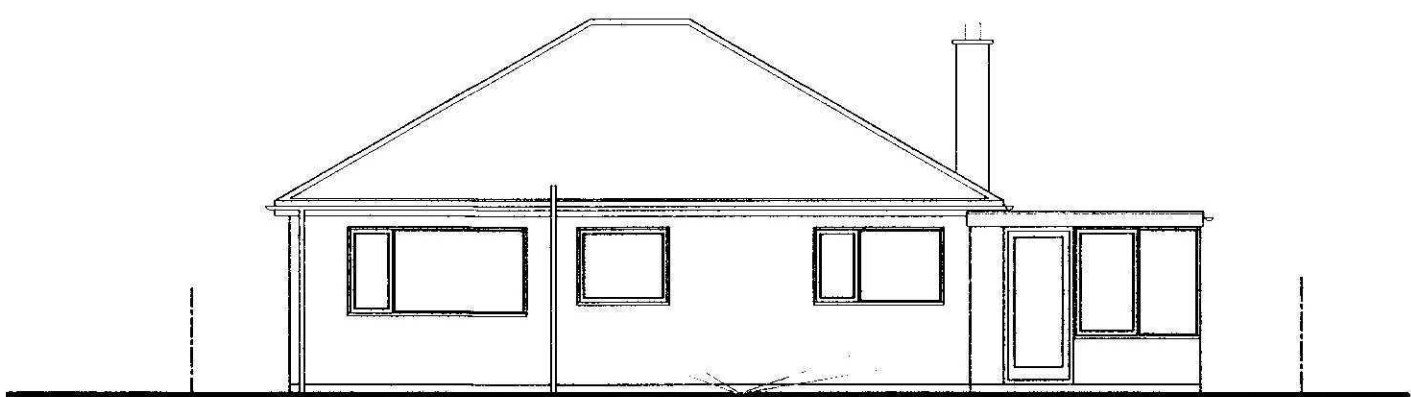


REAR ELEVATION.

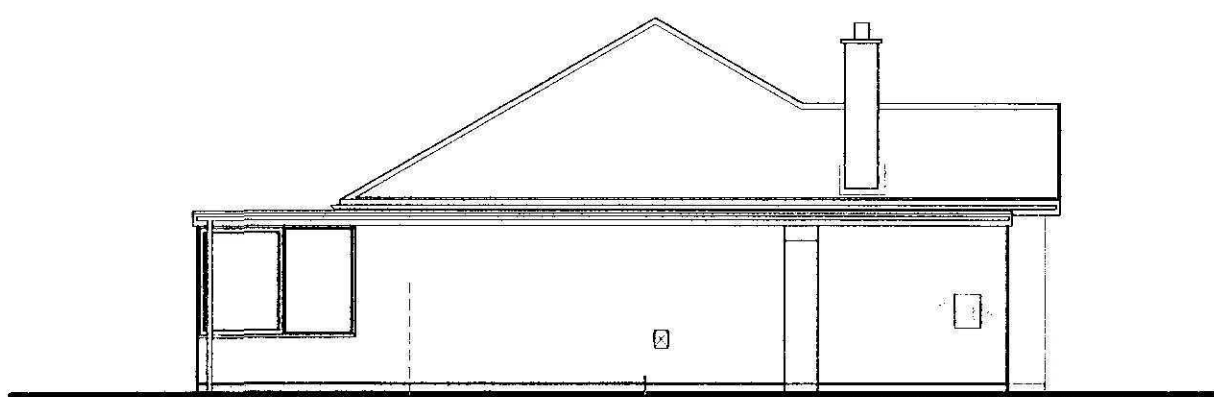


SIDE ELEVATION.



LOCATION PLAN.
1/2500.

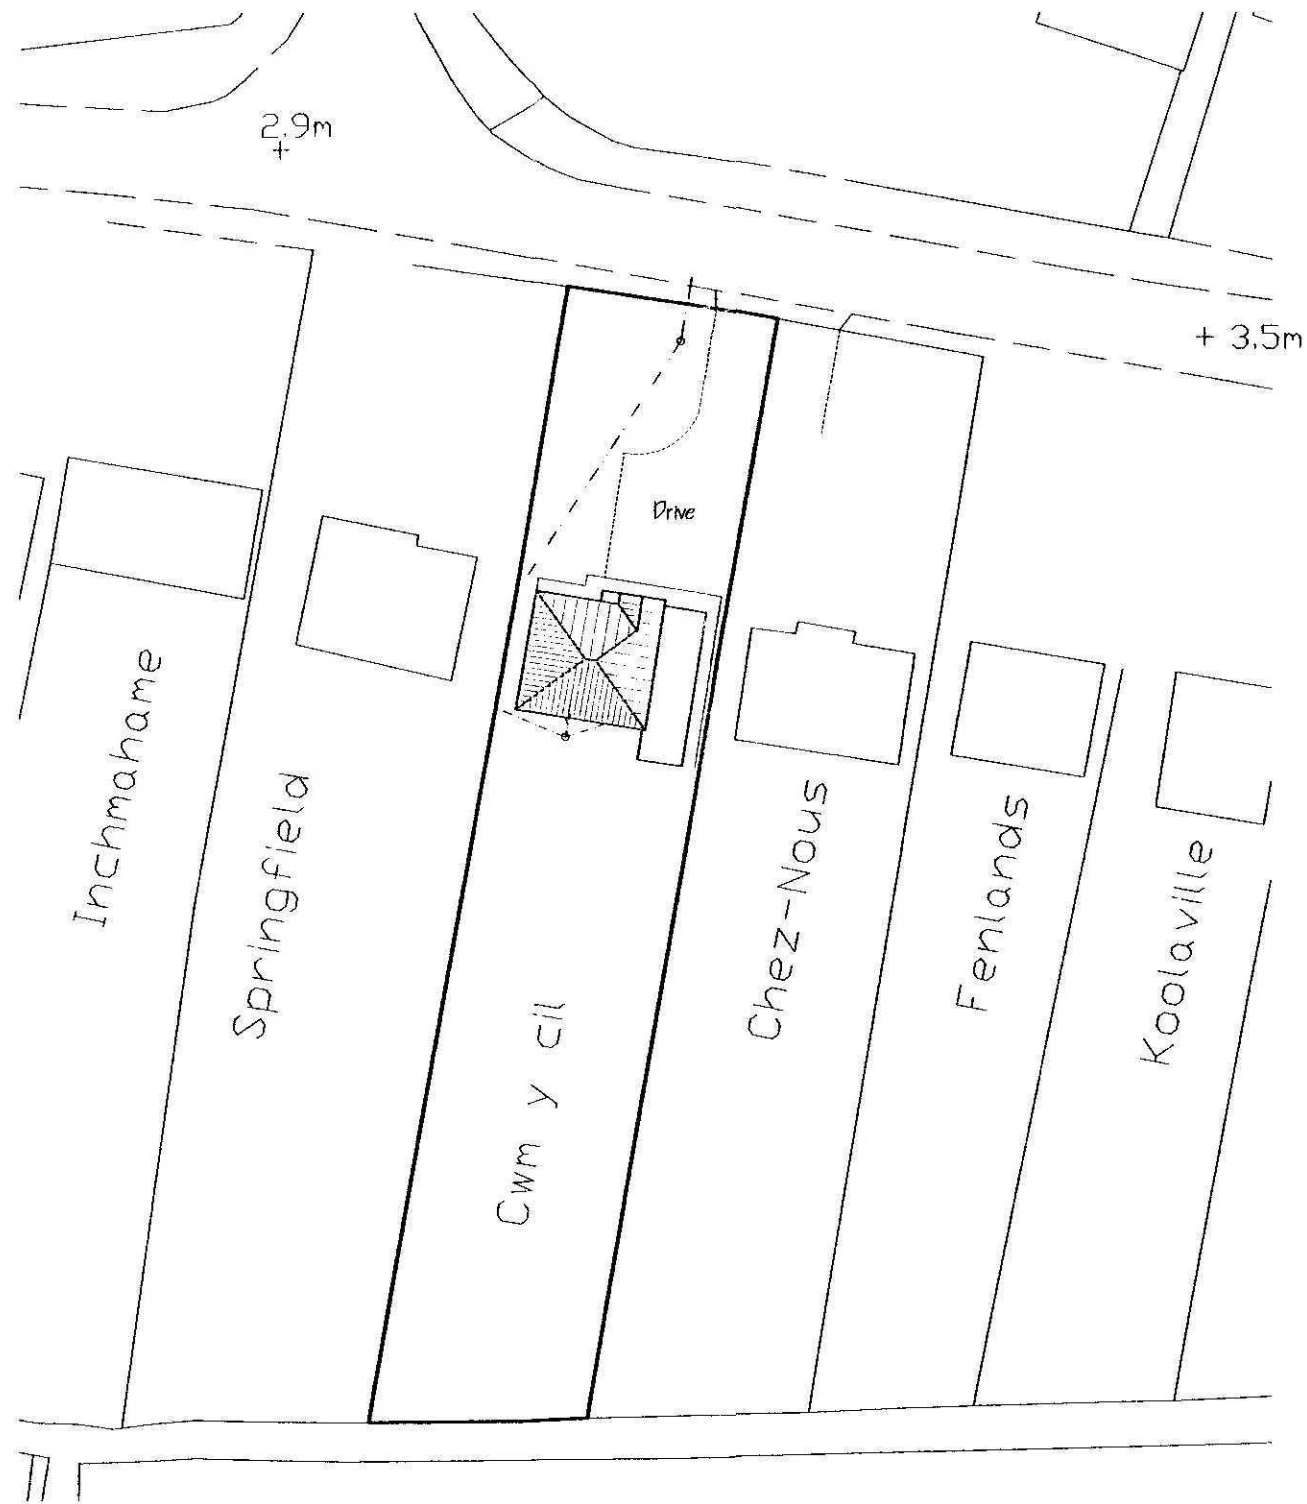

SITE PLAN.
1/500.

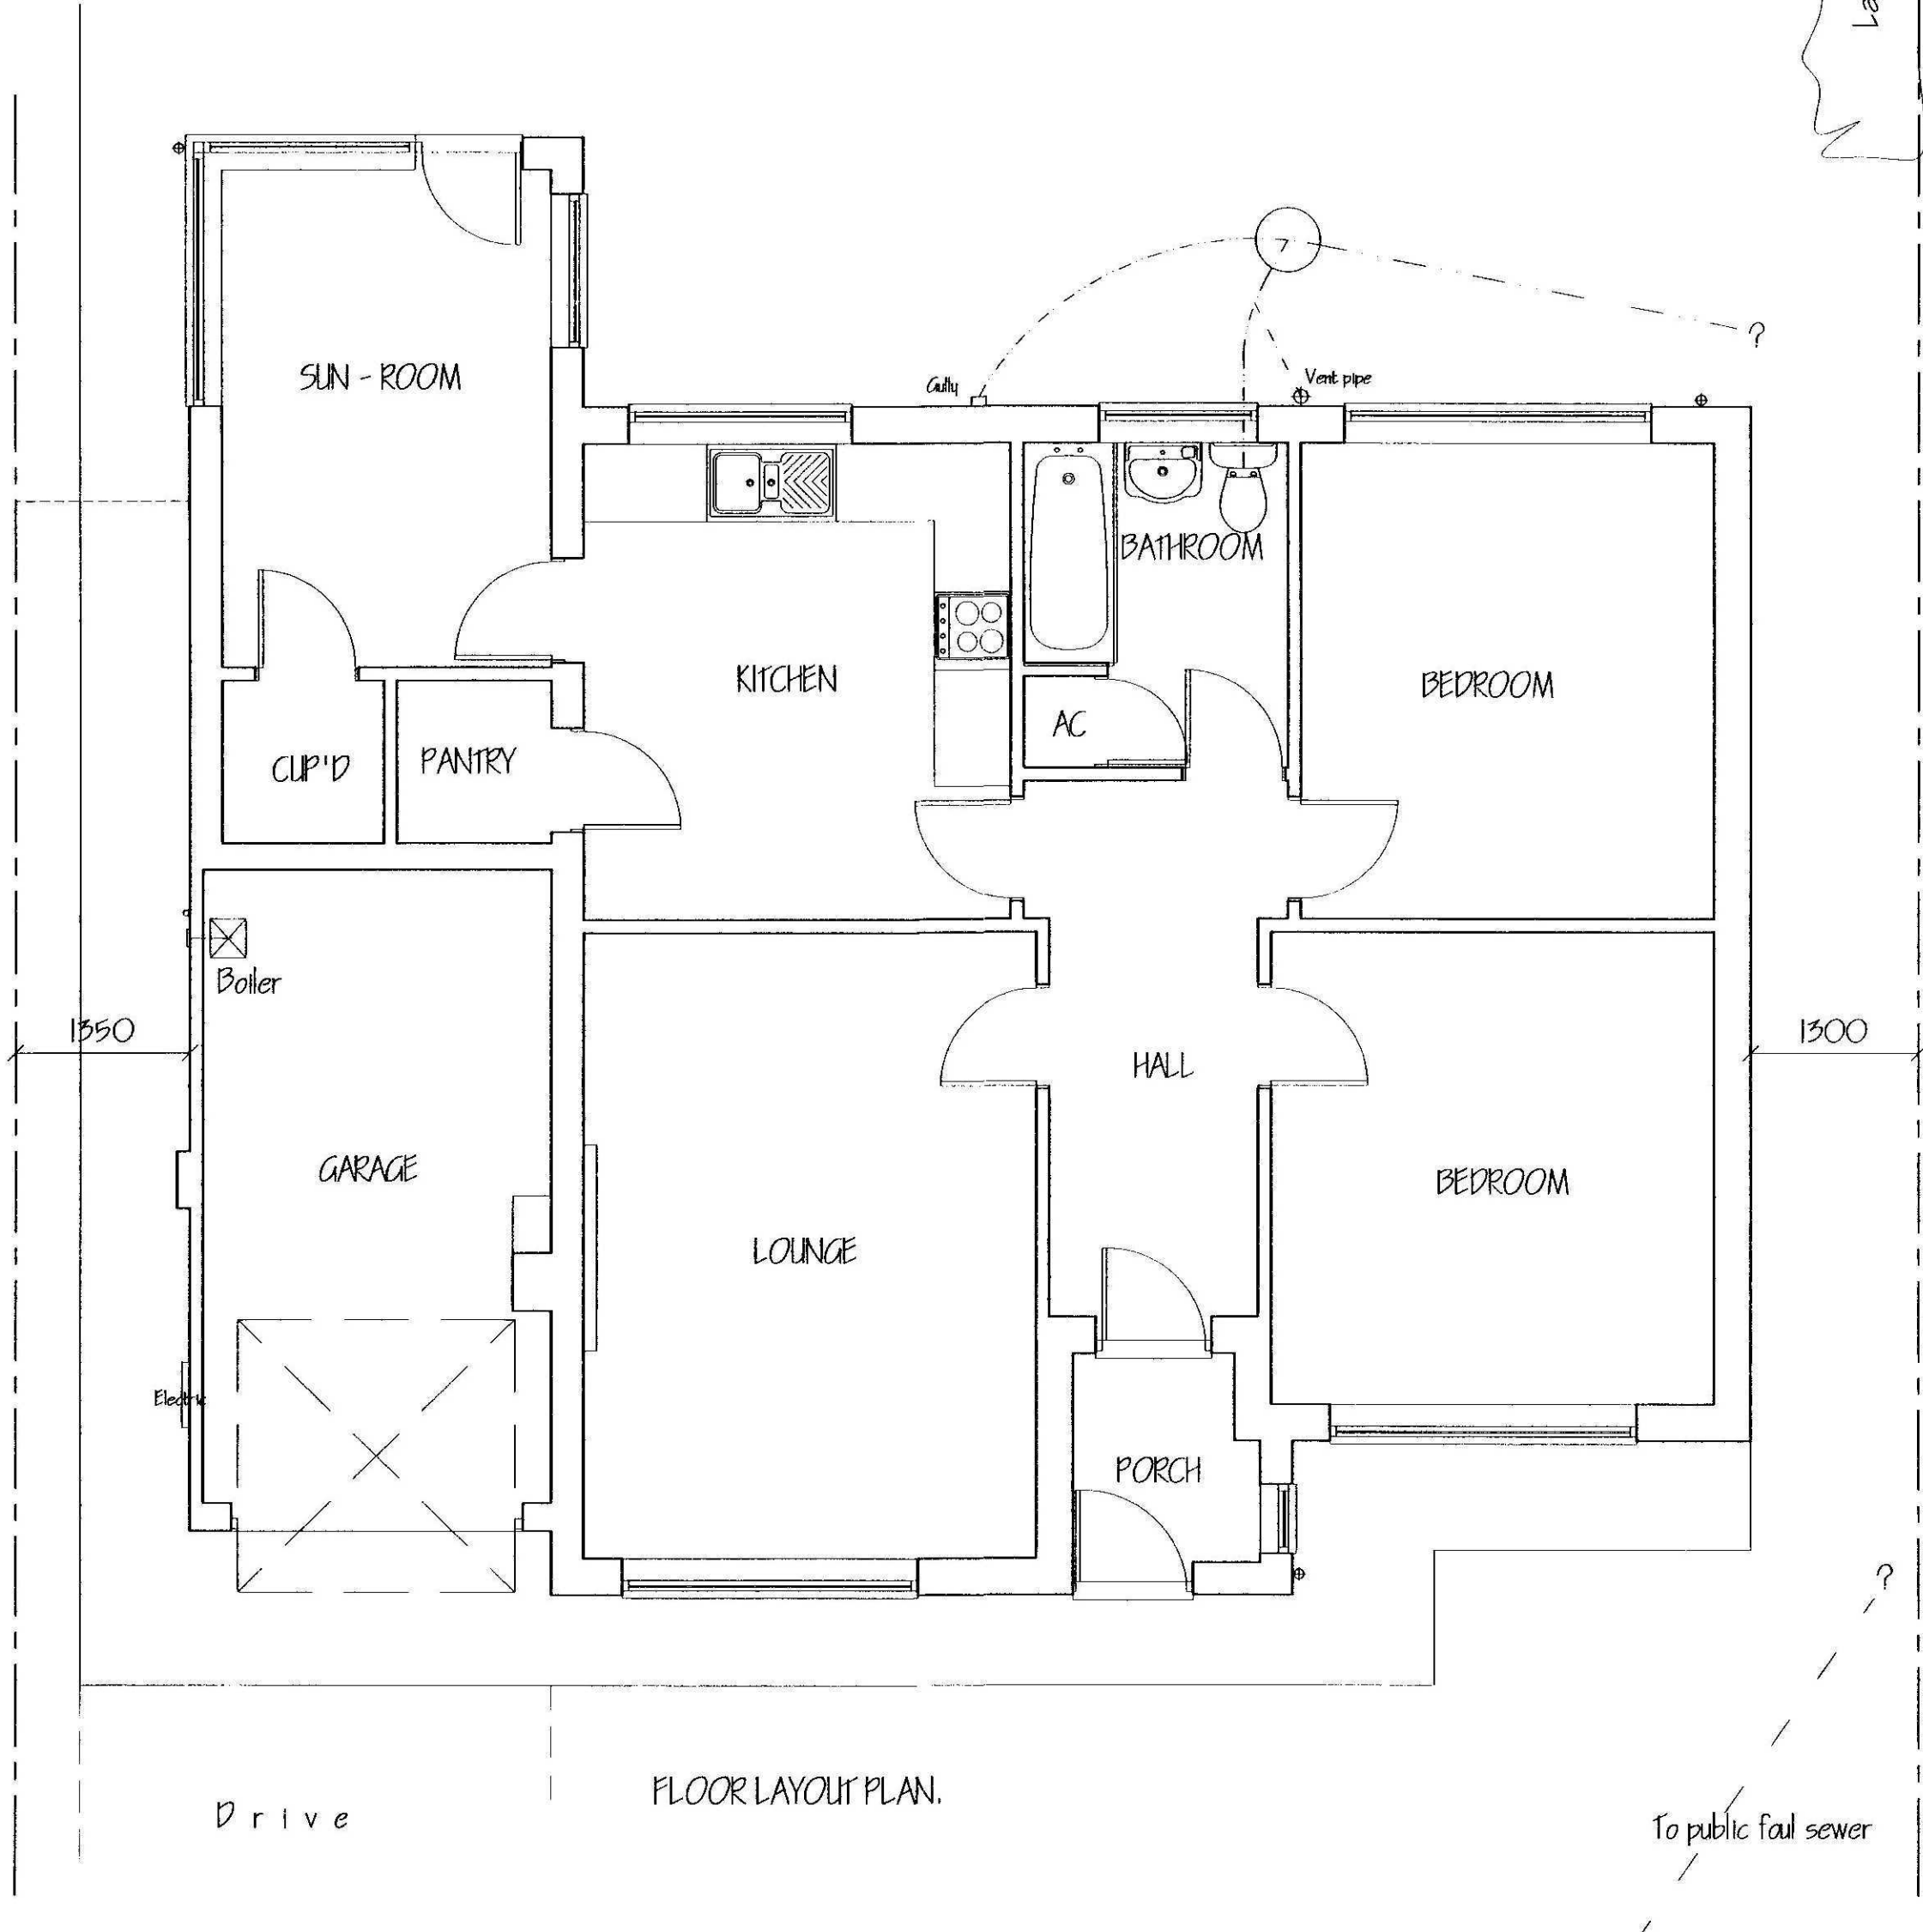

FLOOR LAYOUT PLAN.

ref.	revision	date

G. R. MERCHANT LTD.
I.ENG AMICE FIWO
**ARCHITECTURAL, STRUCTURAL
AND LAND DRAINAGE
CONSULTANTS**
4 Wrights Mews
12A Park Road, Holbeach,
Spalding, Lincs. PE12 7EE
Tel: 01406 450000
Fax: 01406 425744
E-Mail: gr.merchant@btconnect.com

Project
EXTENSION & ALTERATIONS.
'CWM-Y-CIL', CHURCH WAY,
TYDD ST MARY,
WESBECH, CAMB'S, PE13 5QY.

Client
MR. & MRS. R. ASHTON.

Drawing
FLOOR PLANS & ELEVATIONS - EXISTING,
SITE & LOCATION PLANS.

Job Ref.
2155-10.

Drawing No.
01.

Date
JUNE 2010.

Drawn
GRM.

Scales
1/50, 1/100. [Unless otherwise stated]

DO NOT SCALE FROM THIS DRAWING
This drawing is copyright and may not be altered, copied, reproduced or used in any other manner
other than that for which it is issued. The General Contractor is to check all dimensions on site and
report any discrepancies to the Architect. The Architect is not responsible for any errors or omissions
based upon typical site conditions related to the area. No responsibility can be accepted for alterations
to existing conditions which may be discovered during construction unless agreed to by the Architect and the
design amendments may be considered. Site and surveys are recommended in respect of foundations
for suitable specific site conditions before foundation work is undertaken. This drawing is limited to the
amount of information contained and does not purport to contain a full specification of the works. It is
intended for the purpose of obtaining Planning (Building) Regulation approval. This drawing is not to be
used as a contract document. The works will not be approved or inspected on site by G.R.M.
Merchant or any representative thereof. It is the client or their appointed agents responsibility to
ensure compliance with all relevant regulations, standards and all appropriate and applicable etc. to be used that
and included etc. in accordance with manufacturer's instructions and relevant codes of practice.
Materials shall conform to appropriate British standards specification or EN1 standards or European
standards. The Contractor / Client shall ensure that the services comply with the relevant
and adhere all measures necessary to achieve compliance with Health and Safety legislation for
Building and Work places. The Employer / Client is advised that should the works need to
comply with the Construction Design and Management Regulations an independent Planning
Report will be required. The works shall comprise of all to be shown on this drawing and include
Work that may not specifically be shown but may be reasonably inferred as necessary to carry out the
works that are shown to be included. It is the client's responsibility to ensure that the works are
Party Wall etc. Act 1999, when building in close proximity to adjoining neighbours boundaries.