



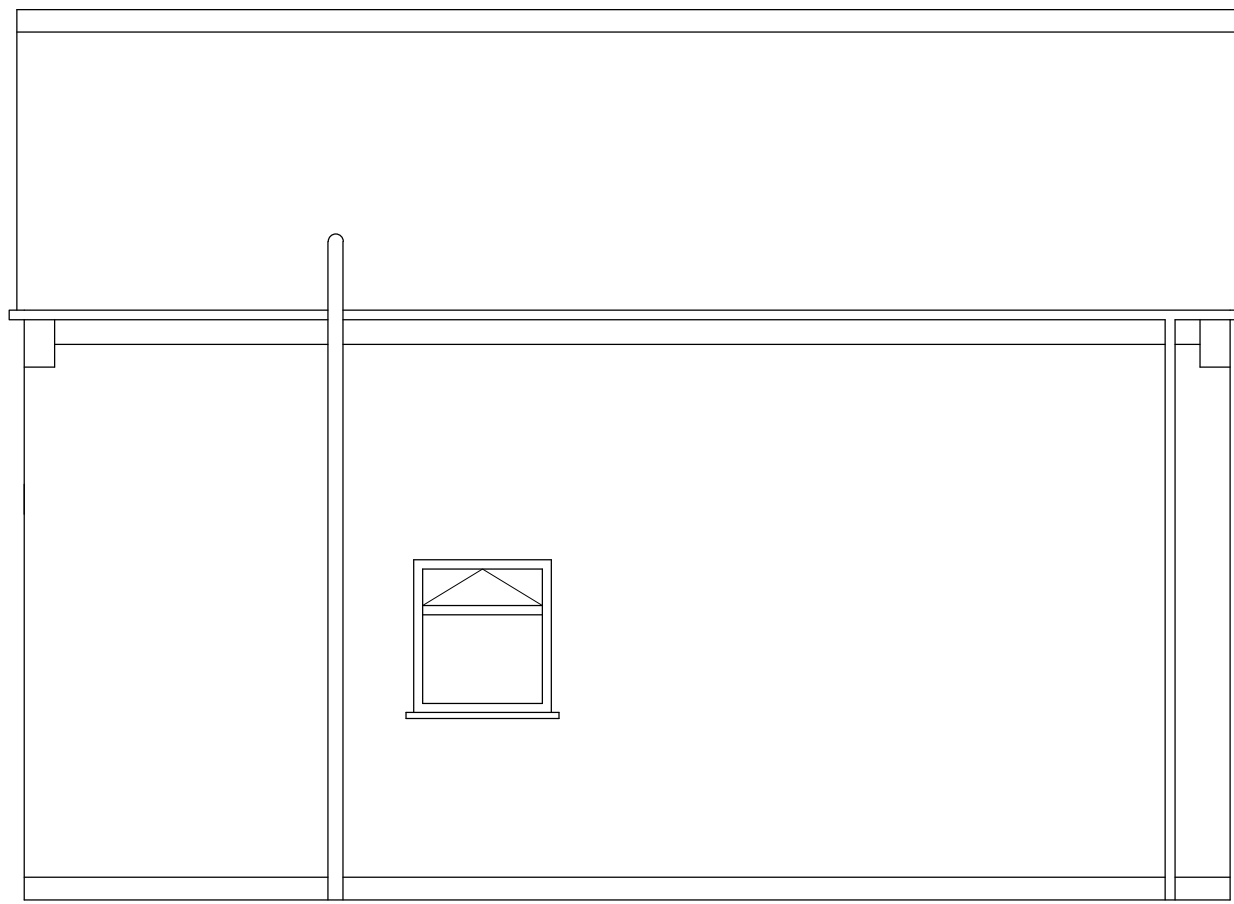


PROPOSED REAR
ELEVATION (NORTH)



PROPOSED SIDE
ELEVATION (WEST)

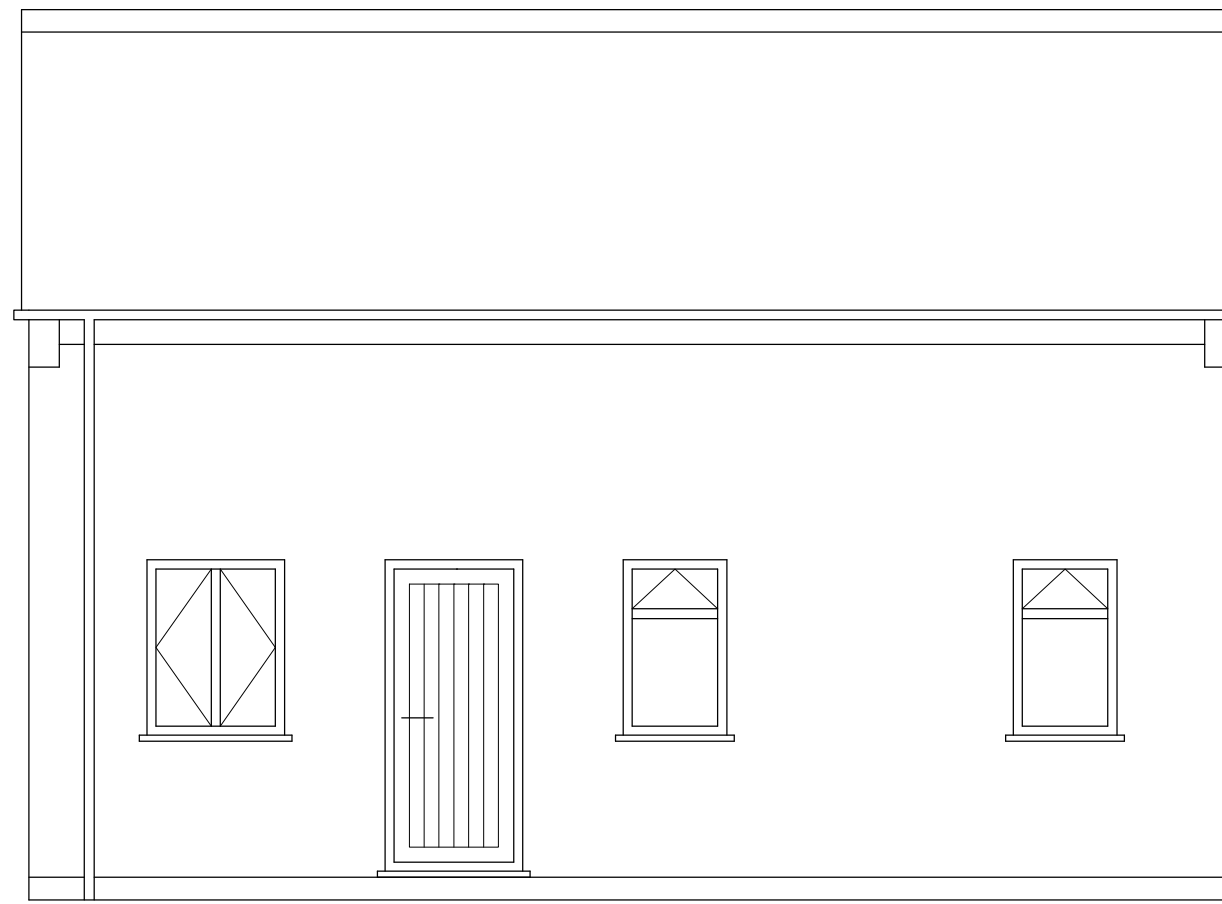

PROPOSED FRONT
ELEVATION (SOUTH)
1:50

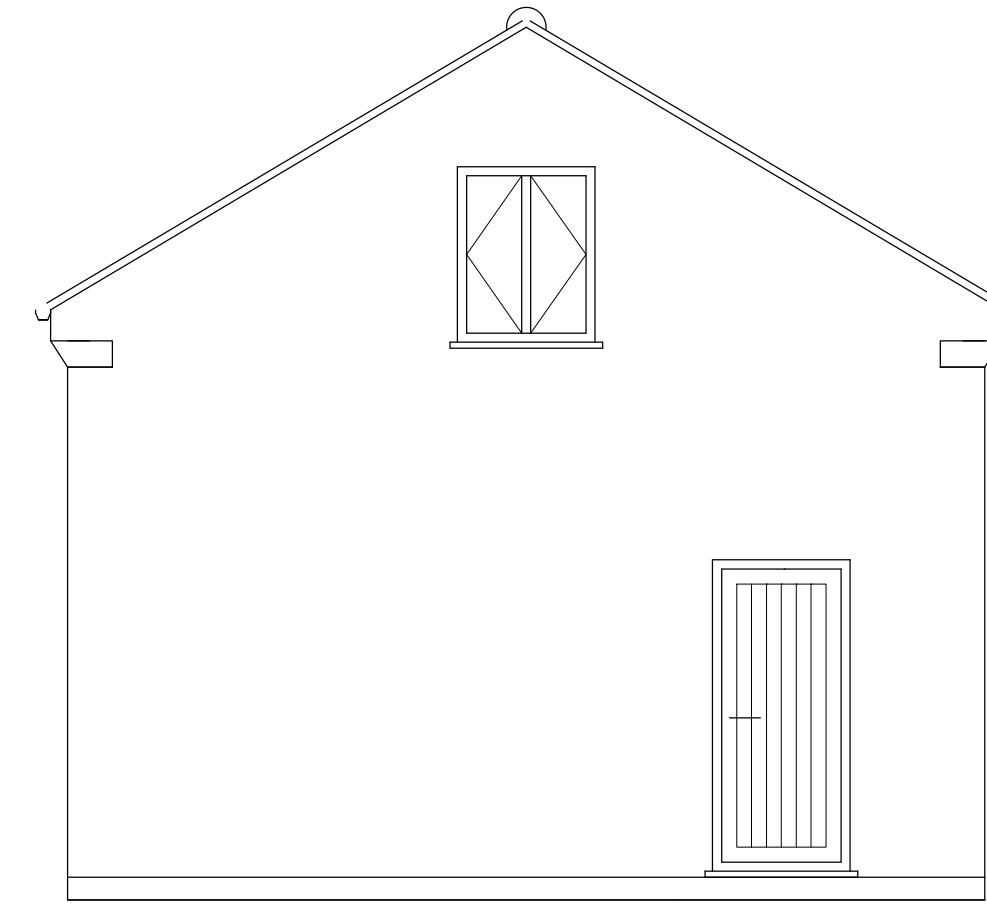

PROPOSED SIDE
ELEVATION (EAST)



PROPOSED FRONT ELEVATION
(including house) 1:100

EXISTING EXTERNAL (HOUSE) MATERIALS
Walls - Main house multi red facings, Extension cream render
Roof - Brindle pin tiles
Doors - White UPVC
Windows - White UPVC
Rainwater Goods - Black plastic
Fascia & Soffit - Black painted timber

PROPOSED EXTERNAL MATERIALS
Walls - Multi red facings
Roof - Brindle pin tiles
Doors - Natural treated timber
Windows - Natural treated timber
Rainwater Goods - Black plastic
Fascia & Soffit - Black UPVC

NB. Site levels
remain unchanged
(Level)



DO NOT SCALE FROM DRAWING

This drawing and design remains the copyright of
M Bonner (Fendraw Design and Planning) and
must not be copied in any way or used for any
purpose other than that for which it was issued,
without prior written permission.

REV	DESCRIPTION	DATE


FENDRAW
DESIGN & PLANNING
67 Gorefield Road
Leverington, Wisbech
Cams. PE13 5AT
Tel: 01945 461062 Mob: 07731 648403
E-Mail: info@fendrawdesign.co.uk
Registered Associate of the Chartered
Association of Building Engineers

Client
Mr K Wyke 1 Pumpnig Station Cottages
Tydd Gote PE13 5RE

Drawing Title
Domestic
Workshop / Storage
Outbuilding


Drawn M Bonner ACABE	
Date July 2020	Scale 1:50, 100, 200 & 1250 @ A1
Drawing number FD-W-PE135RE-1	Revision

Ordnance Survey®
OS Sitemap®

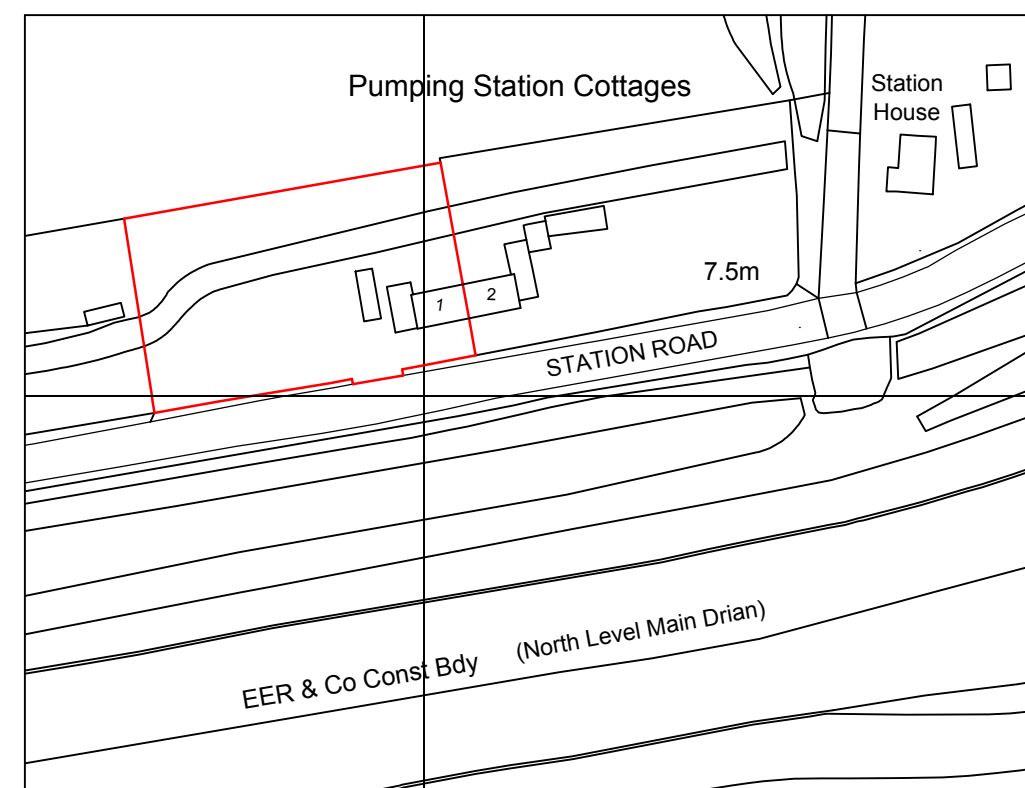

x (Easting) = 546399 y (Northing) = 318016

LOCATION PLAN 1:1250

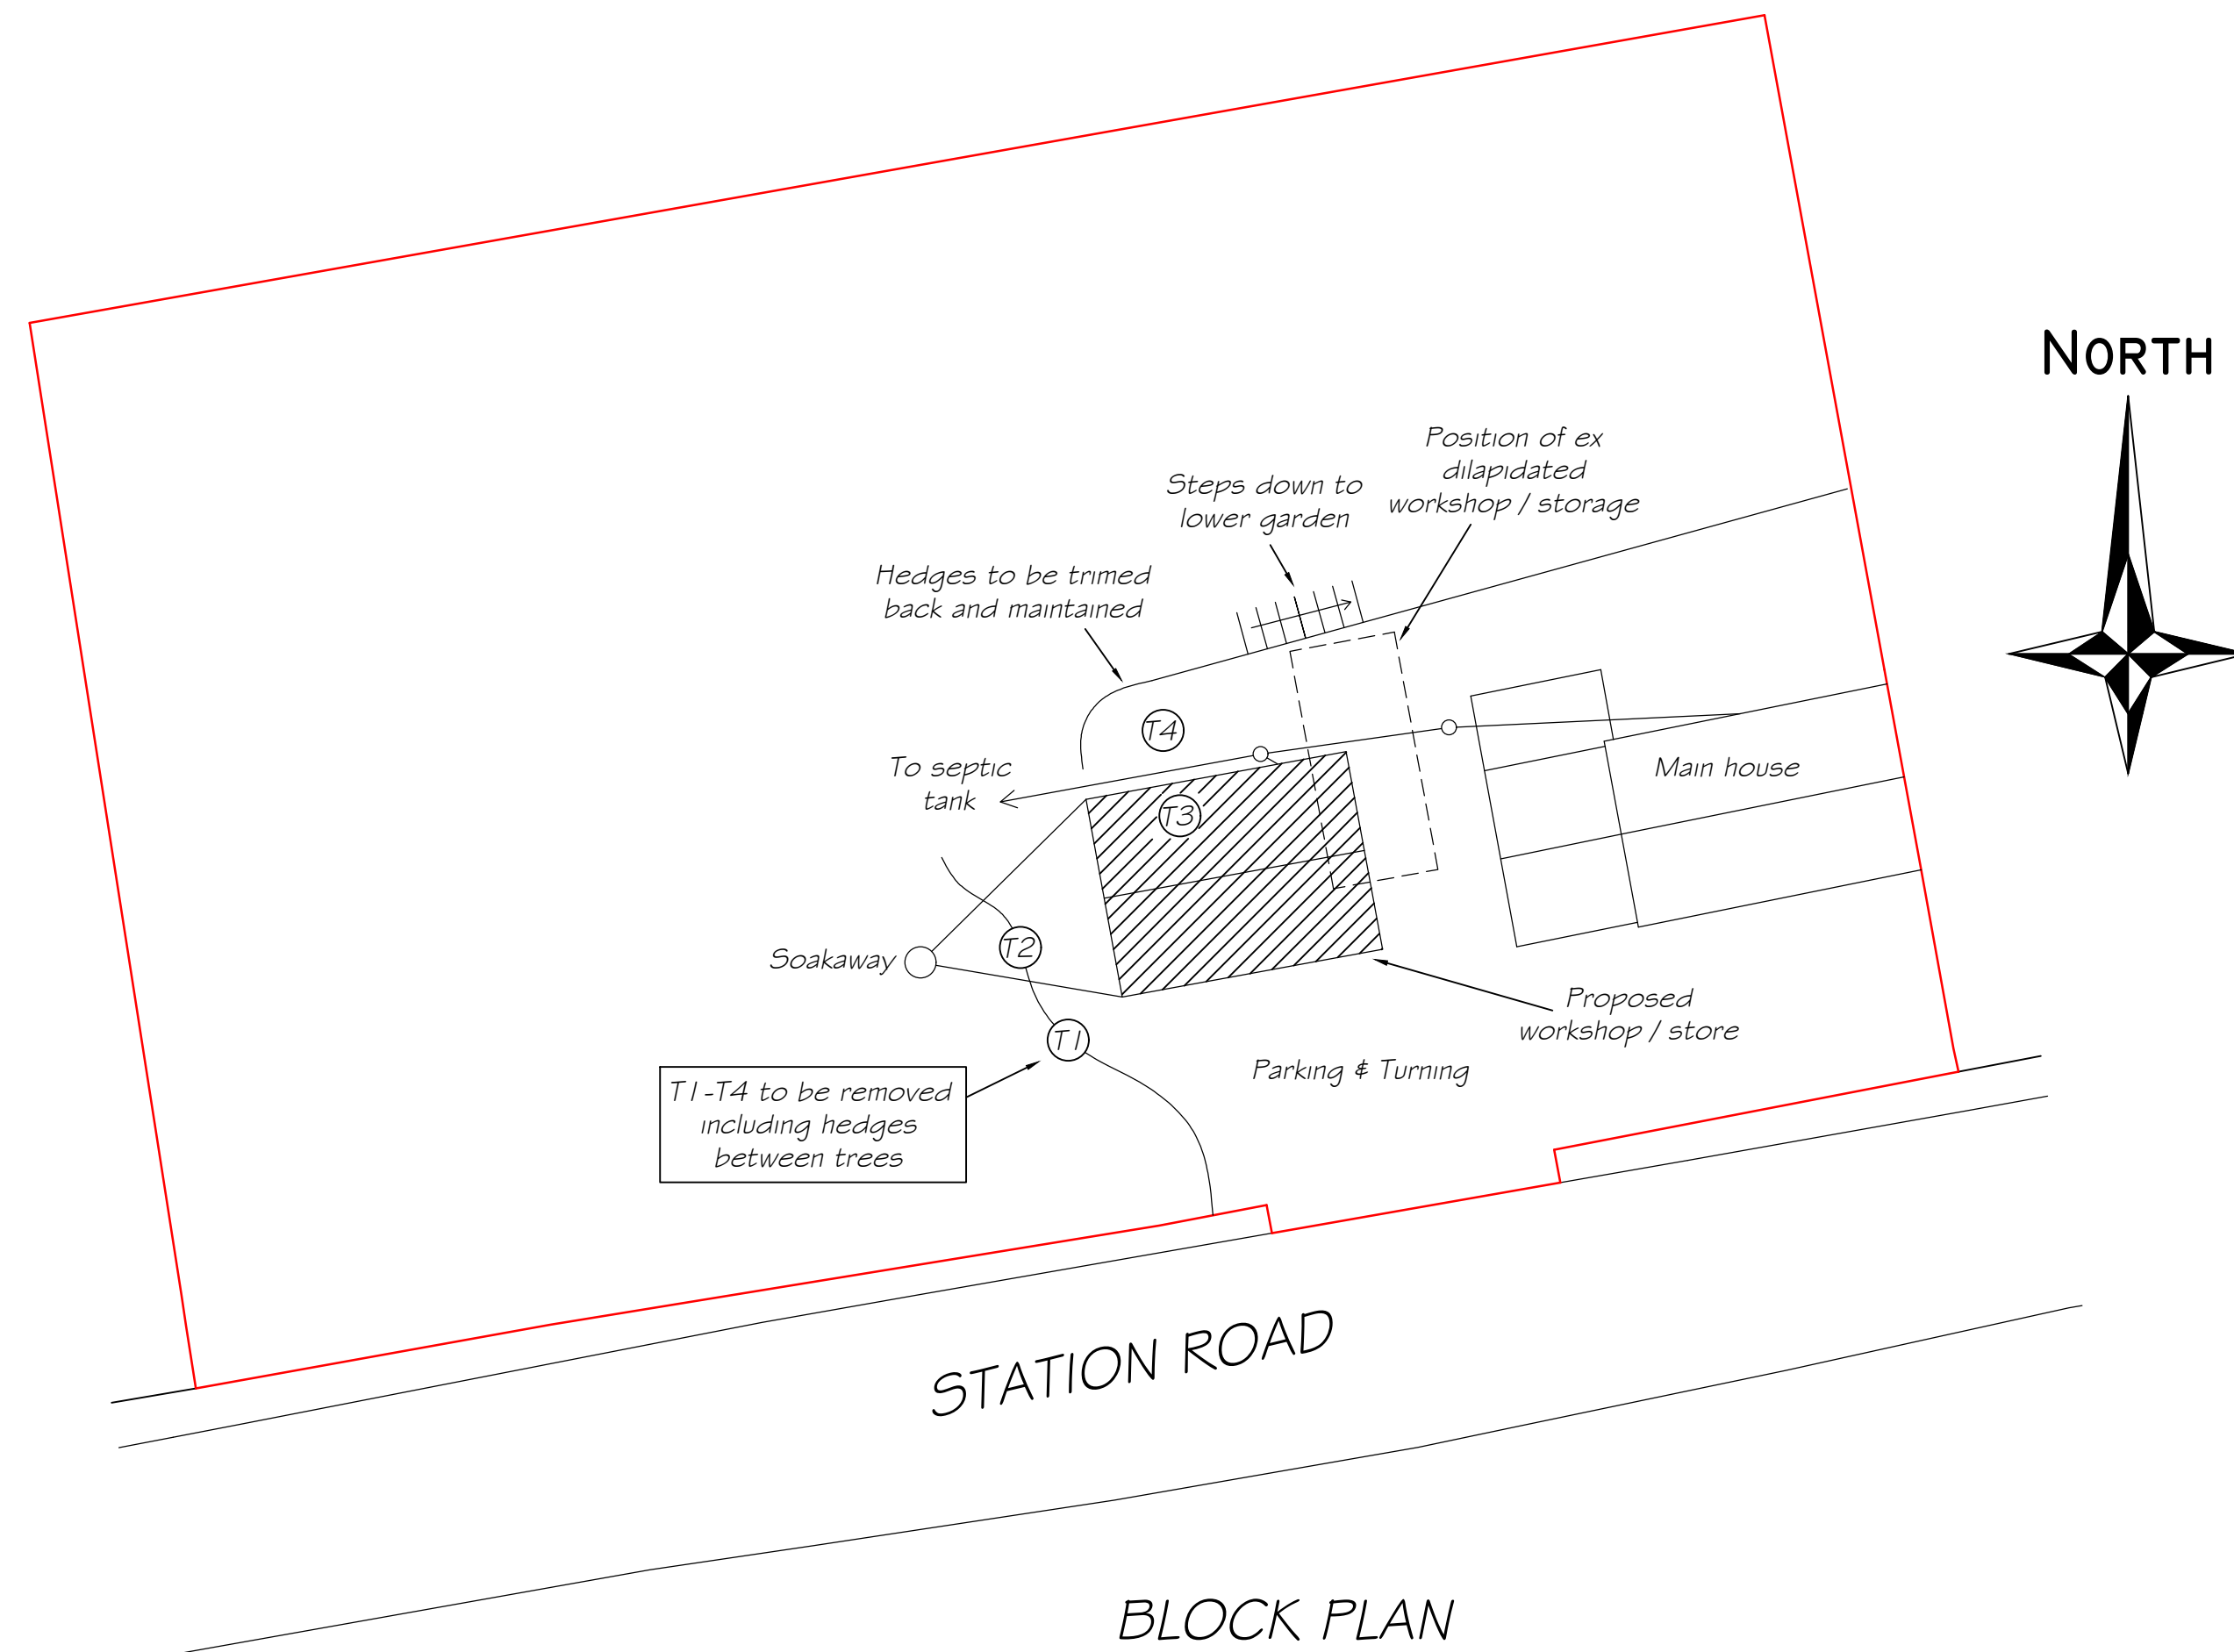

BLOCK PLAN
1:200