




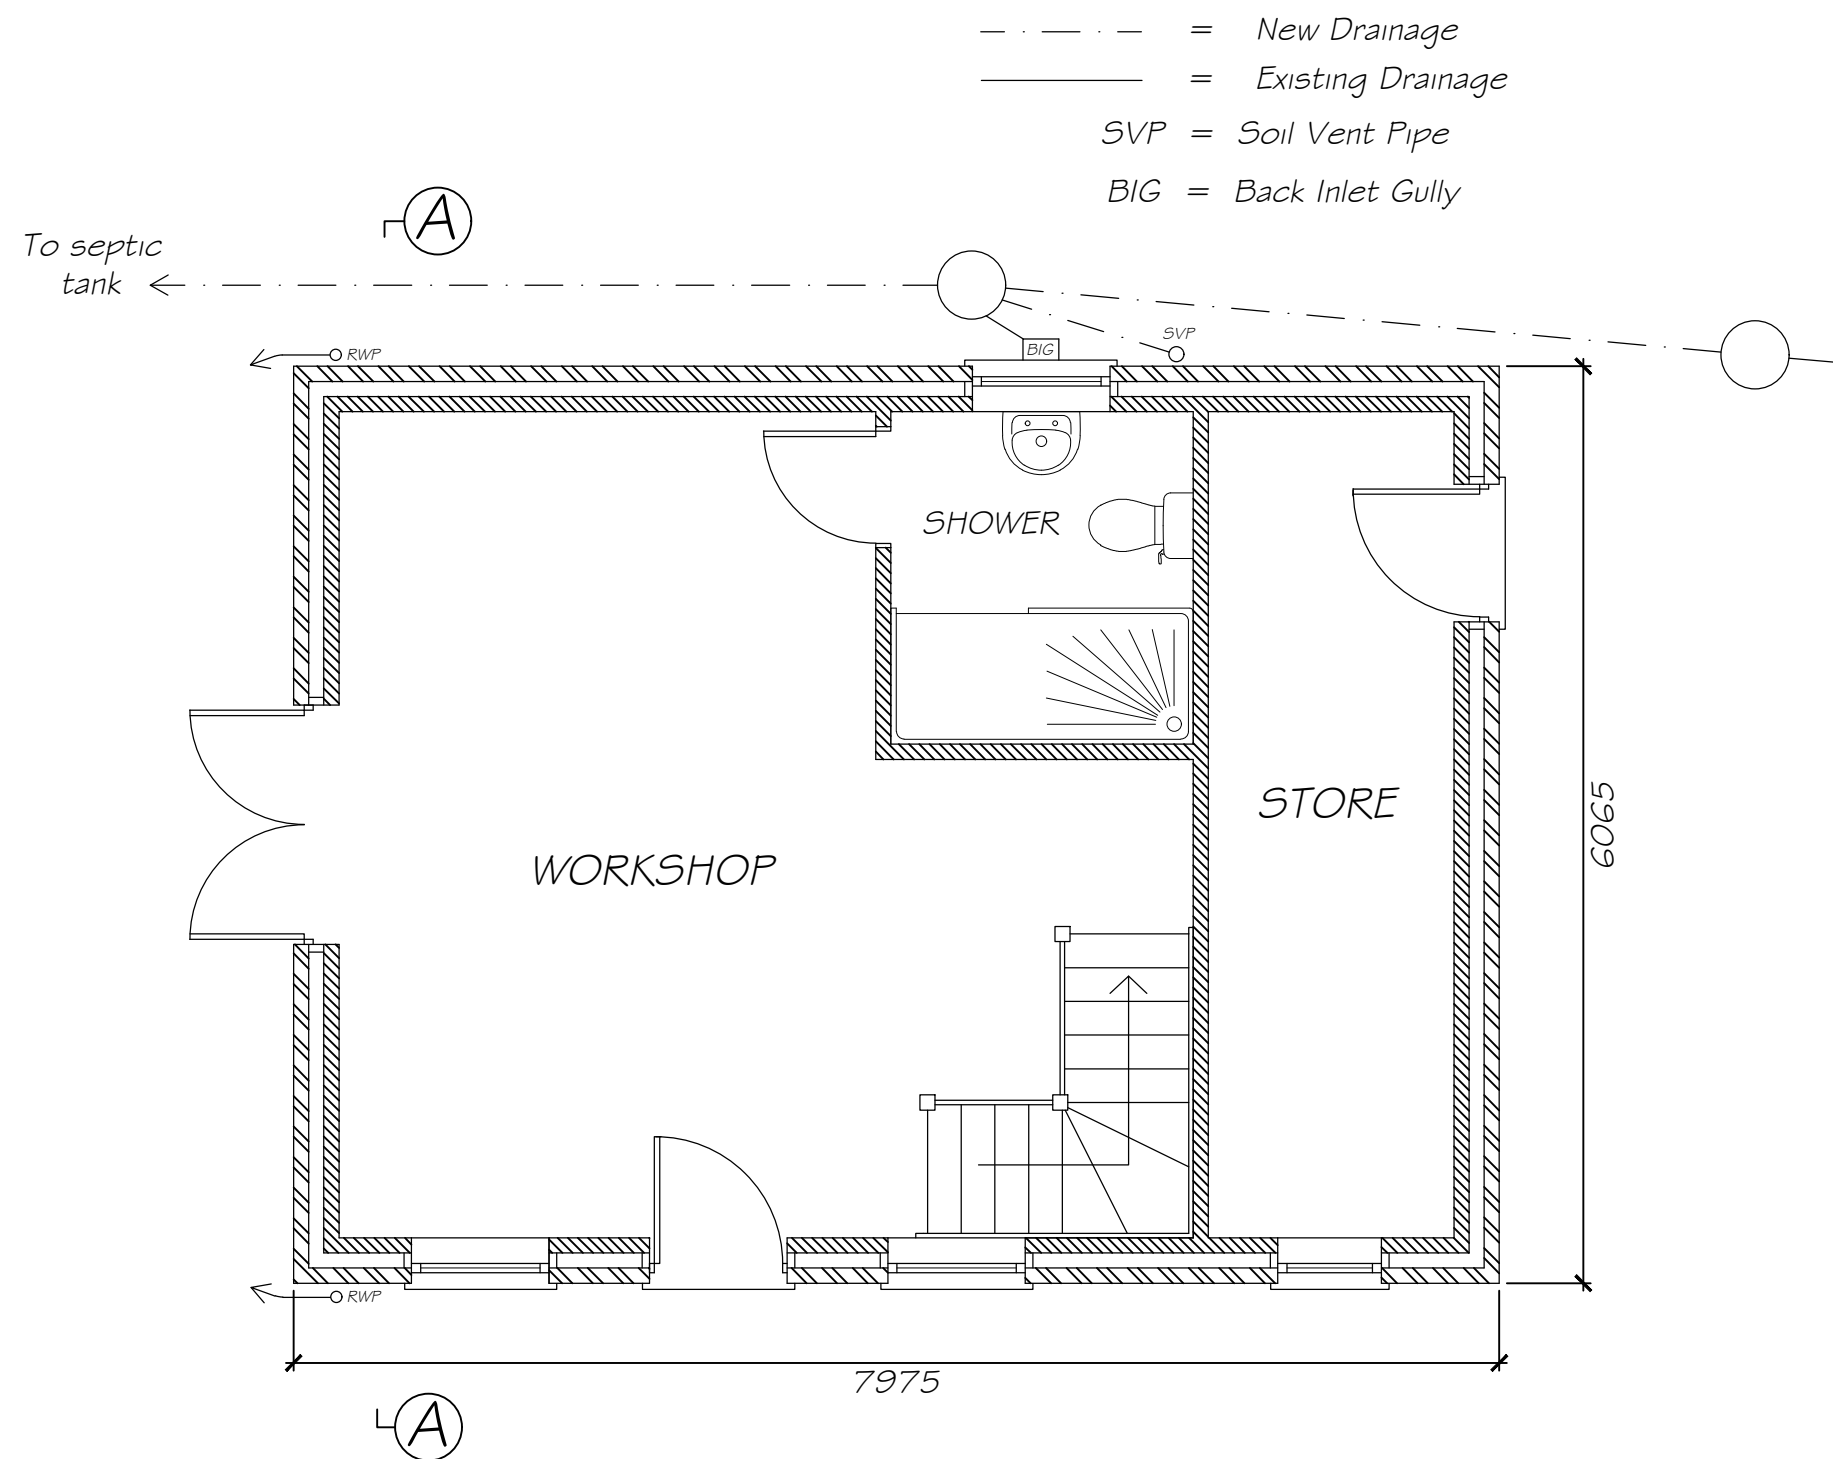

PROPOSED GROUND
FLOOR PLAN 1:50

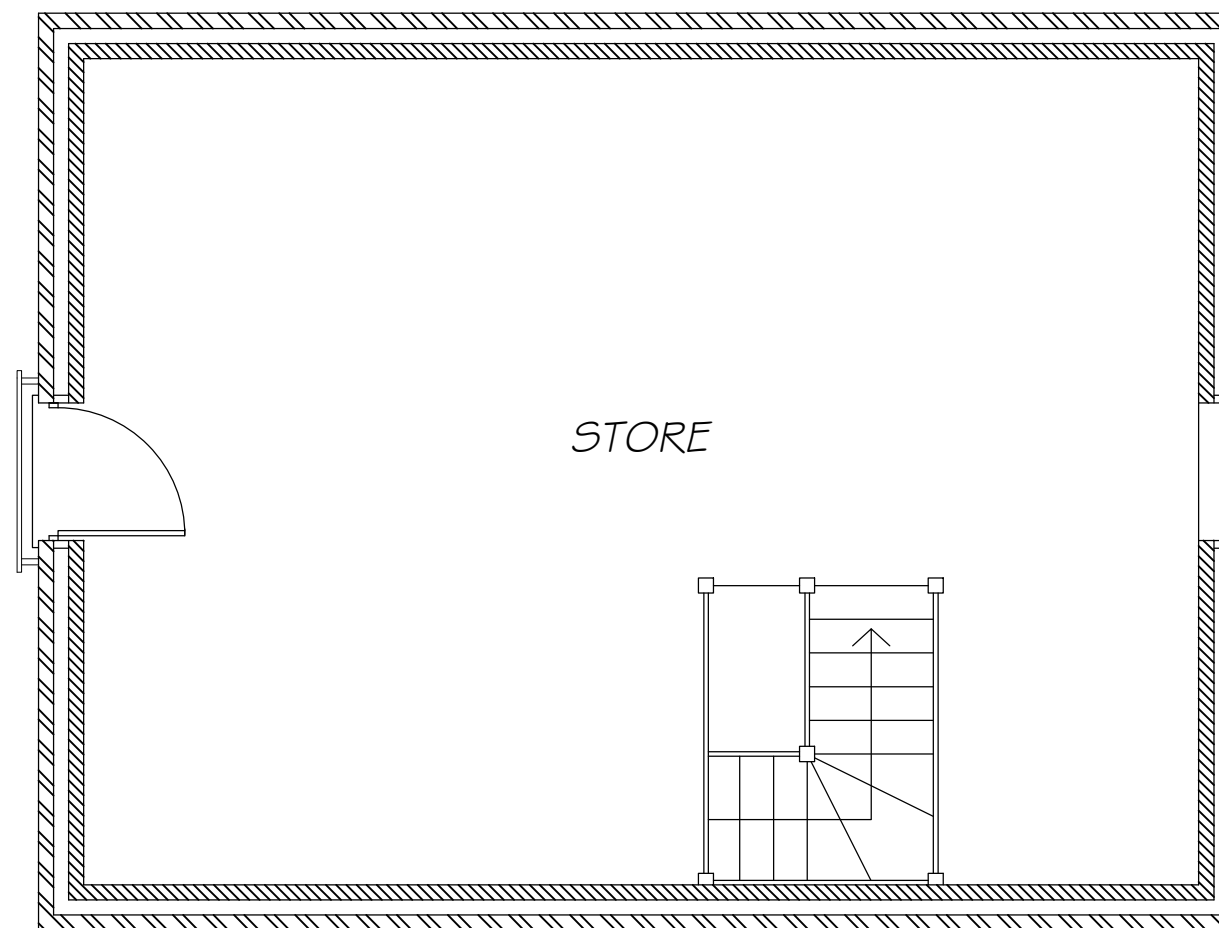

PROPOSED FIRST
FLOOR PLAN 1:50

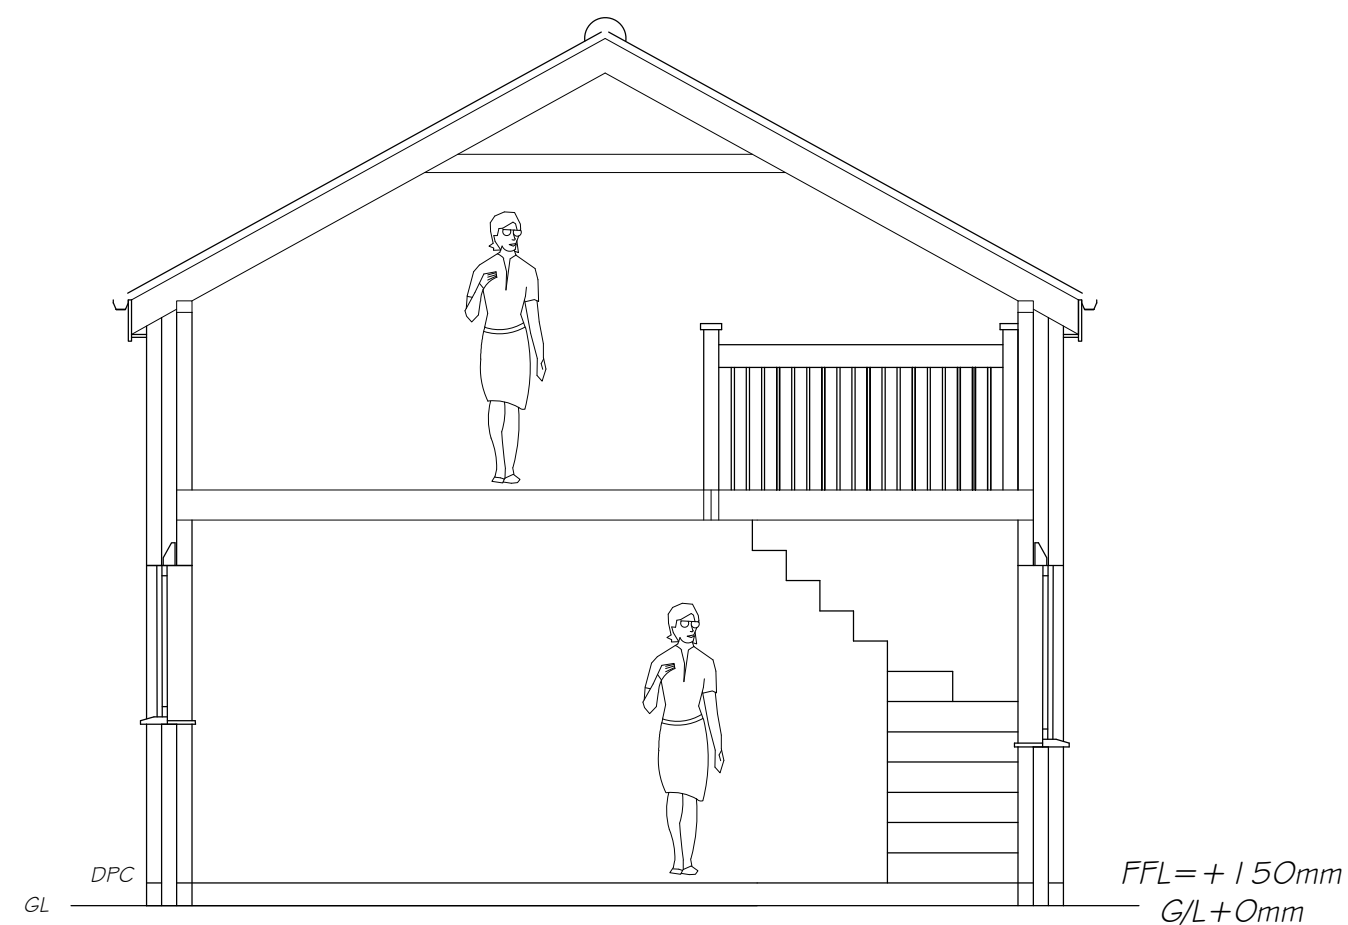

SECTION AA 1:50

NB. Site levels
remain unchanged
(Level)



NOTES

The proposed development shall be finished externally in materials to match existing building to safeguard the visual amenities of the area.

Please note that all construction details shall be adhered to and only specified materials are to be used

DO NOT SCALE FROM DRAWING

This drawing and design remains the copyright of M Bonner (Fendraw Design and Planning) and must not be copied in any way or used for any purpose other than that for which it was issued, without prior written permission.

REV	DESCRIPTION	DATE

FENDRAW
DESIGN & PLANNING

67 Gorefield Road
Leverington, Wisbech
Cambs. PE13 5AT
Tel: 01945 461062 Mob: 07731 648403
E-Mail: info@fendrawdesign.co.uk

Registered Associate of the Chartered
Association of Building Engineers

Client
Mr K Wyke 1 Pumpnig Station Cottages
Tydd Gote PE13 5RE

Drawing Title
Domestic
Workshop / Storage
Outbuilding

Drawn
M. Bonner

Date
July 2020

Scale
1:50 @ A2

Drawing number

FD-W-PE135RE-2

Revision