


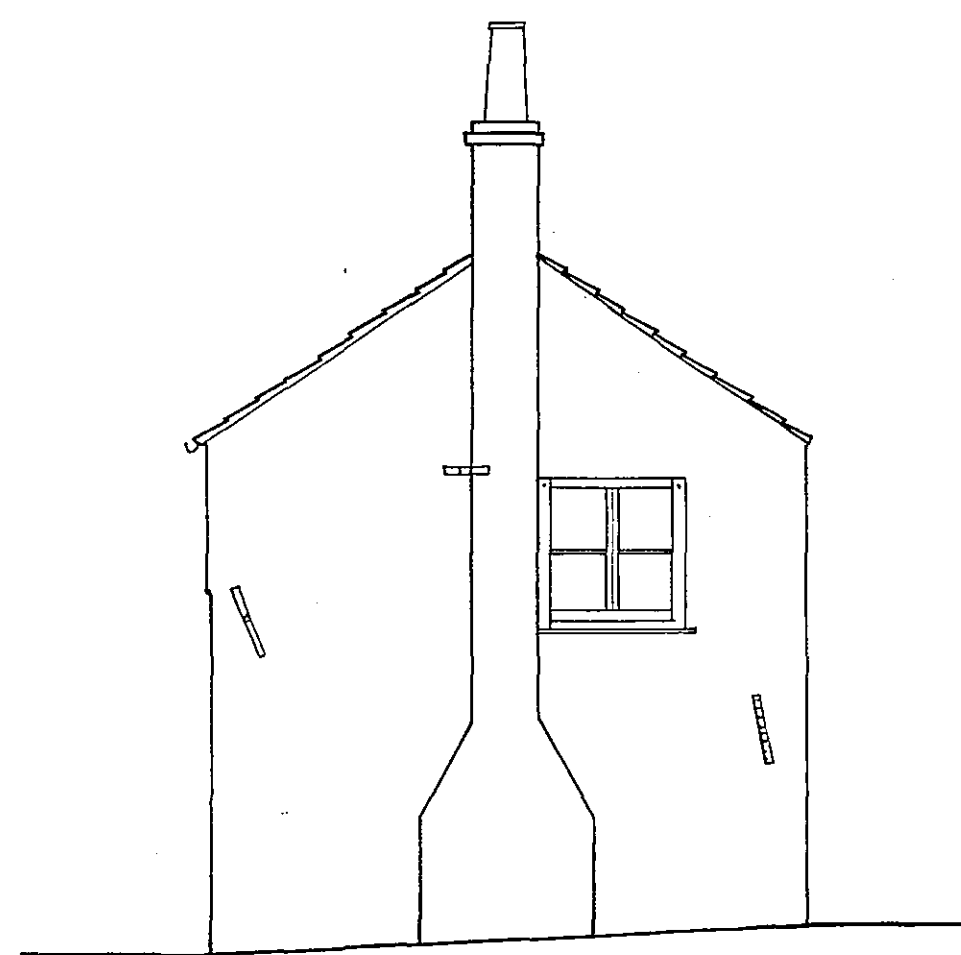

SOUTH ELEVATION


1:50

NB. Shown without oil tank & mounting.




EAST ELEVATION

1:50

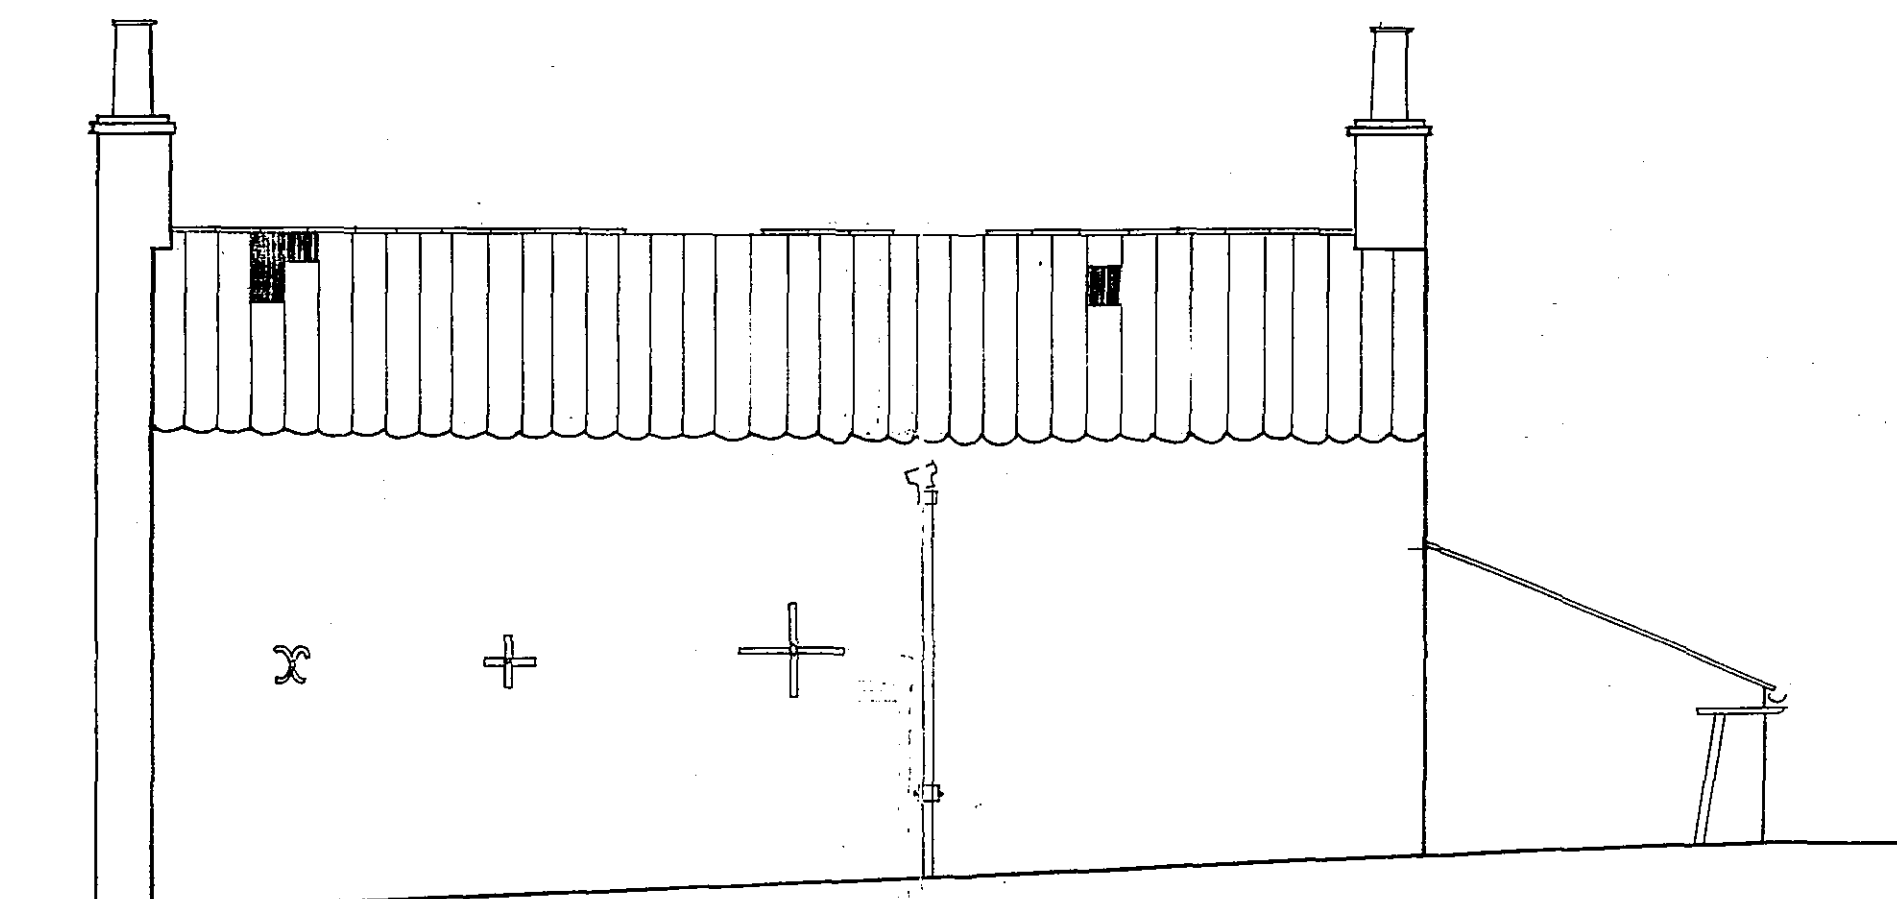


NORTH ELEVATION

1:50

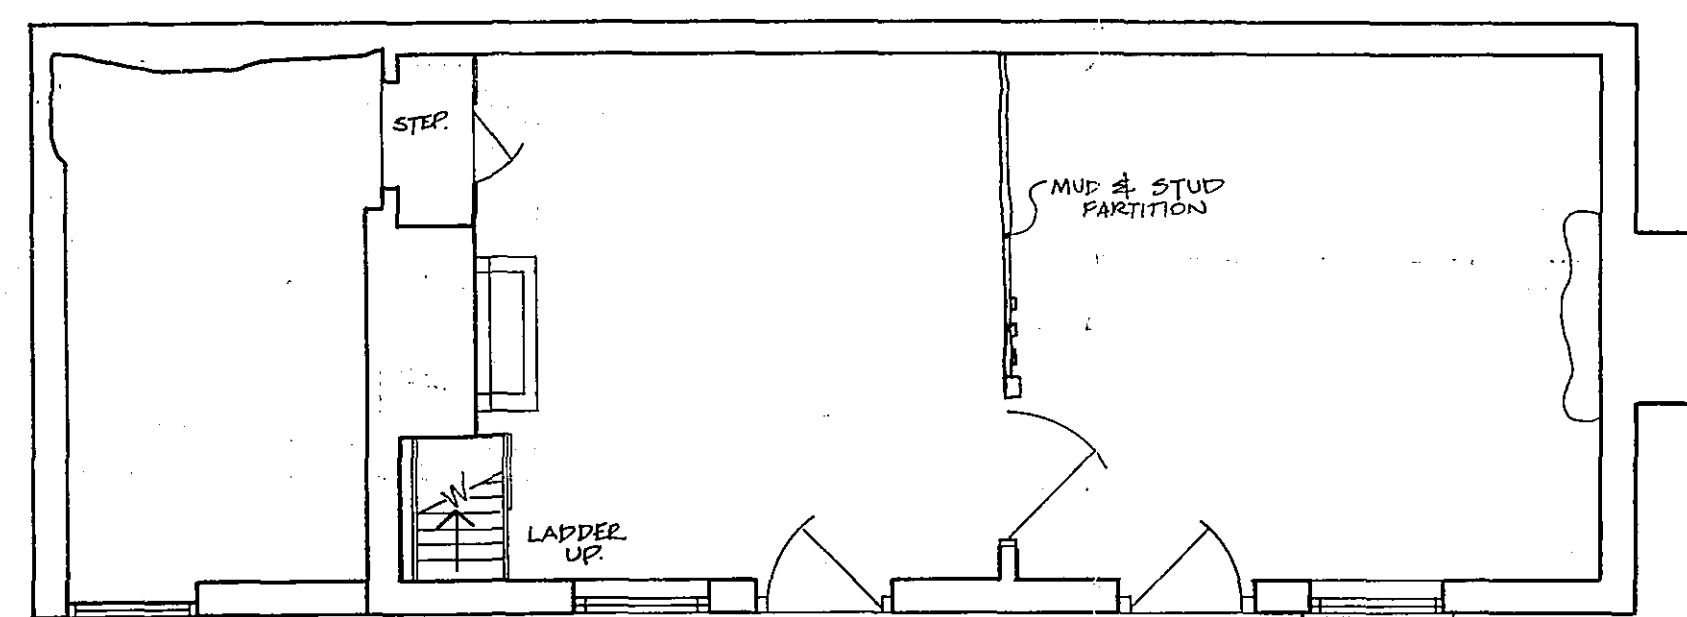


GROUND FLOOR PLAN

1:50

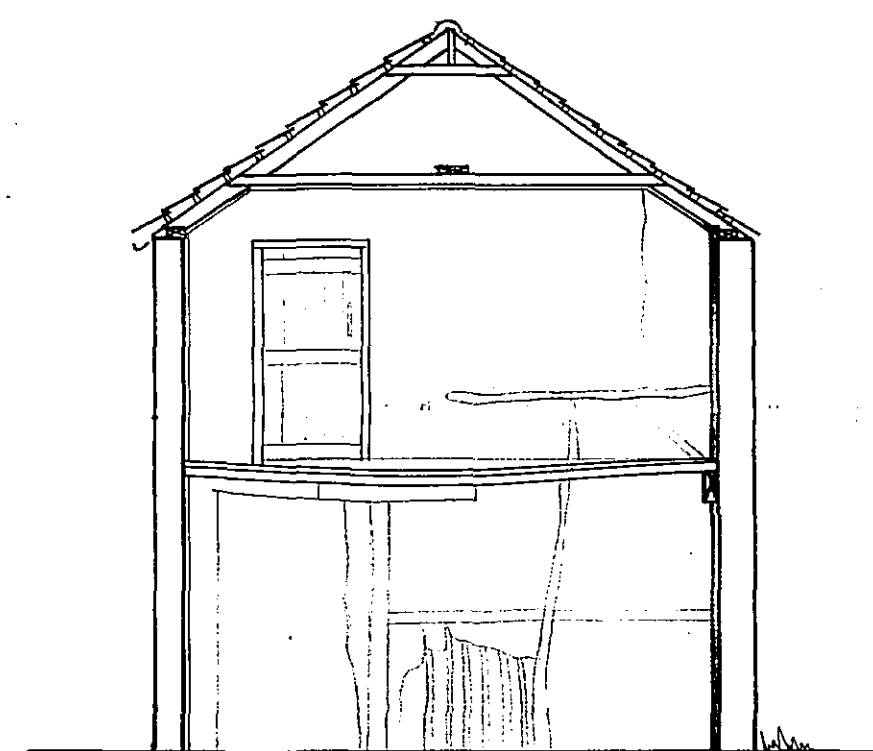


SECTION A-A

1:50

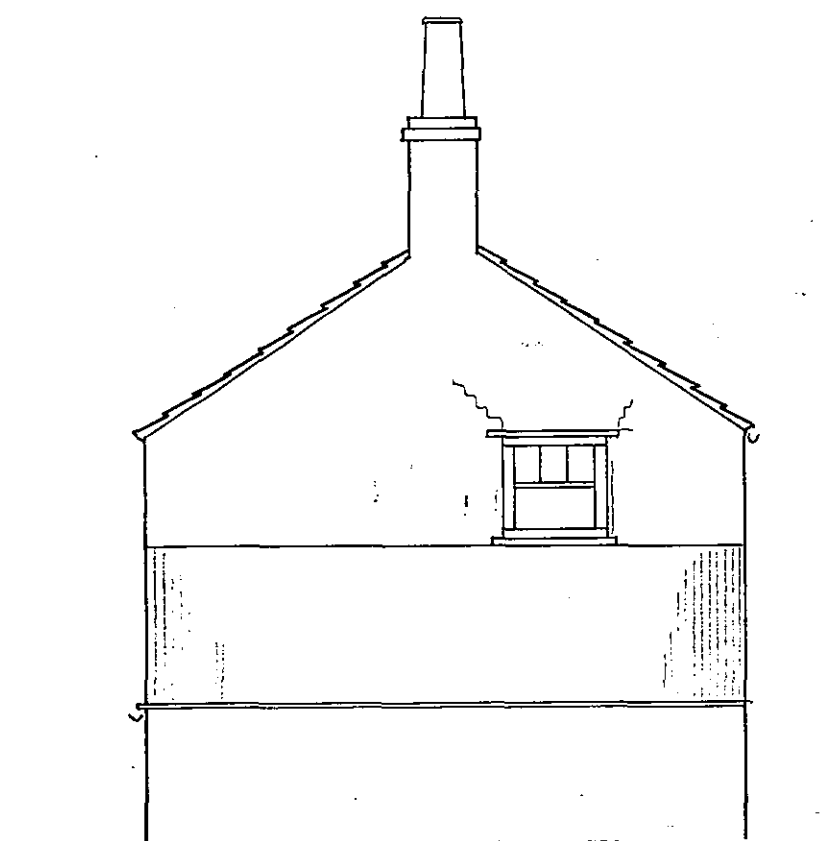


WEST ELEVATION

1:50

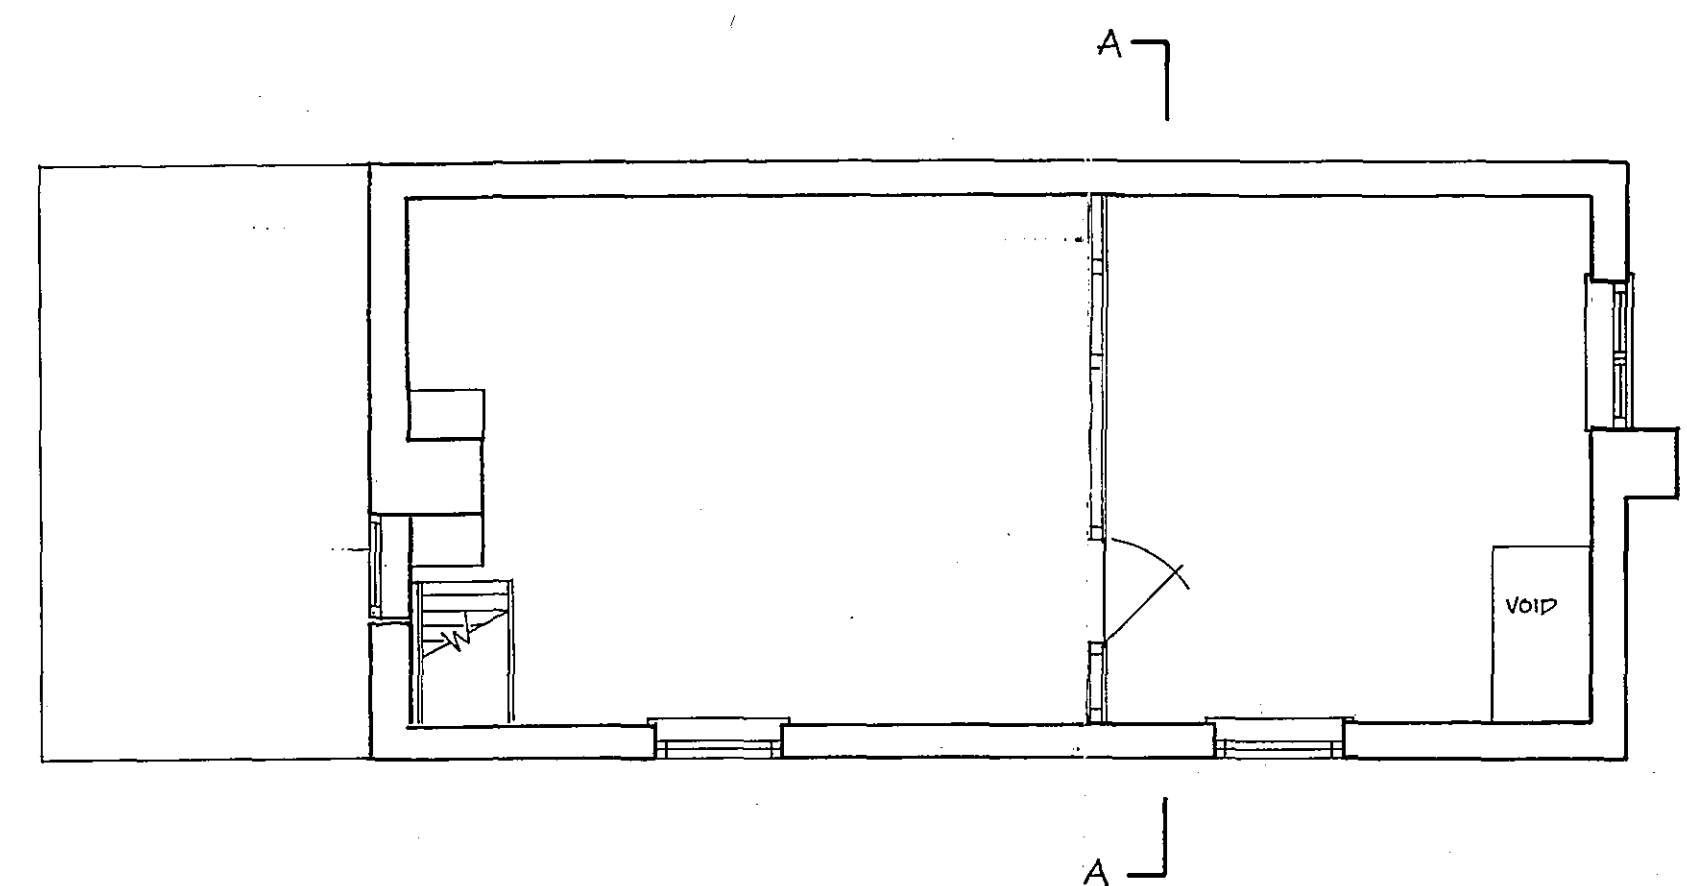



FIRST FLOOR PLAN

1:50

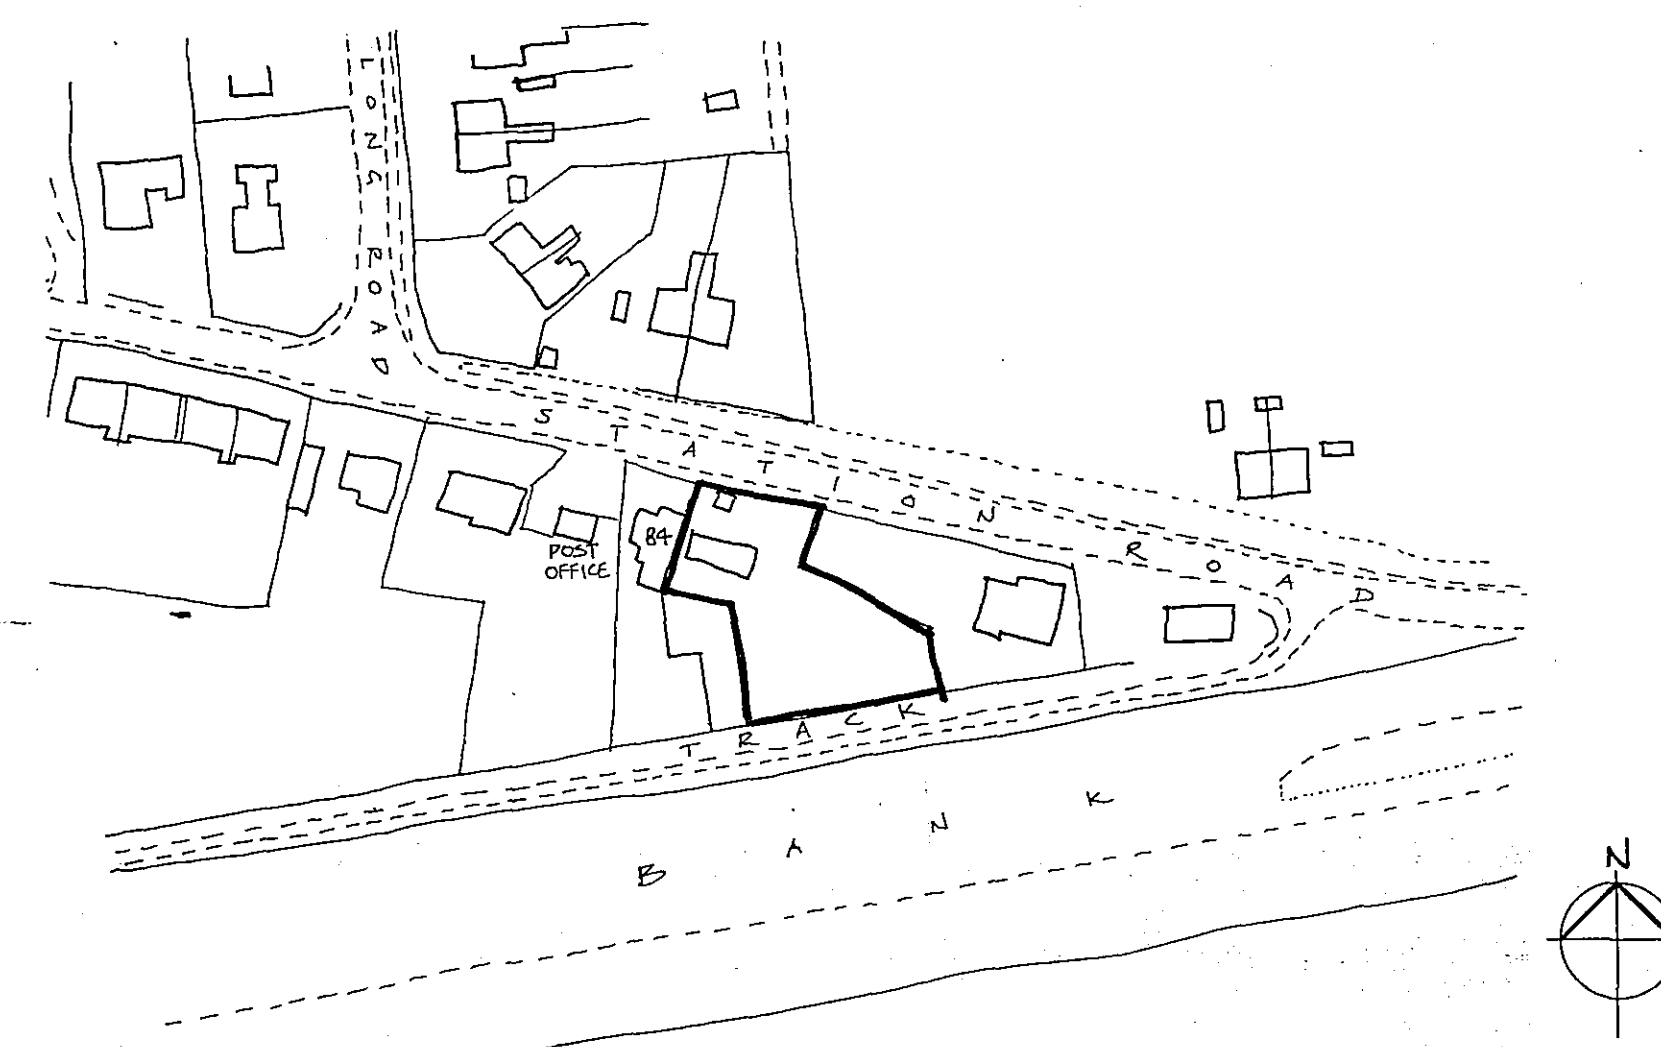

SITE LOCATION PLAN

1:1250

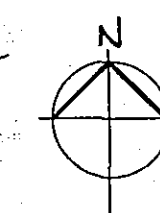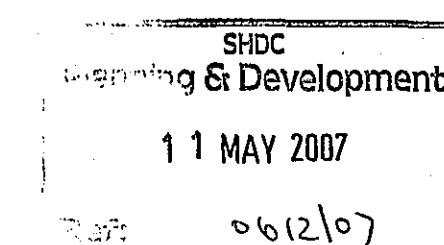

DETERMINED PLAN

JONATHAN BIGGADIKE
P.G. DIP. L.A. M.L.I.
PLANNING • DESIGN •
CONSERVATION

76 Severn Road, Spalding,
Lincolnshire, PE11 2JZ
Tel/Fax. 01775 769691

Project:
Re-instatement of pair of
cottages, adj. to 84 Station Road,
Tydd Gote, PE13 5RD.

PLANS AS EXISTING.

Client: Mr. K and Mrs. L Wallace

Date: January 2006

Drawn By: JB

Drawing No. W/06/01