

© Design Copyright reserved. Written consent must be obtained before copying or reproducing this drawing. Do not scale this drawing, use figured dimensions only. Contractors are responsible for taking and checking site dimensions. Any discrepancy must be reported to the Architectural Technologist immediately.

LEGEND / NOTES COLUMN :

REV. A Plans digitised for application(s) 11/10/07 AF
REV. B Bricked up openings shown 03/06/08 AF



NORTH-EAST ELEVATION

SCALE 1:50



NORTH-WEST ELEVATION

SCALE 1:50

SHDC
Planning & Development
24 AUG 2009
Ref: 0655-09



ALFORD | BOSTON | LOUTH | BRANTHAM | SKEGNESS

Neil Dowdman Architecture Ltd
14 Main Ridge West Boston Lincs PE21 8QQ
T: 01205 357272 F: 01205 351115
E: boston@neildowdman-architecture.co.uk

Chartered Architects | Chartered Architectural Technologist
Designers | Building Engineers | Planning Supervisors
Project Managers | Party Wall Surveyors | Access Consultants

**DETERMINED
PLAN**
nda

www.neildowdman-architecture.co.uk

Client
Mr Sheppard & Mr. O'Hegarty

Project
Proposed Alterations & Extension to
Roman Lodge
Tydd St. Mary
Spalding
Lincolnshire PE13 5SB


Title
Existing Elevations

Scale
1:50
Date
Oct '07'
Drawn By
AF
Checked By
GR
Drawing No.
B2043/03
Revision
B

ELEVATIONS


SCALE 1:20

W1, W2 & W8

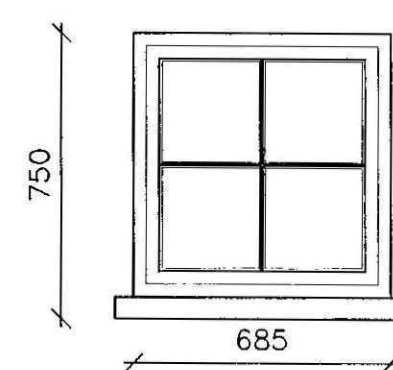


PROPOSED BEDROOM/WC WINDOWS

W5

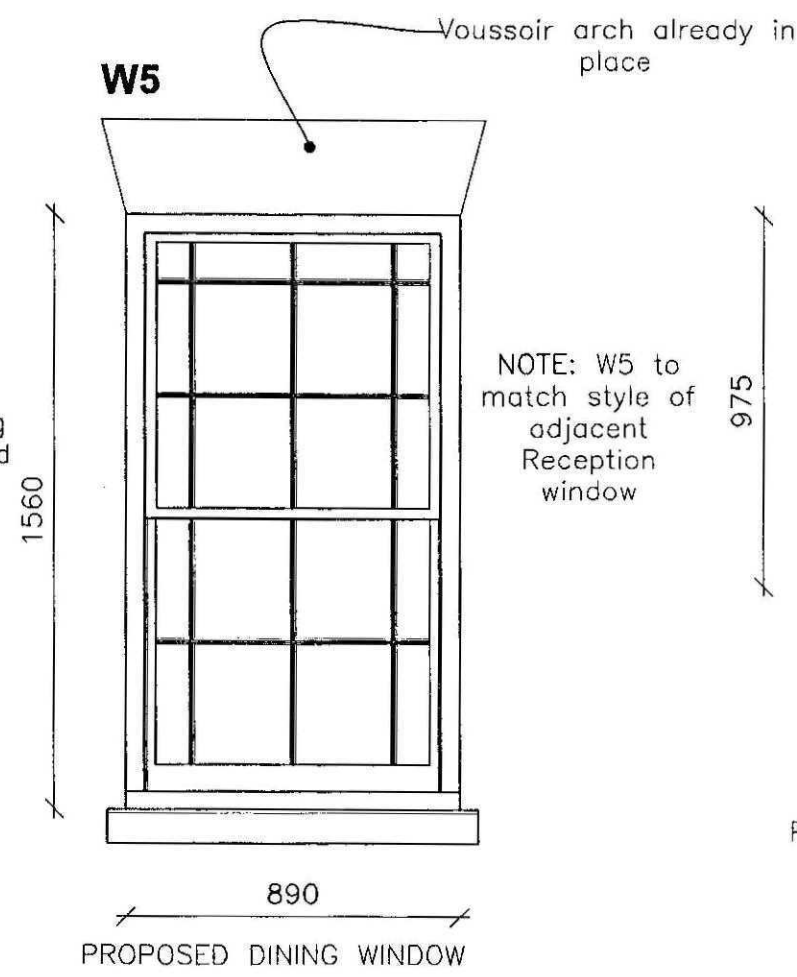


PROPOSED DINING WINDOW

W6 & W7

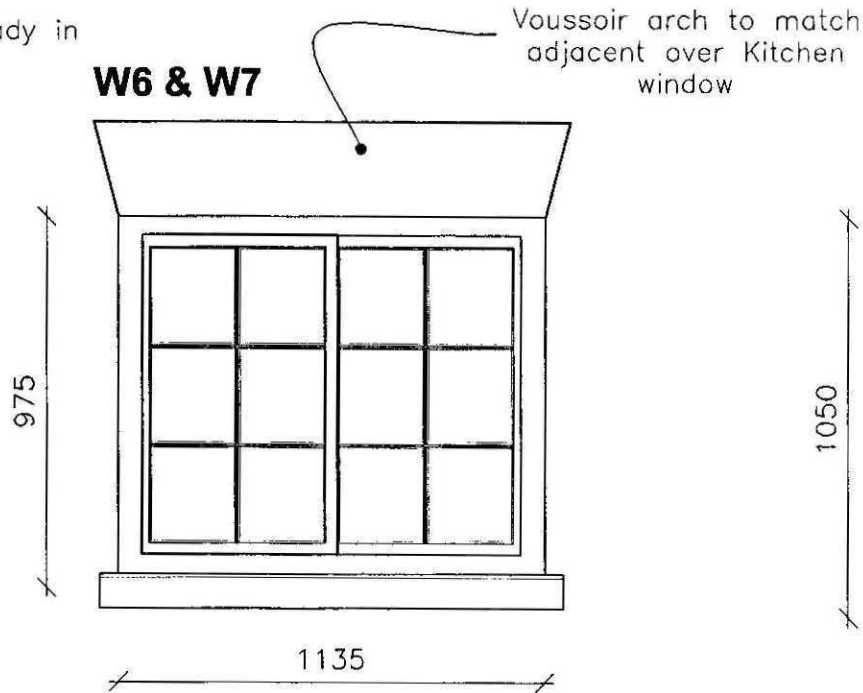


PROPOSED KITCHEN/UTILITY WINDOWS

W9

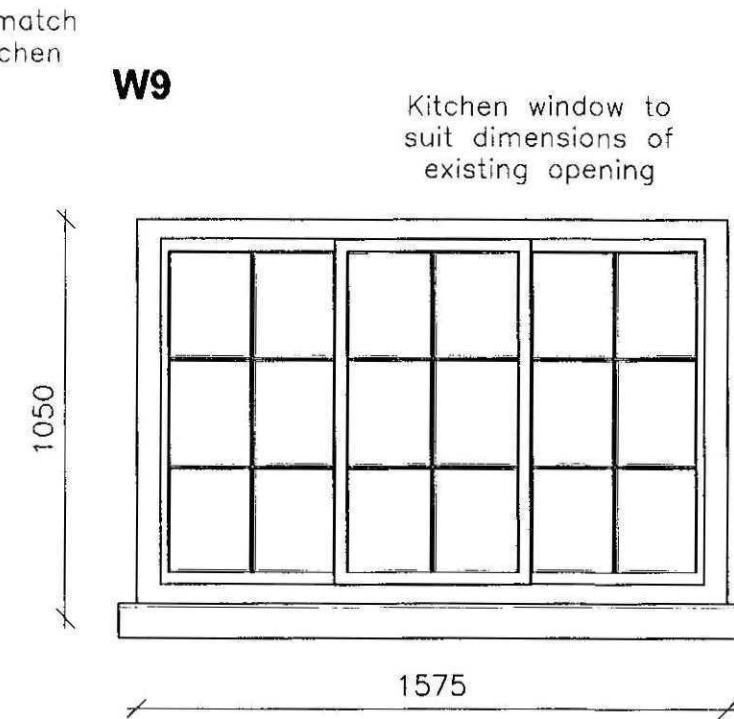

PROPOSED REPLACEMENT KITCHEN WINDOW

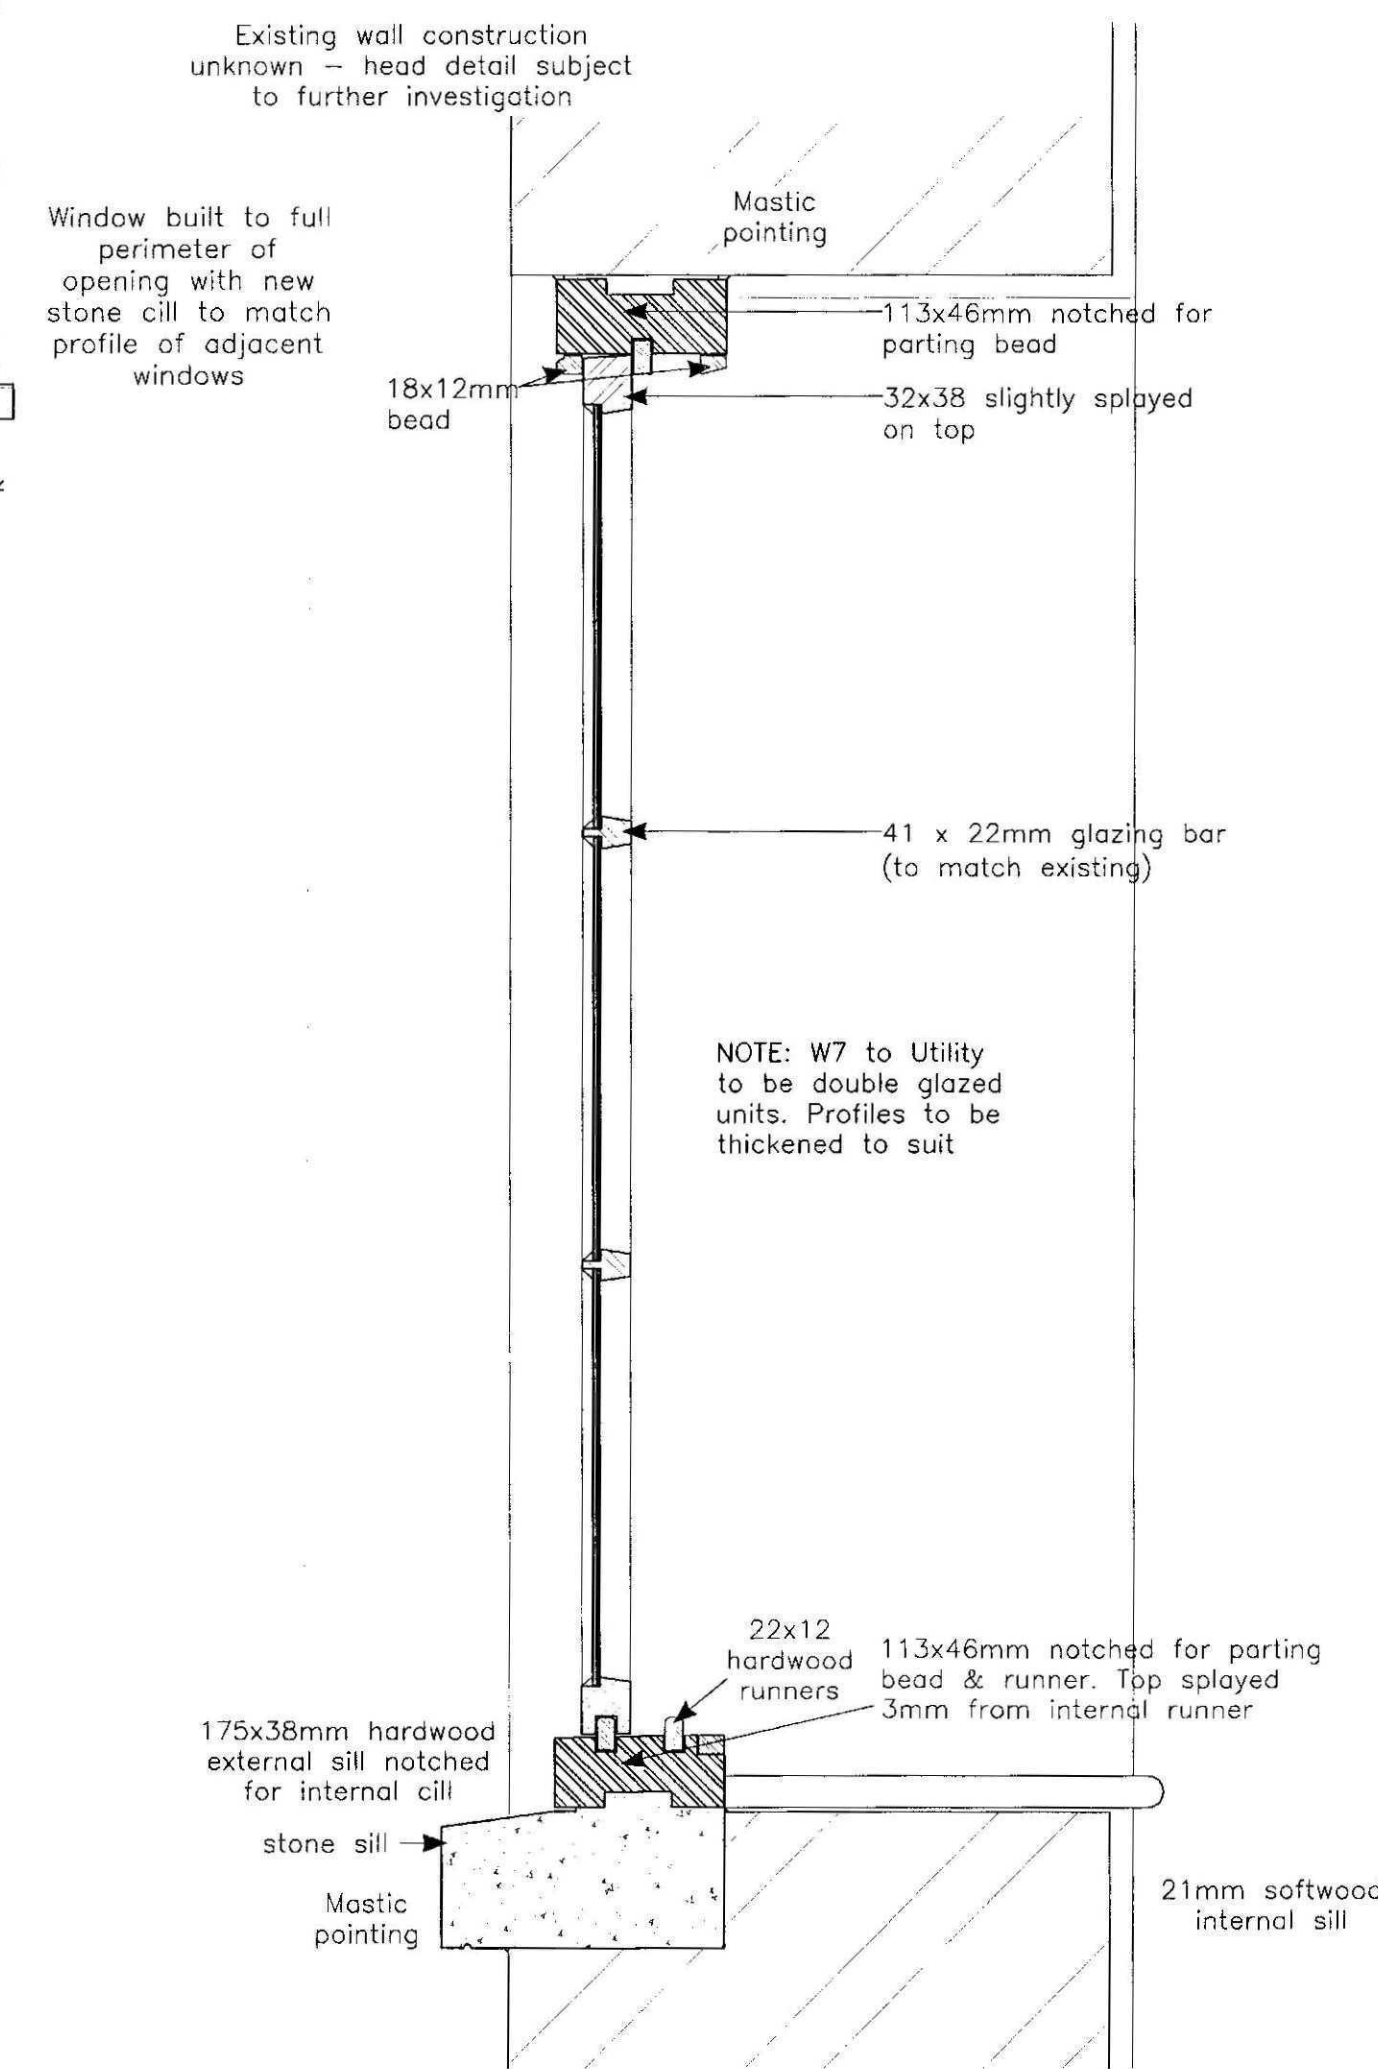

W9, 6 & 7

GENERAL NOTES


Sizes shown indicative. Contractor responsible for checking dimensions prior to manufacture

Proposed windows to suit existing brick courses where appropriate

Ironmongery to match existing where appropriate


All external ironmongery to converted barn to be in black

References to new ironmongery refer to those supplied by Middleton Hardware Ltd., Peterborough

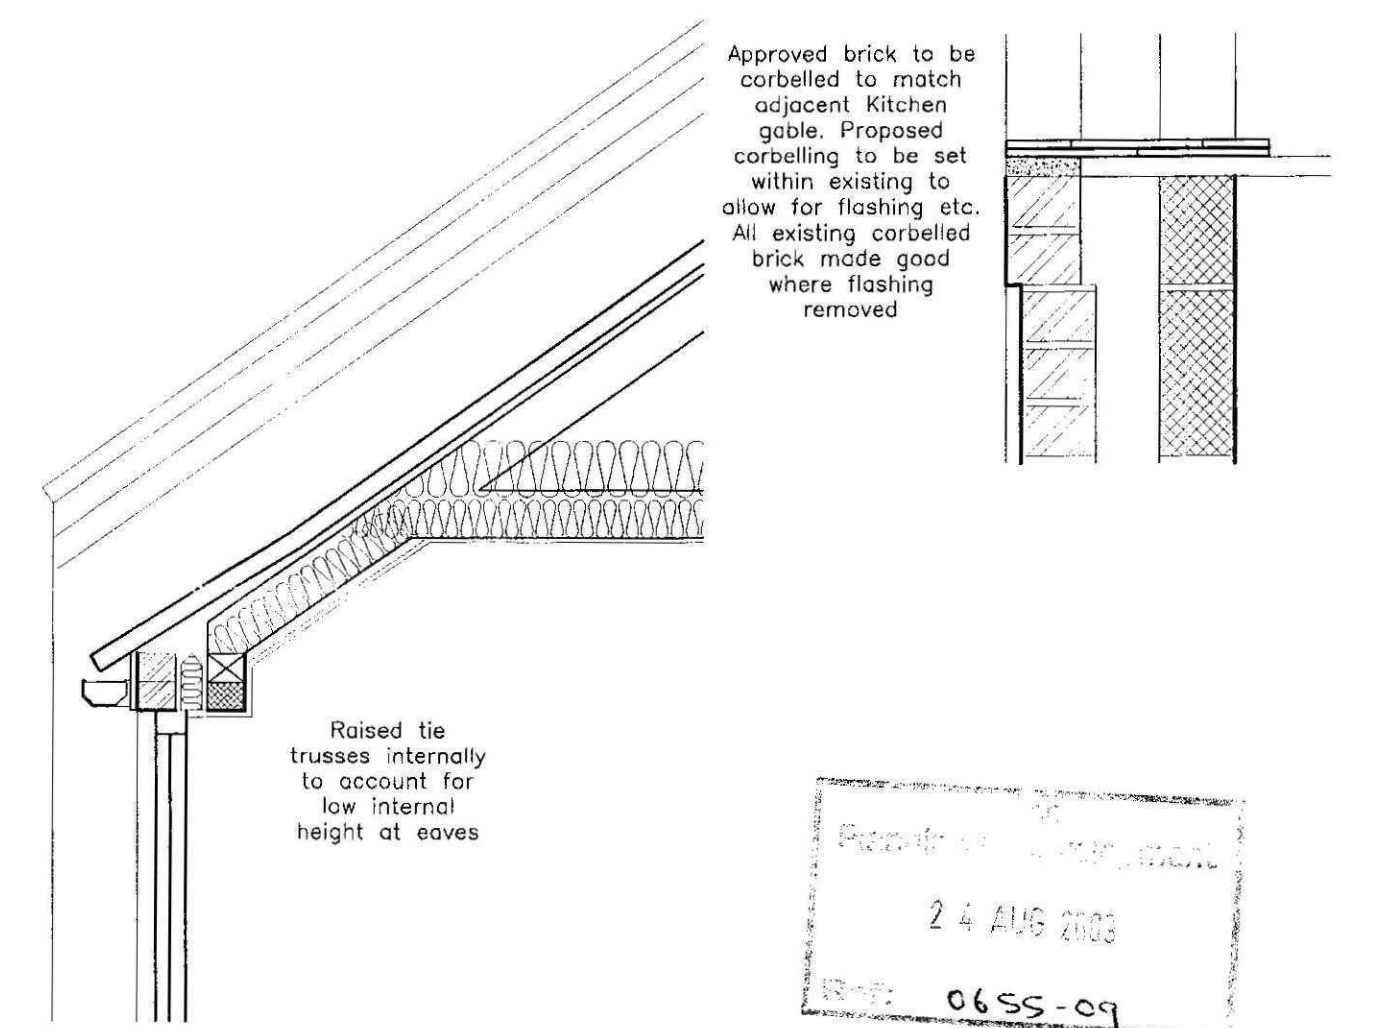

UTILITY EAVES/VERGE DETAILS


SCALE (AS NOTED)

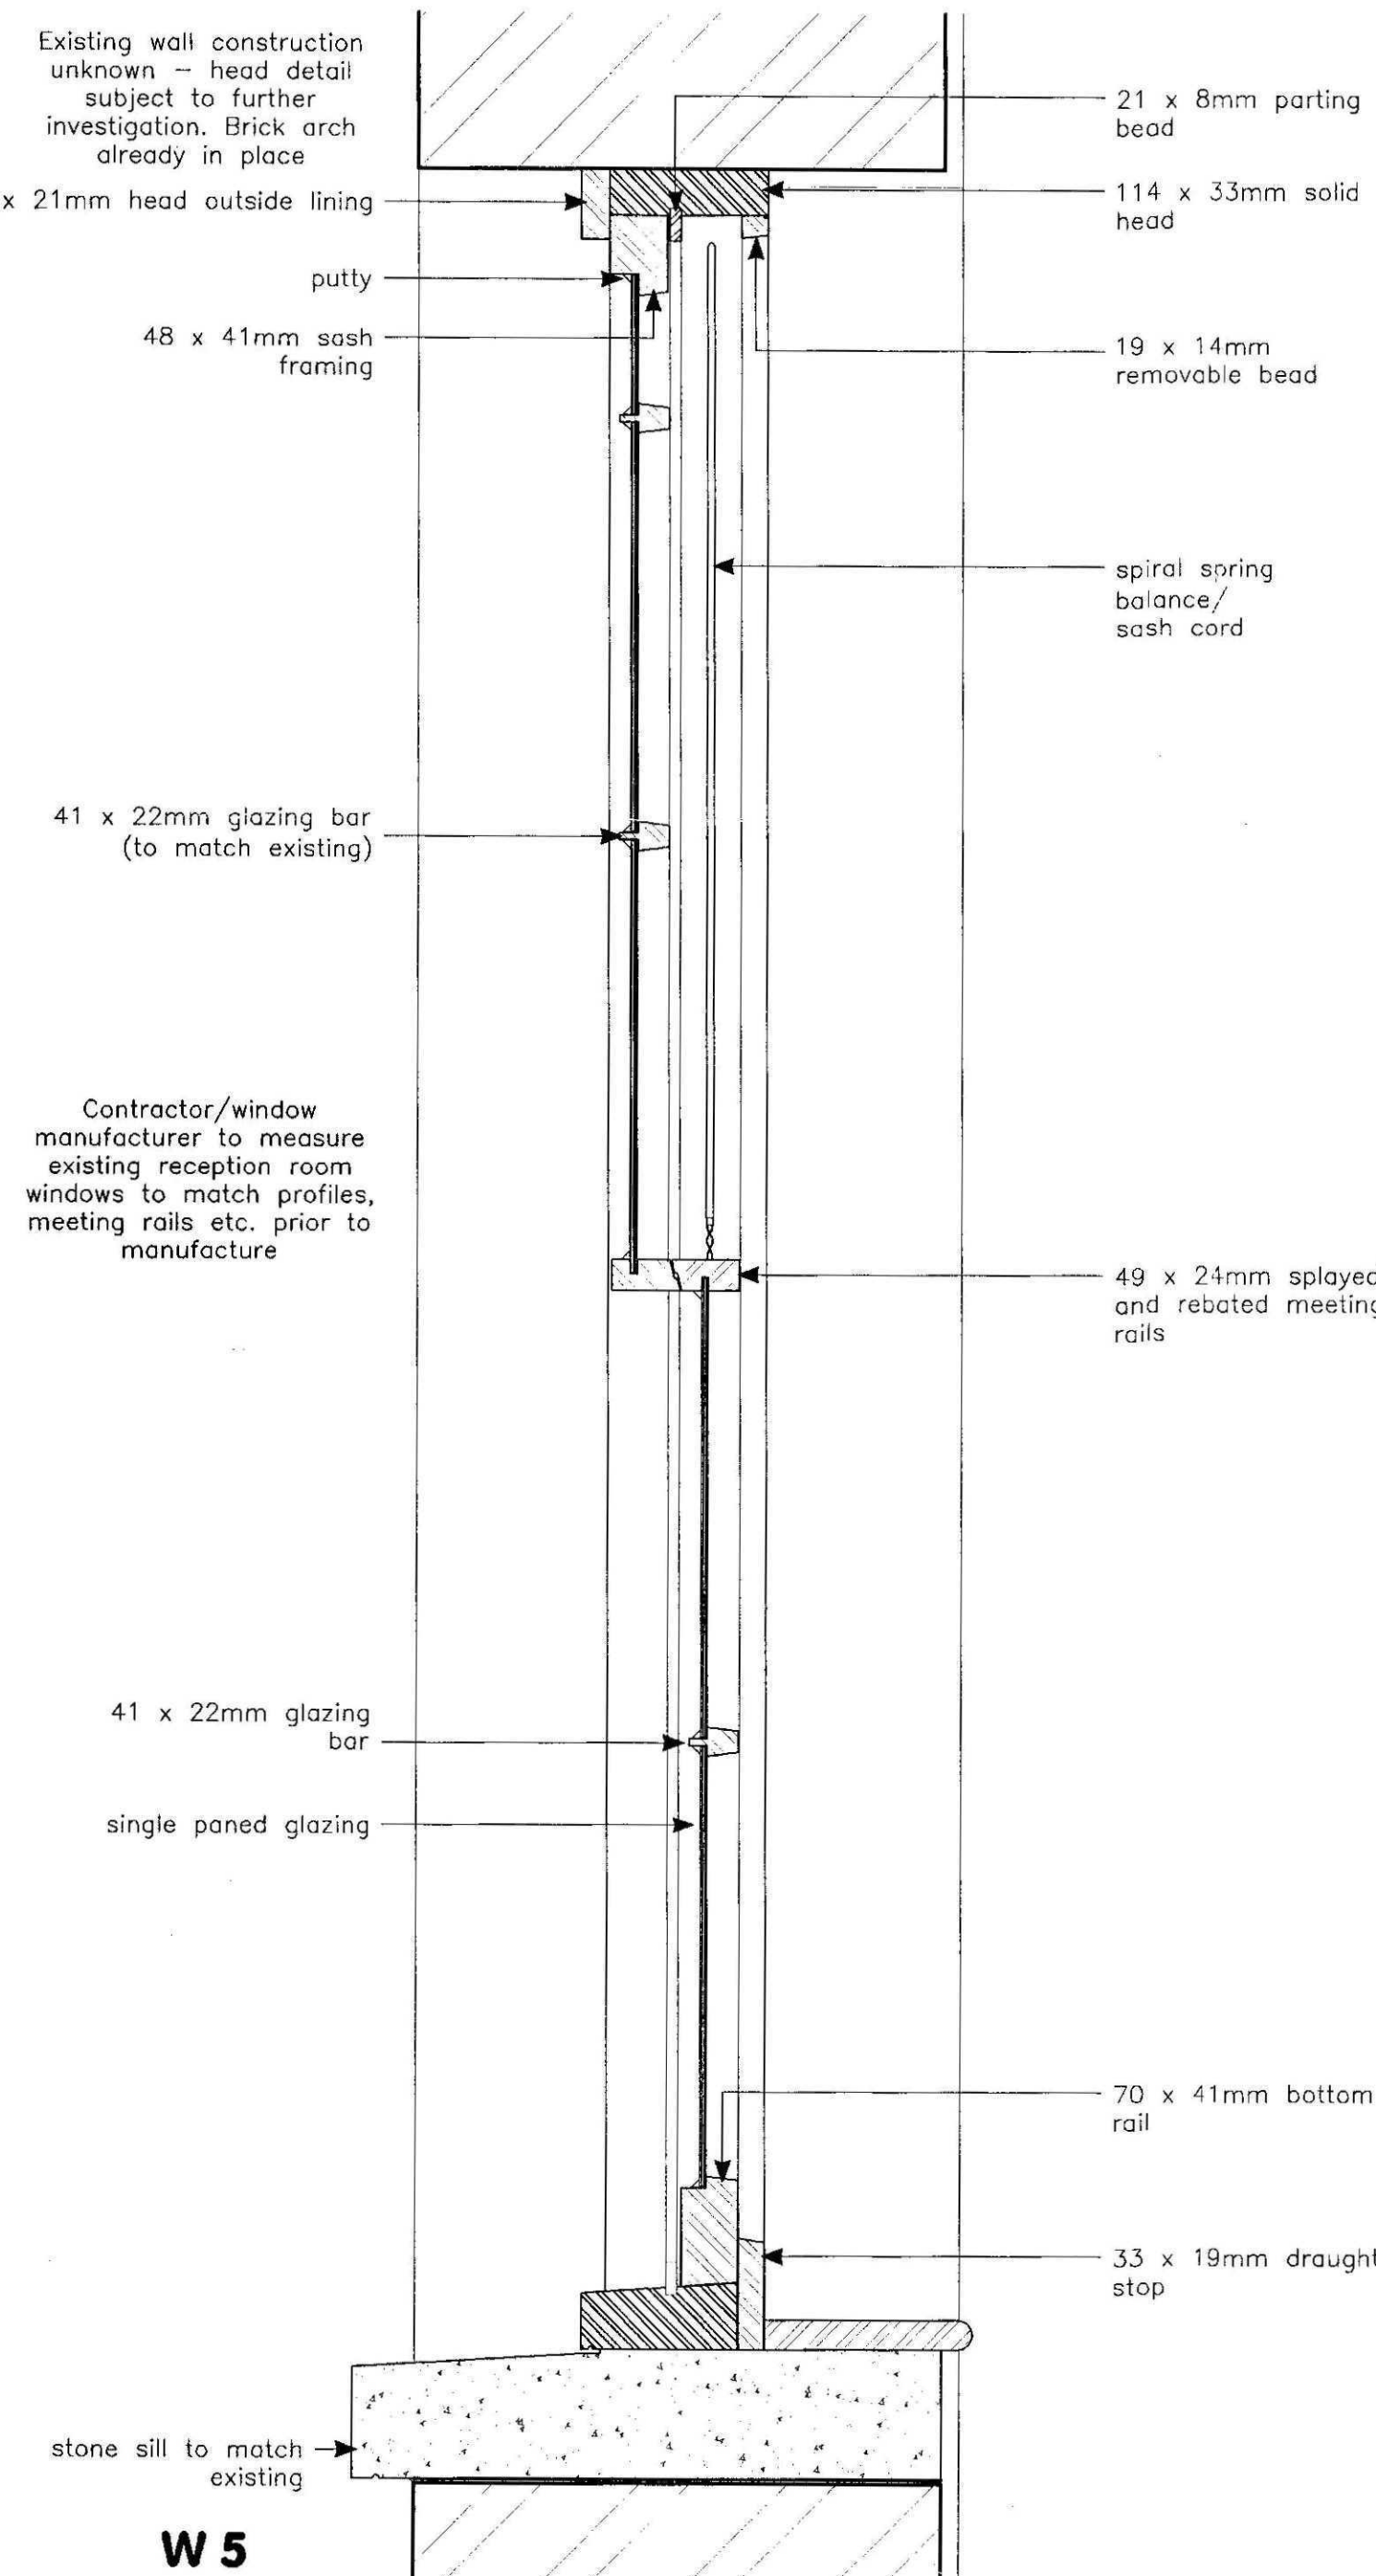

W5

LONGITUDINAL SECTIONS

SCALE 1:5

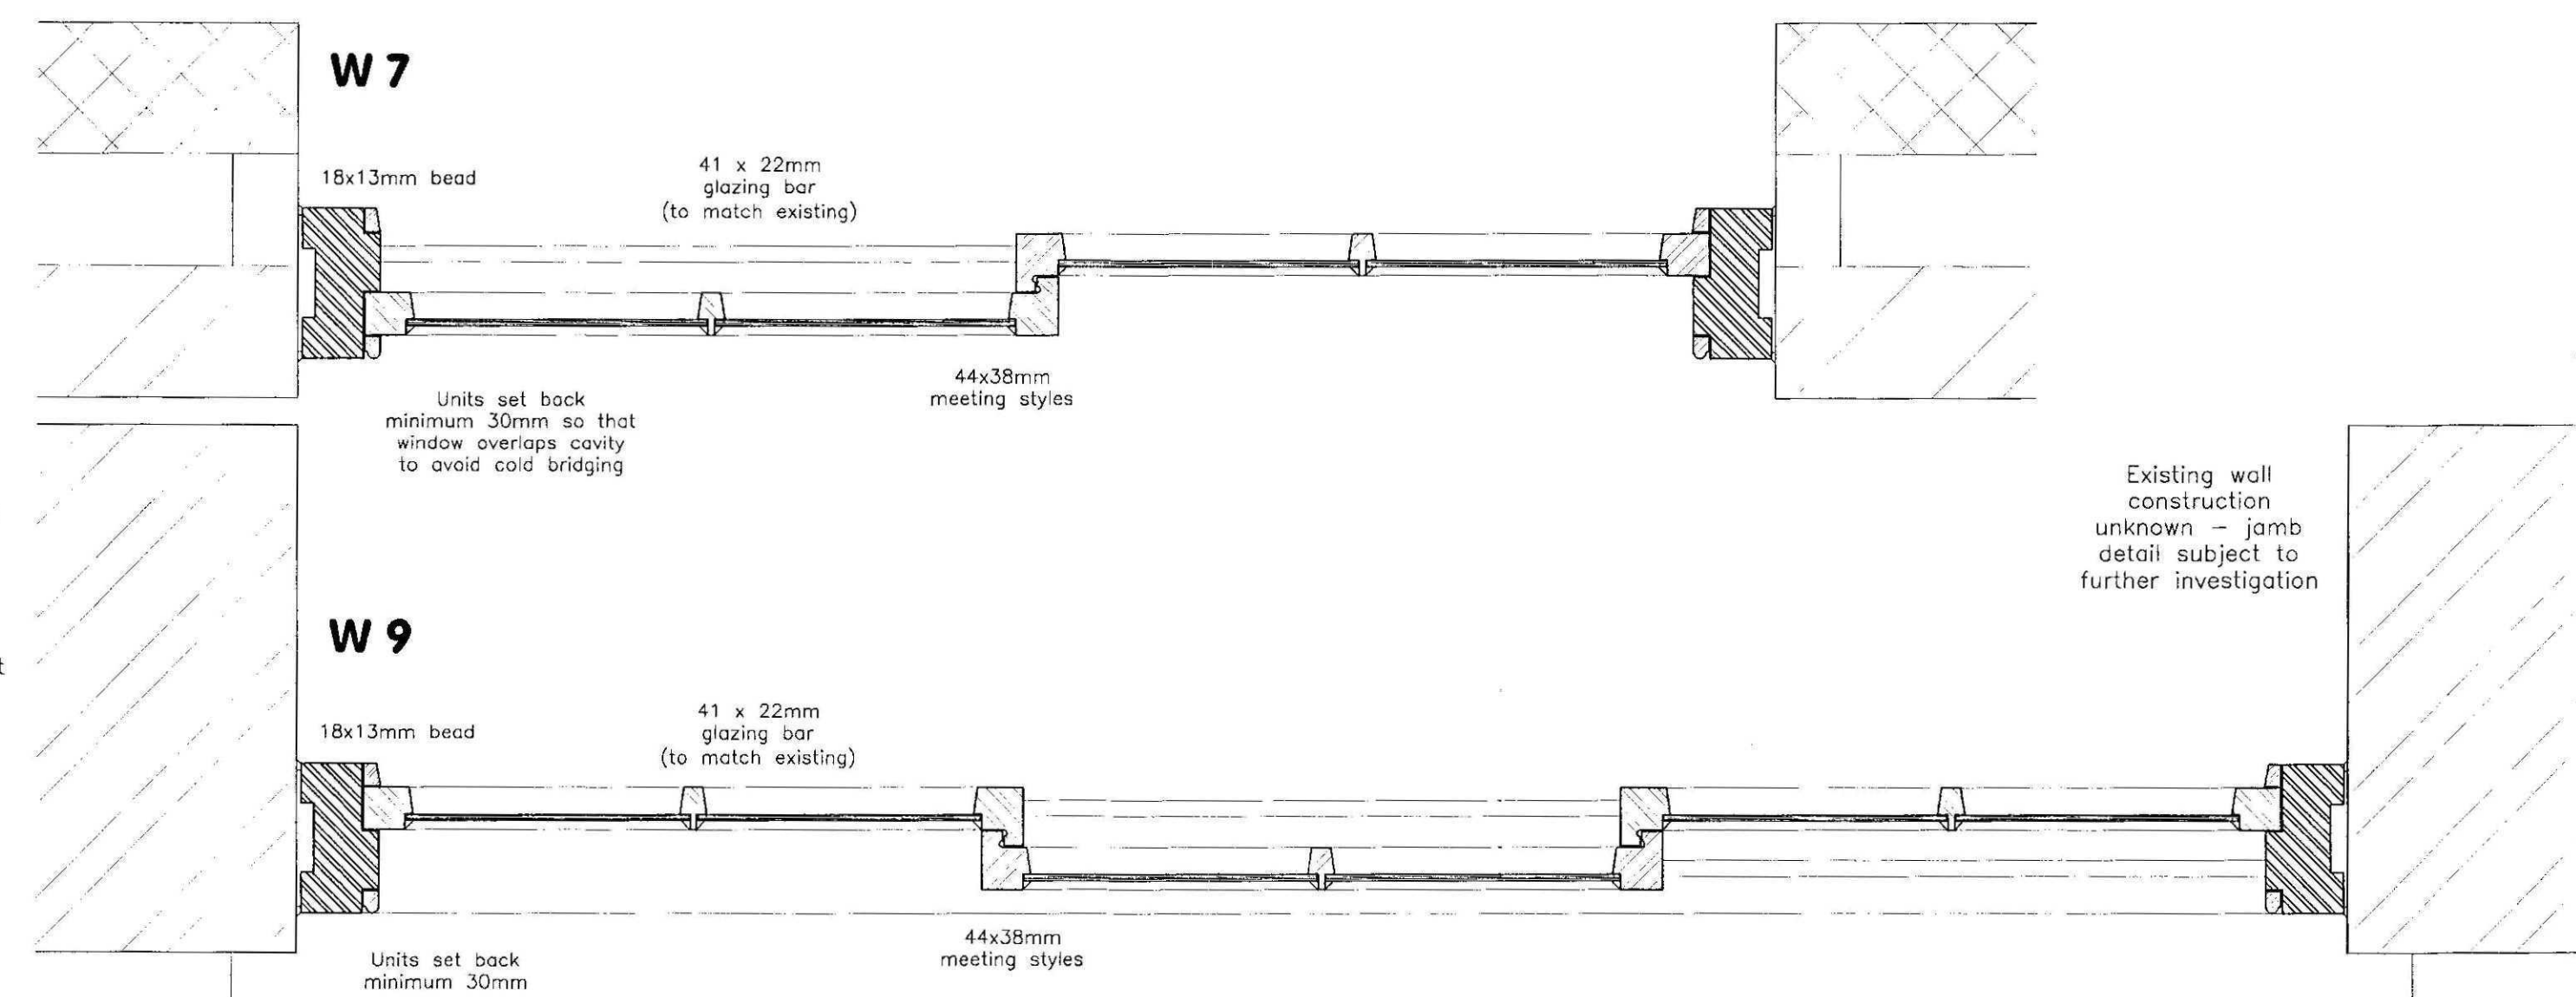

PLAN SECTIONS

SCALE 1:5

NEIL DOWLMAN Architecture

ALFORD | BOSTON | LOUTH | GRANTHAM | SKEGNESS

Neil Dowlman Architecture Ltd
14 Main Ridge West Boston Lincs PE21 6QQ
T: 01509 357272 F: 01509 351115
E: boston@neildowlman-architecture.co.uk

Chartered Architects | Chartered Architectural Technologists
Designers | Building Engineers | Planning Supervisors
Project Managers | Party Wall Surveyors | Access Consultants

www.neildowlman-architecture.co.uk

DETERMINED PLAN

nda

Client
Mr Sheppard & Mr. O'Hegarty

Project
Proposed Alterations & Extension to Roman Lodge
Tydd St. Mary
Spalding
Lincolnshire PE13 5SB

Title
Proposed Joinery Details (1)

Scale
As Shown

Date
March '09

Drawn By
AF

Checked By
GR

Drawing No.
B2043/14

Revision
B

