



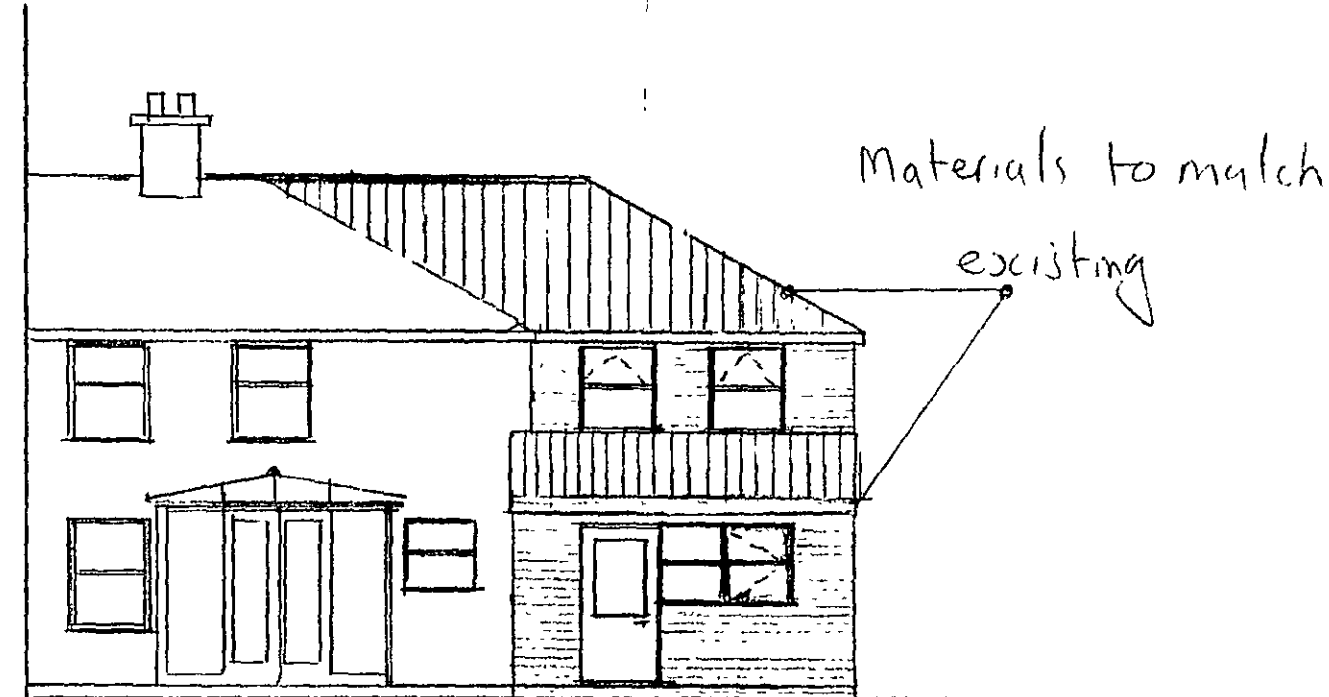


Front Elevation



Rear Elevation

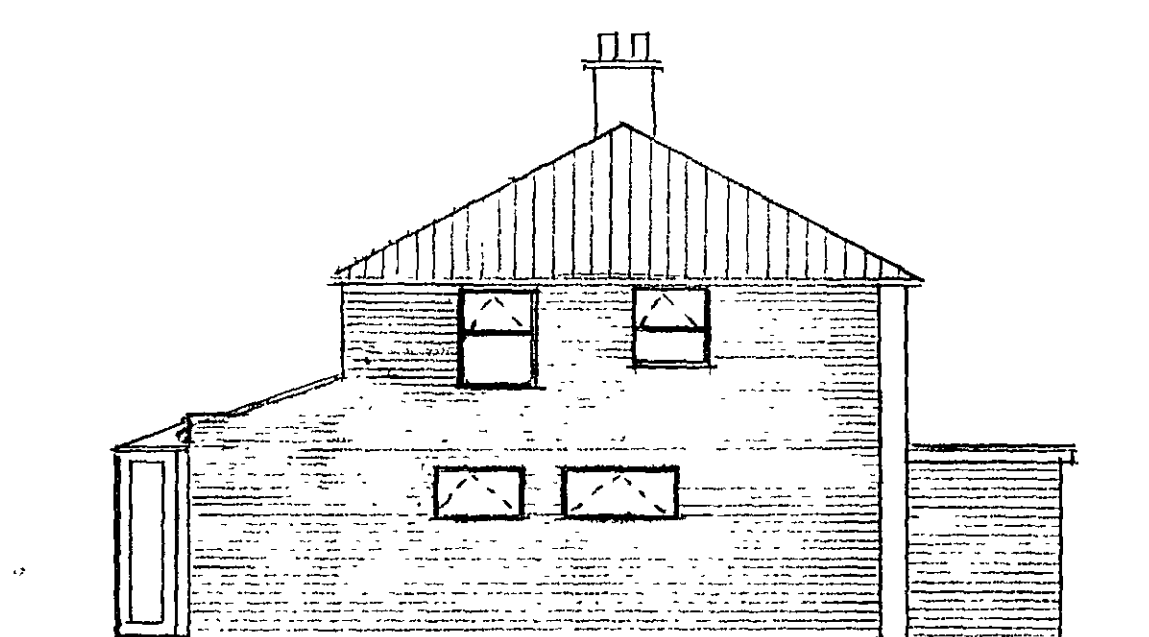


Side Elevation

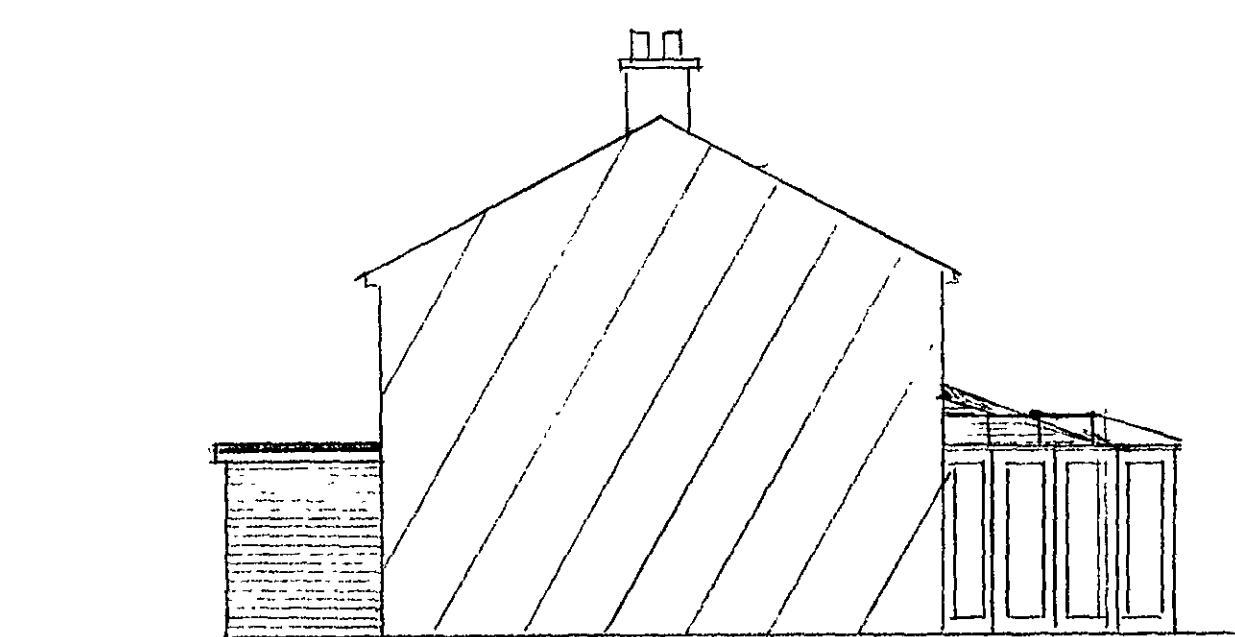


Side Elevation

Proposed

Proposed Ground Floor

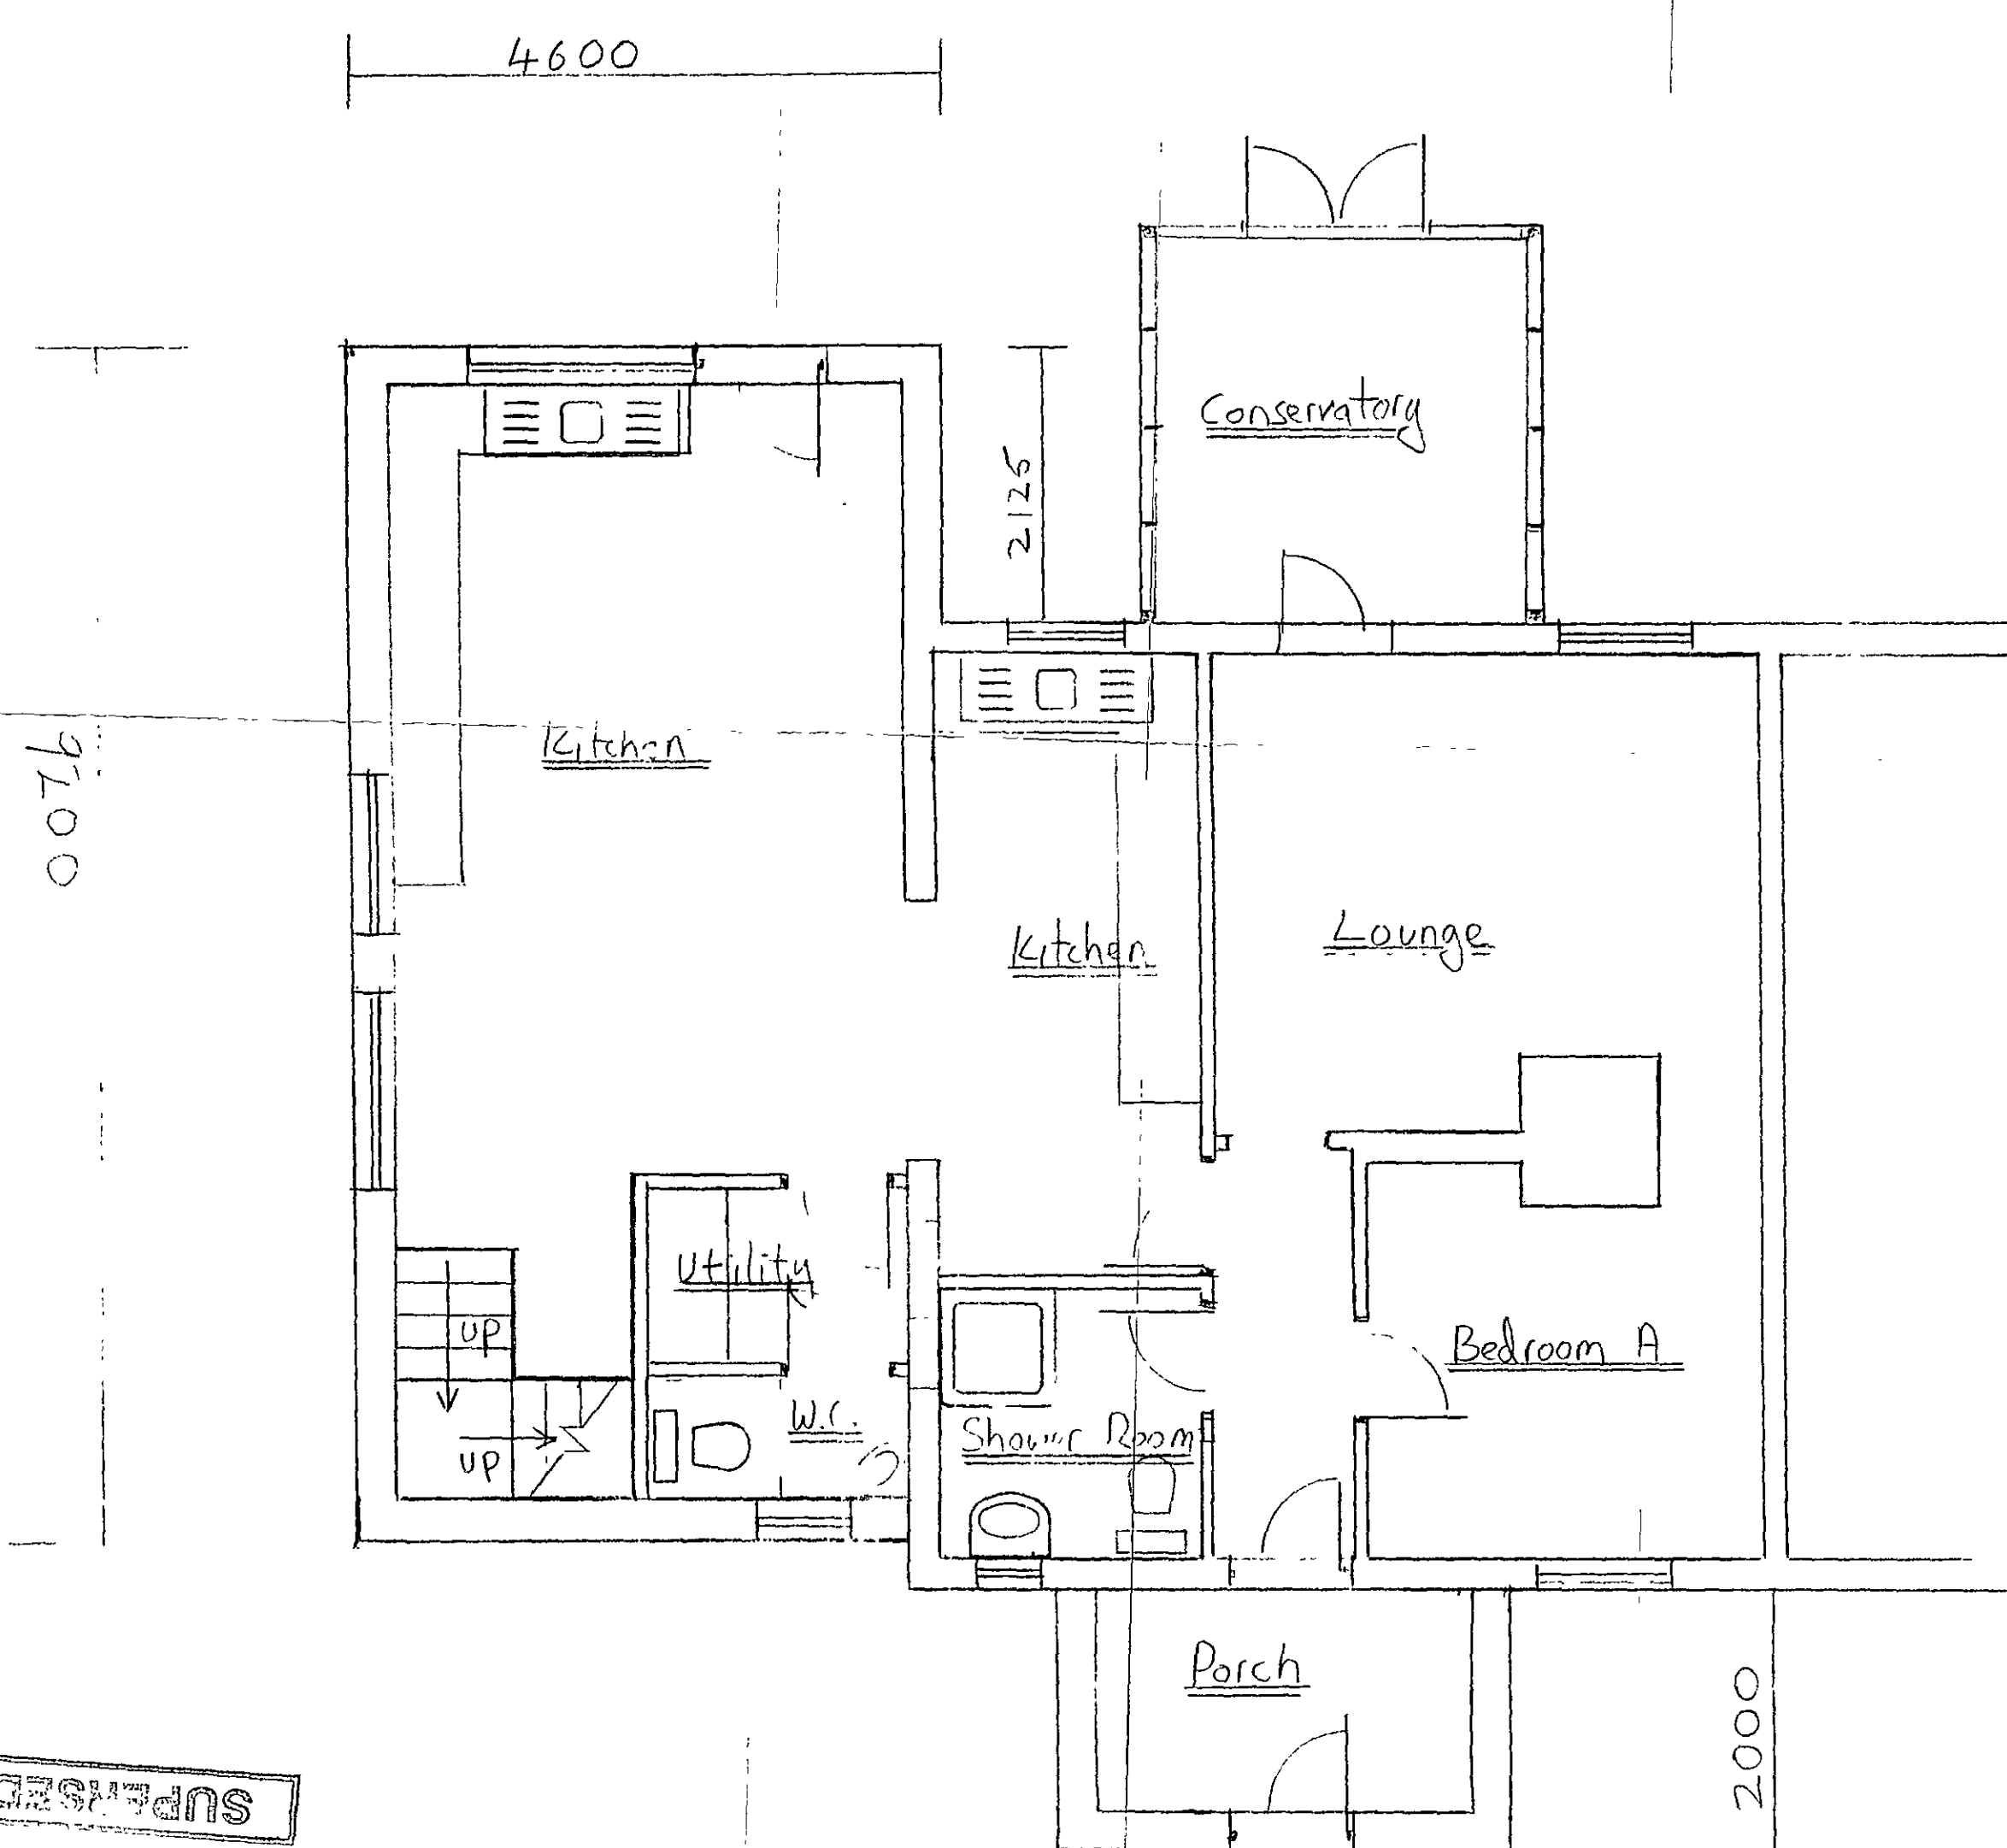

Proposed First Floor

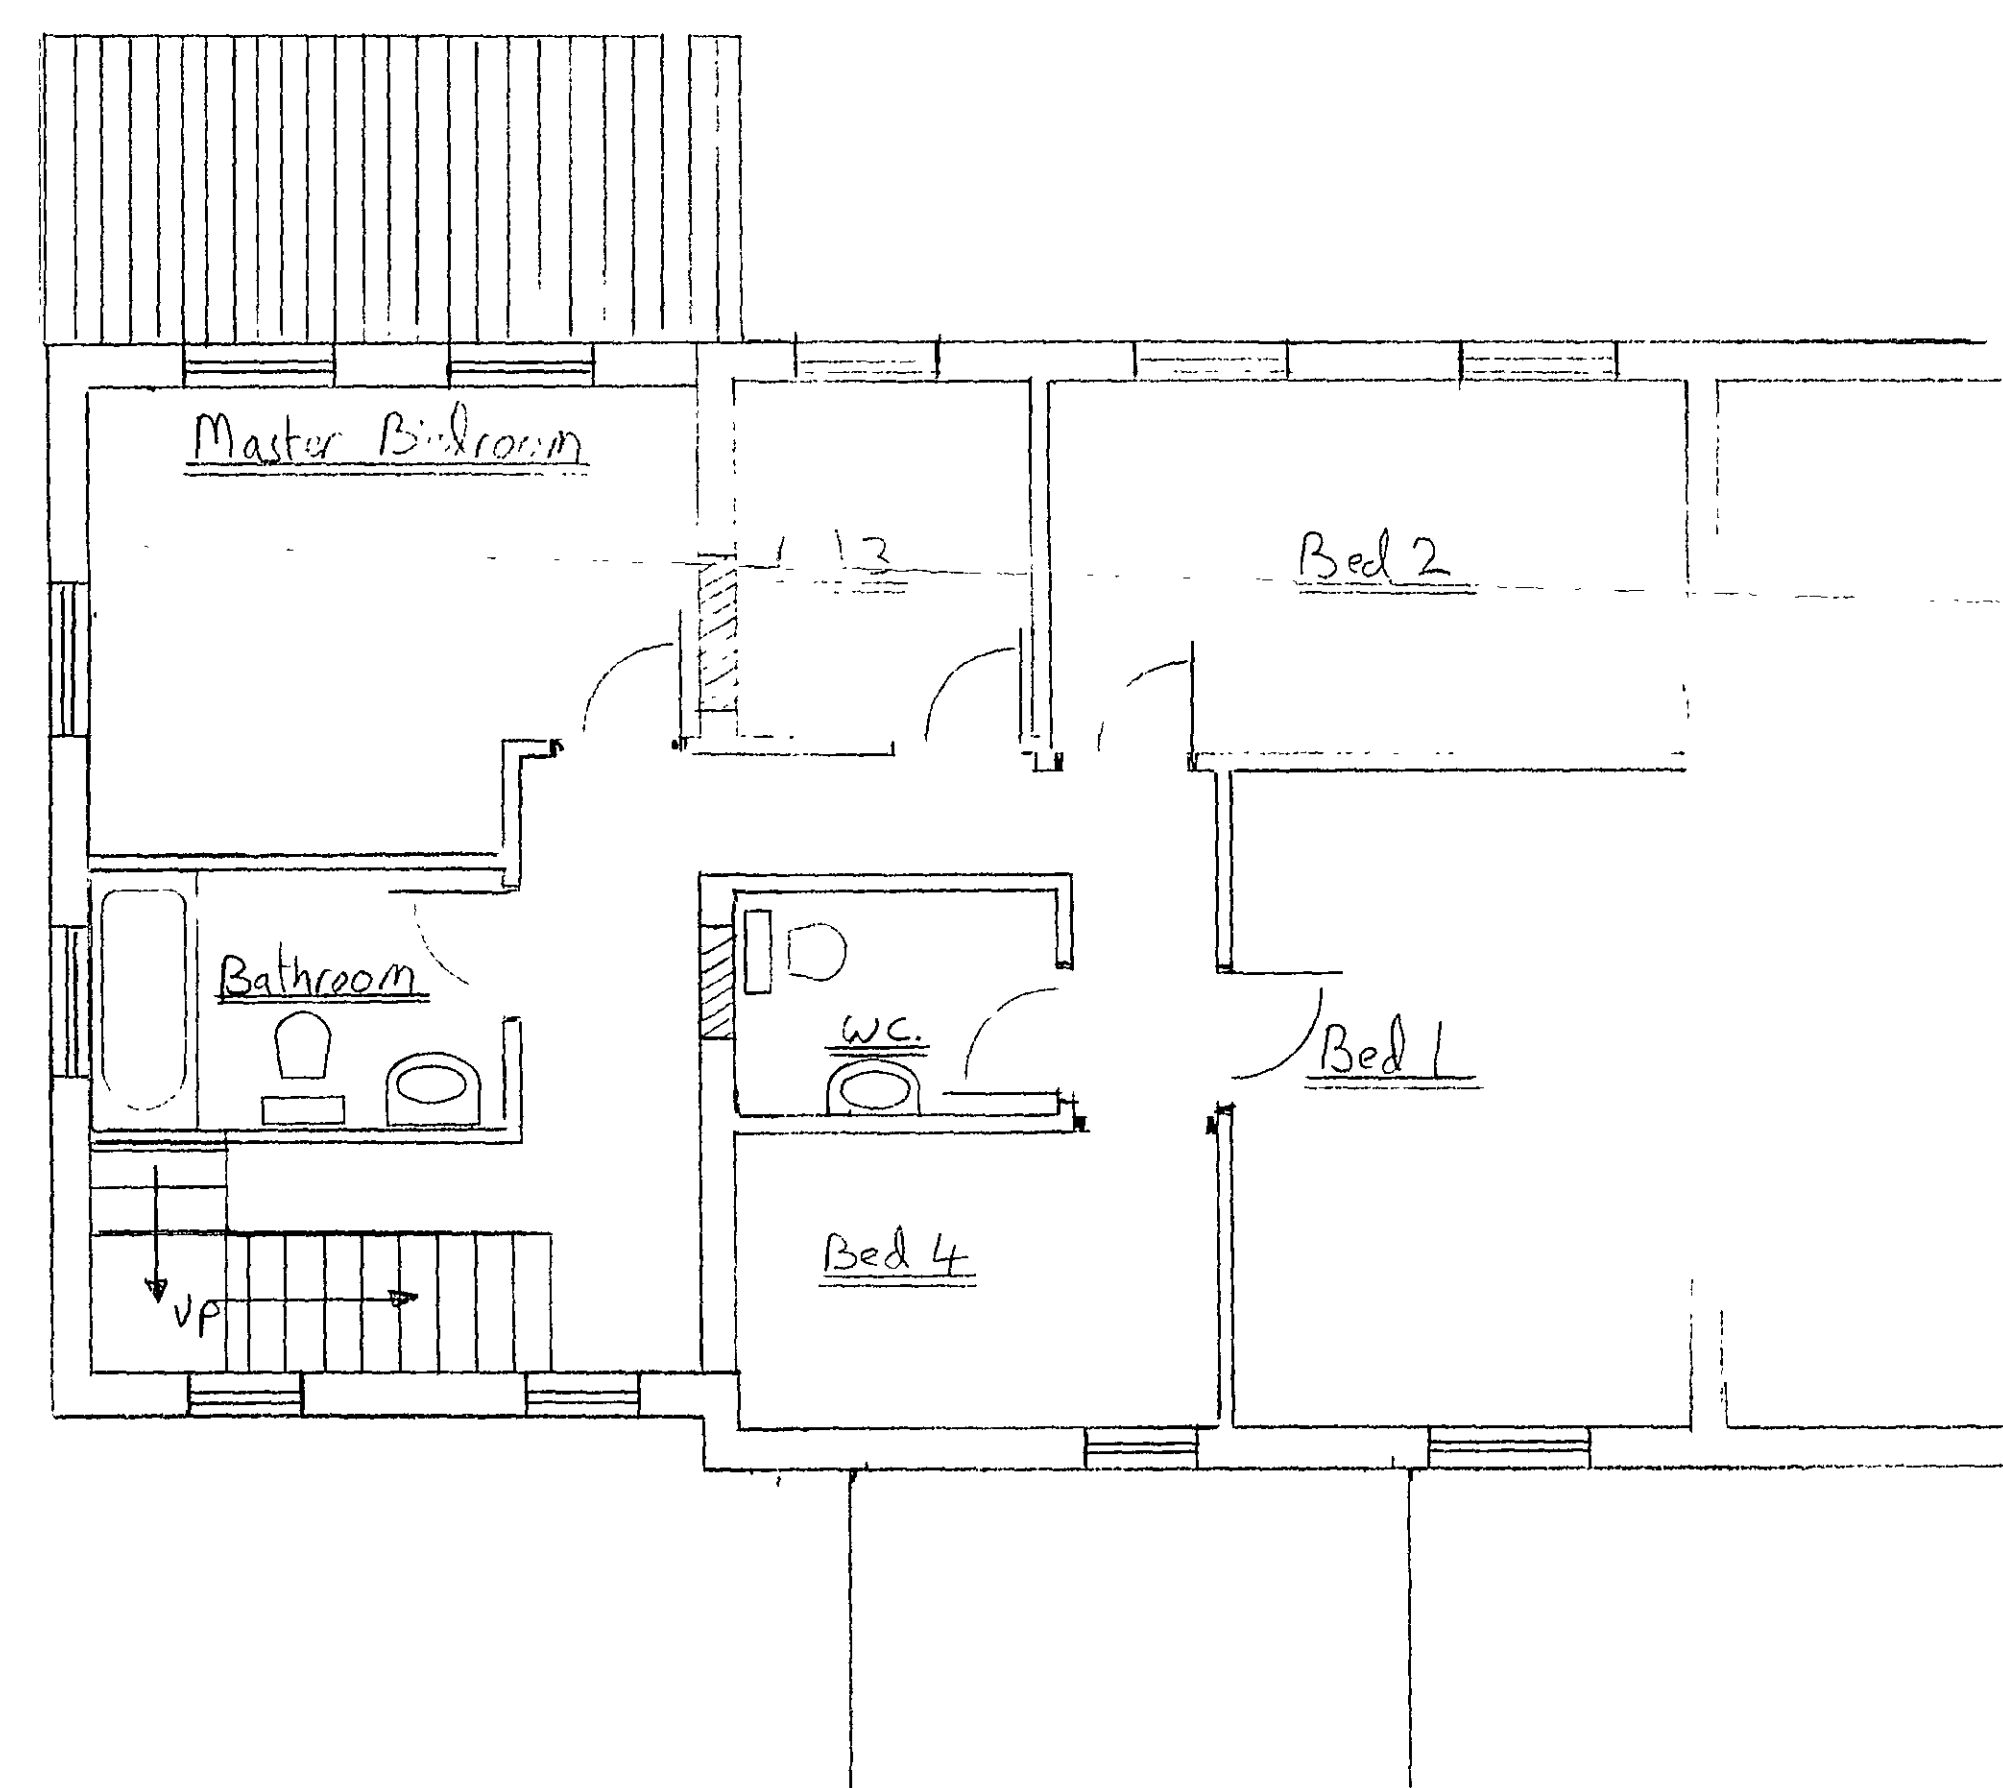

SUBMITTED

PAB (Nafos LA)
31 Worington Campus,
Lutterington
Norton
Leicestershire
LE17 4BH
Tel: 01945-466266
or 07836-22511
Planning 2 July 08

Proposed Extension
for
Mr & Mrs Upson
6 Church Lane,
Tadwell St. Mary,
Wisbech
Scale 1:100 and 1:50