



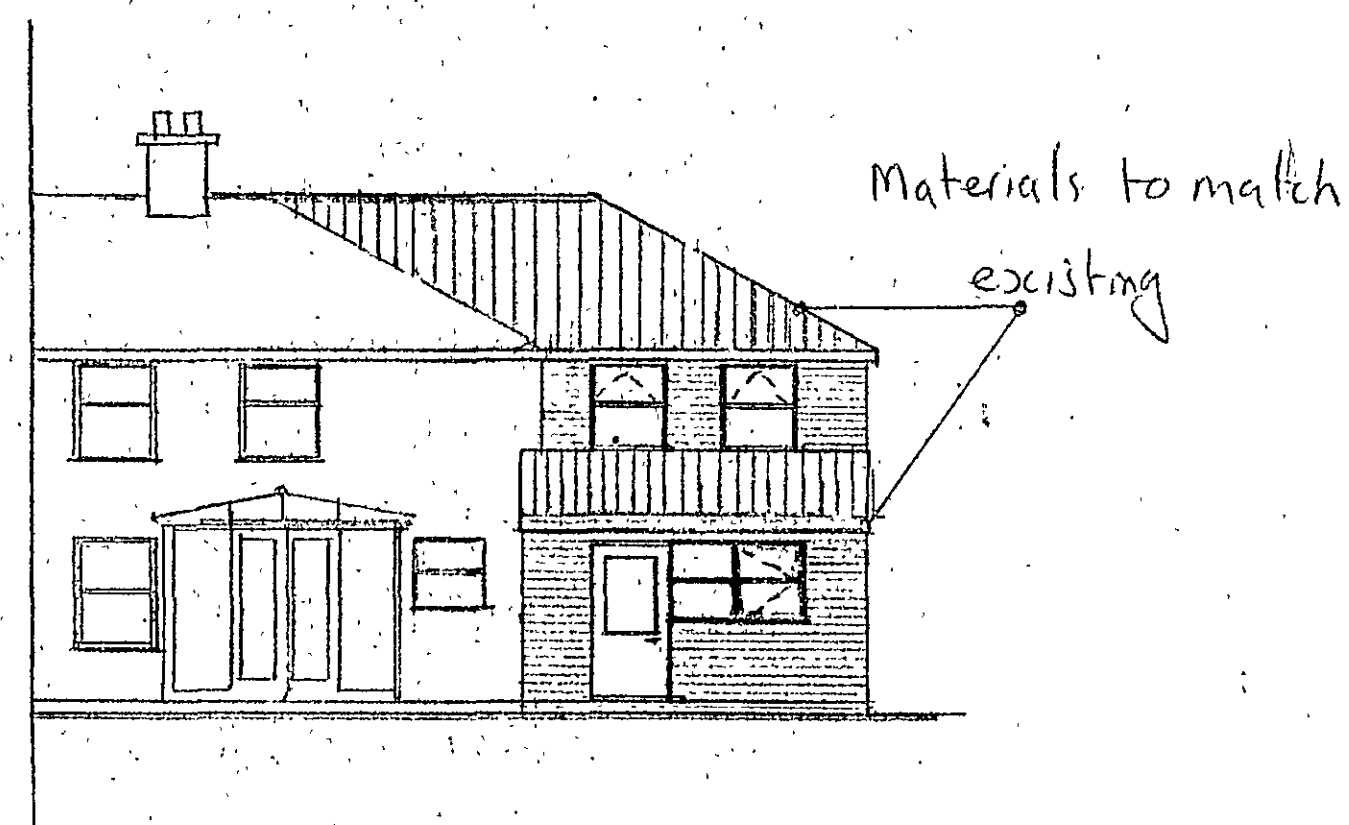


Front Elevation



Rear Elevation

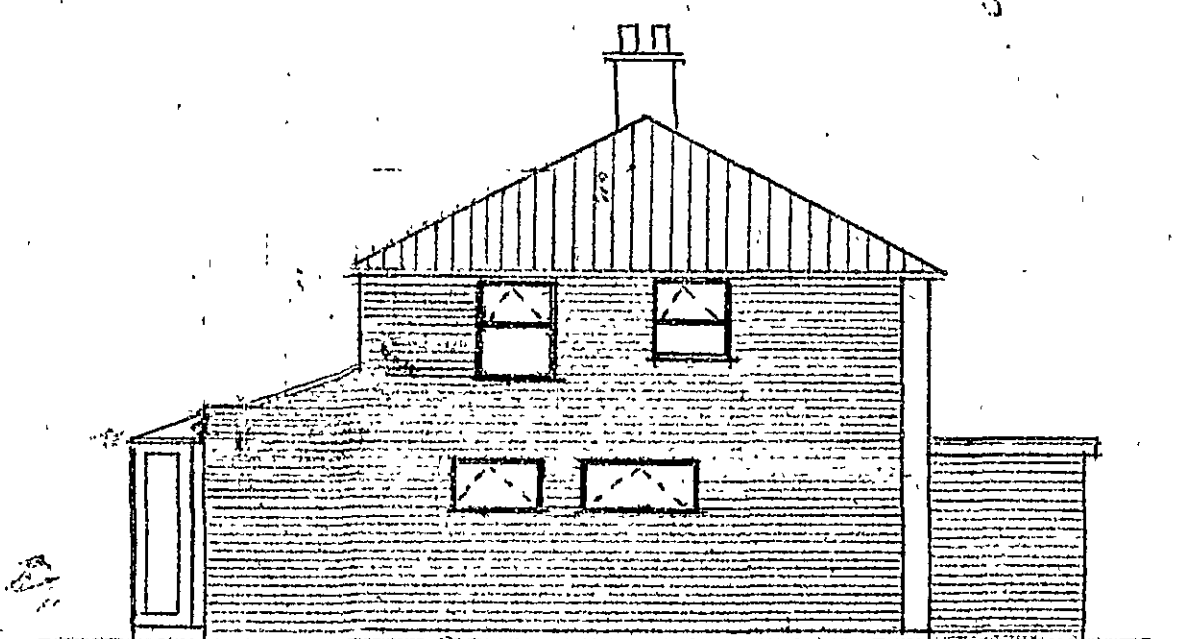


Side Elevation

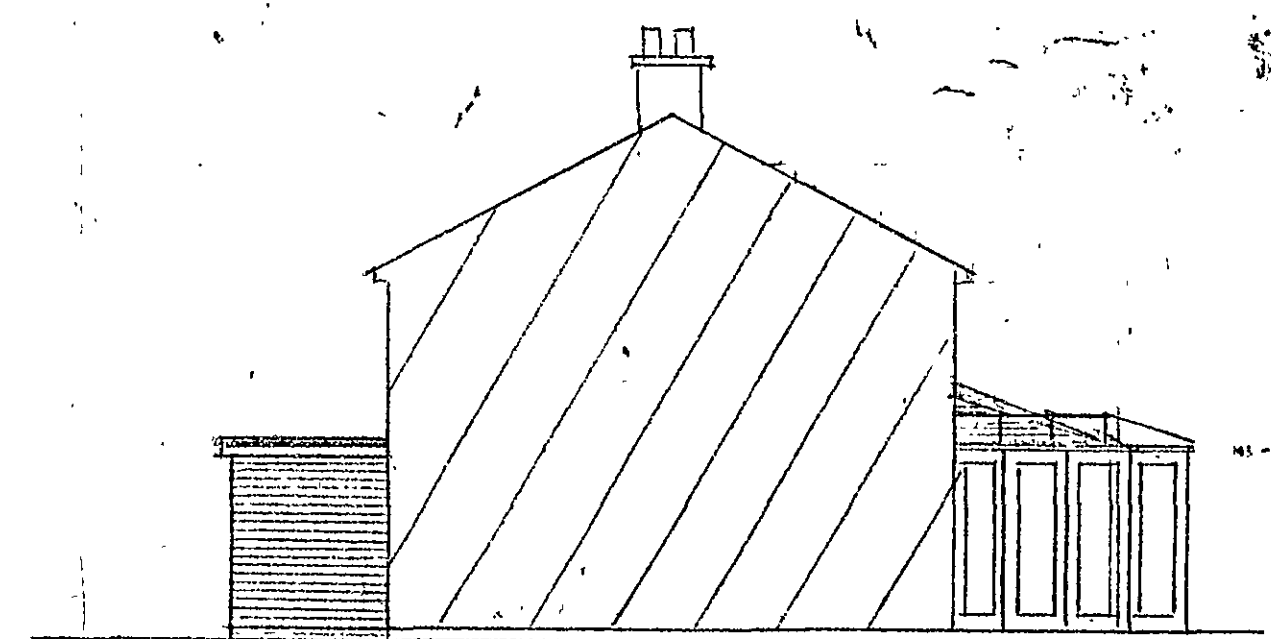


Side Elevation

Proposed

Proposed Ground Floor

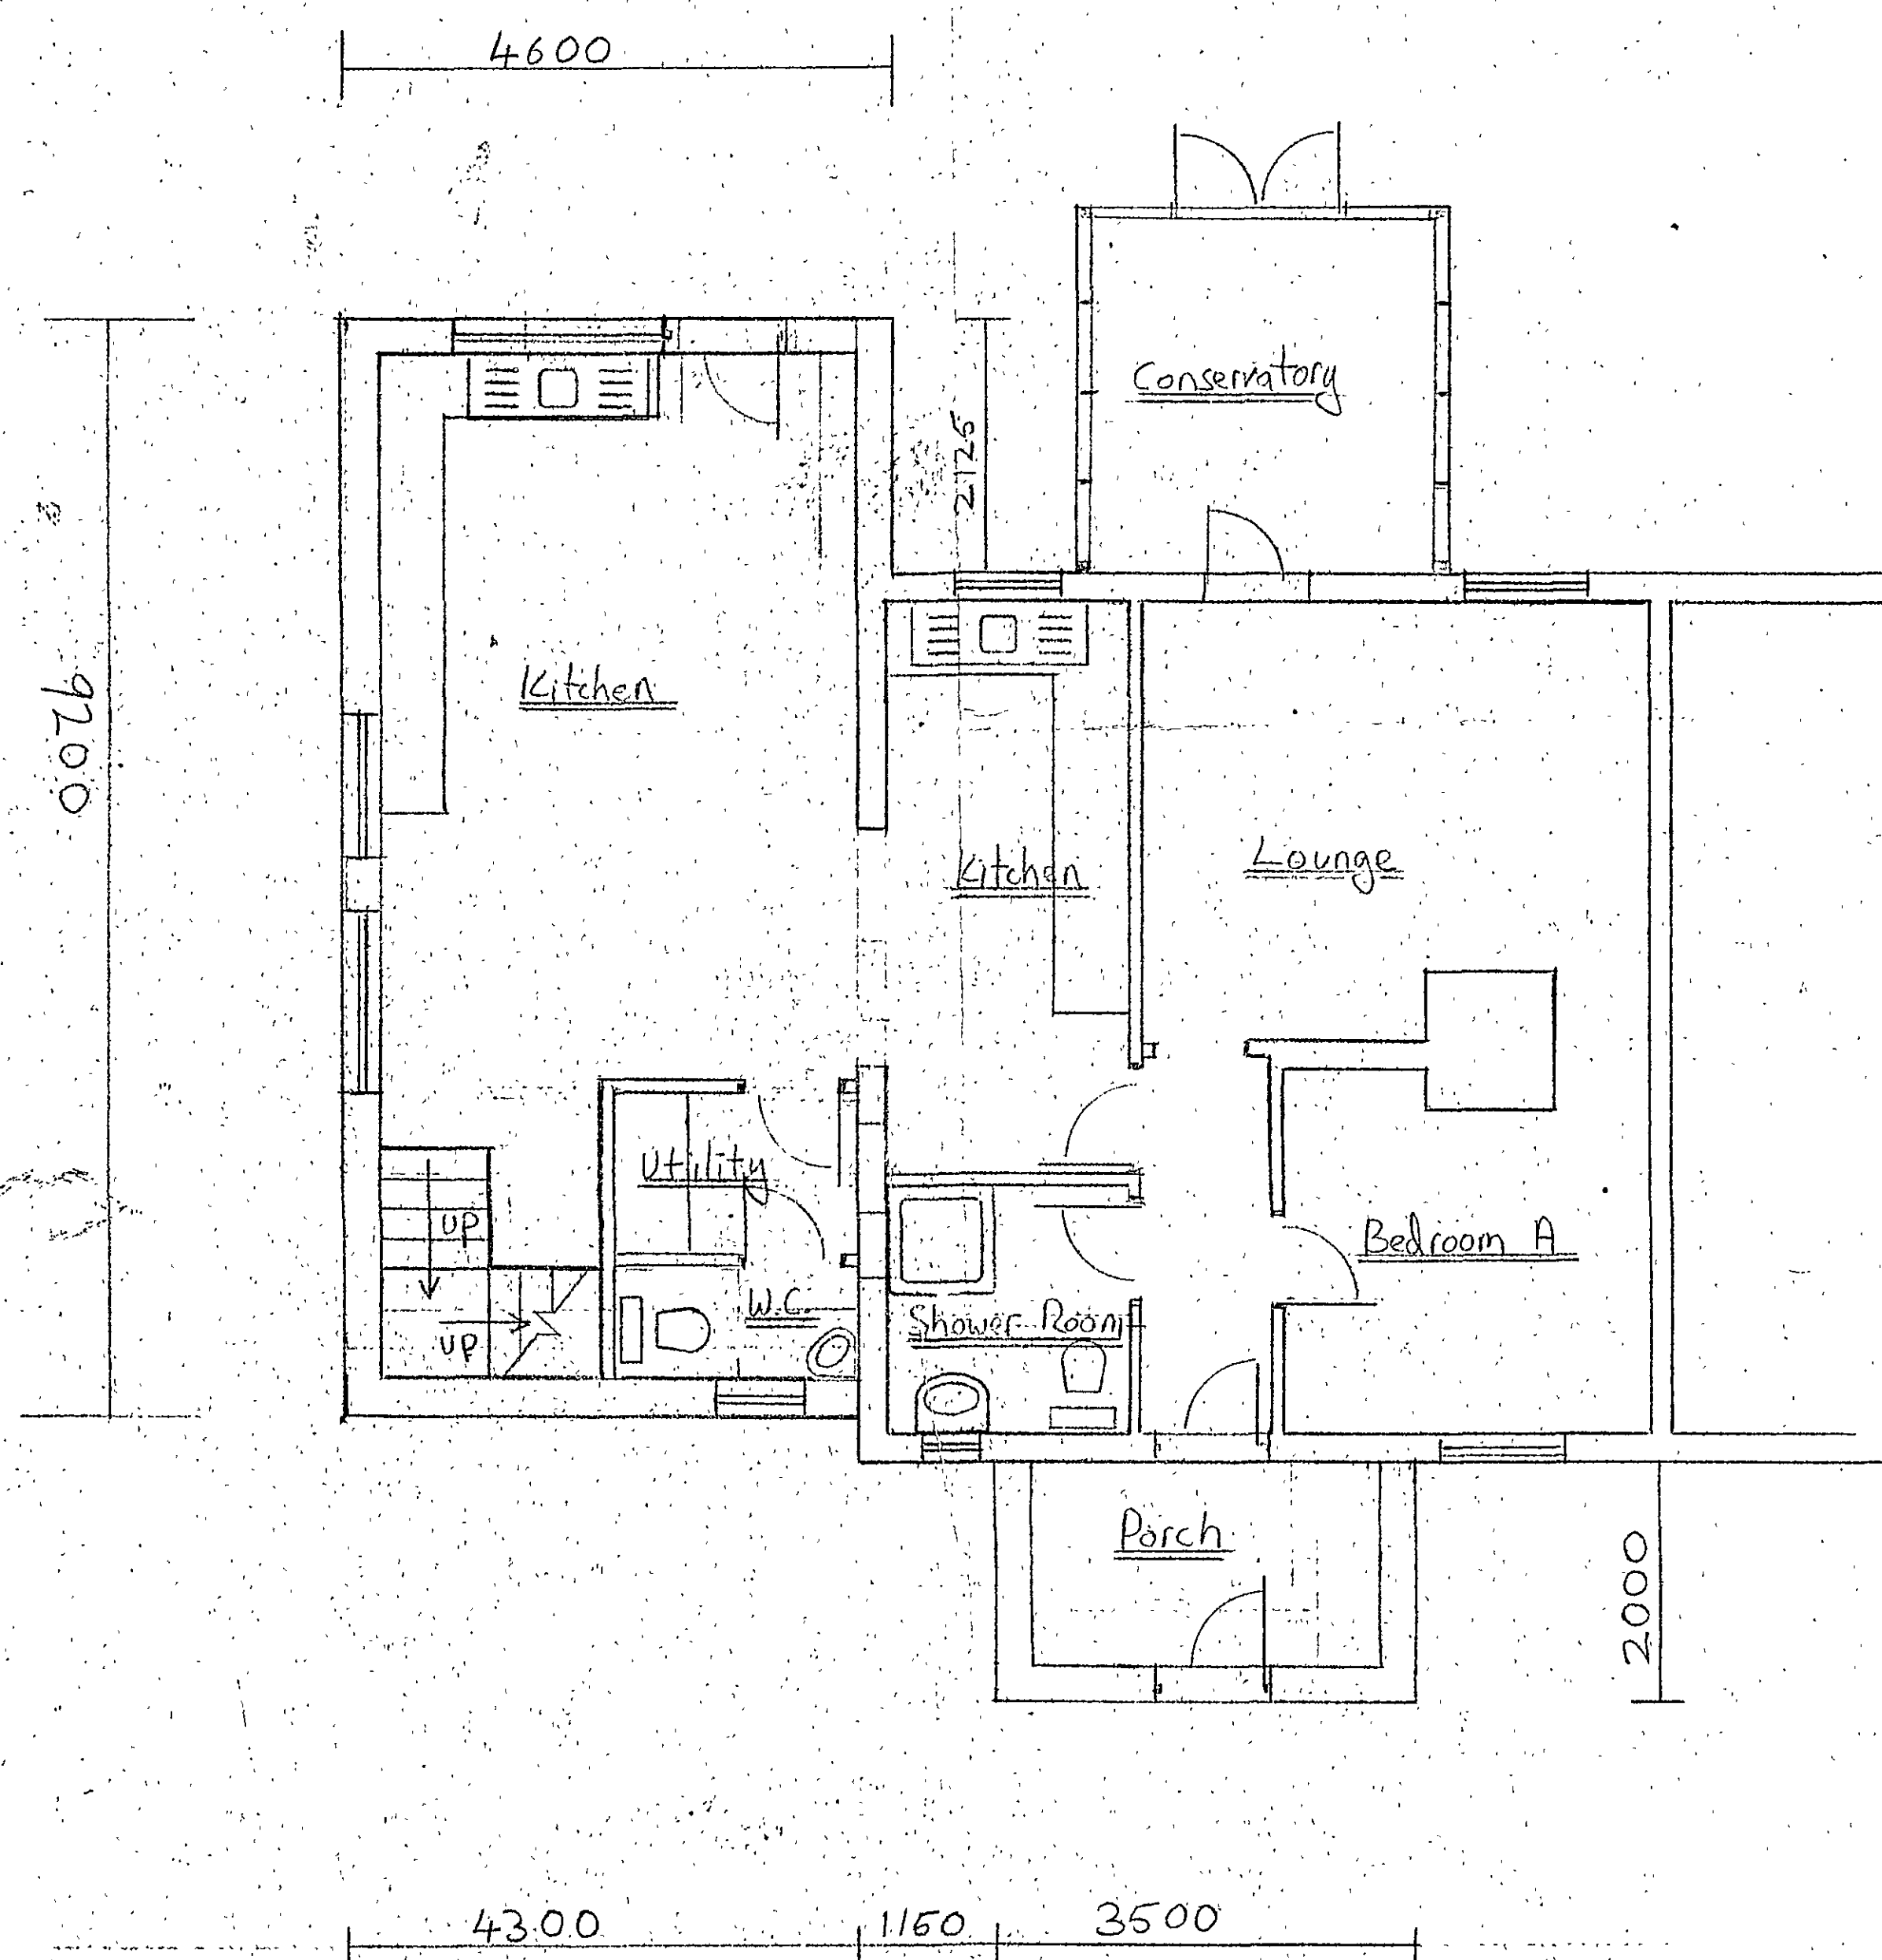

Proposed First Floor

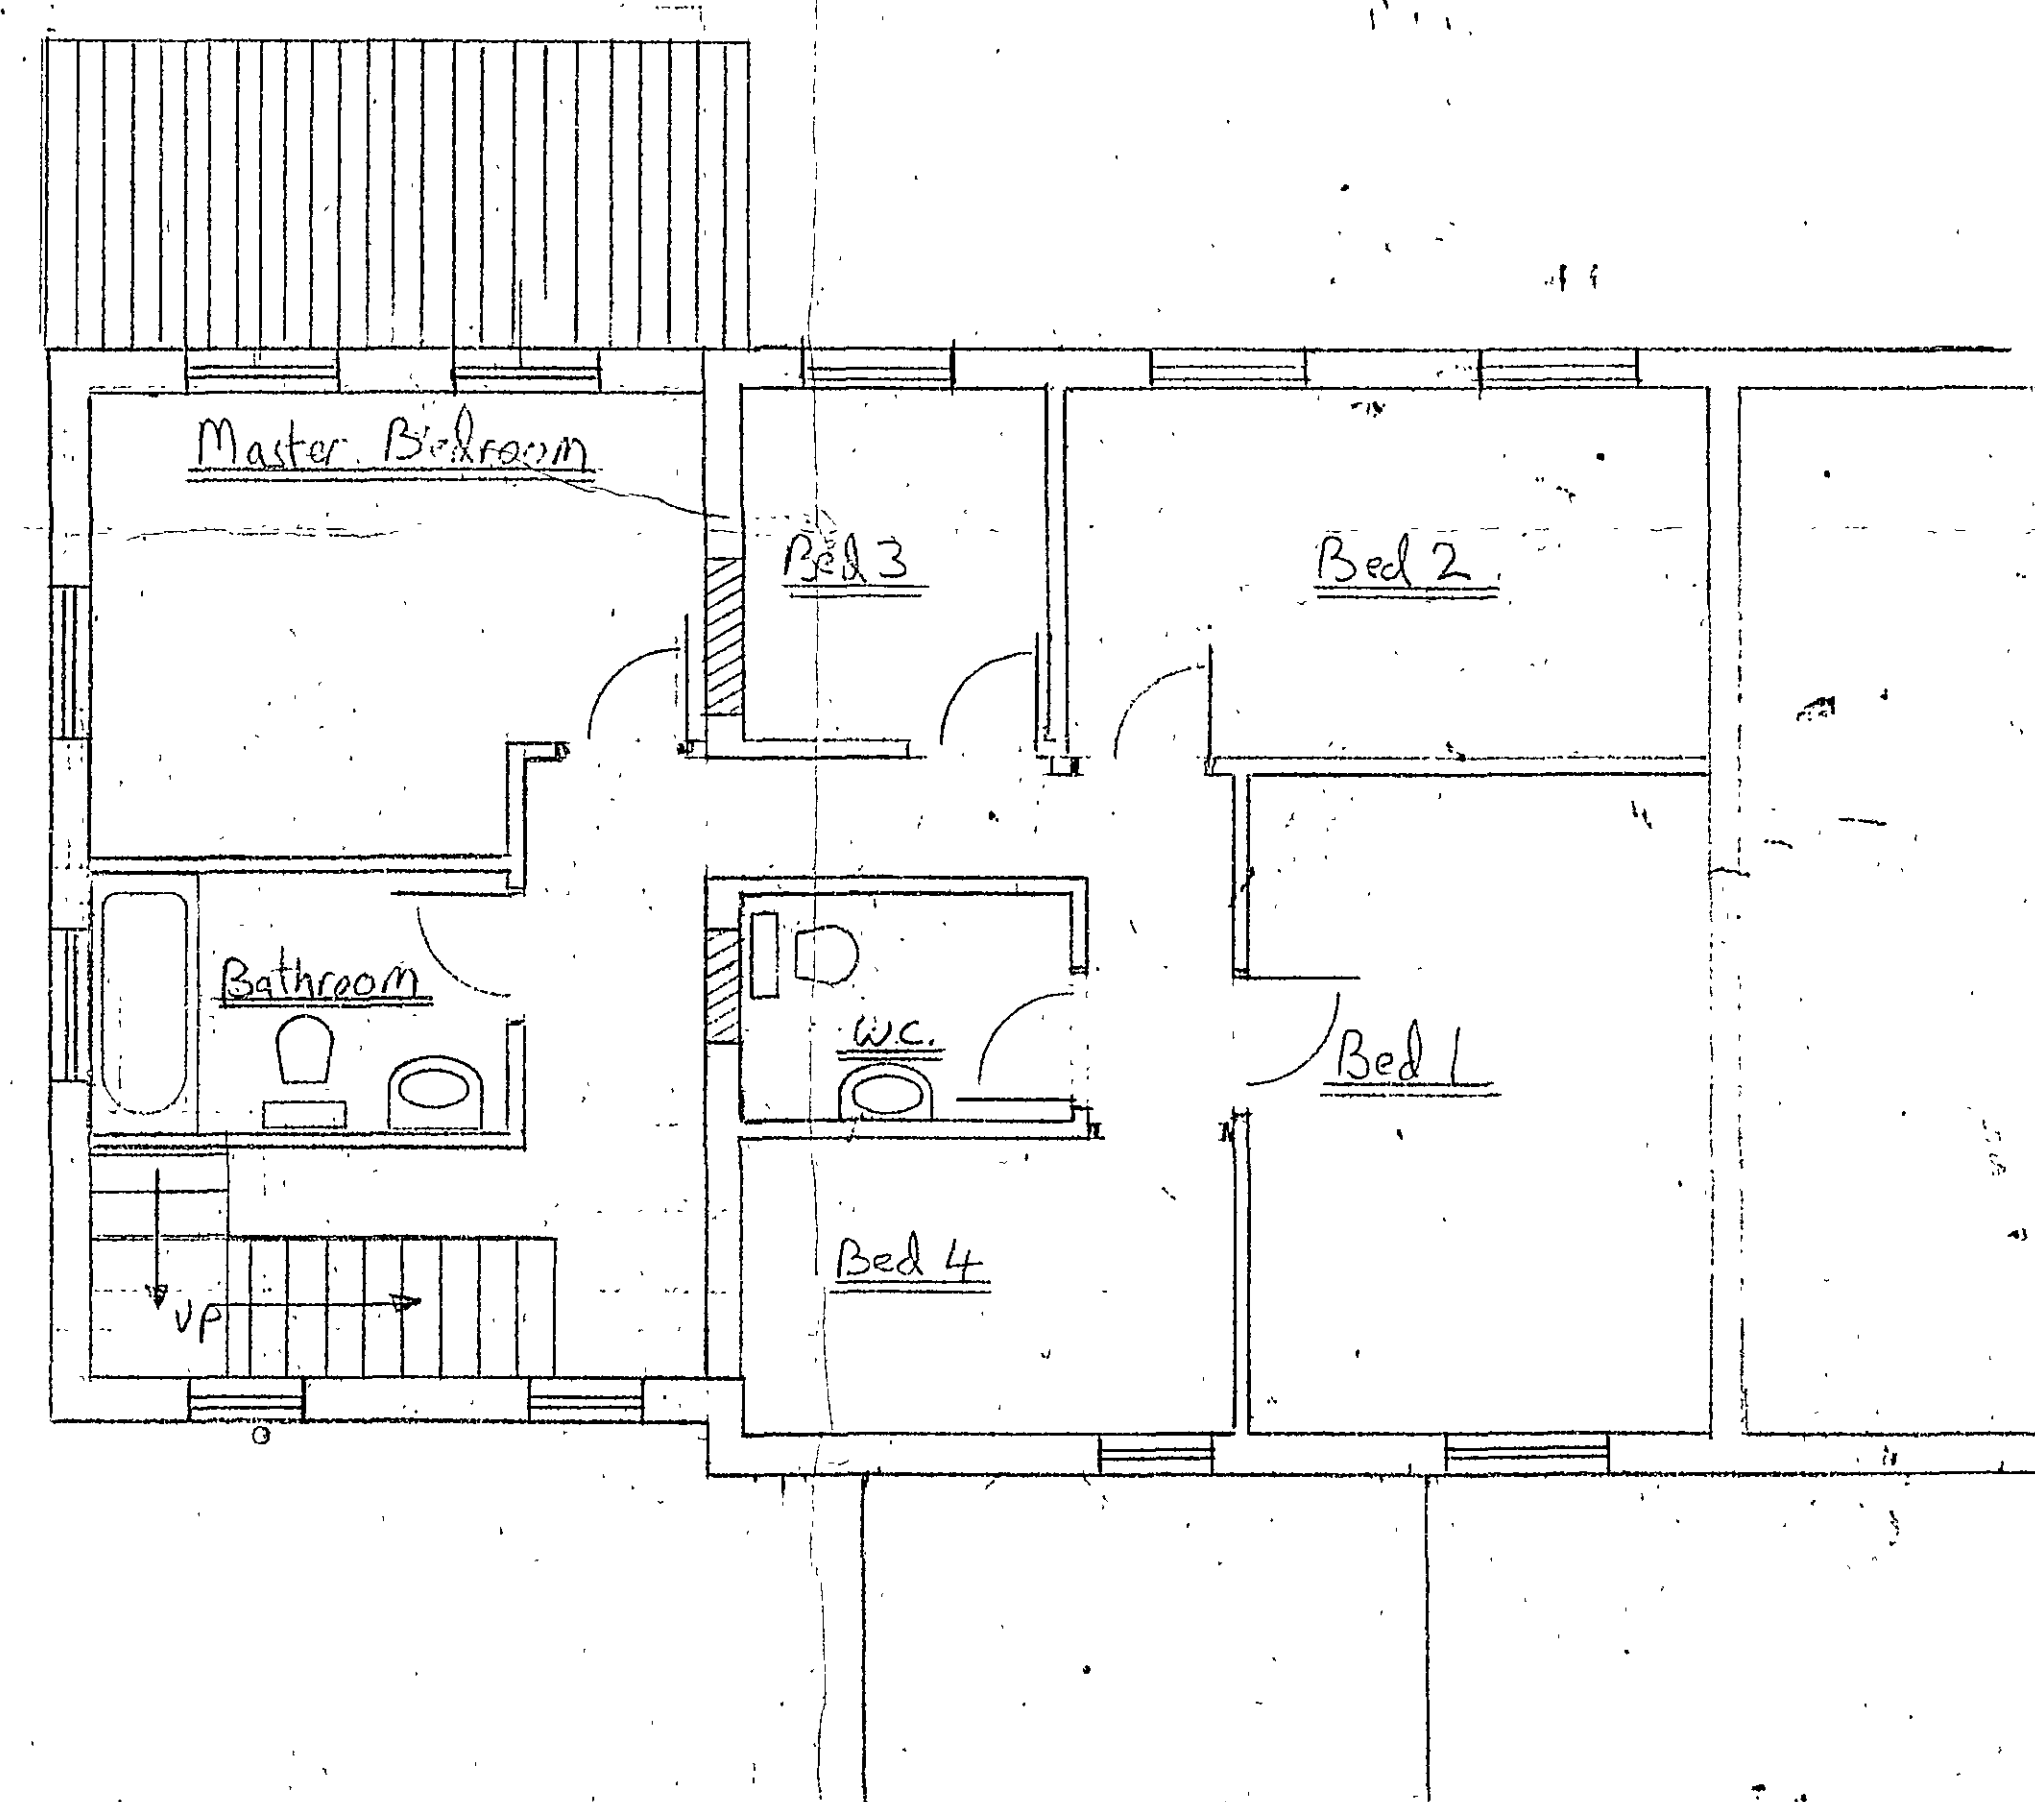

AAB (Anfoss Ltd),
87, Leverington Common,
Leverington,
Wisbech,
Cambs,
PE13 6BH.

Tel. 01945-466266
or 017836-2461
Planning 2 July 08

Proposed Extension
for
Mr + Mrs Upson
6, Church Lane,
Tydd St. Mary,
Wisbech

Scale 1:100 and 1:50

SUPERSEDED