




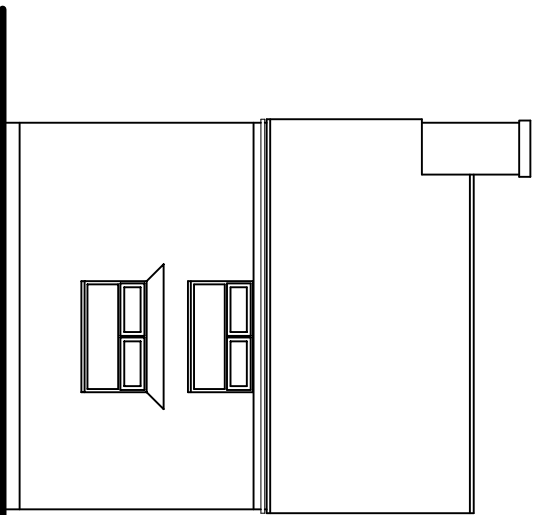


FRONT ELEVATION

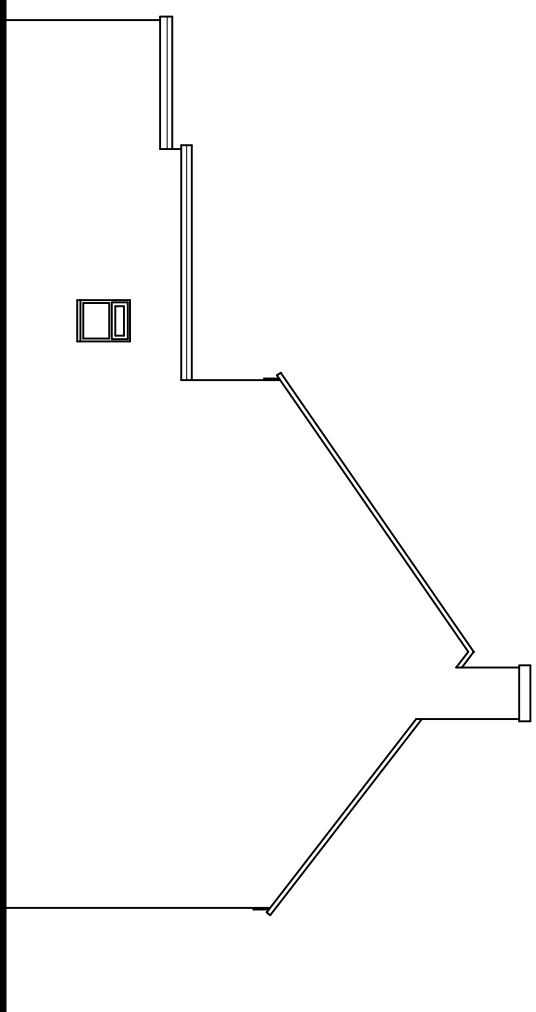


SIDE ELEVATION

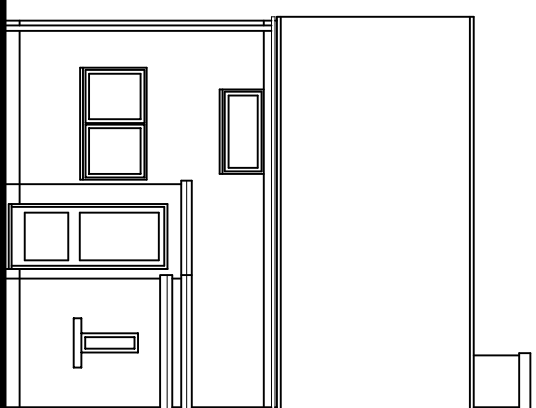


PEAR ELEVATION

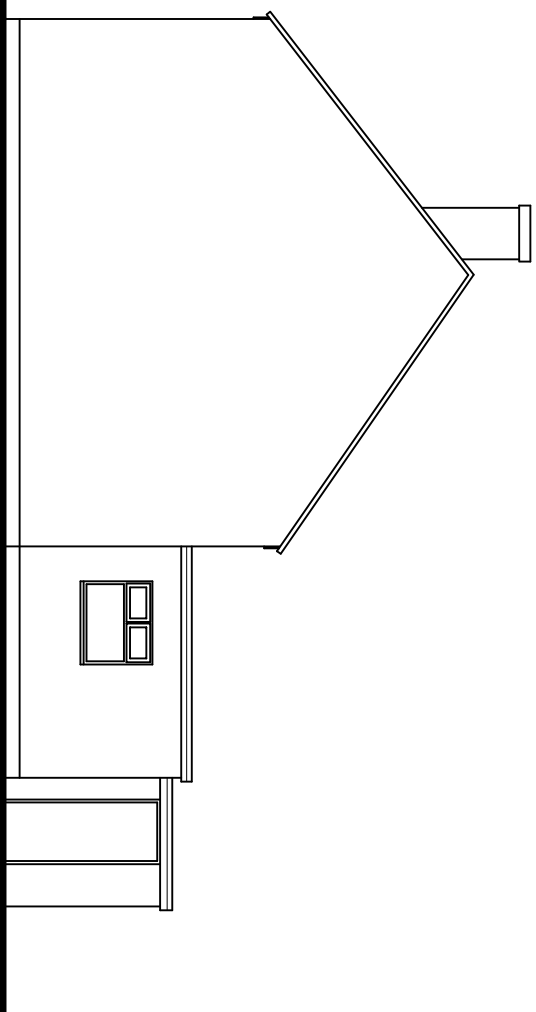

SIDE ELEVATION

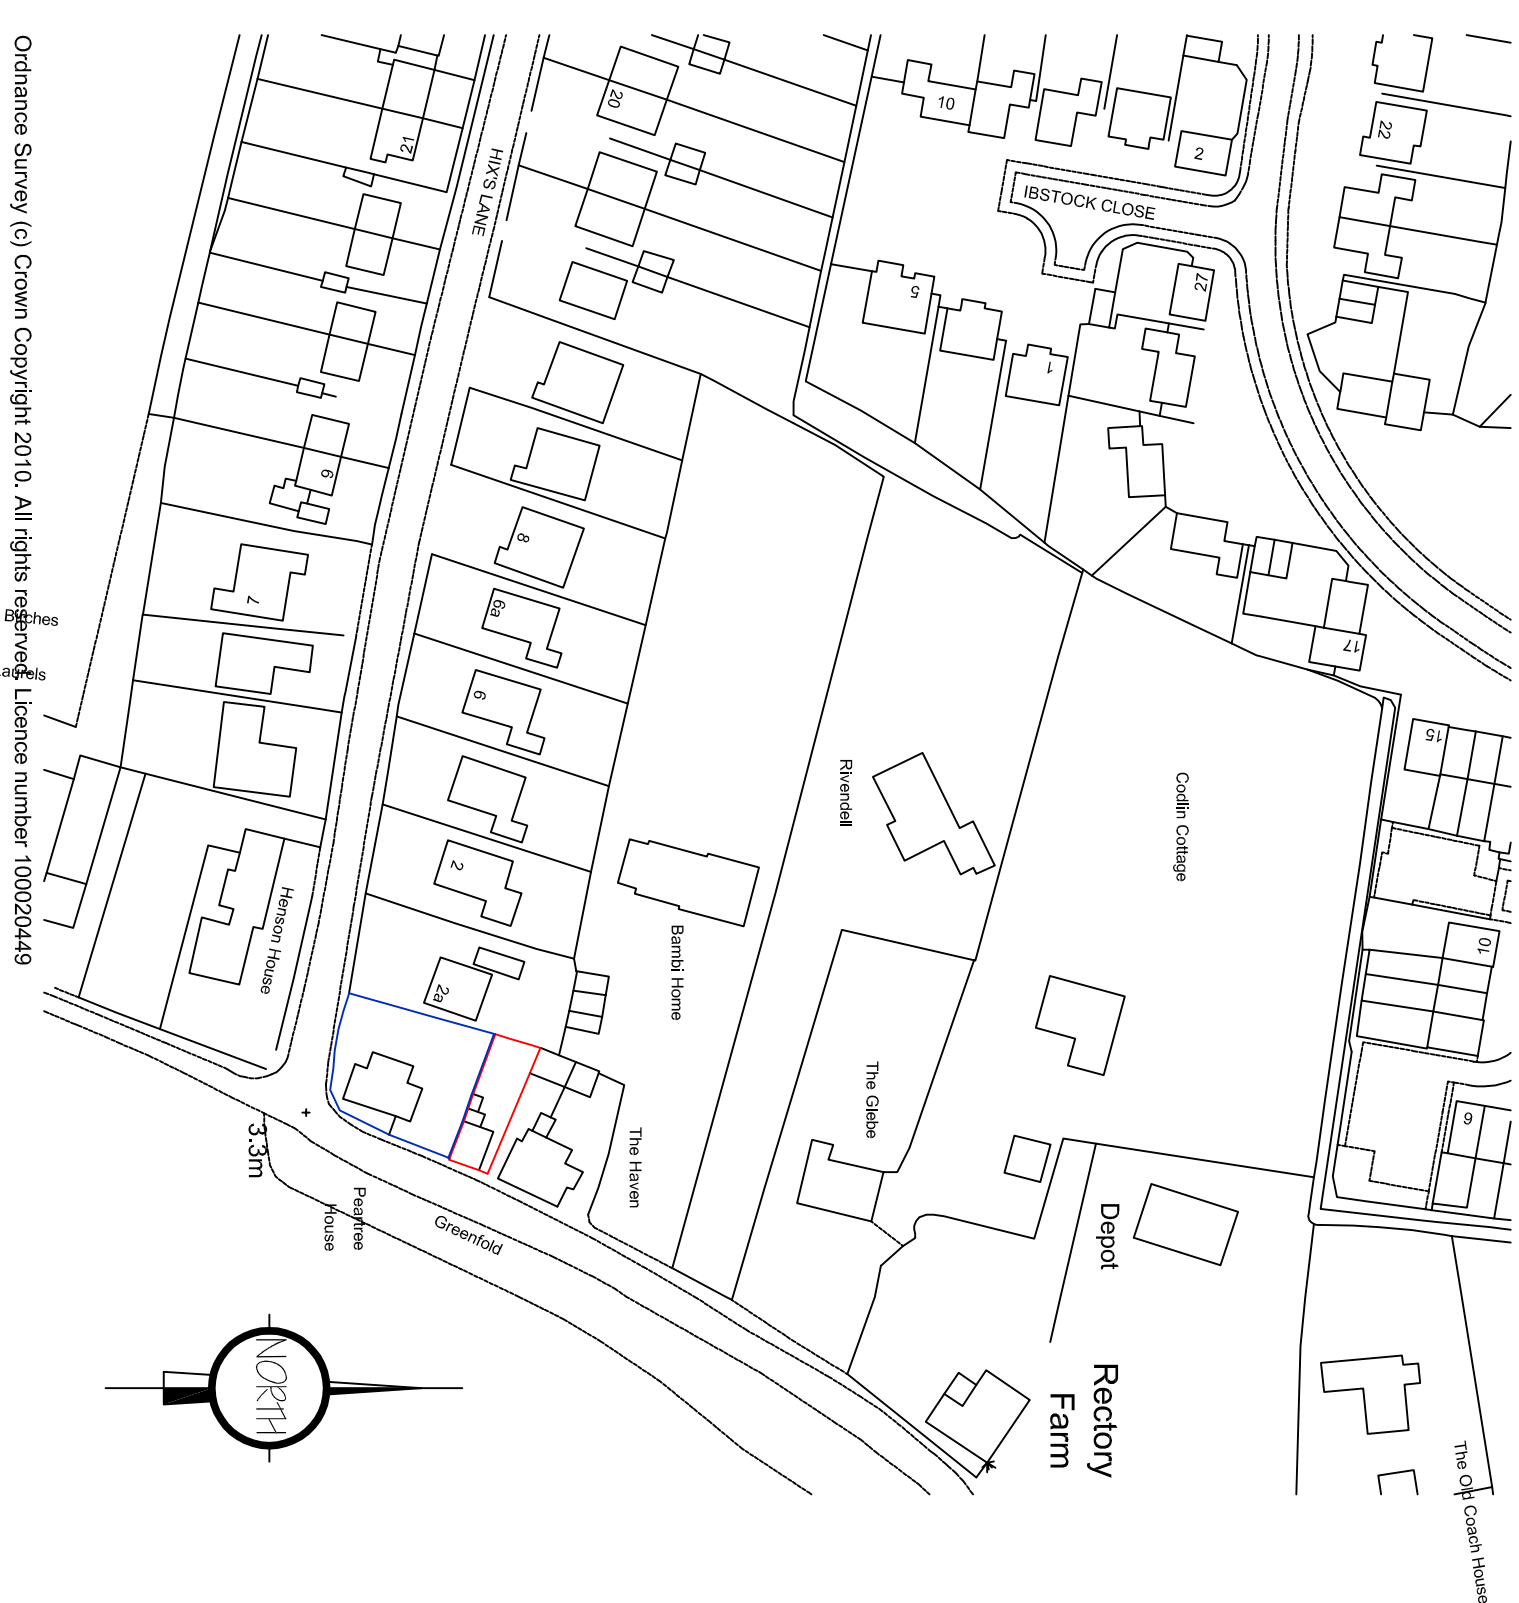

Ordinance Survey (c) Crown Copyright 2010. All rights reserved. Licence number 100020445

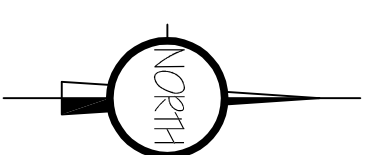

LOCATION PLAN 1:250

[illegible]

G. R. MERCHANT LTD.
1.ENG AMICE FIVO
ARCHITECTURAL, STRUCTURAL
AND LAND DRAINAGE
CONSULTANTS

4 Wrights Mews
12A Park Road, Holbeach,
Spalding, Lincs. PE12 7EE
Tel: 01406 490800
Fax: 01406 425744
E-Mail: gr.merchant@btconnect.com

E-Mail: gr.merchant@btconnect.com

ALTERATIONS & EXTENSION
RECTORY ROAD
TYDD ST MARY
WISBECH, CAMBS. PE13 5QJ.

Client
MR & MRS J GODFREY

Drawing
FLOOR PLANS - EXISTING
ELEVATIONS - EXISTING
LOCATION PLAN

Job Ref.	Drawing No.
----------	-------------

JULY 2016 SLB

Scales

1:50 & 1:00 (Unless Otherwise Stated)

[illegible]