




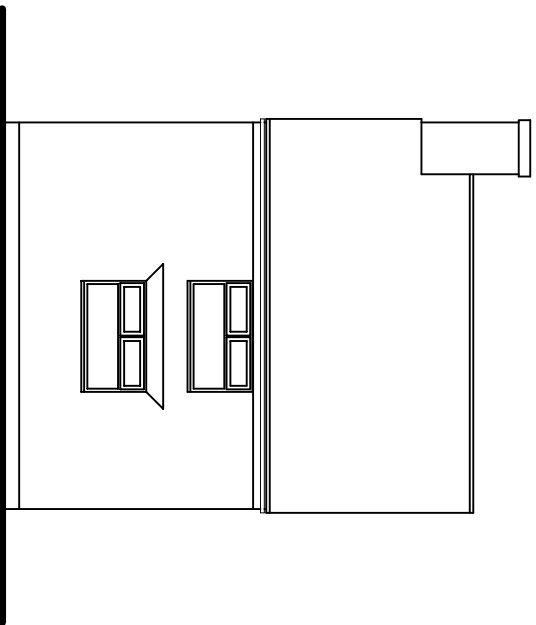


FRONT ELEVATION

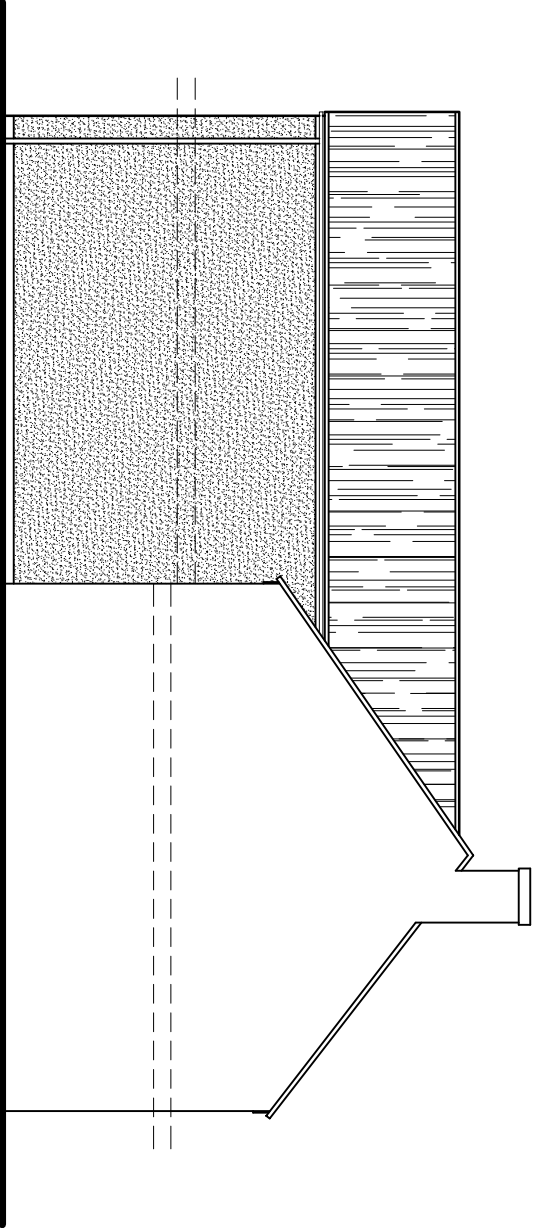


SIDE ELEVATION

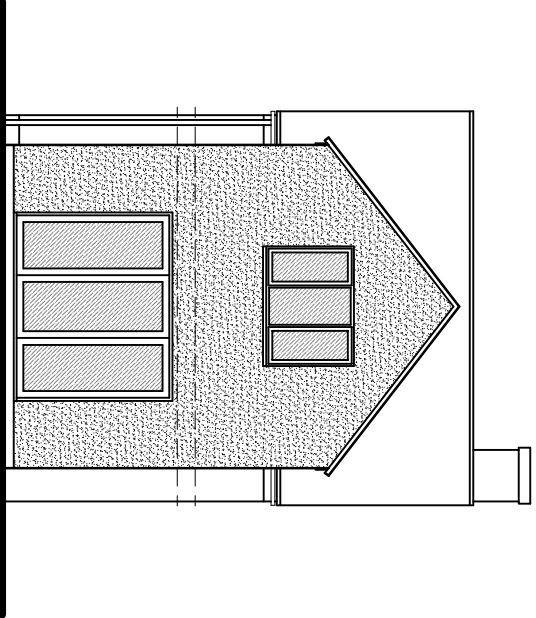


REAR ELEVATION

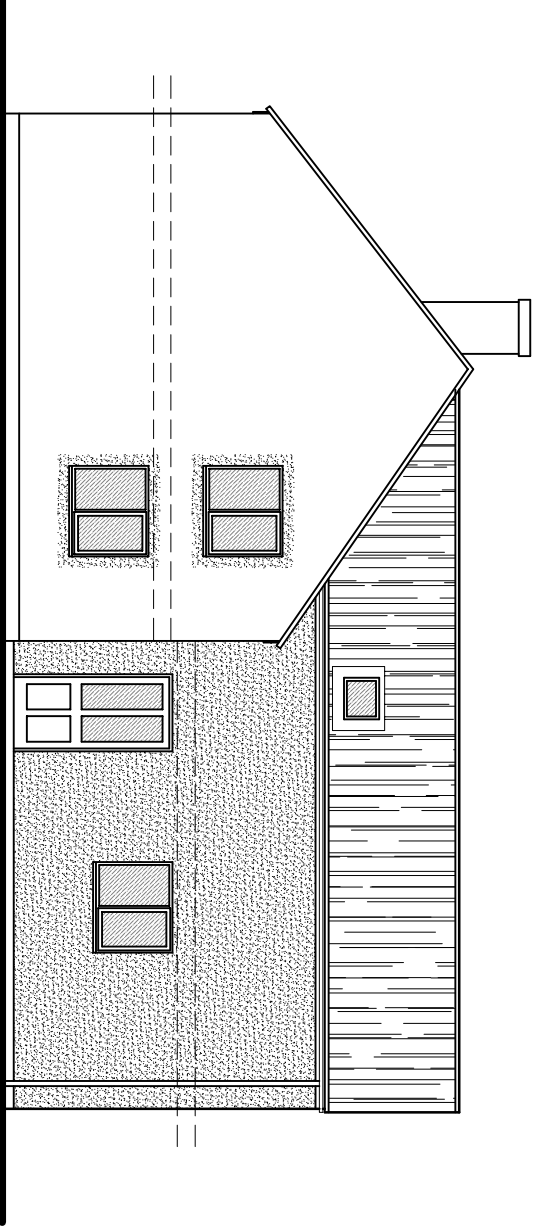


SIDE ELEVATION

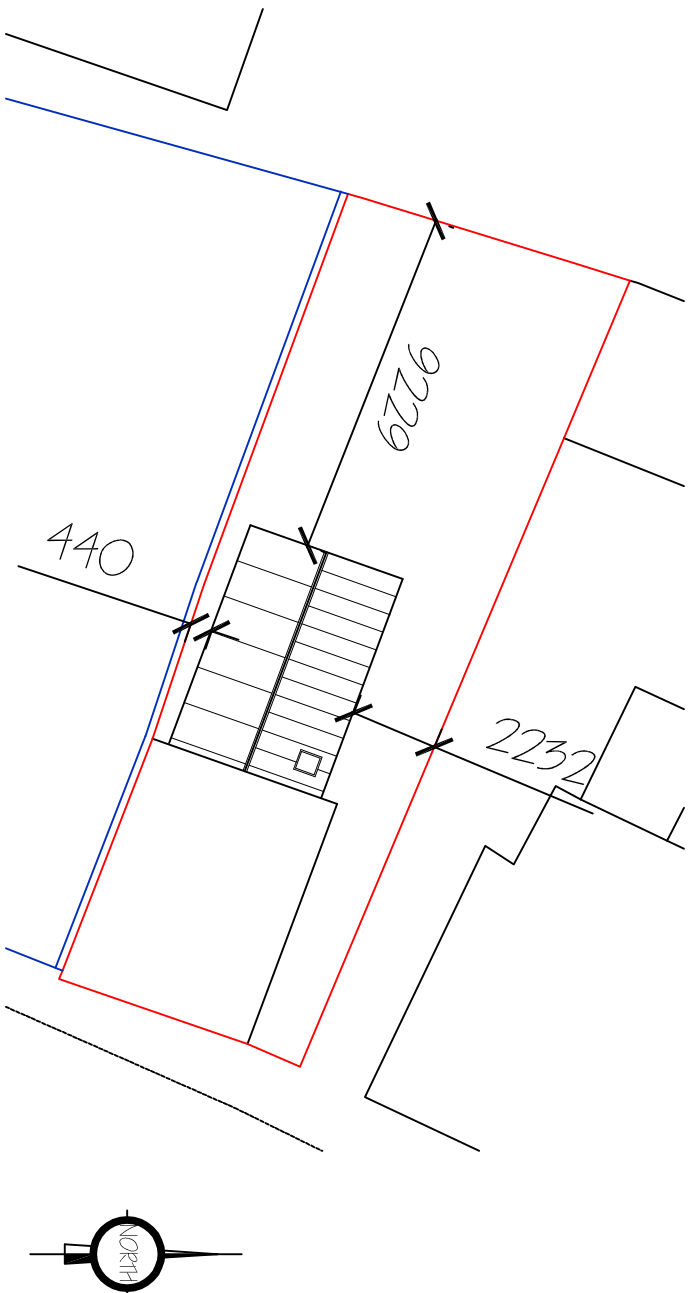

SITE PLAN 1:200

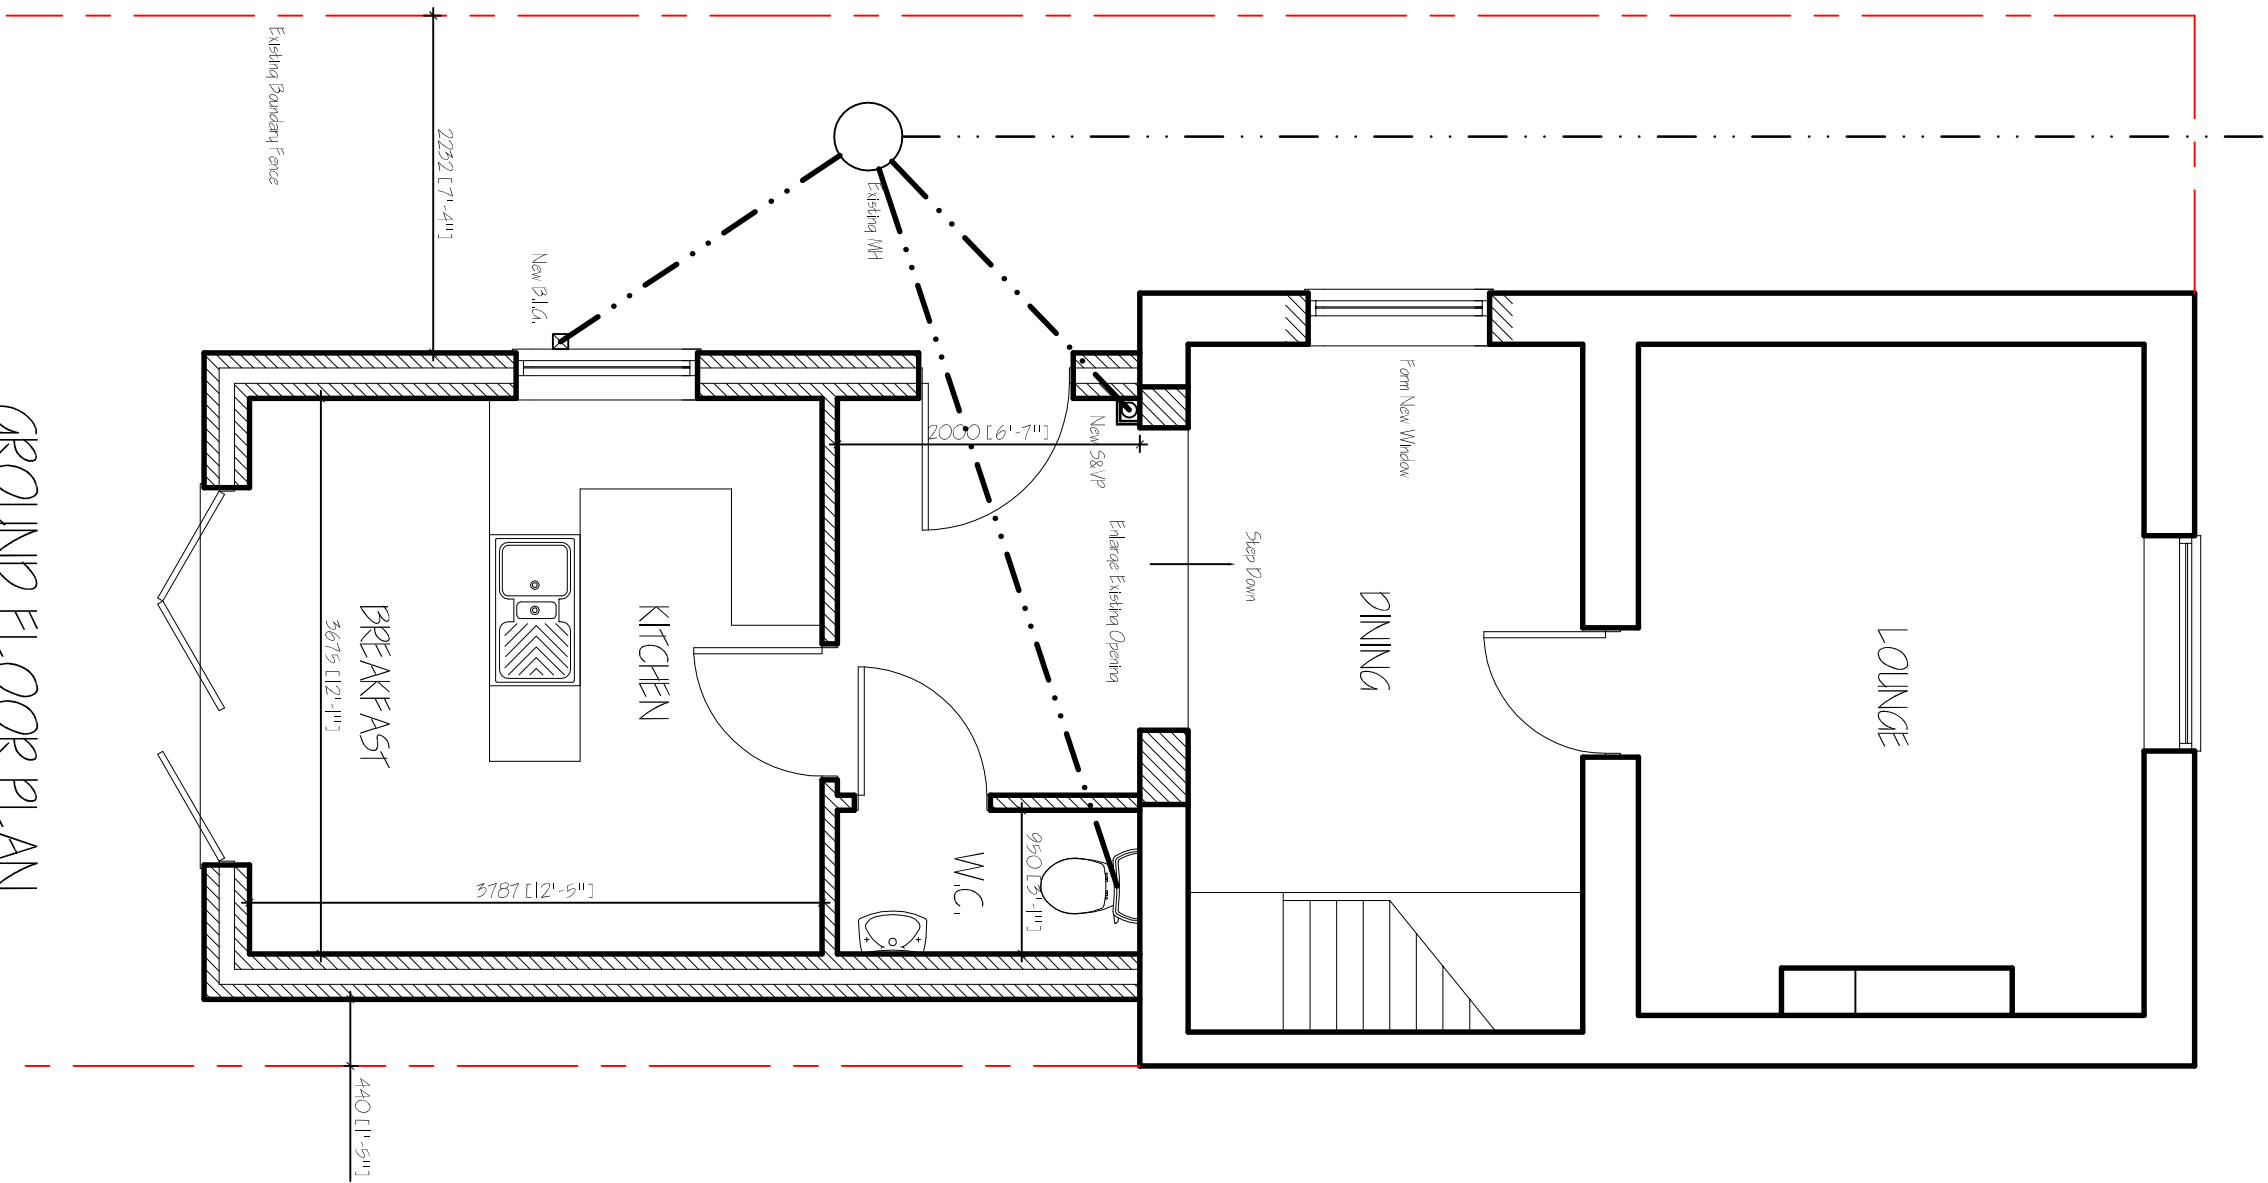

GROUND FLOOR PLAN

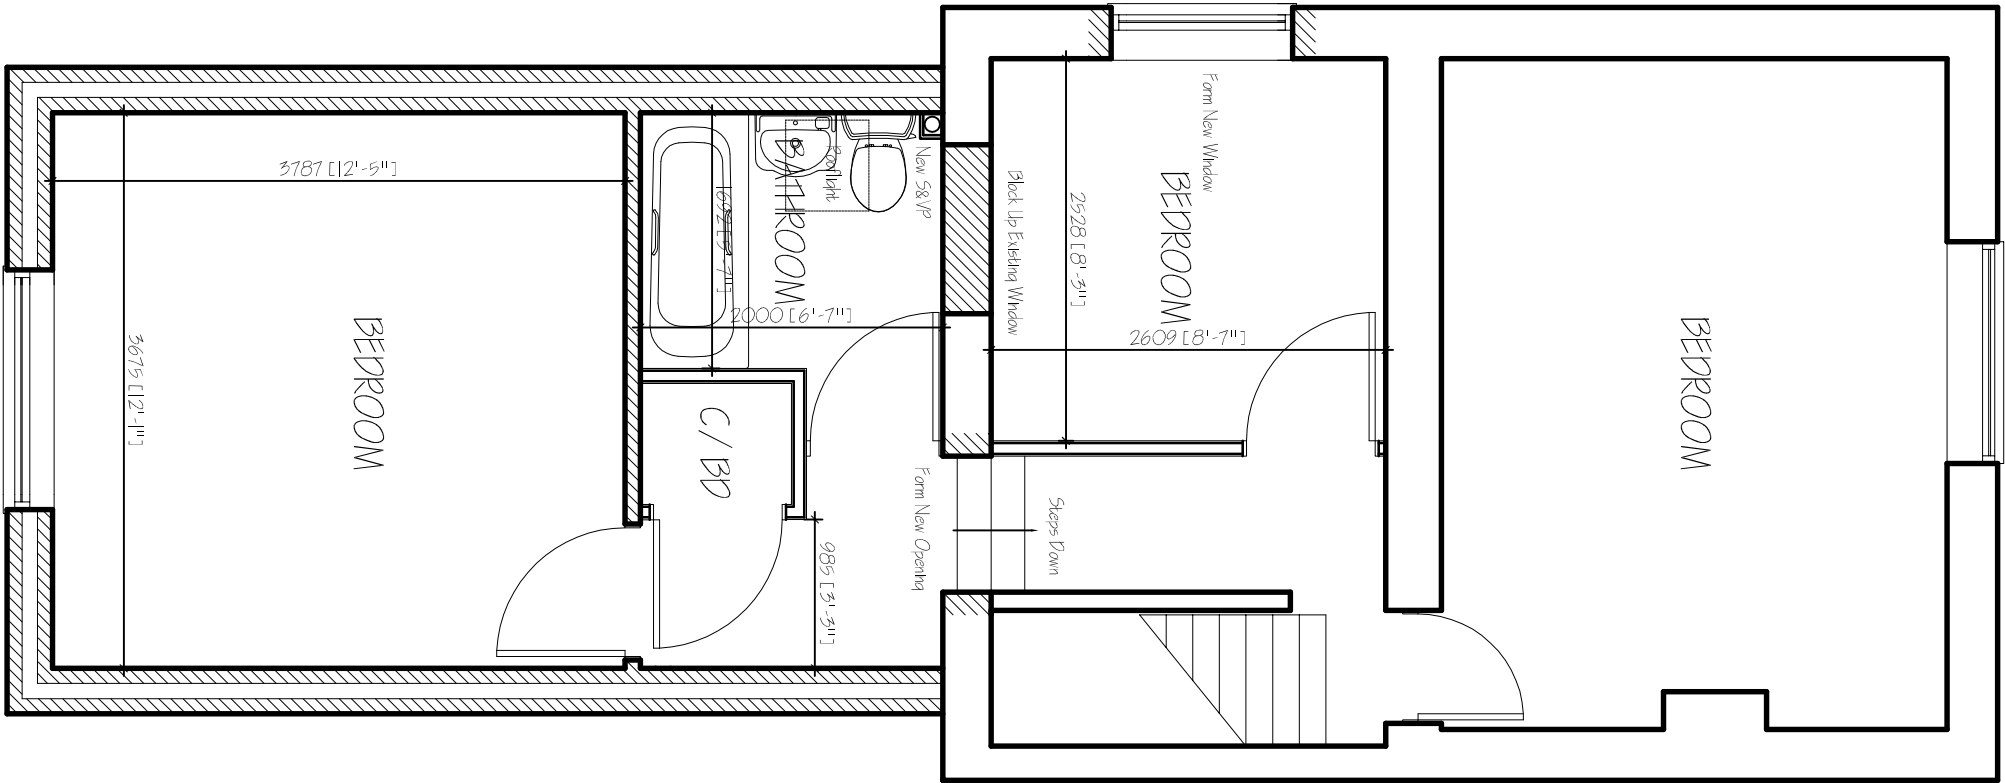

FIRST FLOOR PLAN

|   |                   |
|---|-------------------|
| G. R. MERCHANT LTD.<br>LENG AMICE FWO<br>ARCHITECTURAL, STRUCTURAL<br>AND LAND DRAINAGE<br>CONSULTANTS   |                   |
| 4 Wrights Mews<br>12A Park Road, Holbeach,<br>Spalding, Lincs. PE12 7EE<br>Tel: 01406 480900<br>Fax: 01406 480704<br>E-Mail: gr.merchant@btconnect.com   |                   |
| Project<br>ALTERATIONS & EXTENSION<br>RECTORY ROAD<br>TWO ST MARY<br>WISBECH CAMPS, PE15 5QL   |                   |
| Client<br>MR & MRS J LADDEY   |                   |
| Drawing<br>FLOOR PLANS - PROPOSED<br>ELEVATIONS - PROPOSED<br>SITE PLAN - PROPOSED   |                   |
| Job Ref:<br>3009/16   | Drawing No:<br>02 |
| Date<br>JULY 2016   | Drawn<br>SLB      |
| Scales<br>1:50 & 1:100 (Unless Otherwise Stated)   |                   |
| DO NOT SCALE FROM THIS DRAWING   |                   |
| The drawings are prepared to the best of our knowledge and belief, and are not intended to be used for any other purpose than that for which they are prepared. |                   |