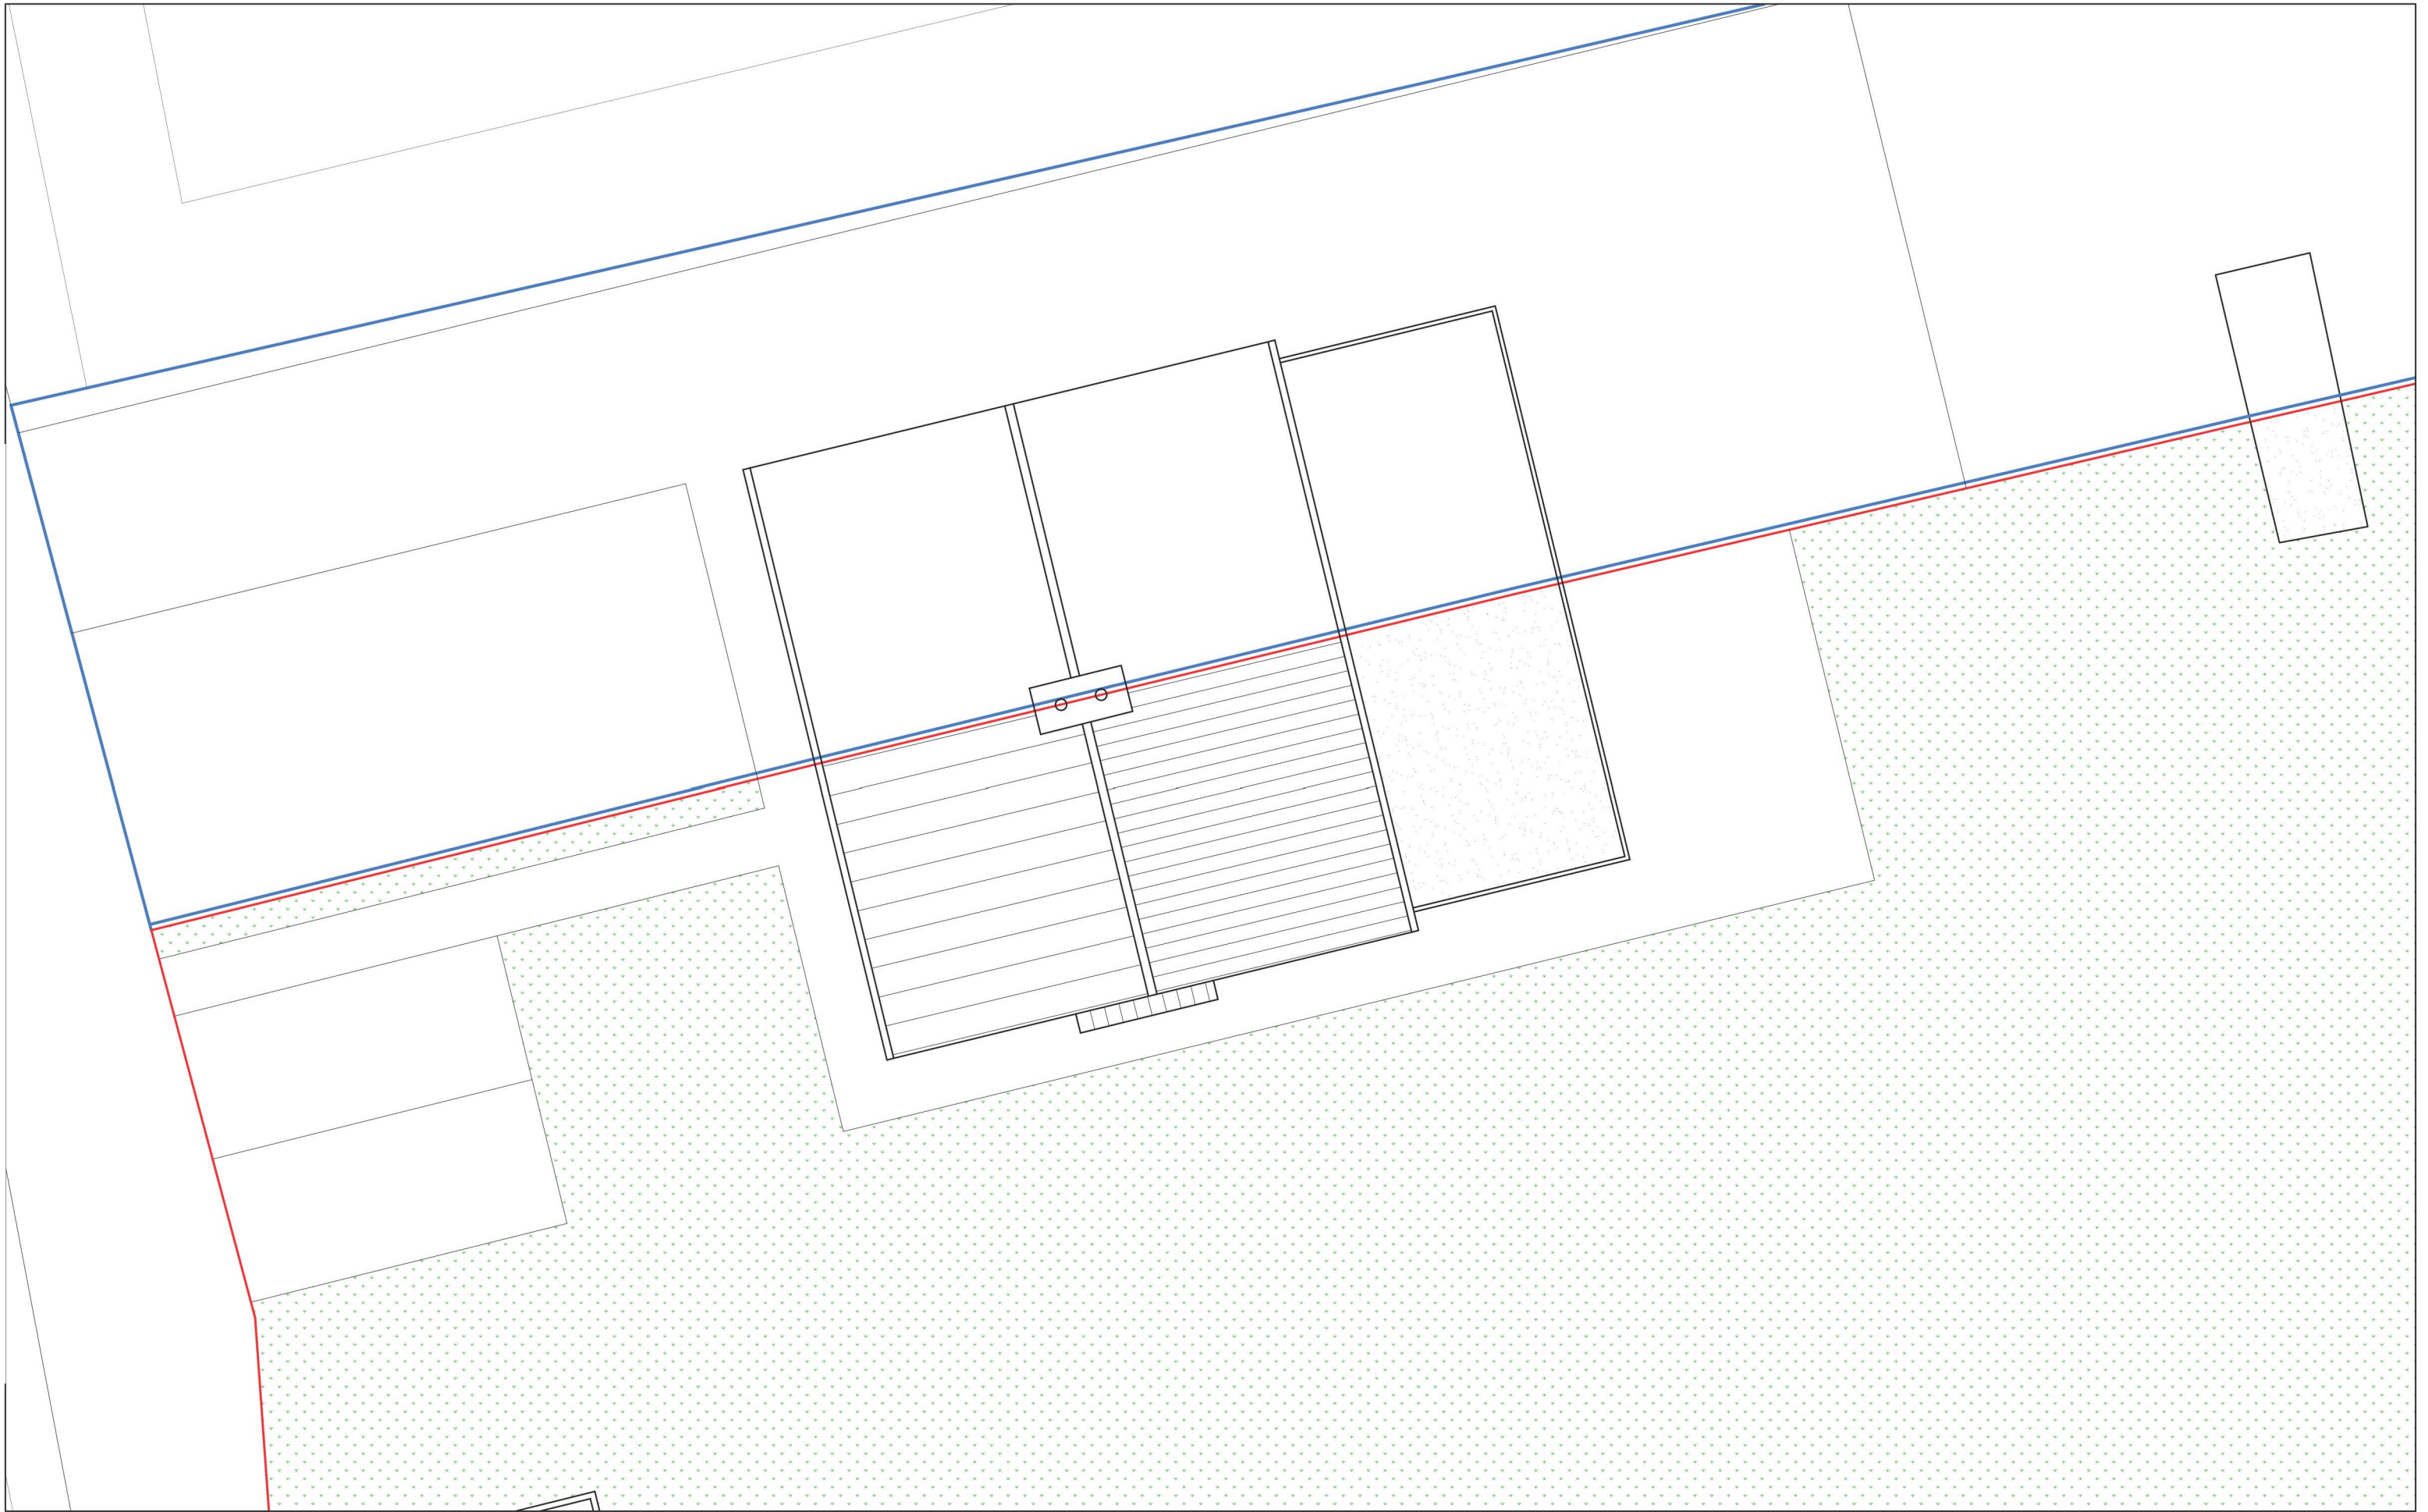


|                                                    |            |          |      |            |     |                  |
|----------------------------------------------------|------------|----------|------|------------|-----|------------------|
| 1 Parsonage Lane<br>Spalding<br>Existing Site Plan |            |          |      |            |     | Stage<br>STAGE 3 |
| Scale                                              | 1:100 @ A3 | Drawn by | CLP  | Checked by | AM  |                  |
| Date                                               | 10.08.2015 | Job No.  | 1000 | Dwg No.    | 010 |                  |