


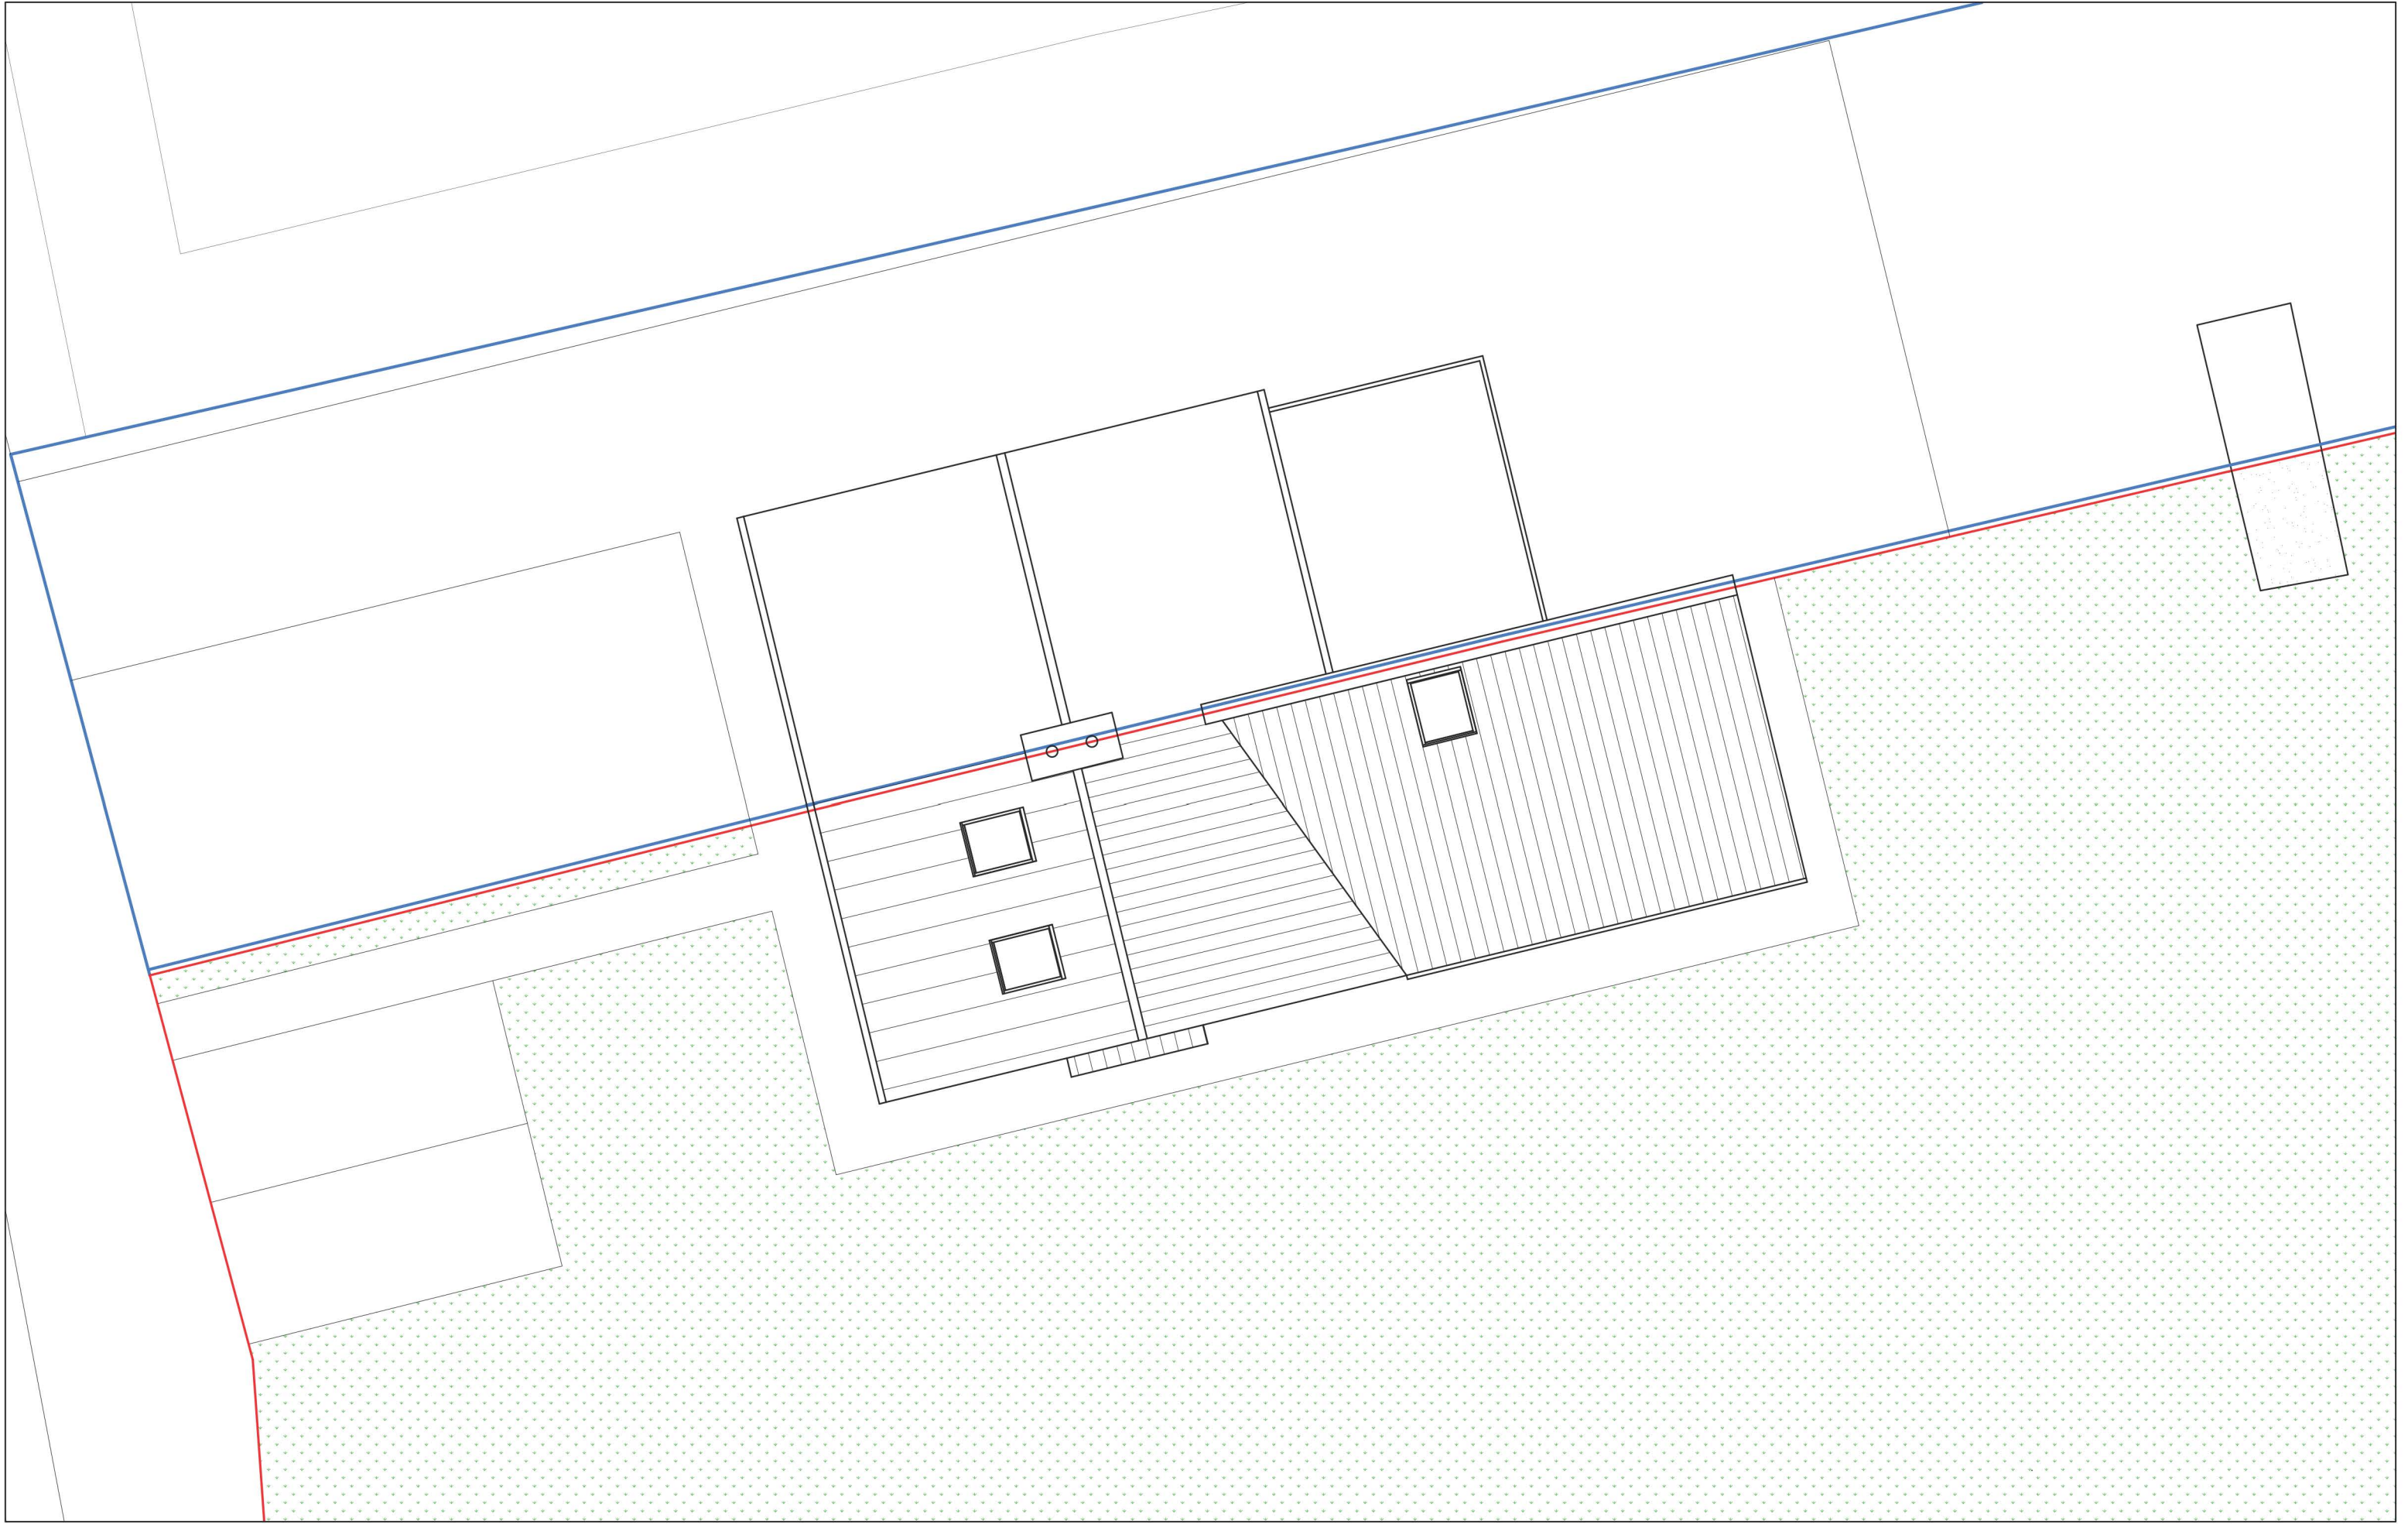

1 Parsonage Lane Spalding Proposed Site Plan						Stage STAGE 3
Scale	1:100 @ A3	Drawn by	Checked by	Job No.	Dwg No.	
Date	09.09.2015	CLP	AM	1000	020	