




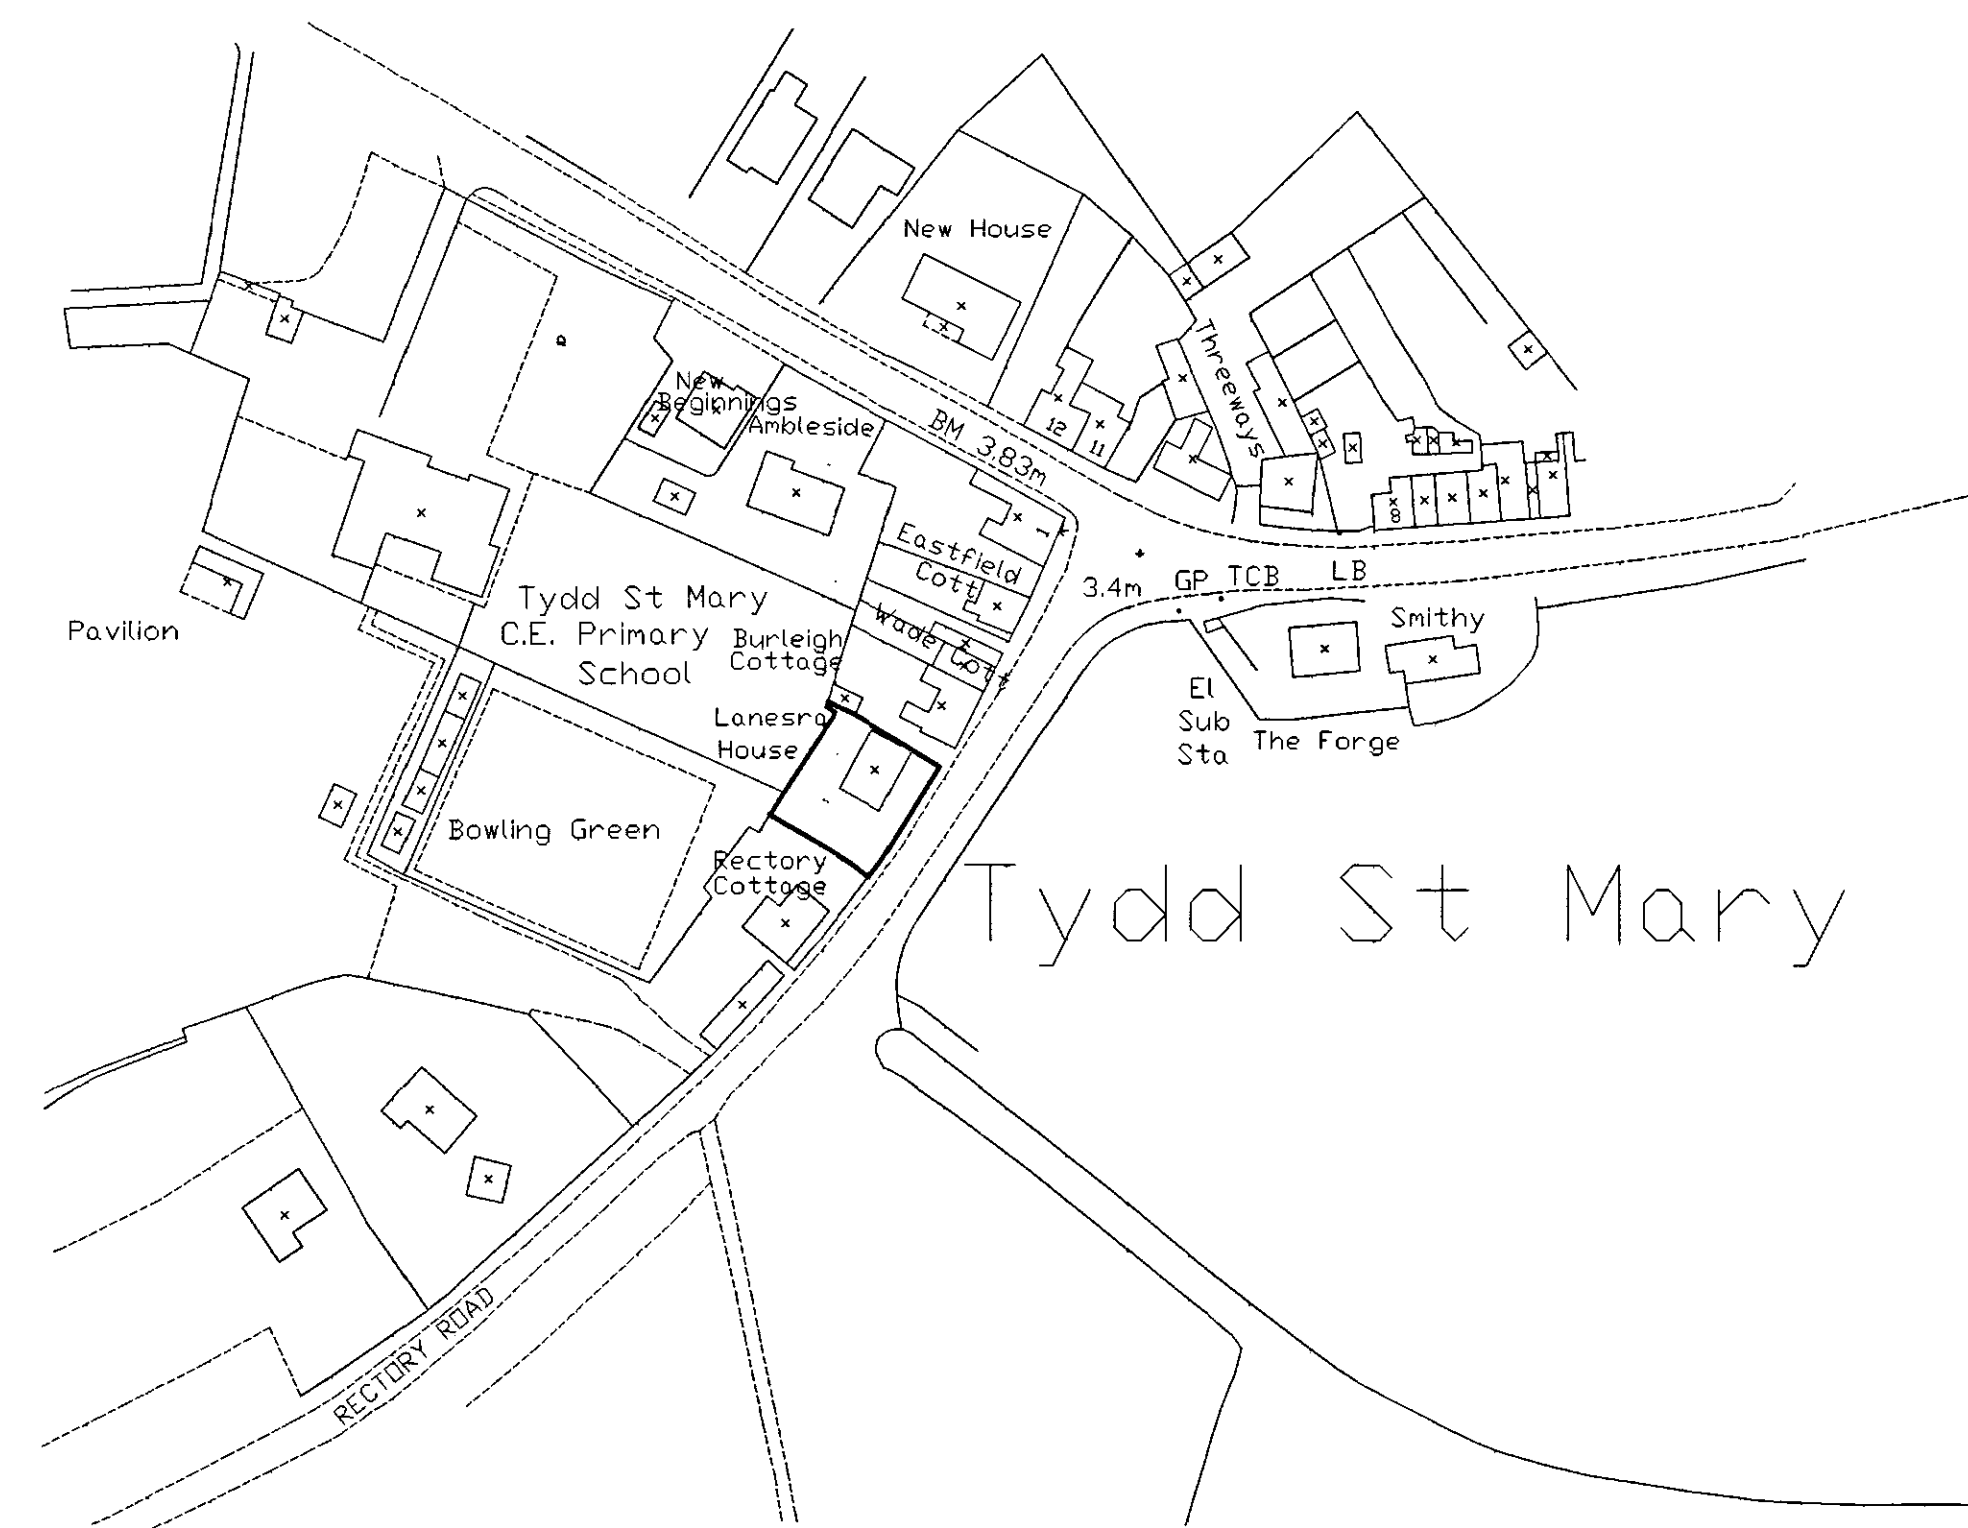


SITE PLAN

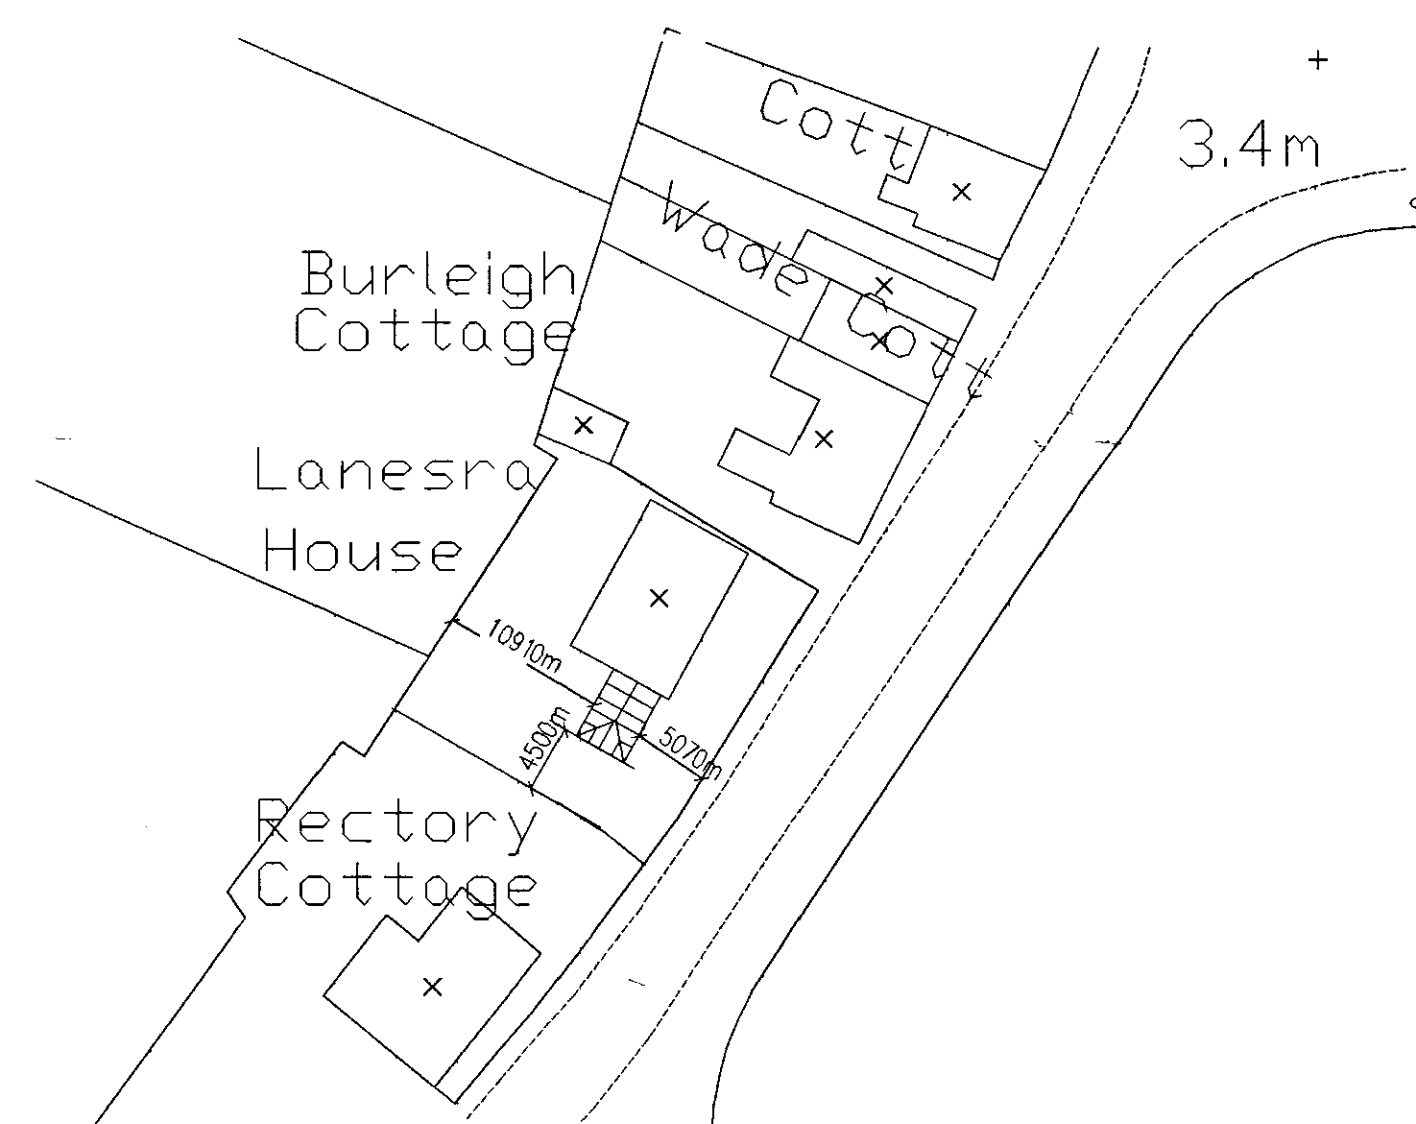

BLOCK PLAN

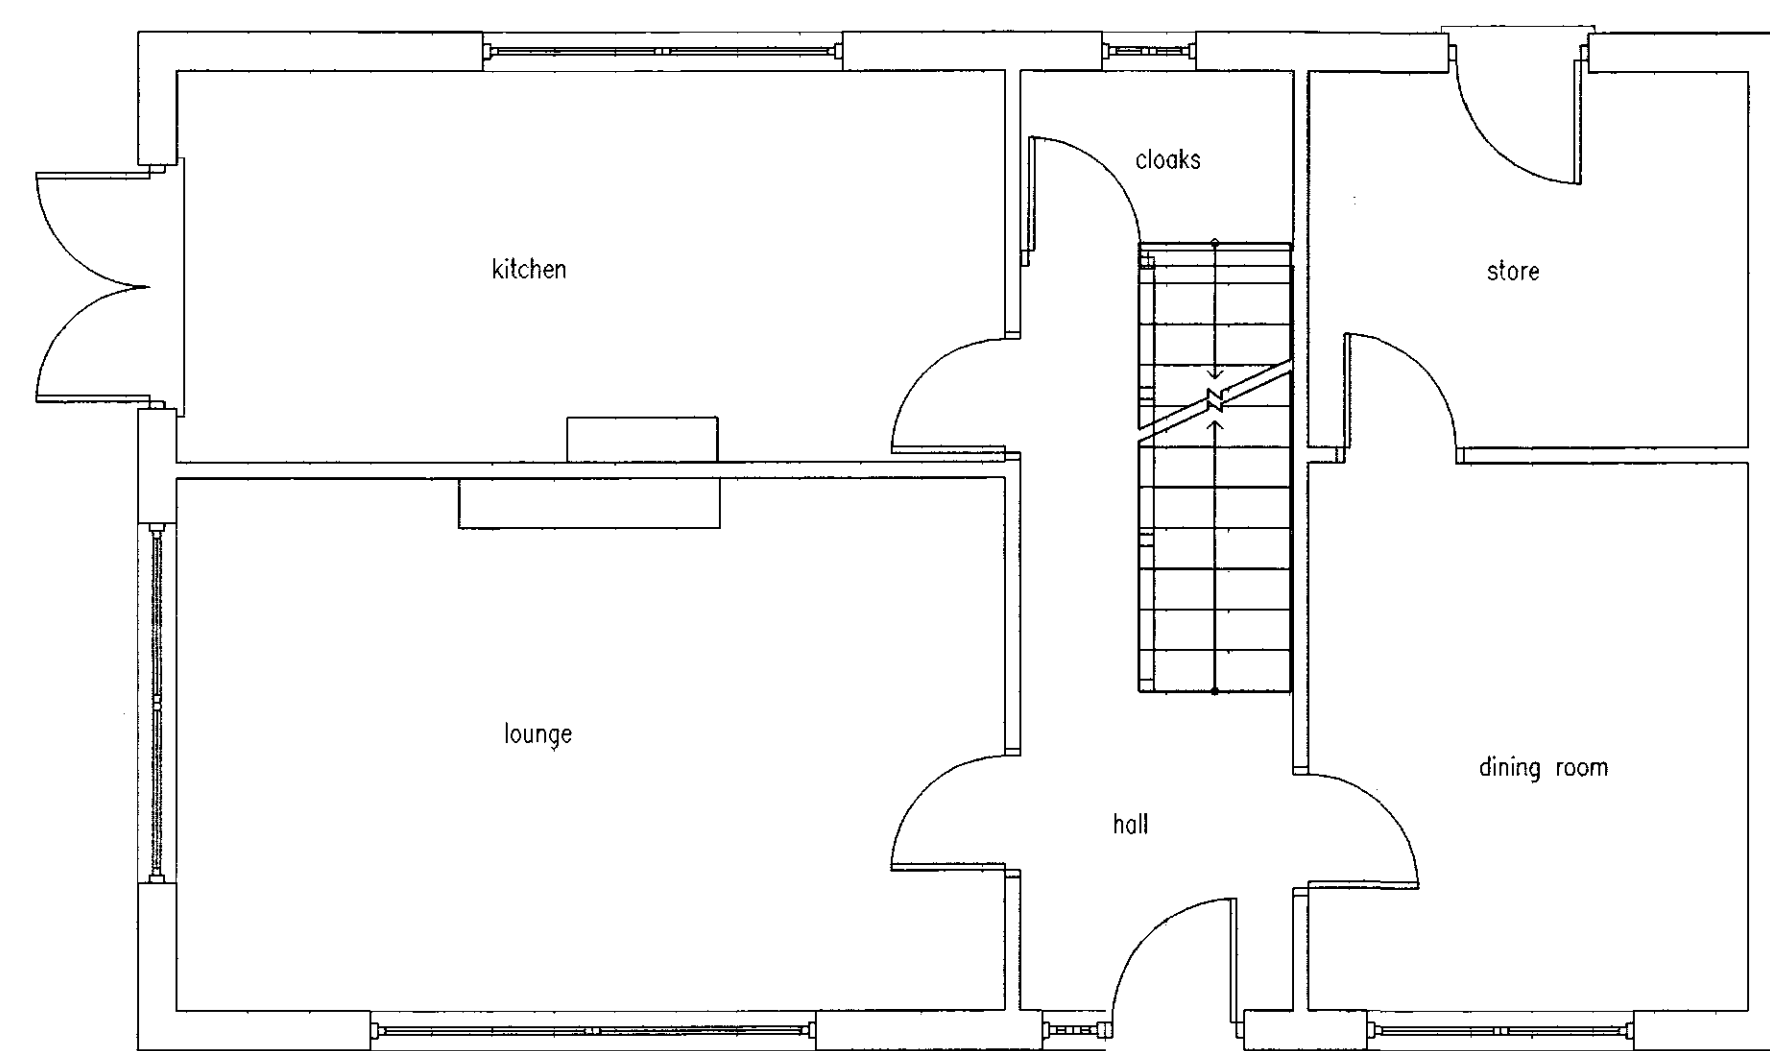

EXISTING GROUND FLOOR LAYOUT

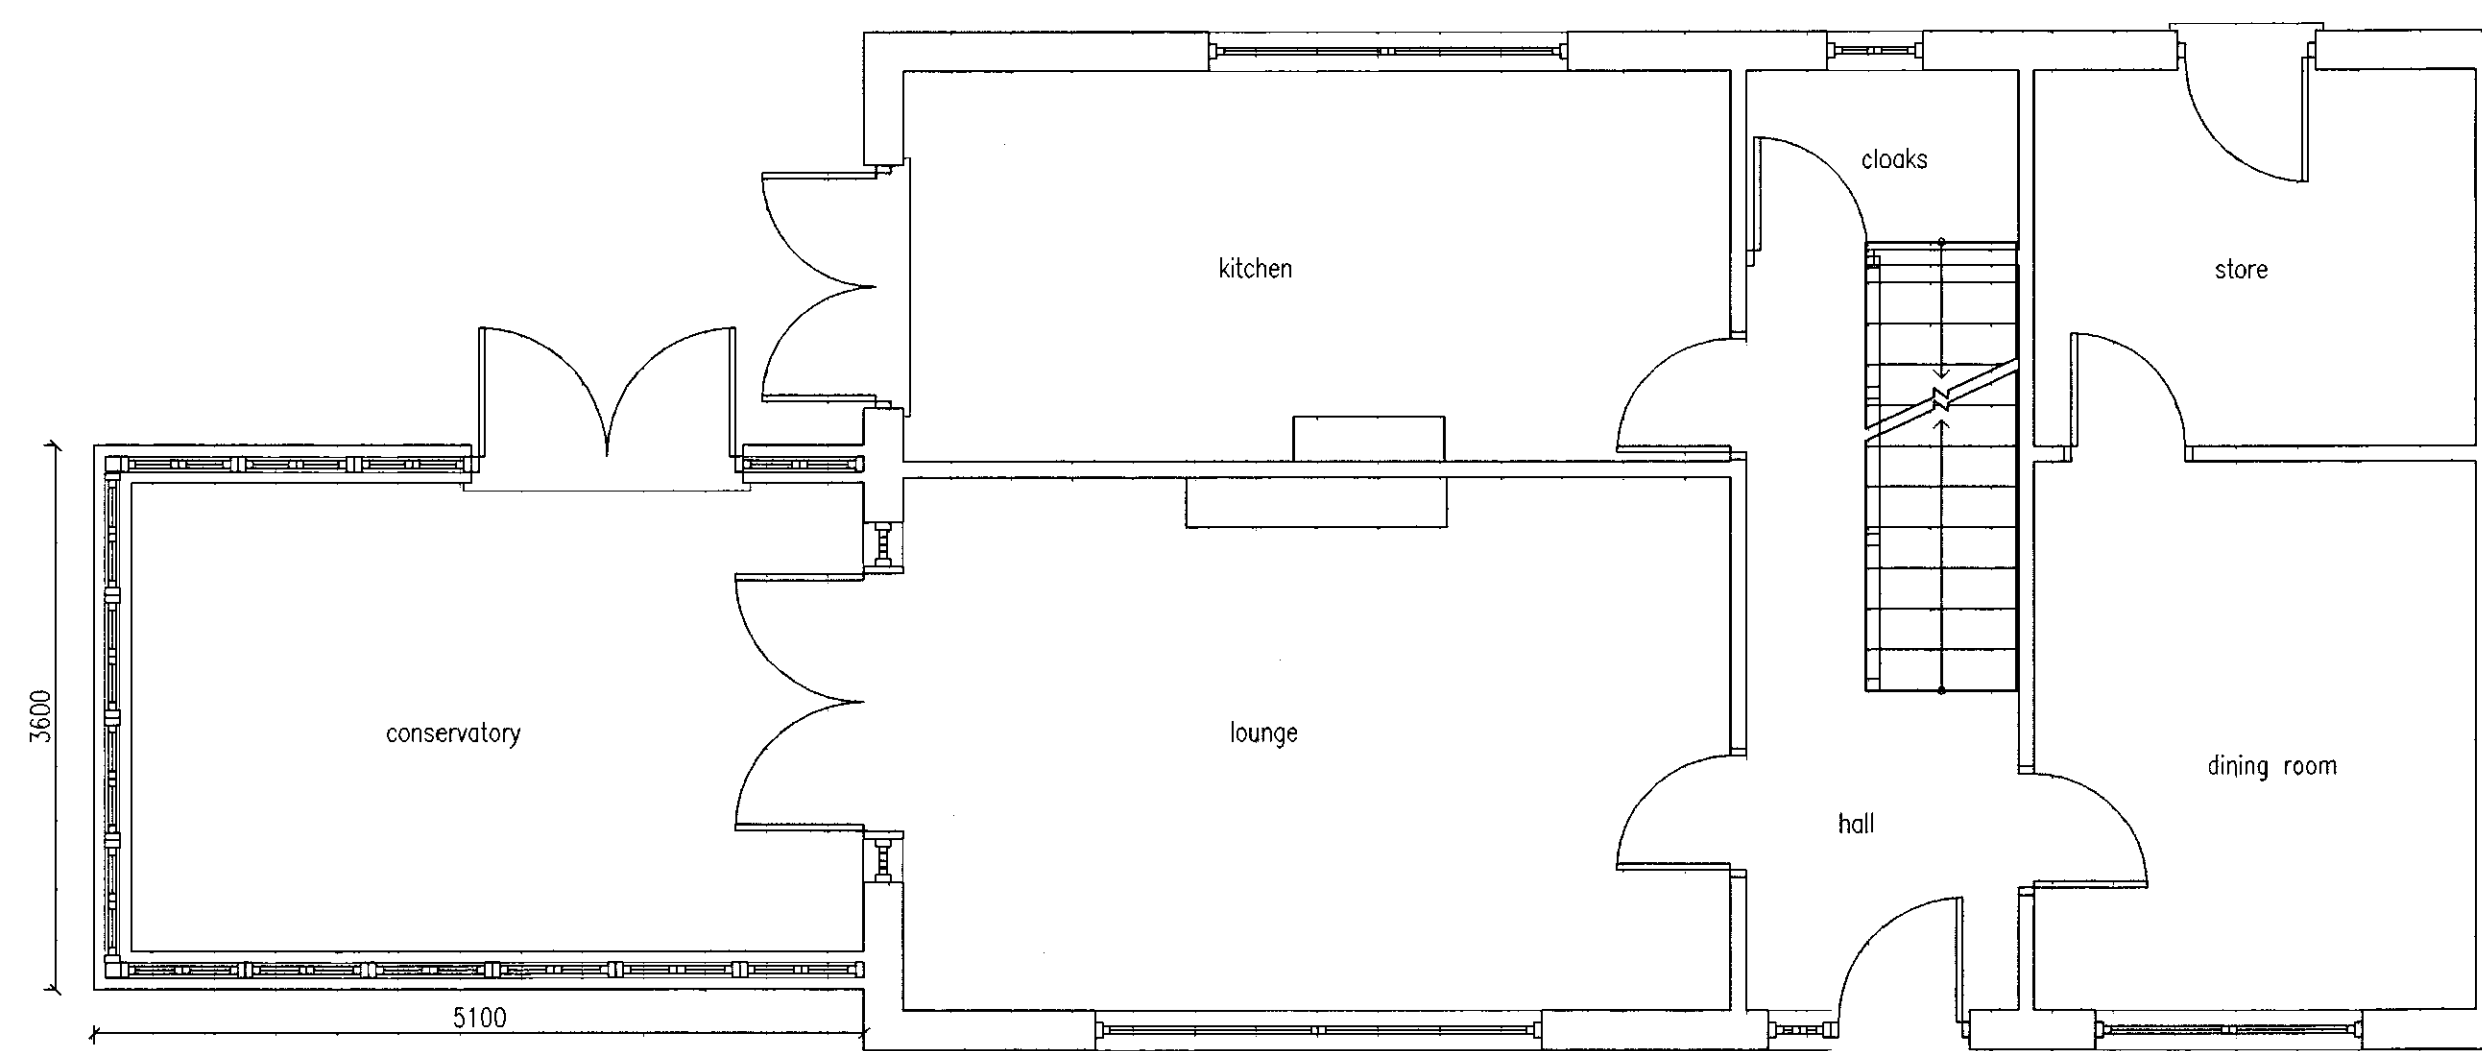


PROPOSED GROUND FLOOR LAYOUT

Ref:	Revision:	Date:
------	-----------	-------

WENMAN BUILDING DESIGN Ltd.

2 Austendyke Road
Weston Hills
Spalding
Lincs. PE12 6BX
Tel/Fax 01775 724171
Mobile 0784 1718457
enquiries@wenmanbu

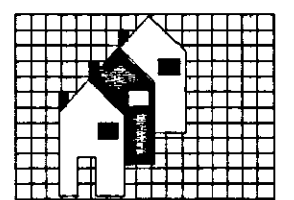

Project: _____

PROPOSED CONSERVATORY

DETERMINED
PLAN

SHDC
Planning & Development
11 AUG 2008
Ref: 0896/08

Client: MR & MRS REIMS
LANESRA HOUSE
RECTORY ROAD
TYDD St. MARY
SPALDING, Lincs

DRAWING:

EXISTING GROUND FLOOR PLAN
PROPOSED GROUND FLOOR PLAN
EXISTING ELEVATIONS
PROPOSED ELEVATIONS
BLOCK PLAN
SITE PLAN

DRAWING N°: WEN/1262/08/00	DATE: AUGUST 2008
DRAWN BY: RW	SCALES: 1:50 1:100 1:500 1:1250

[illegible]

HEALTH & SAFETY

The client is to ensure that the appointed contractor is familiar with and complies with Health & Safety for Building Sites and Work Places.