



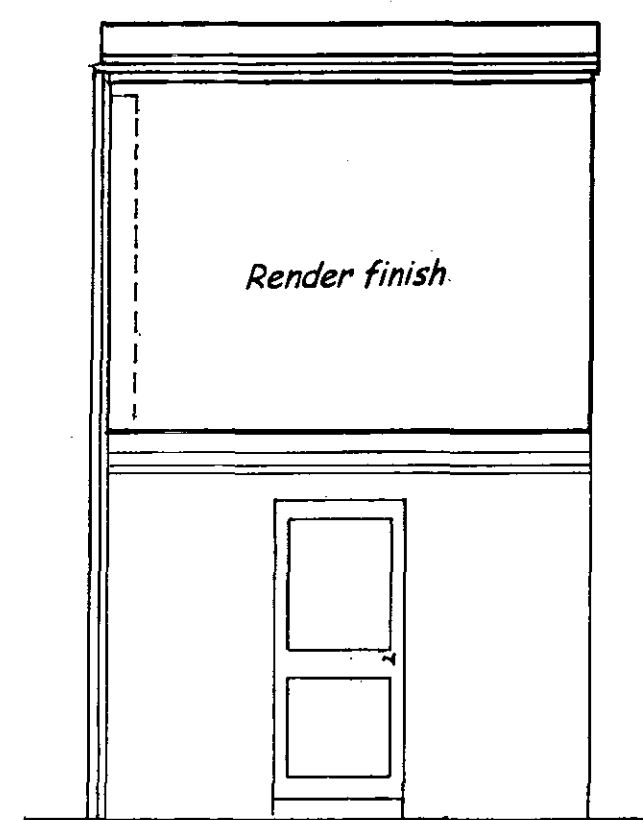


ANNEX EXTENSION
PROPOSED FRONT ELEVATION

OUTLINE SCOPE OF WORK
Before commencement of work carry out inspection of existing foundations to confirm adequacy to support additional loading. Strip off existing bituminous felt roof covering to utility area. Check existing ceiling joists replace if found necessary. Create new supporting floor and insulate void below. Construct new walls to front and side elevations and raise height of existing wing wall as required. Construct new shallow slope roof with three layer built-up bituminous felt covering. Internal completions and matching rainwater good.

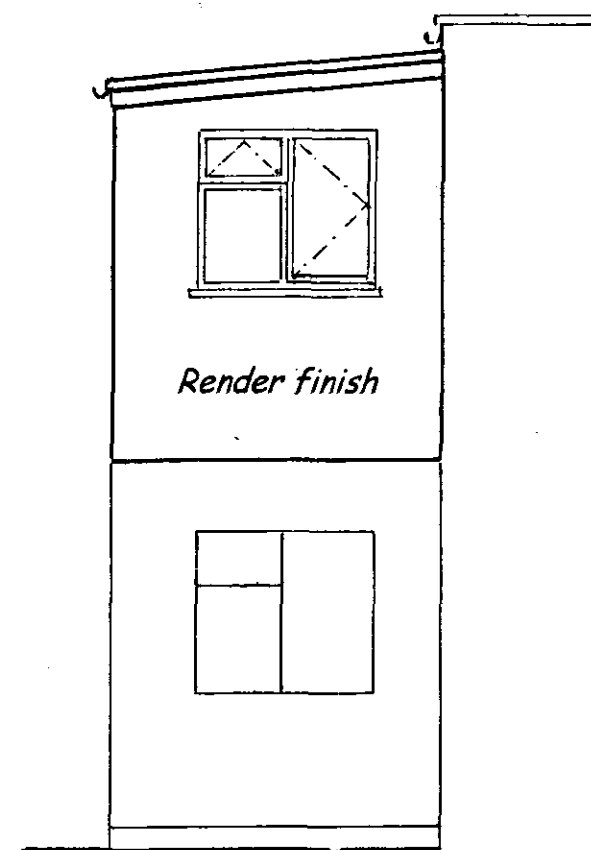


ANNEX EXTENSION
PROPOSED SIDE ELEVATION

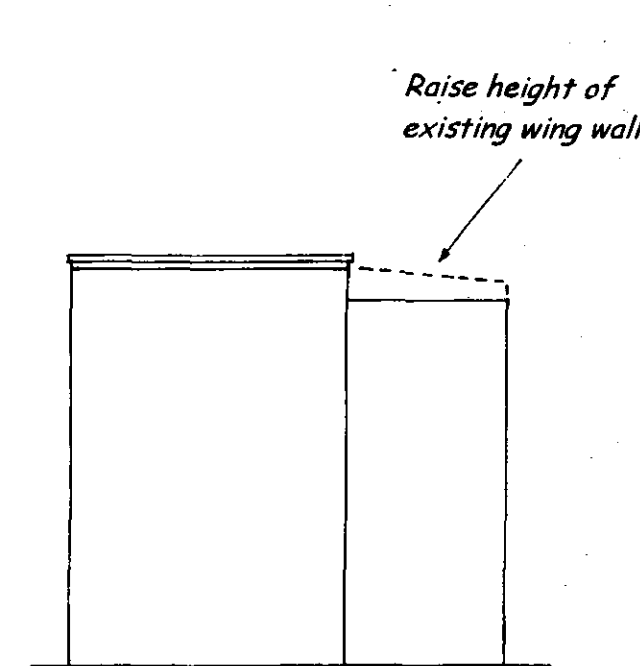


EXISTING REAR ELEVATION




EXISTING SIDE ELEVATION

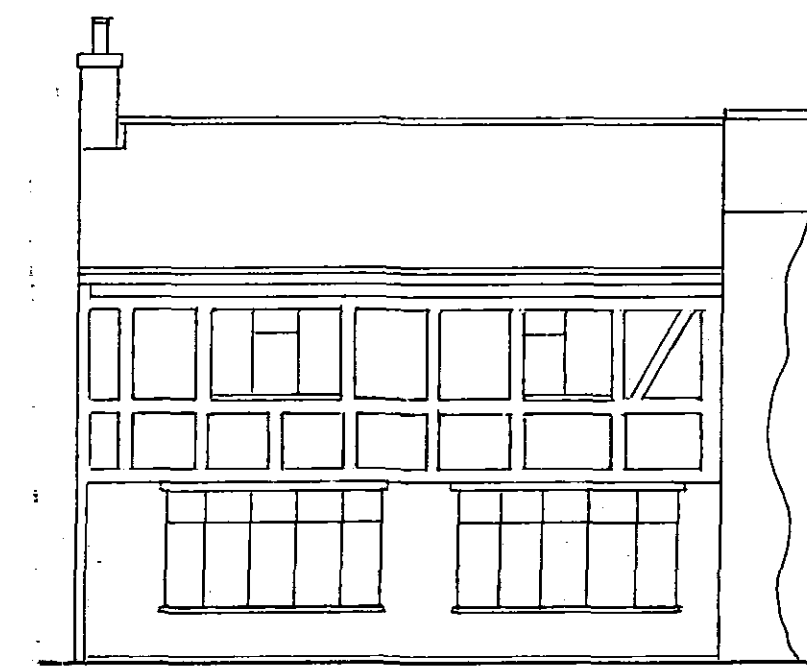


EXISTING FRONT ELEVATION

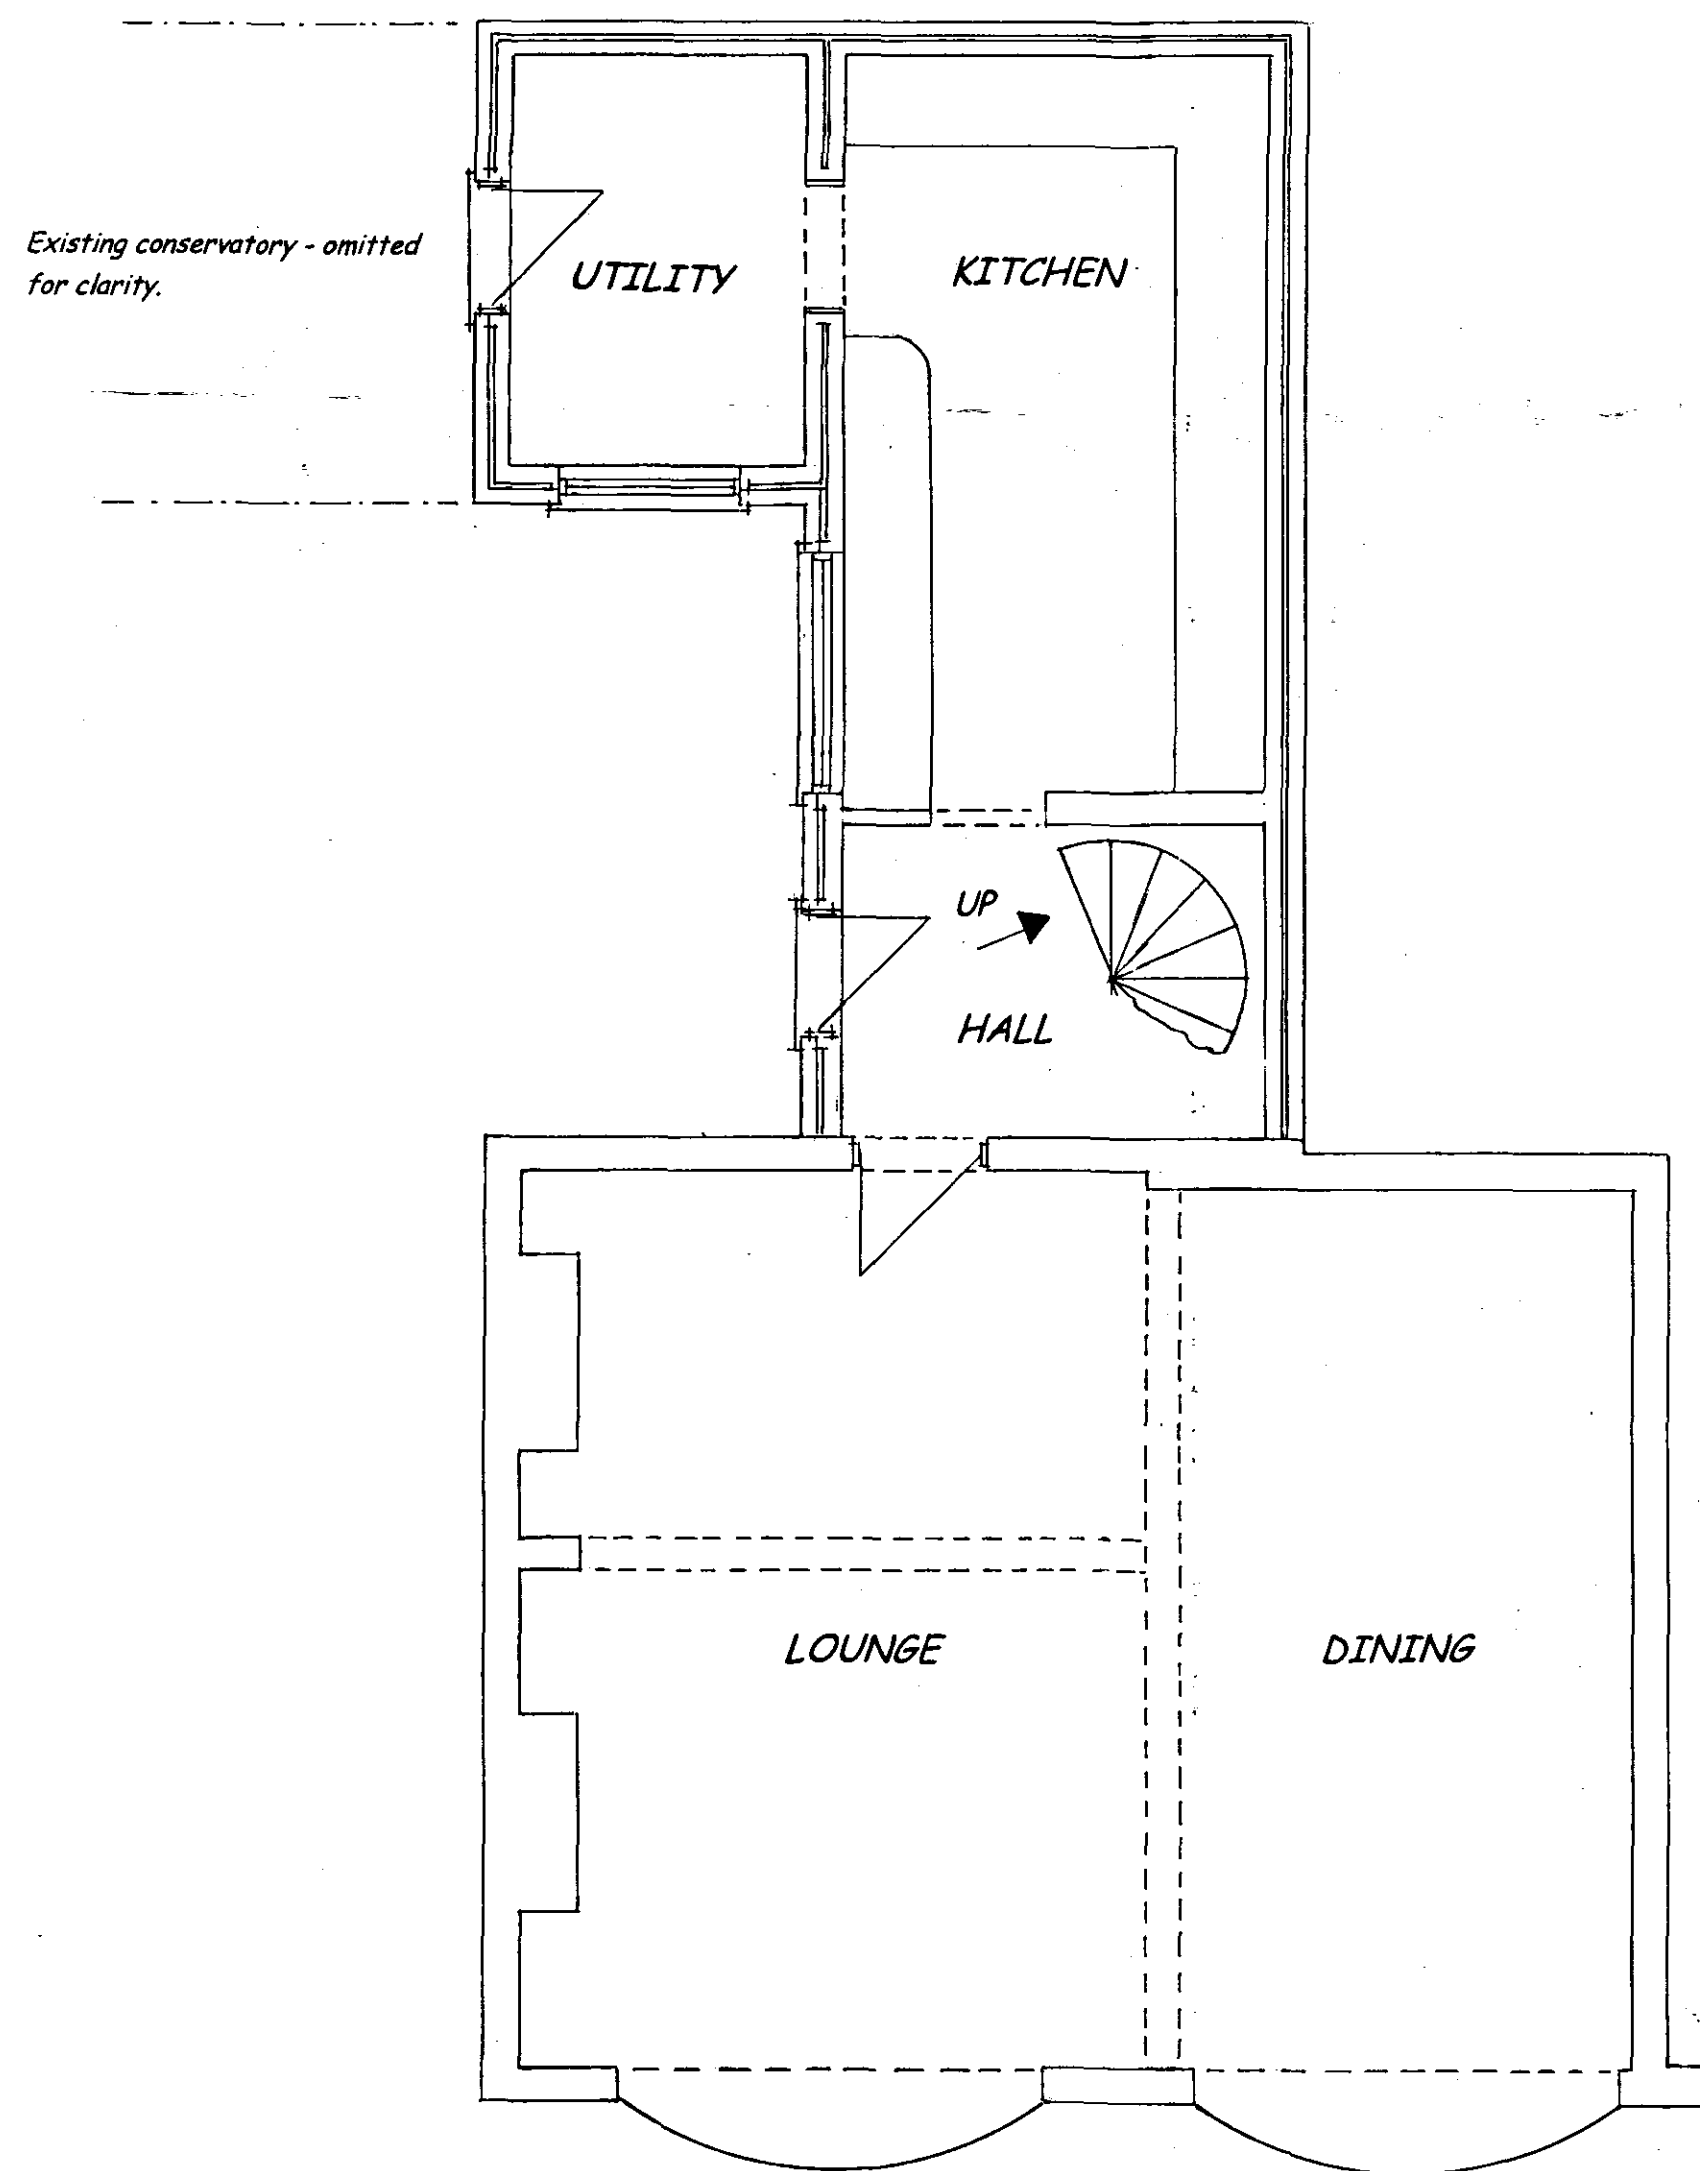


PLAN ON GROUND FLOOR

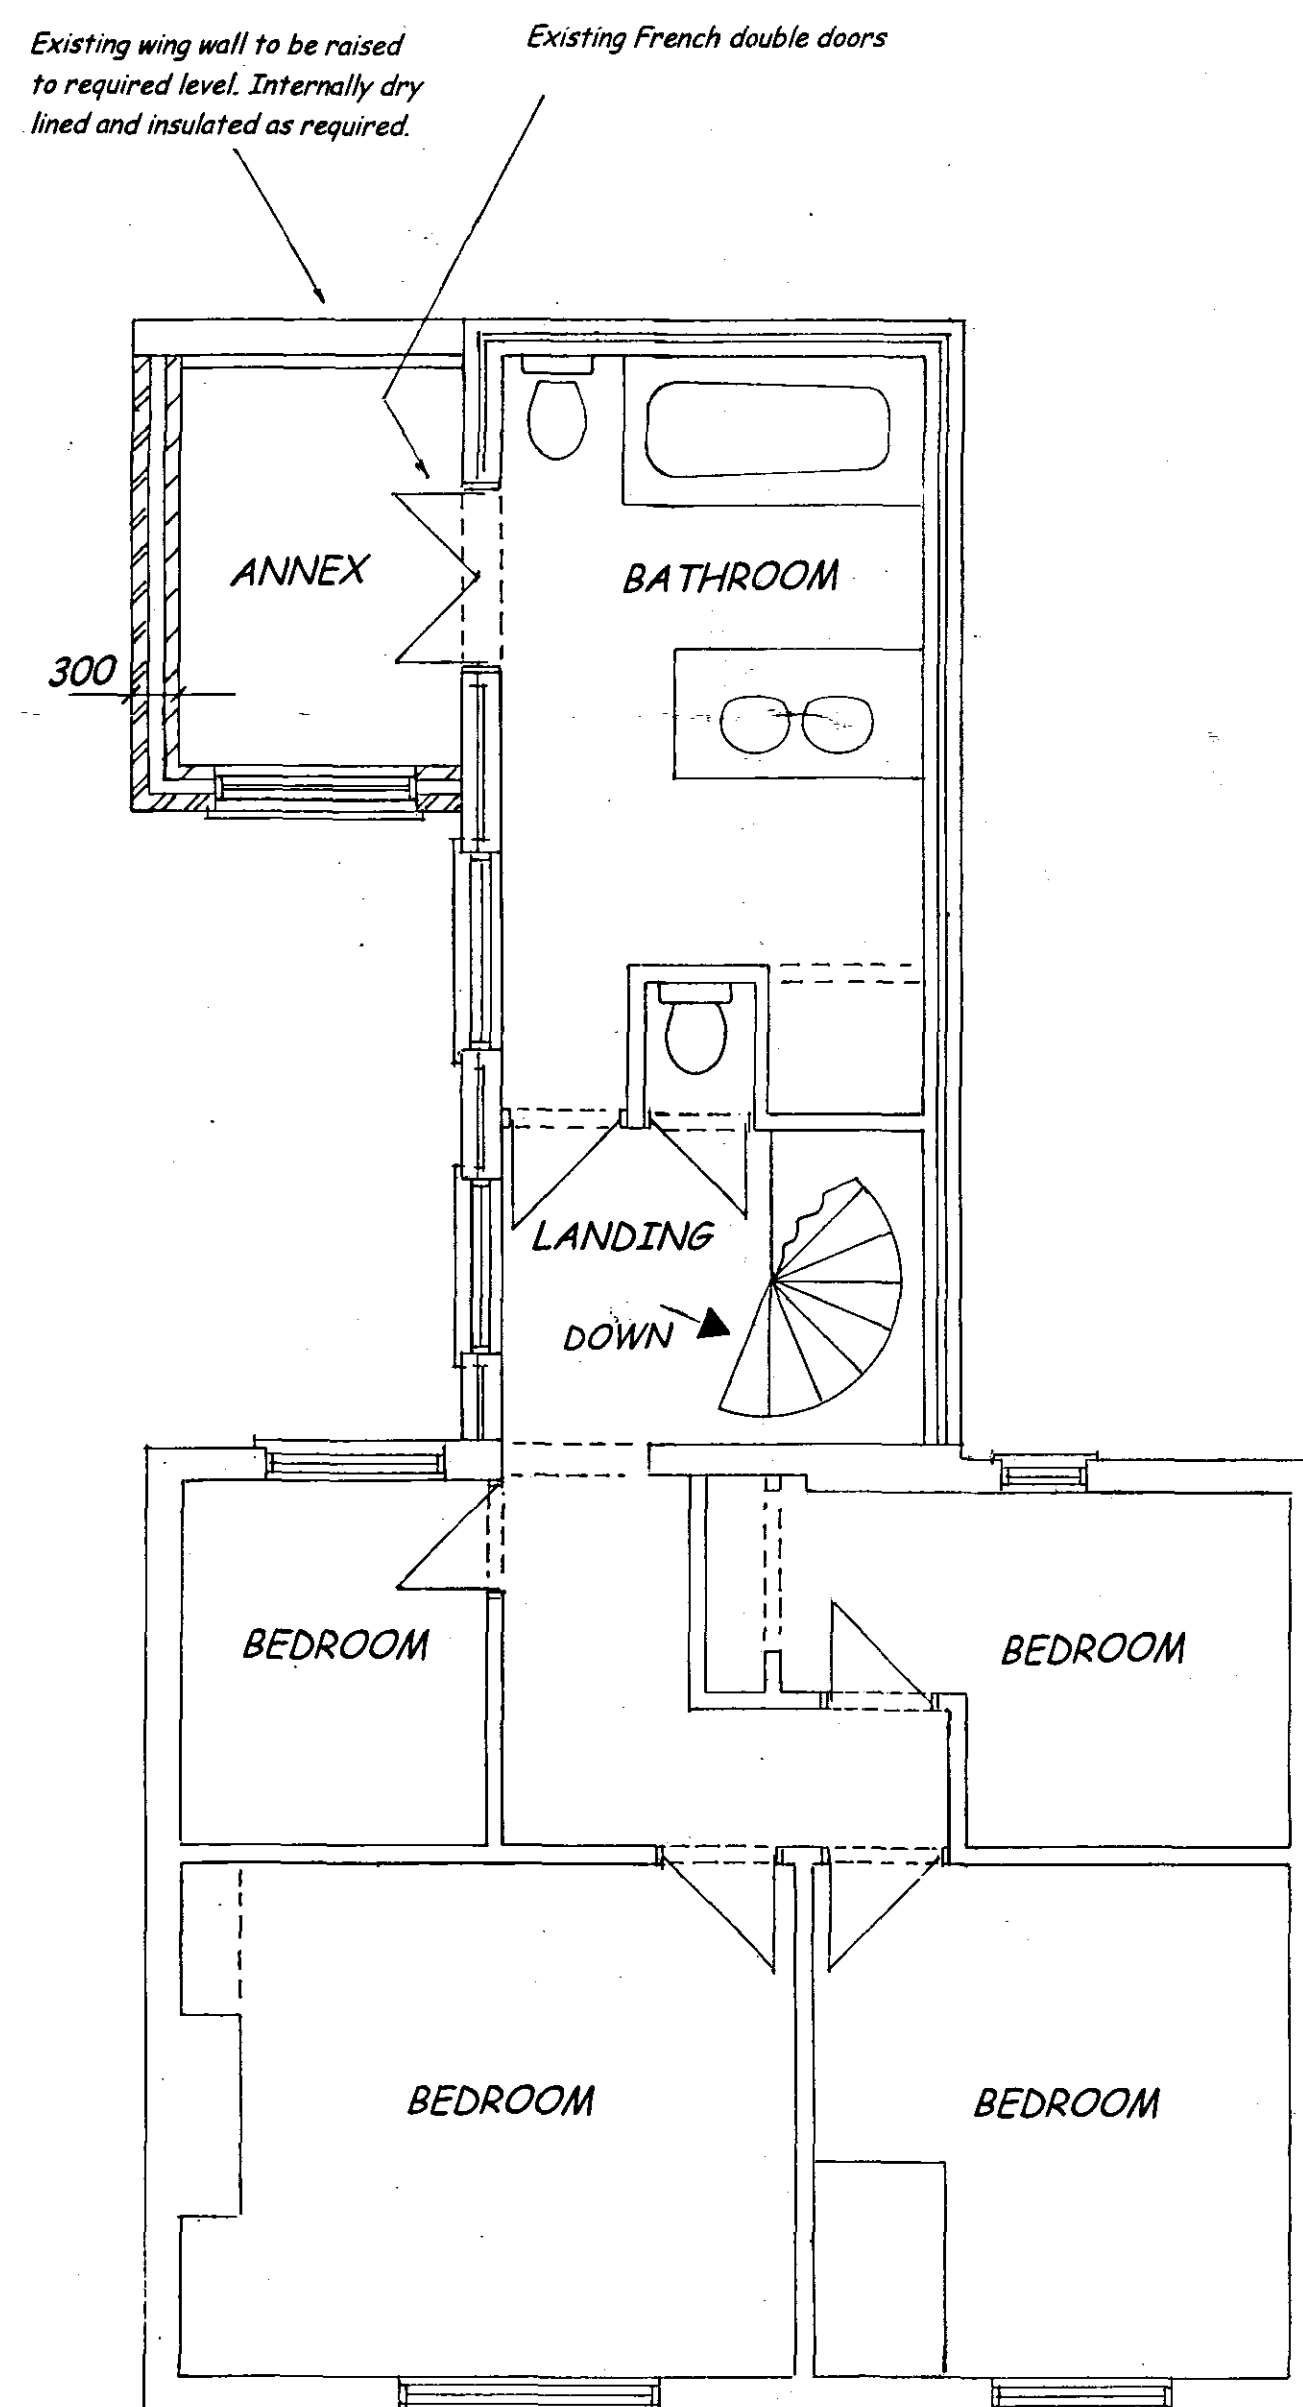


PLAN ON FIRST FLOOR SHOWING
PROPOSED ANNEX

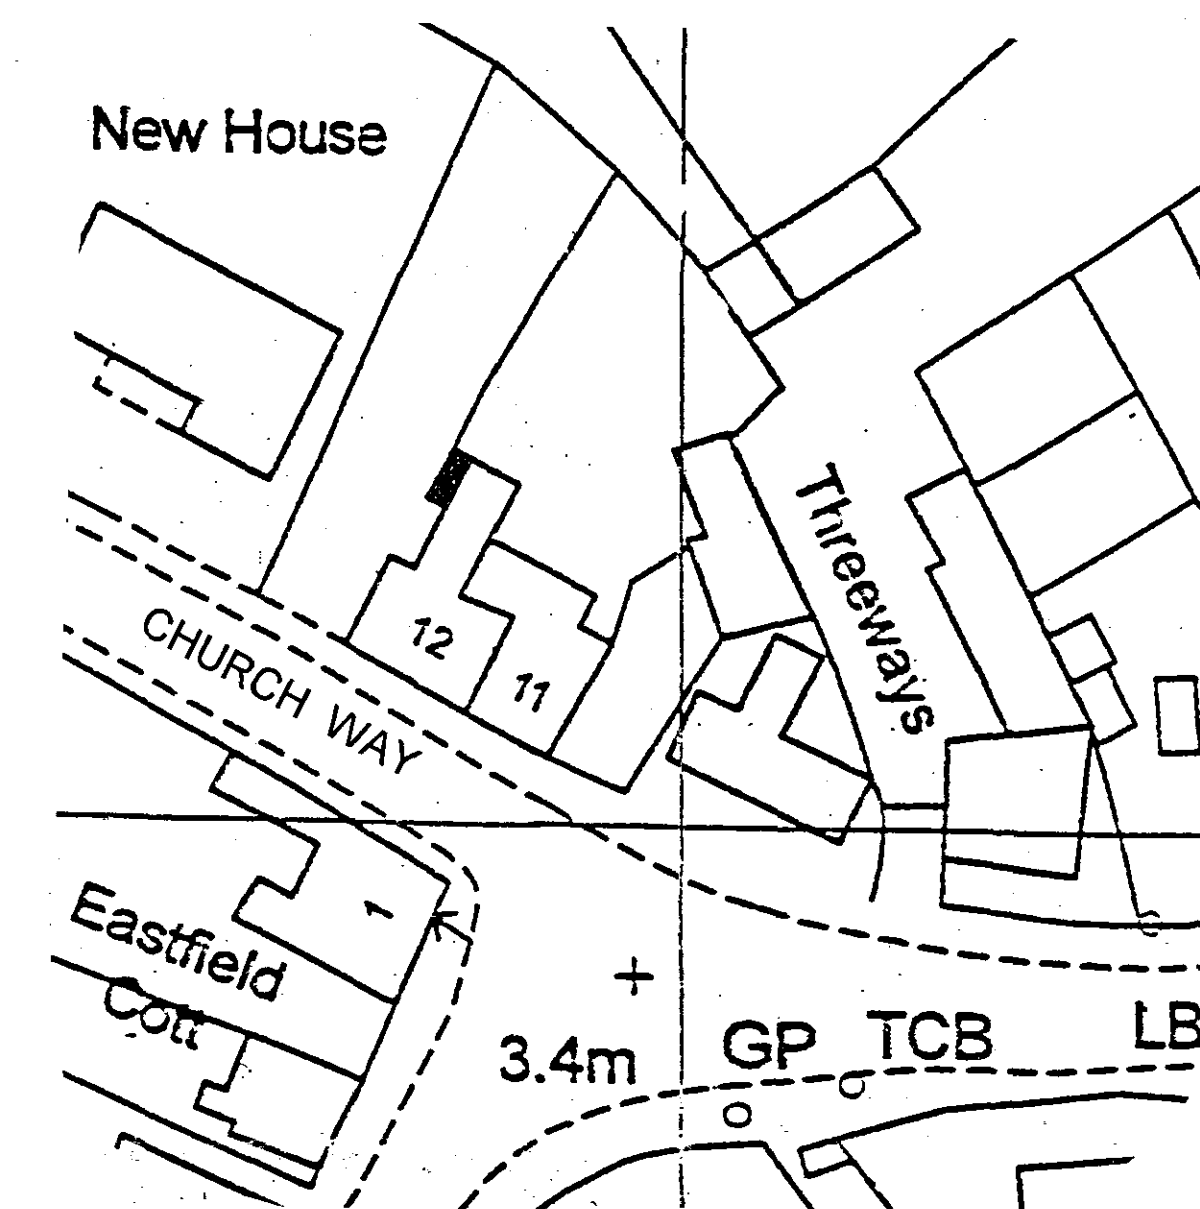

BLOCK PLAN
SCALE 1:500

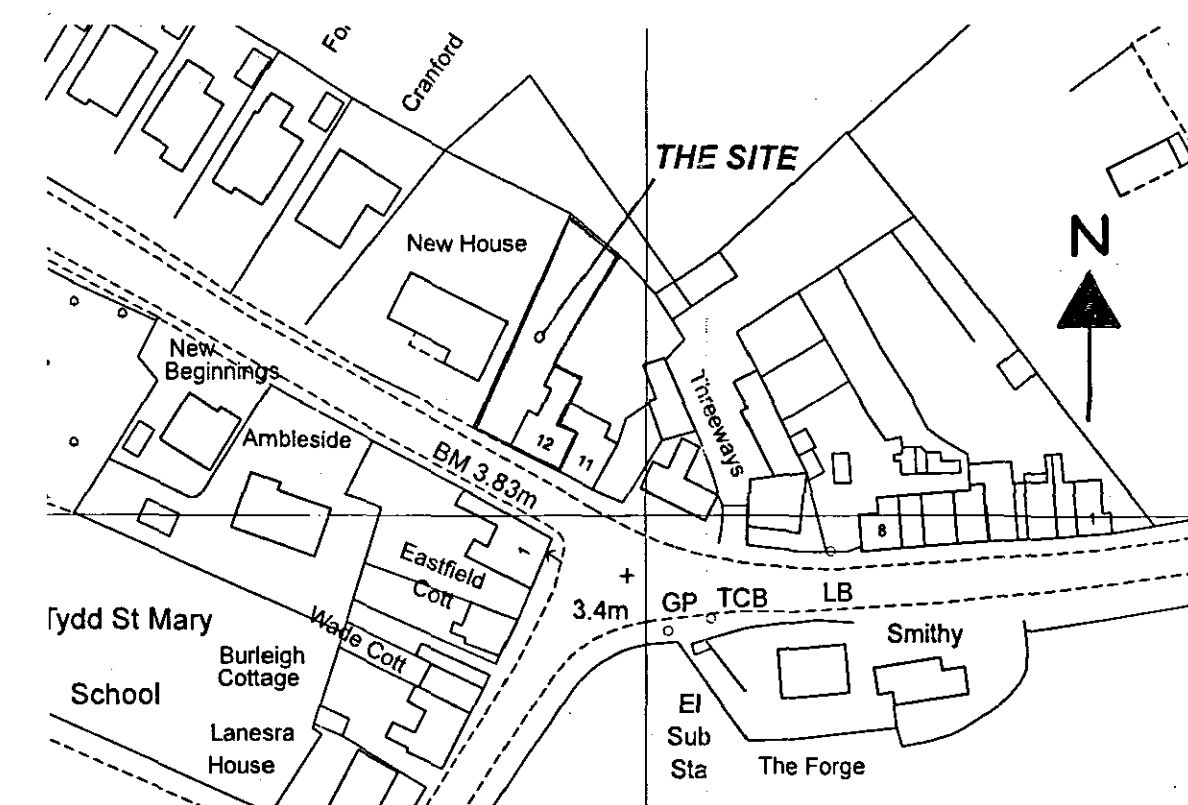

LOCATION PLAN
SCALE 1:1250

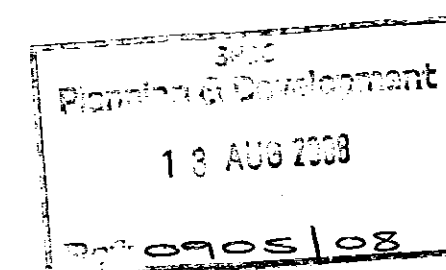

NOTES:
All dimensions must be checked on site and not scaled from this drawing.

A	Date	Revisions

© copyright

HAROLD SELLORS Dipl.-Ing
Architectural Services & Project Management
"Leighcote"
5 Elmfield Drive
Elm
Cants. PE14 0DL
01945 588859

Client MR & MRS P. ALDIS
Job Title PROPOSED BATHROOM ANNEX
AT "CHAPEL COTTAGE"
CHURCH WAY, TYDD ST MARY
LINCS PE13 5QY

Drawing Title
EXISTING & PROPOSED
DETAILS

Scale 1: 100 1:500 and as noted

Date July 08 Drawn by HTS

Drg No. E0566 Rev.