


Proposed area

Playing field

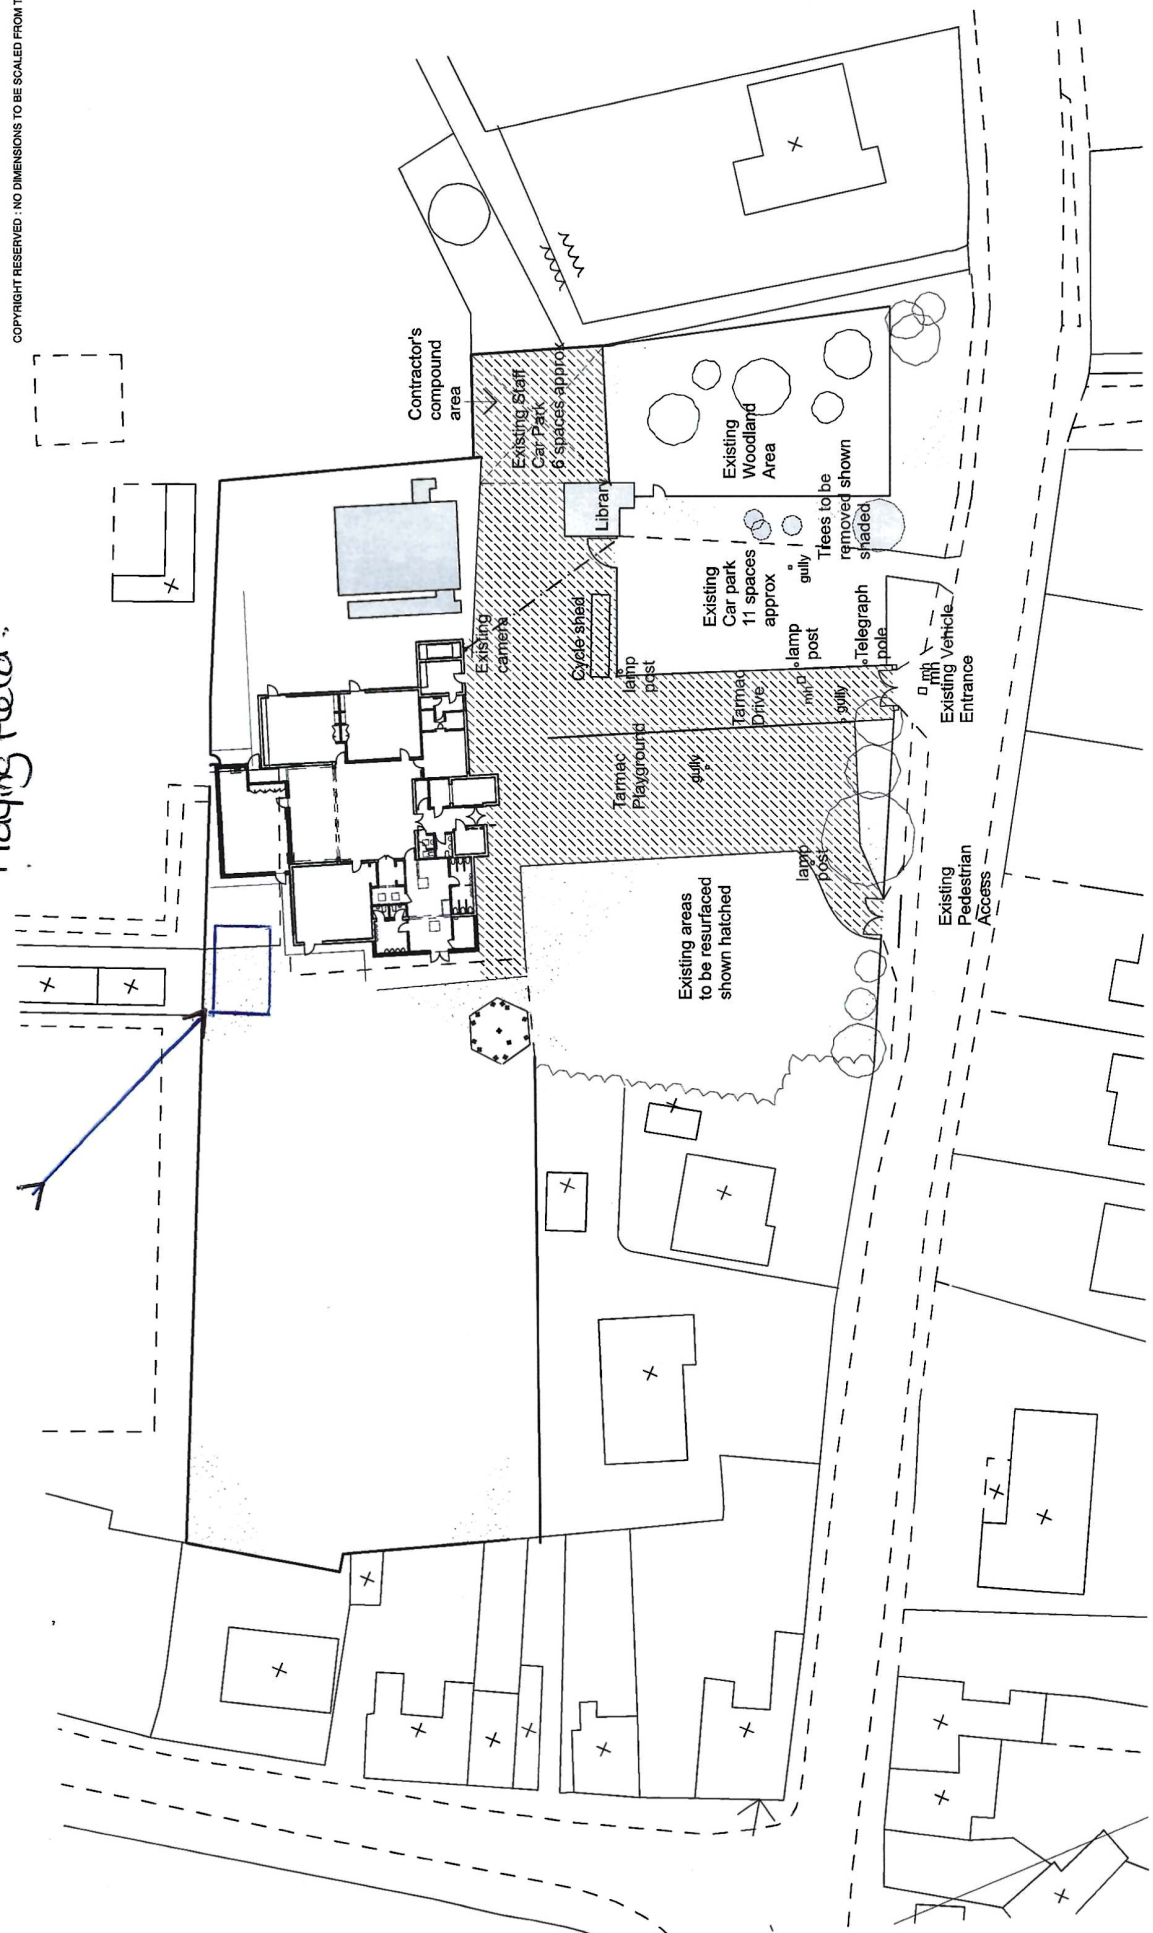

COPYRIGHT RESERVED : NO DIMENSIONS TO BE SCALED FROM THIS DRAWING

job title

Proposed Site Alterations

dwg. title

Overall Site Plan

job no.

6912

dwg. no.

101



client : Tydd St Mary C of E School

date

May 2013

scale (@ A3)

1:500

MBA

CHARITABLE PROJECTS

T 01673 945944 E mba@mbaarch.co.uk W www.mbaarch.co.uk A 9 Norbeck Lane Wotton Lincoln LN2 3LP