

VALE · GARDEN
HOUSES · LTD
MELTON ROAD, HARLAXTON,
N. GRANTHAM,
LINCOLNSHIRE NG32 1HQ
TEL: 01476 564433 FAX: 01476 578555



NOTE

BASEWORKS ARE TO BE SET OUT
ONLY TO FOUNDATION DRAWINGS.
CONTRACTORS AND ERECTORS
MUST VERIFY ALL DIMENSIONS ON
SITE BEFORE WORK COMMENCES.

THIS DRAWING, ITS DESIGN AND
APPLICATION TO SITE, AND ITS
COMPONENTS REMAINS THE PROPERTY
OF VALE GARDEN HOUSES LTD.
AND MAY NOT BE REPRODUCED IN
ANY WAY WITHOUT PRIOR CONSENT.

AMENDMENTS:

DATE

CLIENT

MR and MRS BUTTERS

PROJECT

'GREY FRIARS'
TYDD GOTE
WISBECH
CAMBS.

SCALE

1:50

DATE

SEPT 10

DRAWN

DSD.


CHECKED

DRAWING

EXISTING PLAN



DRAWING NUMBER

A1Q2564/5


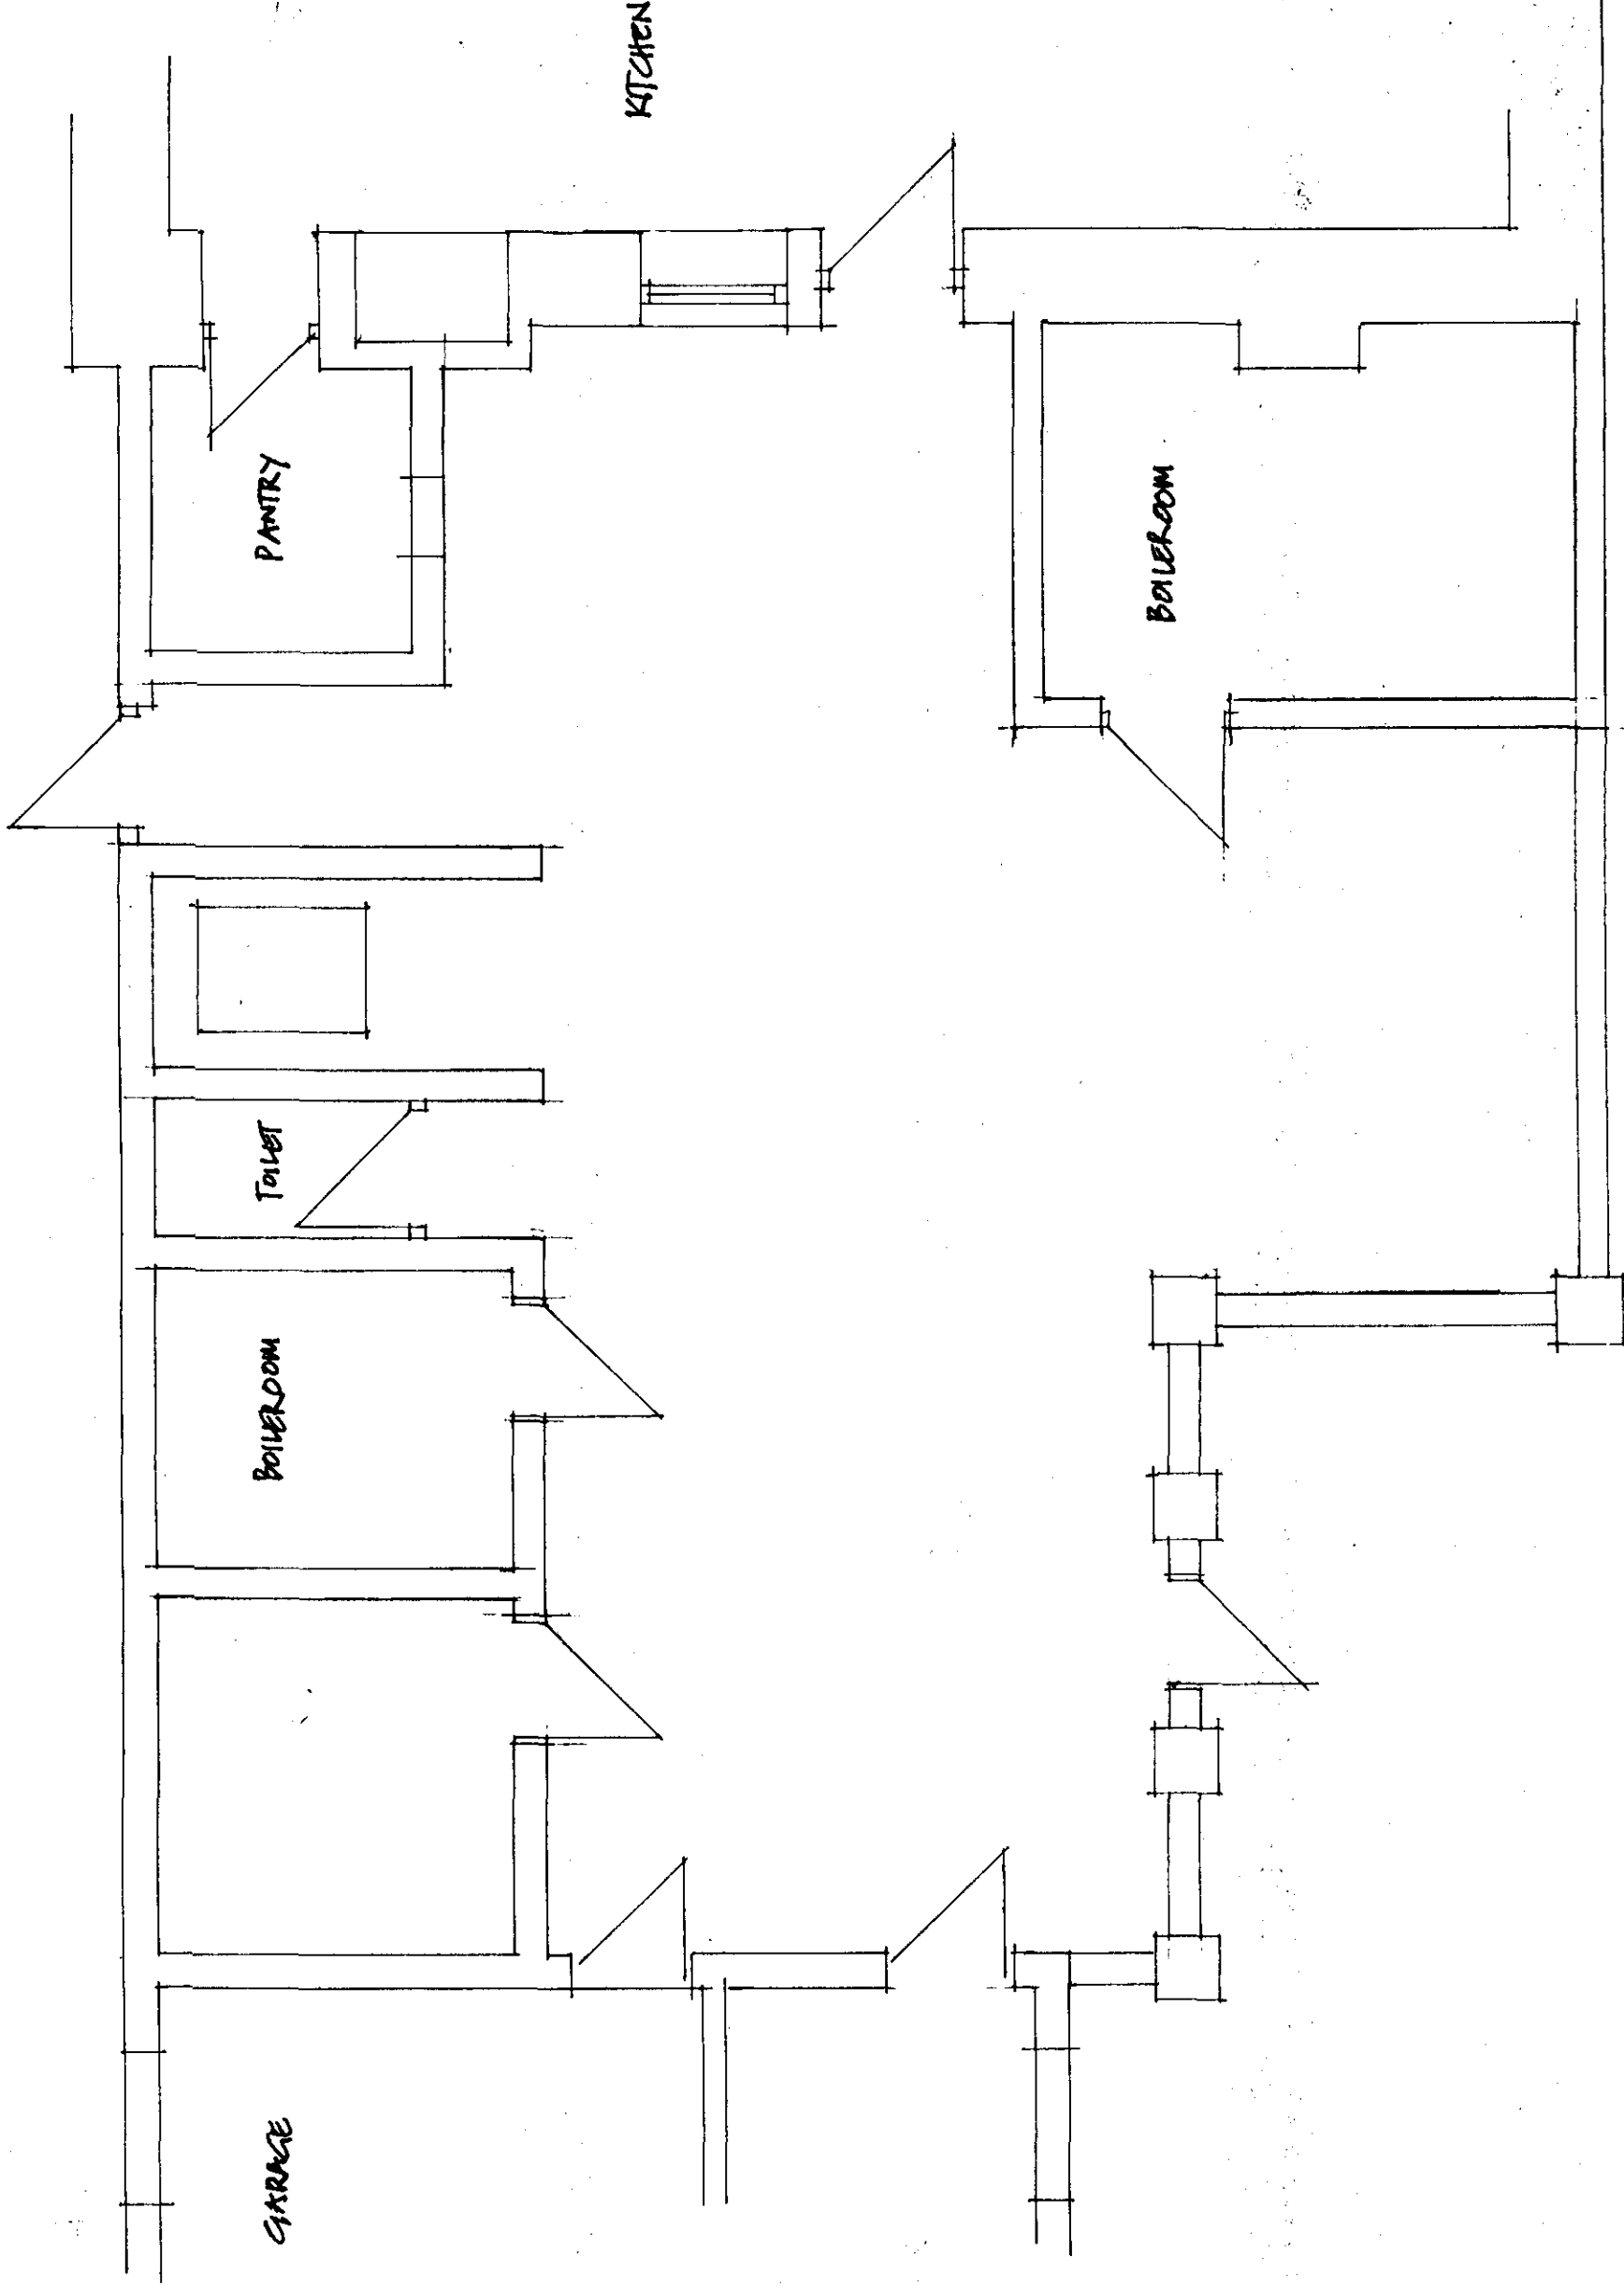


DETERMINED
PLAN

917/98

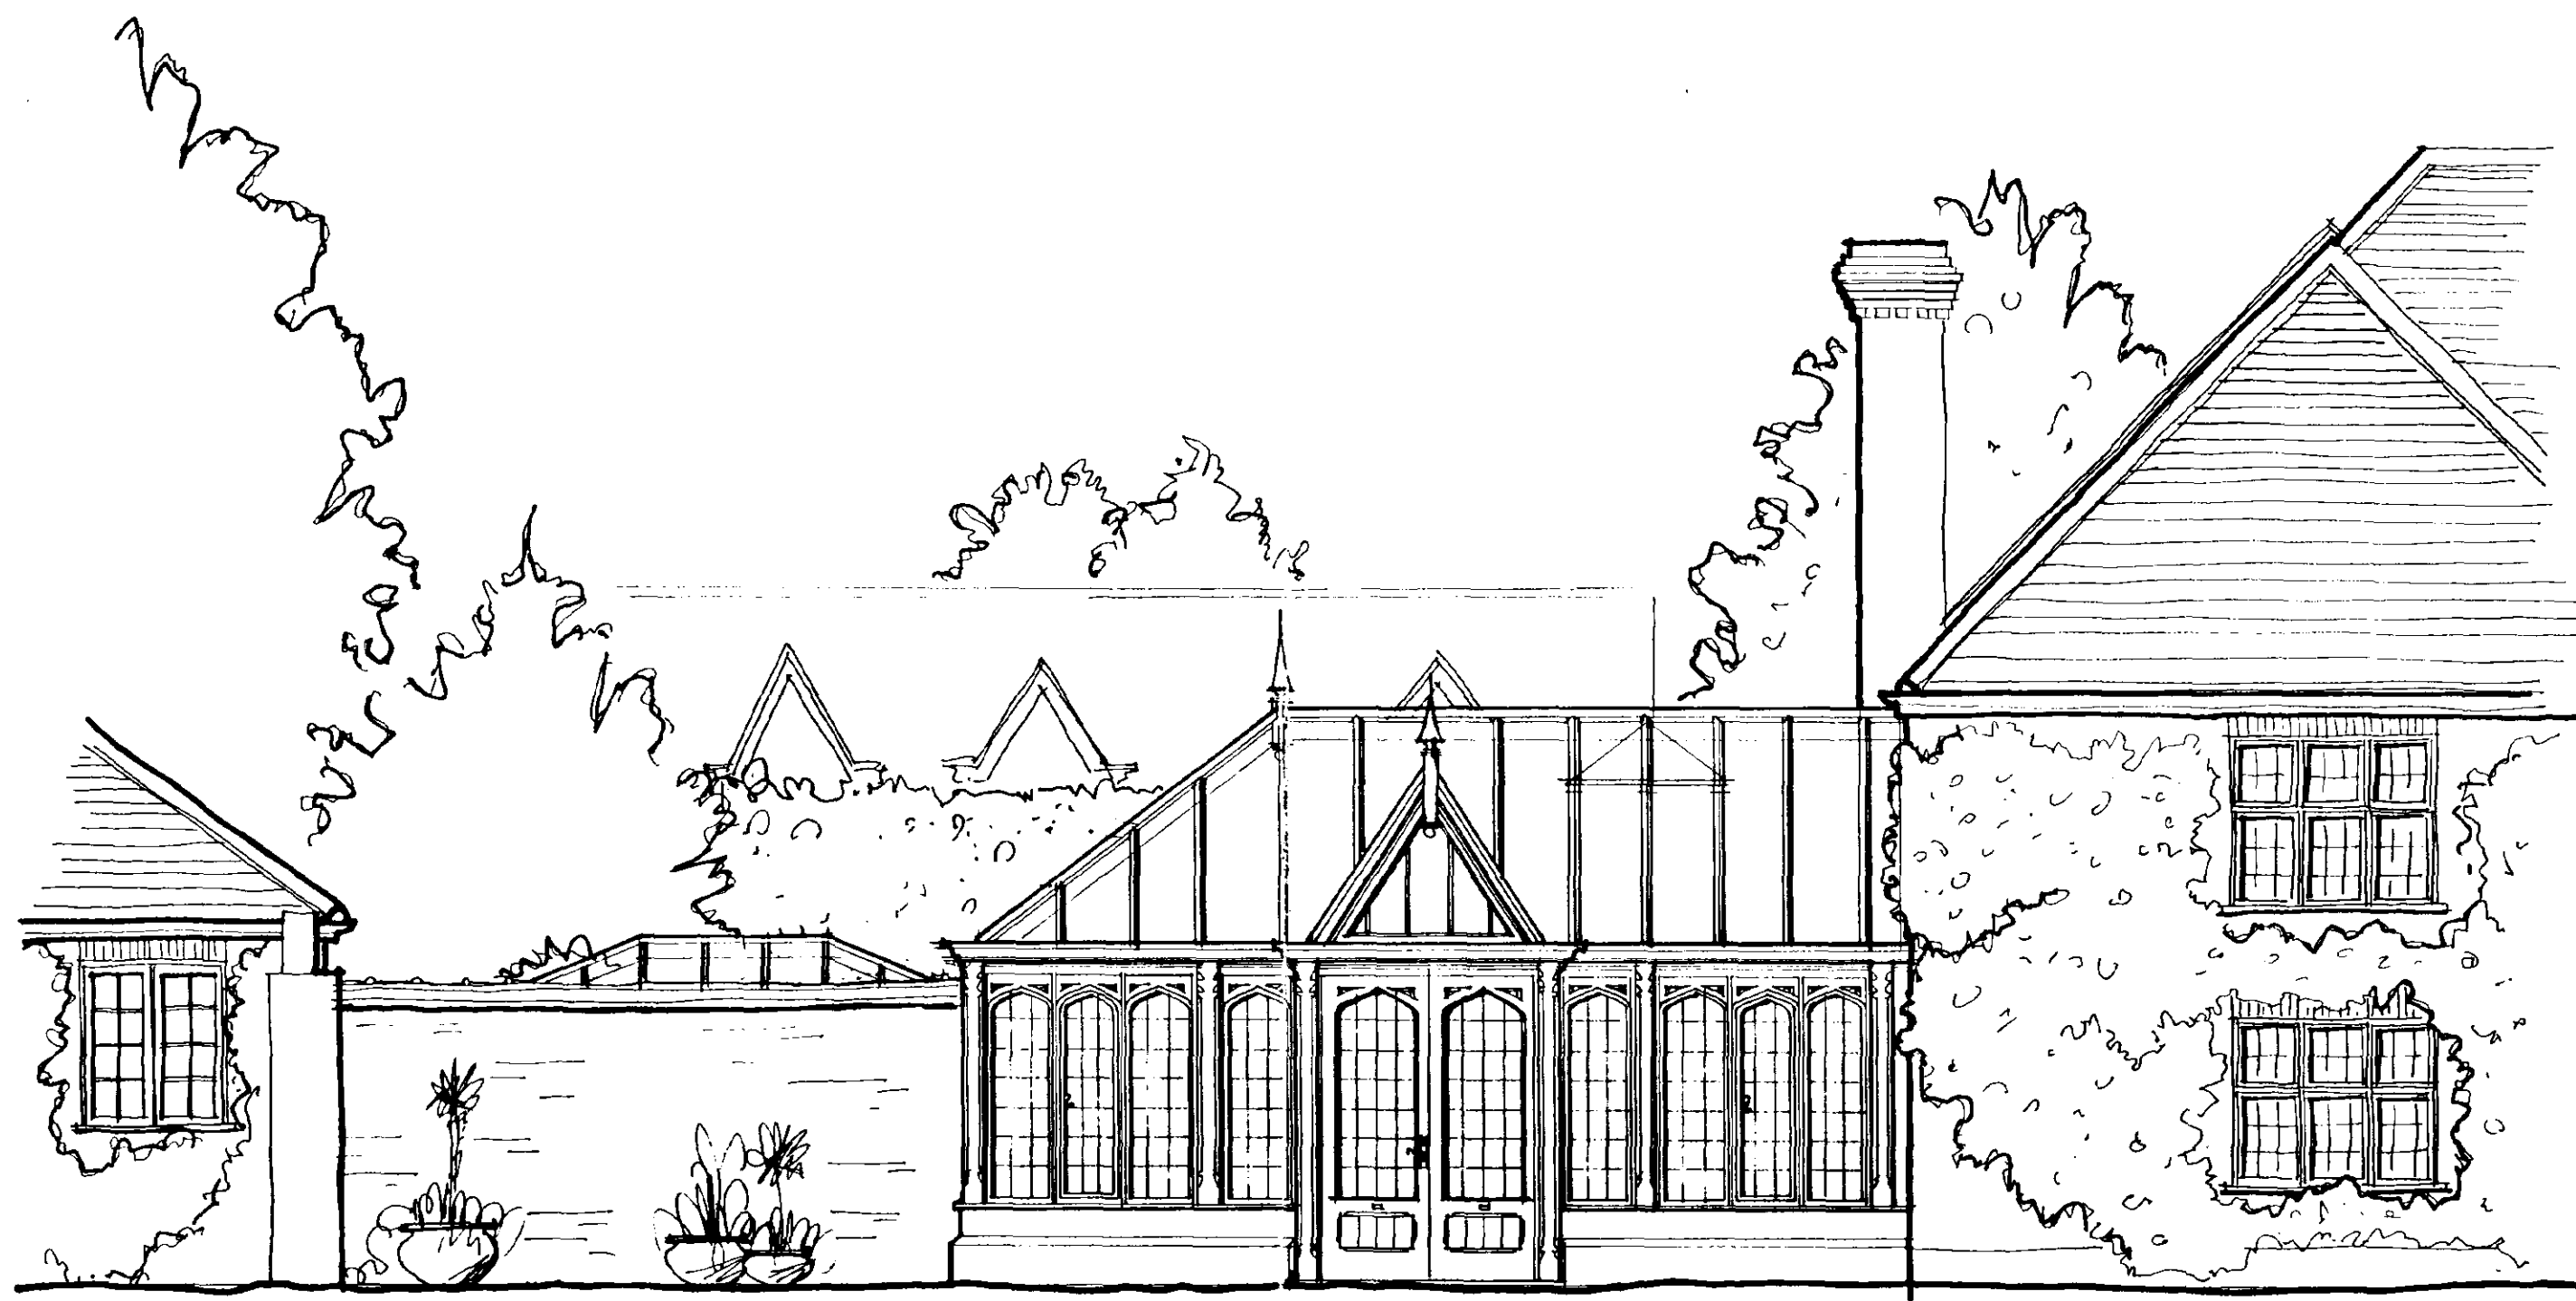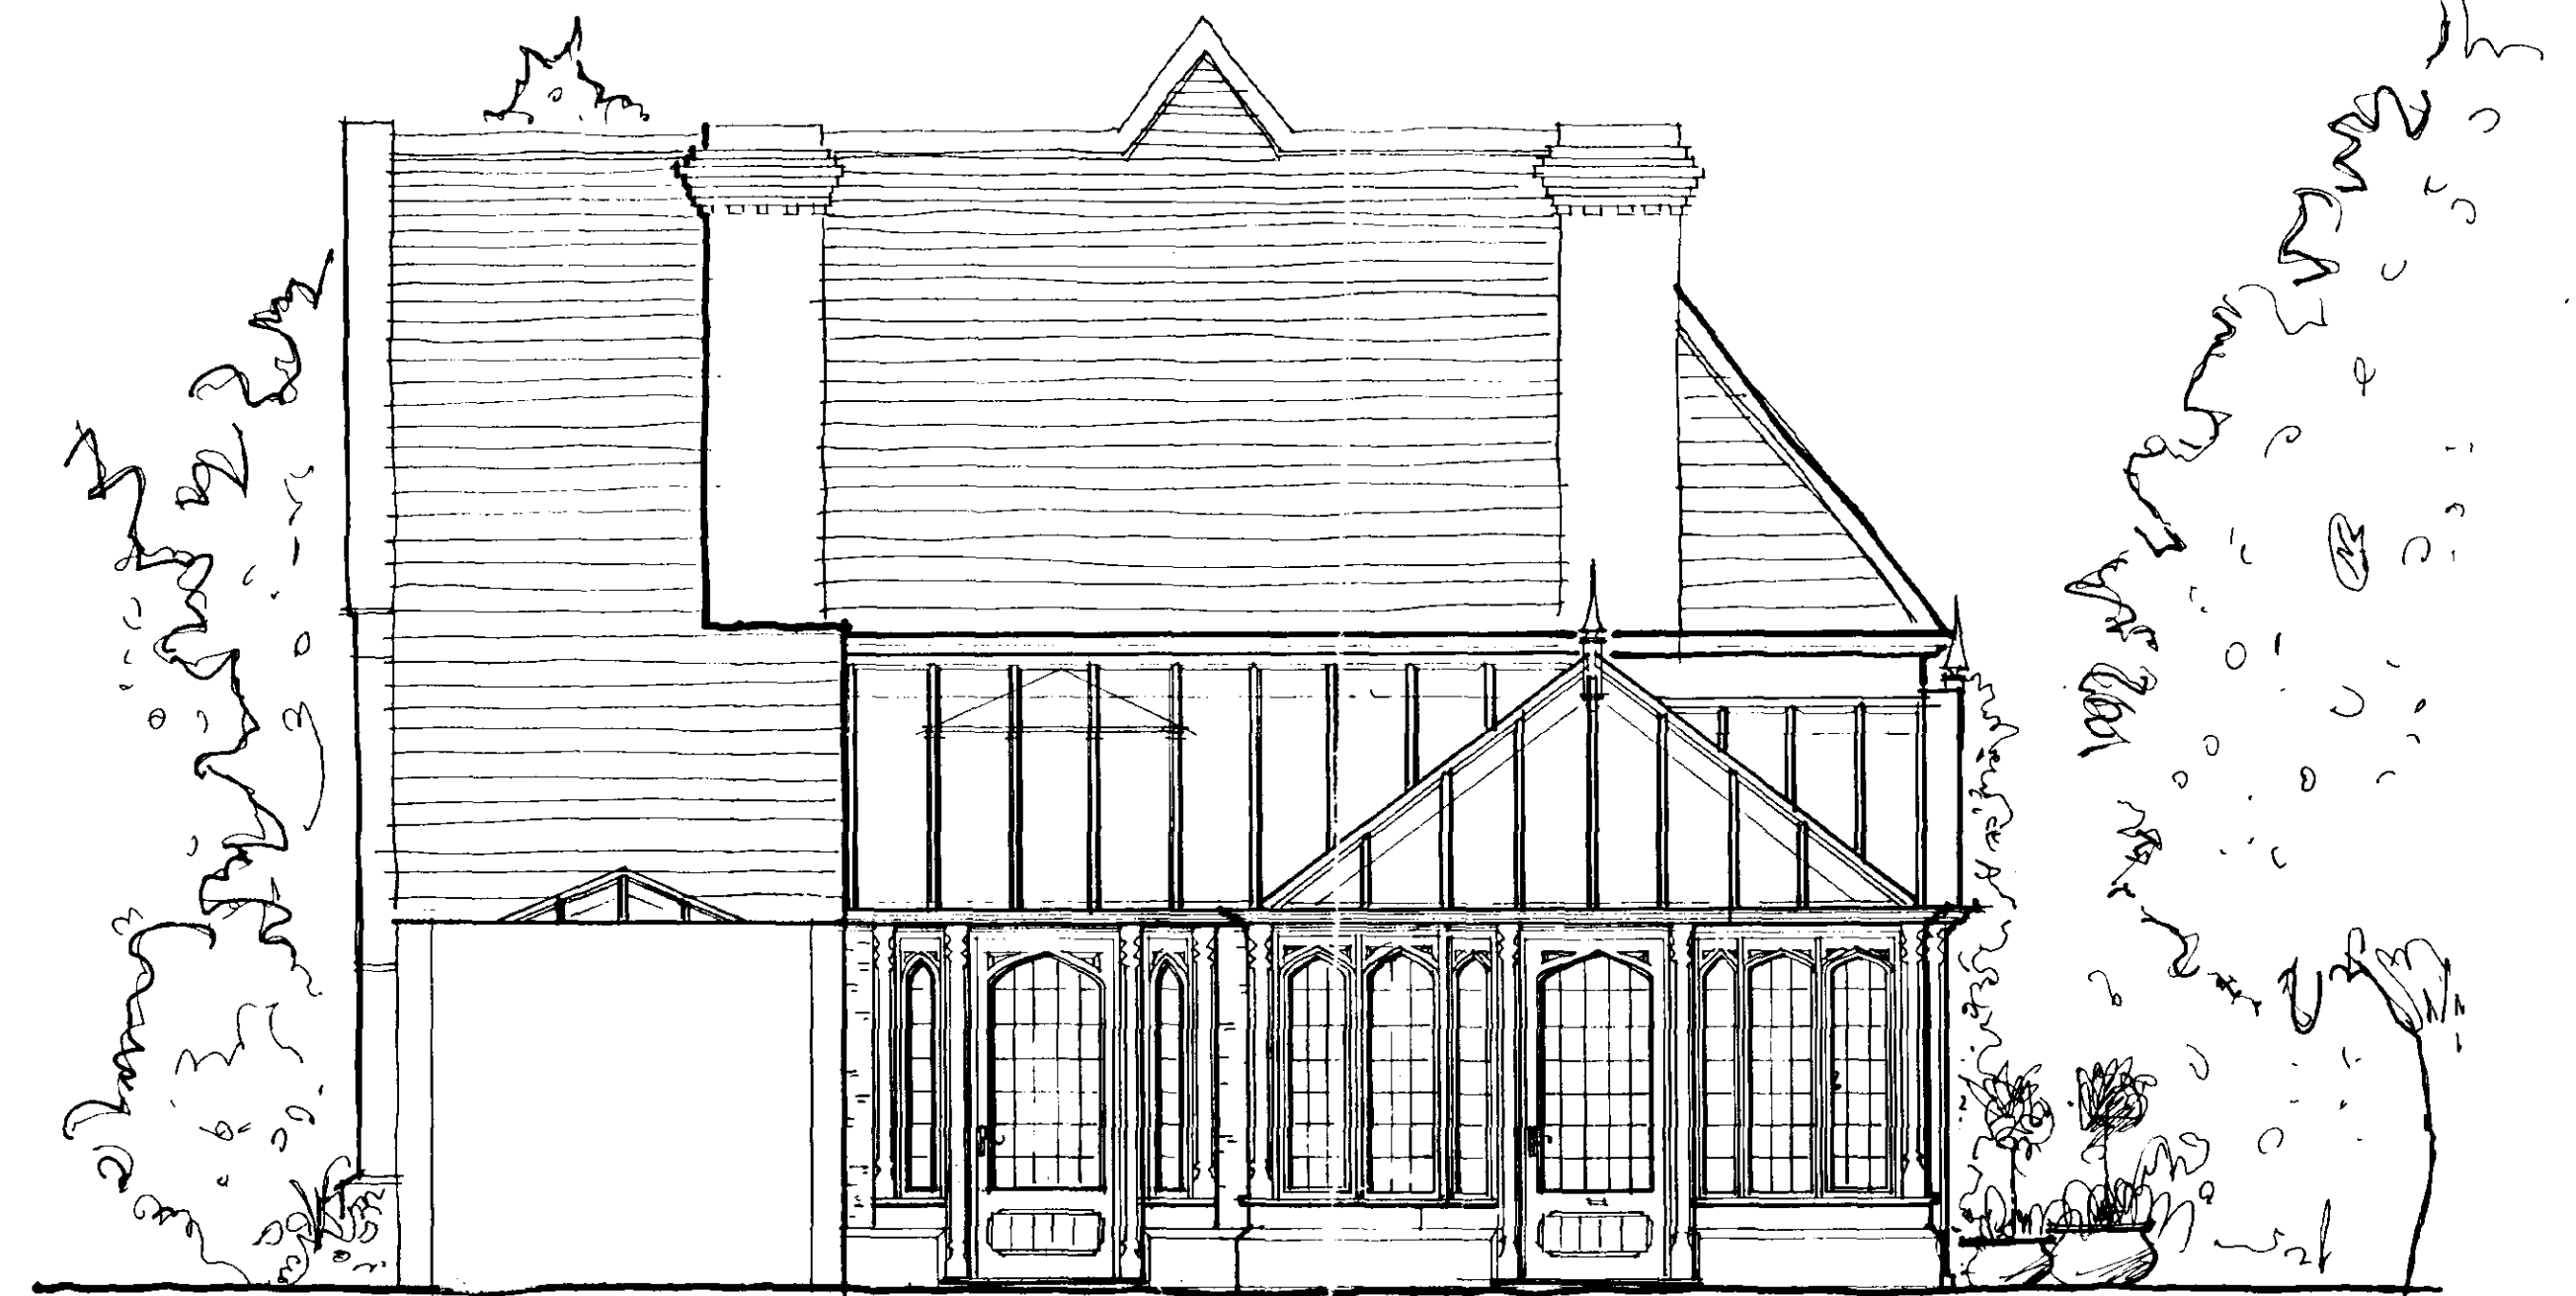


VIEW ABOUT A/A'
(SHOWN WITH OUTBUILDINGS REMOVED
TO REVEAL PROPOSED CONSERVATORY)

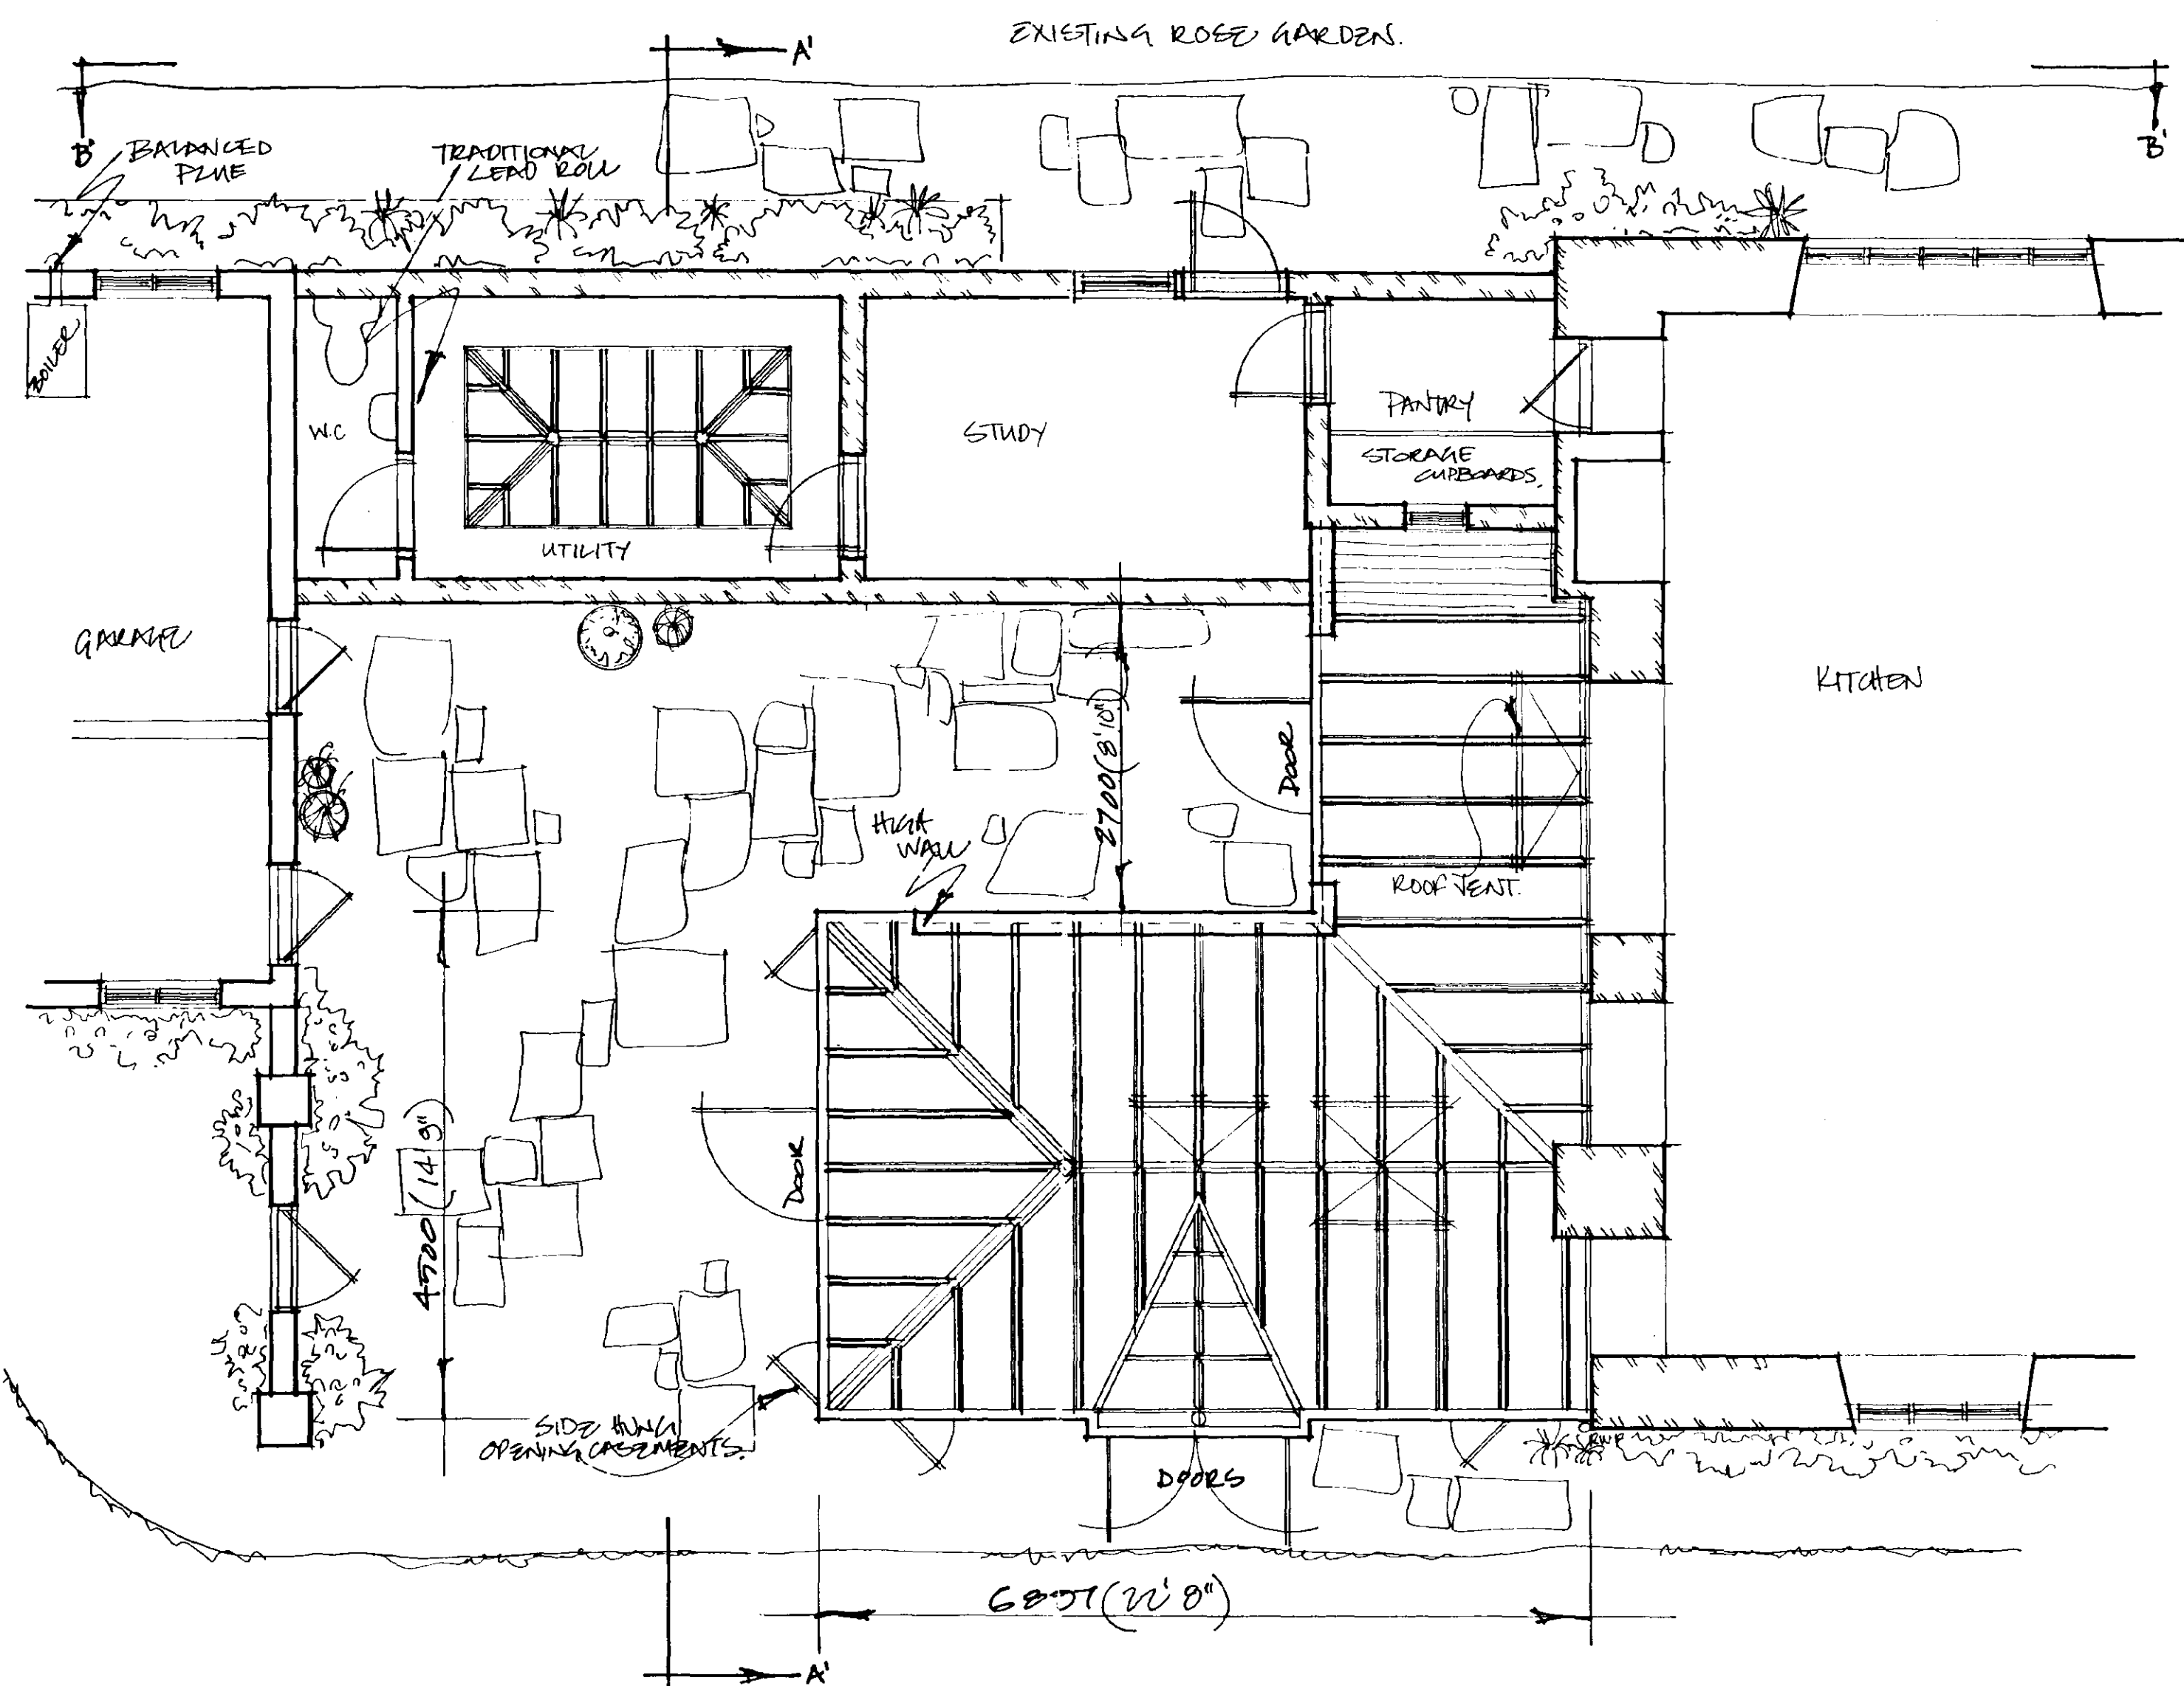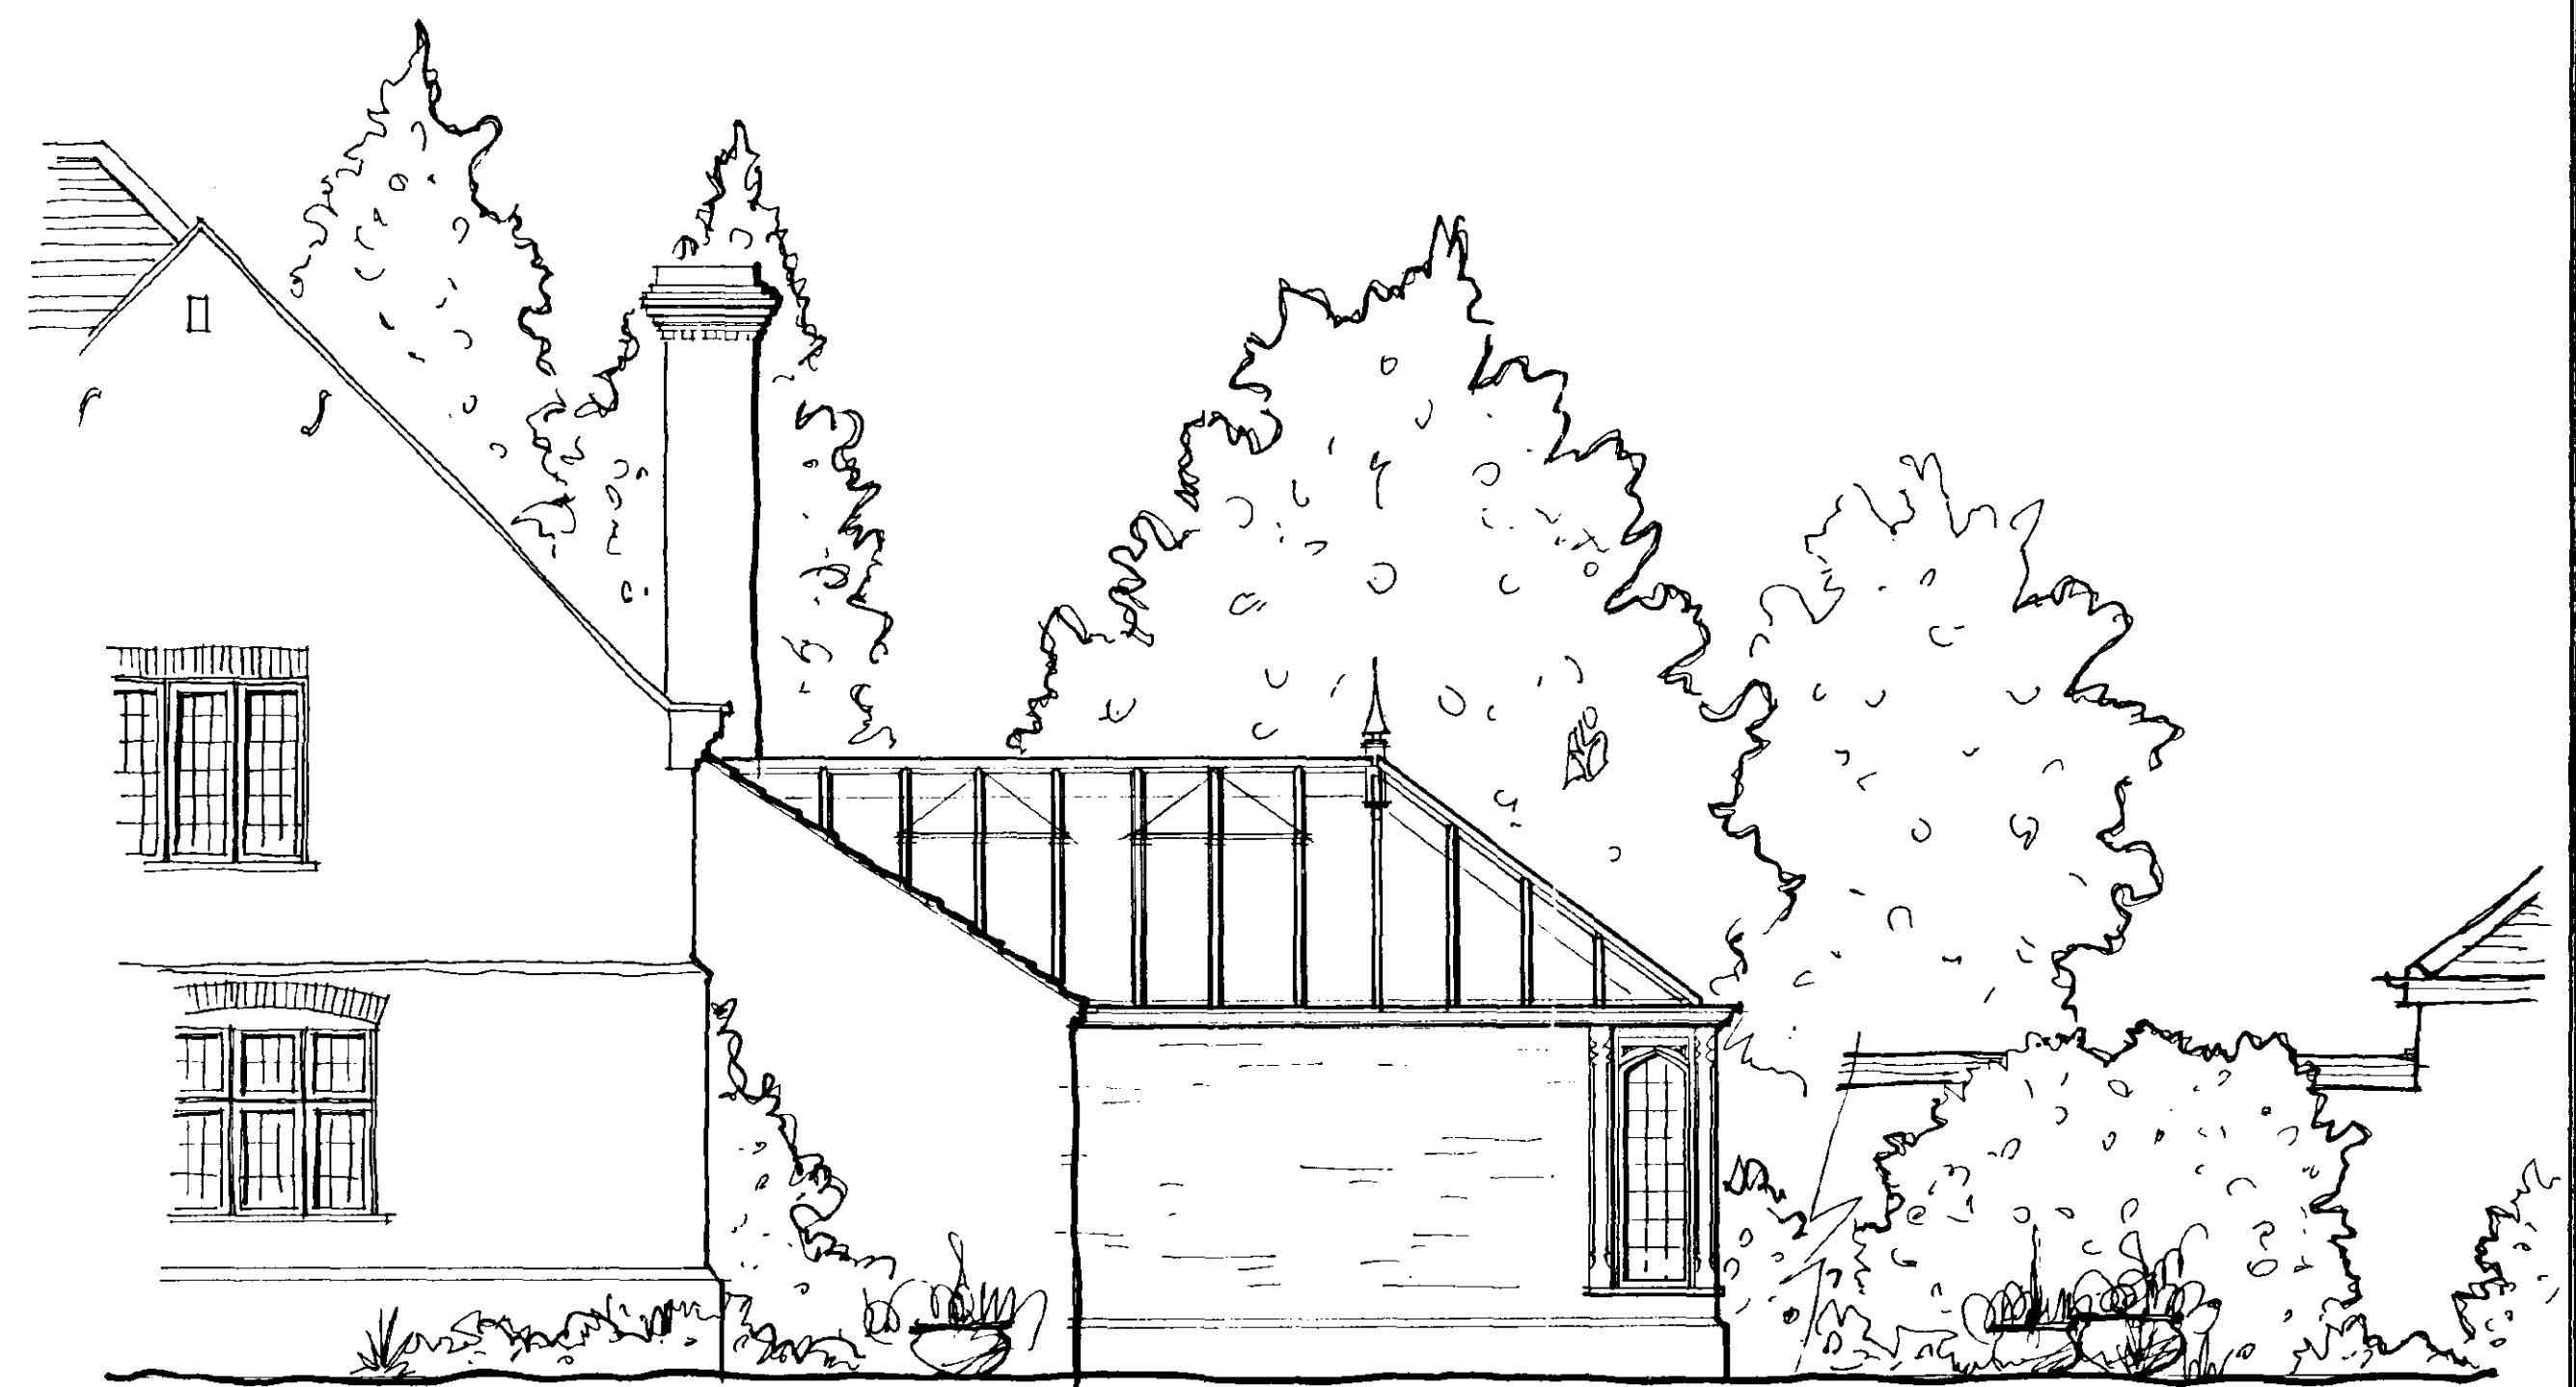


VIEW ABOUT B/B'
(SHOWN WITH OUTBUILDINGS
PARTIALLY REMOVED.)

DETERMINED
PLAN

SOUTH HOLLAND DC
HOUSING & PLANNING
13 SEP 1998
09/17/98


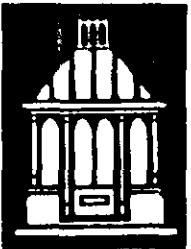
 VALE · GARDEN HOUSES · LTD MELTON ROAD, HARLAXTON, N. GRANTHAM, LINCOLNSHIRE NG32 1HQ TEL: 01476 564433 FAX: 01476 578555	
NOTE BASEWORKS ARE TO BE SET OUT ONLY TO FOUNDATION DRAWINGS. CONTRACTORS AND ERECTORS MUST VERIFY ALL DIMENSIONS ON SITE BEFORE WORK COMMENCES THIS DRAWING, ITS DESIGN AND APPLICATION TO SITE, AND ITS COMPONENTS REMAINS THE PROPERTY OF VALE GARDEN HOUSES LTD. AND MAY NOT BE REPRODUCED IN ANY WAY WITHOUT PRIOR CONSENT.	
AMENDMENTS: 1. OUTBUILDINGS & GARDEN APPROVED. WINDOWS, APPROVED. RECENT REVISIONS, WITH MINOR DETAIL AMENDMENTS	DATE 10.9.98
CLIENT MR & MRS. BUTTERS. PROJECT GREEN FRIARS, TYDD GATE, WISBECH, CAMBS.	
SCALE 1-50.	DATE 11-8-98.
DRAWN Alvin	CHECKED
DRAWING CONCEPT.	
DRAWING NUMBER NQ2564 / 4.	

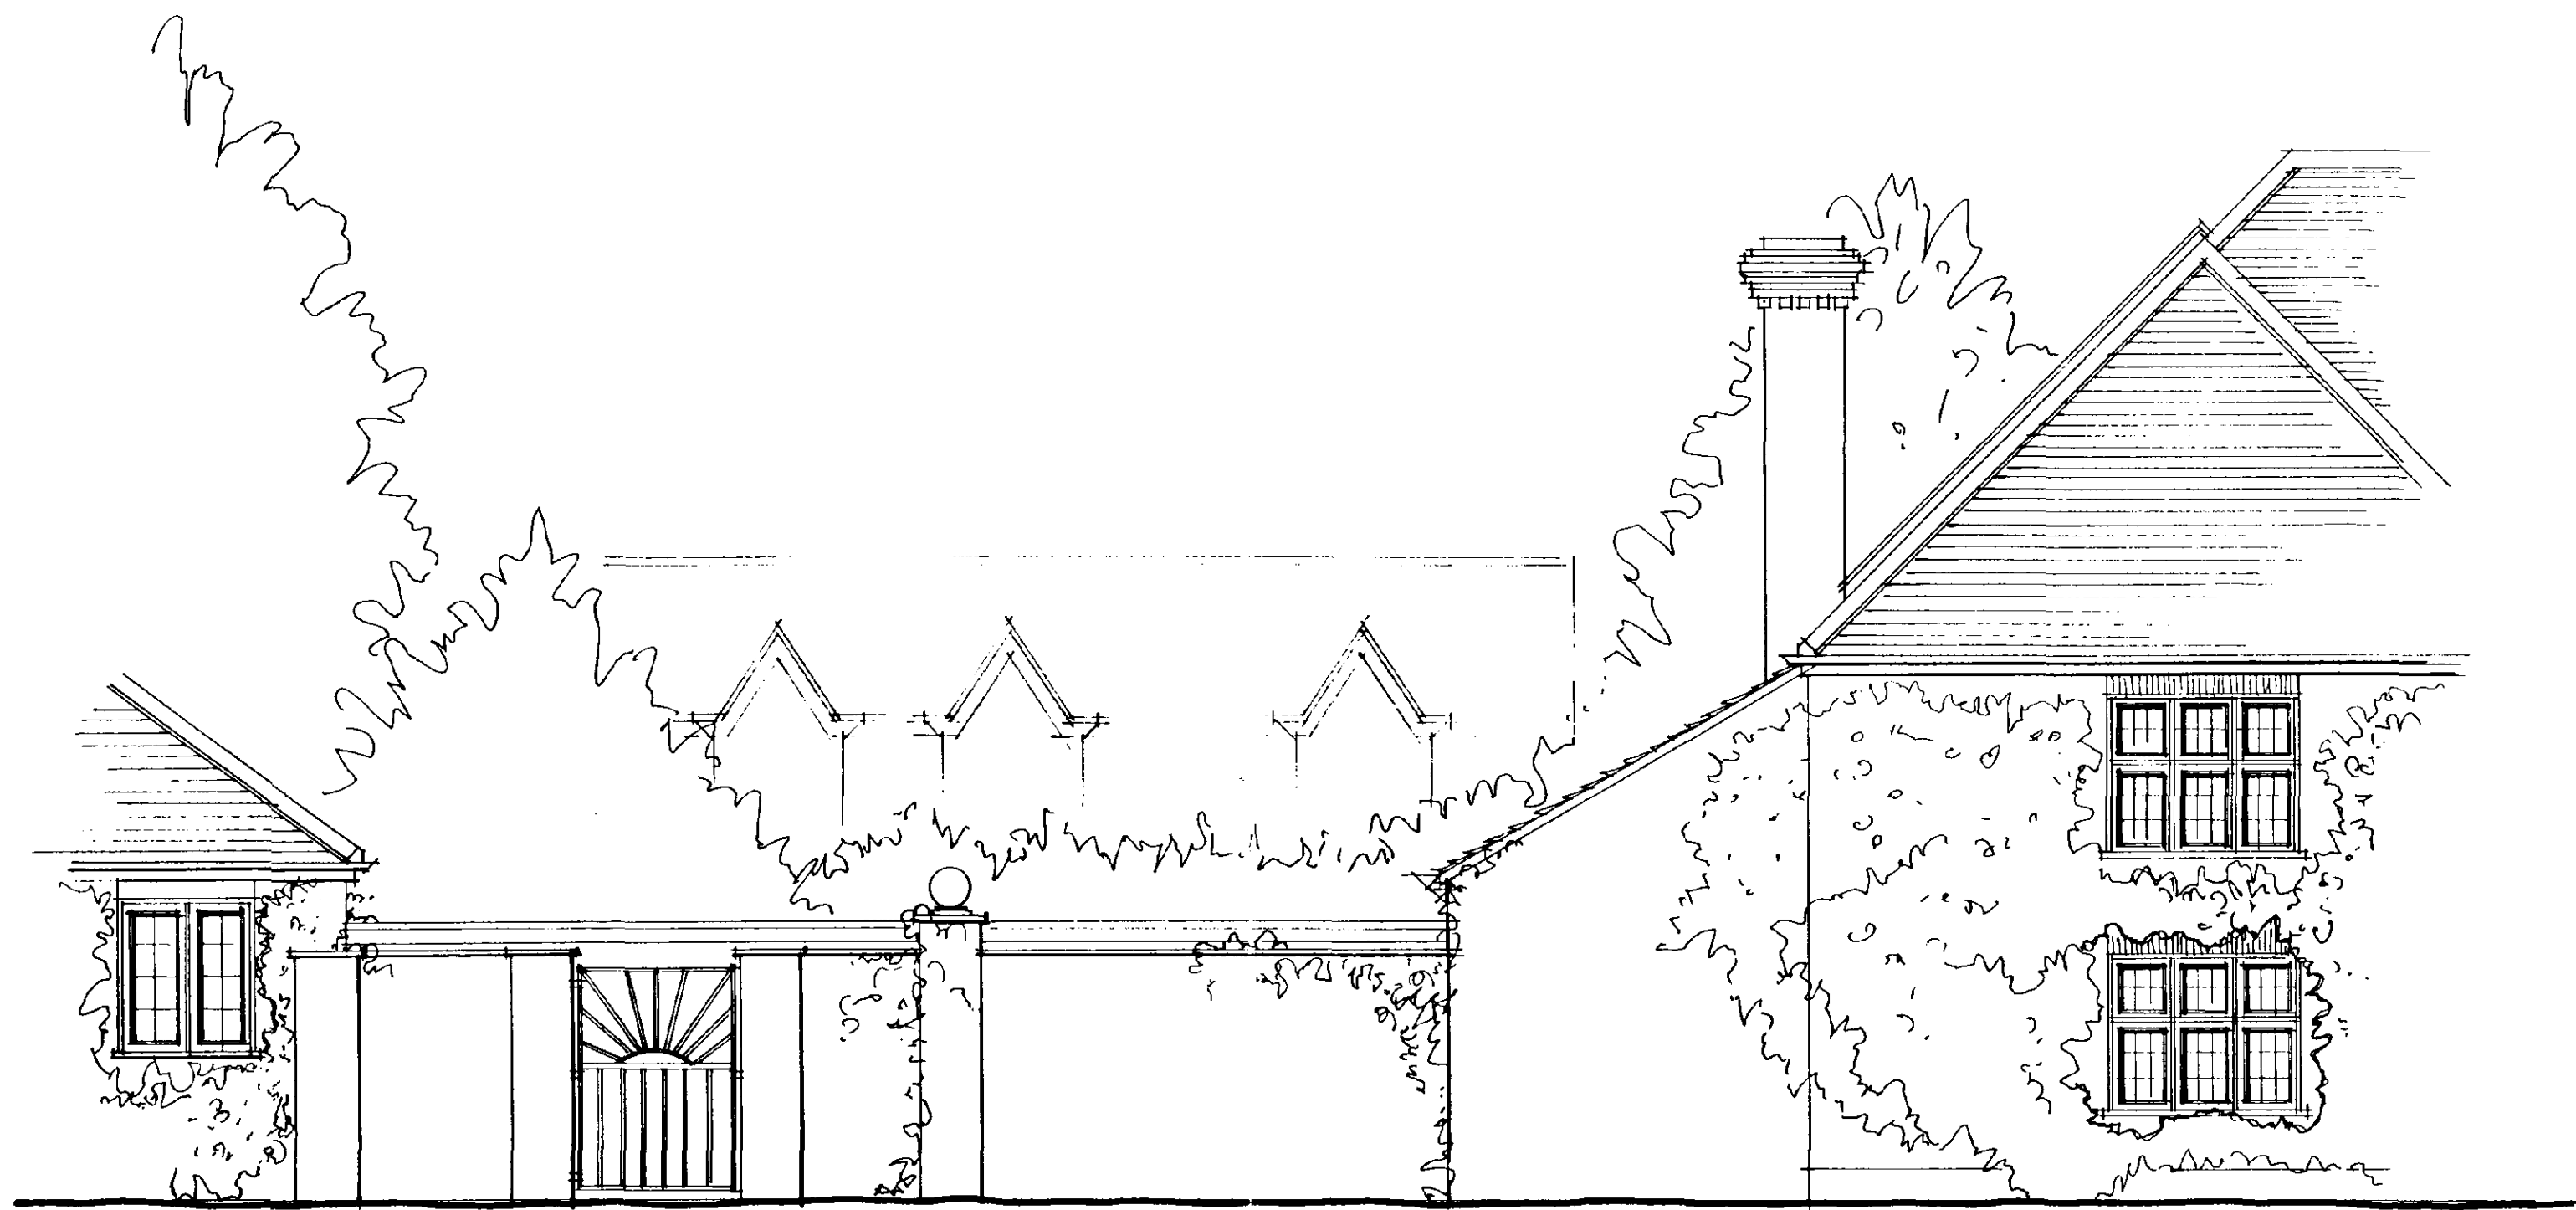

SOUTH ELEVATION.



WEST ELEVATION.

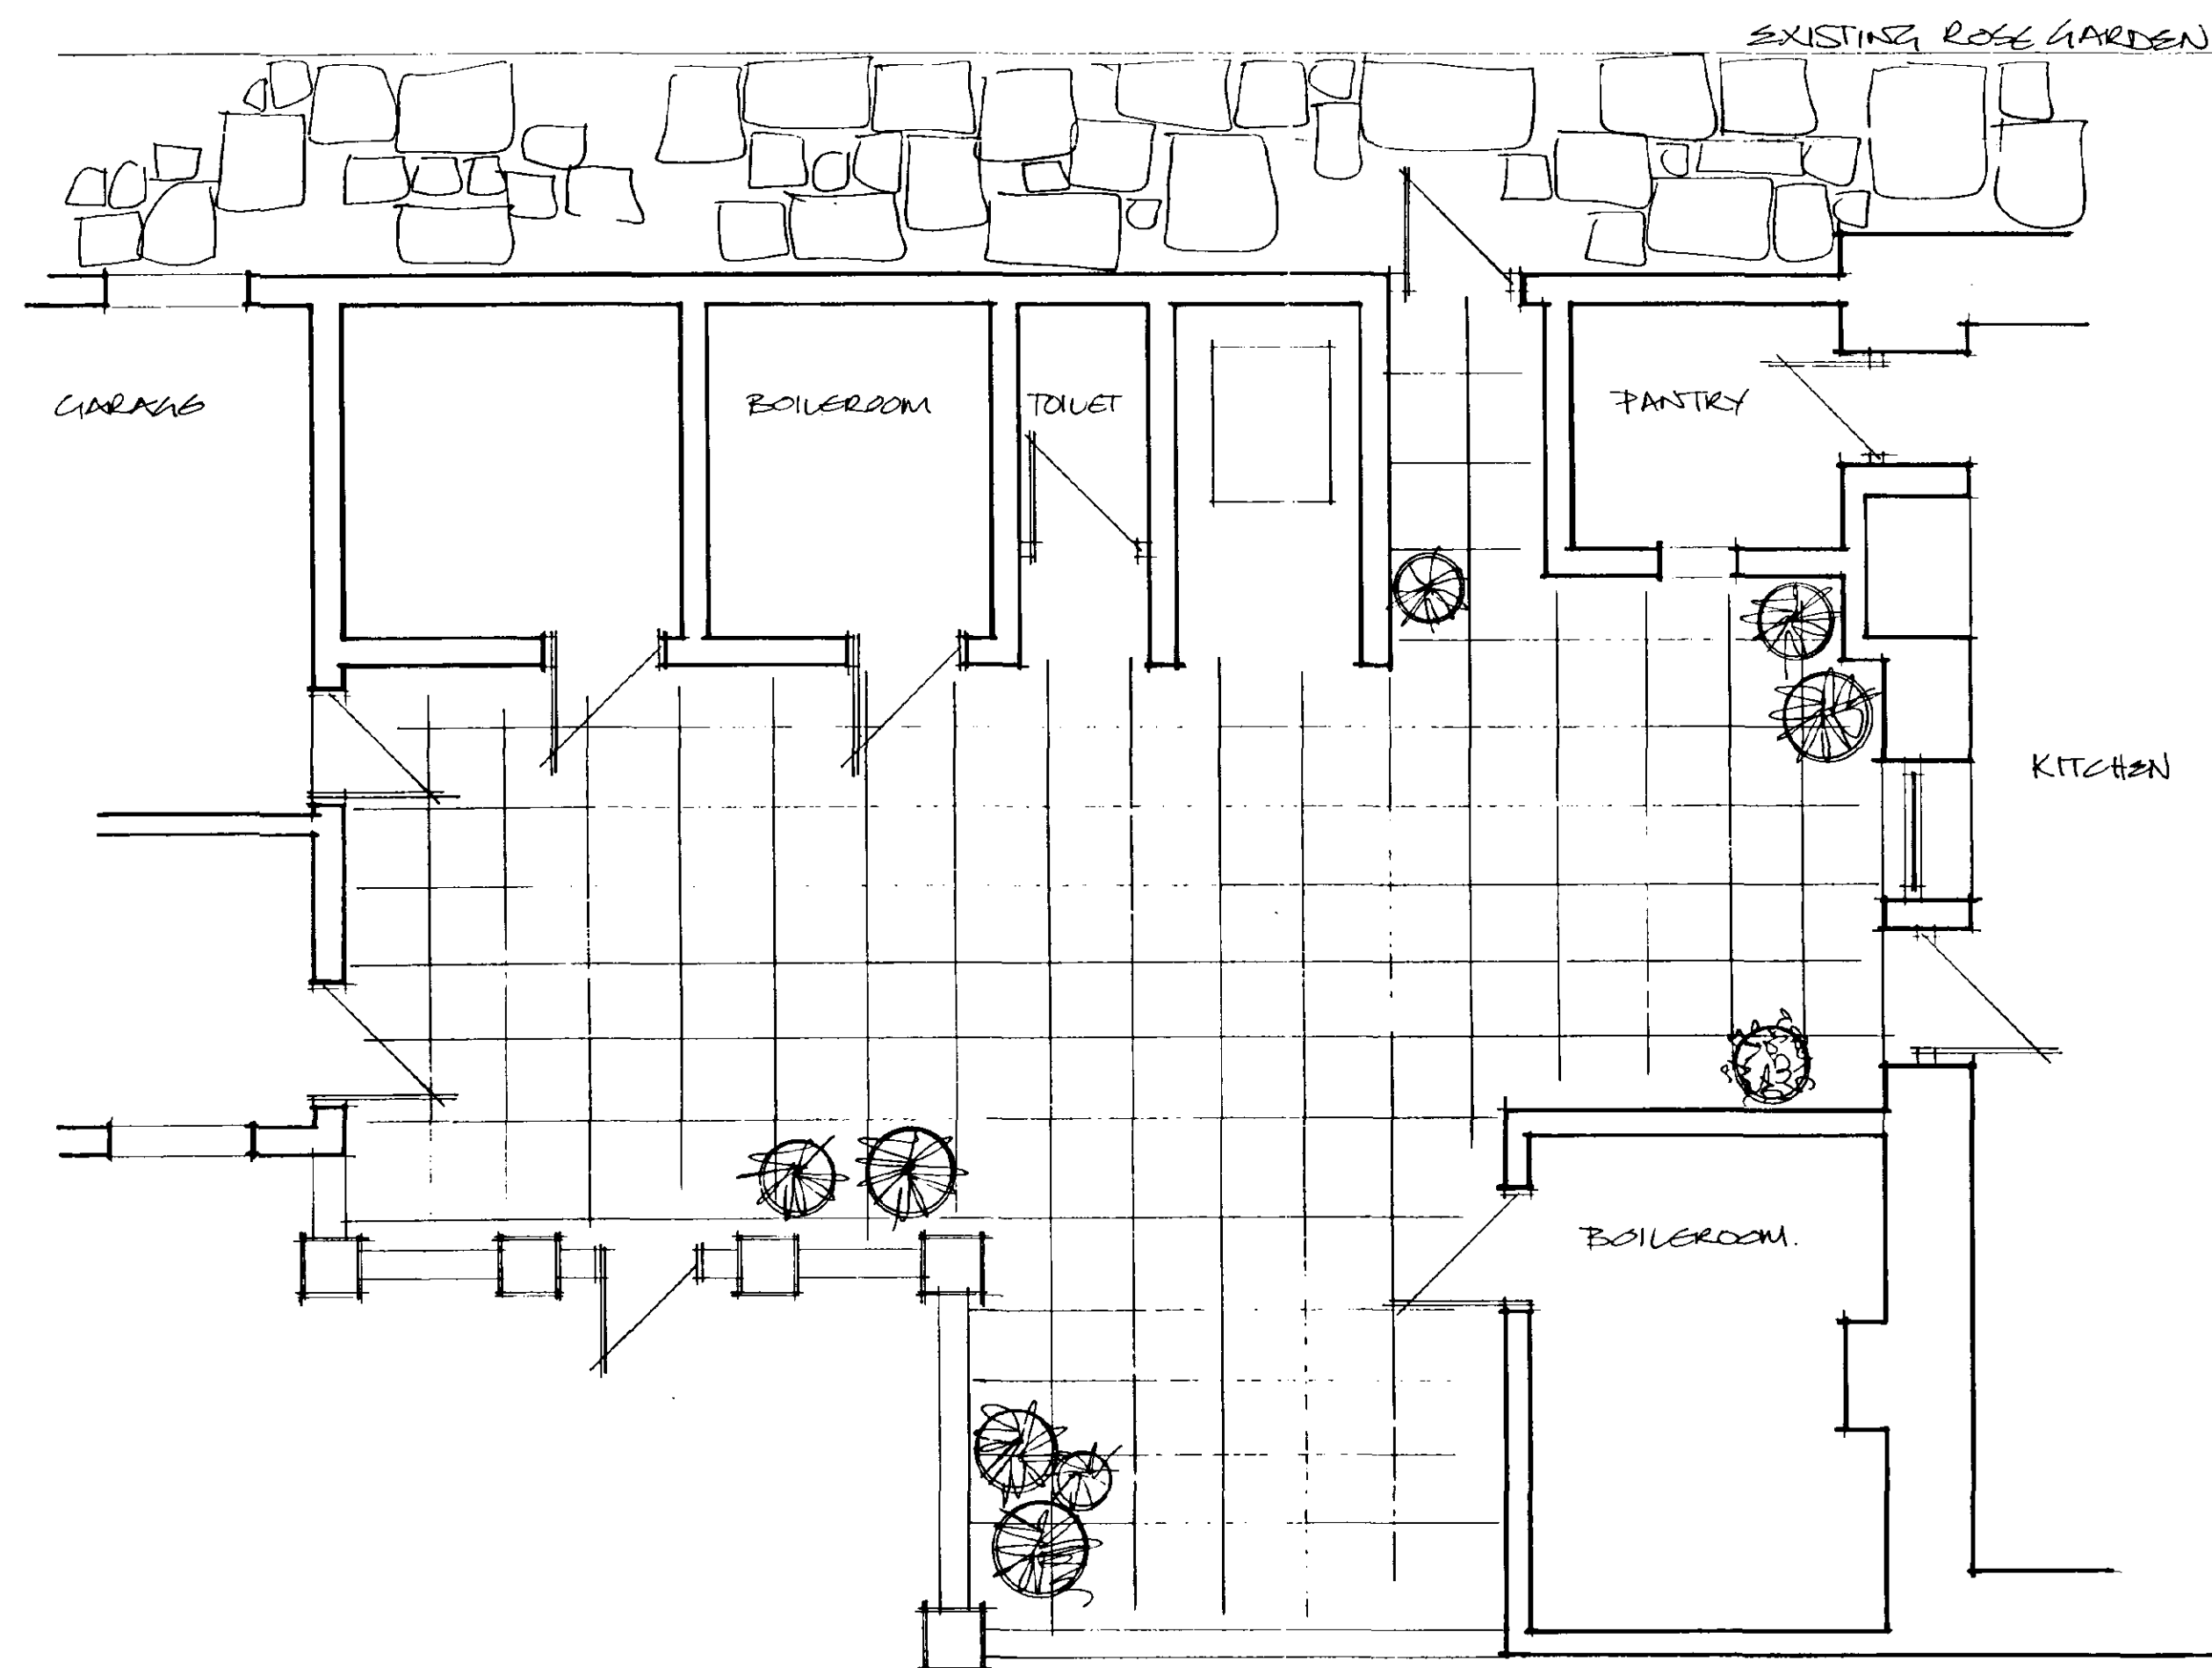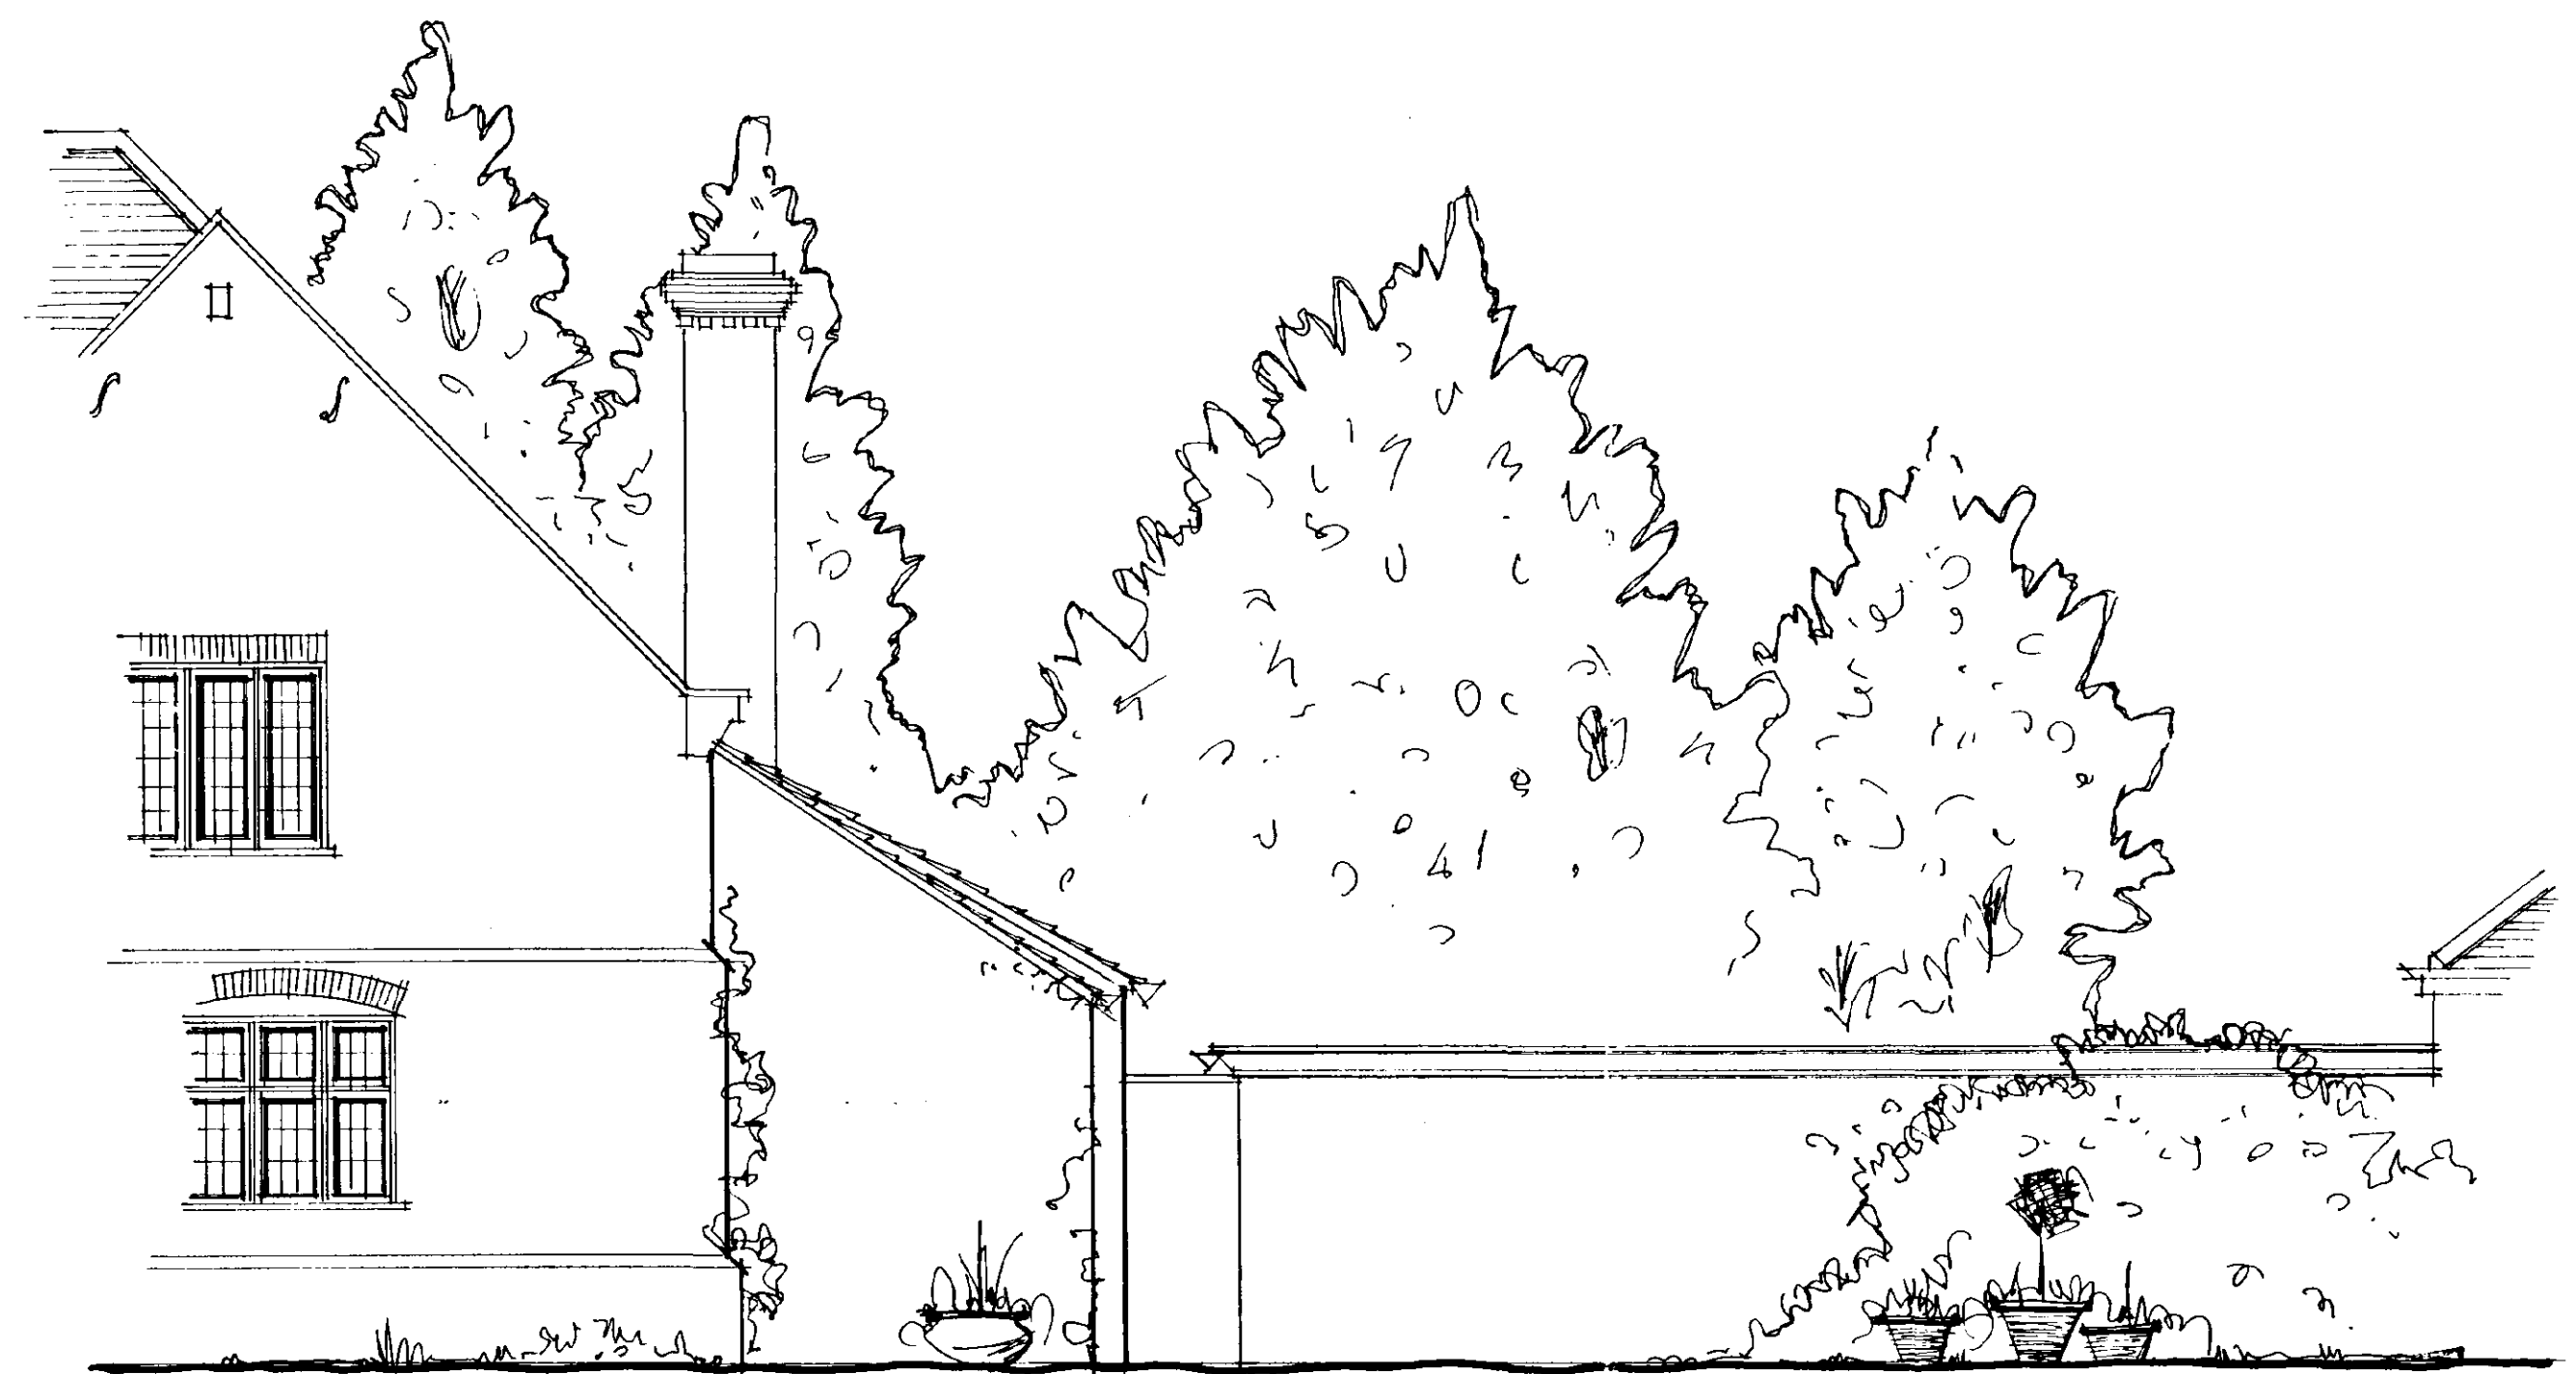

NORTH ELEVATION.

05001/98
Rd: 0917/98

DETERMINED
PLAN



VALE · GARDEN
HOUSES · LTD

MELTON ROAD, HARLAXTON,
N. GRANTHAM,
LINCOLNSHIRE NG32 1HQ

TEL: 01476 564433 FAX: 01476 578555

NOTE

BASEWORKS ARE TO BE SET OUT
ONLY TO FOUNDATION DRAWINGS.
CONTRACTORS AND ERECTORS
MUST VERIFY ALL DIMENSIONS ON
SITE BEFORE WORK COMMENCES.

THIS DRAWING, ITS DESIGN AND
APPLICATION TO SITE, AND ITS
COMPONENTS REMAINS THE PROPERTY
OF VALE GARDEN HOUSES LTD.
AND MAY NOT BE REPRODUCED IN
ANY WAY WITHOUT PRIOR CONSENT.

AMENDMENTS:	DATE

CLIENT
MR & MRS
BUTTERS.
PROJECT
LEST PRINGS,
T700 NOTES,
WIERECH,
CAMBS.

SCALE
1-50.




DATE
30-SEPT '98.

DRAWN
Alan

CHECKED

DRAWING
EXISTING BUILDINGS

DRAWING NUMBER
ALQ2564 / 5.

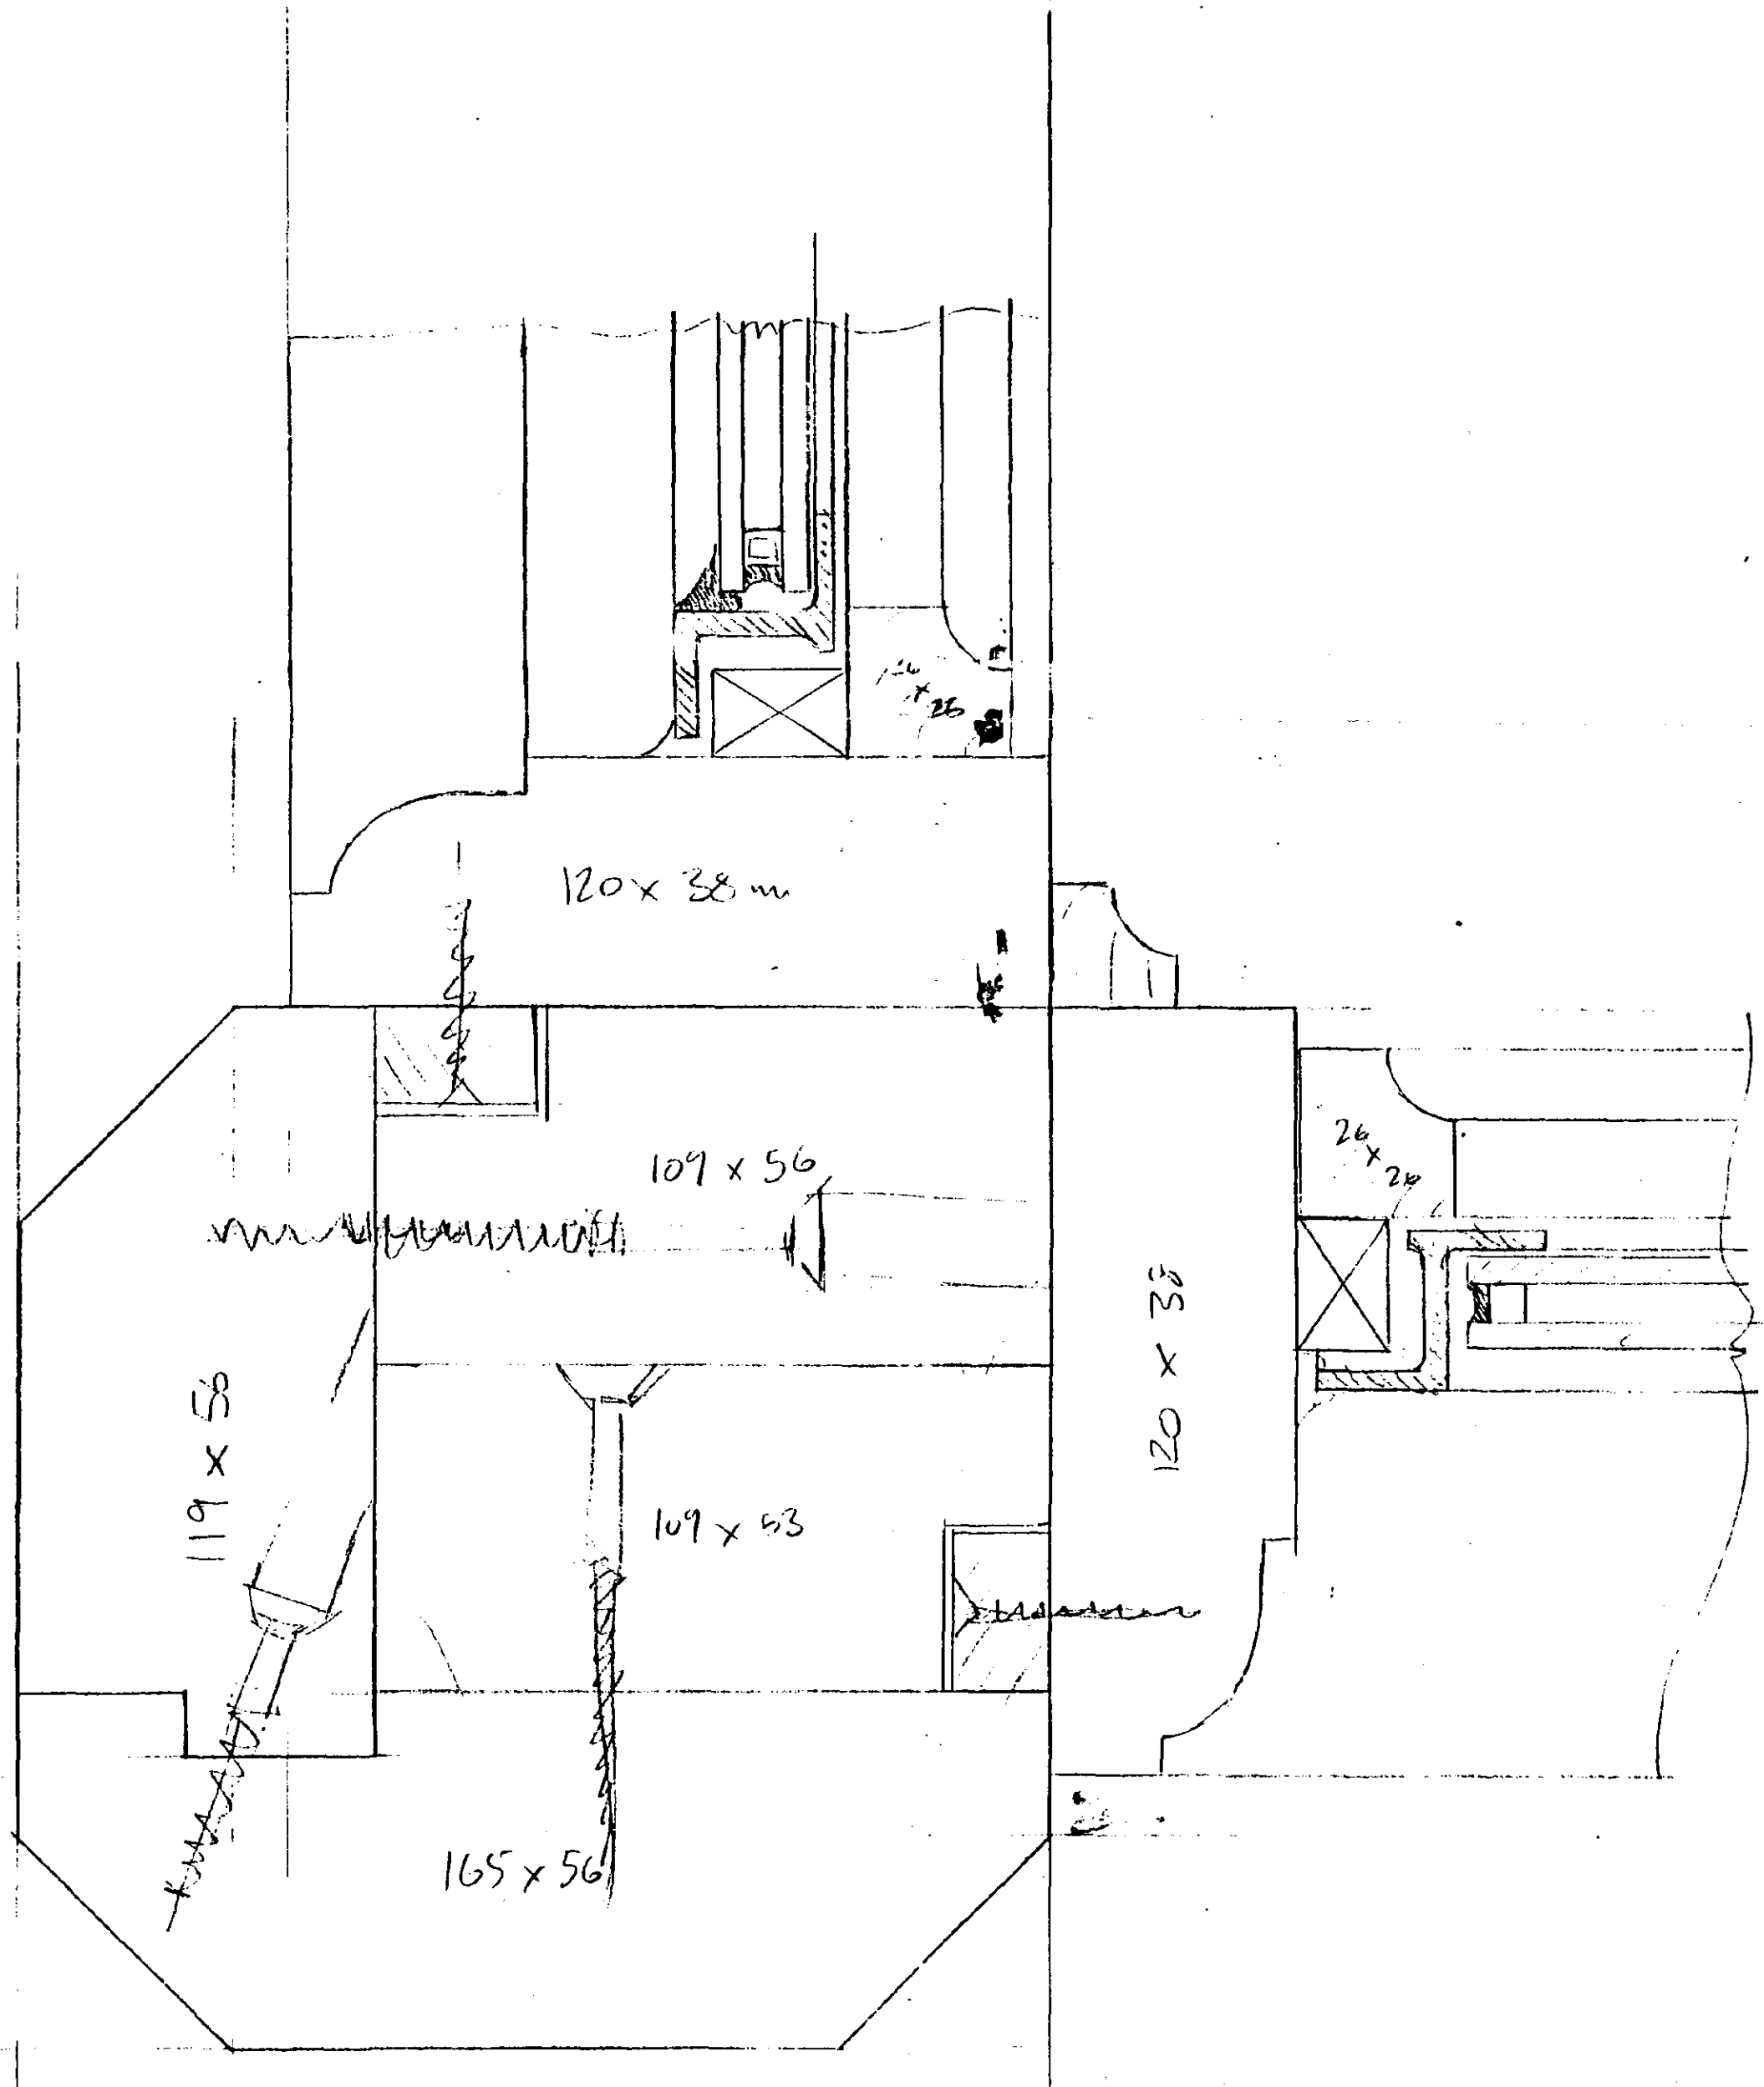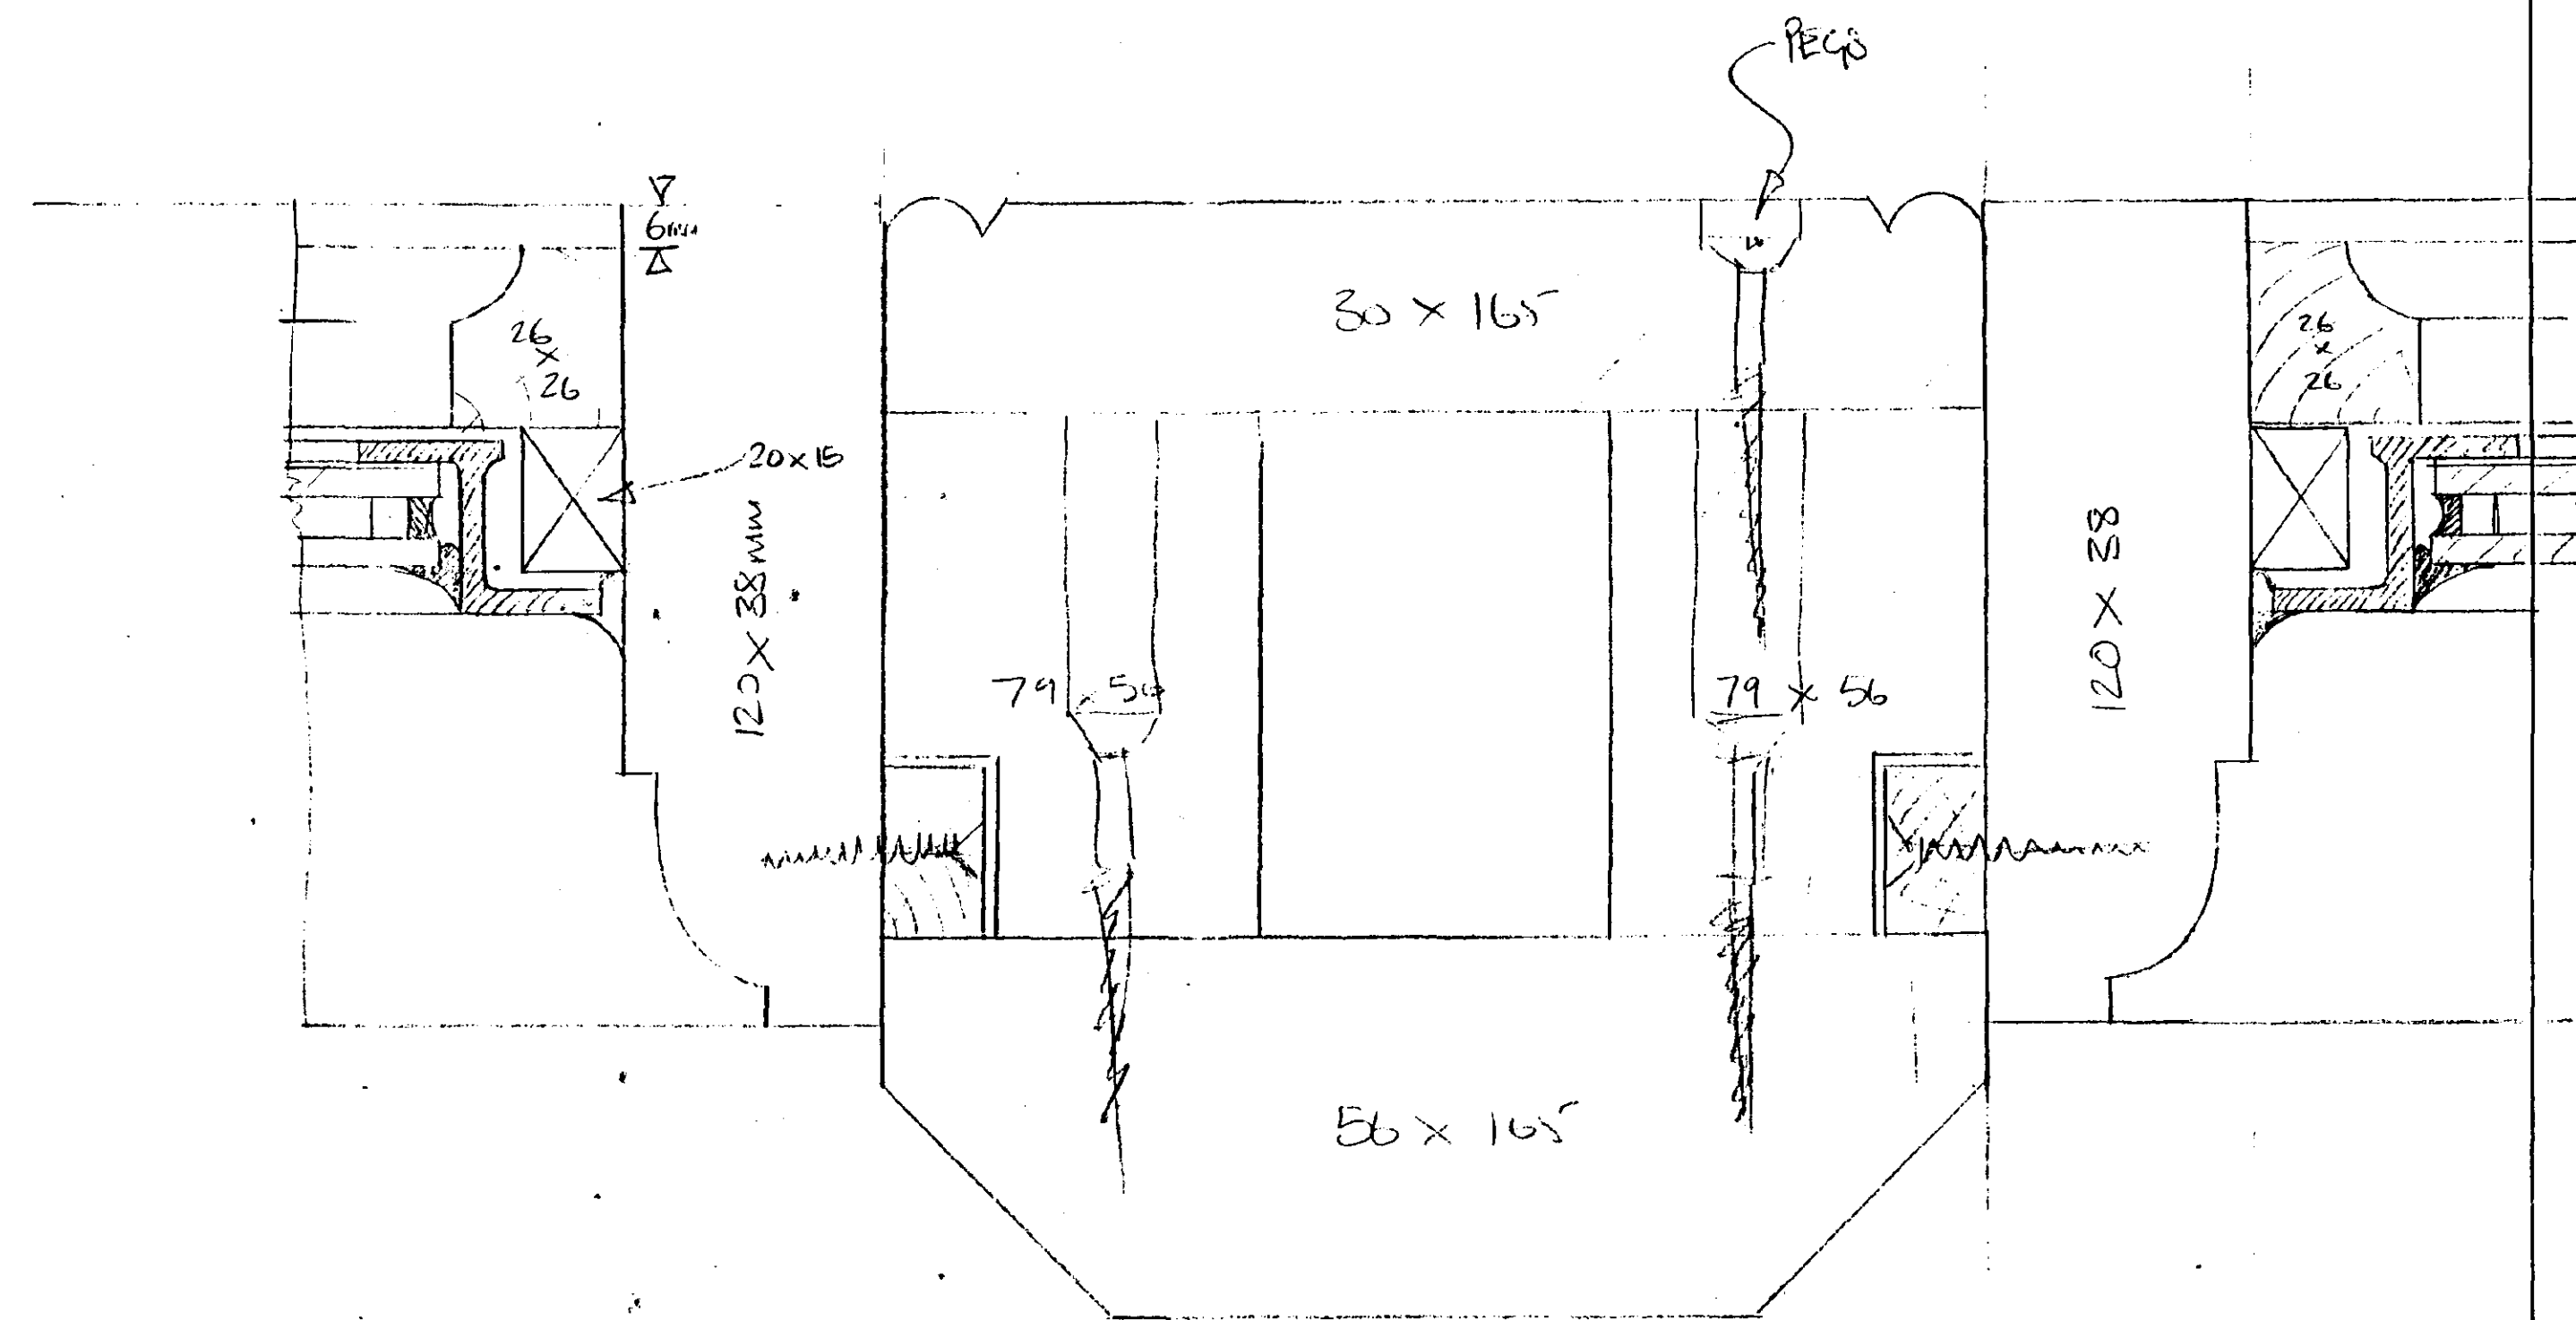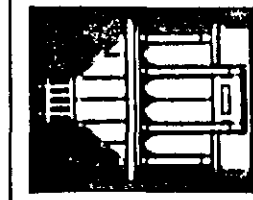

VALE · GARDEN
HOUSES · LTD
MELTON ROAD, HARLAXTON,
N. GRANTHAM,
LINCOLNSHIRE NG3 1HQ
TEL: 01476 64433 FAX: 01476 78355

NOTE


BASEWORKS ARE TO BE SET OUT
ONLY TO FOUNDATION DRAWINGS
AND CONTRACTORS AND DIRECTORS
ARE TO BE RESPONSIBLE FOR
THESE BEFORE WORK COMMENCES.
THIS DRAWING ITS DESIGN AND
CONTENTS ARE THE PROPERTY OF
VALE GARDEN HOUSES LTD

05 OCT 1998
866130950
09/17/98

LARGE OAK POSTS

SCALE	DATE
FULL SIZE	SEPT 98
DRAWN	CHECKED
DRAWING STANDARD	DRAWING NUMBER

DETERMINED
PLAN

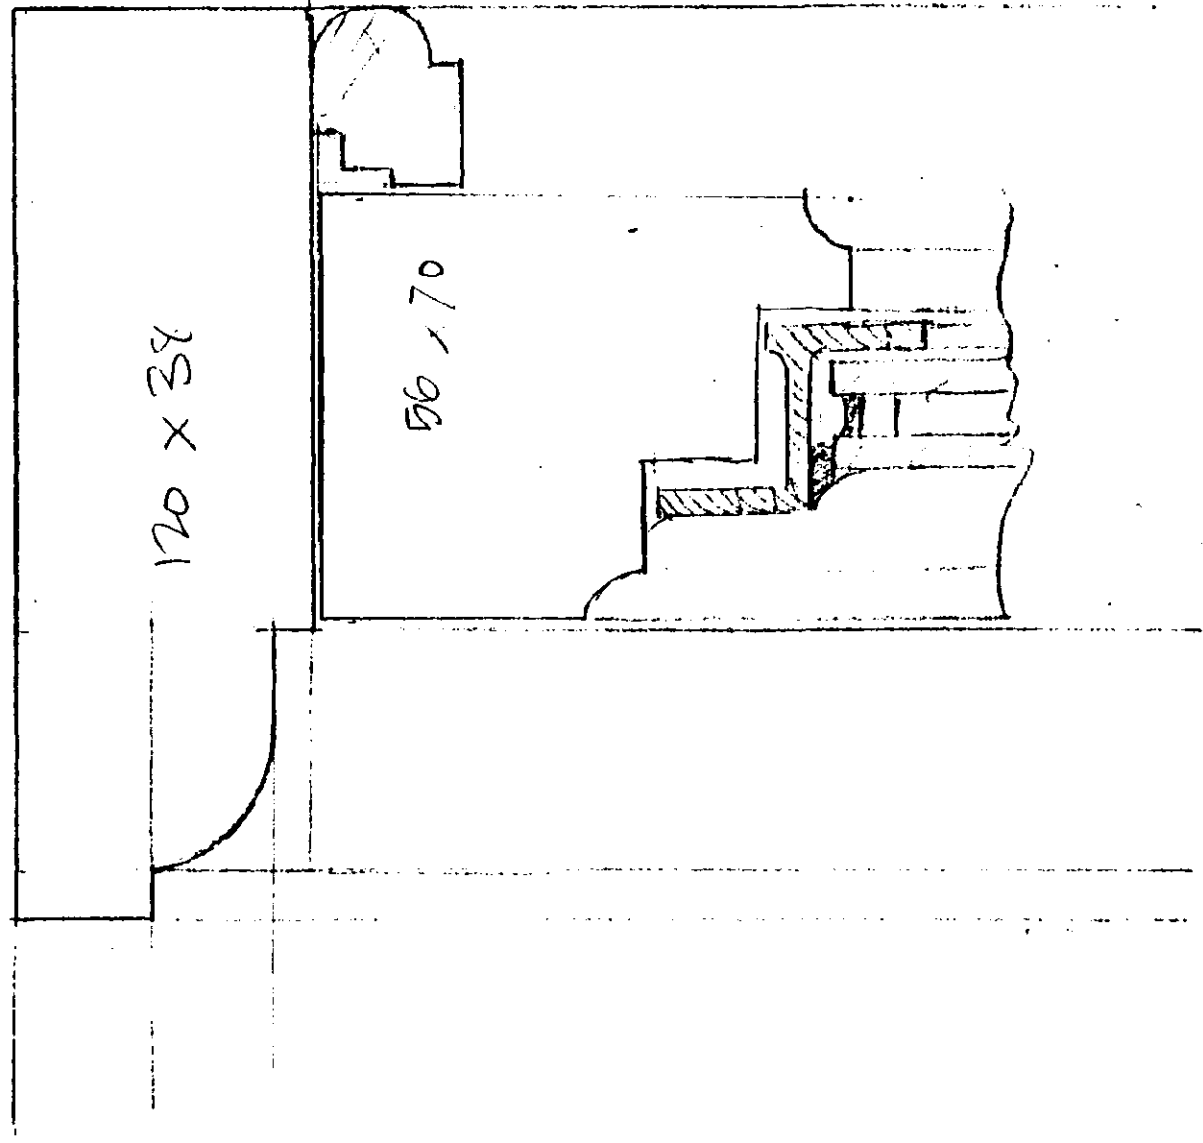

DOOR HEAD SECTION DETAIL (CONSULTANT ONLY)

CONSECUTORY / BEARING DOWN DOOR ASSEMBLY

HIGHEST POINT

DOOR SLIP

6 FT 6 IN

DOOR AT CENTER

12mm Pinned Bolt

150mm

TOUR LAMP 2


175

CHL-HH

WEATHER FINE / FRAME BACK TO EXIT

100mm

DOOR THRESHOLD SECTION SECTIONAL

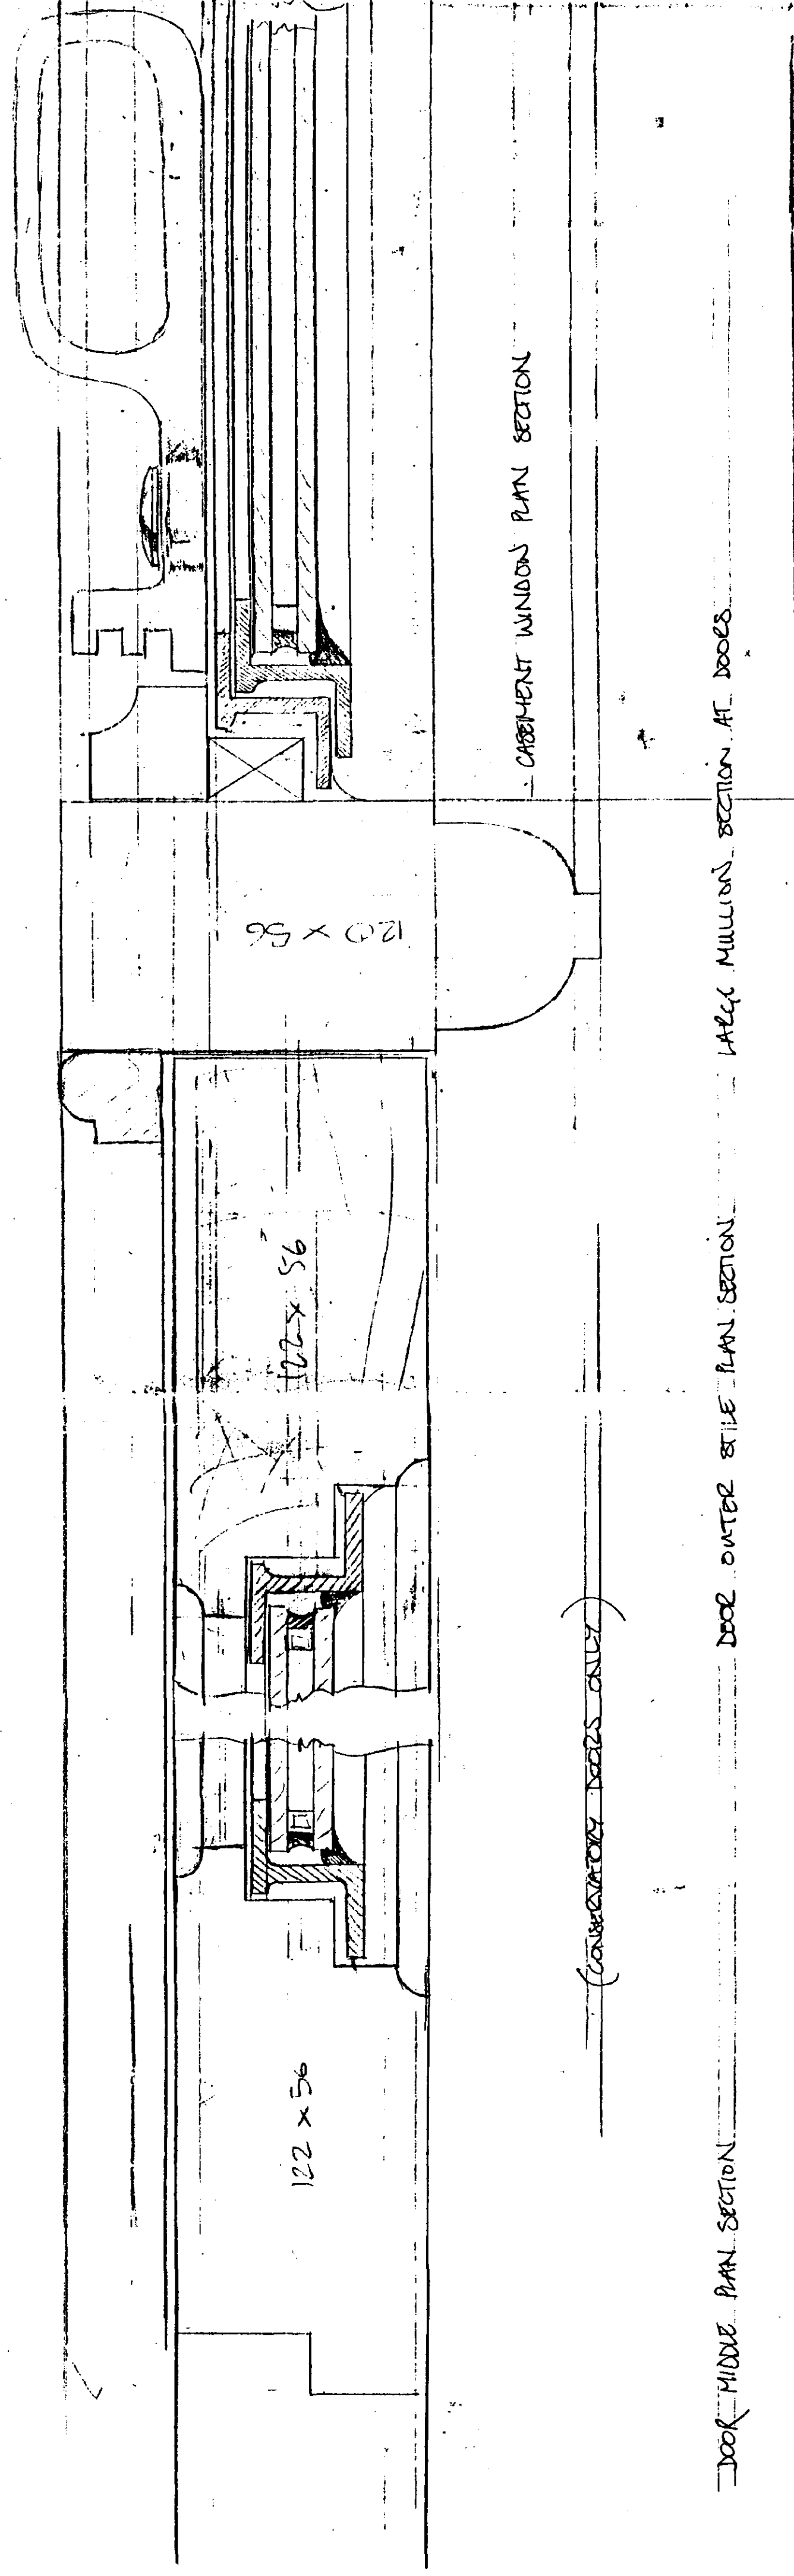


(CONSULTANT DOORS ONLY)


DOOR OVER SLIP PLAN SECTION

12mm Pinned Bolt

CASSETT WINDOW PLAN SECTION

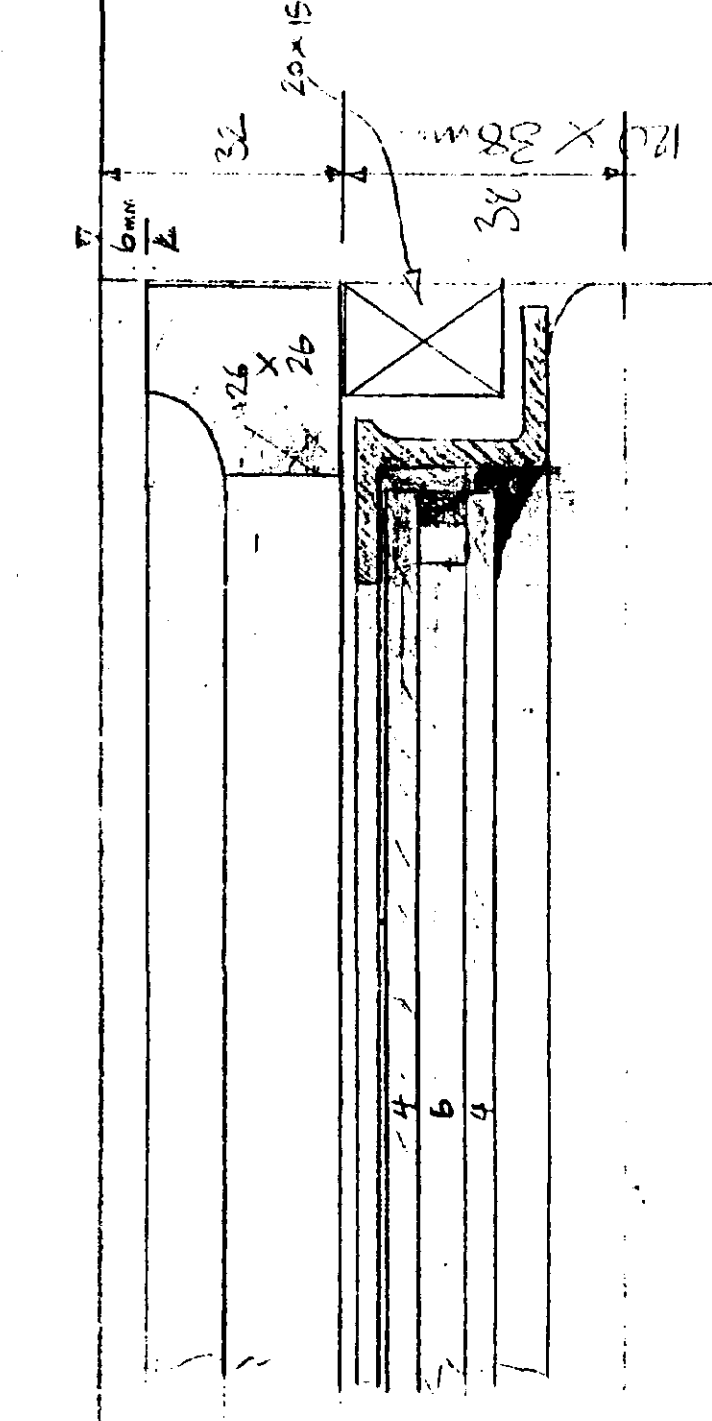

FINED ORNAMENT PLAN SECTION
(CONSULTANT ONLY)

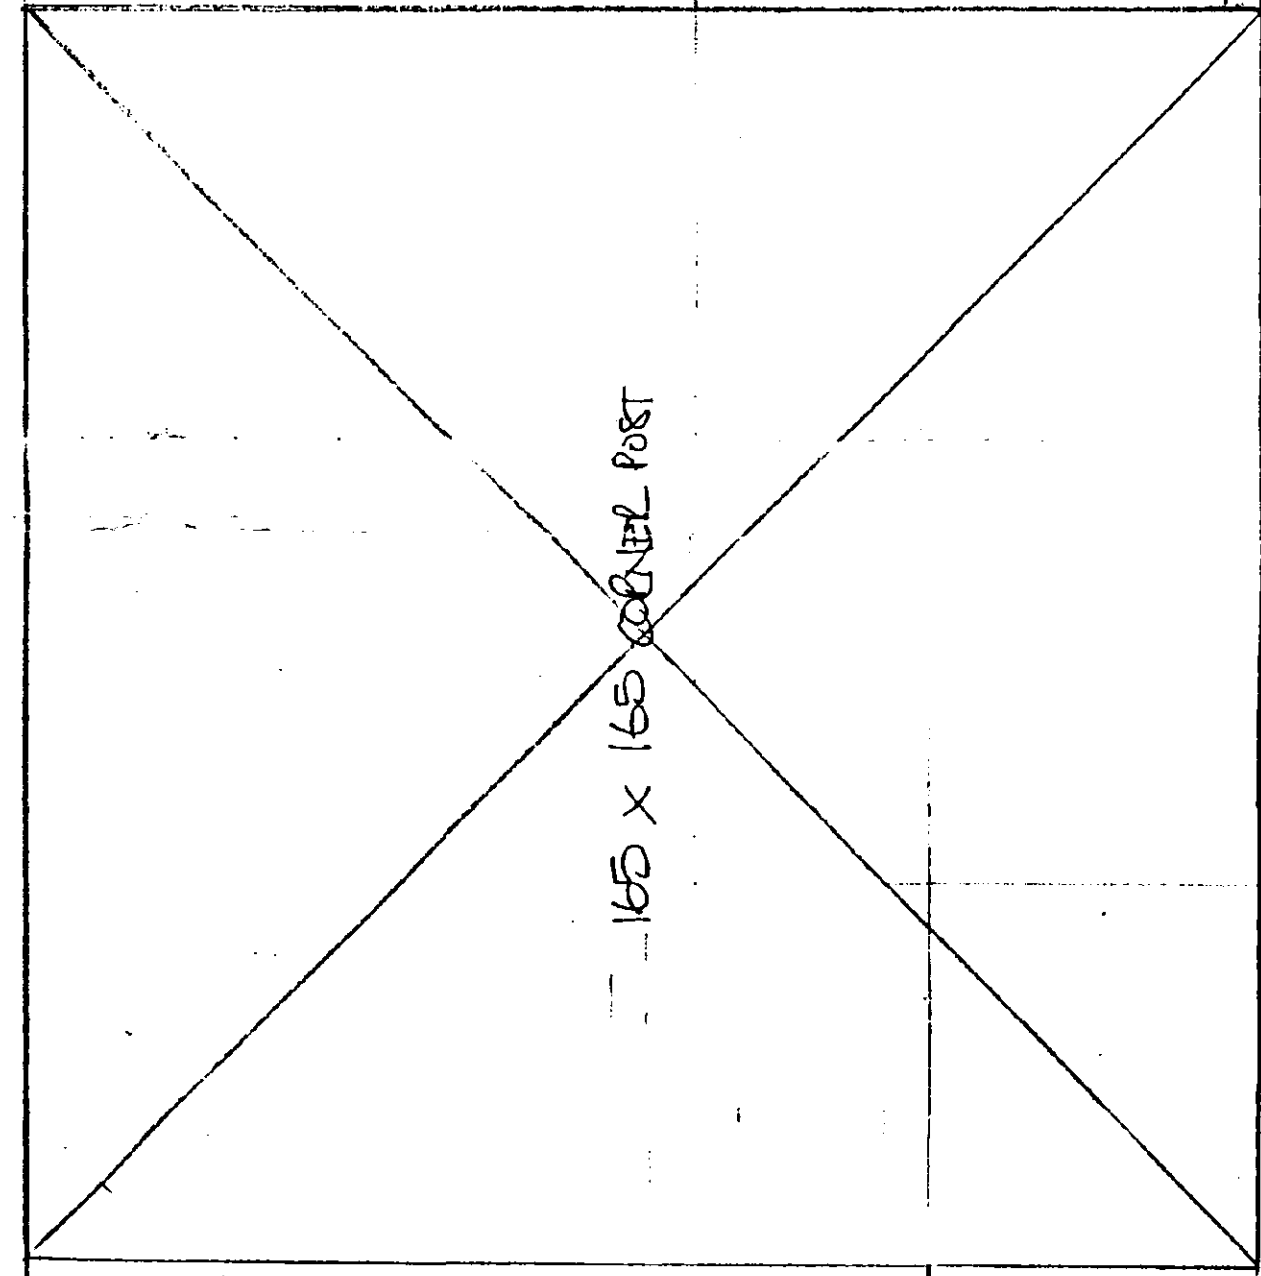


125 x 165 CORNER POST

FRAME PLAN SECTIONS & DETAILS

VALE GREEN HOUSE LTD (CLIF) 44/83
PROPOSED CONSECUTORY PL:

SCALE: 1:1
DATE: 7 JULY 95
REV: 3
DRAWN: JBN
CHECKED: ADW/1863/5

DETERMINED
PLAN


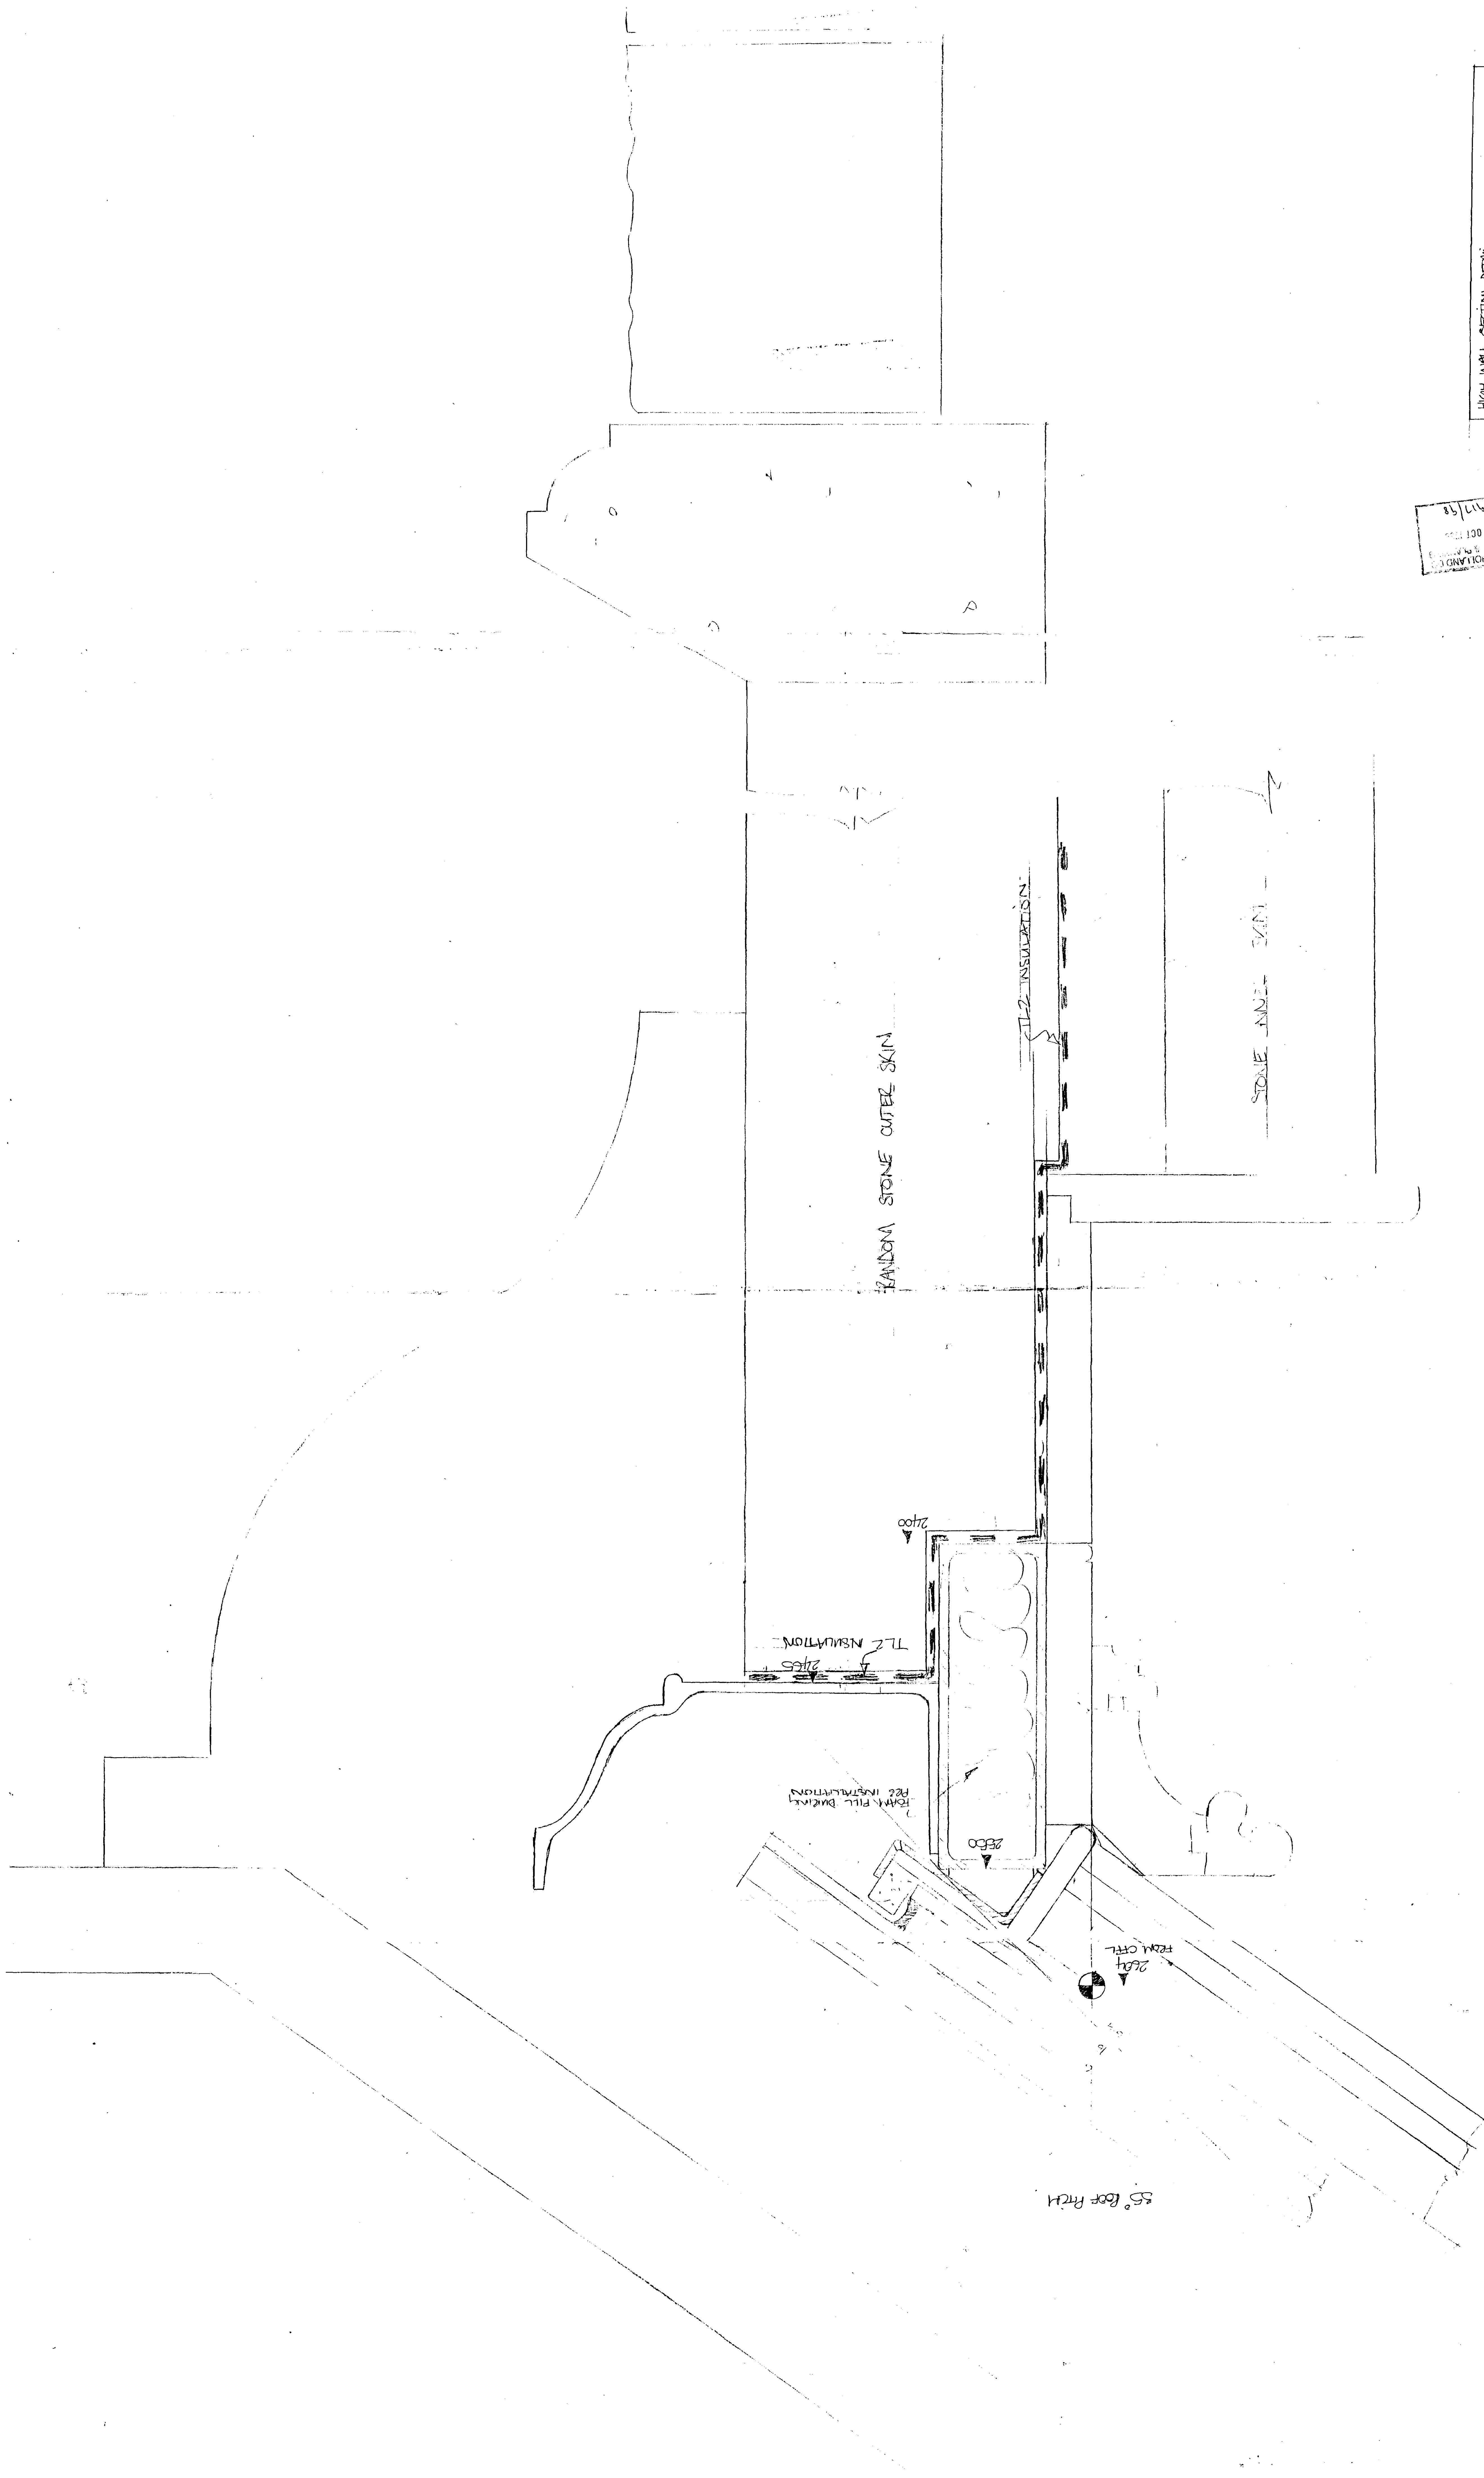


09/01/95
10000
SOUTH LONDON
ARCHITECTS

HIGH WALL SECTION DETAIL

VALE CARMEN HOUSES LTD (01476) 64133
 PREPARED FOR :
 - SCALE: 1-1
 - DATE: 5 JULY 95
 - DRAWN: 3
 - DRAWN: CDB
 - DATE: 16 AUG 1995/11

DETERMINED
P

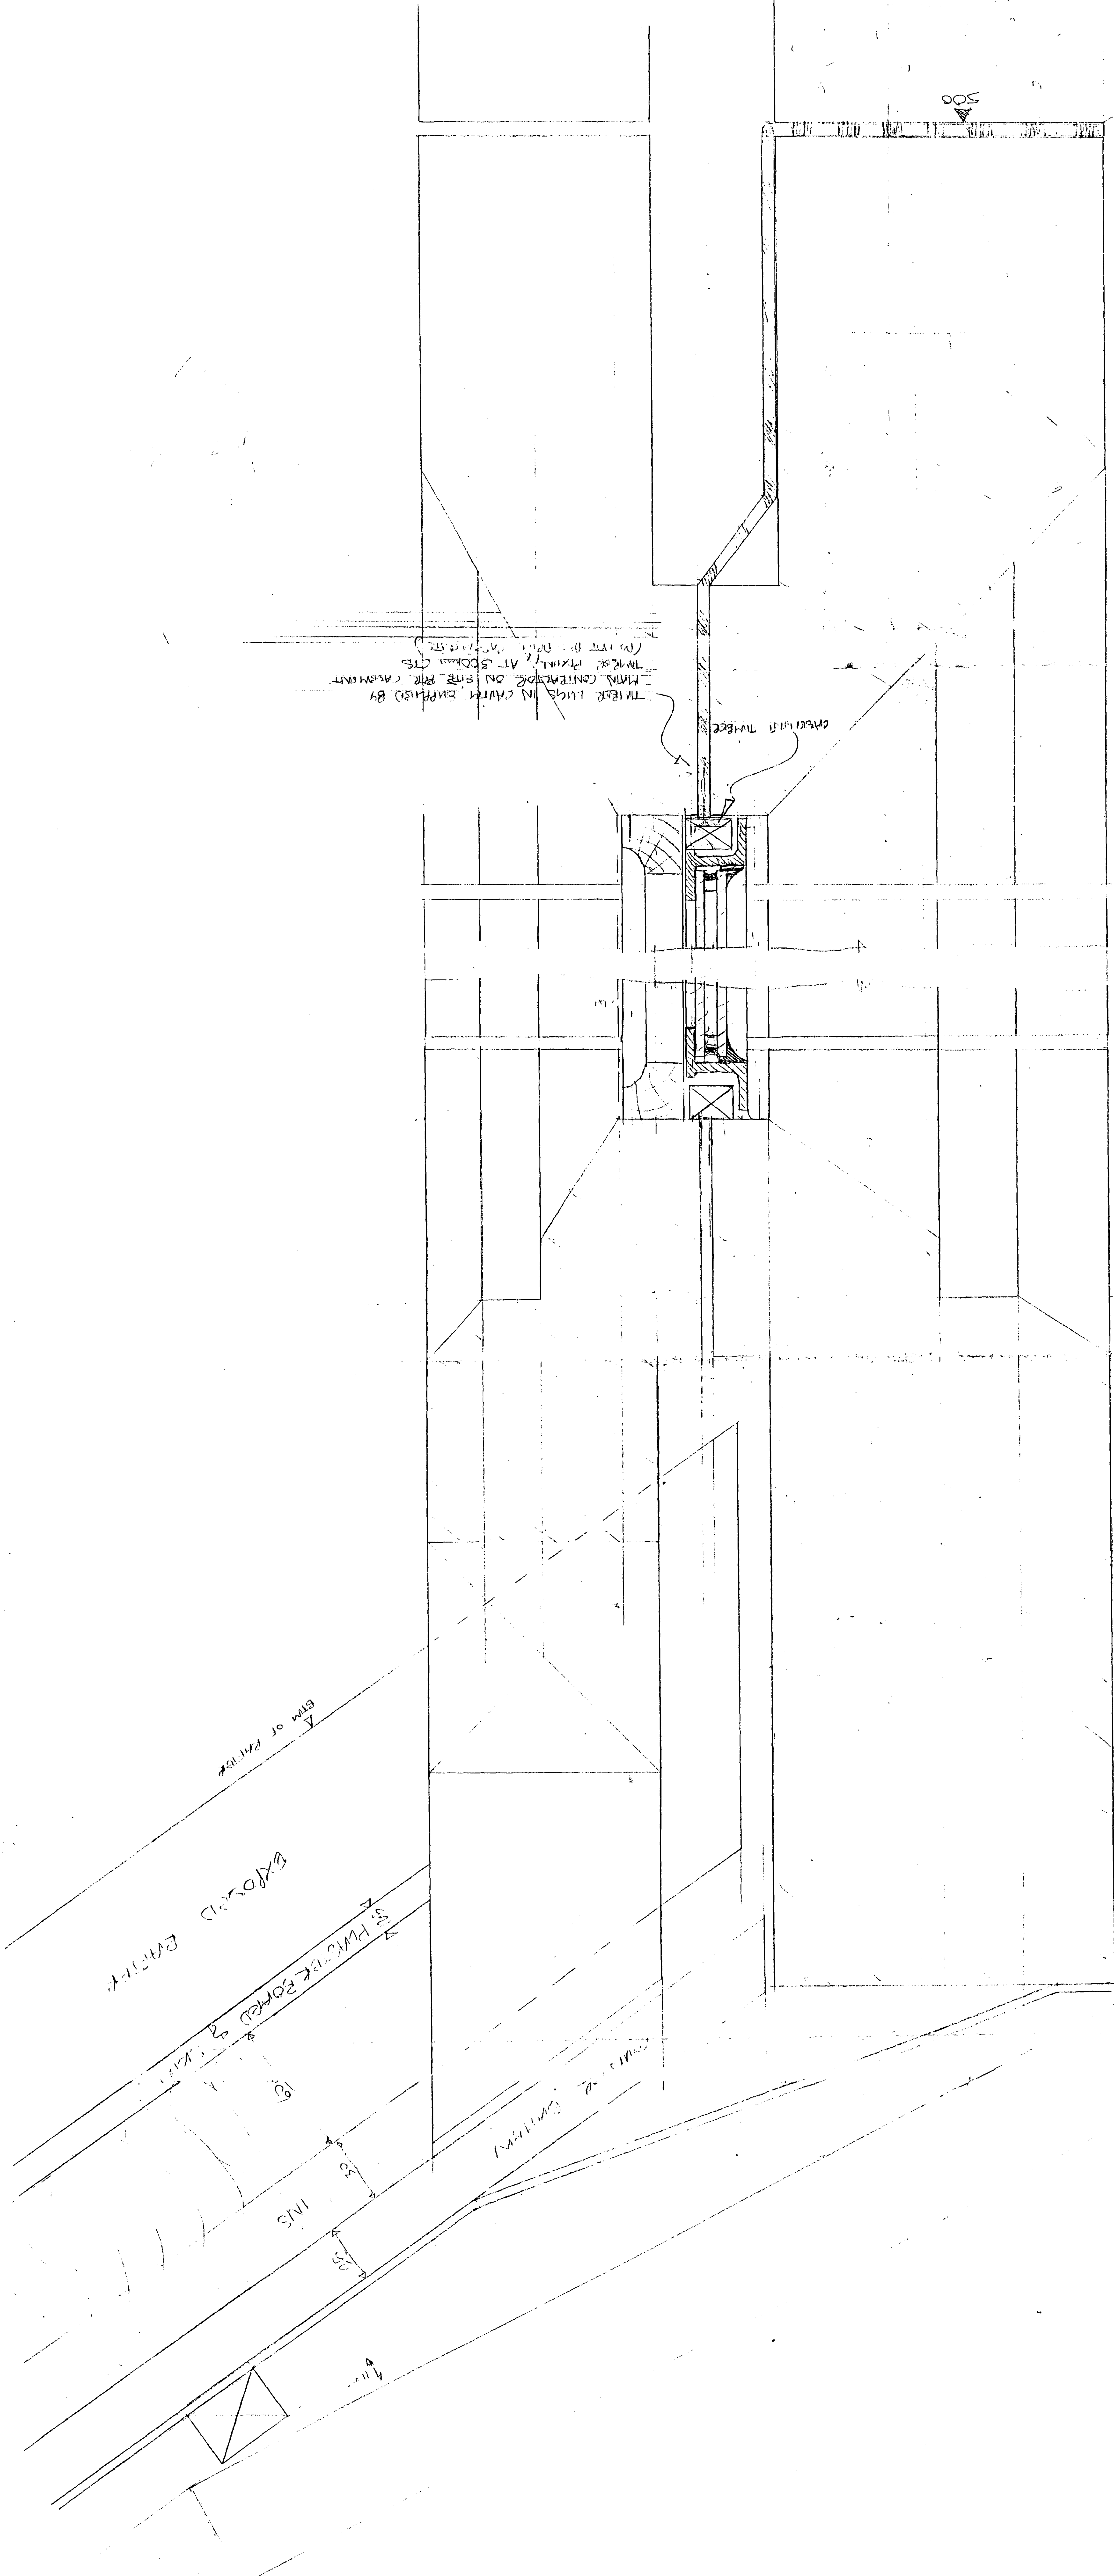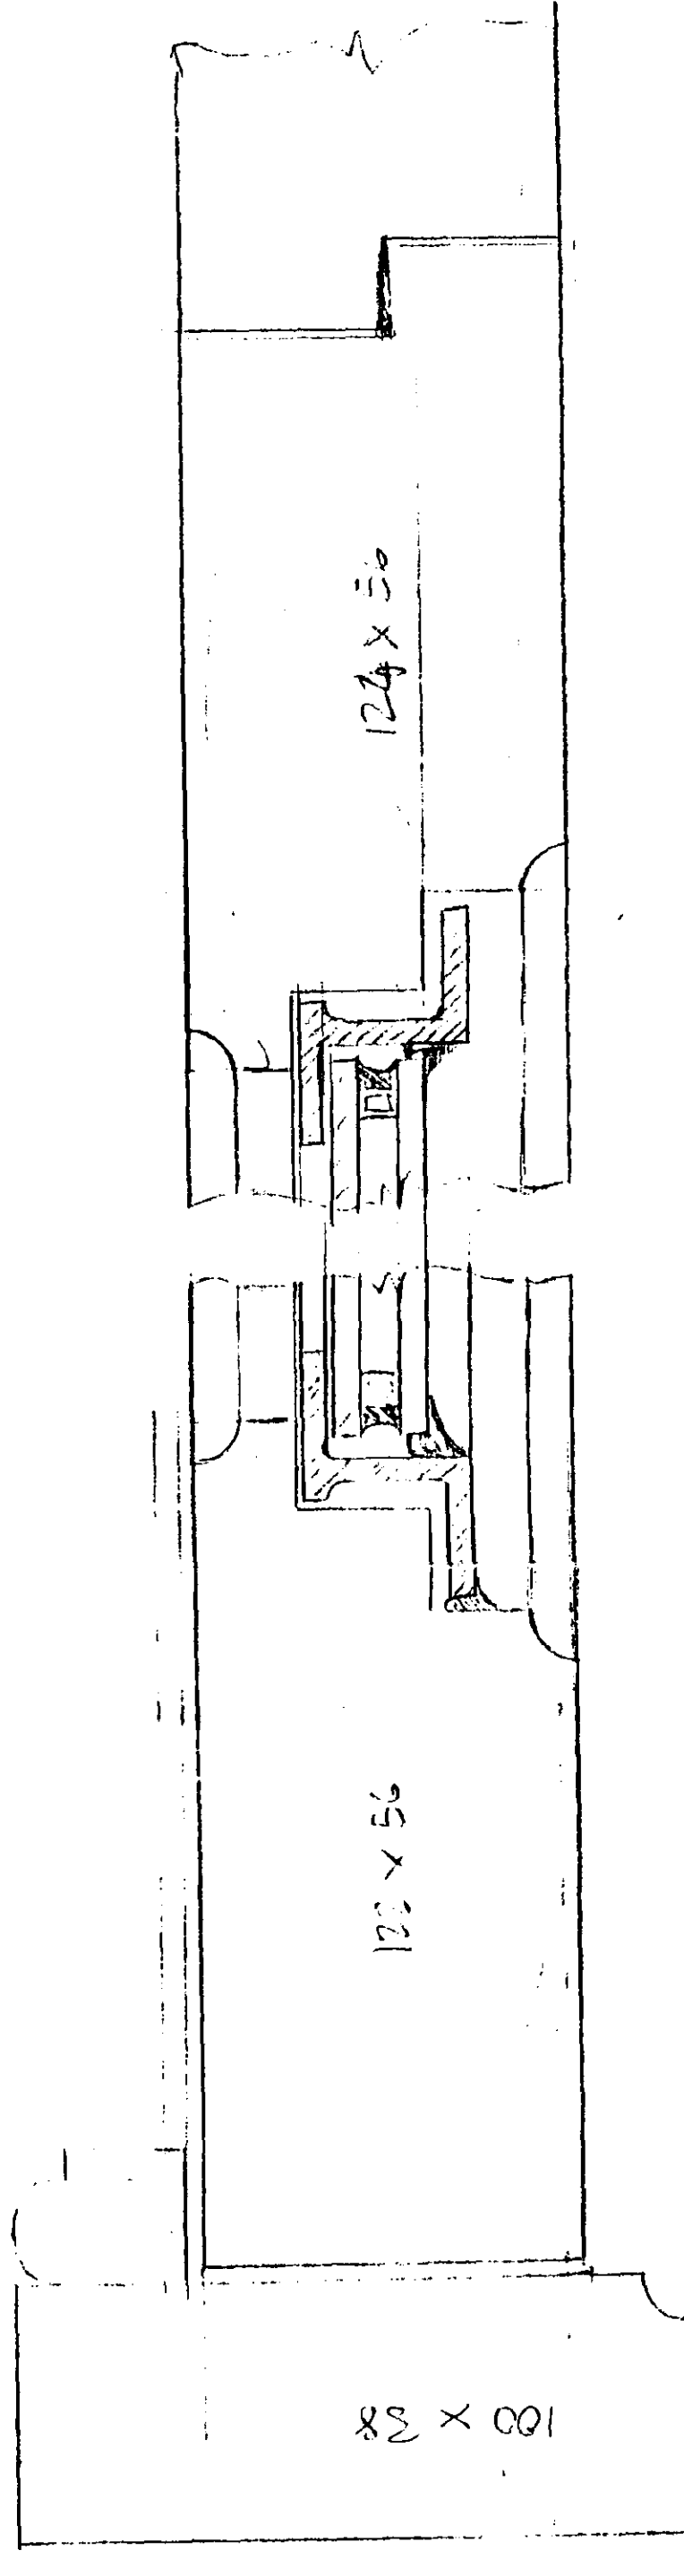


DOUBLE DOOR FRAME SECTION FOR DOORS IN STONE OPENING

8851 100 50

REPAIRS TO ROOM 200 SECTION 2 DIRECT GRADING OF CEMENT WINDOWS TO BRASS STONE OPENINGS	
VALE CARMEL HOUSE LTD (CUTS) 6/4/83 REPAIRS TO ROOM 200 SECTION 2	
REPAIRS TO ROOM 200 SECTION 2 - SCALE: 1-1 - DATE: 3 AUGUST 90 - REI N°: 2 - DRAWN: (signature) - BY N°: ARN/83/13	
DETERMINED P.	

**DETERMINED
PLAN**

1/EAD of 6 x 2 A117

 

DETERMINED
PLAN

SECTIONS & DETAILS THROUGH CONSERVATORY

VALE GARDEN HOUSES LTD (01476) 64433

by Folio: 110

1-SCALE 00 1-10

- DATE : 15 JUNE 95

-REV N: 2-

- BLANK (Pg. 2)

- Dlg. N°: AOW1365/10

DETERMINED
PLAN

