
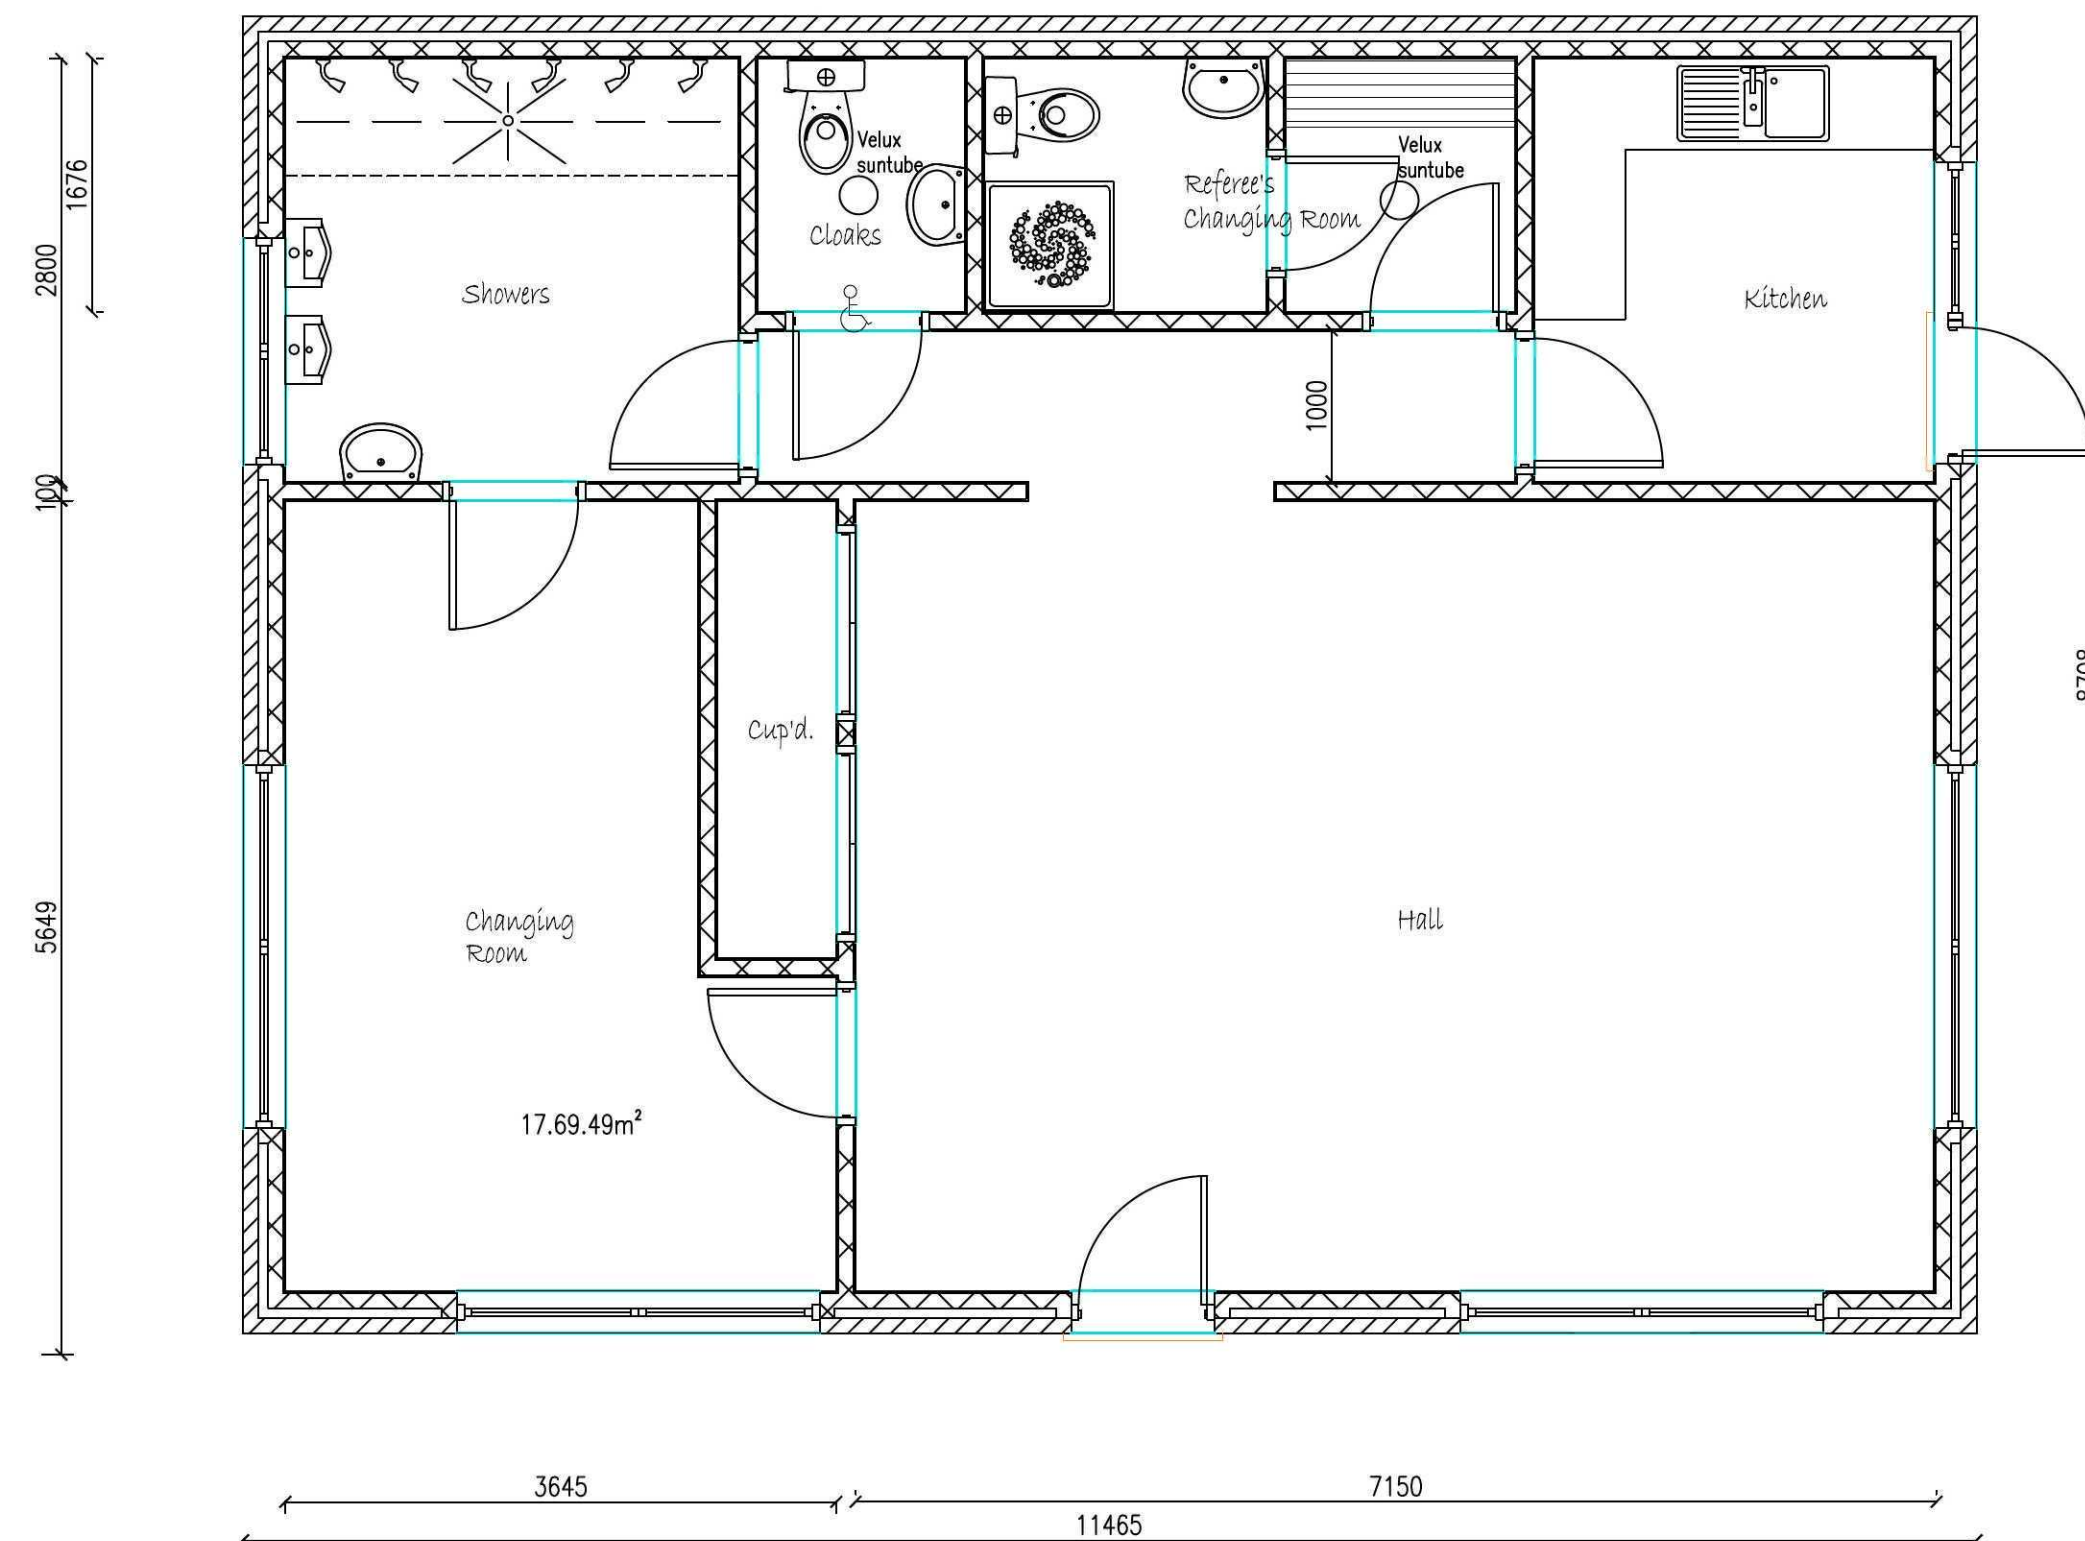
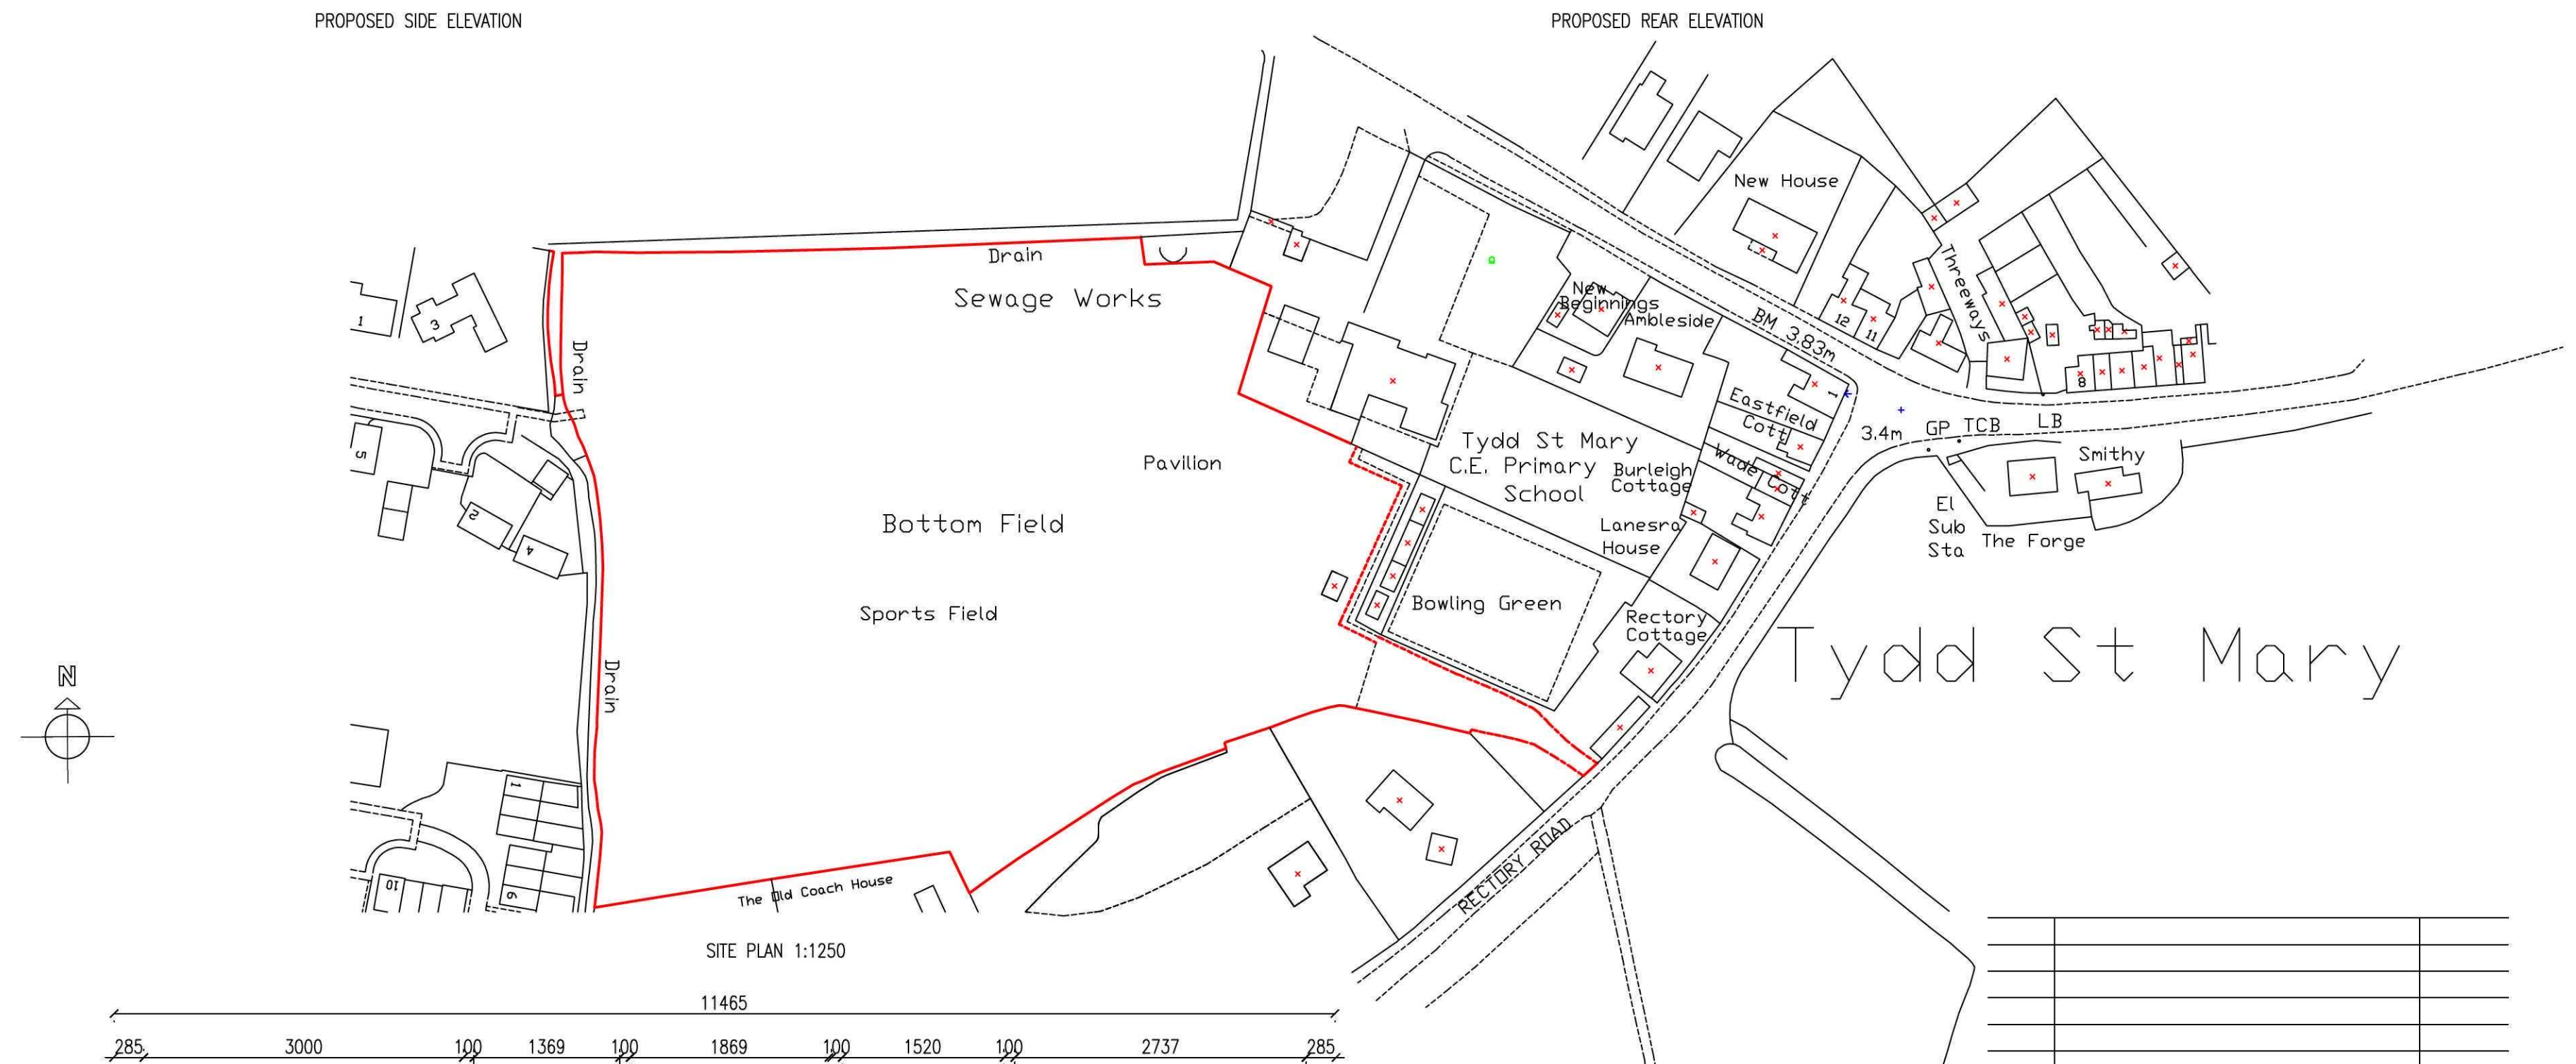
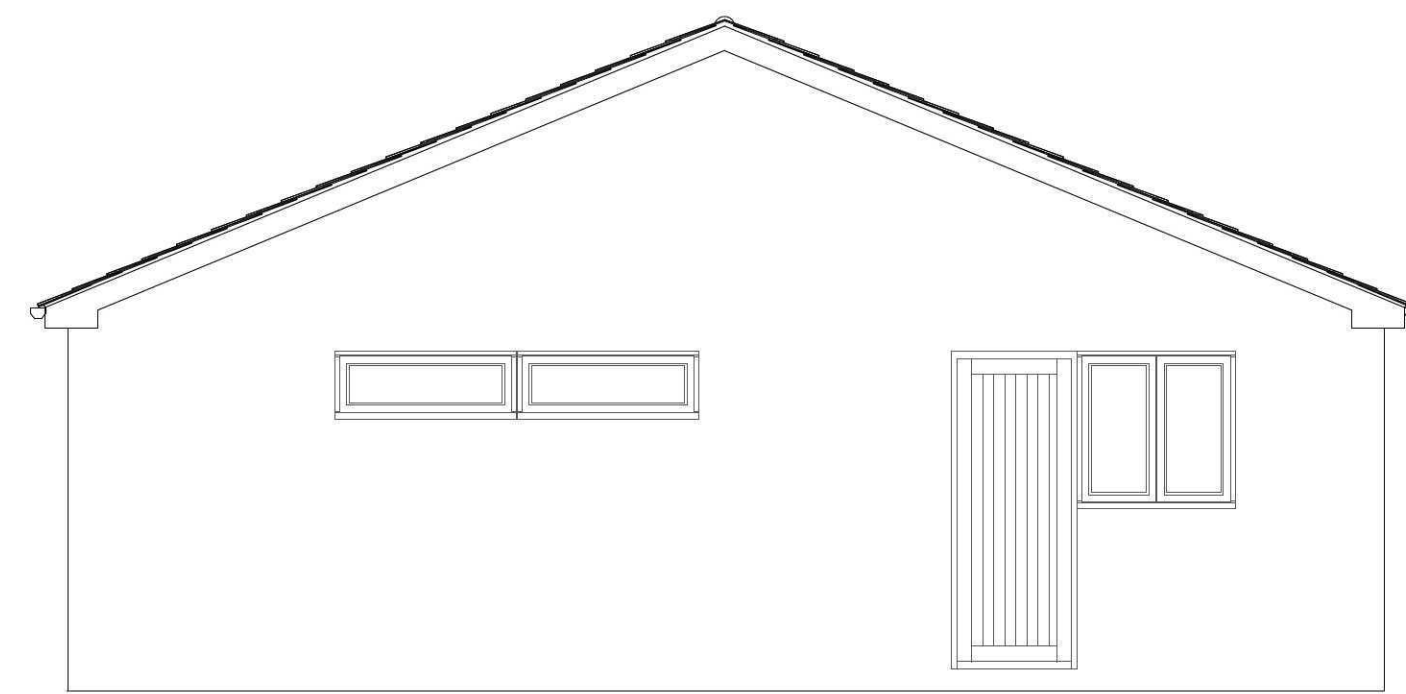
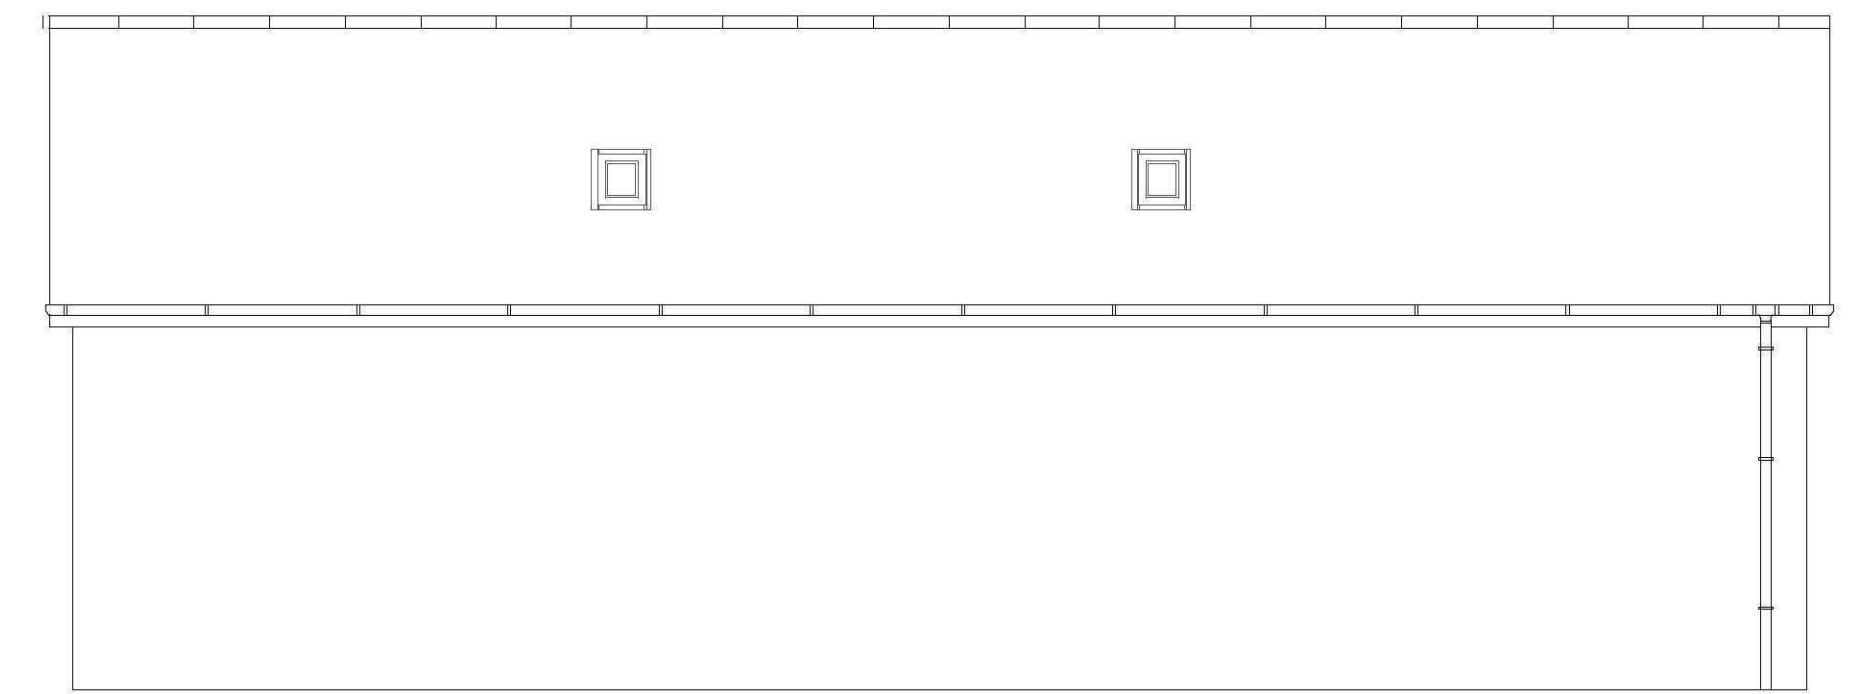
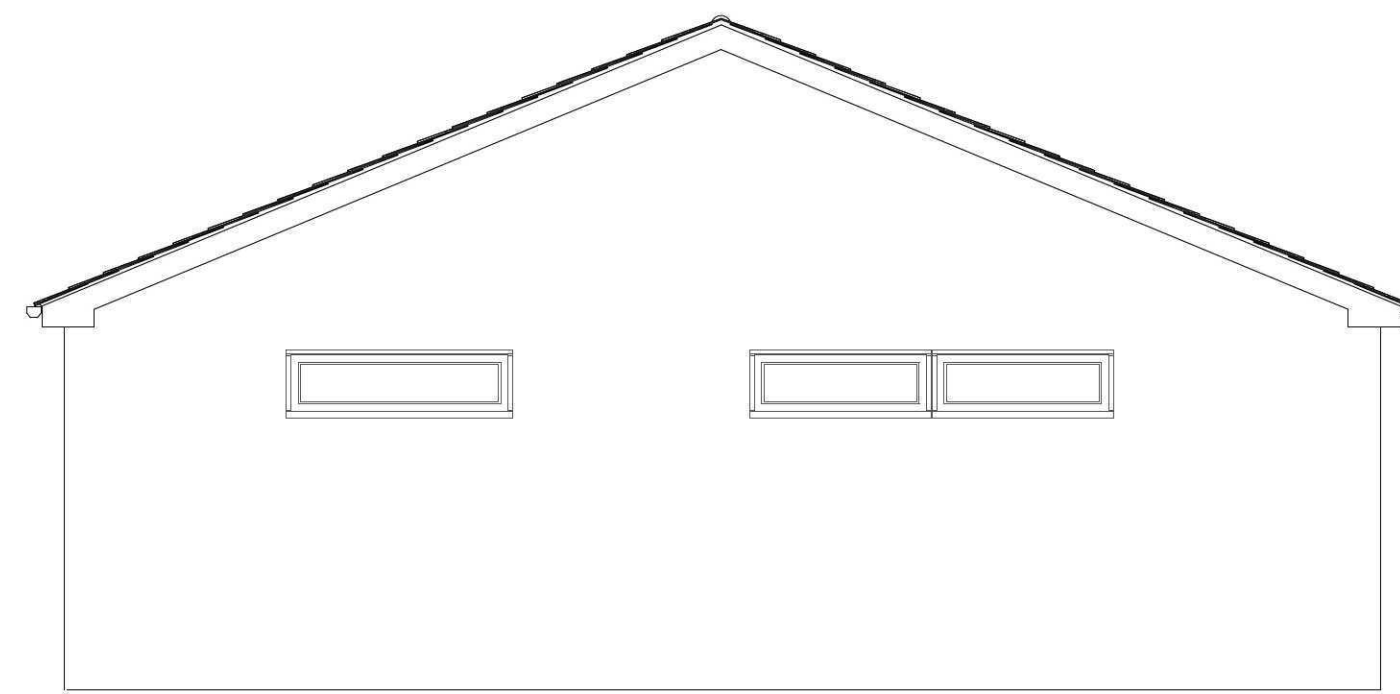


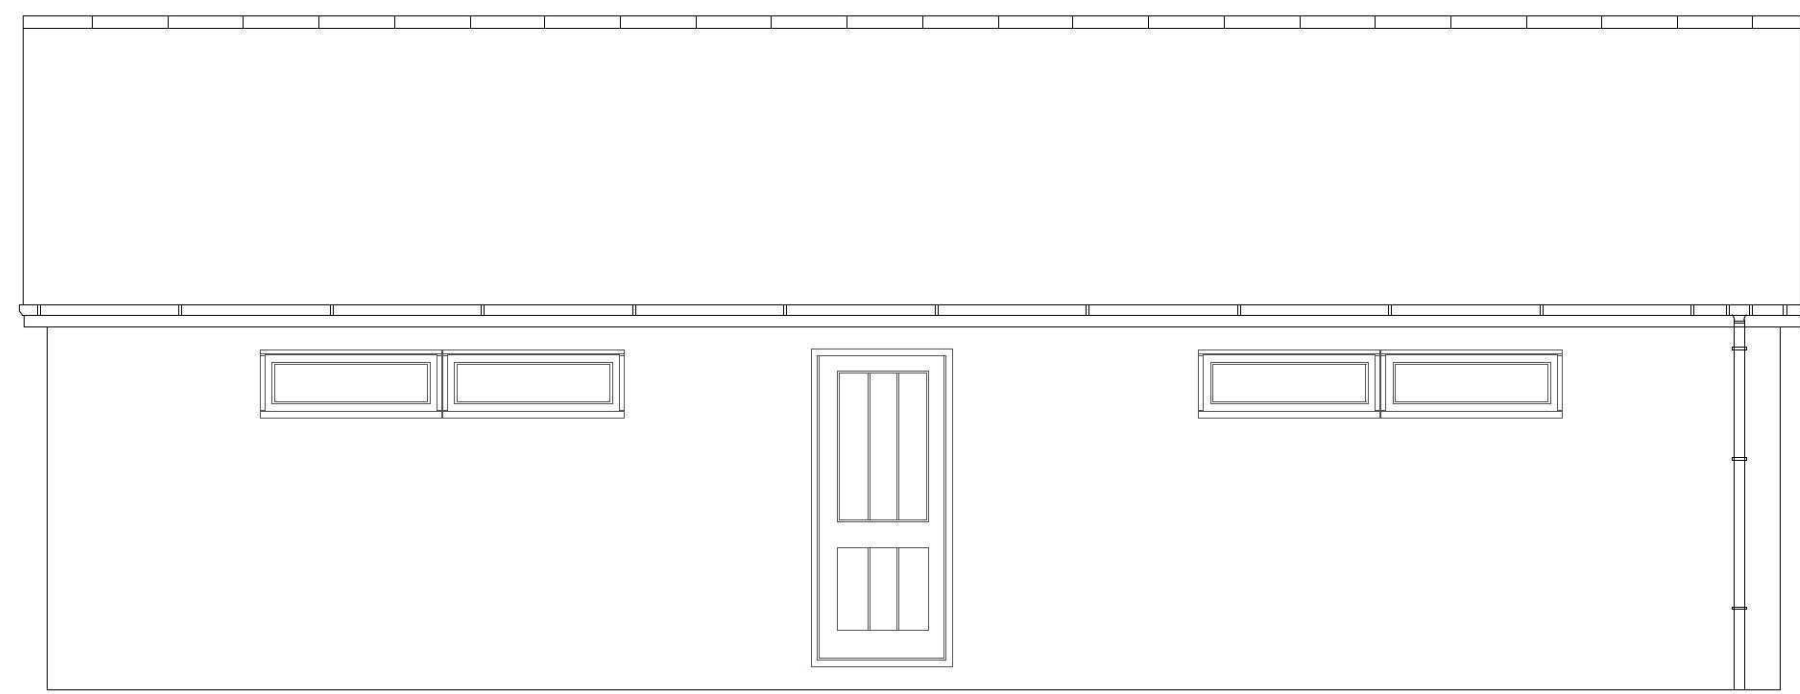


Ref:	Revision:	Date:

Ref:	Revision:	Date:
------	-----------	-------

WENMAN DESIGN SOLUTIONS Ltd.

2 Austendyke Road
Weston Hills
Spalding
Lincs. PE12 6BX
Tel : 01775 724171
Fax : 01775 720445
Mobile : 0784 1718457
enquiries@wenmanbuild

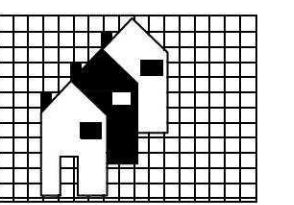

Project:

PROPOSED CHANGING ROOM BLOCK FOR;
TYDD St. MARY FOOTBALL CLUB

Client: TYDD ST. MARY F.C.

DRAWING: OUTLINE OF EXISTING BASE
PROPOSED GROUND FLOOR PLAN
PROPOSED ELEVATIONS
SITE PLAN

DRAWING Nº: WEN/1432/11/00	DATE: DECEMBER 2011
DRAWN BY: RW	SCALES: 1:50 1:1250

[illegible]