





Planning Proposed Front/Street Scene (East Road)
1 : 100

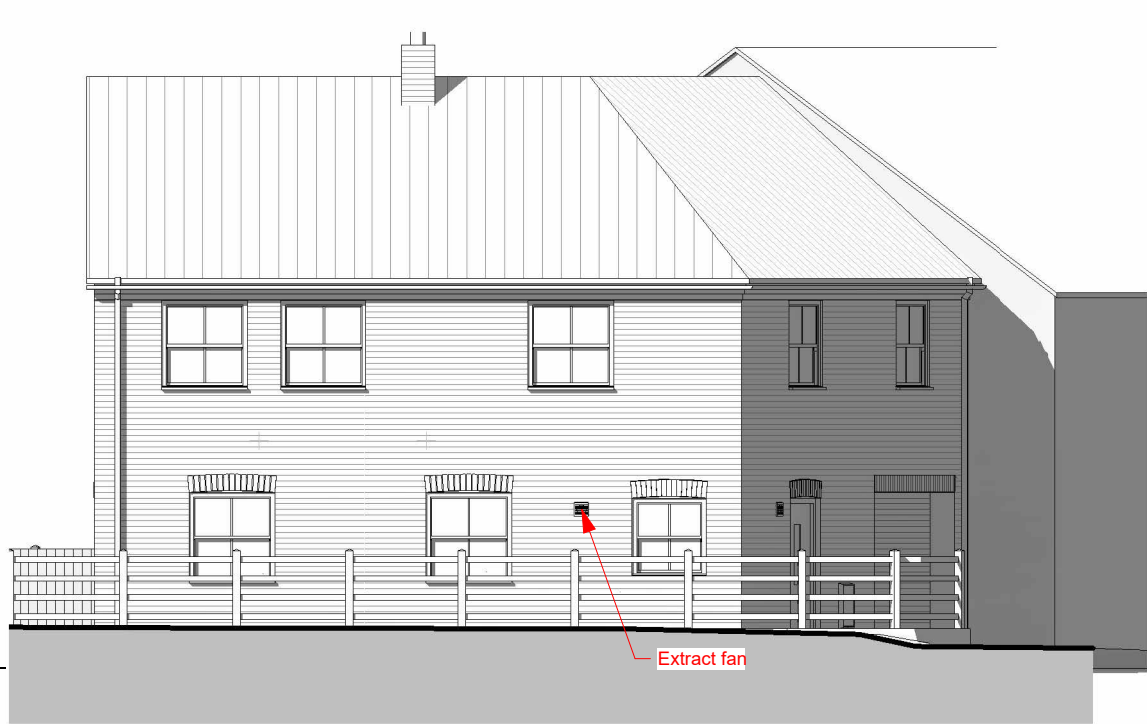

Planning Proposed Front (Main Road)
1 : 100




Planning Proposed Side (east)
1 : 100

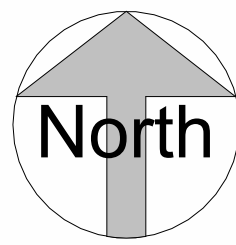


Any discrepancies to be brought to the attention of the author as soon as possible.
All dimensions shown in 'mm' unless otherwise stated.
Unless otherwise stated otherwise, this drawing has been assessed for risks and nothing is deemed to be outside of normal good Health and Safety practice that would be covered by the contractor in their Construction phase health and safety plan.

Notes

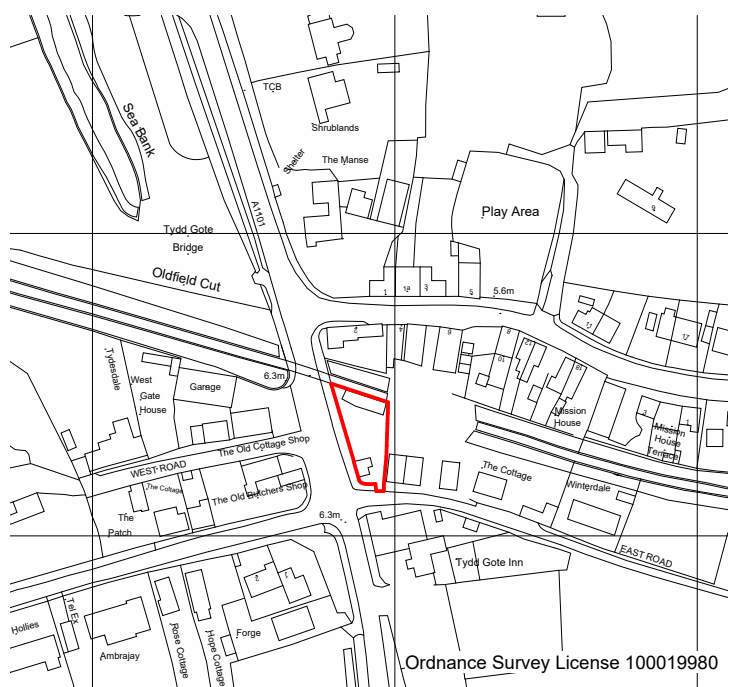


Planning Location Plan
1 : 2500

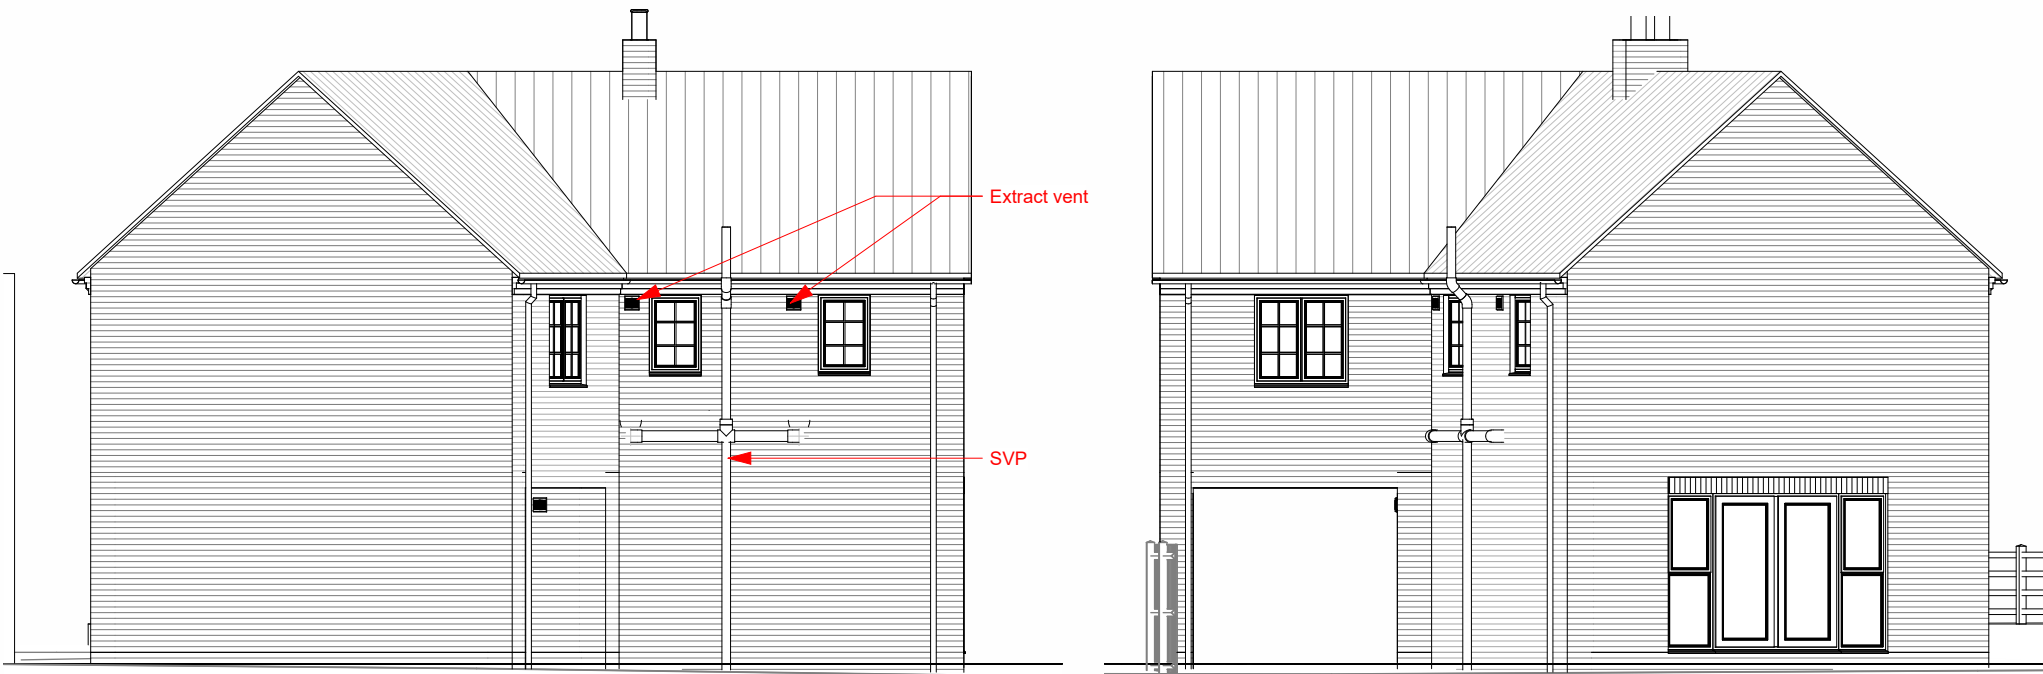

Planning Proposed Rear (north east)
1 : 100



Planning Proposed Rear (north)
1 : 100

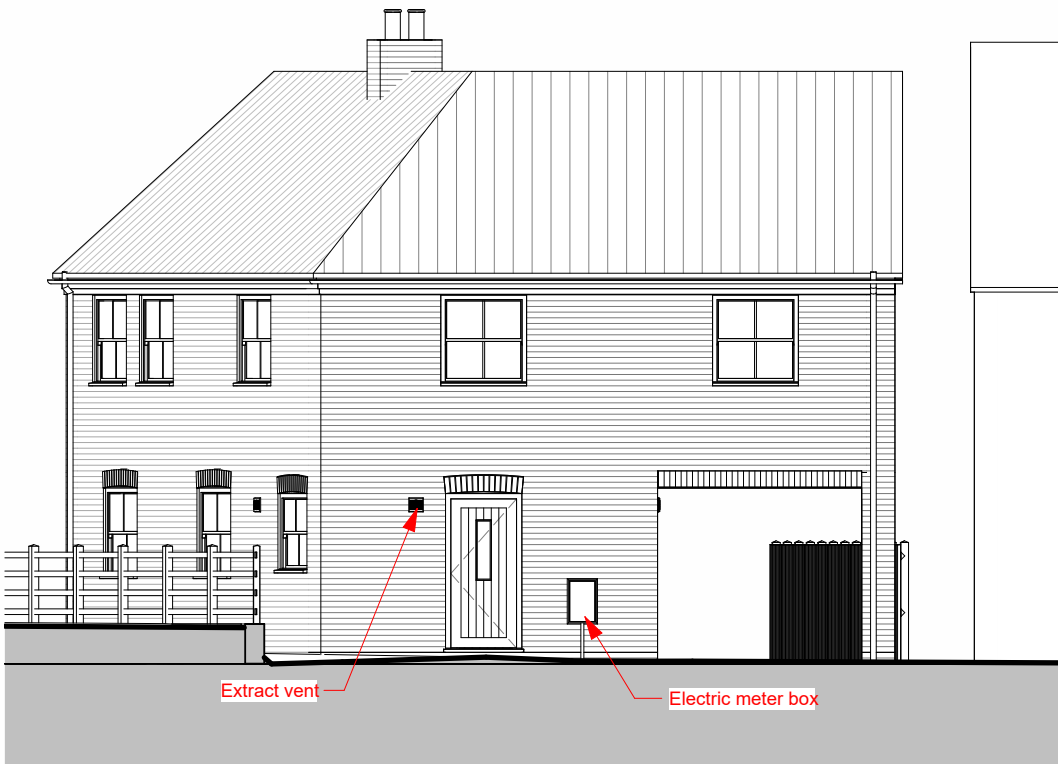

Planning Proposed Front
1 : 100




Planning Proposed Side (north)
1 : 100




Electric Meter Cupboard



Extract fan vent

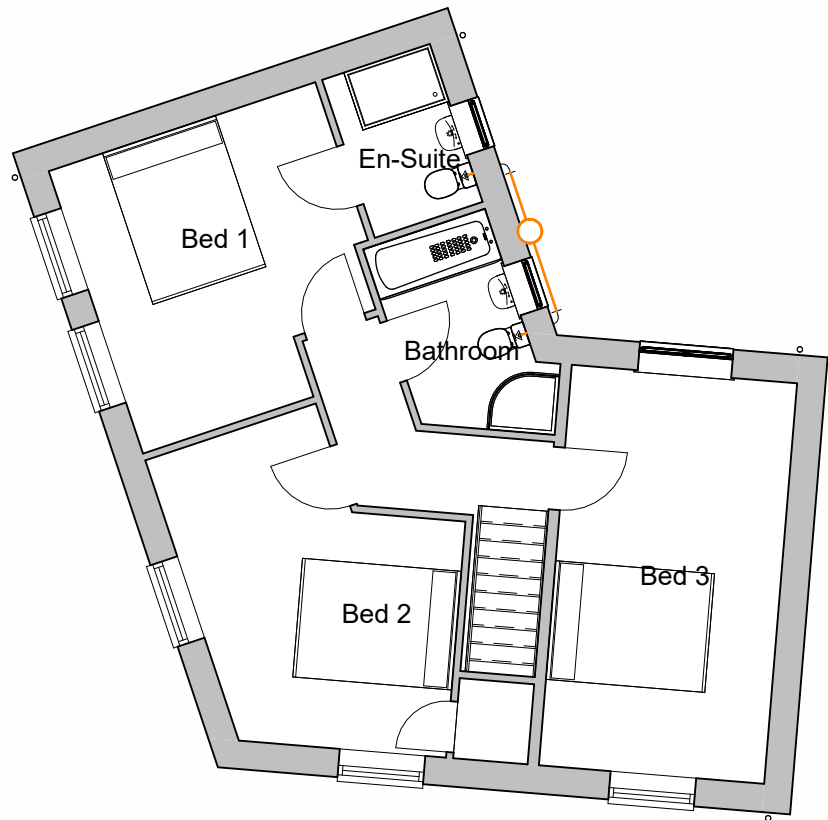

Planning Proposed First Floor
1 : 100

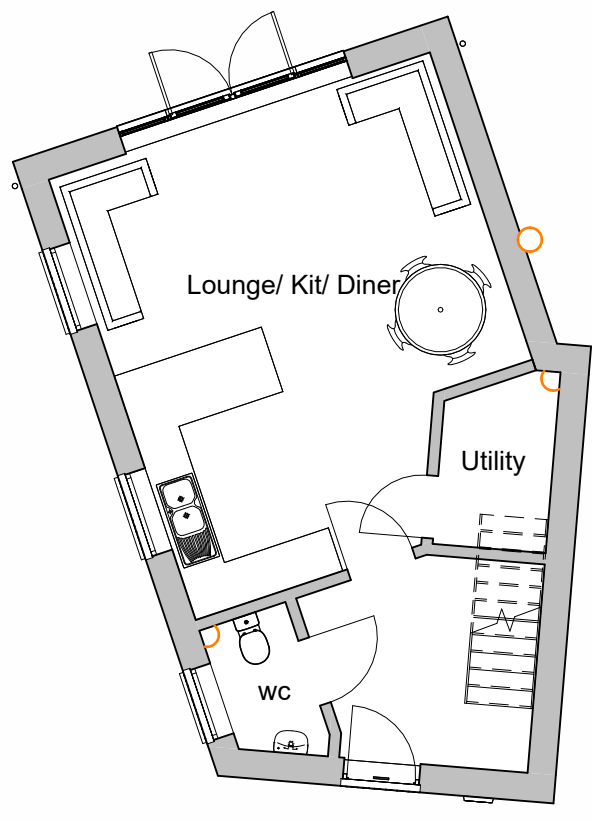

Planning Proposed Ground Floor
1 : 100




Planning Proposed Site Plan
1 : 200



Kent Bat Box




Starling Box

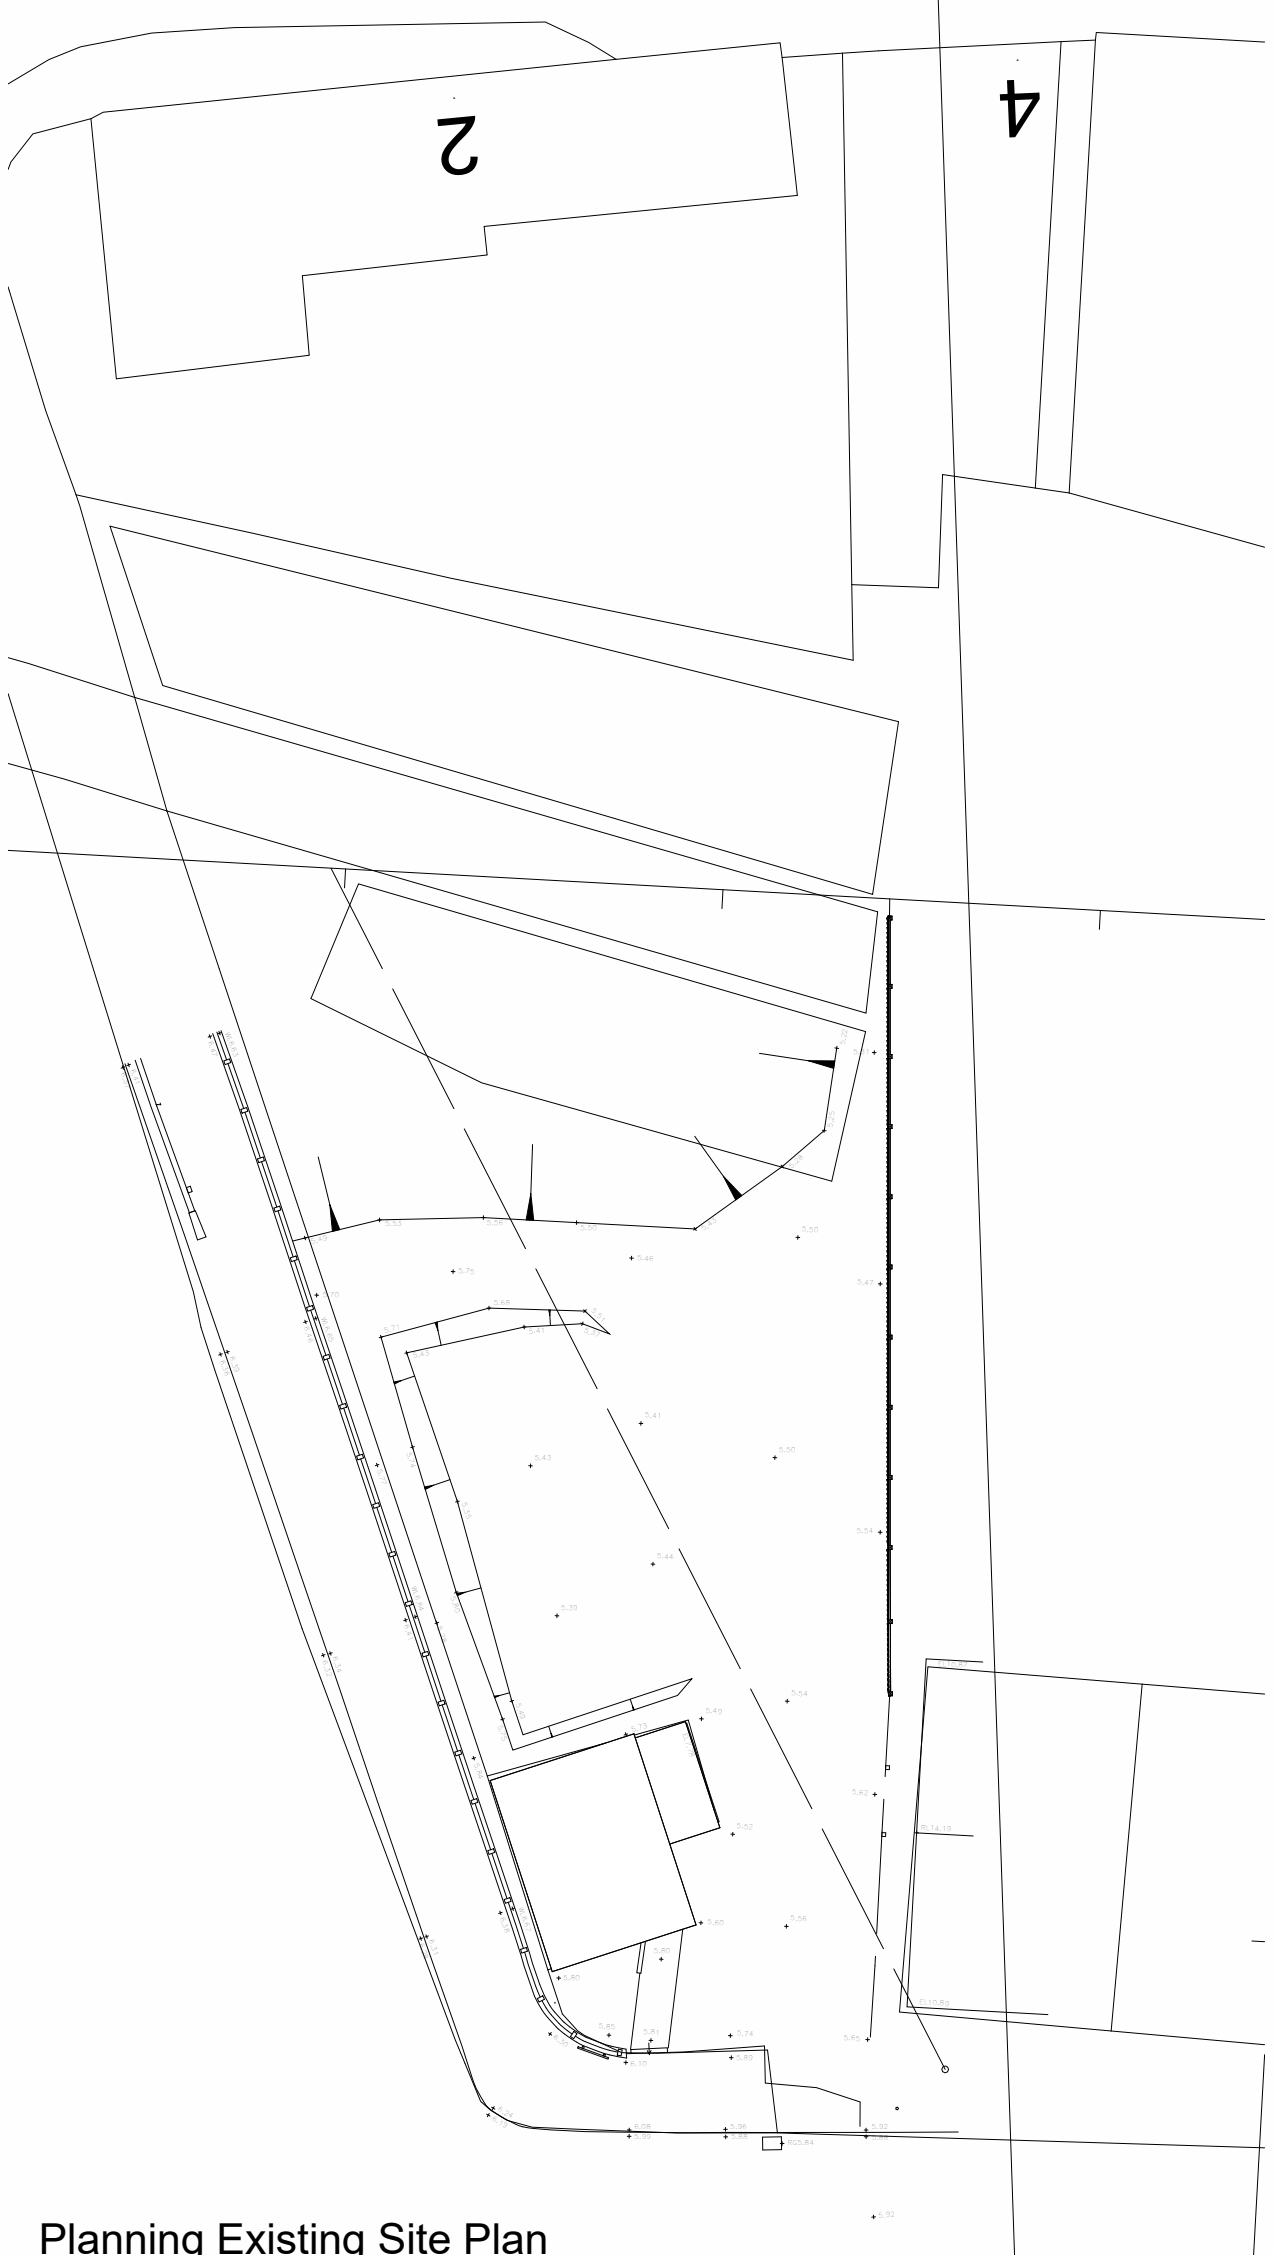


Planning Existing Site Plan
1 : 200




Front Door Style

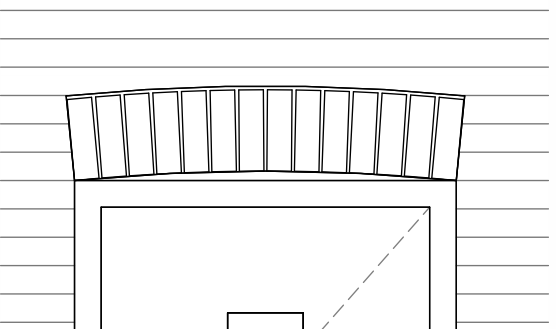

Arch
1 : 20

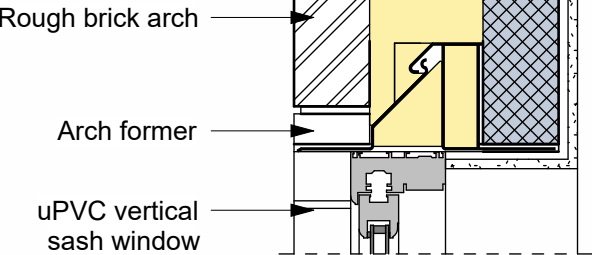

Arch Lintel Detail
1 : 10

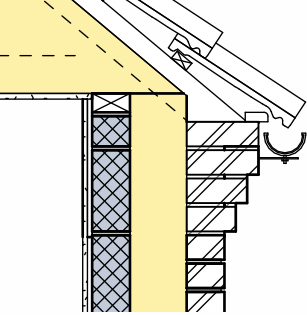

Eaves
1 : 20




Planning Existing Office Front
1 : 100




Planning Existing Office Rear
1 : 100



Planning Existing Side (east)
1 : 100

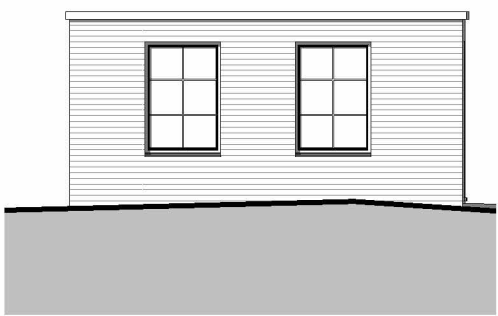


Planning Existing Side (west)
1 : 100

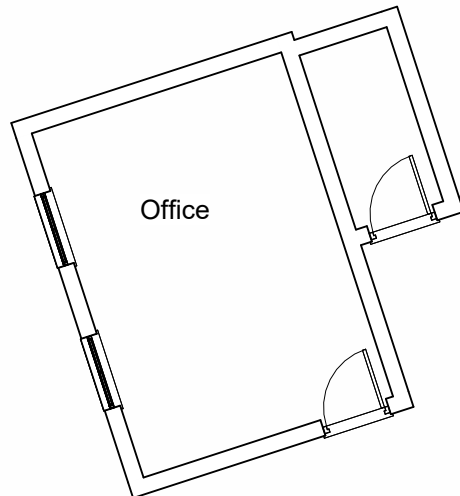

Planning Existing Ground Floor
1 : 100

Rev	Description	Date
A	Layout amended	04-03-22
B	9m Drainage zone added	02-04-22
C	Condition Information Added	15-01-23

MATERIALS
Walls - Vandersanden Flemish Antique facing bricks
Roof - Olympus Double Pantile Natural Red
Windows - Roseview windows to match
Rainwater goods - Metal gutters and downpipes in black, gutters on ride and fall brackets

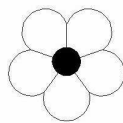 Primrose Energy and Architectural Services Ltd Grove House, 22 Primrose Hill, Doddington Cambs PE15 0SU tel: 07733 266198 email: ian@peasitd.co.uk			
Job Description Proposed Development at East Road, Tydd			
Drawing Title Planning			
date 15/11/21	scale As indicated	drawing no. 487 - P01	rev C