



Any discrepancies to be brought to the attention of the author as soon as possible.
All dimensions shown in 'mm' unless otherwise stated.
Unless otherwise stated otherwise, this drawing has been assessed for risks and nothing is deemed to be outside of normal good Health and Safety practice that would be covered by the contractor in there Construction phase health and safety plan.

Notes

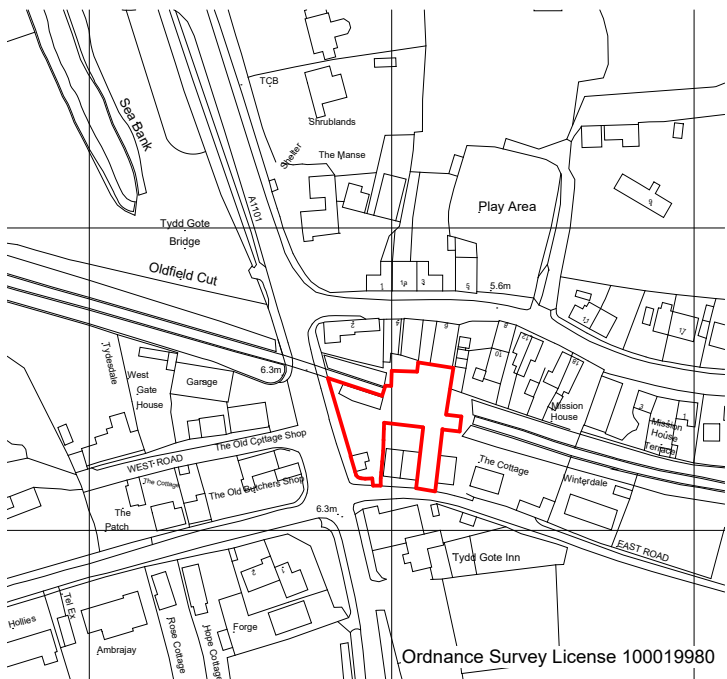


Planning Location Plan
1 : 2500

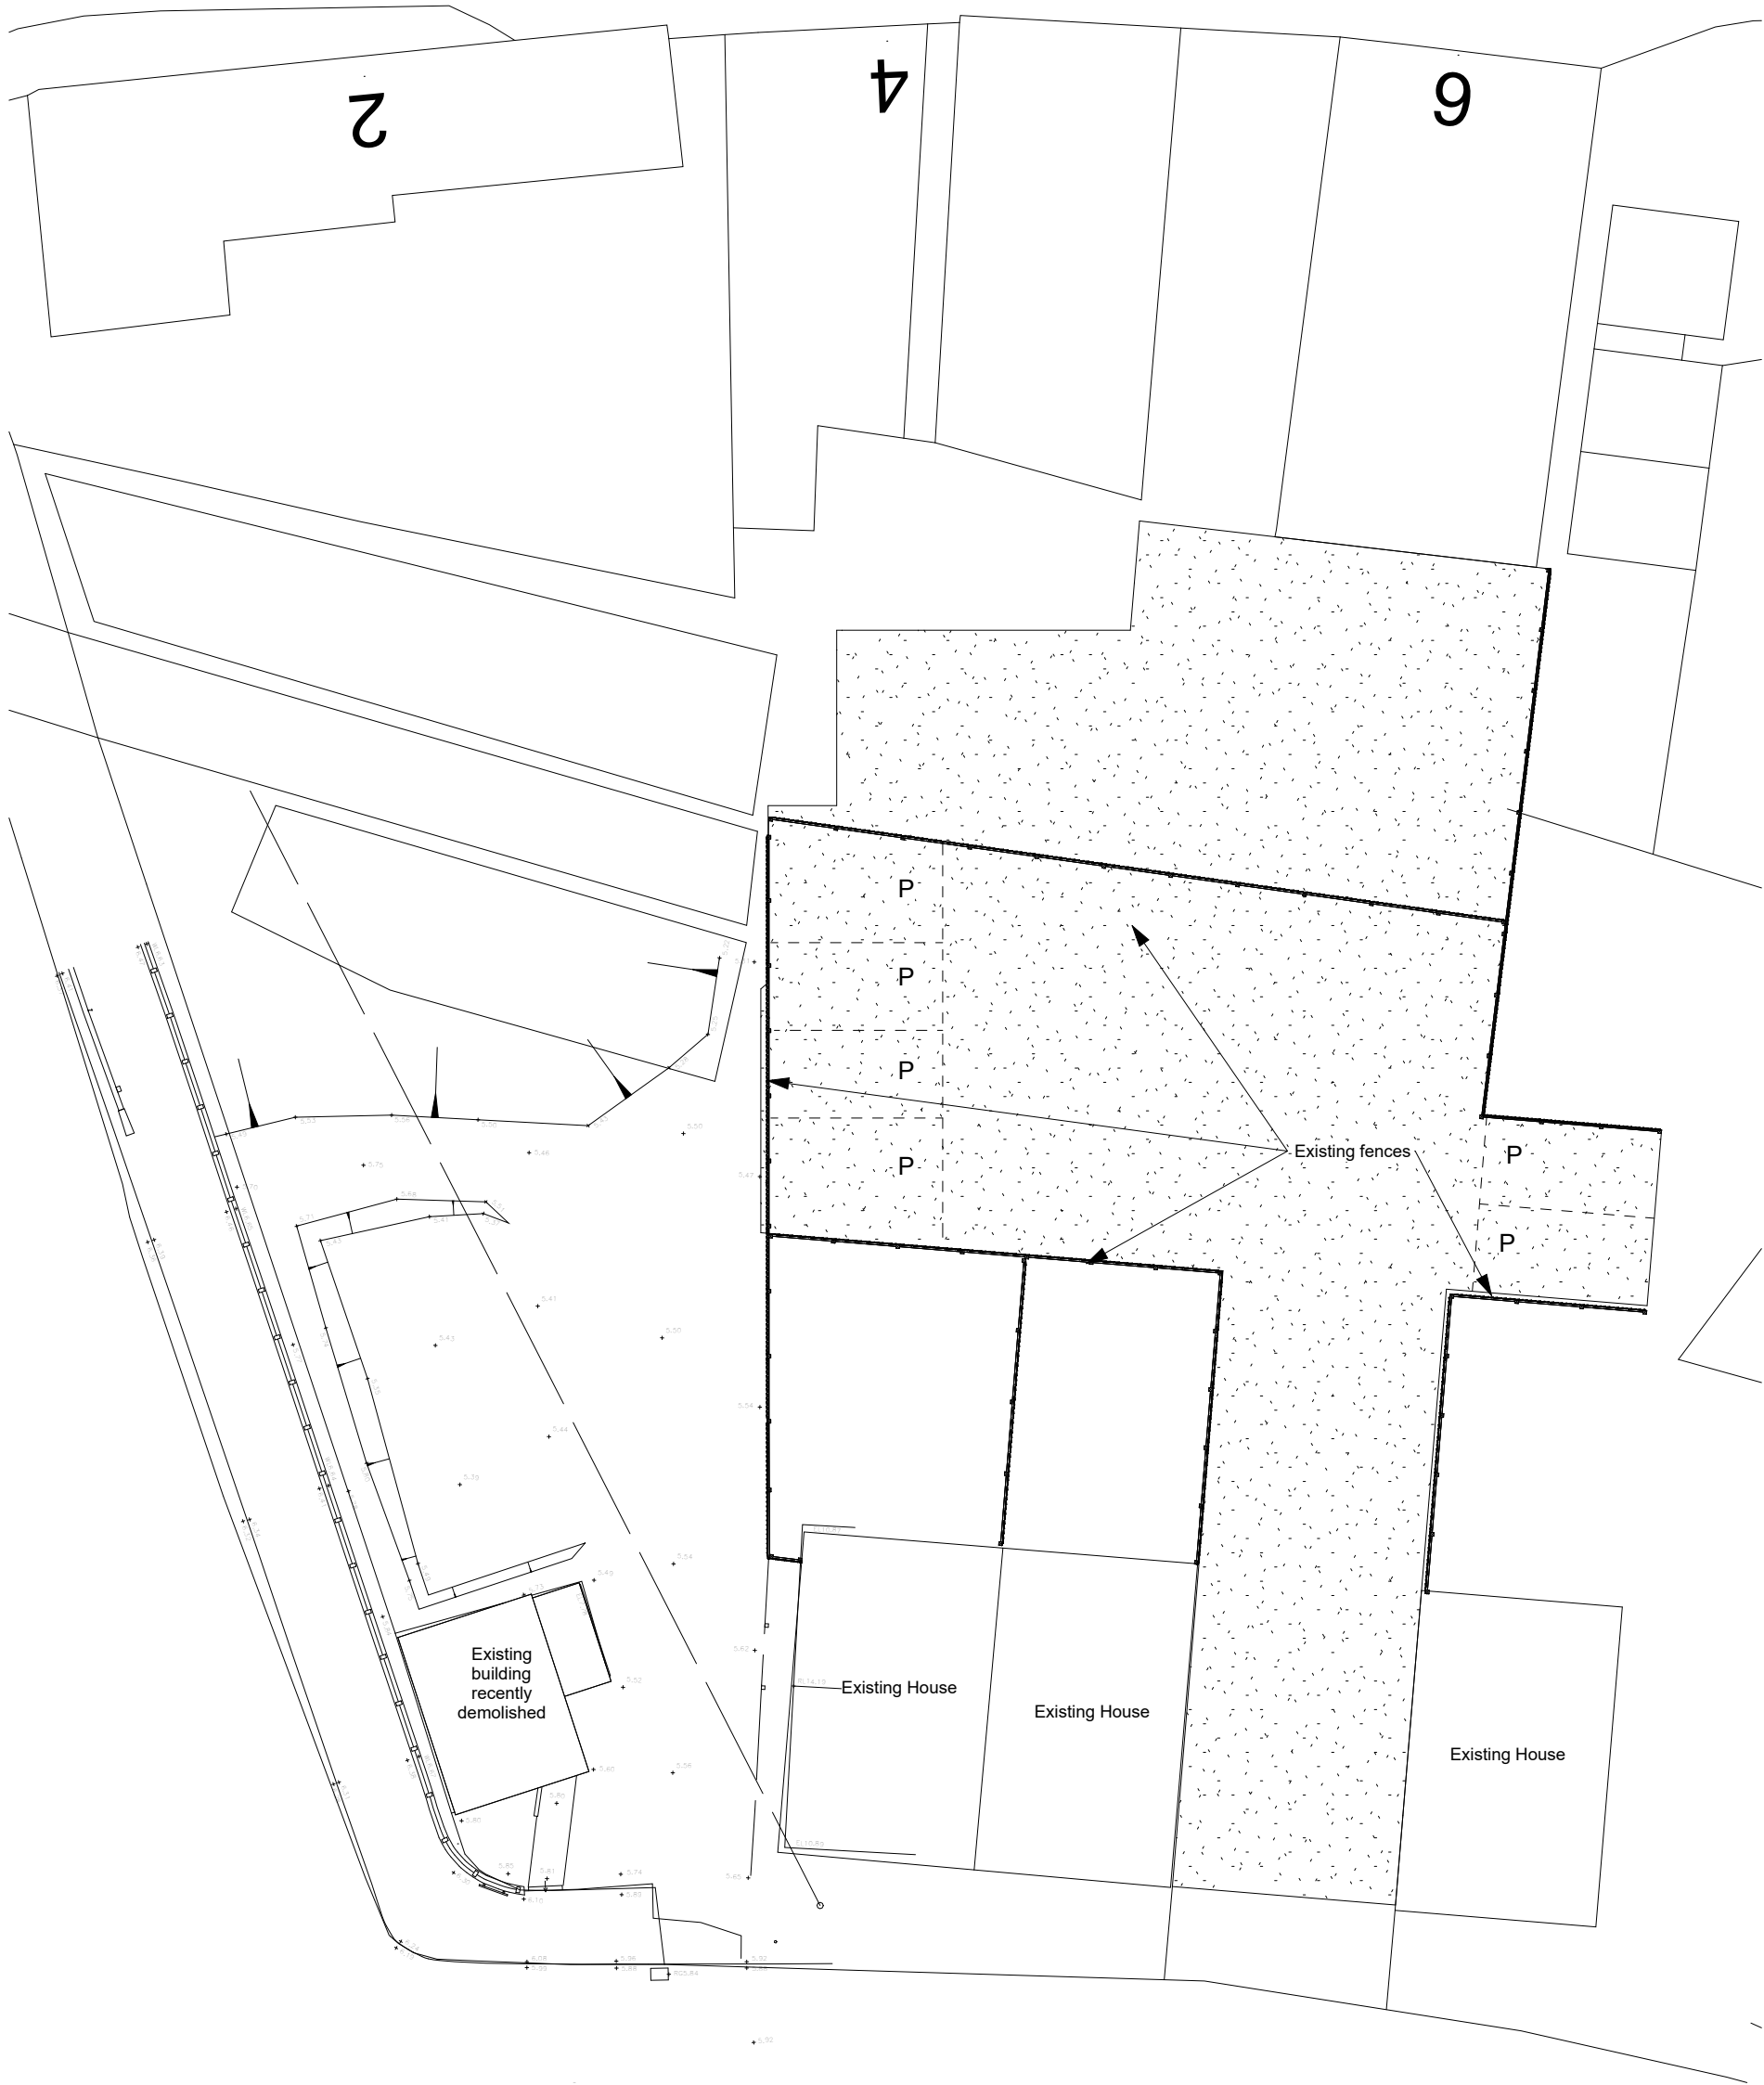

Planning Existing Site Plan
1 : 200

Rev	Description	Date
A	Existing Levels Added	02-11-23

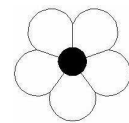

Primrose Energy and Architectural Services Ltd
Grove House, 22 Primrose Hill, Doddington
Cambs PE15 0SU
tel: 07733 266198 email: ian@peas ltd.co.uk

Job Description
Proposed Development at East Road, Tydd

Drawing Title
Planning Existing Site and Location Plan

date	scale	drawing no.	rev
15/11/21	As indicated	487 - P02	A