


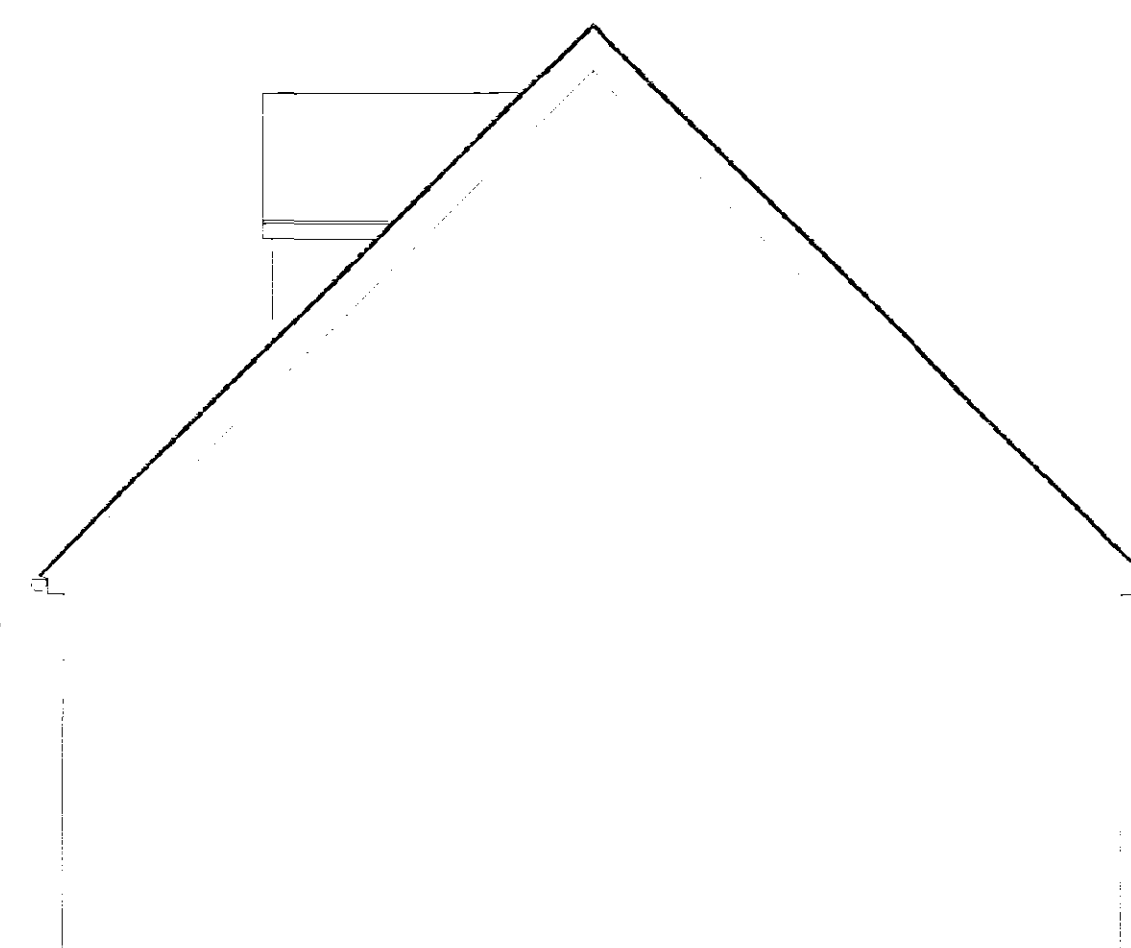


 


SIDE (EAST) ELEVATION

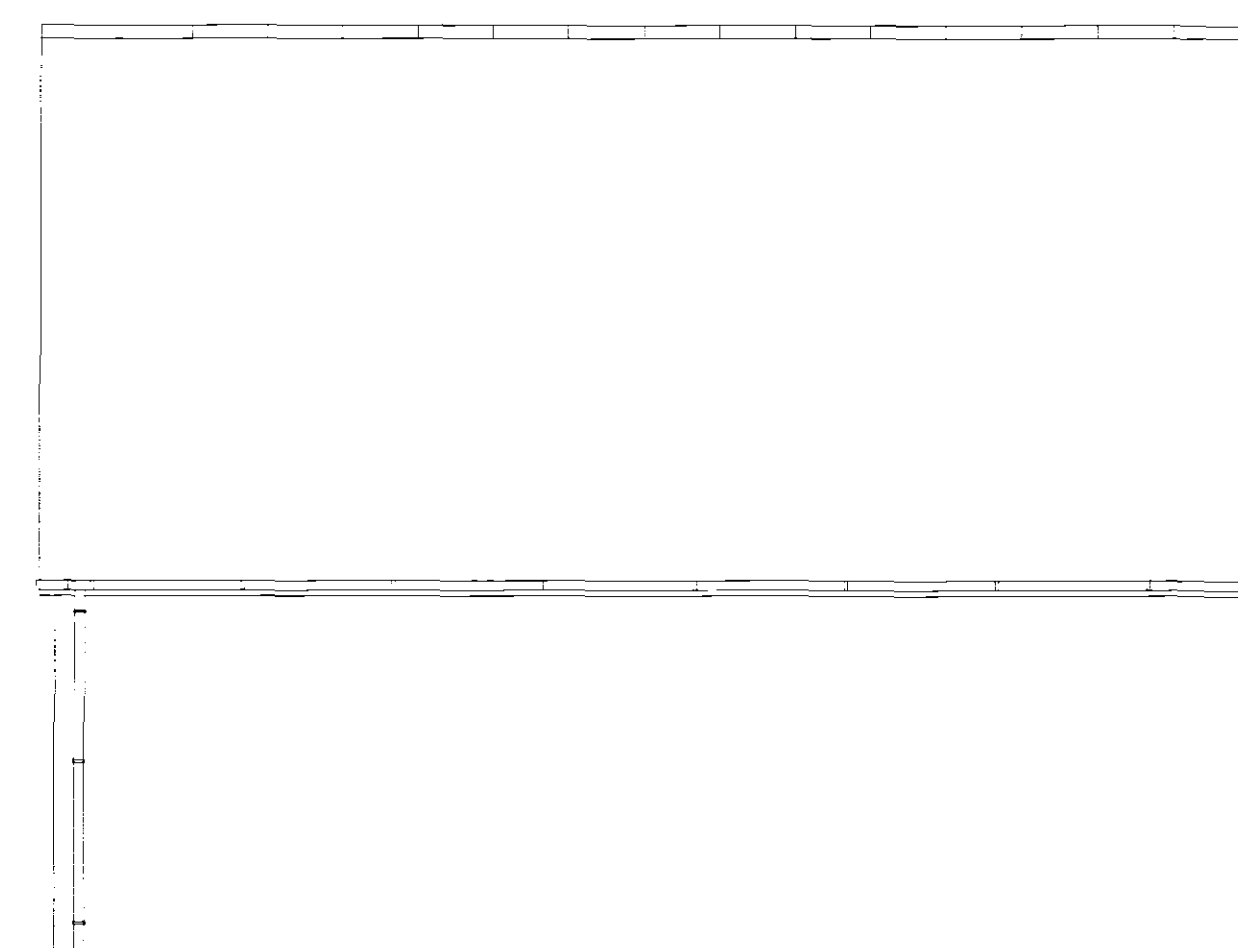


REAR (NORTH) ELEVATION

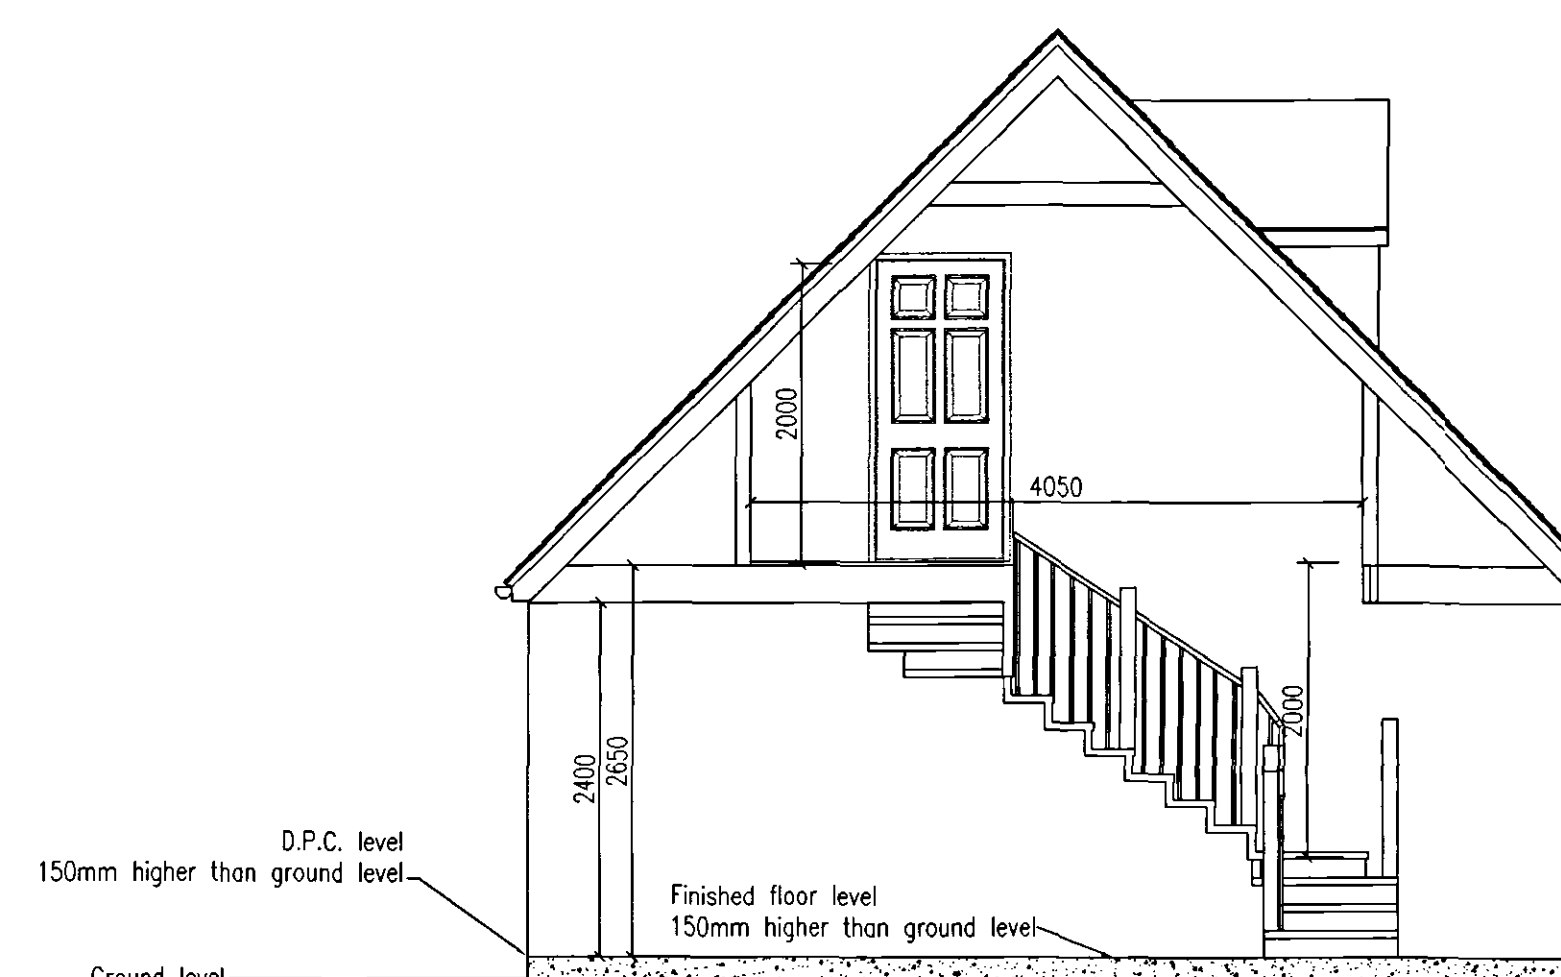

SECTION DETAIL - SITE/FINISHED FLOOR LEVELS

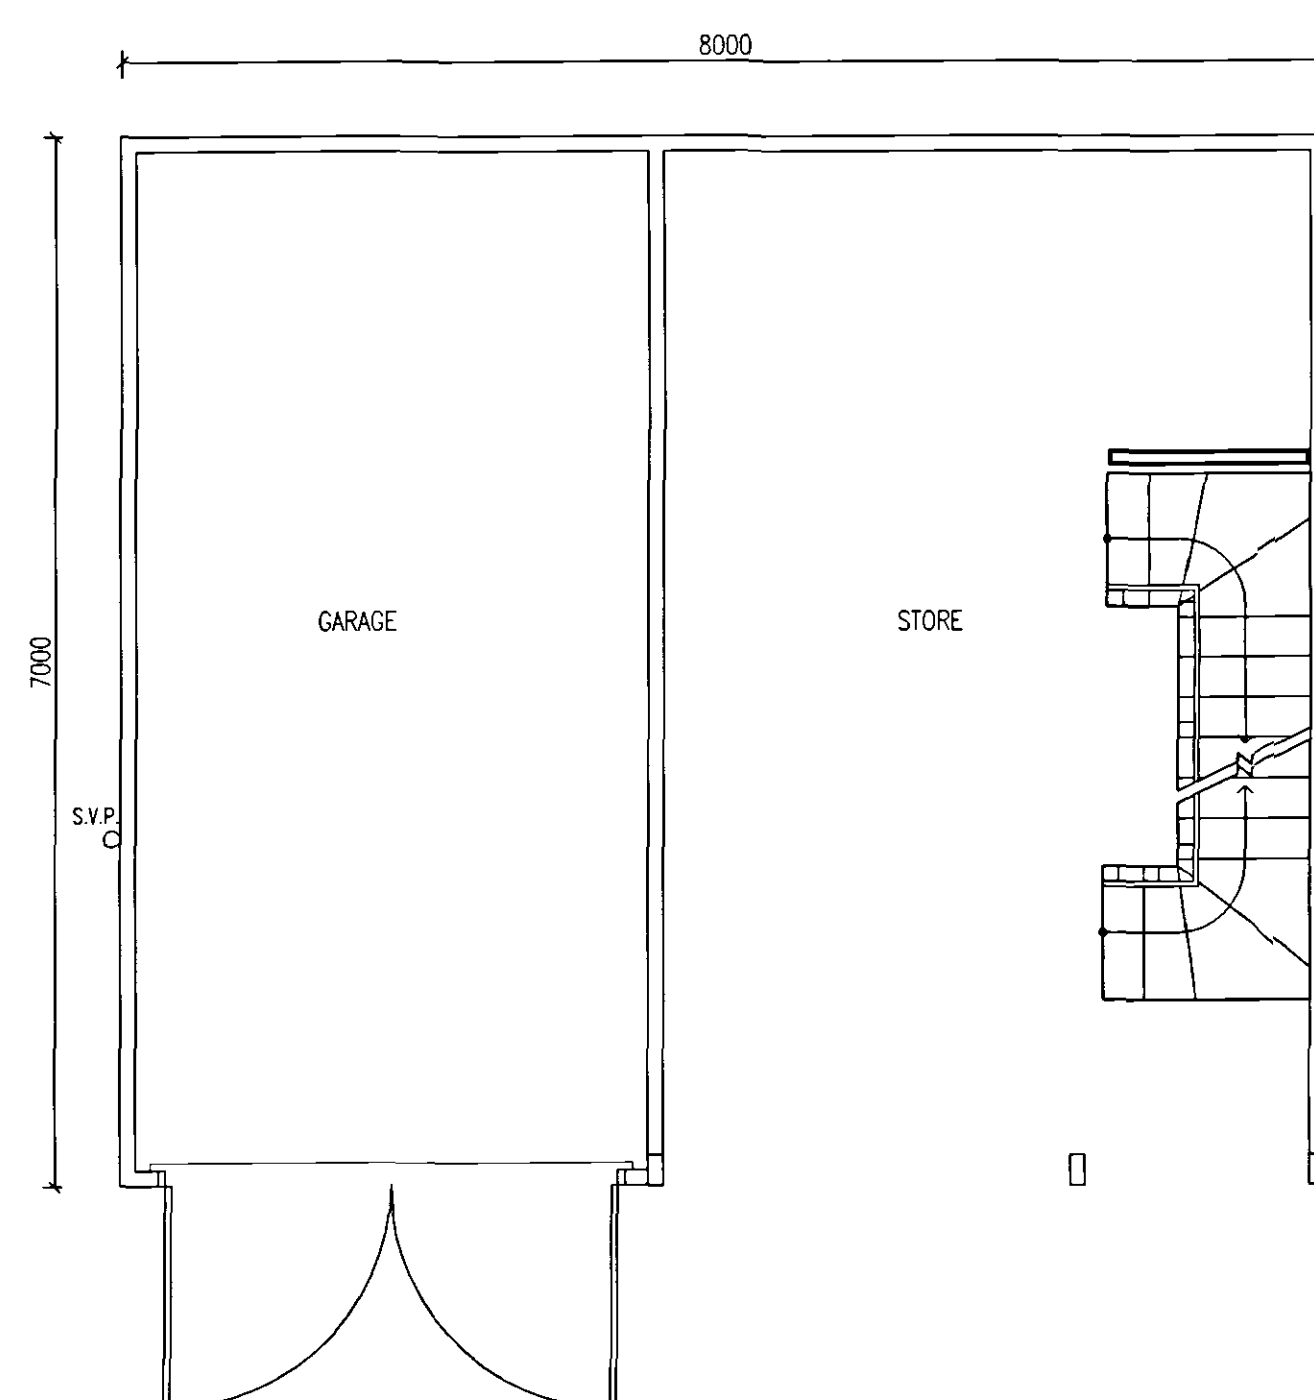

PROPOSED GROUND FLOOR

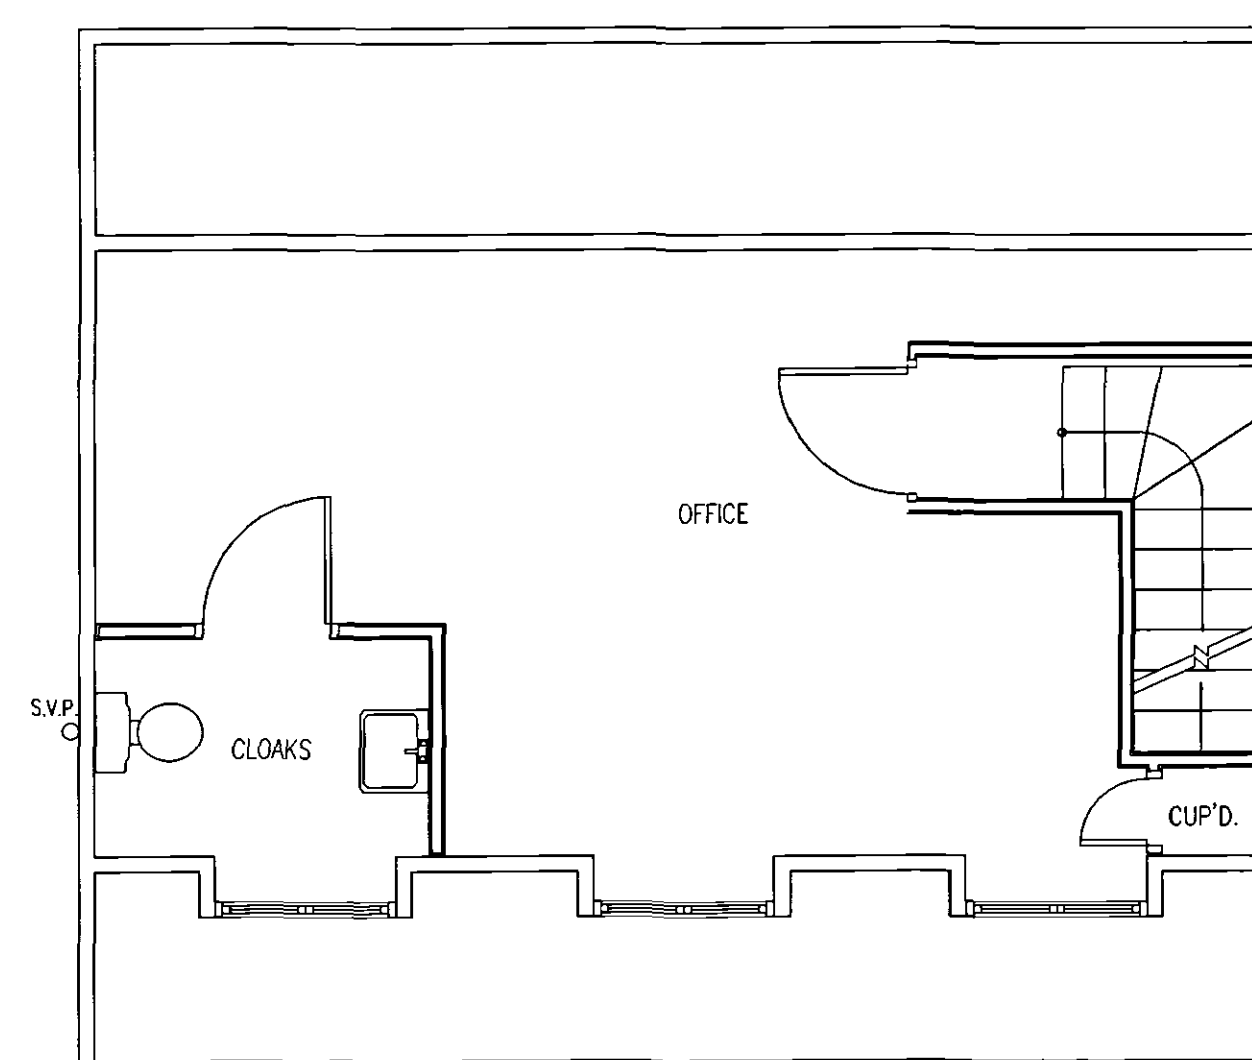


PROPOSED FIRST FLOOR

[illegible]

Ref:	Revision:	Date:
------	-----------	-------

WENMAN BUILDING DESIGN Ltd.
2 Austendyke Road
Weston Hills
Spalding
Lincs. PE12 6BX
Tel/Fax 01775 724171
Mobile 0784 1718457
enquiries@wenmanbuildingdesign.co.uk

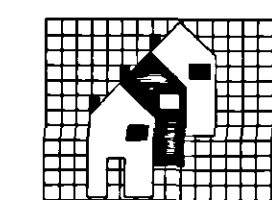

Project:

PROPOSED OAK GARAGE/STORE WITH FIRST FLOOR HOME OFFICE

Client: MR & MRS SKIPPER
LONGHOUSE FARM
TYDD GOTE
WISBECH, CAMBS

DRAWING:

PROPOSED ELEVATIONS
PROPOSED FLOOR PLANS
SECTION DETAIL- SITE LEVELS

DRAWING N°:
WEN/1274/08/00

DATE: SEPTEMBER 2008

DRAWN BY: RW

SCALES:
1:50

COPIES OF THESE DRAWINGS MUST BE KEPT IN THE PROJECT OFFICE OF ALTIUM FOR MORE THAN THREE YEARS AFTER THE PROJECT HAS BEEN COMPLETED. THE PROJECT OFFICE OF ALTIUM SHALL BE RESPONSIBLE FOR THE PROTECTION OF THESE DRAWINGS. THESE DRAWINGS ARE PROVIDED ONLY FOR THE PURPOSES OF THE PROJECT AND ARE NOT TO BE REPRODUCED, COPIED, OR USED IN ANY MANNER WITHOUT THE WRITTEN PERMISSION OF ALTIUM. THE PROJECT OFFICE OF ALTIUM SHALL BE RESPONSIBLE FOR THE PROTECTION OF THESE DRAWINGS. THESE DRAWINGS ARE PROVIDED ONLY FOR THE PURPOSES OF THE PROJECT AND ARE NOT TO BE REPRODUCED, COPIED, OR USED IN ANY MANNER WITHOUT THE WRITTEN PERMISSION OF ALTIUM.