


© Design Copyright reserved. Written consent must be obtained before copying or reproducing this drawing.
Do not scale this drawing, use figured dimensions only. Contractors are responsible for taking and checking
site dimensions. Any discrepancy must be reported to the Architectural Technologist immediately.

LEGEND / NOTES COLUMN :
REV. A Glazing bars to Annex windows amended and drawing prepared for planning application(s) 07/12/07 AF
REV. B Annex windows amended 18/12/07 AF
REV. C Annex floor level raised in accordance with EA comments 04/02/08 AF
REV. D Amendments following withdrawal and site meeting with Conservation Officer 05/06/08 AF
REV. E Internal layout of garage conversion amended 09/06/08 AF
REV. F Amendments as per meeting with SHDC 04/08/08 AF

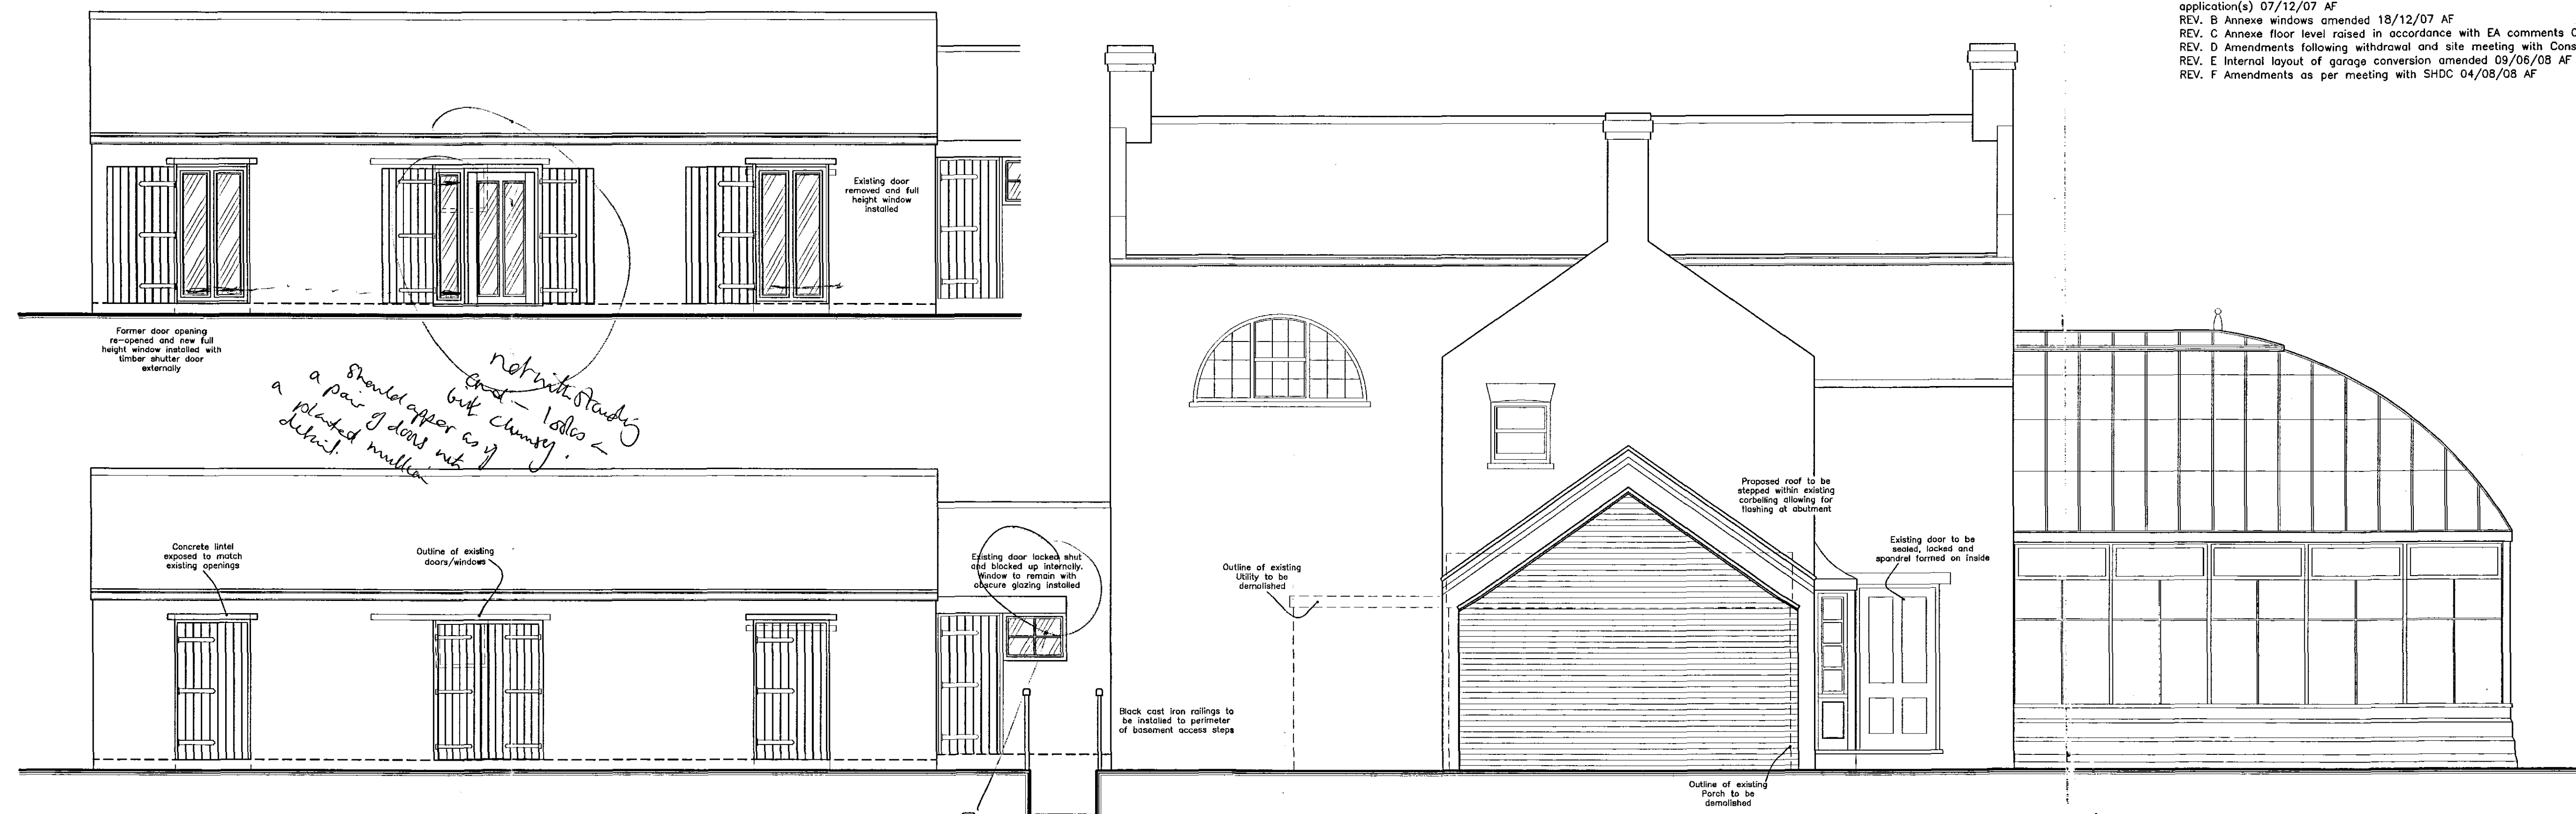

SOUTH-WEST ELEVATION

SCALE 1:50



SOUTH-EAST ELEVATION

SCALE 1:50

SHDC
Planning & Development
17 SEP 2008
Ref: 1007/08

NEIL DOWLMAN | Architecture

ALFORD | BOSTON | LOUTH | GRANTHAM | SKEGNESS

Neil Dowlman Architecture Ltd
14 Main Ridge West Boston Lincs PE21 6QQ
T: 01205 357272 F: 01205 351115
E: boston@neildowlman-architecture.co.uk

Chartered Architects | Chartered Architectural Technologist
Designers | Building Engineers | Planning Supervisors
Project Managers | Party Wall Surveyors | Access Consultants

www.neildowlman-architecture.co.uk

Client
Mr Sheppard & Mr. O'Hegarty

Project
Proposed Alterations & Extension to
Roman Lodge
Tydd St. Mary
Spalding
Lincolnshire PE13 5SB

Title
Proposed Elevations

Scale
1:50

Date
Oct '07
Drawn By
AF
Checked By
GR

Drawing No.
B2043/10

Revision
F