






Front Elevation
Scale: 1:100

 



Side Elevation
Scale: 1:100

 


Rear Elevation
Scale: 1:100

 



Side Elevation
Scale: 1:100

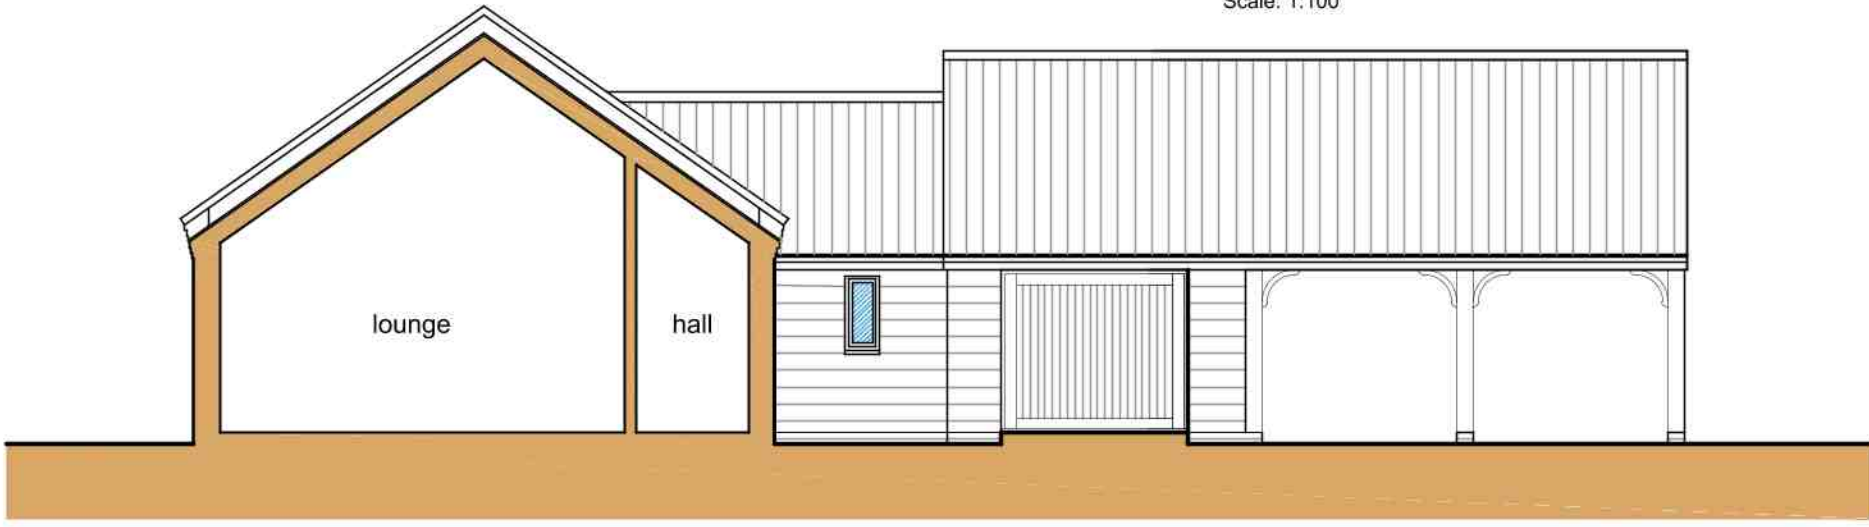 


Section B-B
Scale: 1:100

 

Floor Plan
Scale: 1:100

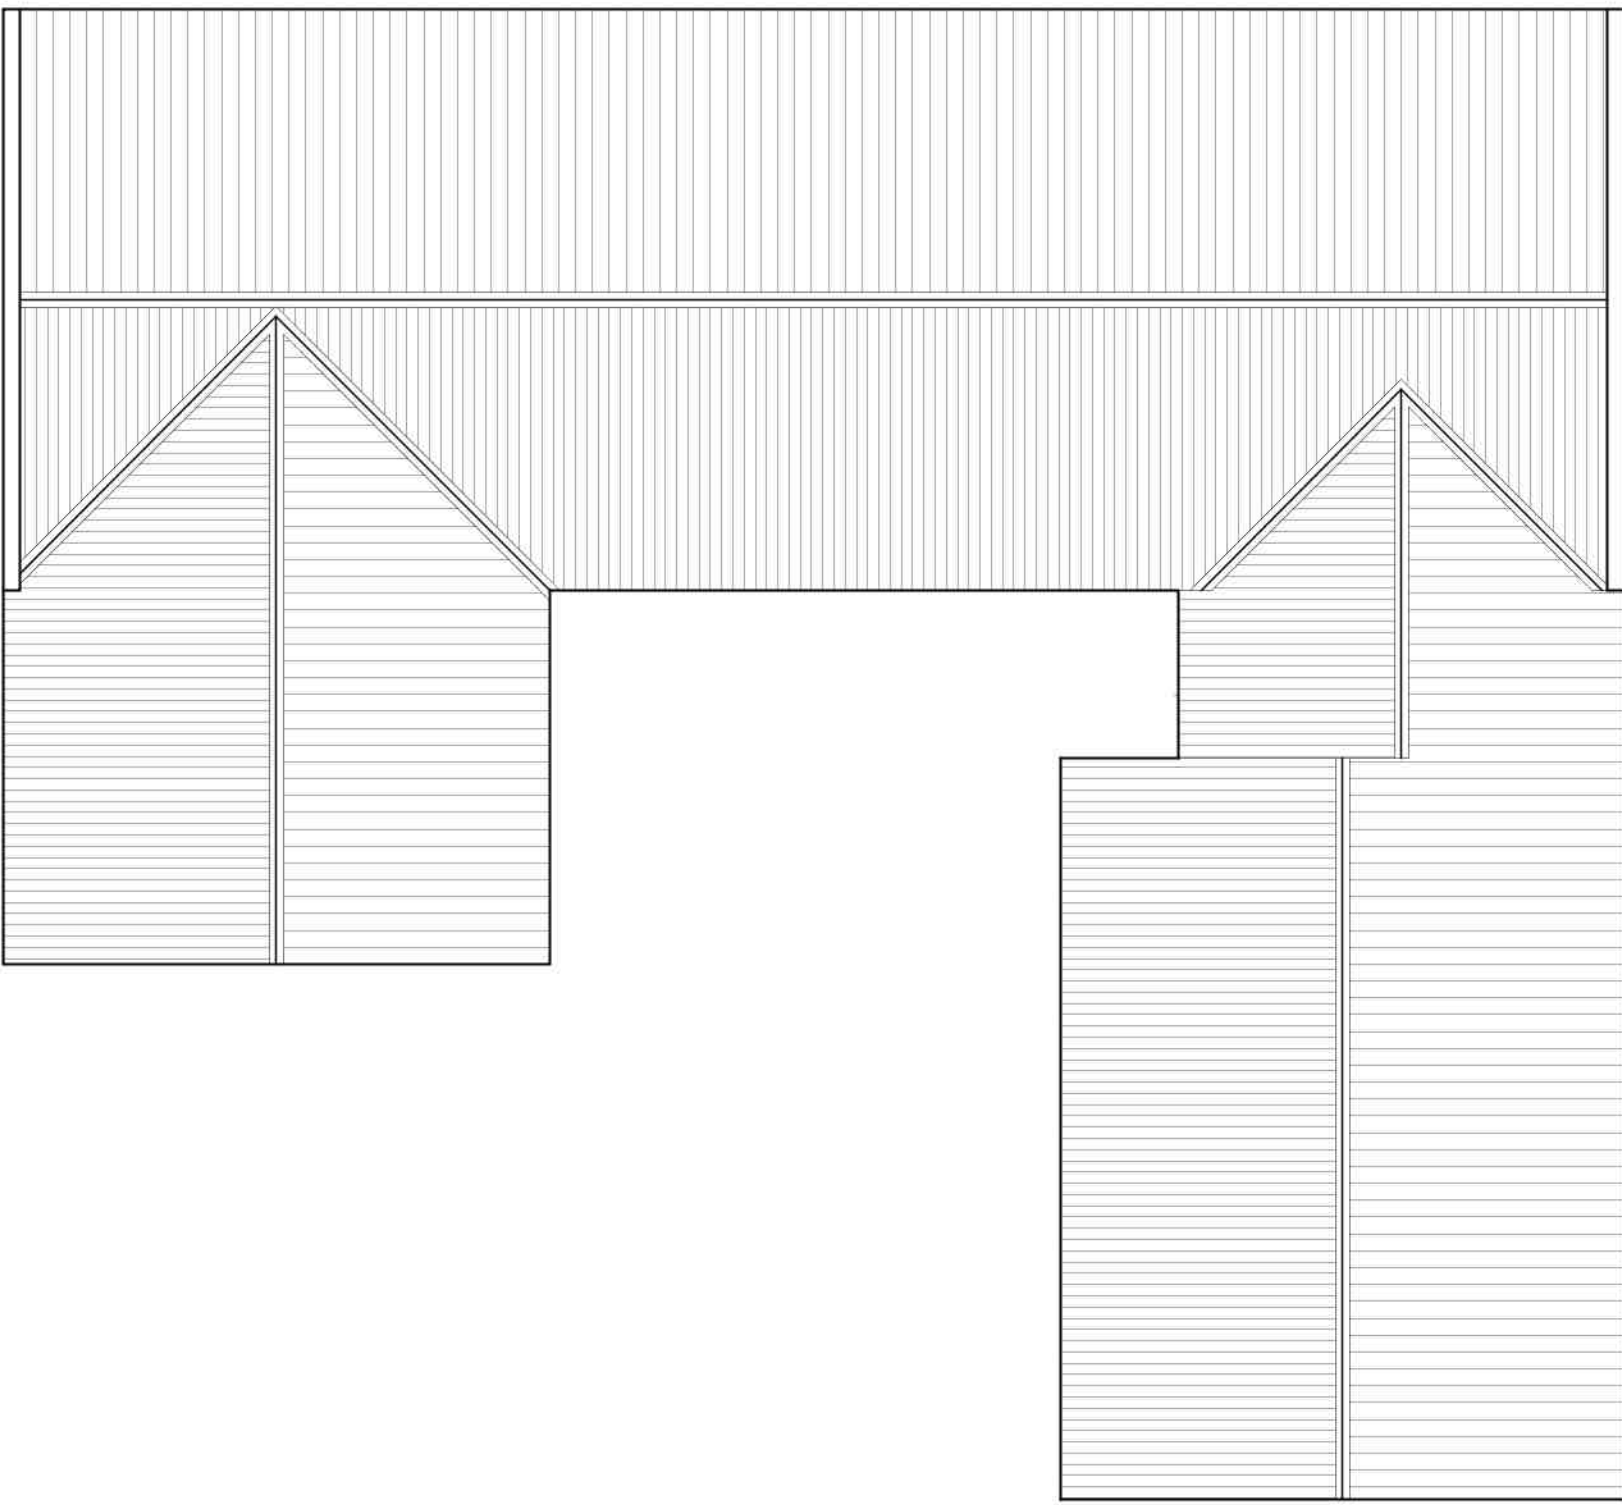 


Roof Plan
Scale: 1:100

 


- General Notes
1. This drawing shall not be scaled, figured dimensions only to be used.
 2. All dimensions are shown in "mm" unless otherwise stated.
 3. The contractor, sub-contractors and suppliers must verify all dimensions on site prior to the commencement of any work.
 4. This drawing is to be read in conjunction with all relevant engineers and specialist sub-contractors drawings and specifications.
 5. Any discrepancies are to be brought to the designers attention.


ELEVATION KEY

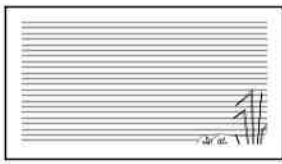


Indicates proposed brickwork

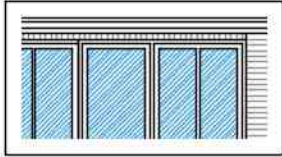

Indicates proposed joinery

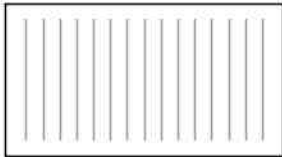

Indicates proposed roof tile

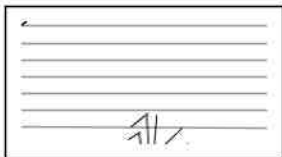

Indicates proposed boarding

Status
FOR APPROVAL

SWANN EDWARDS
ARCHITECTURE

Swann Edwards Architecture Limited, Fen Road,
Guyhirn, Wisbech, Cambs. PE13 4AA
t 01945 450694 e info@swannedwards.co.uk w www.swannedwards.co.uk

Job Title Proposed Residential Development Tysdale Barns, Common Way Tydd St Mary For: Mr M Mallett	Date Oct 2020	Scale As Shown Sheet Size A1
Drawing Title Planning Drawing Floor Plan, Elevations Roof Plan & Section Plot 4	Job No. SE-1327 Dwg No. PP1106	Drawn by G.E. Revision