




West Elevation 1:100


South Elevation

East Elevation

North Elevation

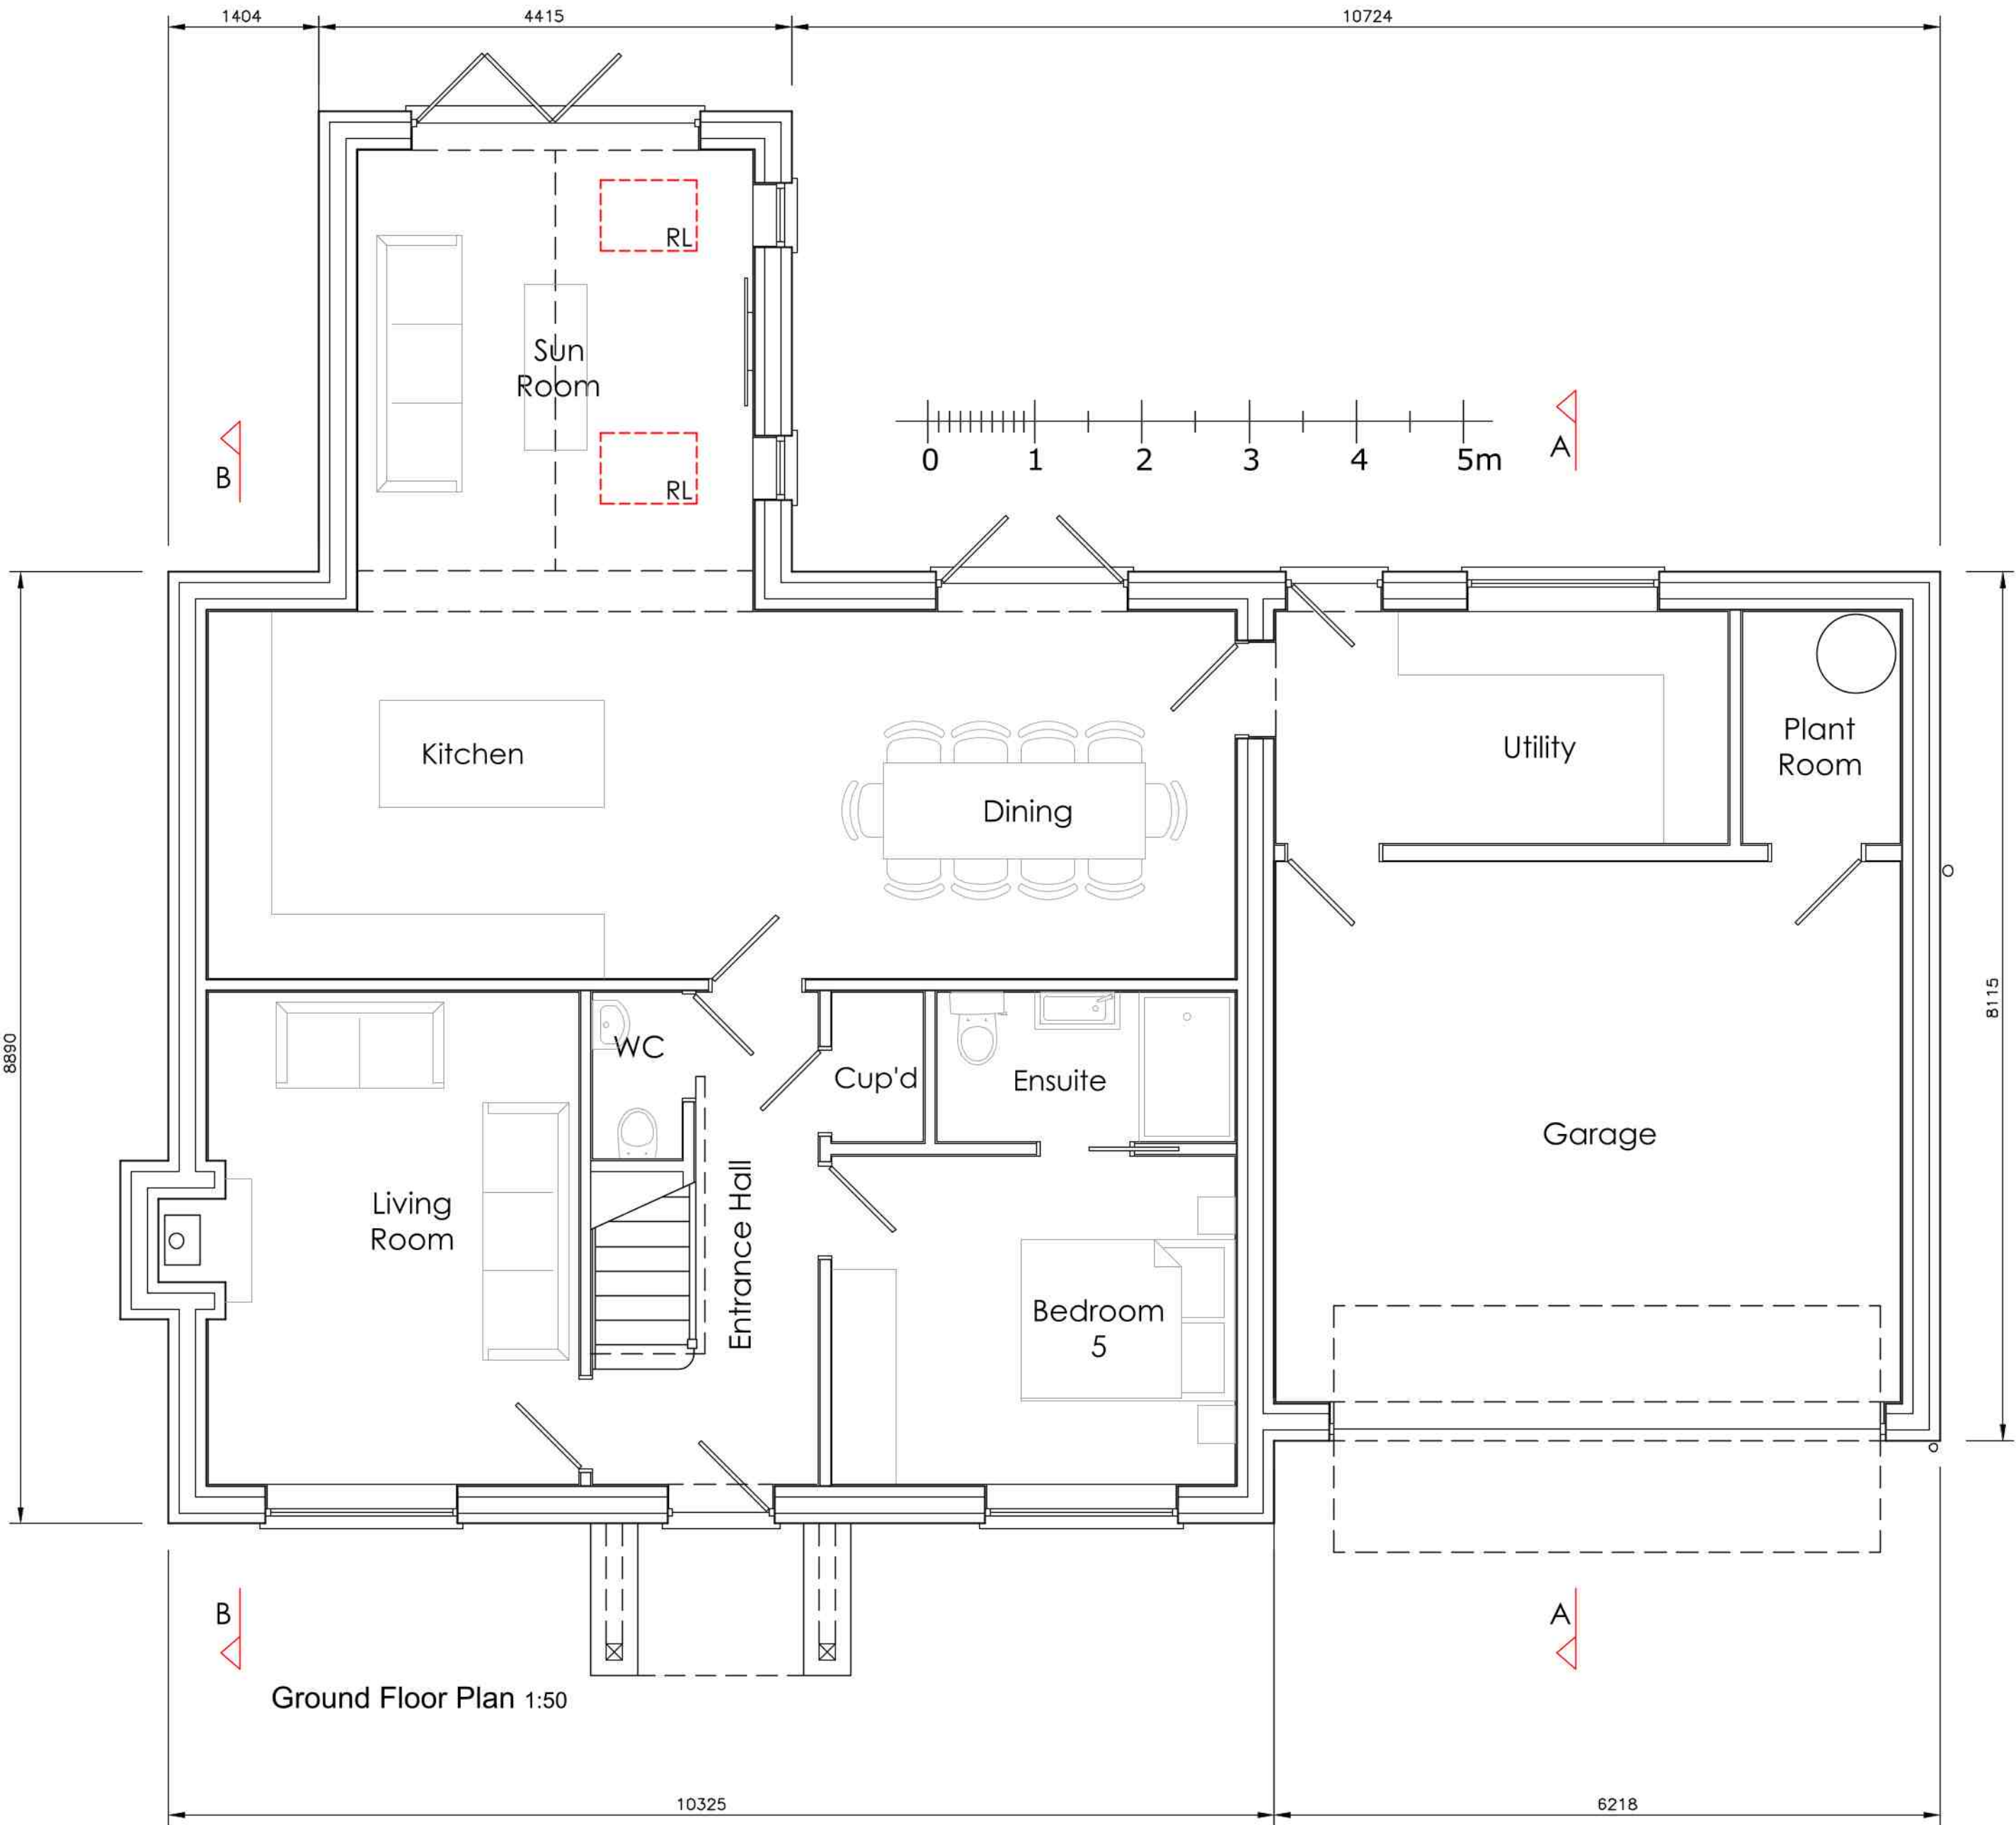

Ground Floor Plan 1:50

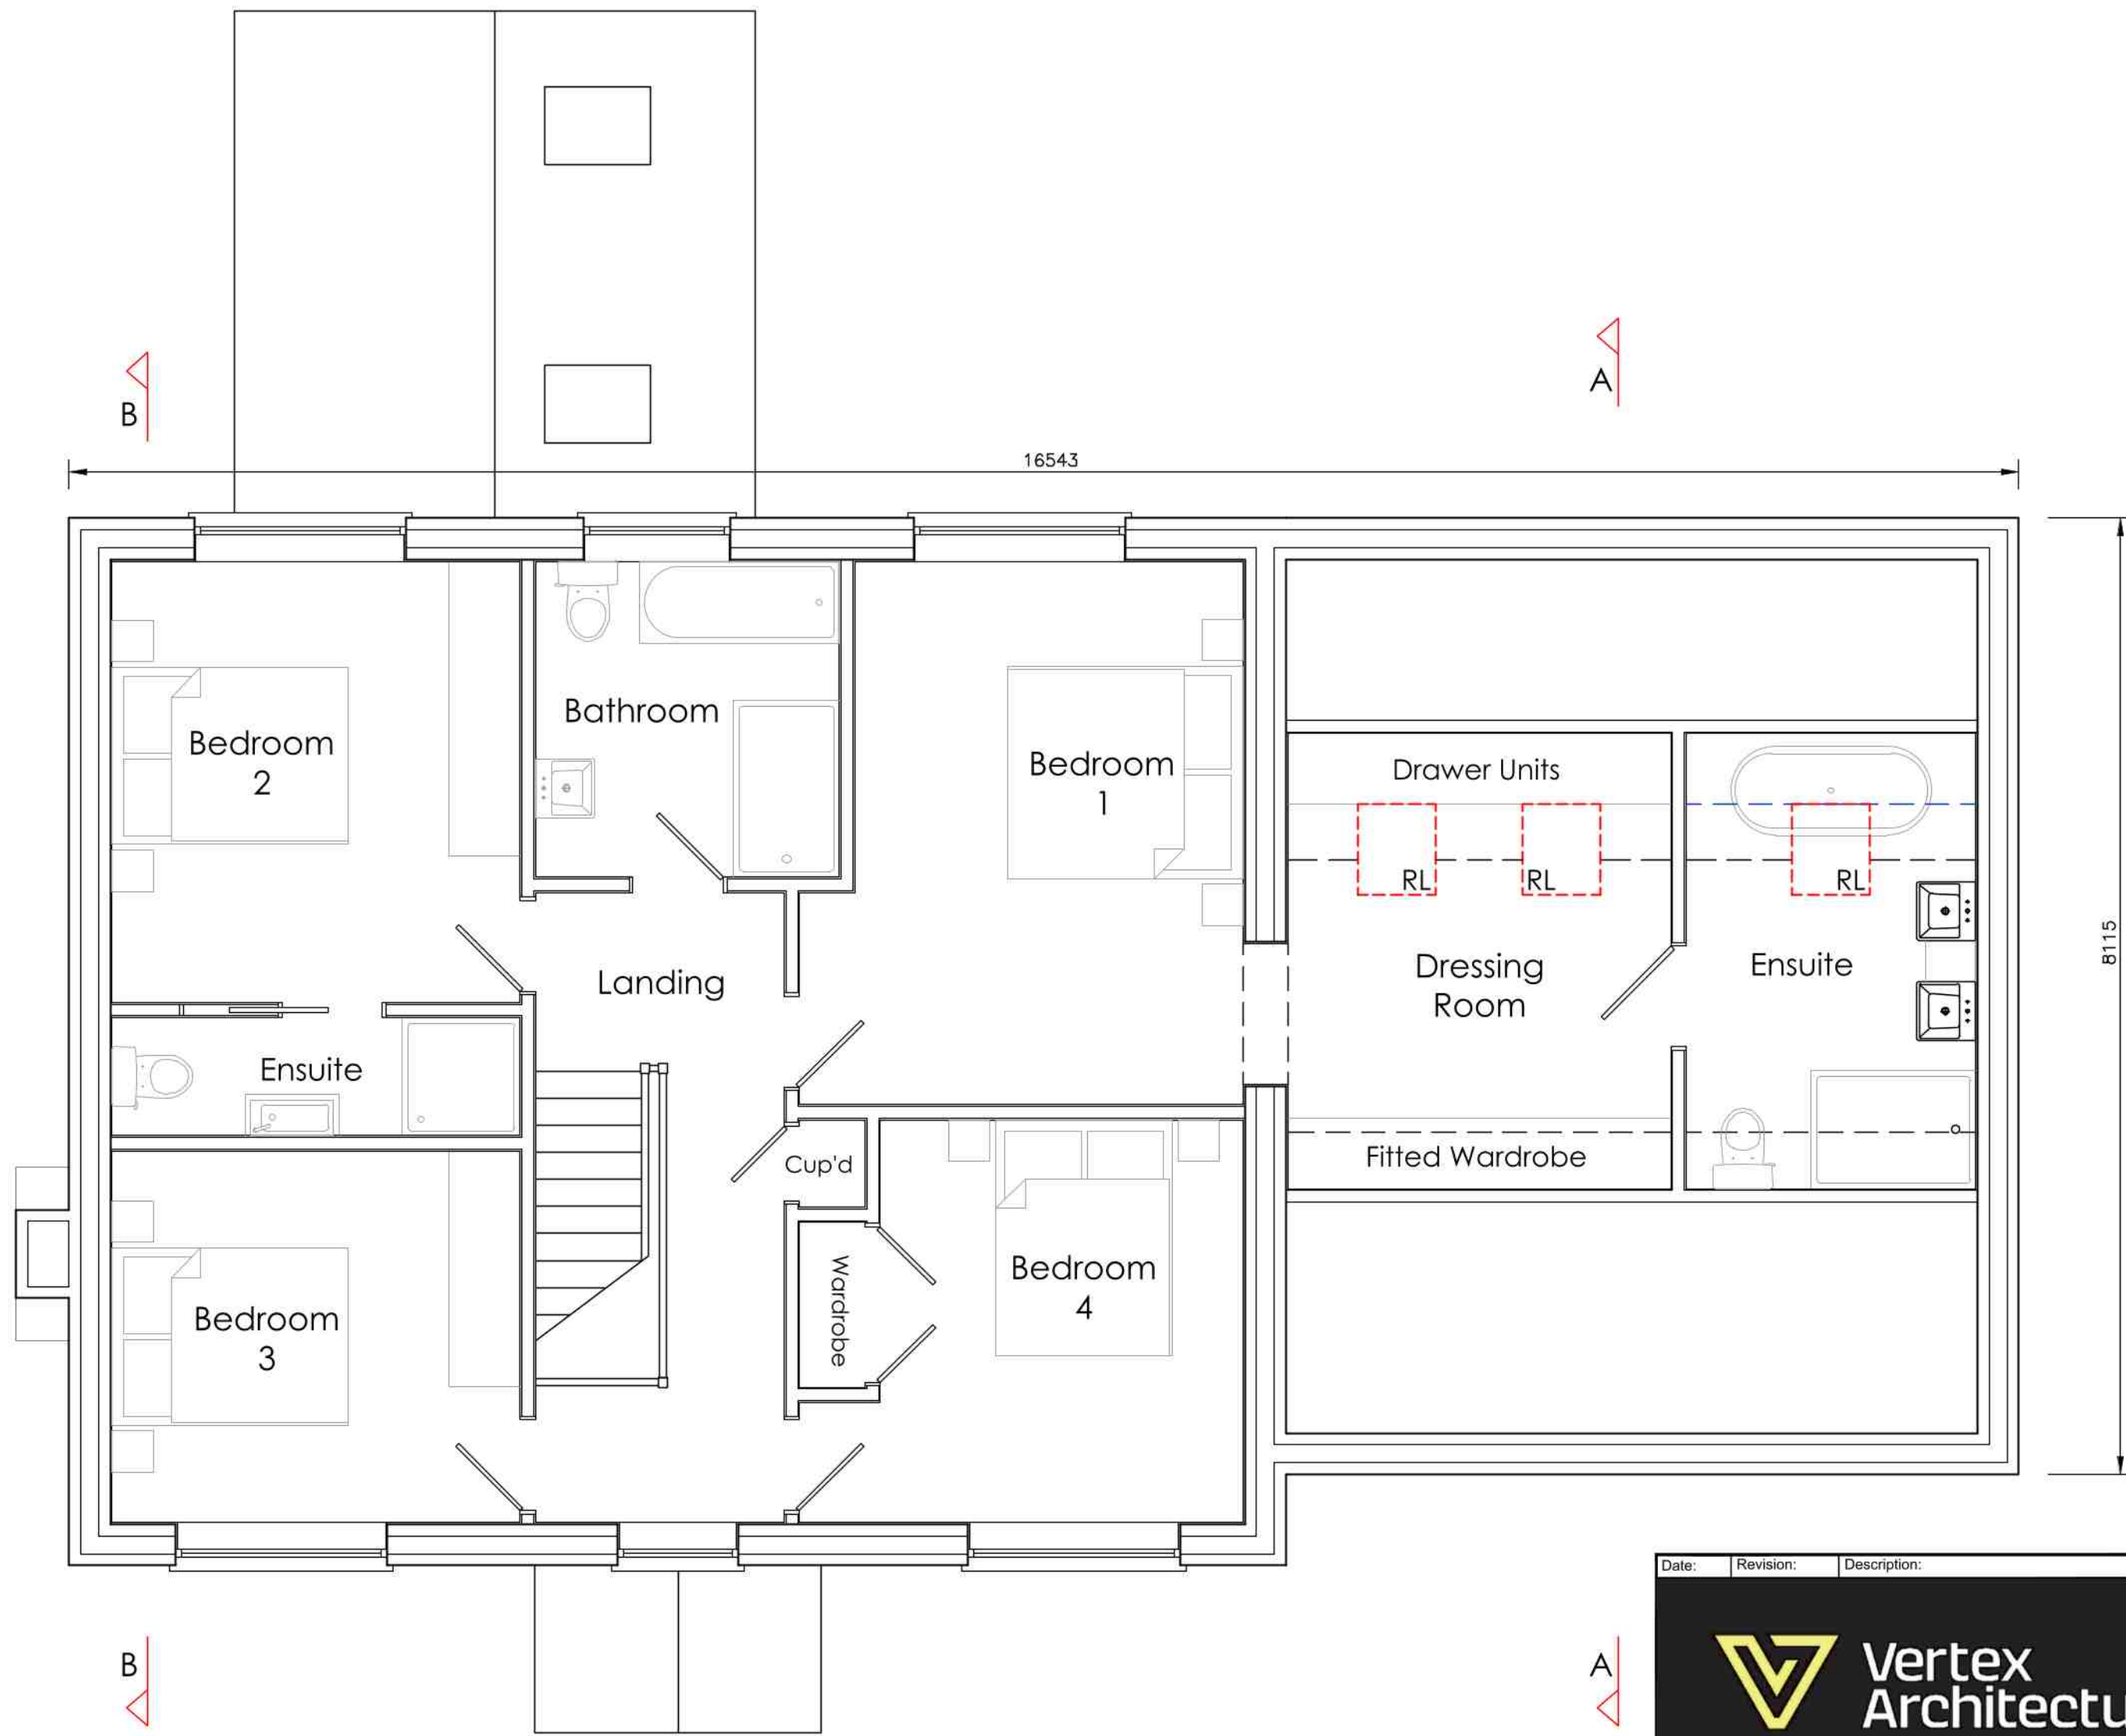

First Floor Plan 1:50

- Materials to include:
- Red clay pantiles
 - Red facing brickwork
 - Oak Post Porch
 - uPVC windows & doors

Date:	Revision:	Description:
 Planning / Architectural Design / Consultancy 01485 932286 01802 576464 VERTEXARCHITECTURE.CO.UK		
Info@vertexarchitecture.co.uk 2-3 Northgate Precinct, Hunstanton, Norfolk PE36 6EA 10 Queen Street, Norwich, Norfolk NR2 4SQ		
Project: Land North of Telephone Exchange, Main Road, Tydd Gote, PE13 5QD		
Subject: Two New Dwellings & Car Park Proposed Floor Plan and Elevations		
Date: October 2025	Scale: 1:50, 1:100 @A1	
Project No.: 25087	Drawing No.: 04	Revision: A