



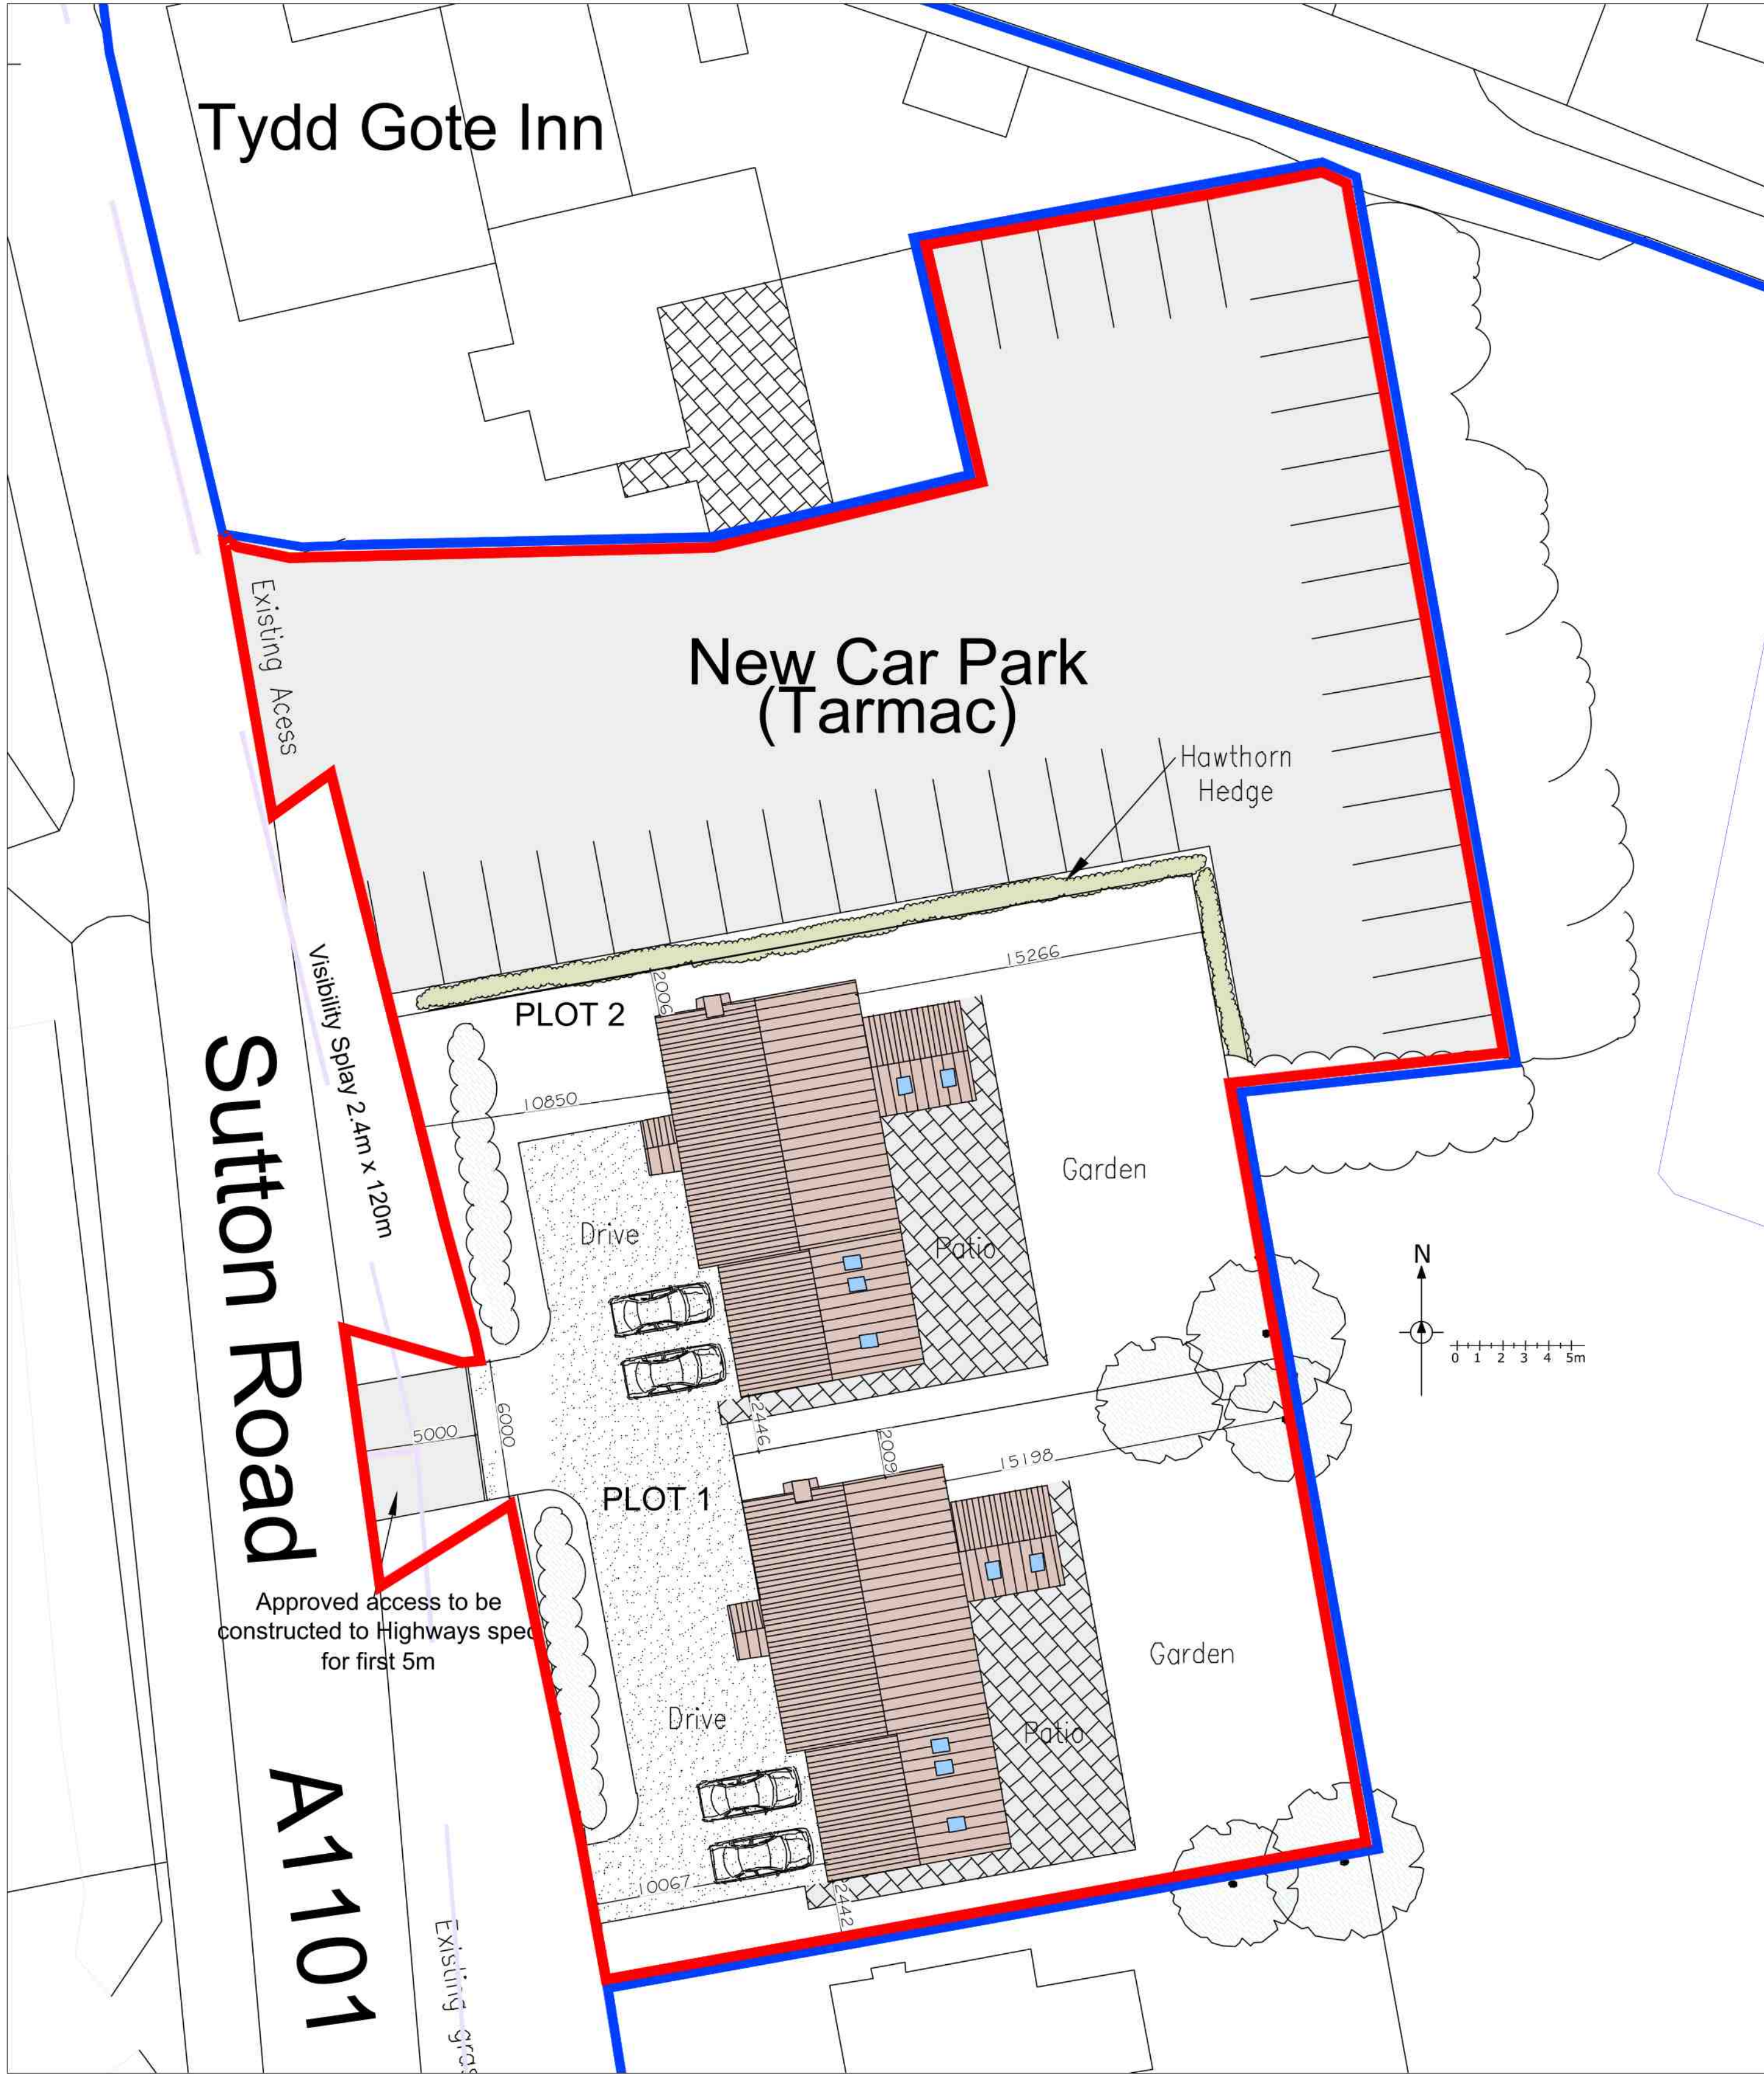

Proposed Site Plan 1:200

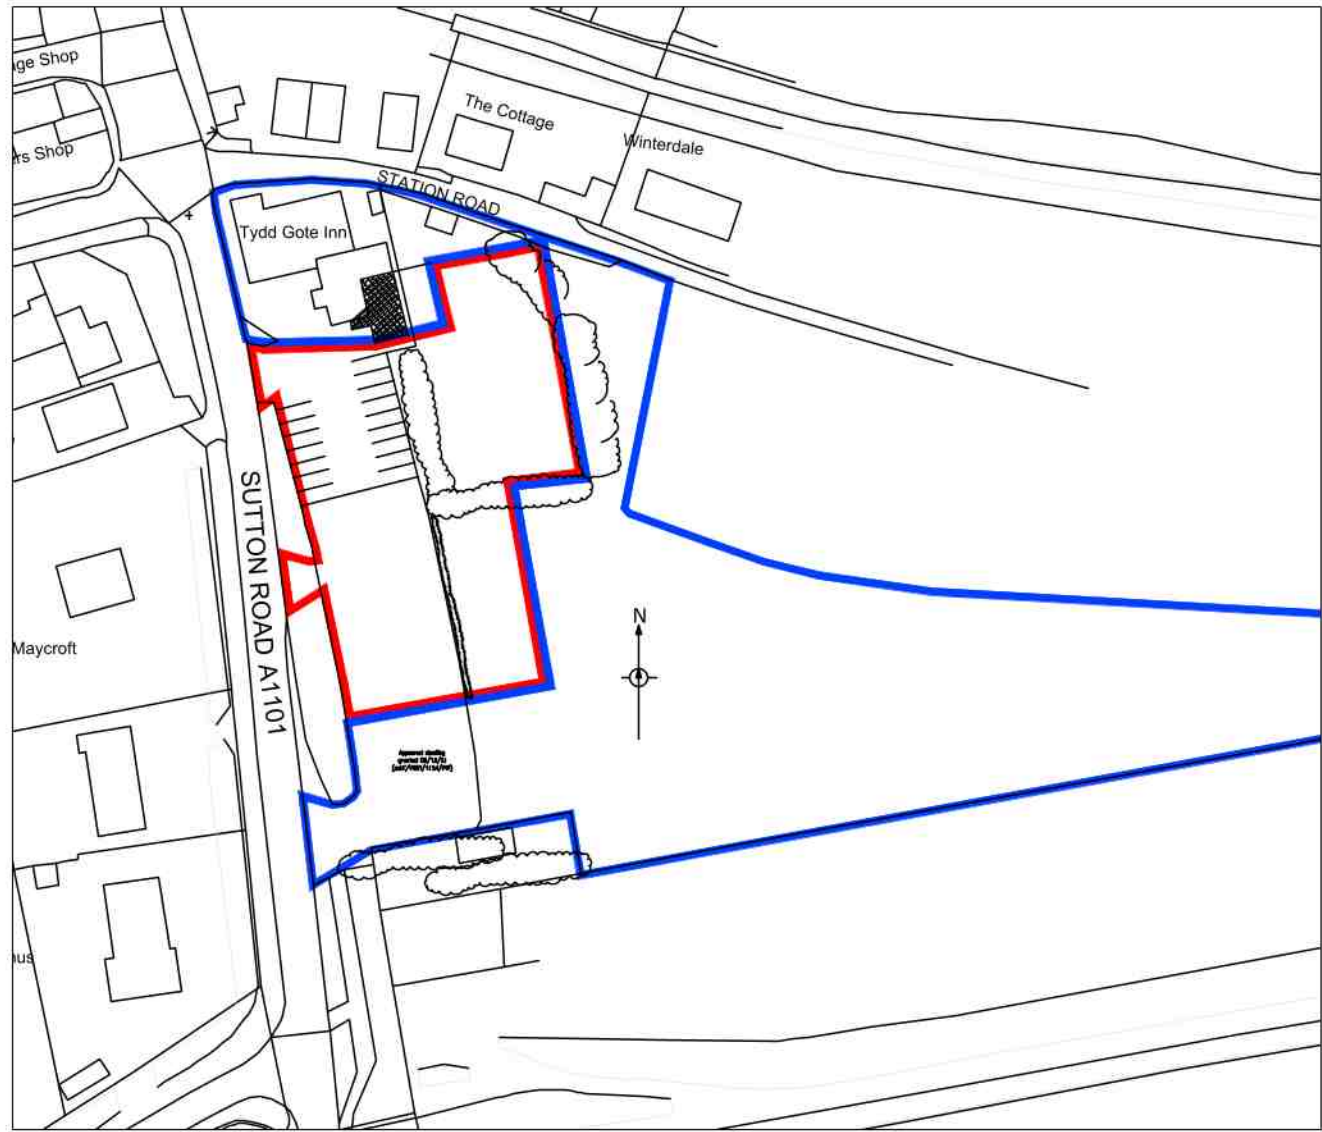

Location Plan 1:200

Date:	Revision:	Description:
 Planning / Architectural Design / Consultancy 01485 932286 01803 576464 VERTEXARCHITECTURE.CO.UK		
Info@vertexarchitecture.co.uk 2-3 Northgate Precinct, Hunstanton, Norfolk PE36 6EA 10 Queen Street, Norwich, Norfolk NR2 4SQ		
Project: Land North of Telephone Exchange, Main Road, Tydd Gote, PE13 5QD		
Subject: Two New Dwellings & Car Park Proposed Site Plan and Location Plan		
Date: October 2025	Scale: 1:200 & 1:1250 @A1	
Project No.: 25087	Drawing No.: 05	Revision: B