


Do not scale, check all dimensions on site.

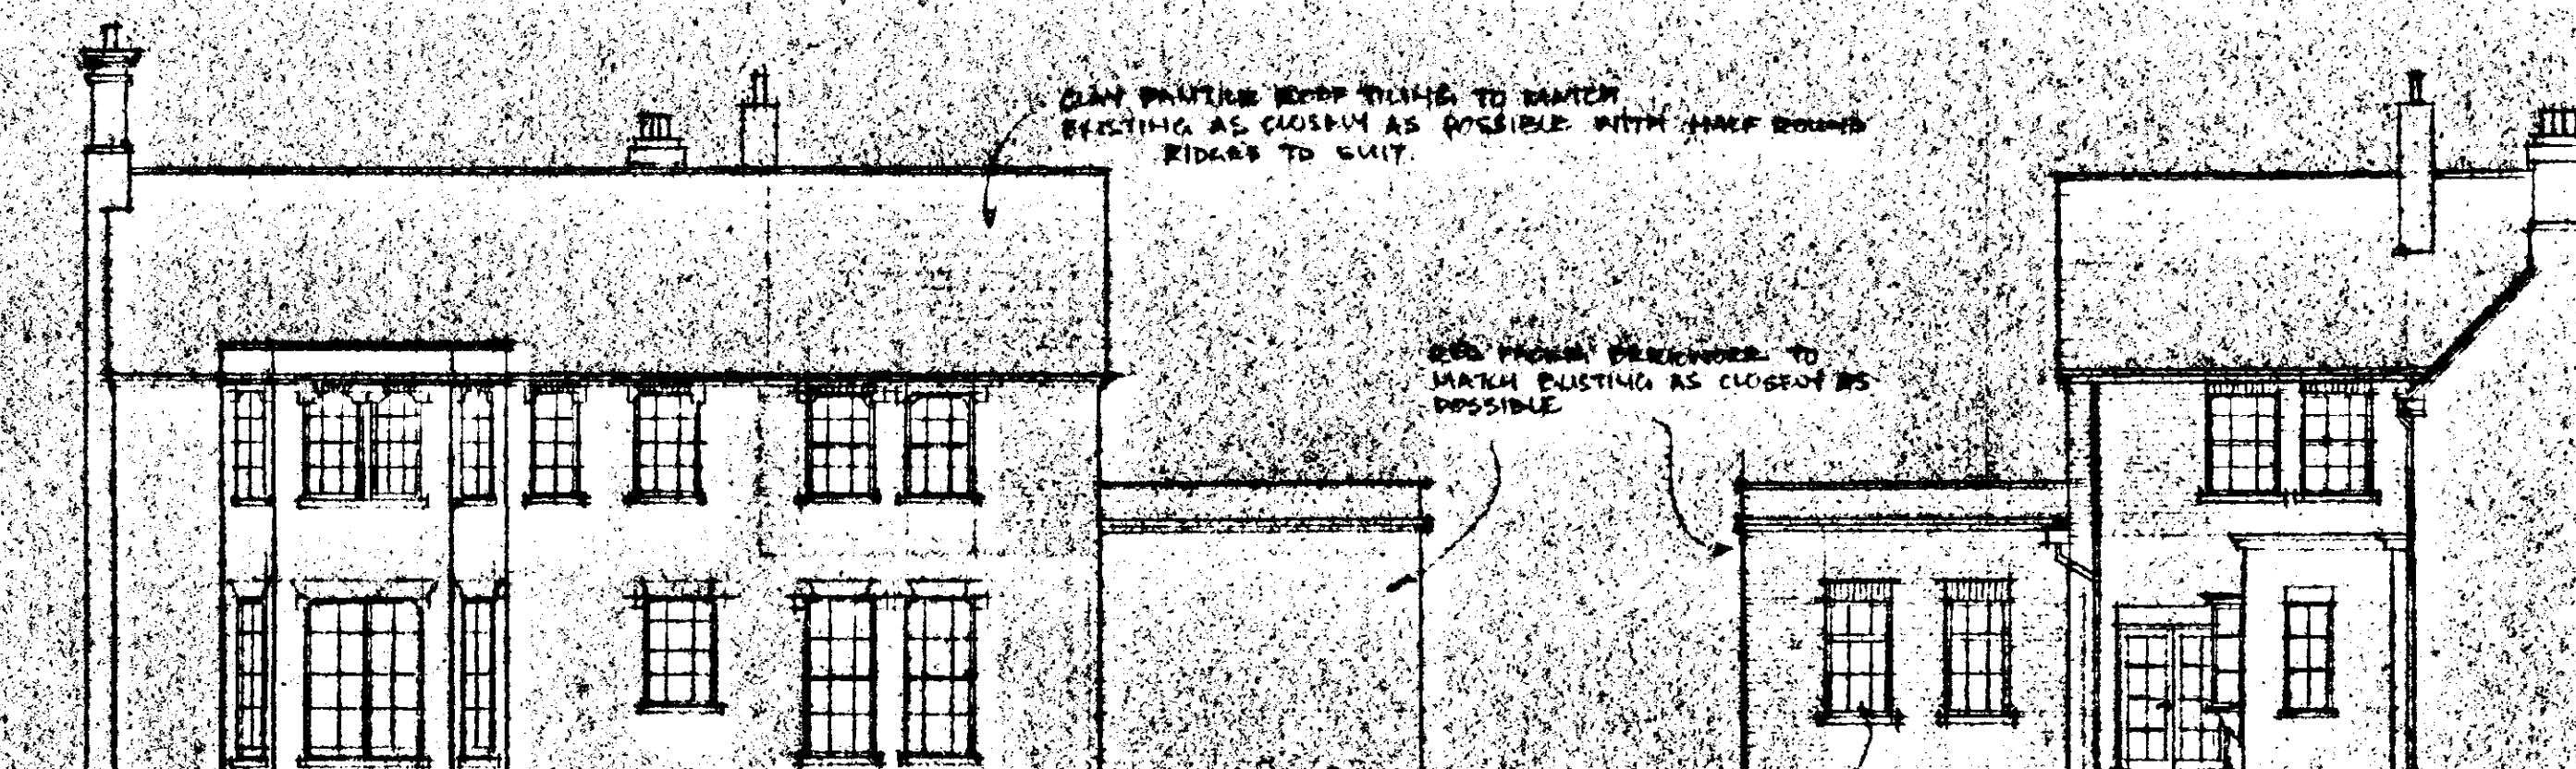


REAR ELEVATION-NORTH




SIDE ELEVATION (GARDEN)-EAST


SIDE ELEVATION (DRIVEWAY)-WEST

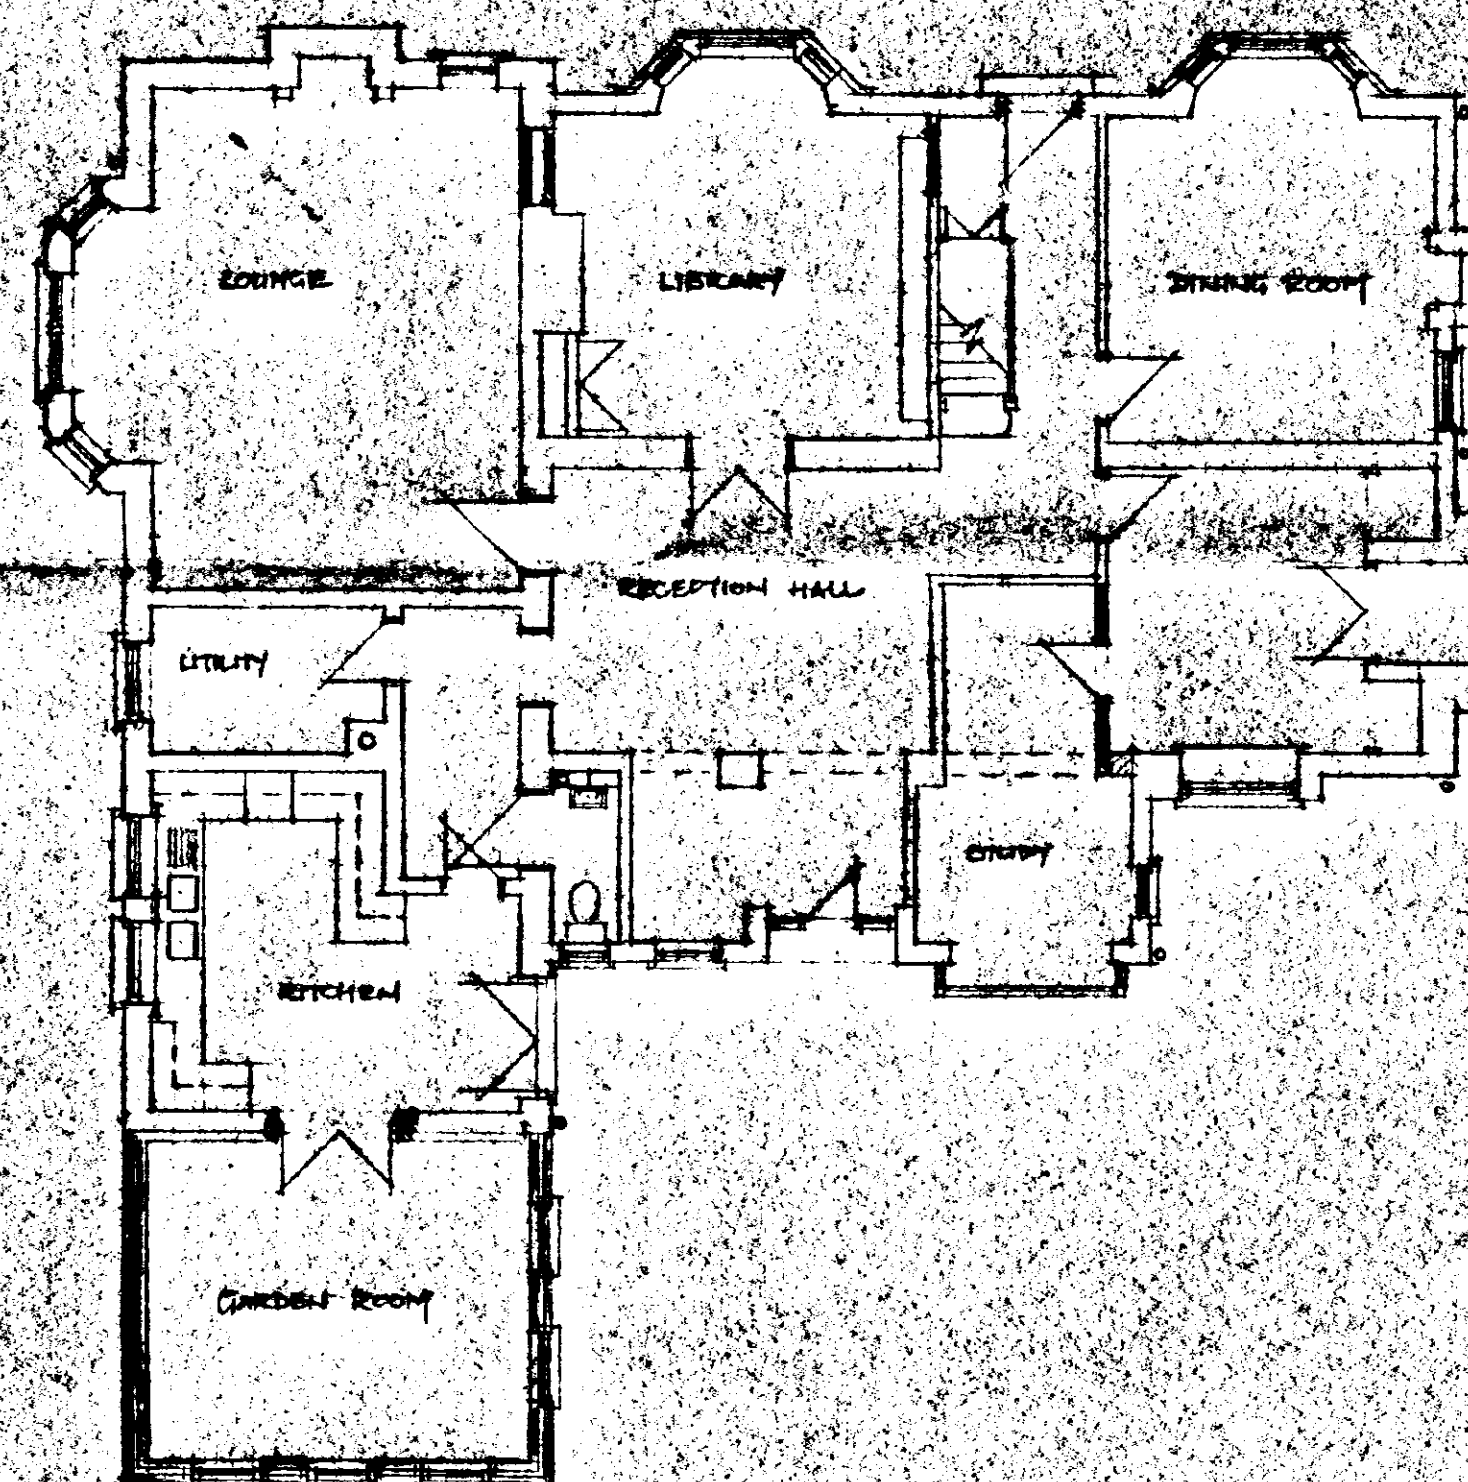

GROUND FLOOR PLAN

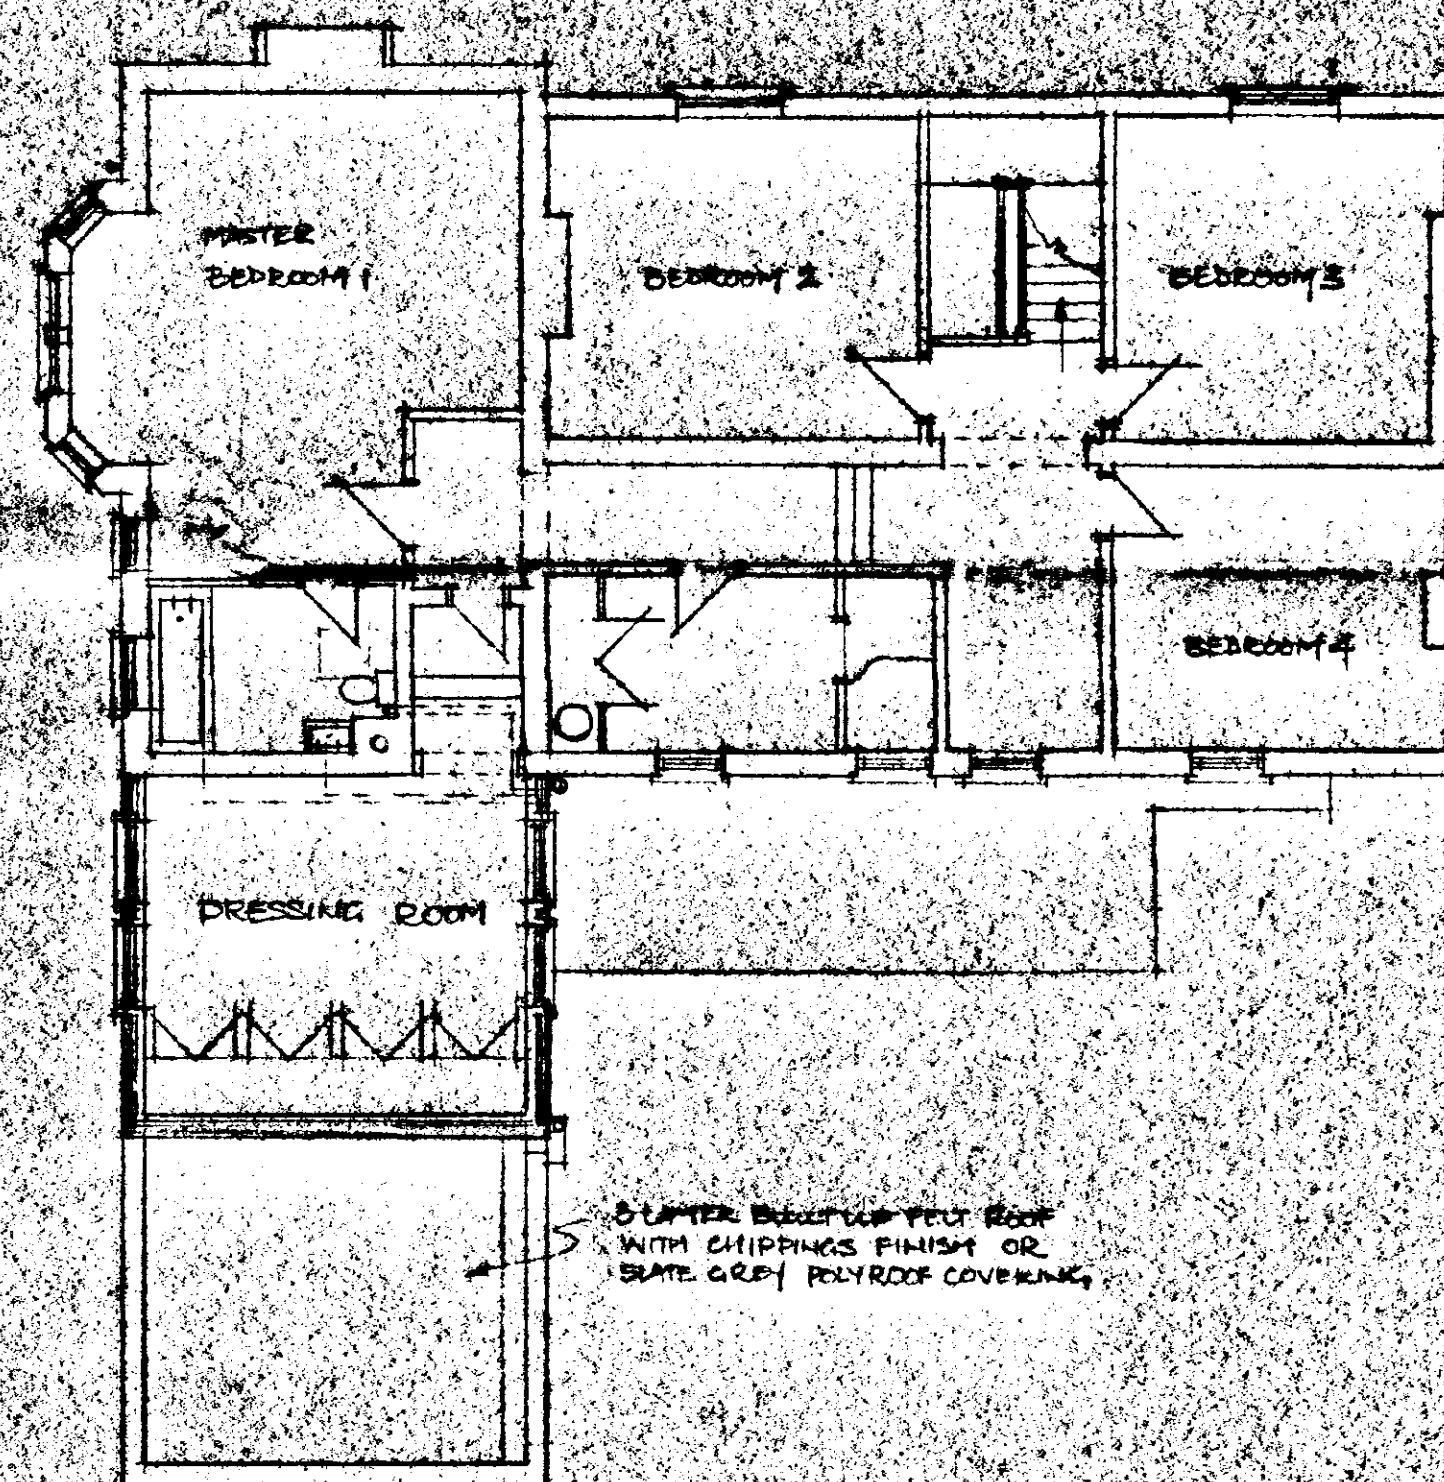

FIRST FLOOR PLAN

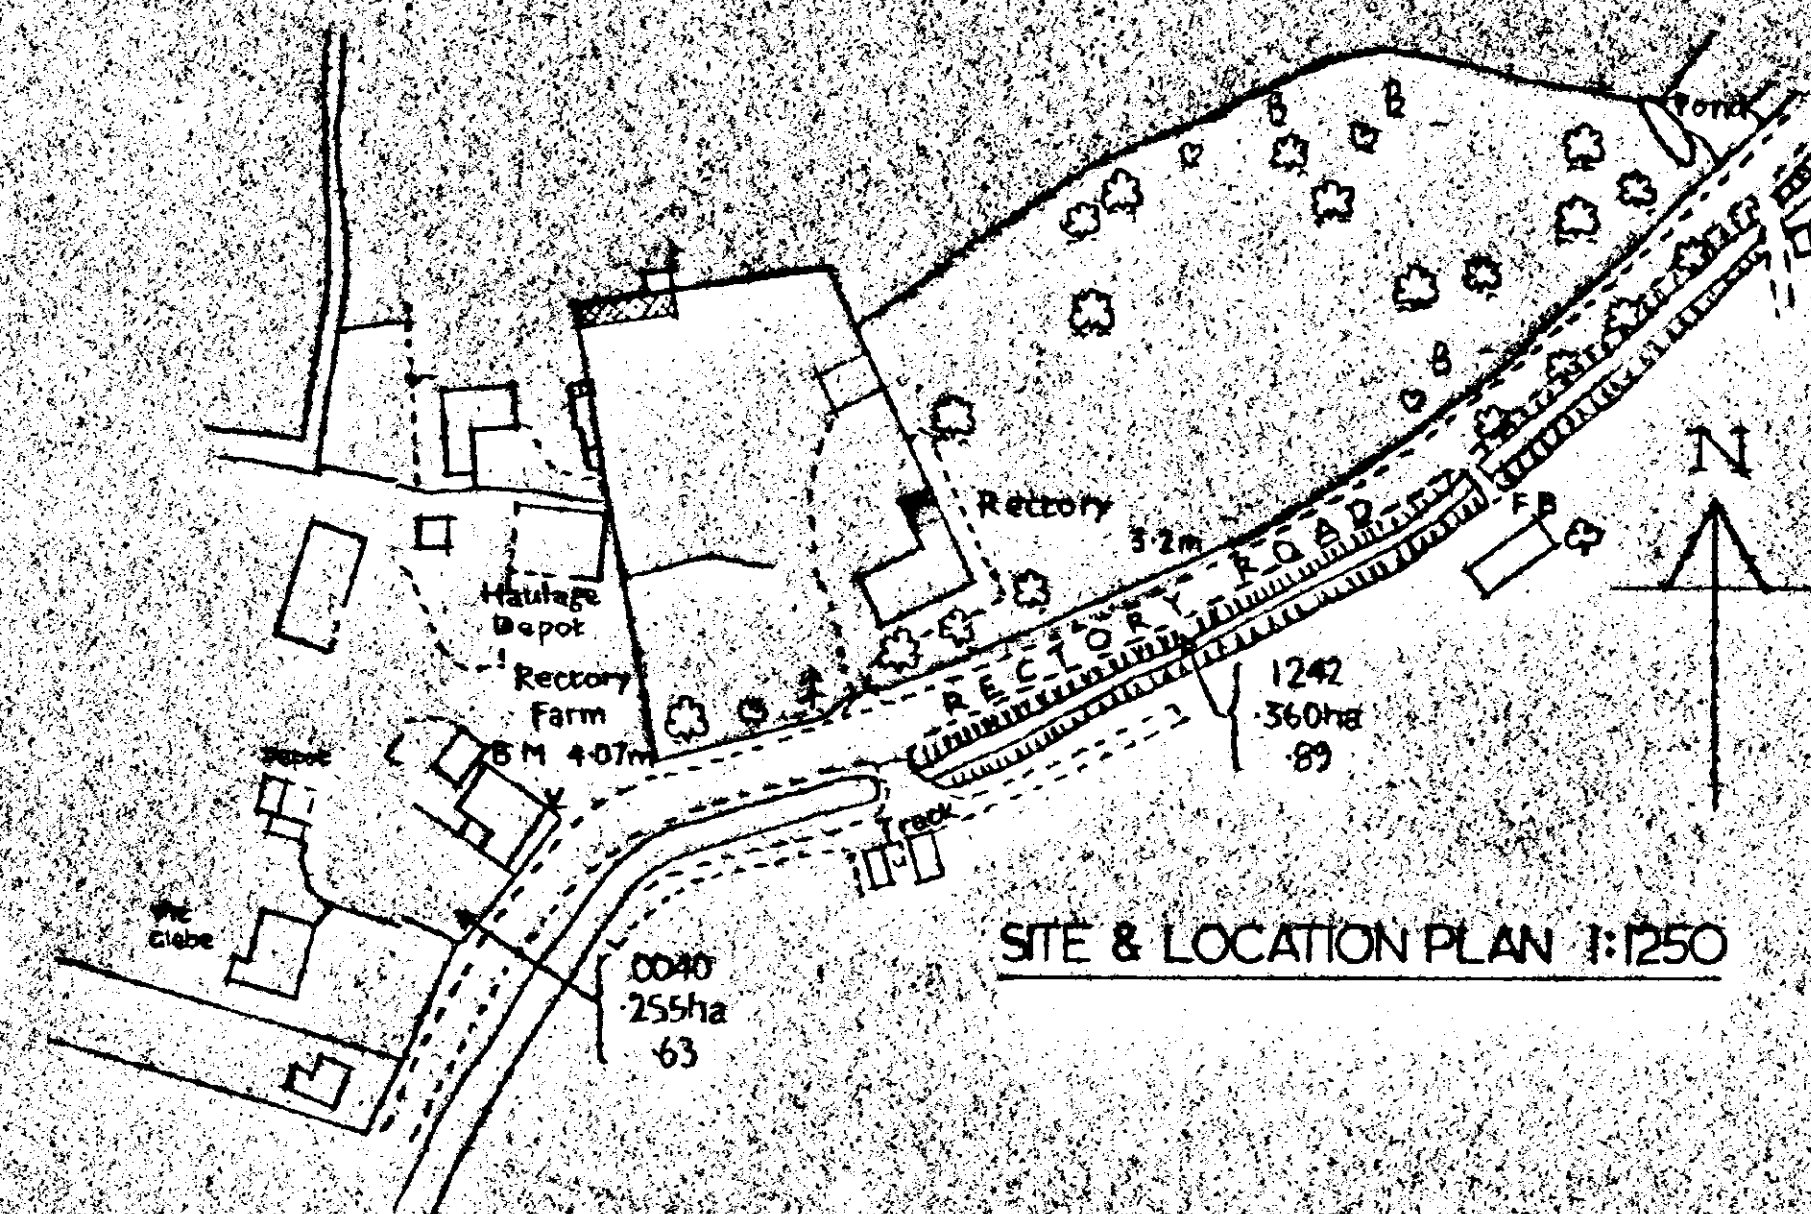

SITE & LOCATION PLAN 1:1250

SOUTH HOLLAND DC
HOUSING & PLANNING
22 OCT 1999
Ref: 1059/99

PLAN AS PROPOSED

H. H. ADKINS
(Contractors) LTD.


Wyberton West Road,
Boston, Lincs. Tel: 01205 311477
Fax: 01205 310845

Project
PROPOSED EXTENSIONS FOR
MR & MRS C. S. GUNDMORE AT
THE OLD RECTORY
RECTORY ROAD
TYDD ST. MARY
LINCOLNSHIRE


DATE DRAWN: JUNE 1999

DRAWING NO: 75/99/2


SCALE: 1:100

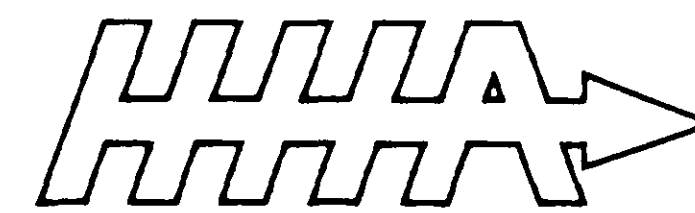

Do not scale, check all dimensions on site.

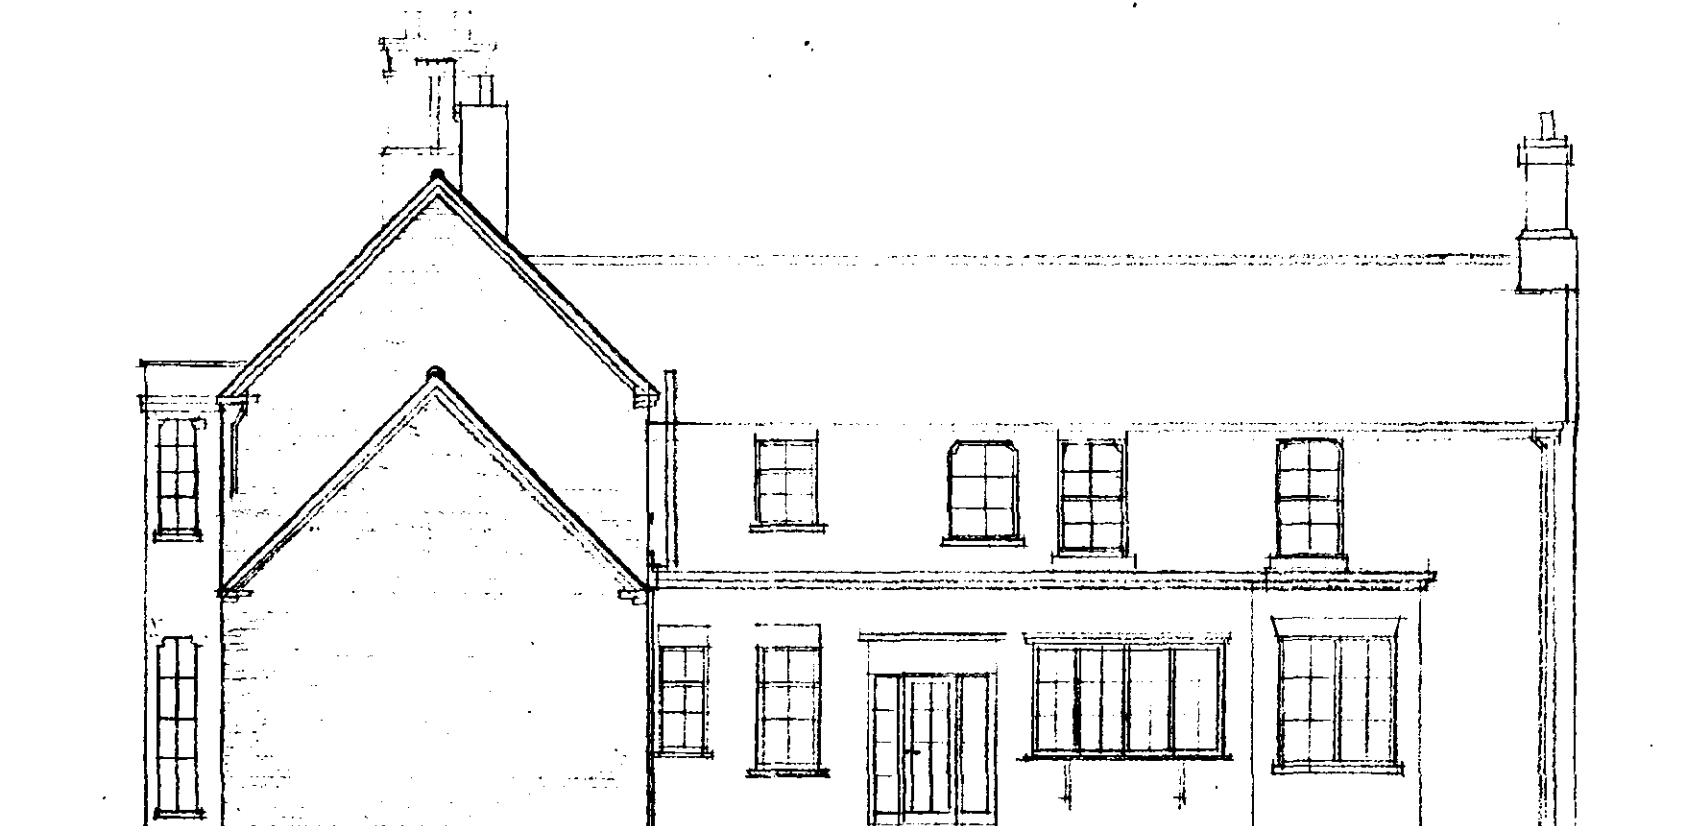


REAR ELEVATION-NORTH

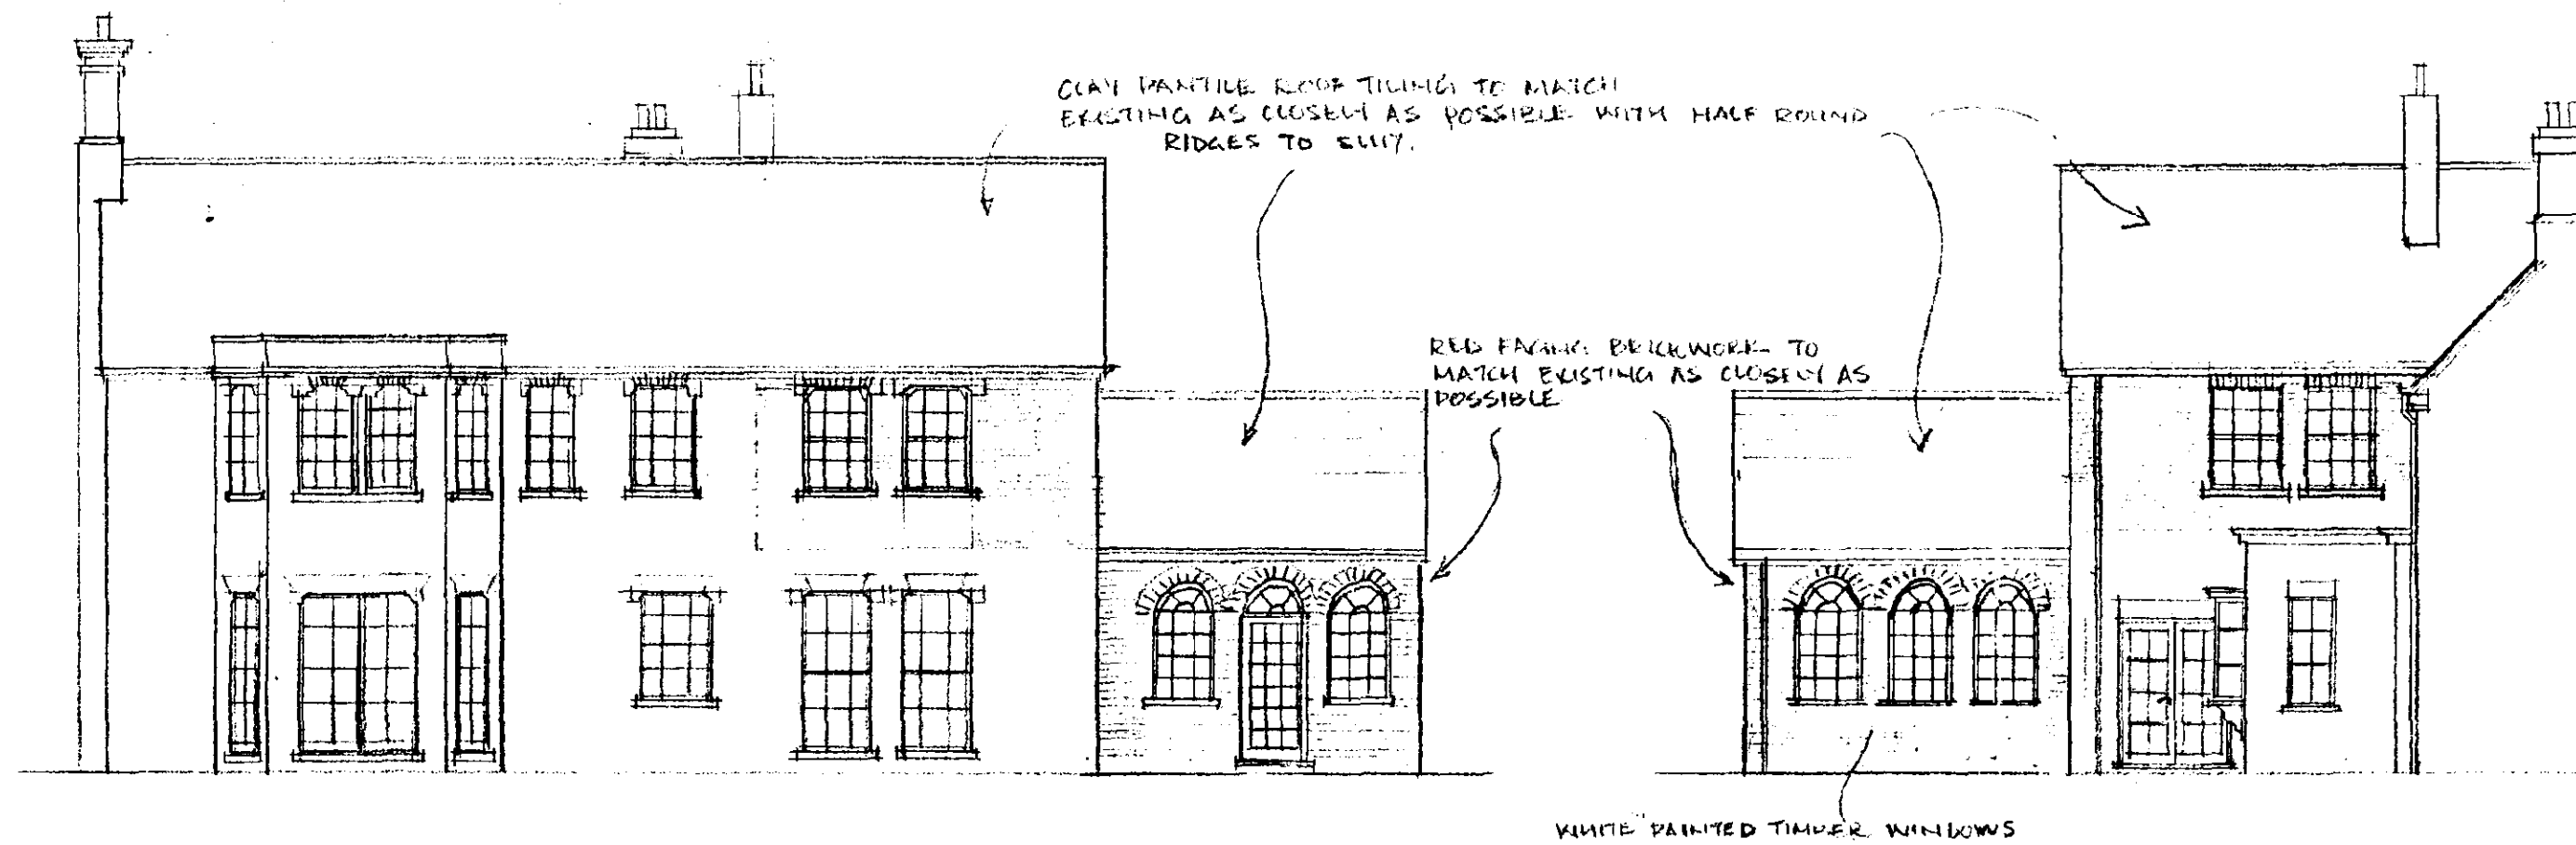


SIDE ELEVATION (GARDEN)- EAST



SIDE ELEVATION (DRIVEWAY) -WEST

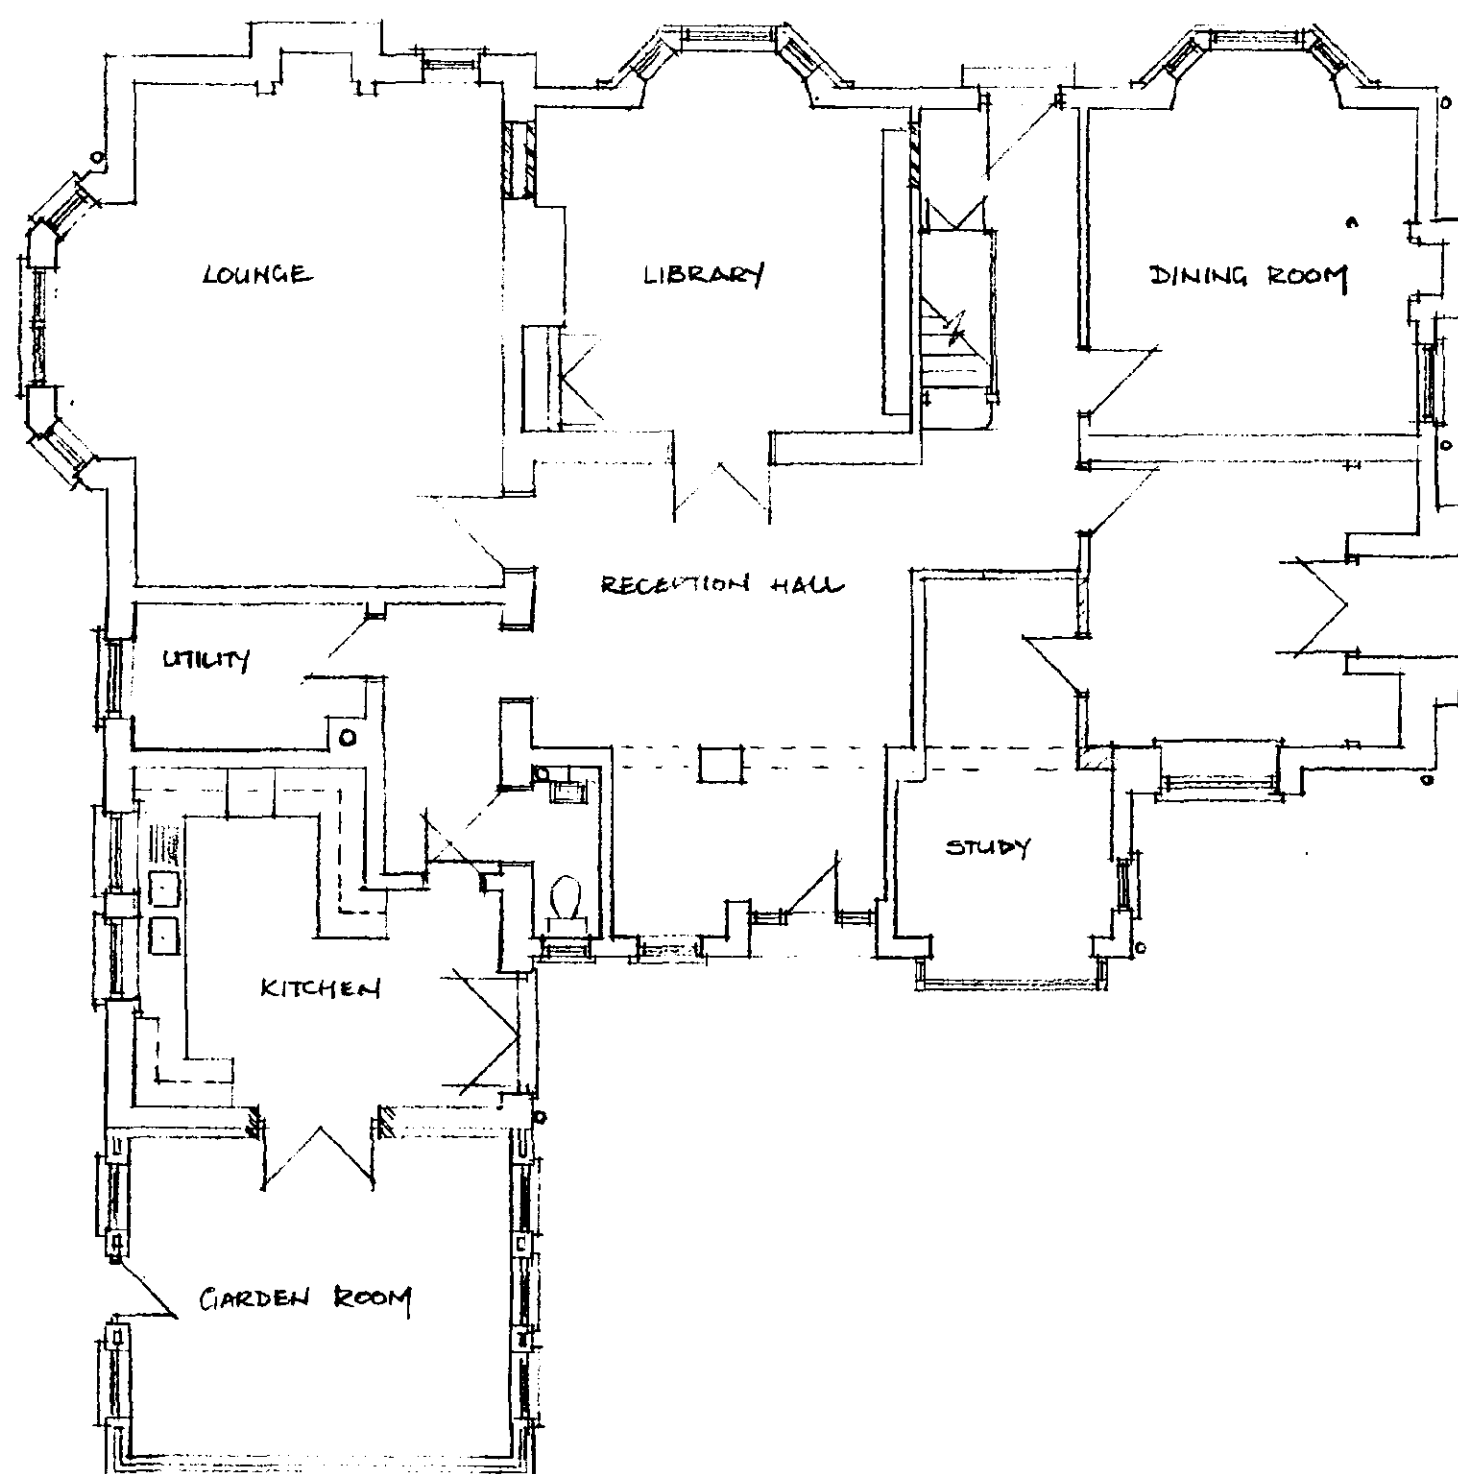

GROUND FLOOR PLAN

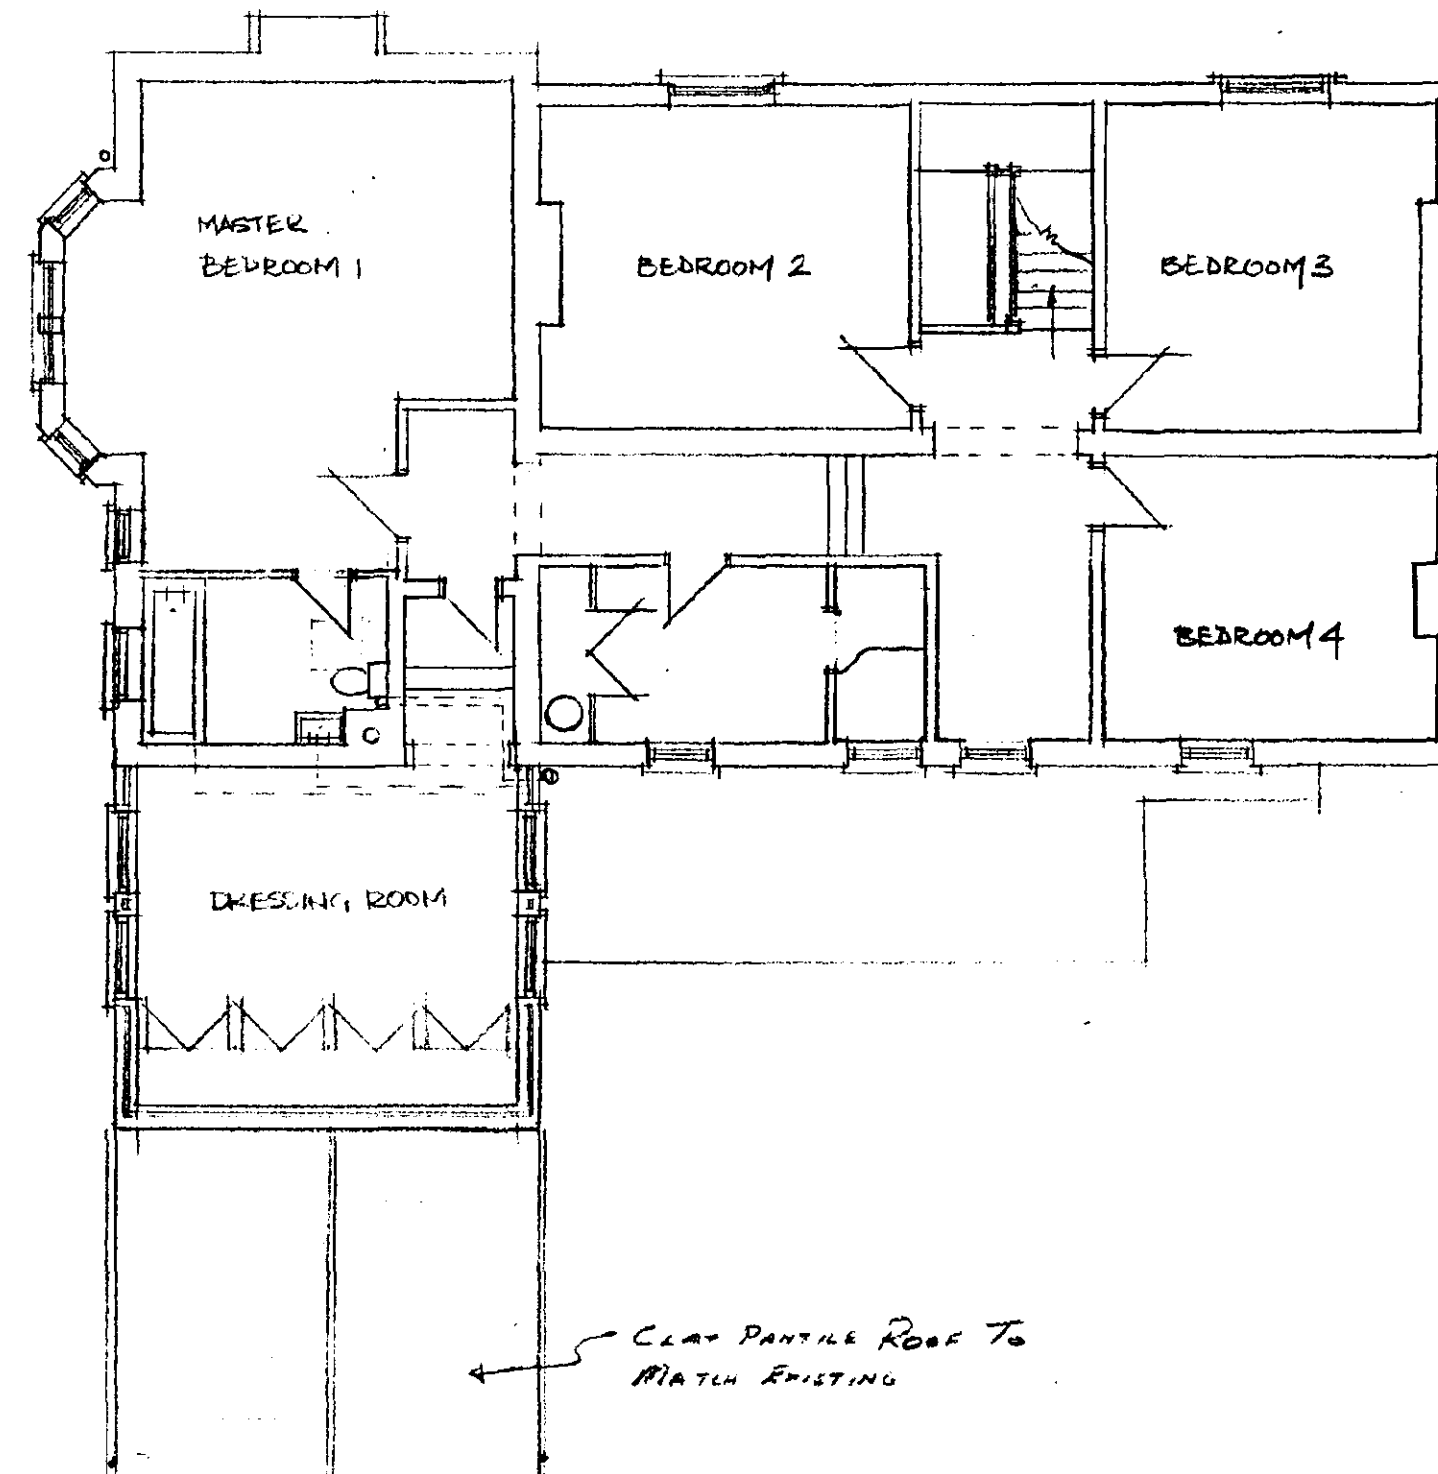

FIRST FLOOR PLAN

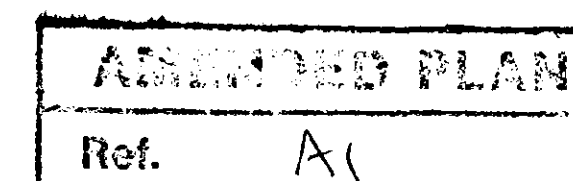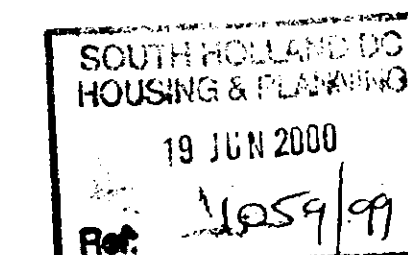

REV A - Garden Room Roof
AND Windows AMENDED

PLAN AS PROPOSED

**H. H. ADKINS
(Contractors) LTD.**

Wyberton West Road,
Boston, Lincs. tel. 01205 311477
fax. 01205 310845


Project

PROPOSED EXTENSIONS FOR
MR & MRS C. S. CULLIMORE AT
THE OLD RECTORY
RECTORY ROAD
TYDD ST. MARY
LINCOLNSHIRE


DATE DRAWN: JUNE 1999

DRAWING NO: 75/99/2 - A


SCALE: 1:100

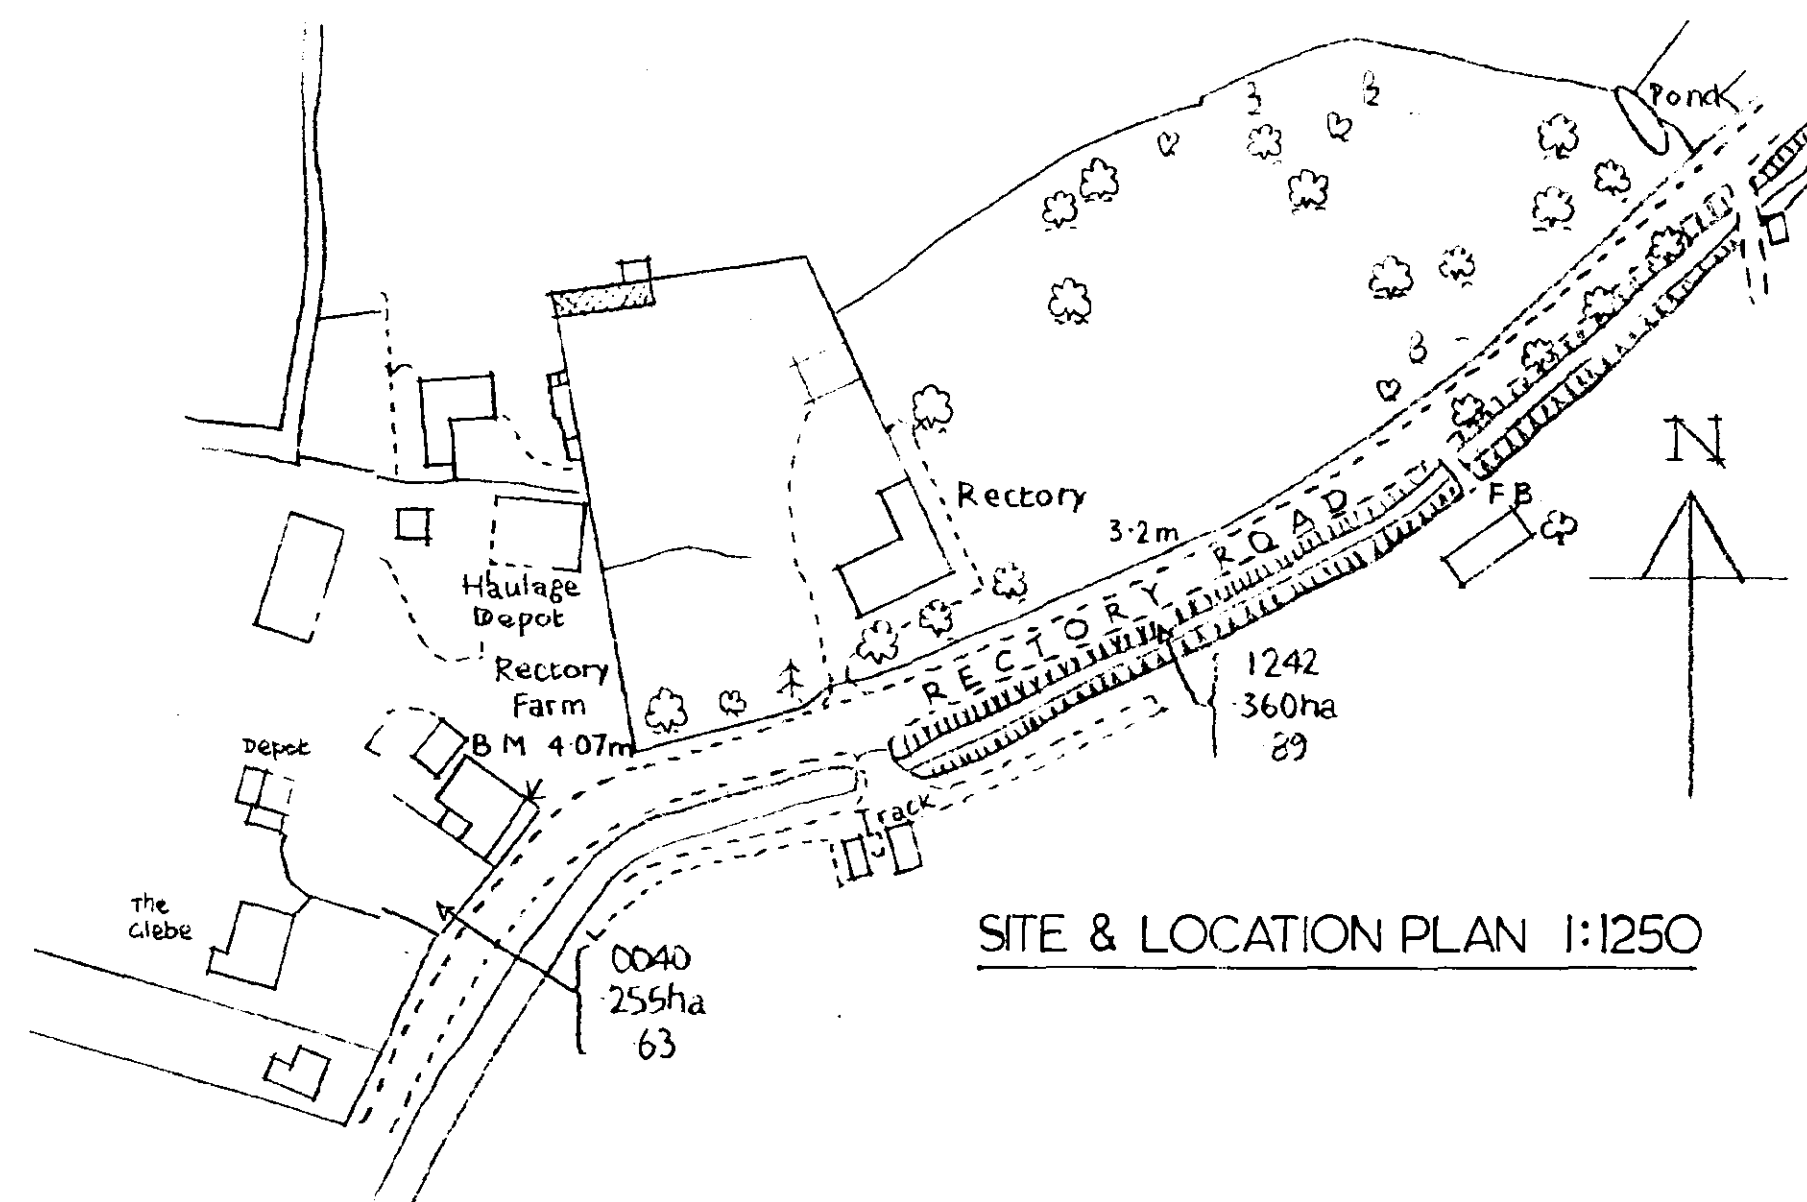

SITE & LOCATION PLAN 1:1250

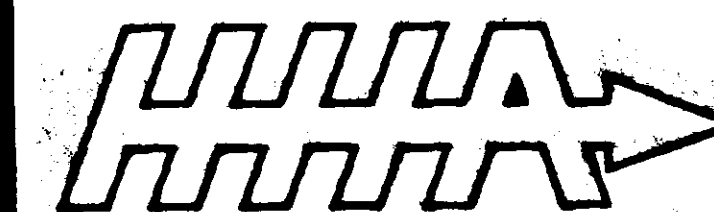

Do not scale, check all dimensions on site.

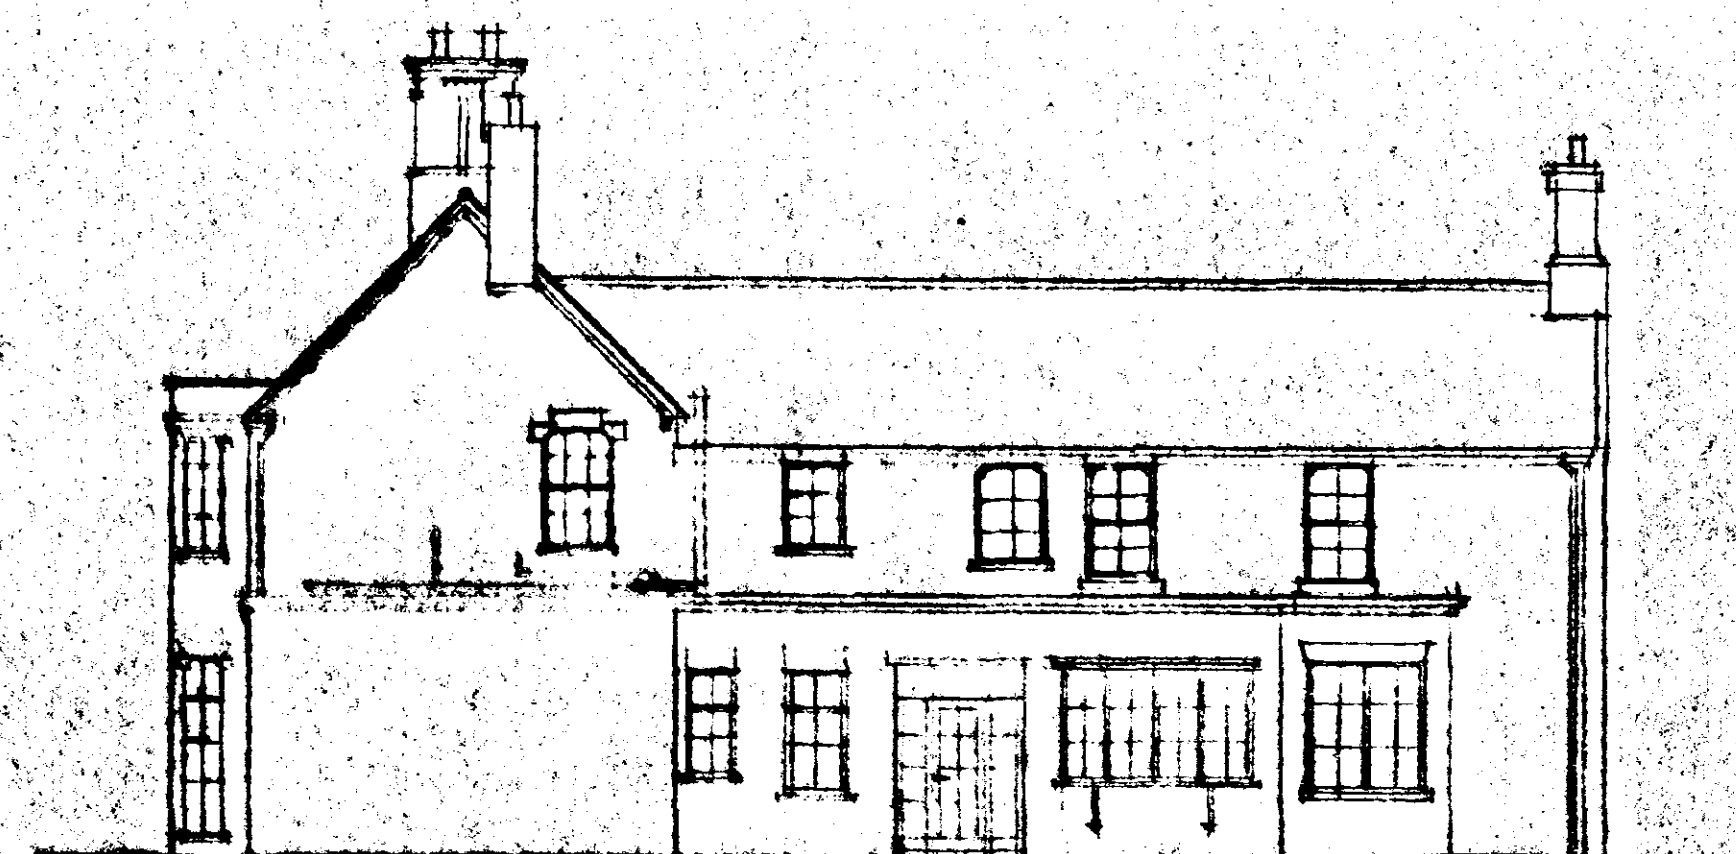


REAR ELEVATION




SIDE ELEVATION (GARDEN)



SIDE ELEVATION (DRIVEWAY)

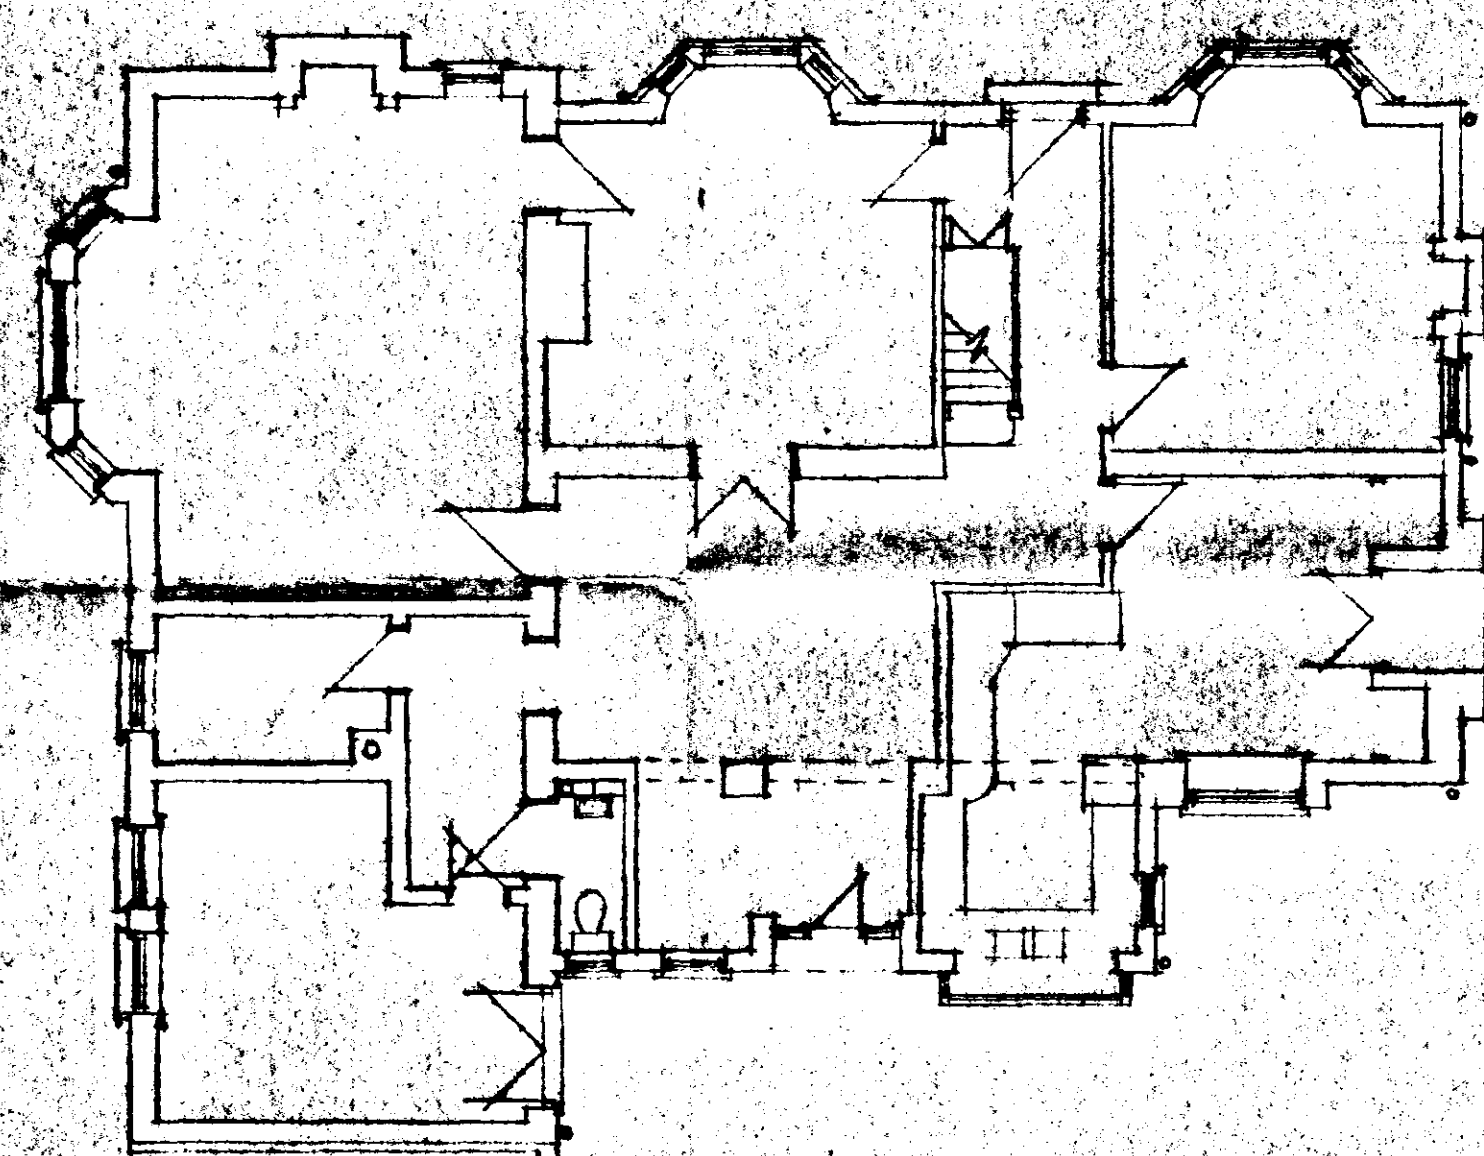

GROUND FLOOR PLAN

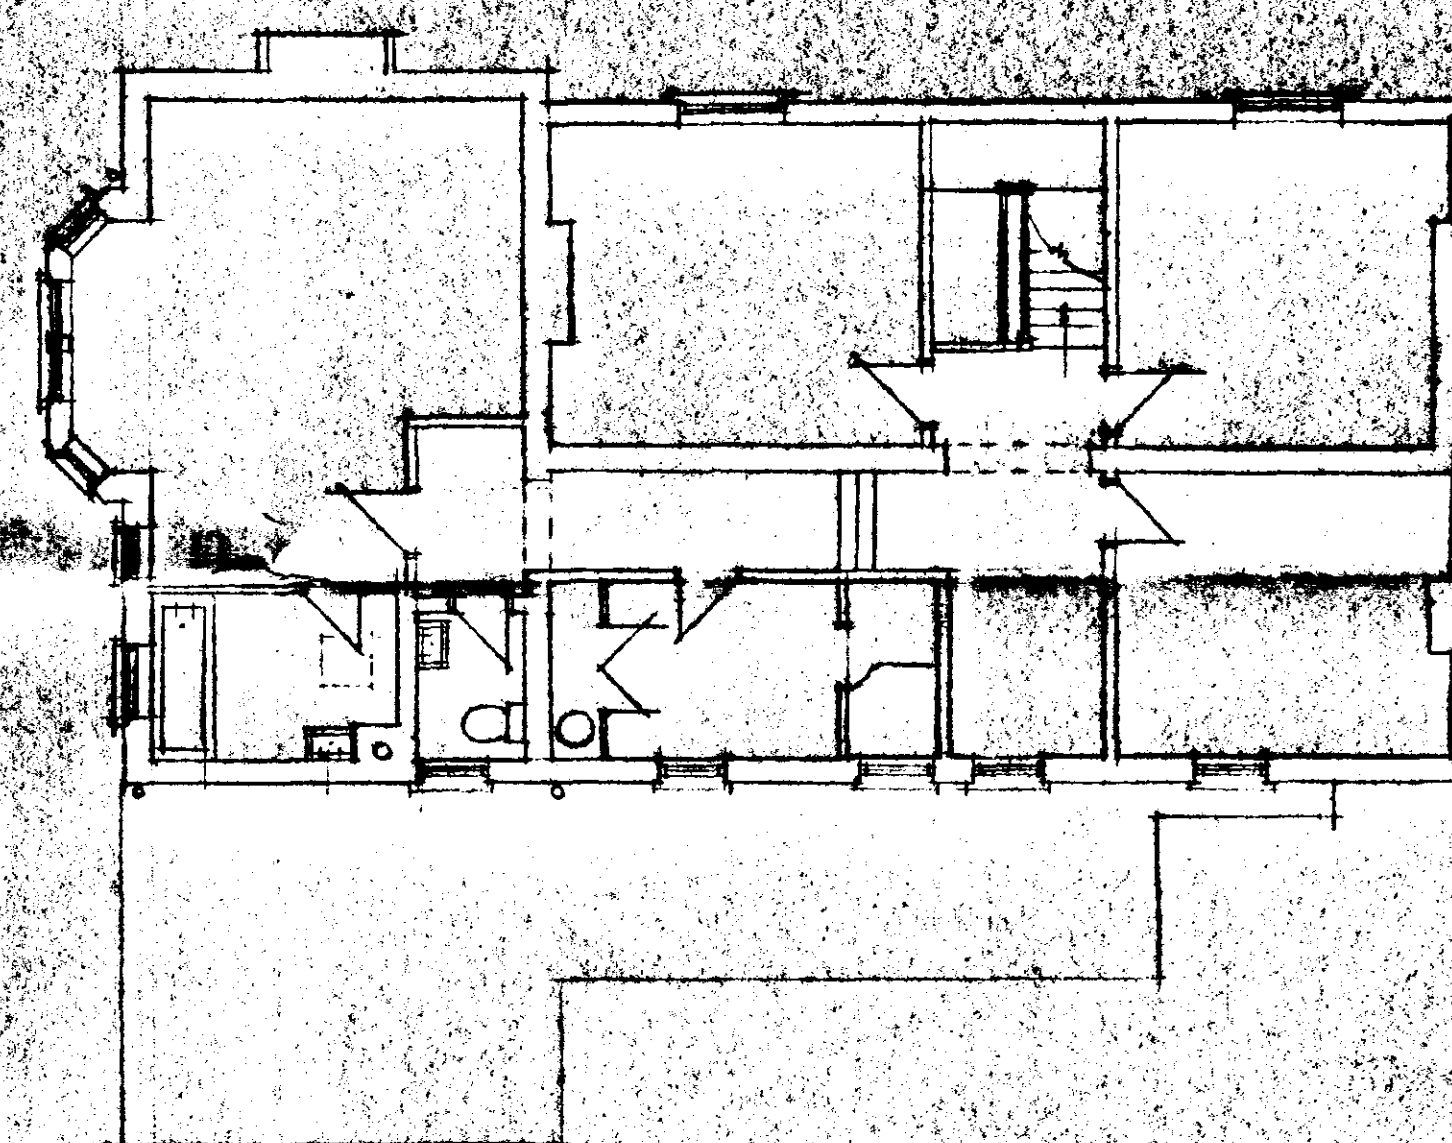

FIRST FLOOR PLAN

SOUTH HOLLAND DC
HOUSING & PLANNING
- 8 NOV 1999
Ref: 1057/99

PLAN AS EXISTING

H. H. ADKINS
(Contractors) LTD.

Wyberton West Road,
Boston, Lincs. Tel. 01205 311477
Fax. 01205 310845

Project

PROPOSED EXTENSIONS FOR
MR & MRS C S CULLIMORE AT
THE OLD RECTORY
RECTORY ROAD
TYDD ST. MARY
LINCOLNSHIRE PLAN

DATE DRAWN: JUNE 1999

DRAWING NO: 75/99/1

SCALE: 1:100