




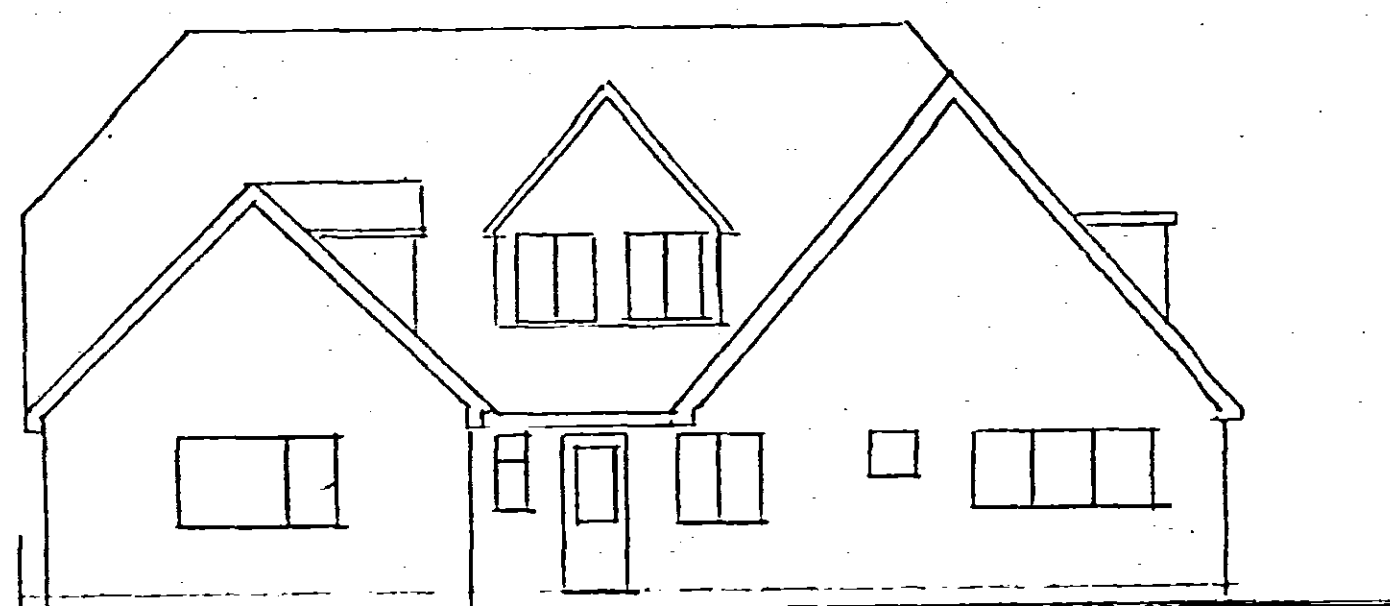


Existing Rear Elevation

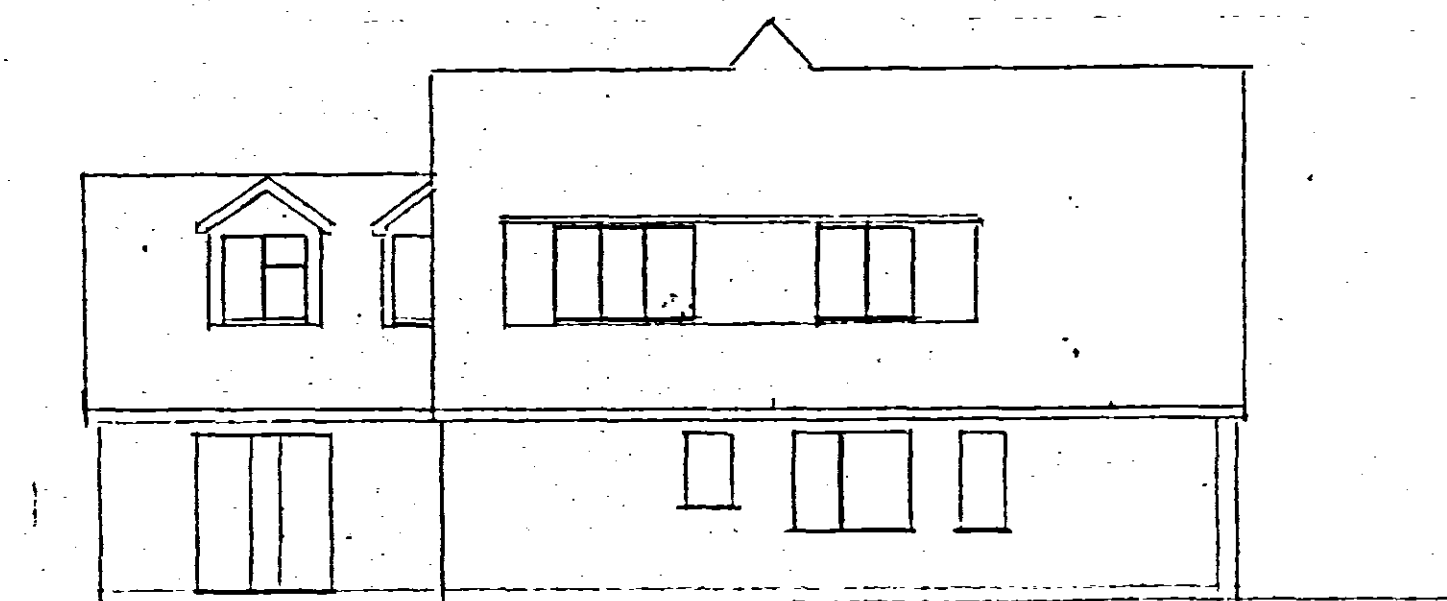


Existing Side Elevation

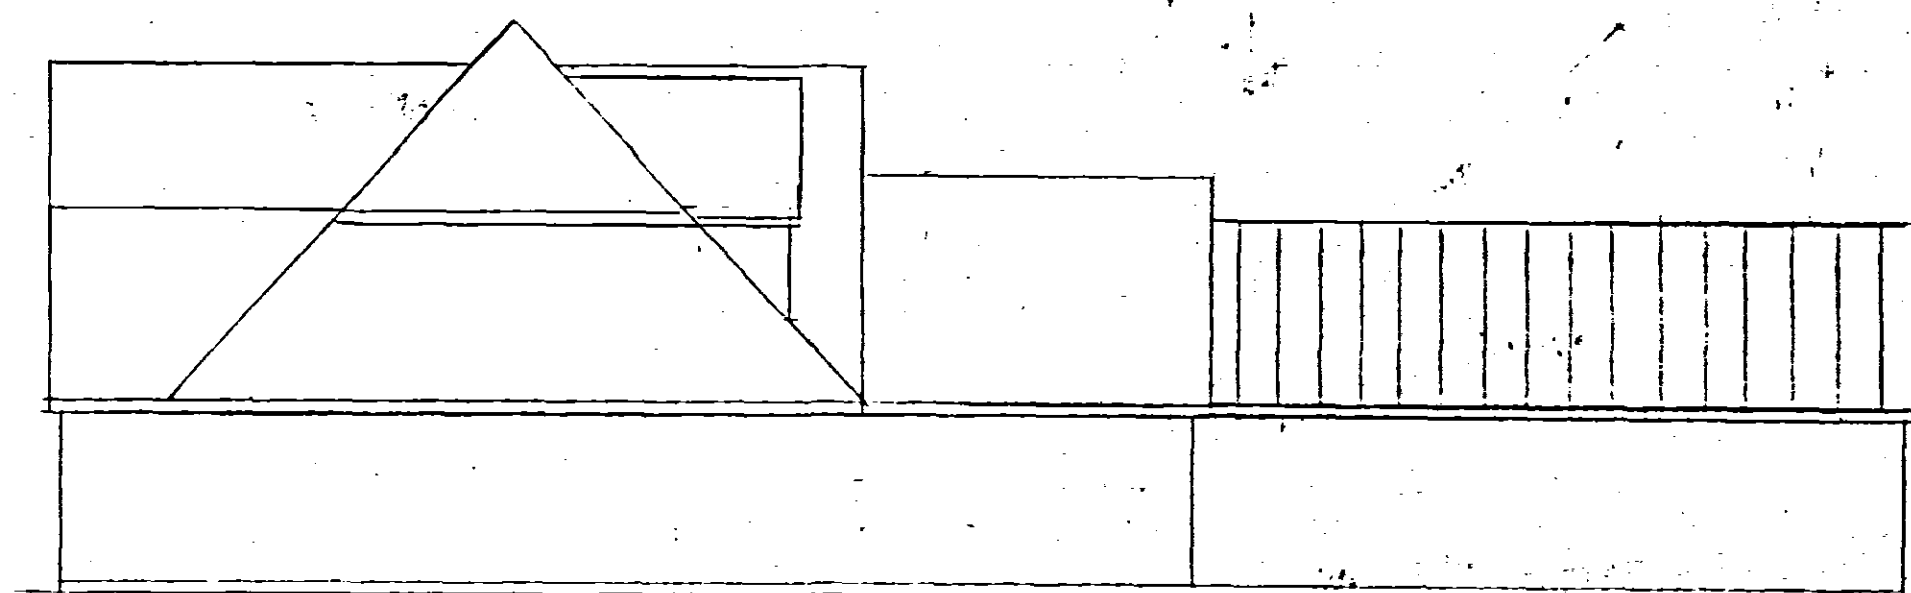


Proposed Side Elevation

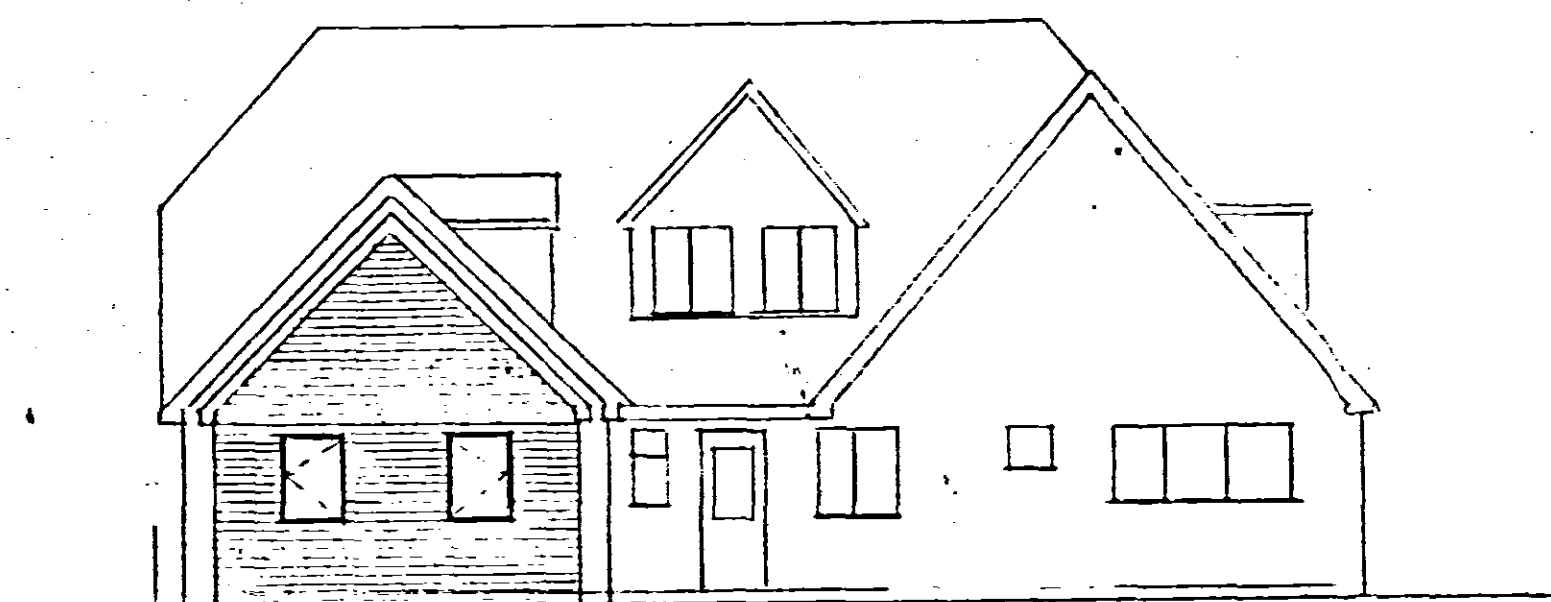


Proposed Rear Elevation

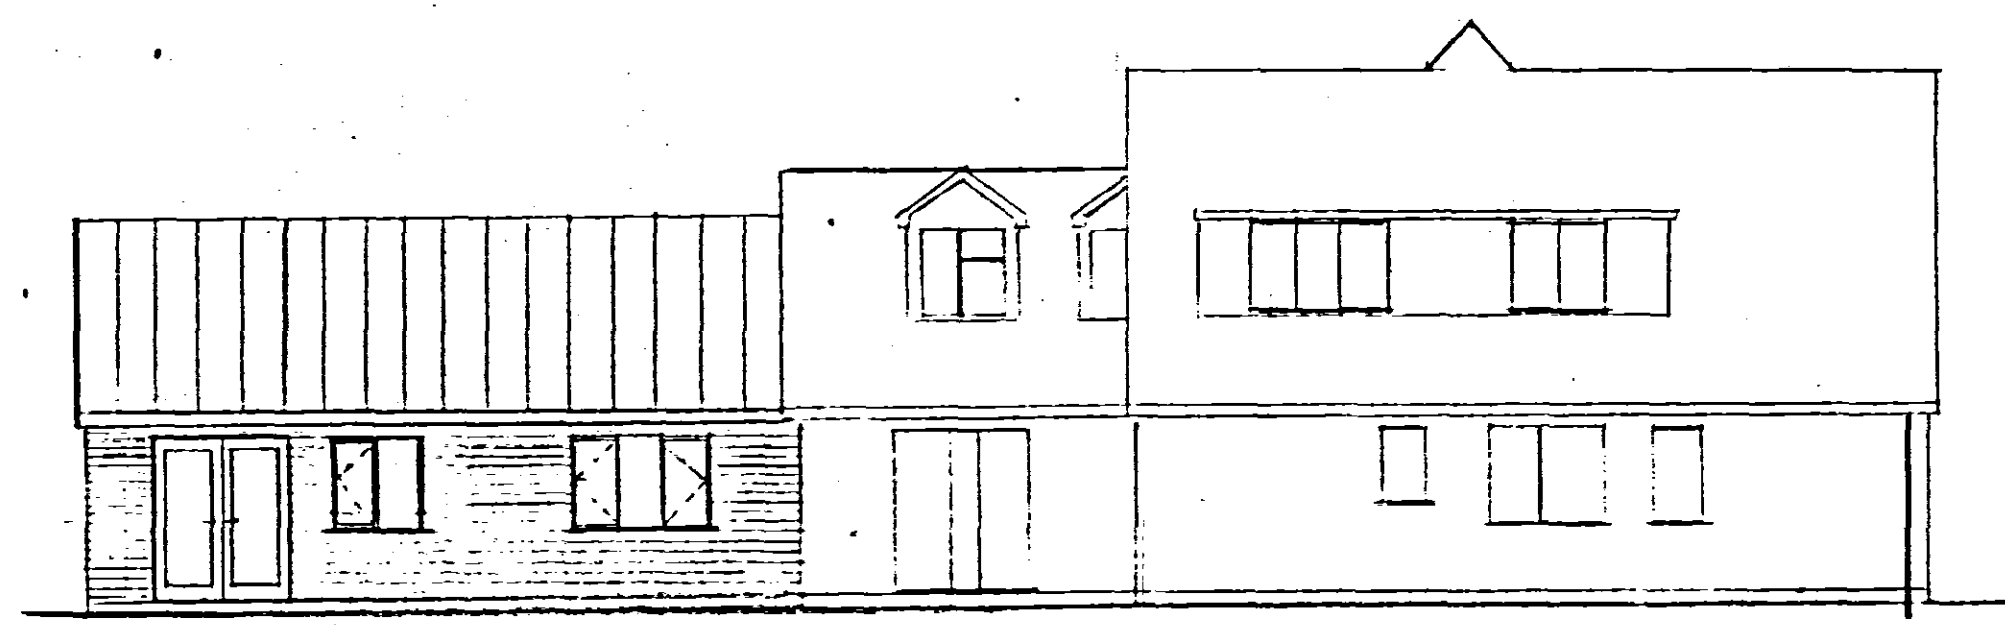


Proposed Side Elevation

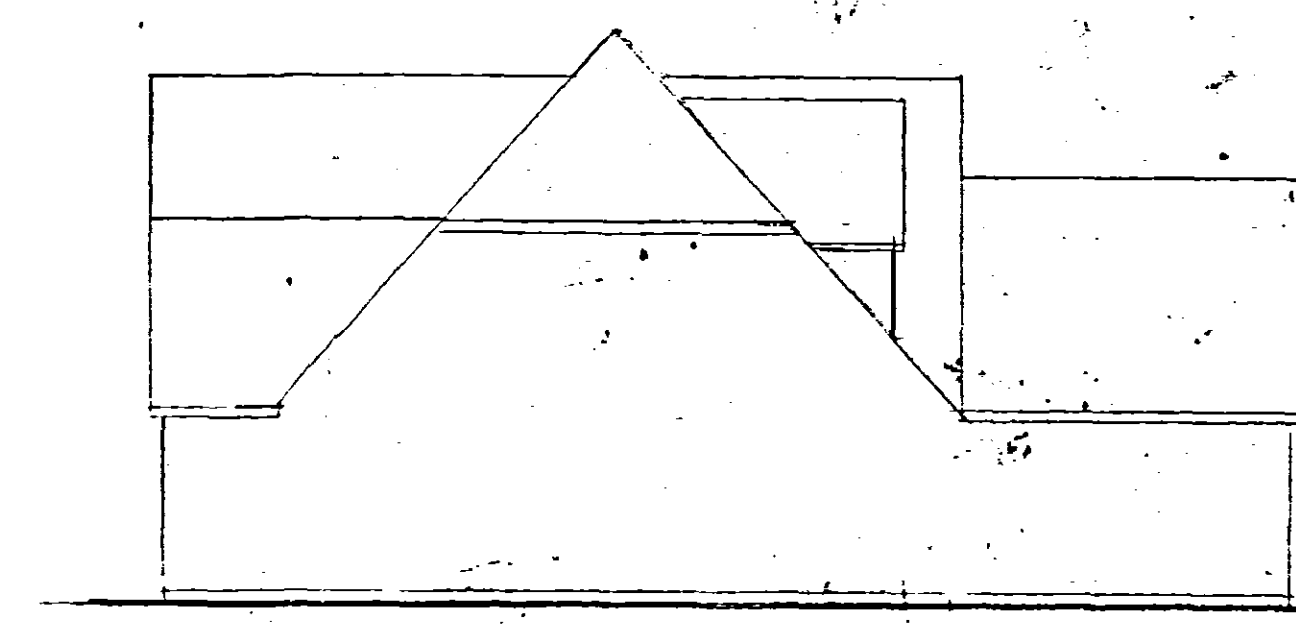

Existing Side Elevation

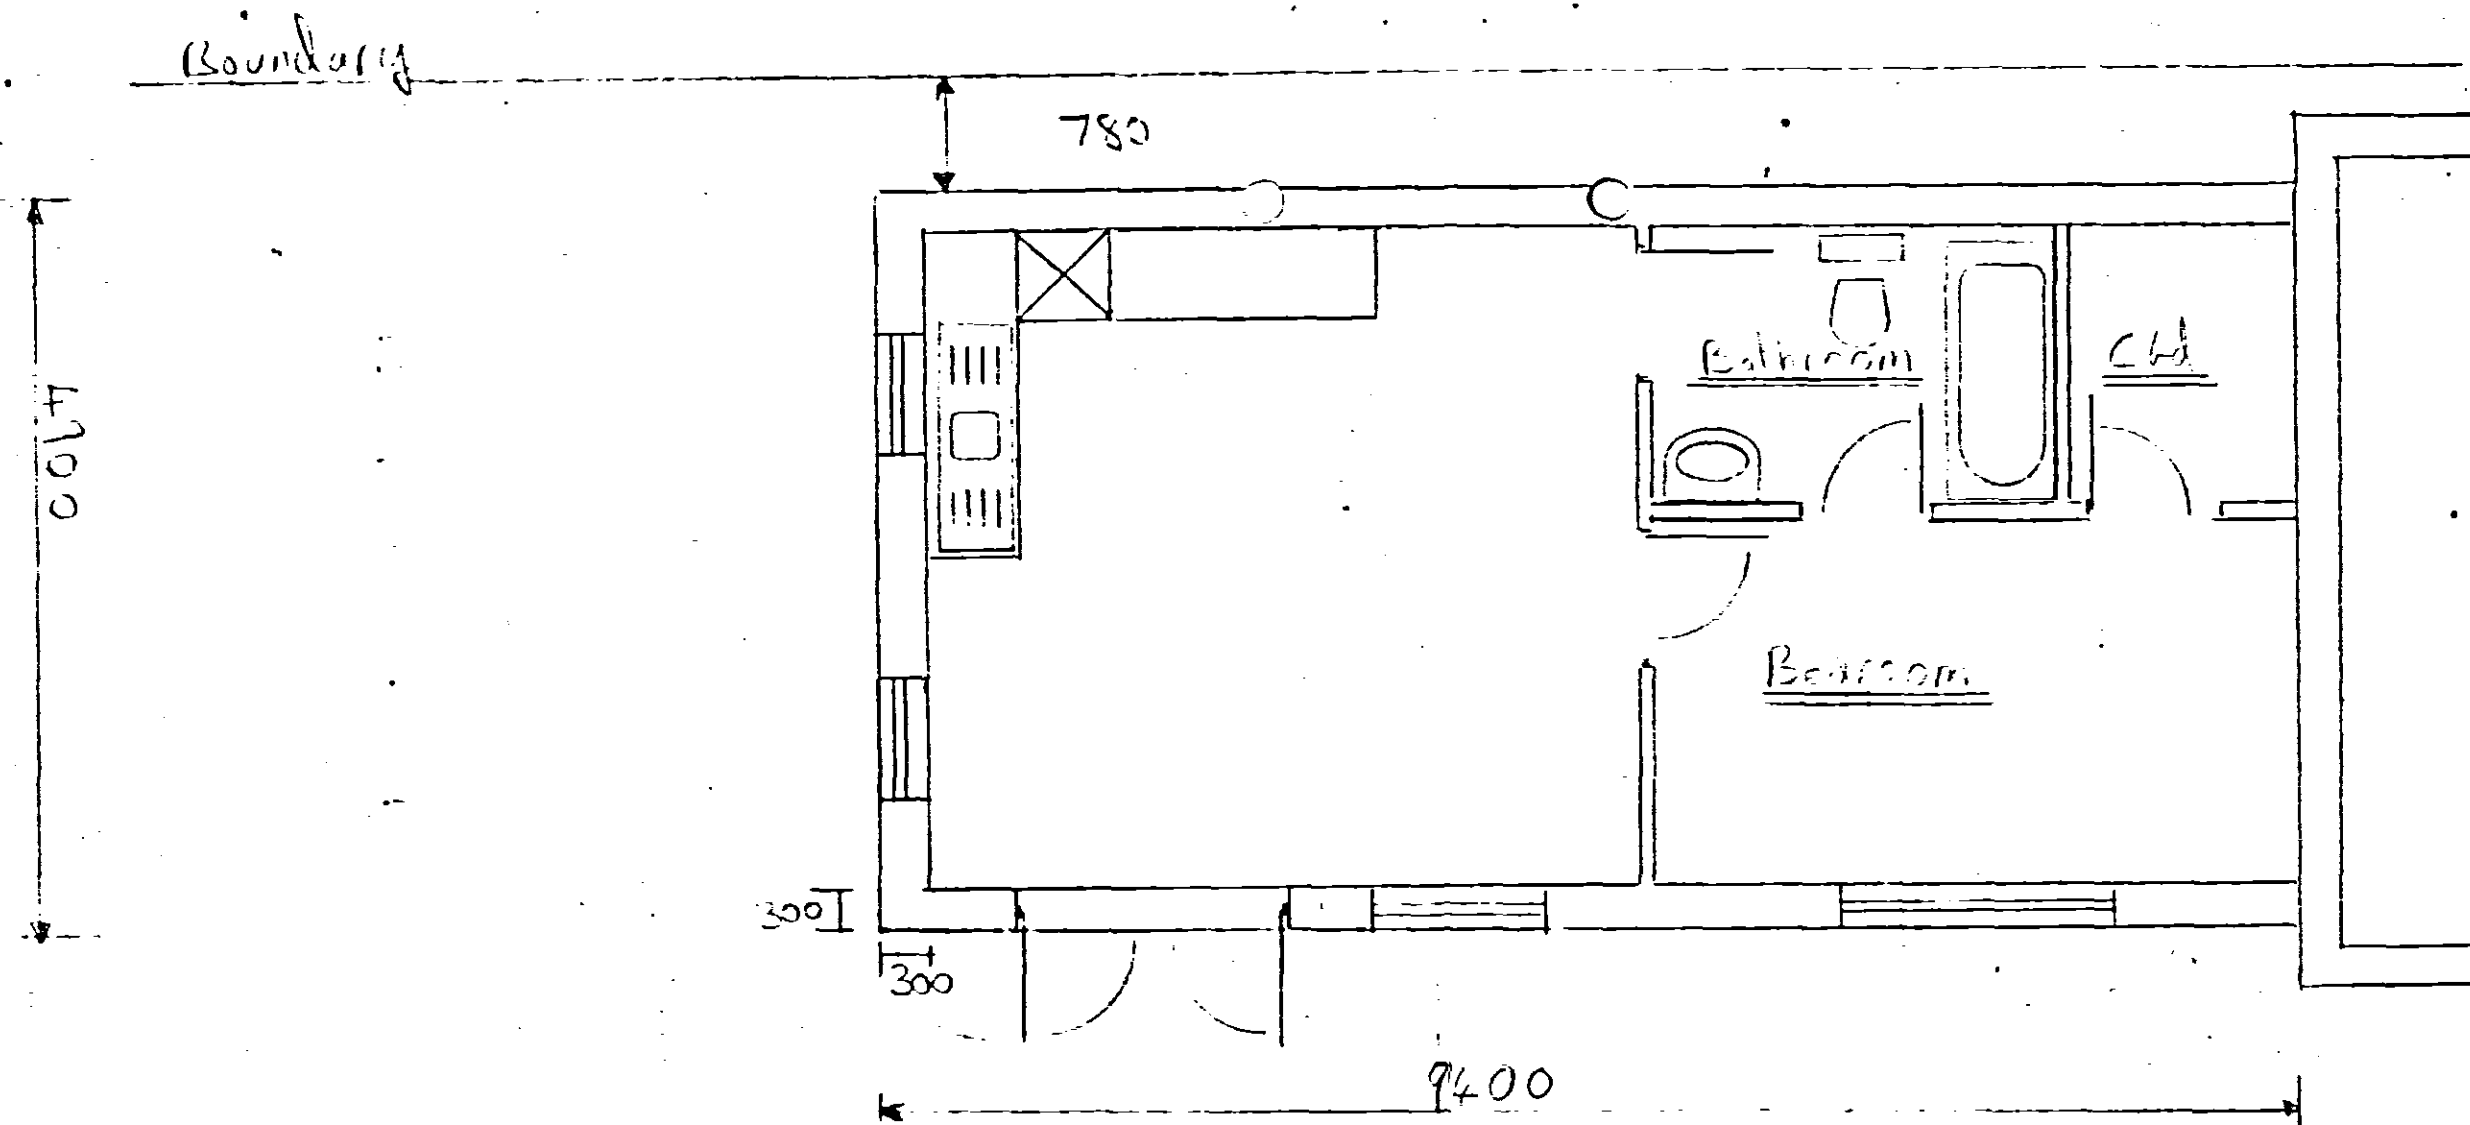

Proposed Annex

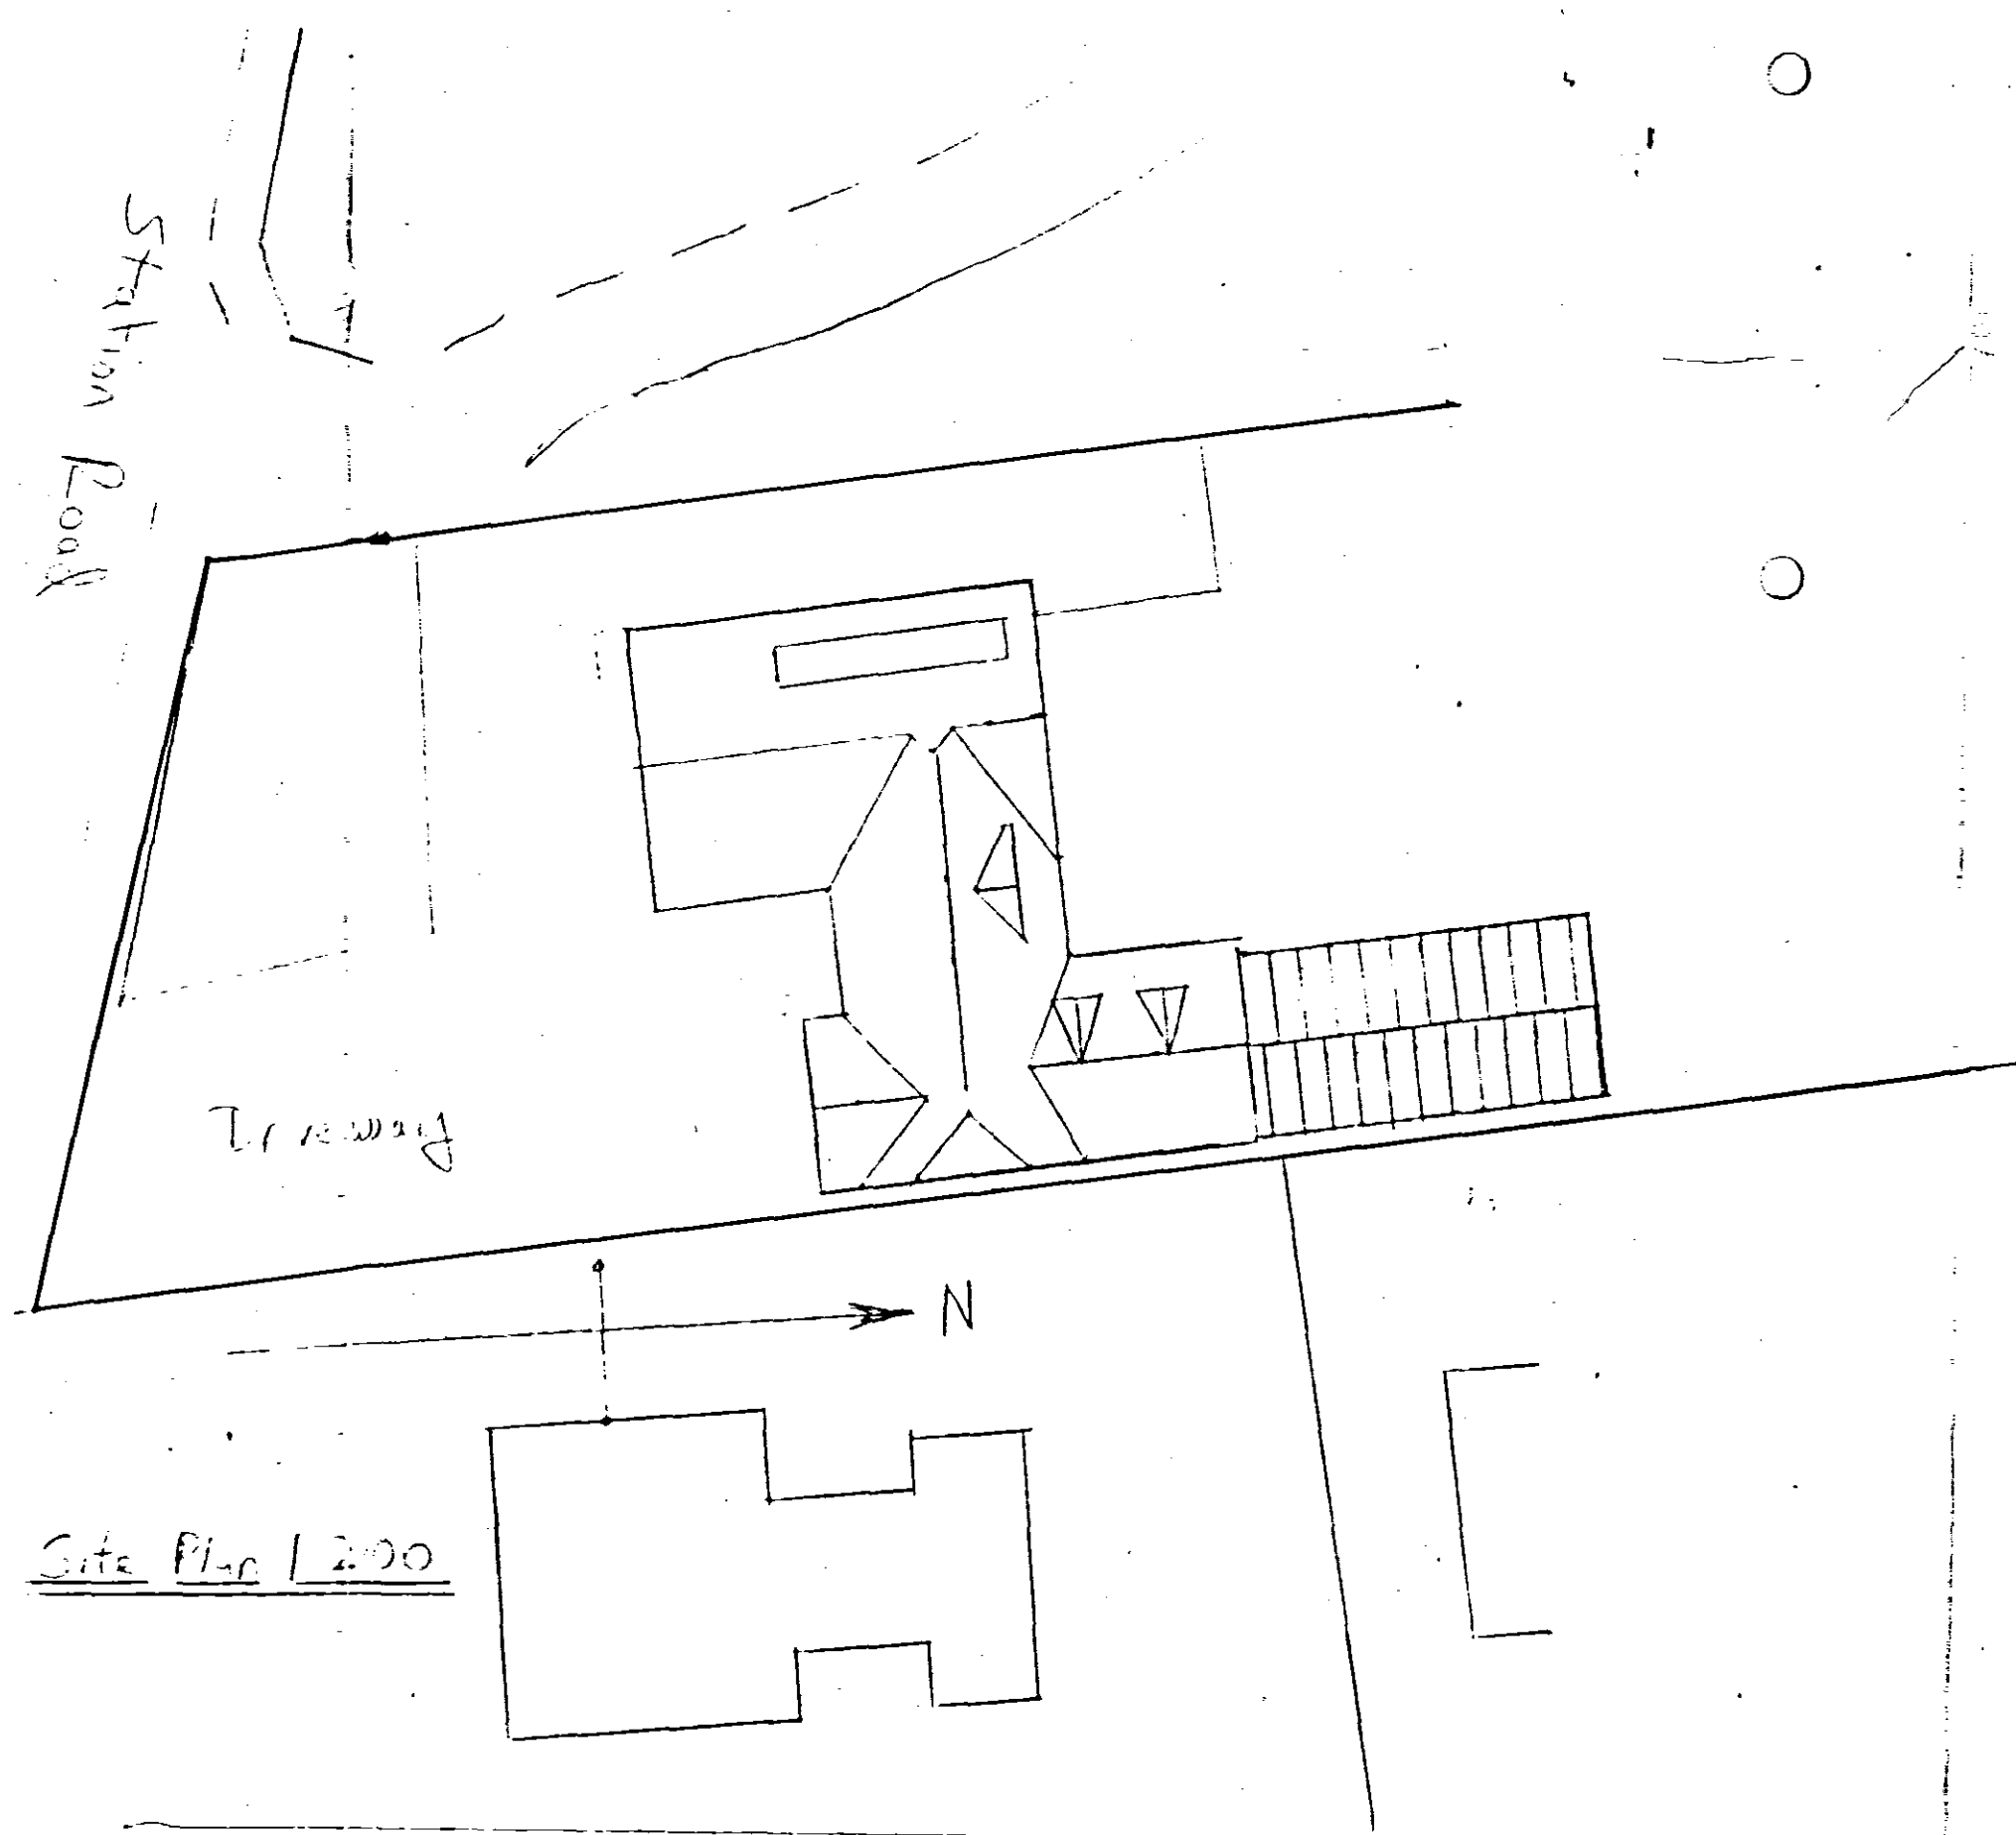

Site Plan 1:200

Proposed Annex for
Mrs. Brown
43 Station Rd,
Tydd Gate,
Wisbech.

Drawings by: MAB (AnFoss Ltd)
87 Leverington Common,
Leverington,
WISBECH,
CAMBS.
PE23 5BH
Tel: 01945 450266 or 07836 244466

Scale 1:100 and 1:50

Planning

SHDC
PLANNING & DEVELOPMENT
21 SEP 2006
Ref. 1099/06

AMENDED PLAN
Ref. A1