



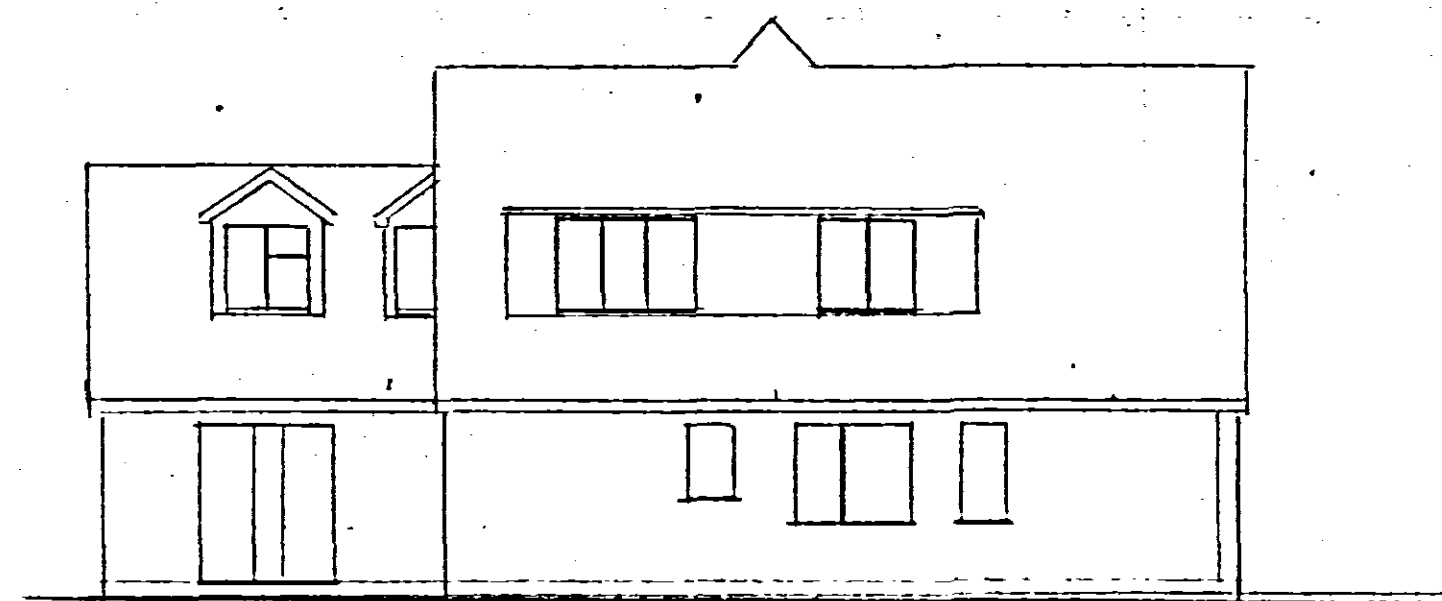


Existing Rear Elevation

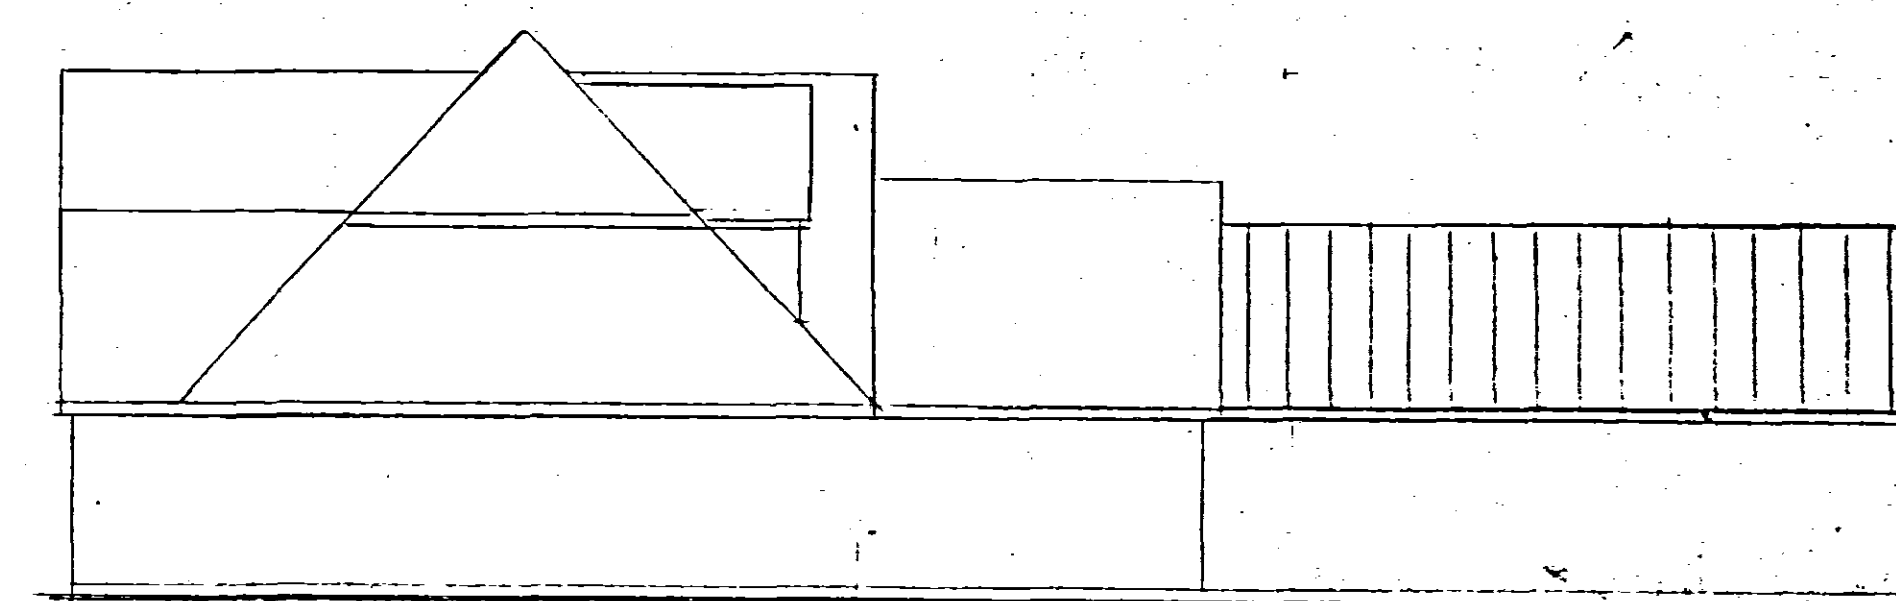


Existing Side Elevation




Proposed Side Elevation

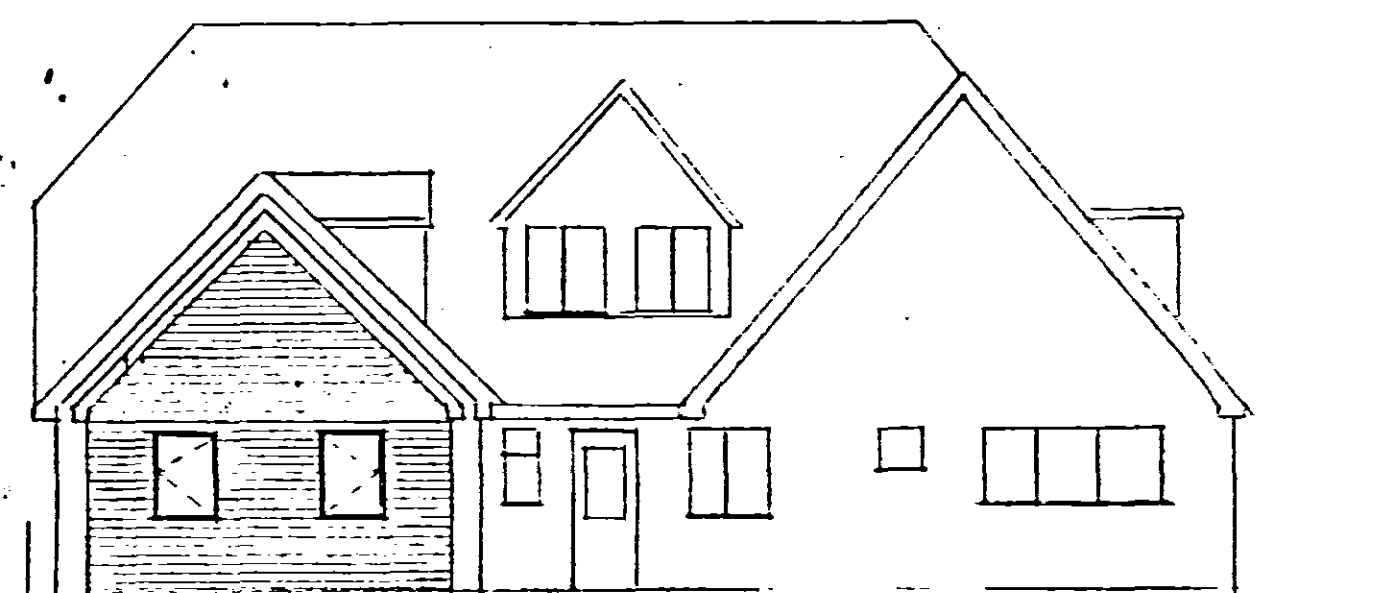


Proposed Rear Elevation

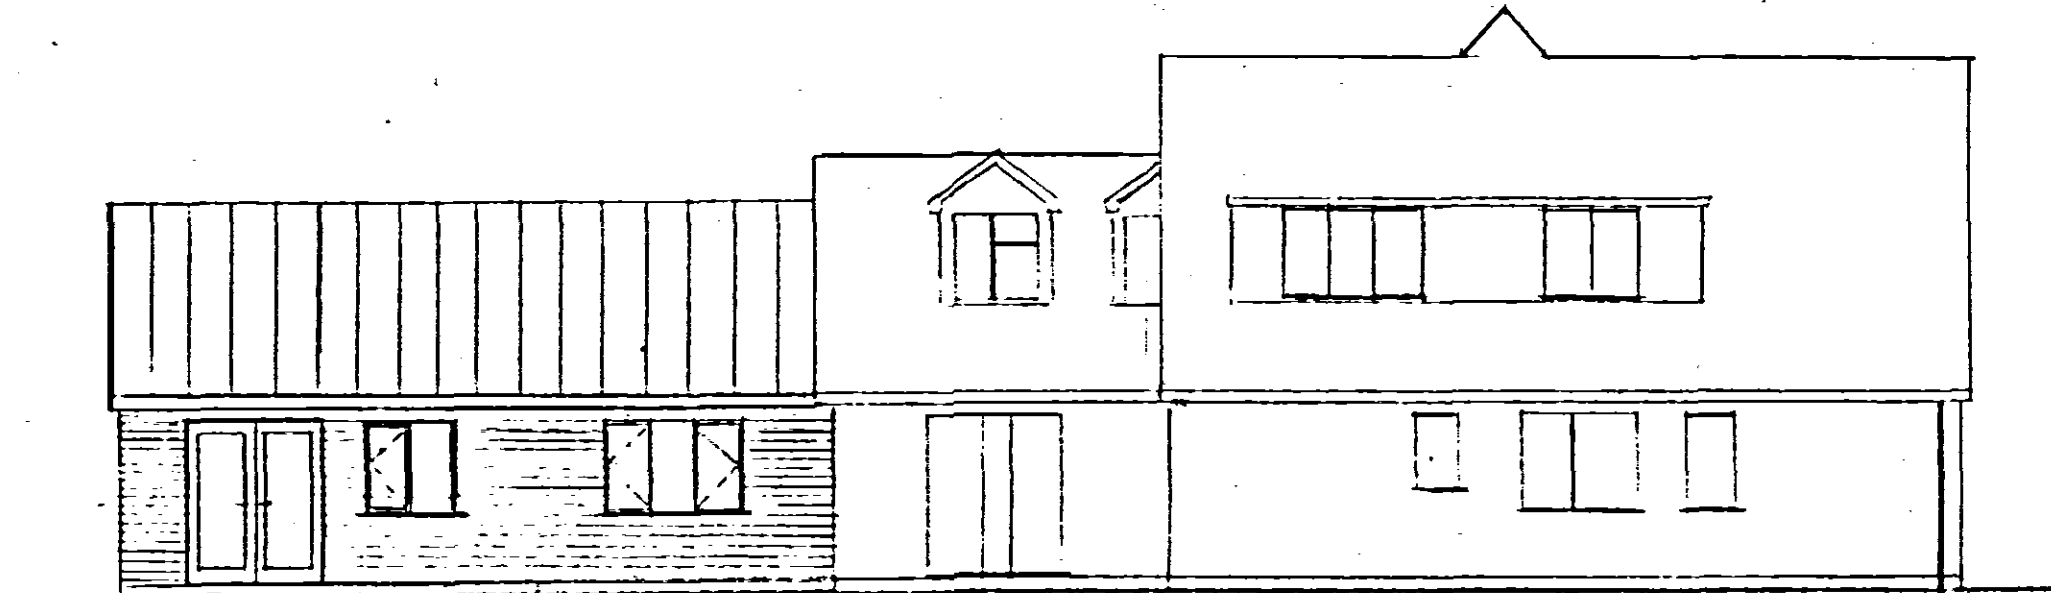


Proposed Side Elevation

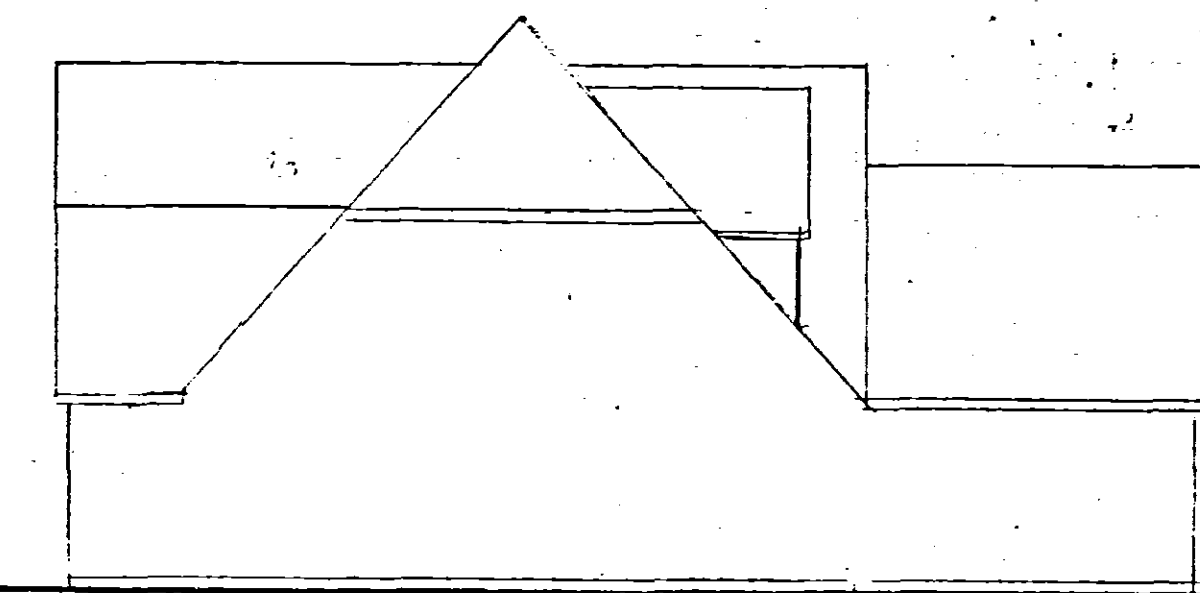

Existing Side Elevation

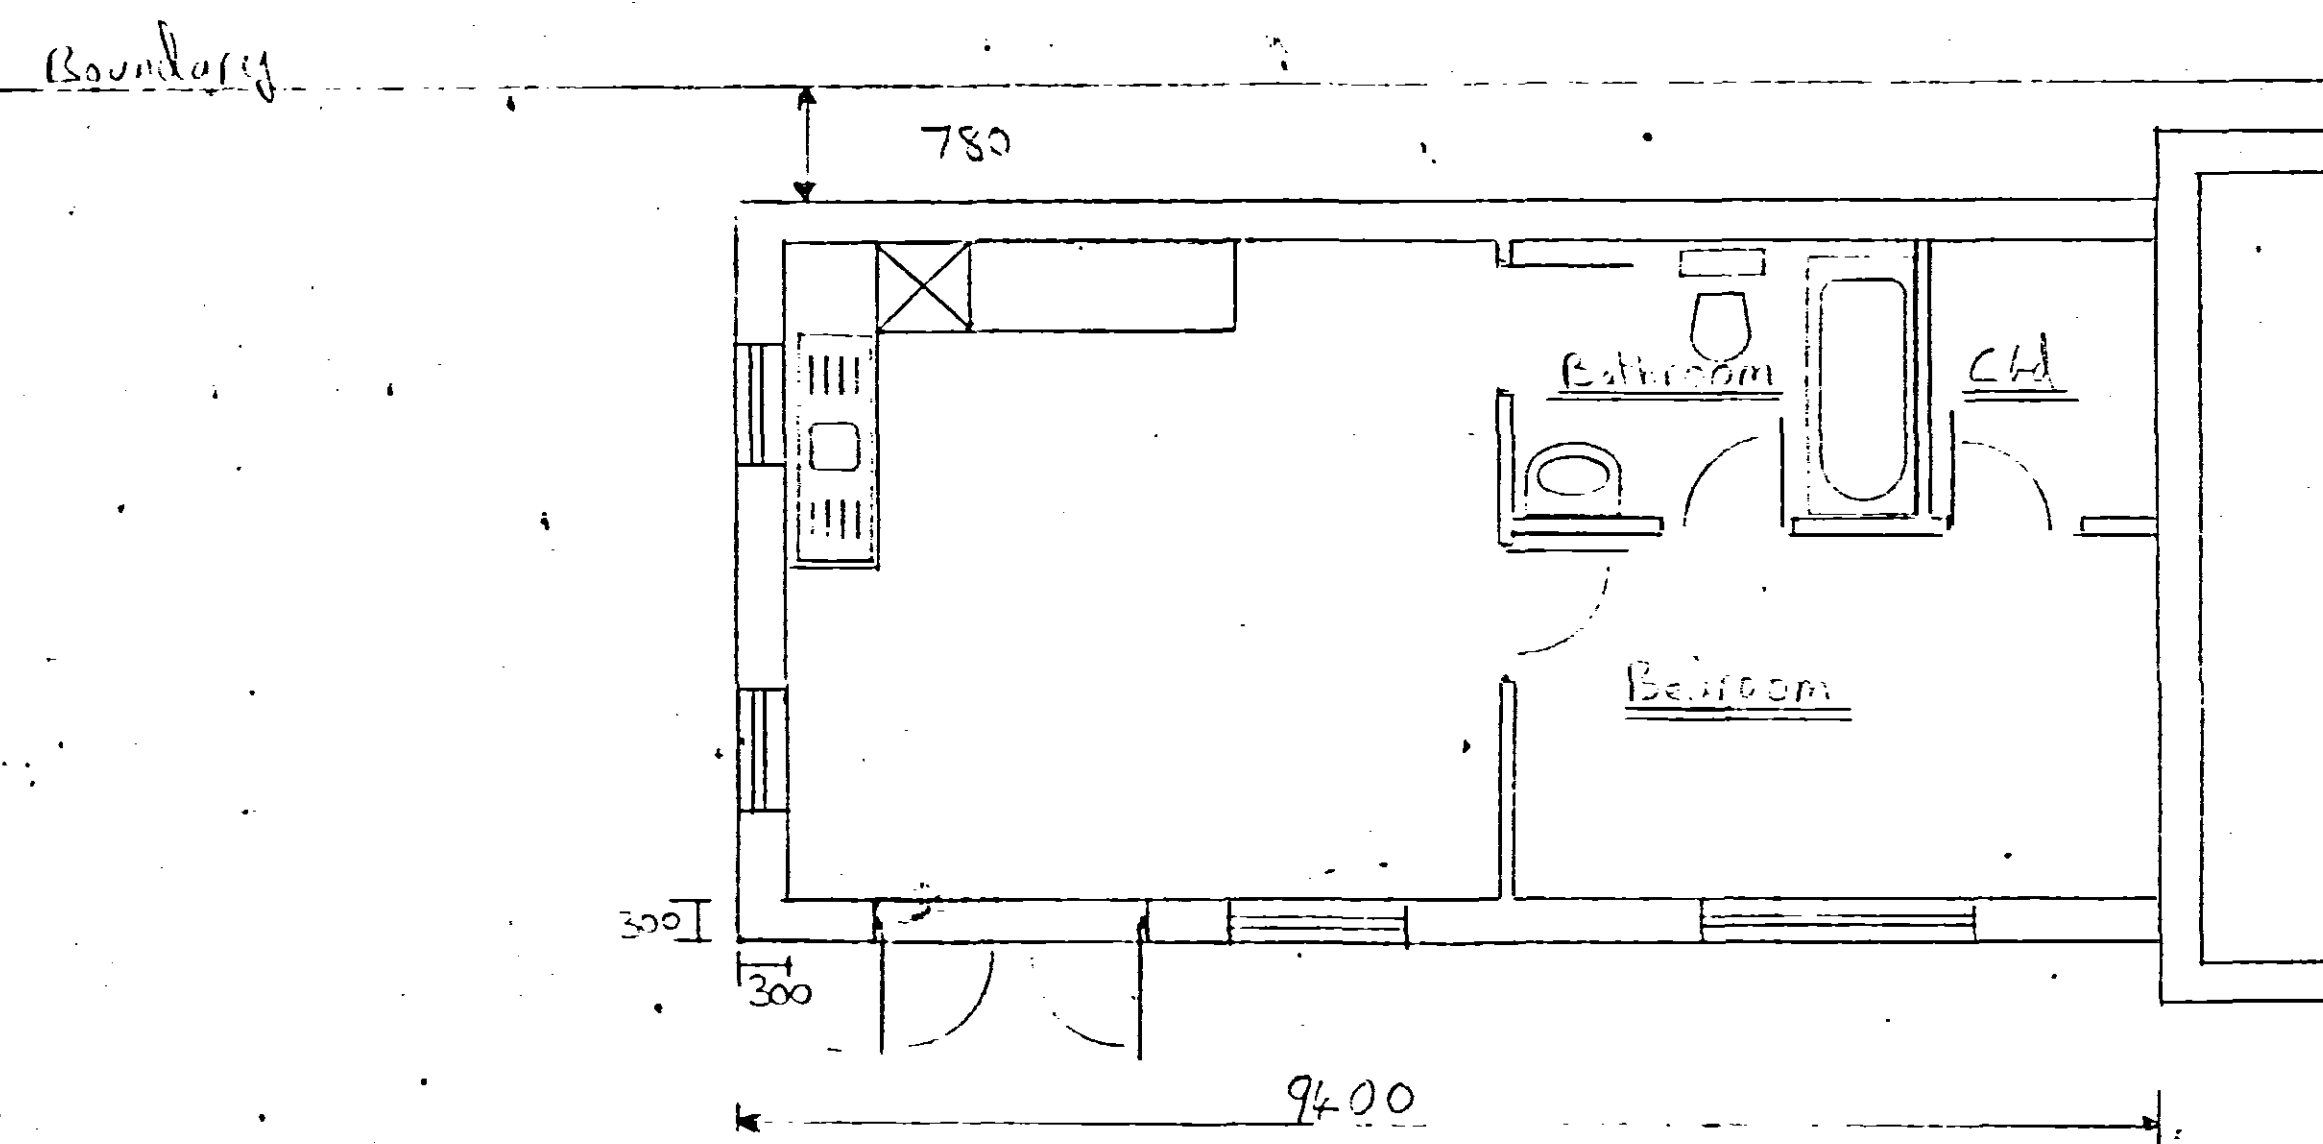

Proposed Annex

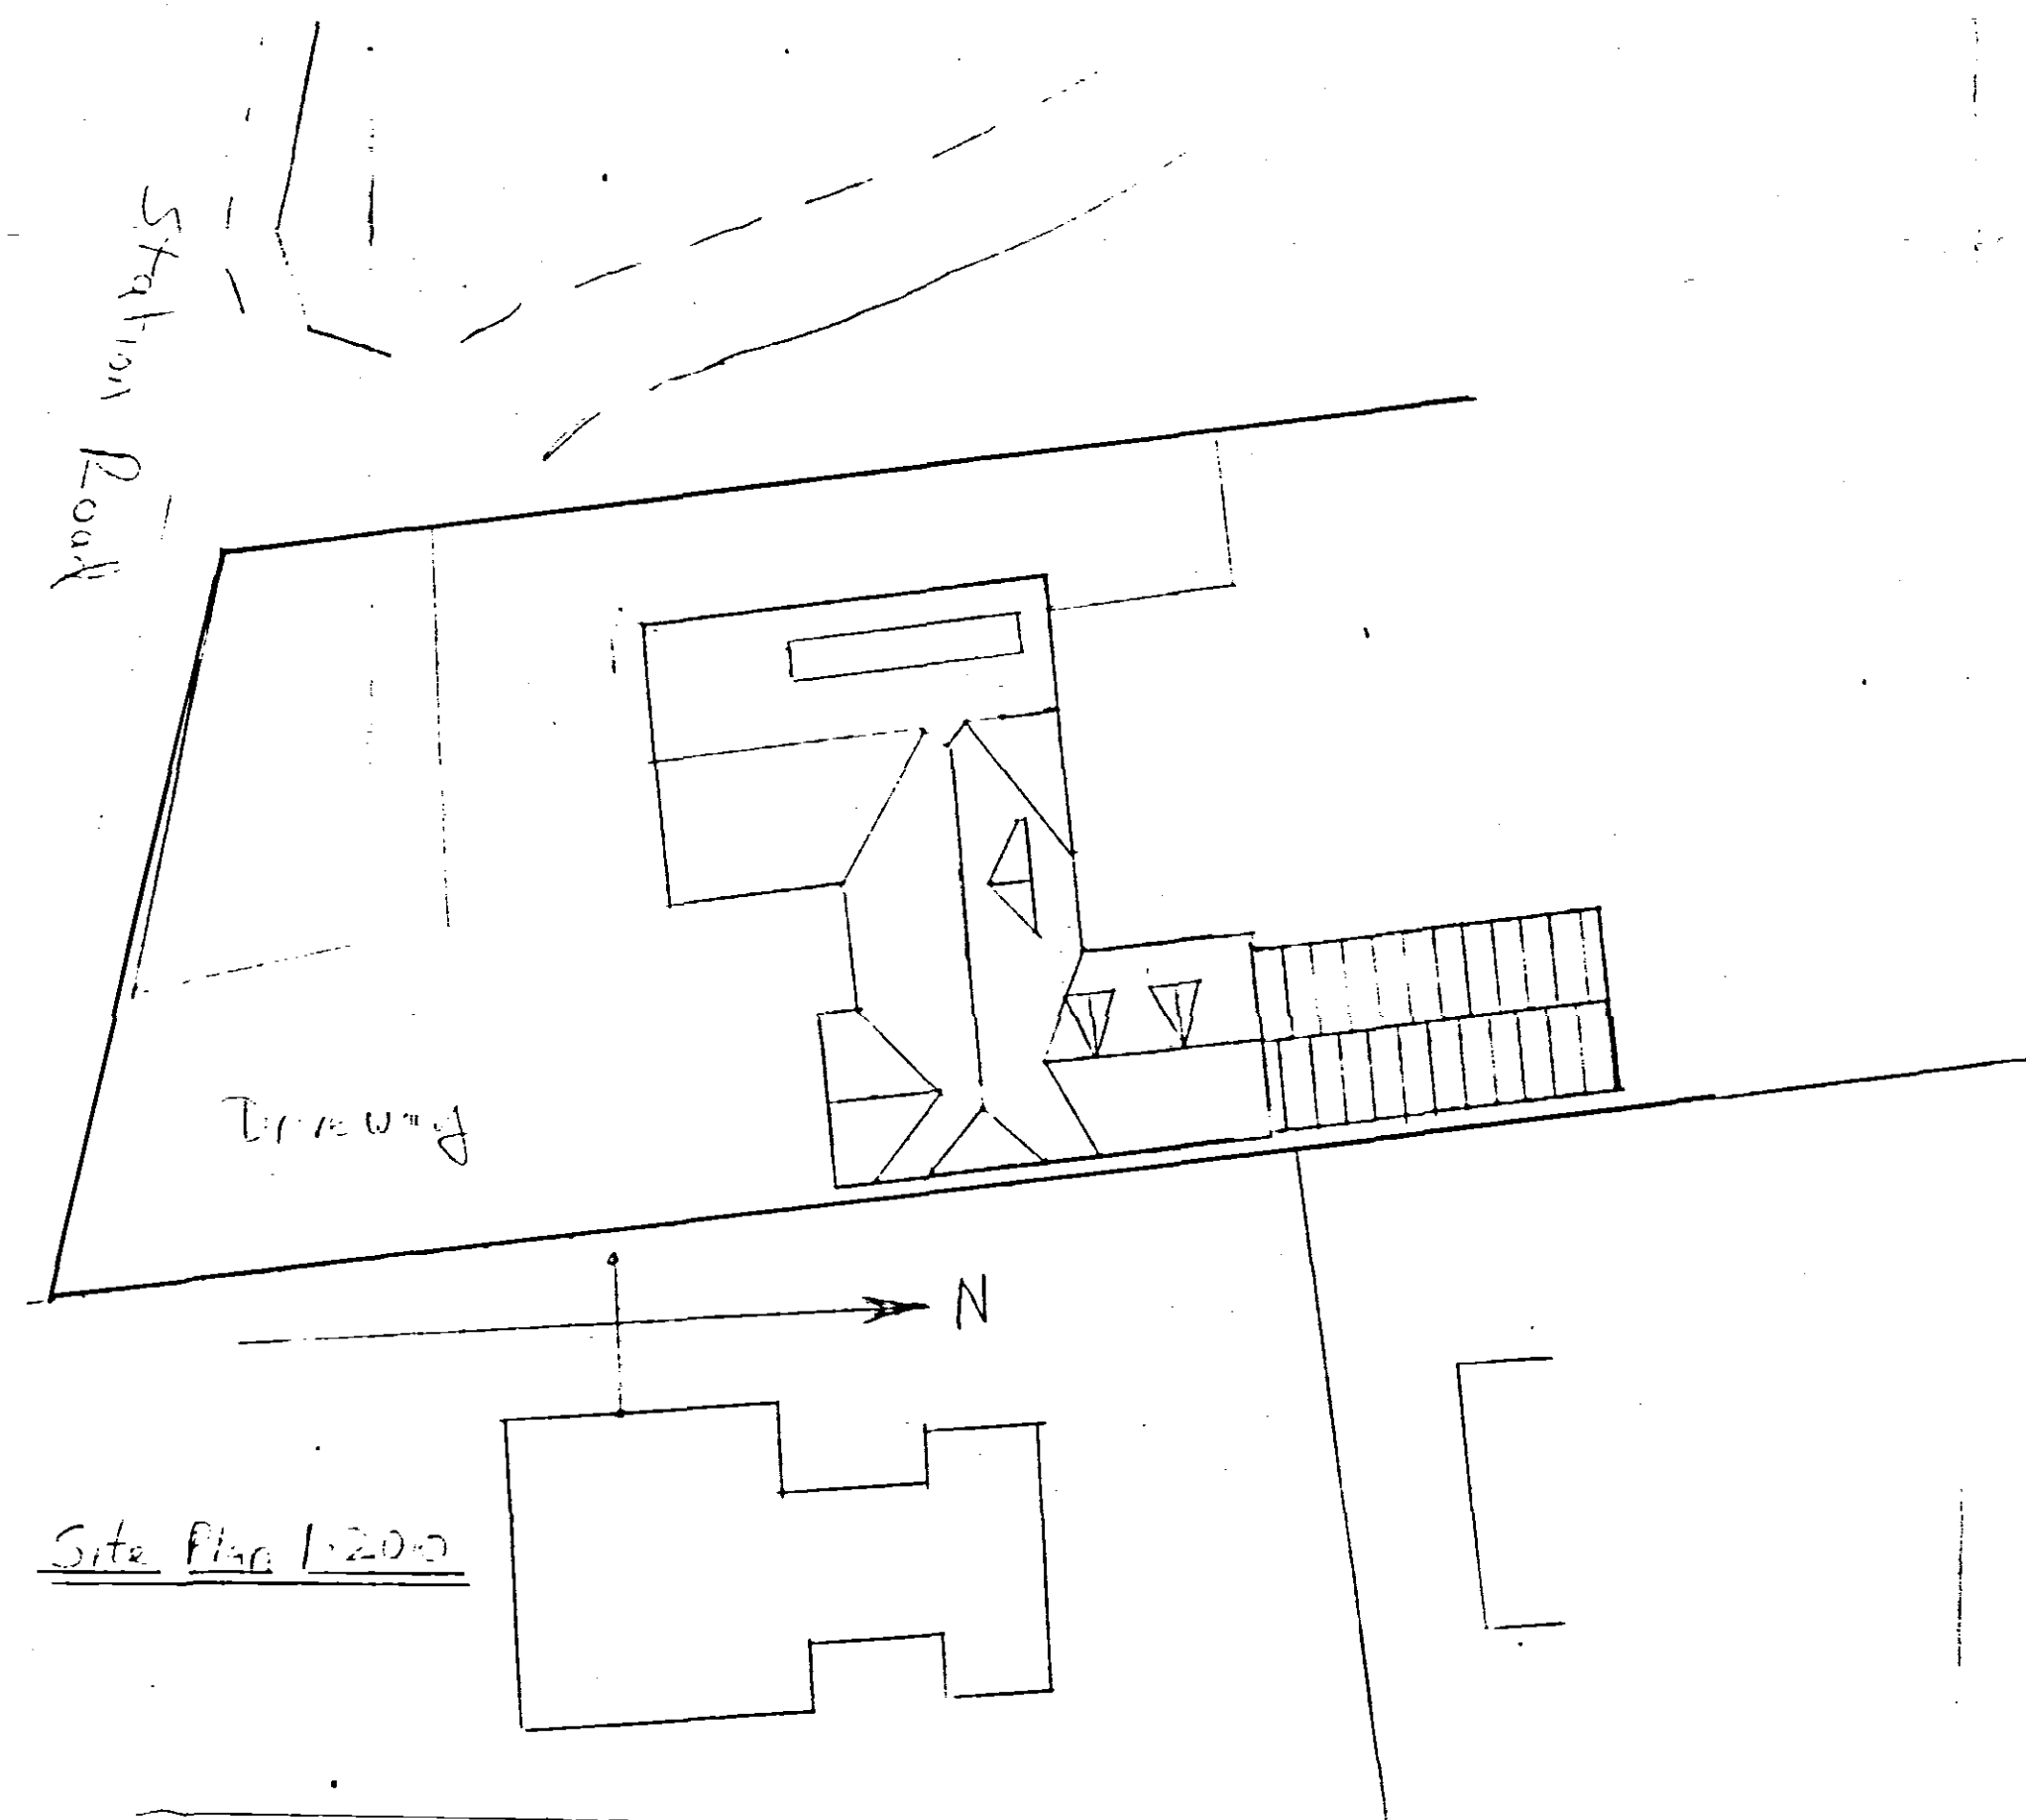

Site Plan 1:200

Proposed Annex for
Mrs Brown
43 Station Rd.
Tall Gate,
Wisbeck.

Drawings by AAB (AnFoss Ltd)
87 Leverington Common
Leverington,
WISBECH,
CAMBS
PE15 5BH
Tel 01945 43266 or 07834 21111

Scale 1:100 and 1:50

Planning

SHDC
PLANNING & DEVELOPMENT
21 SEP 2006
Ref. 1099106

AMENDED PLAN
Ref. A
DETERMINED
PLAN