




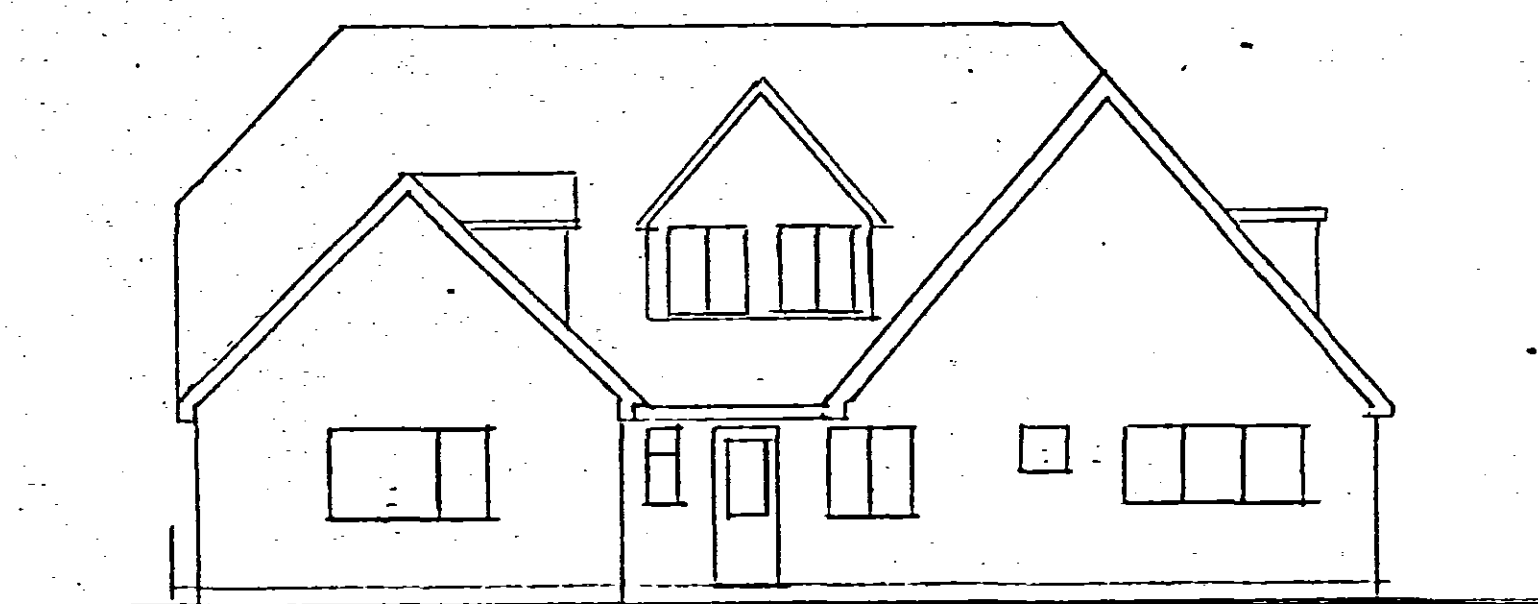


Existing Rear Elevation

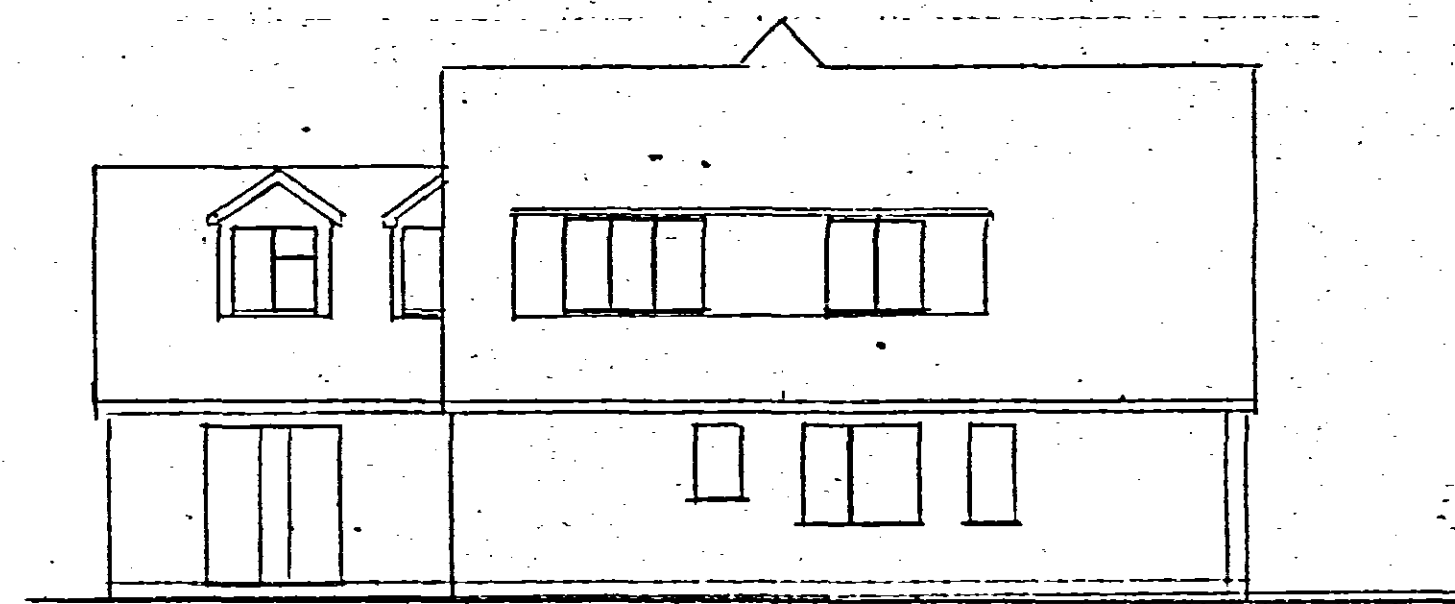


Existing Side Elevation

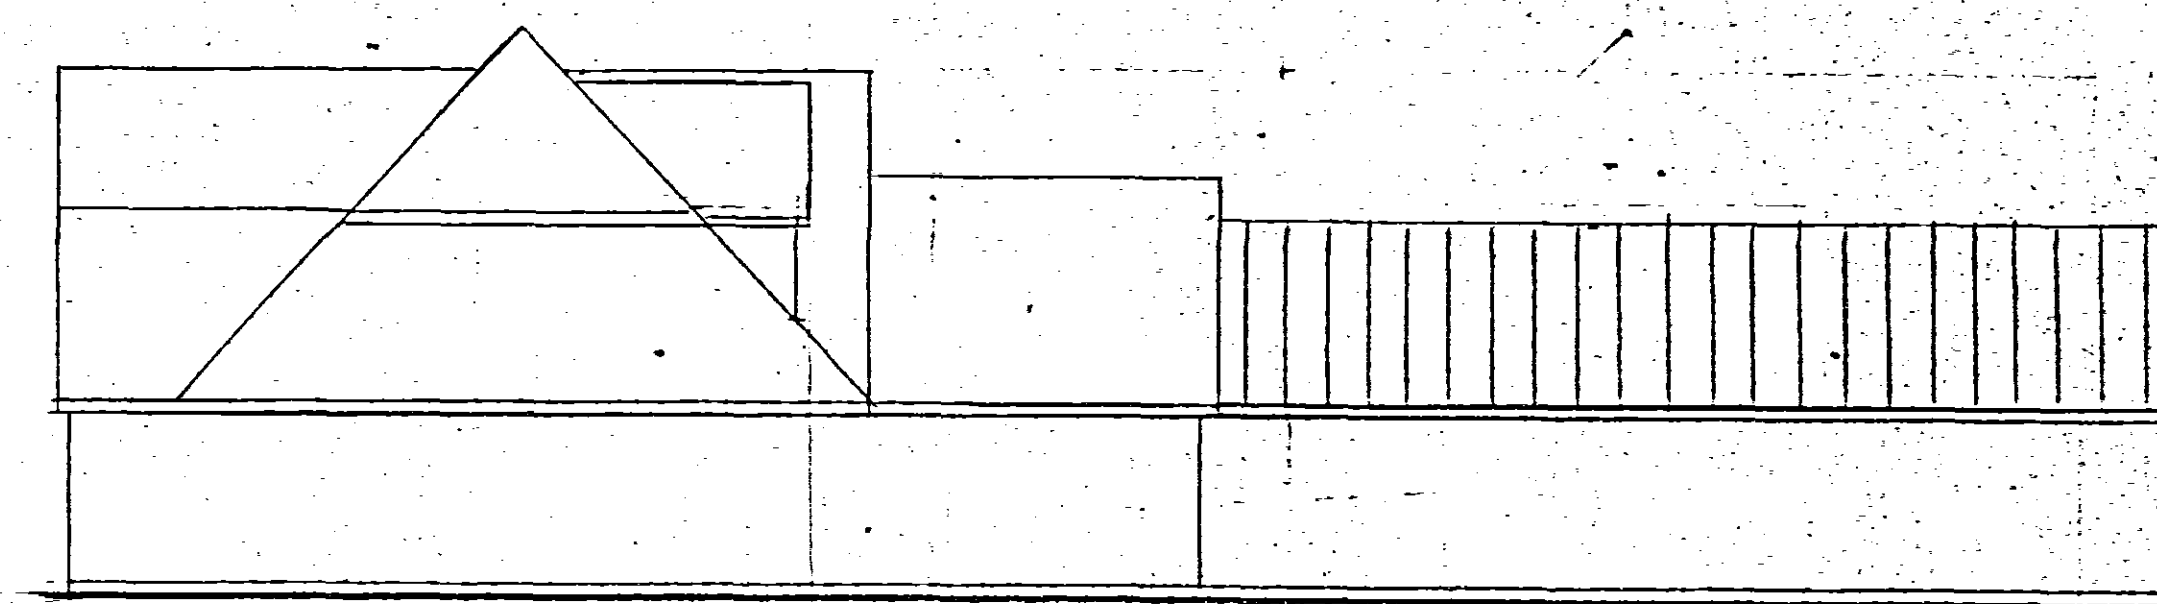


Existing Side Elevation

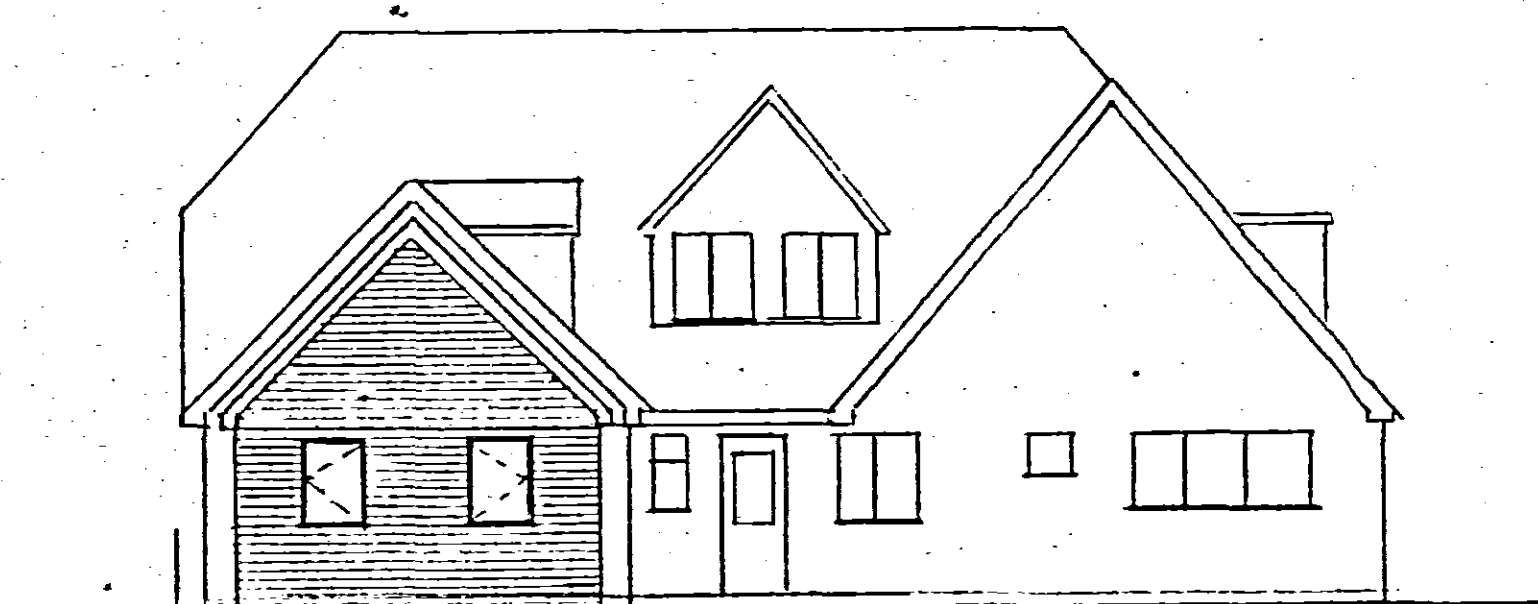


Proposed Rear Elevation

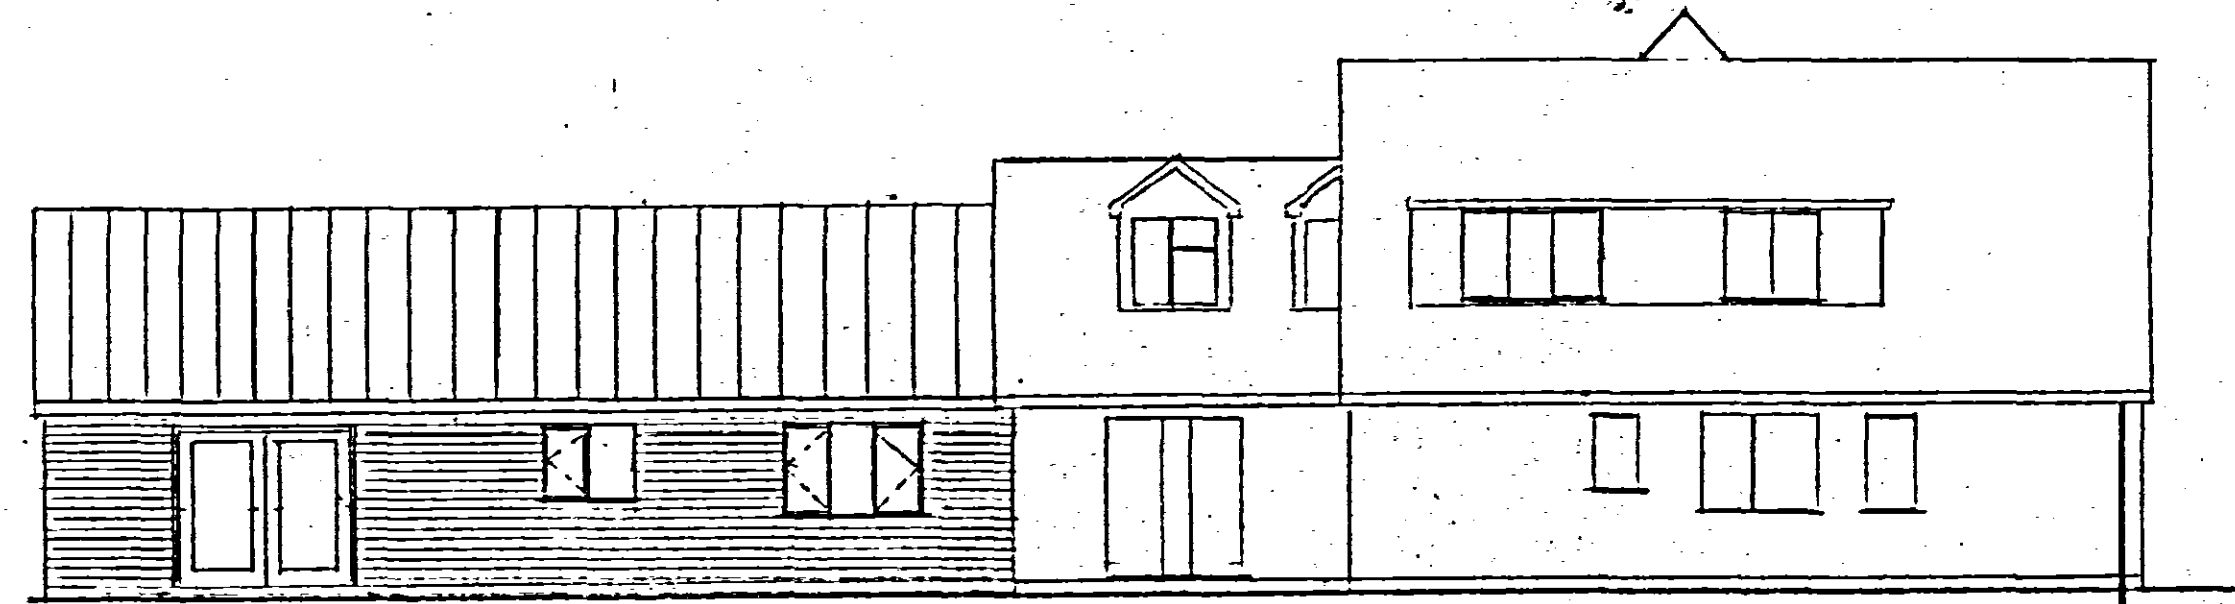


Proposed Side Elevation

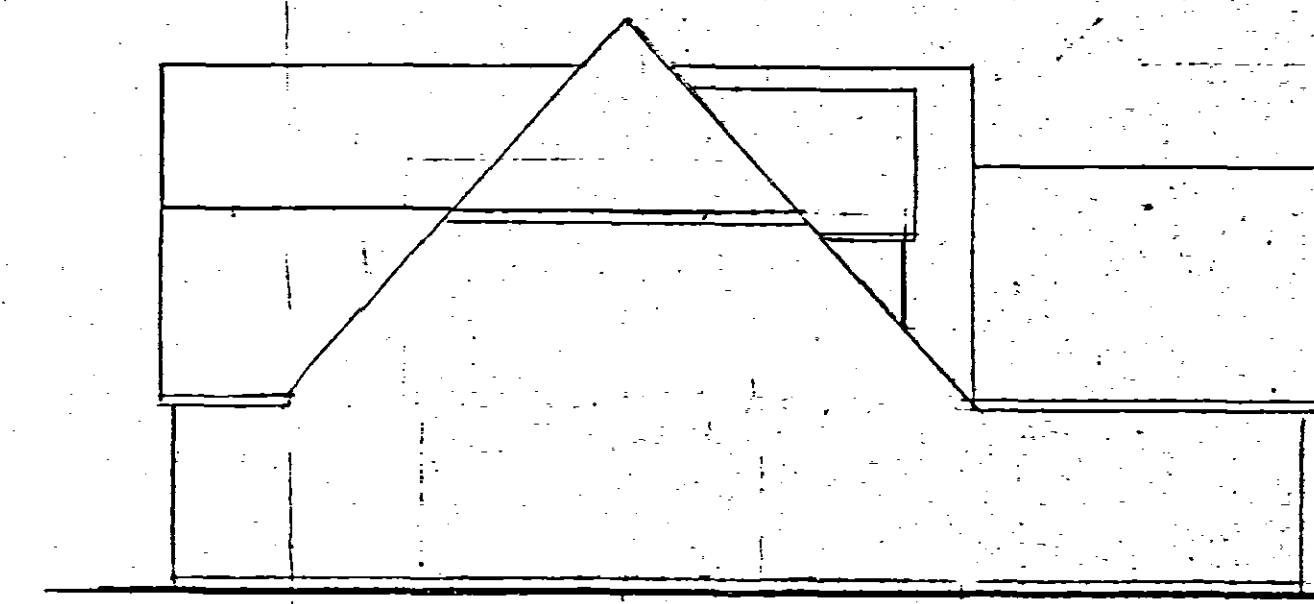

Proposed Side Elevation

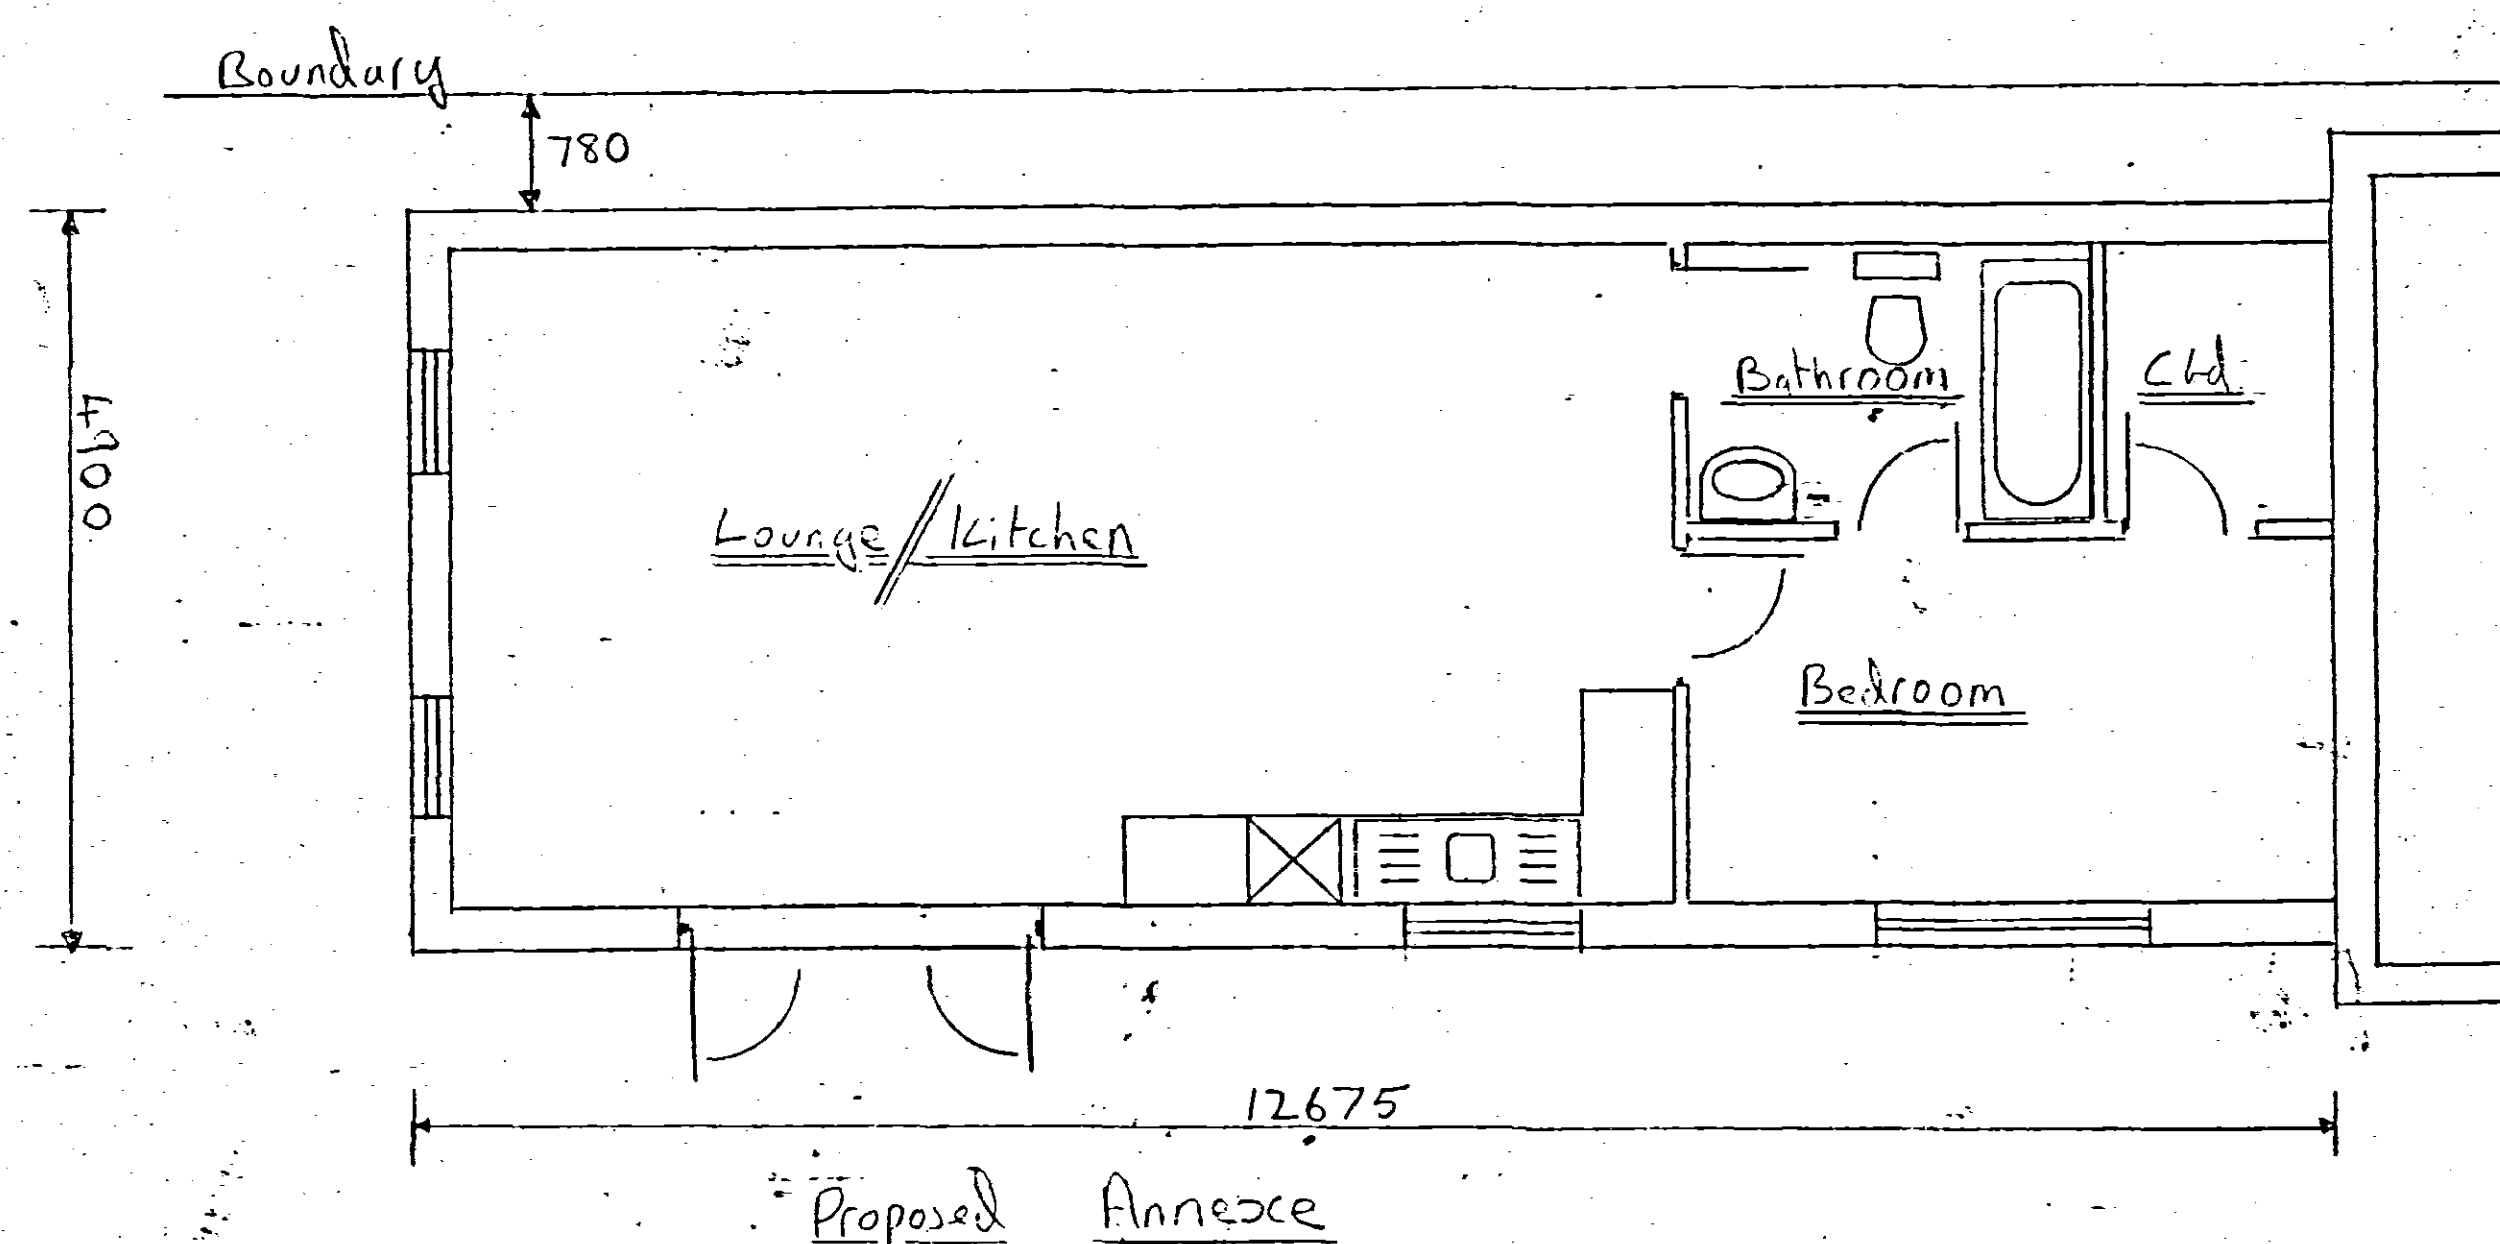

Proposed Annexe

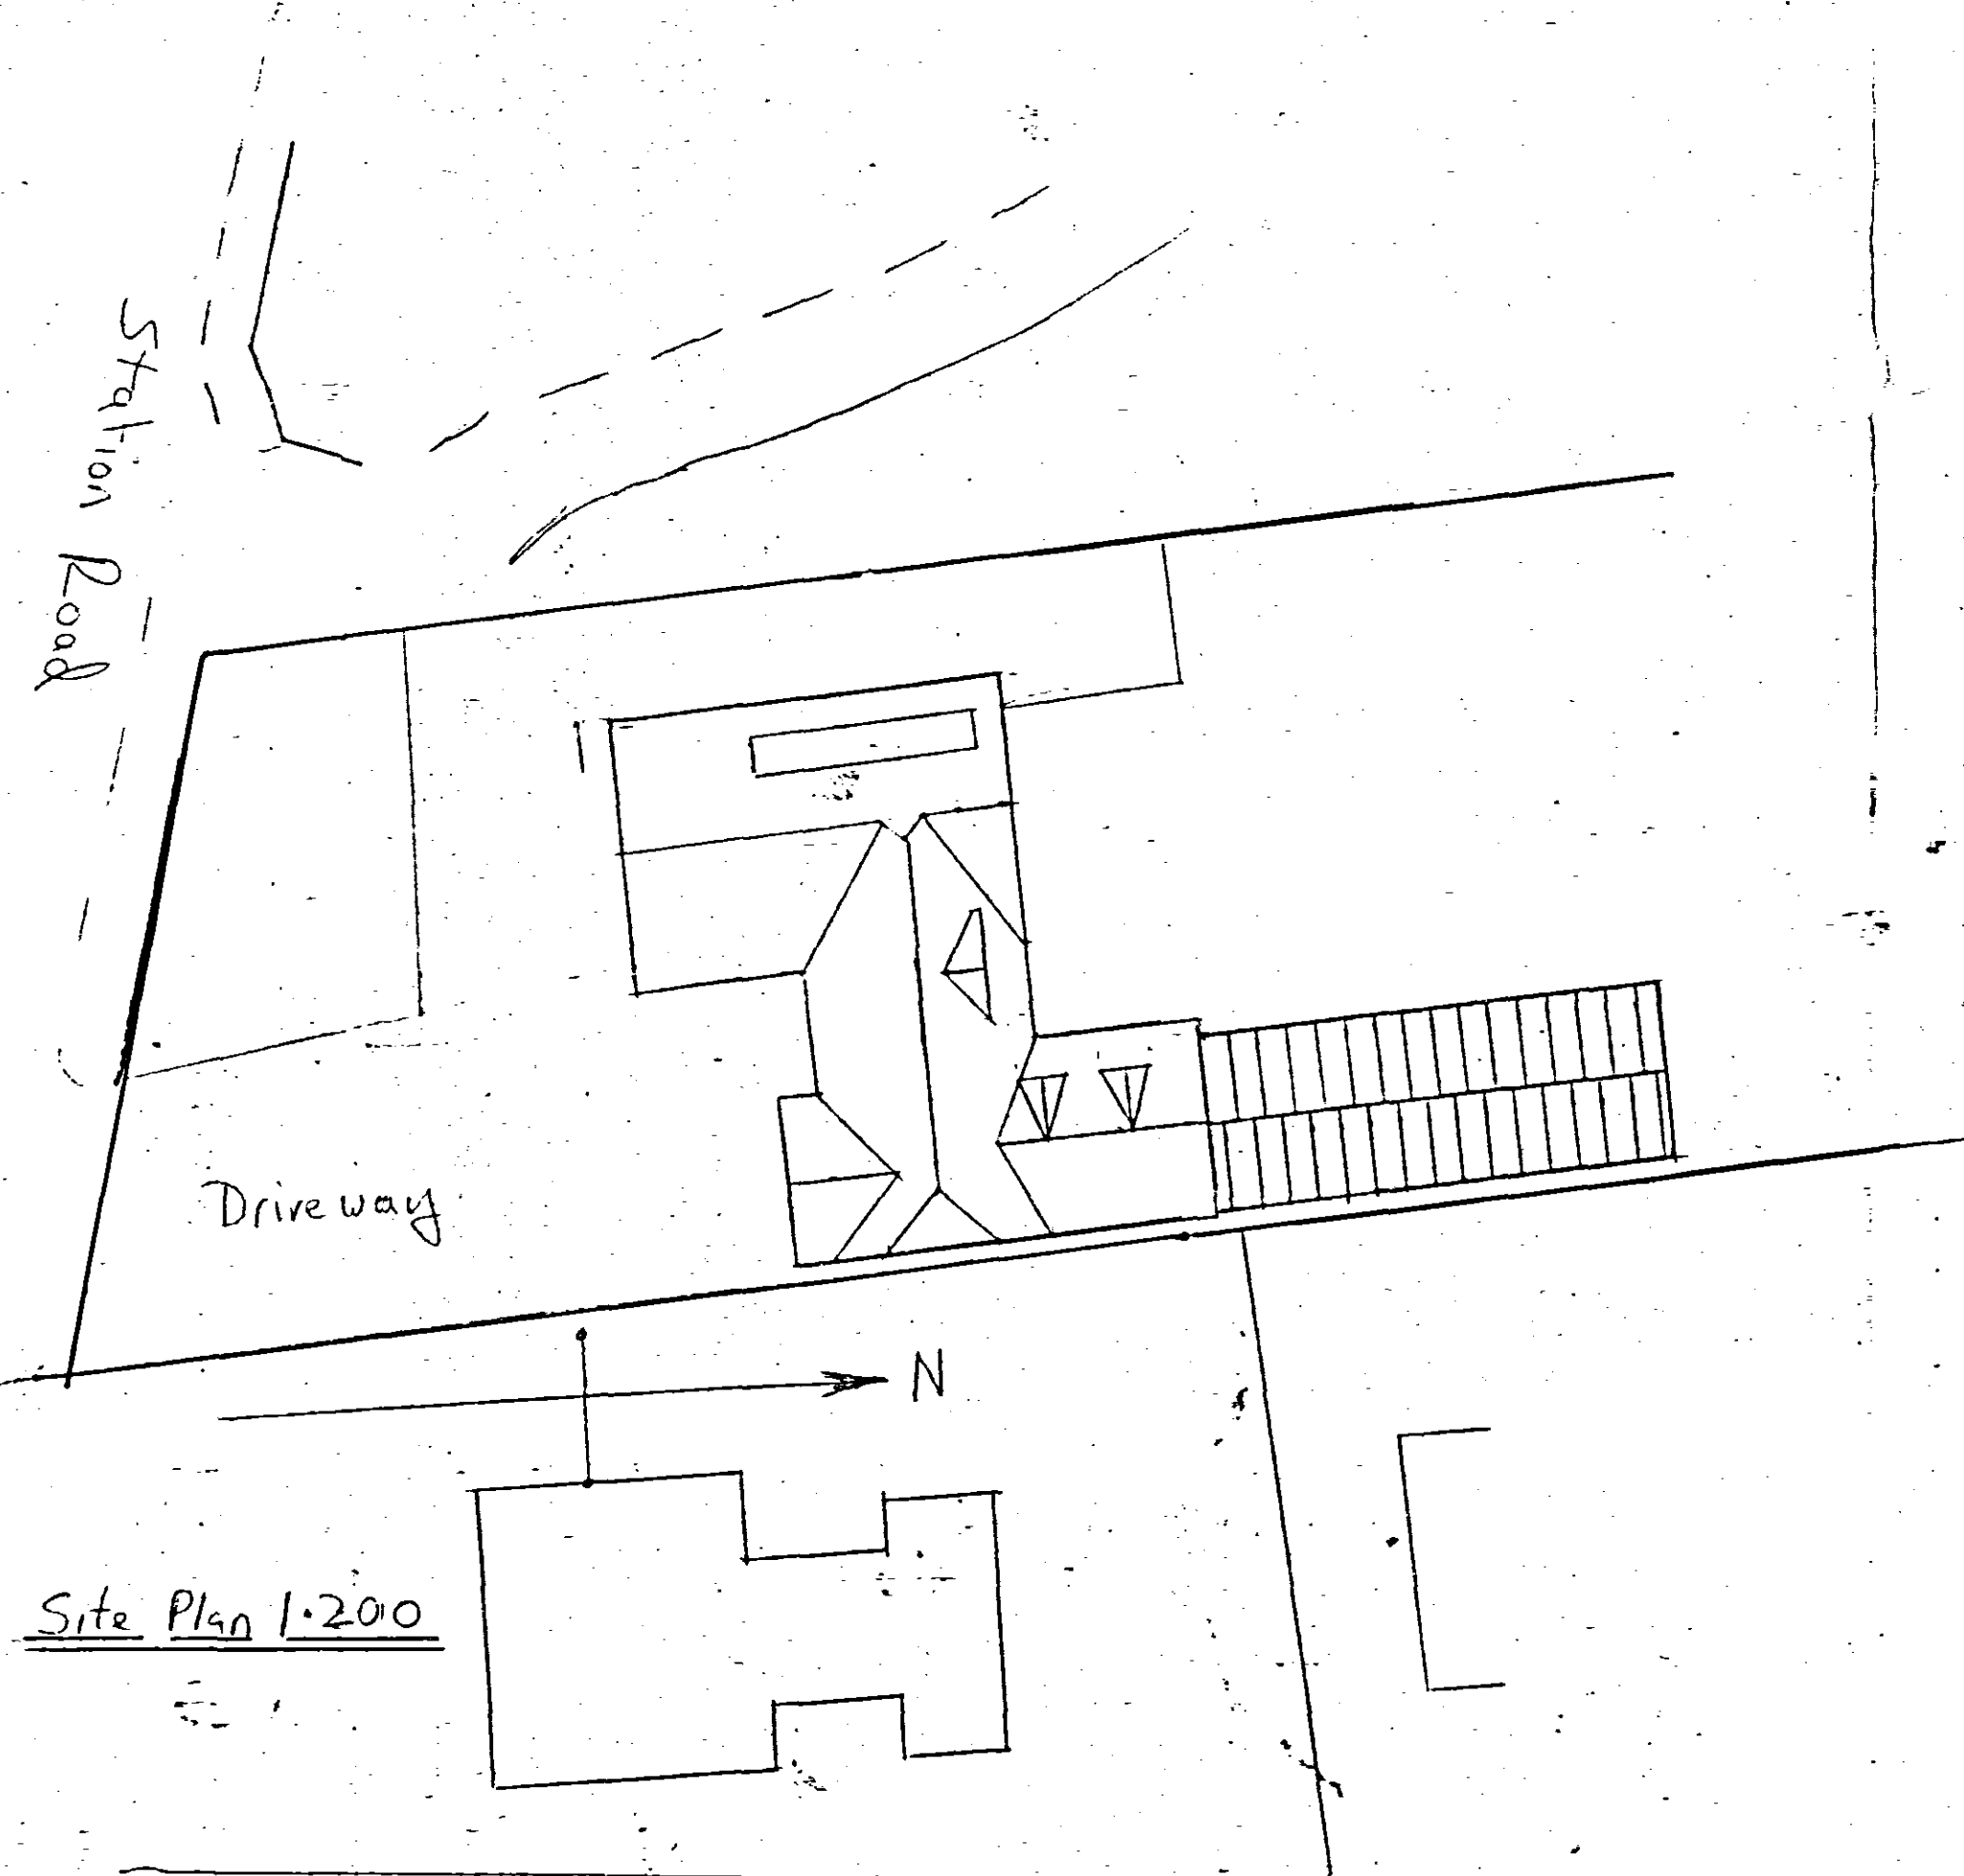

Site Plan 1:200

Proposed Annexe for
Mrs. Brown
43 Station Rd,
Tydd Gote,
Wisbech.

Drawings by AAB (AnFoss Ltd),
87, Leverington Common,
Wisbech,
CAMBS.
PE13 5BH.

Tel. 01945 266266 or 07836 246446

Scale 1:100 and 1:50

Planning.

SUPERSEDED

SHDC
PLANNING & DEVELOPMENT
- 8 AUG 2006
Ref. 1099/06