
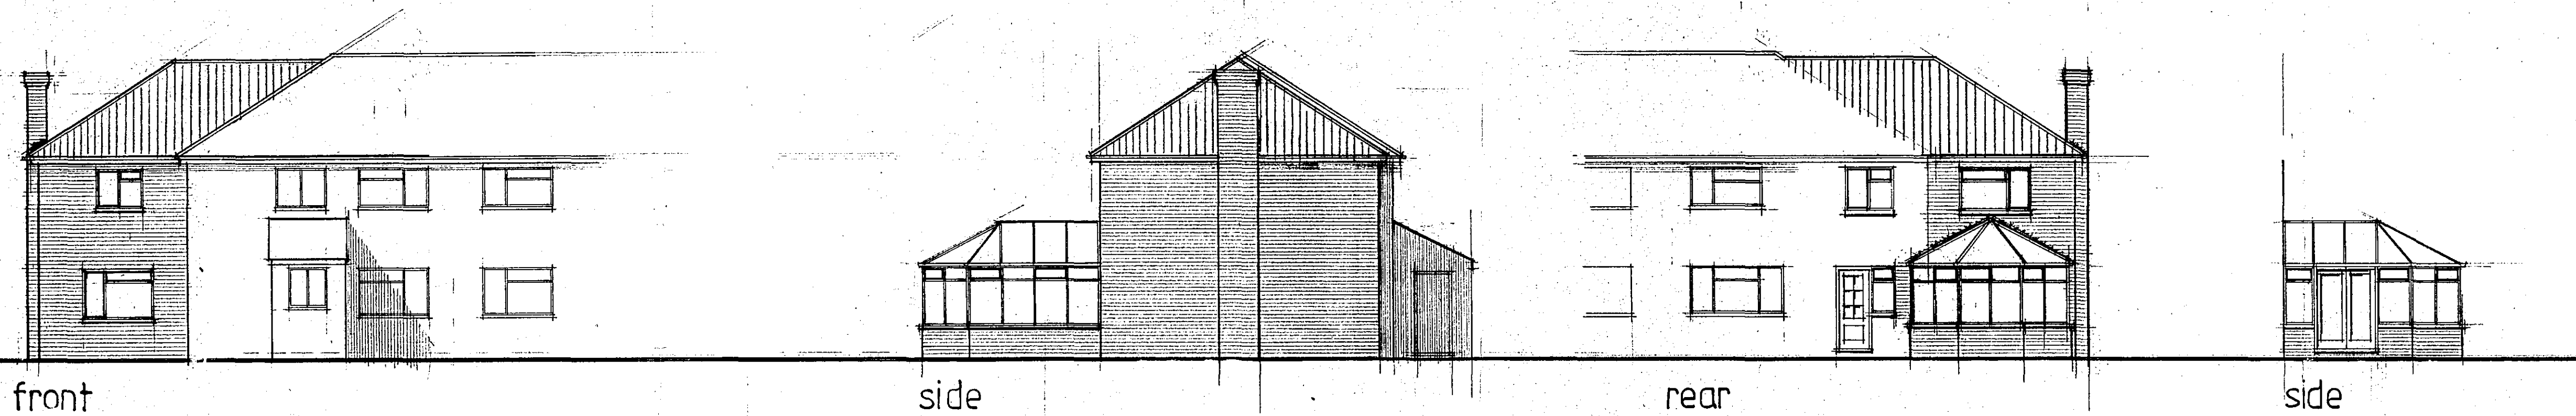
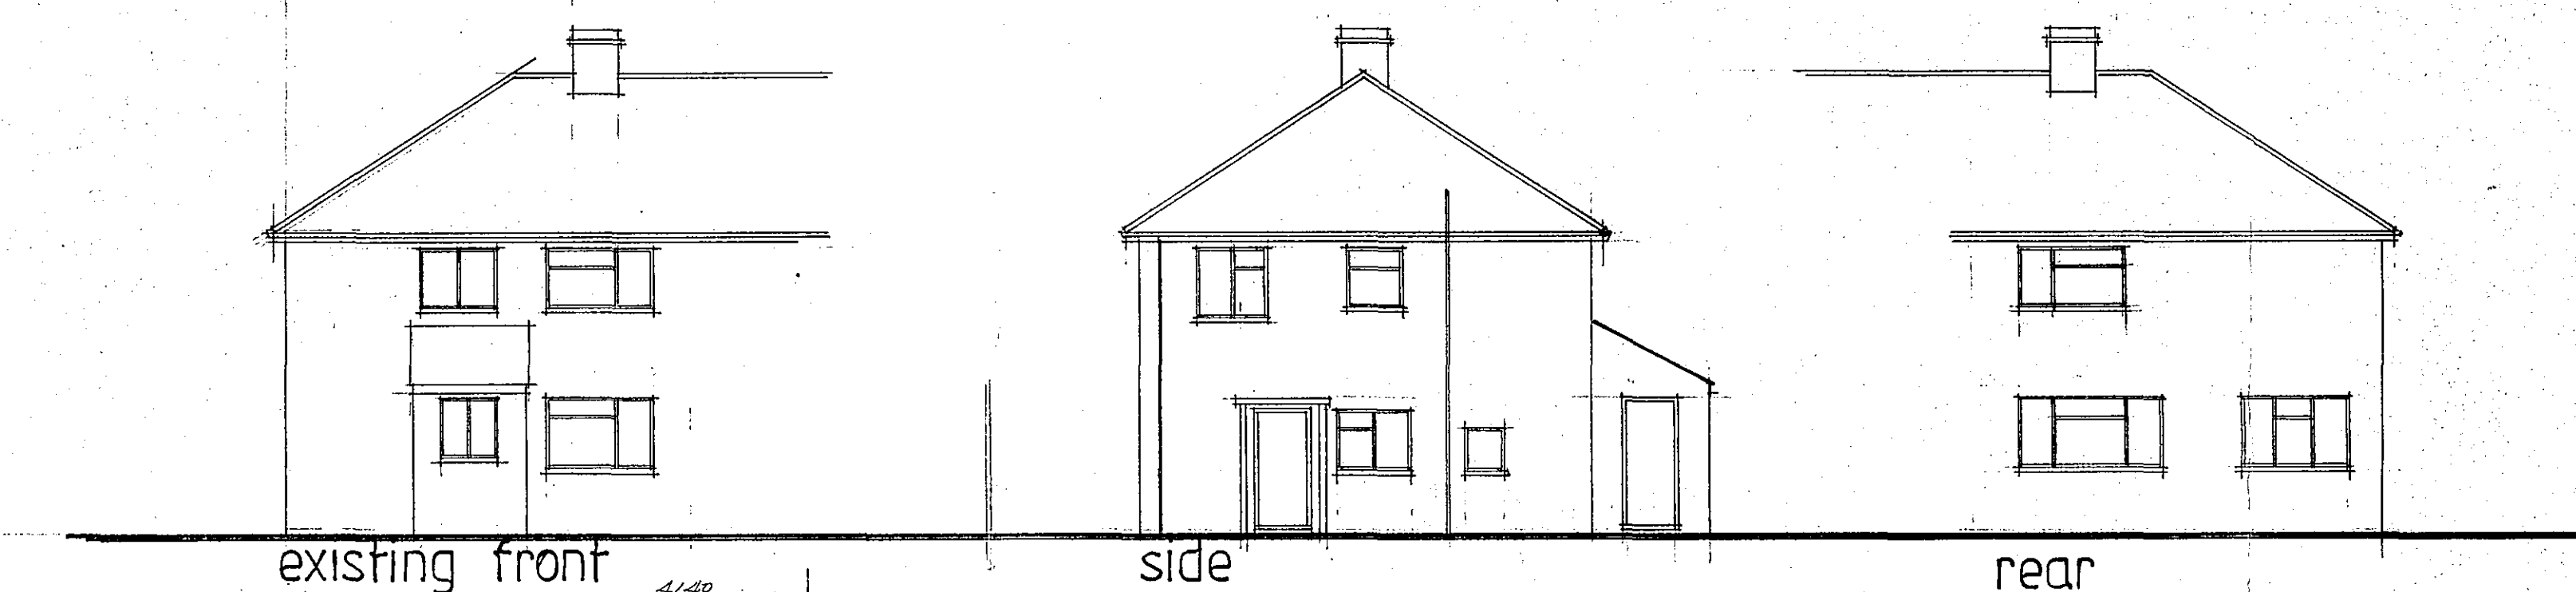
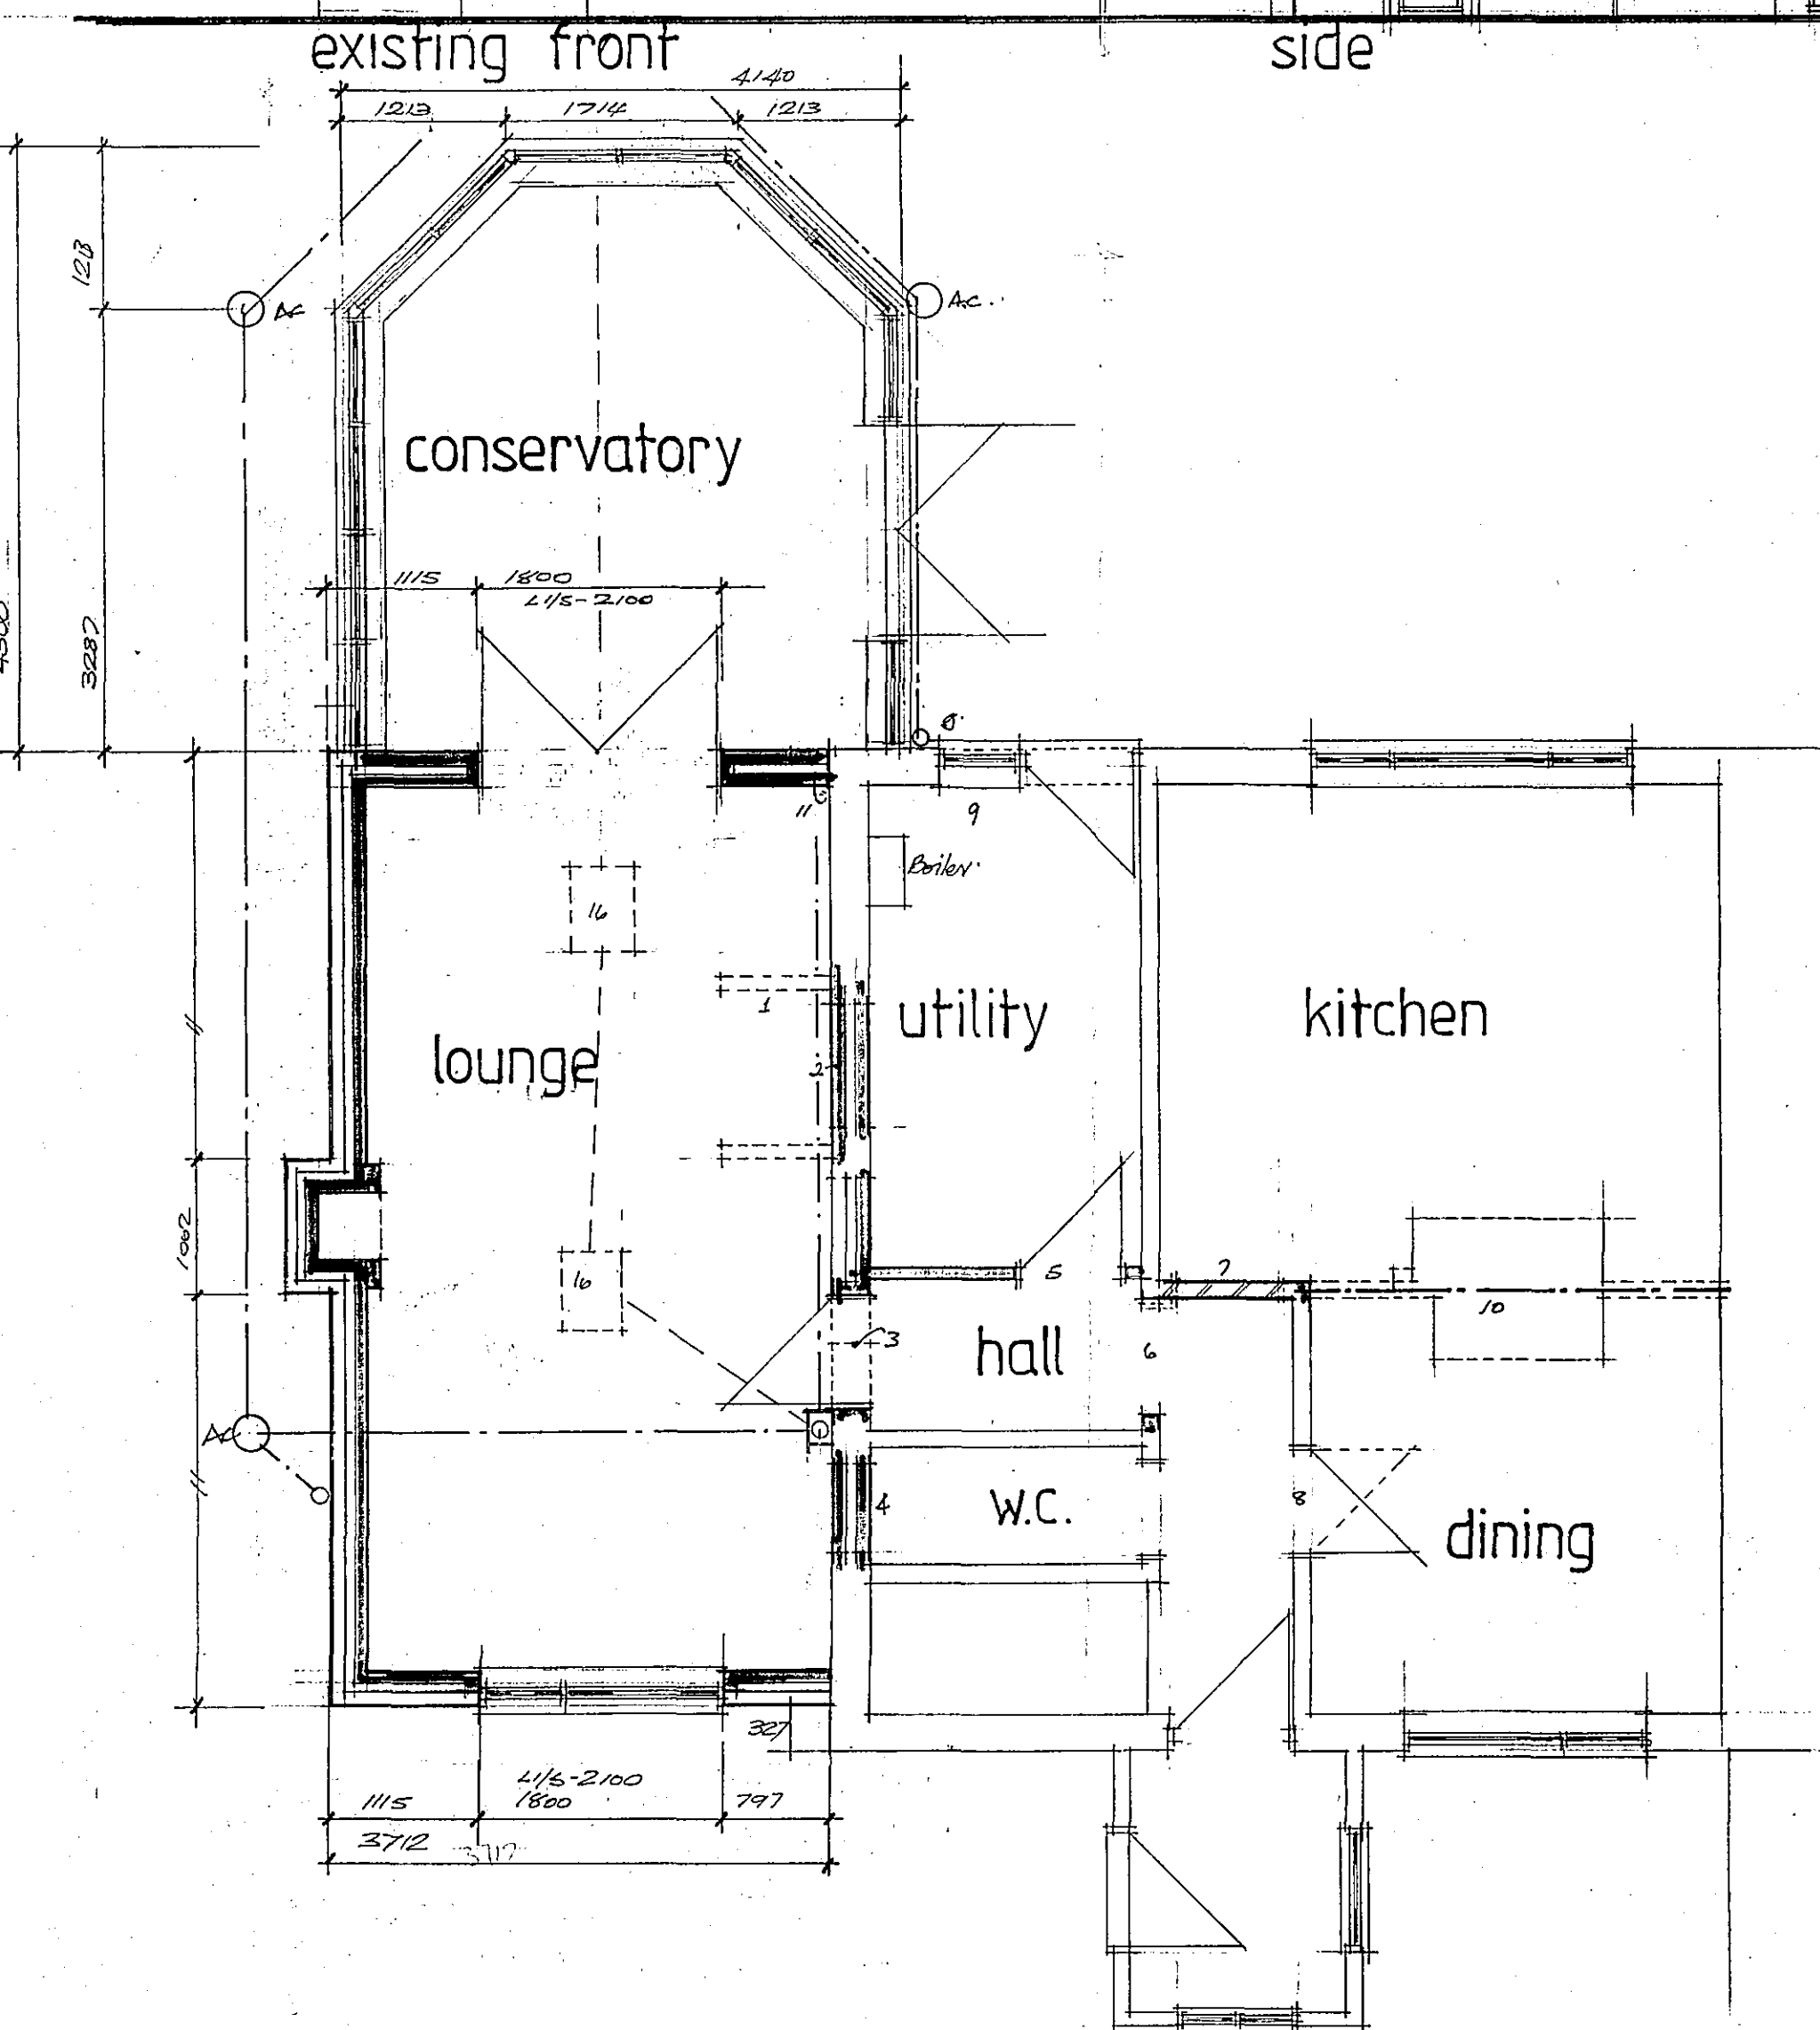
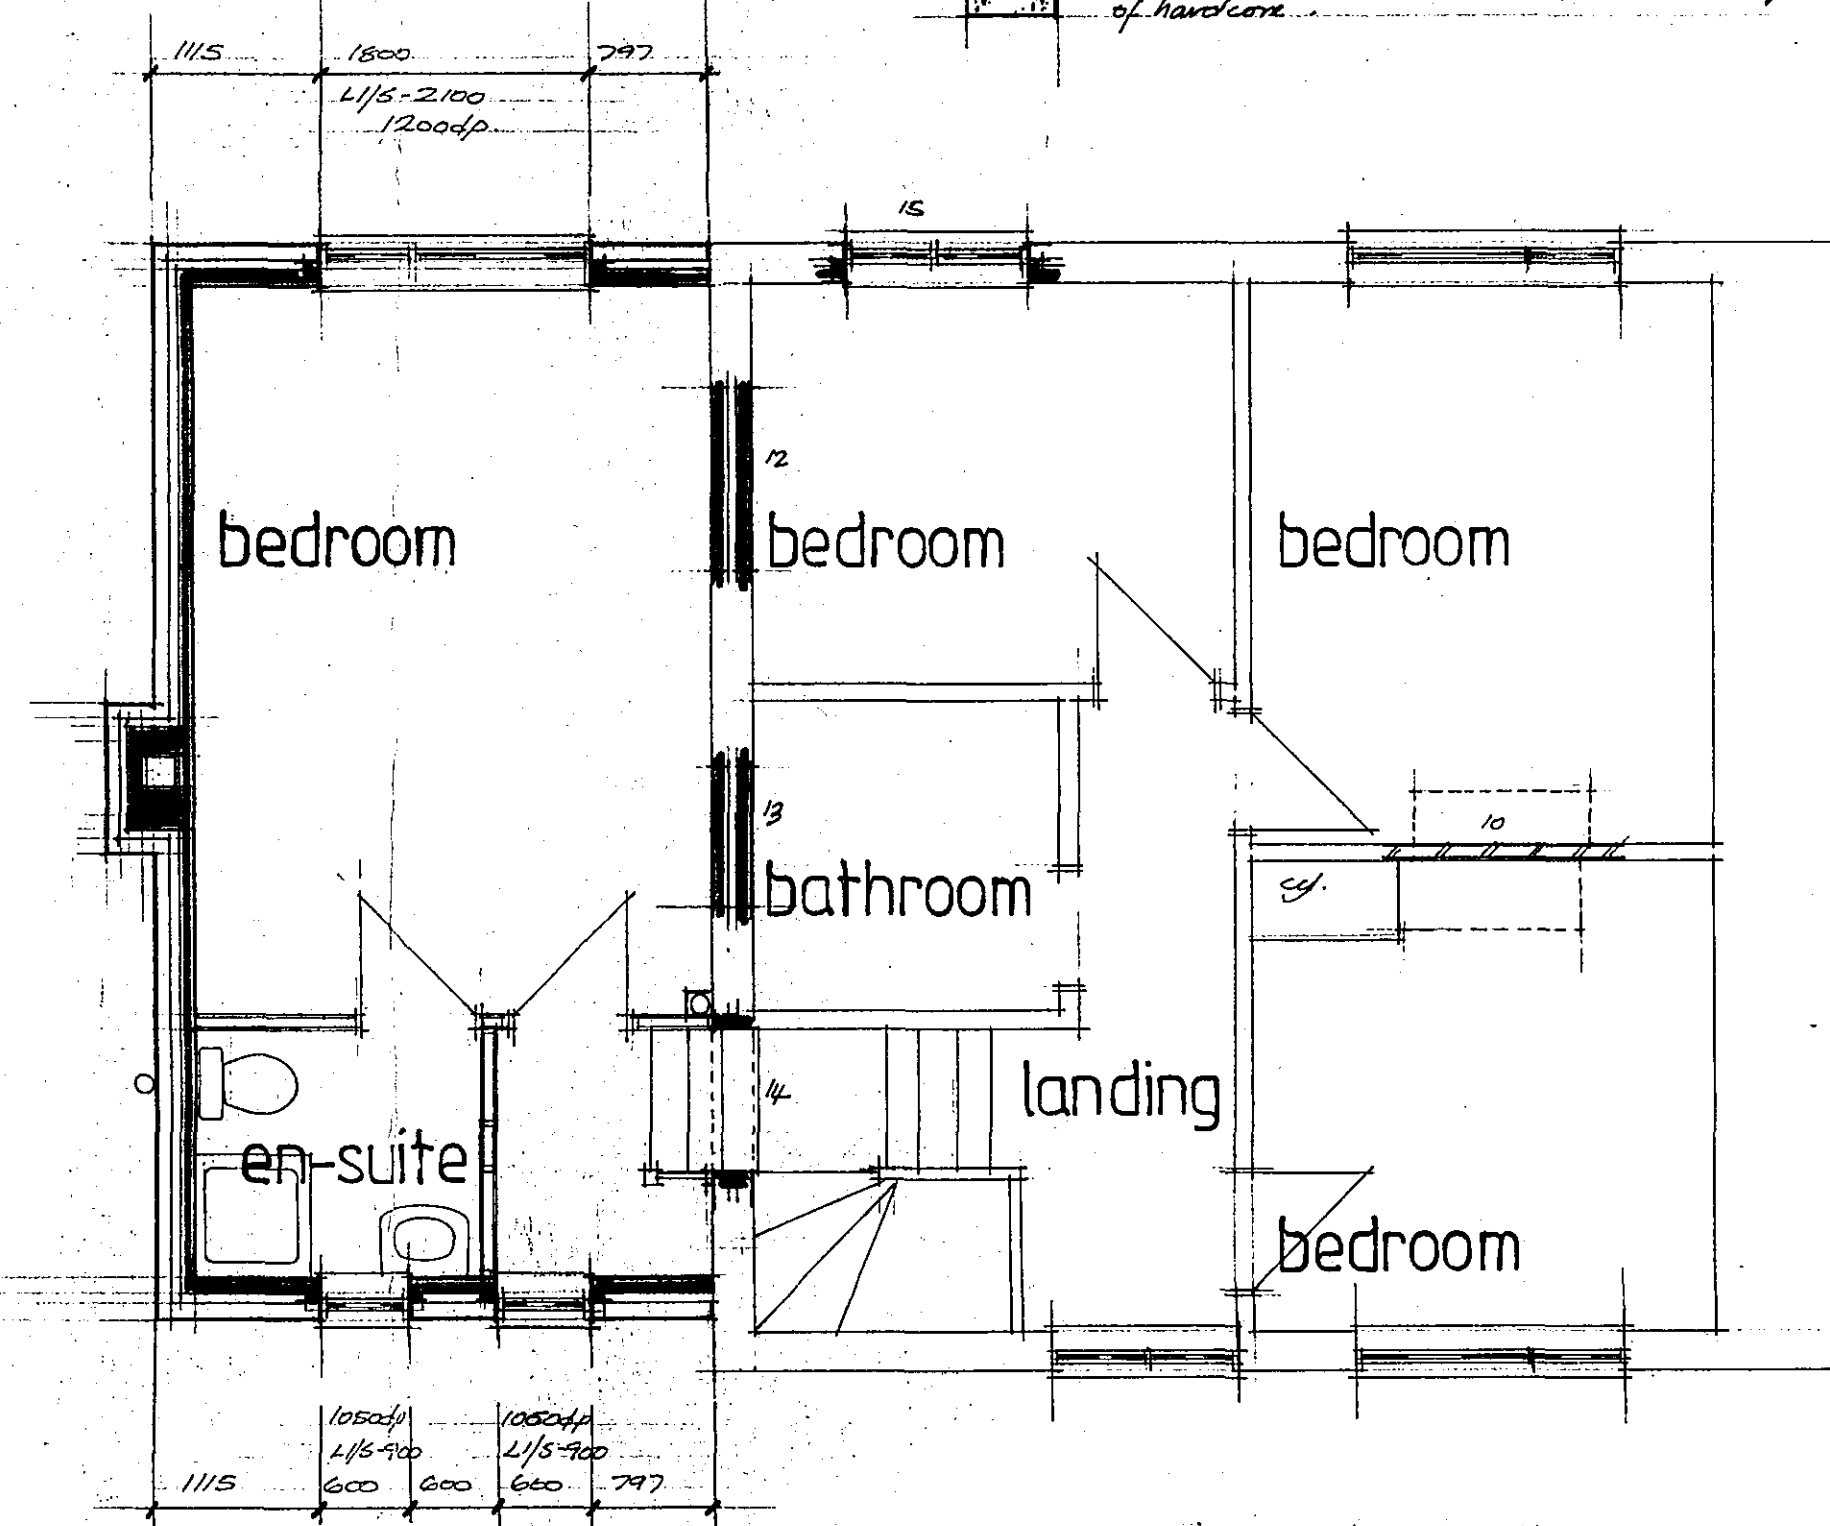
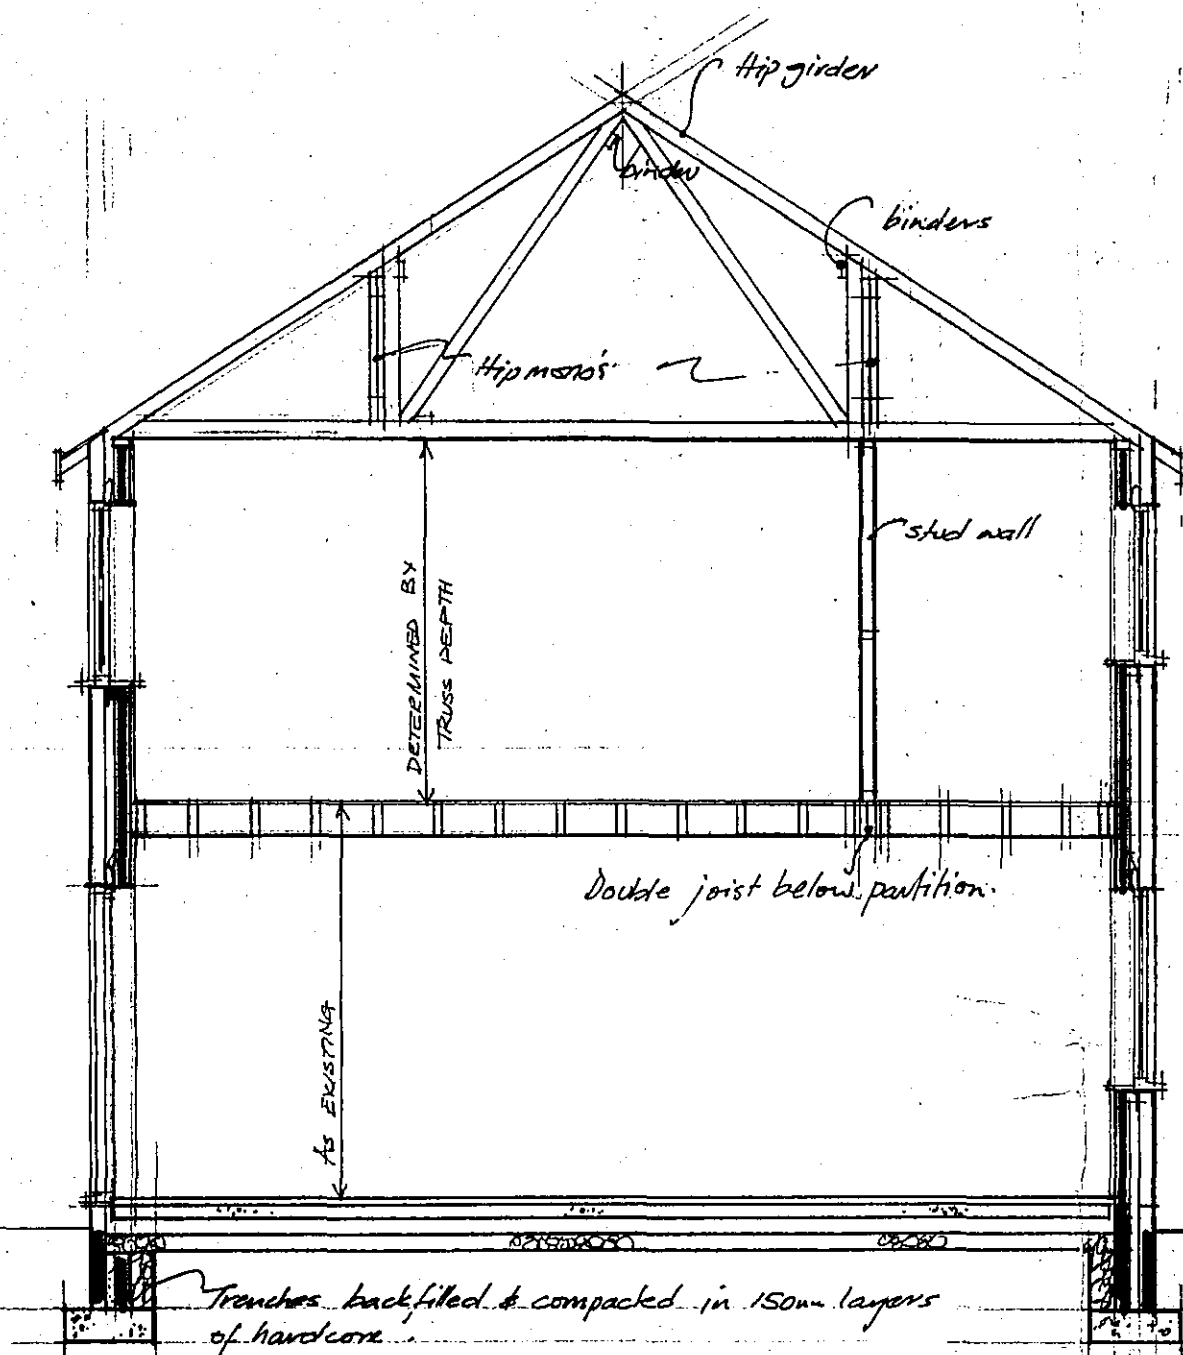


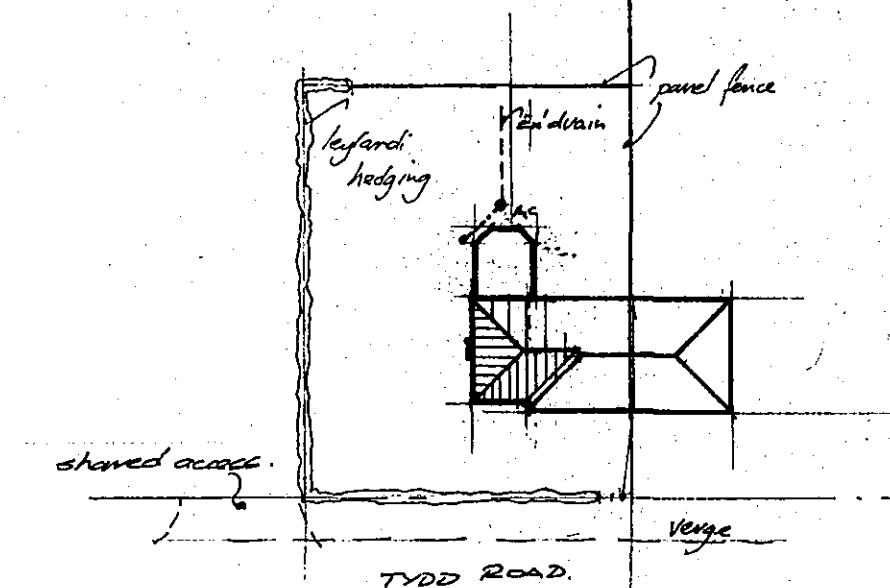

THE PRINCIPAL CONTRACTOR IS TO CHECK ALL DIMENSIONS ON SITE BEFORE COMMENCING WORK AND REPORT ANY DISCREPANCIES TO THE DESIGNER. ALL SETTING OUT DIMENSIONS SHOULD BE CHECKED AGAINST THE CORRESPONDING FLOOR PLAN. This drawing is copyright and may not be altered, traced, copied, photographed or used for any purpose other than that for which it is issued, without prior written permission from K.L. Elener. Do not scale from this drawing.

Trial hole data is not conclusive of soil conditions over the whole area of the site but representative only of the conditions at that location. Sub-strata and man made conditions may be exposed upon commencement of works which may reveal conditions not anticipated thus requiring further design input. No liability for such occurrences are accepted by K.L. Elener.

Nothing on this drawing should be taken as contractual between any parties unless specifically referred to in a third party contract.

Ordnance Survey extract reproduced from the Ordnance Survey 1/2500 or 1/1250 map with the permission of The Controller of Her Majesty's Stationery Office © Crown Copyright K.L. Elener 9 The Greys March Cambs PE15 9HN License No.AR100019016

Rev. E	
Rev. D	
Rev. C	
Rev. B	
Rev. A	15/08/05

Partners: K.L. & J. Elener Trading as K.L. Elener Architectural Design

K. L. Elener
Architectural Design
9 The Greys, March,
Cambs, PE15 9HN
Tel: 01354 - 658854
Email: Ken@elener52.freemove.co.uk

Project
Two Storey Extension
5 Tydd Road
Sutton St James

Client
Mr D Vaughn

Title
Working Drawing

Ref
V2501

Scale: 1:50, 1:100, 1:200, 1:500, 1:1000 Date: March 05

DETERMINED PLAN

SHDC
Planning & Development
15 AUG 2005
Ref: 1118/05