


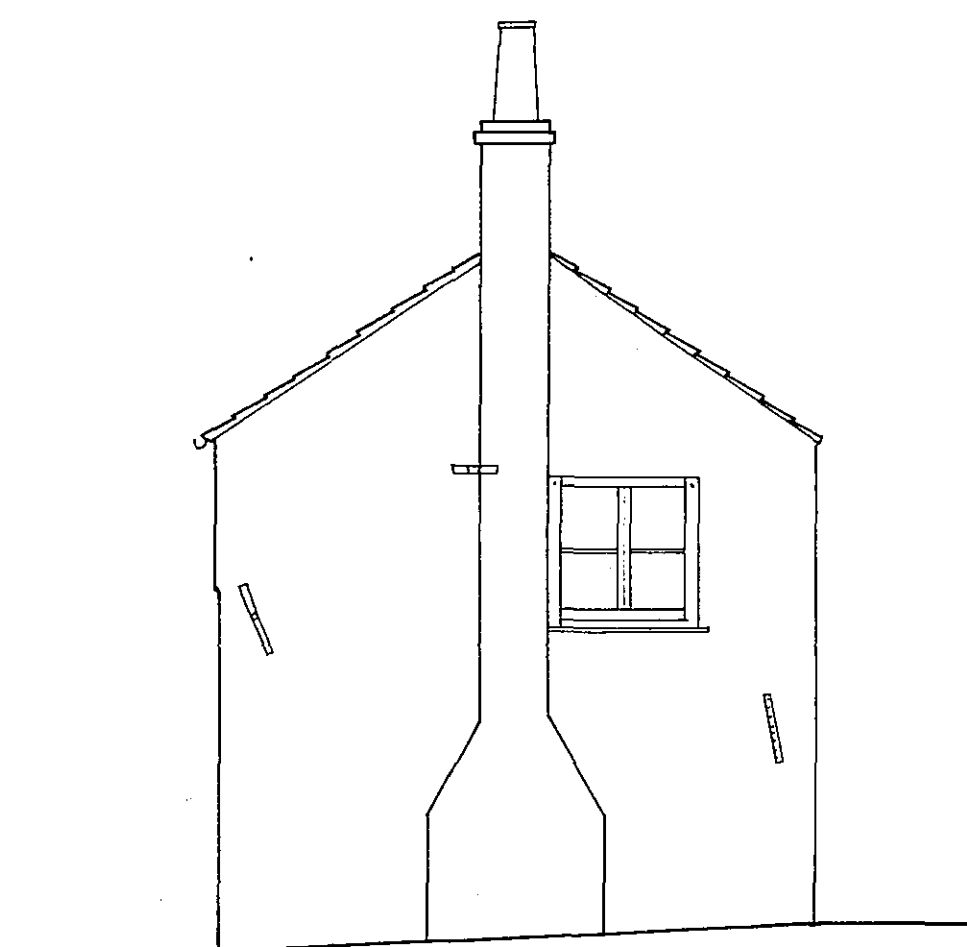

SOUTH ELEVATION


1:50

NB. Shown without oil tank & mounting.




EAST ELEVATION

1:50.

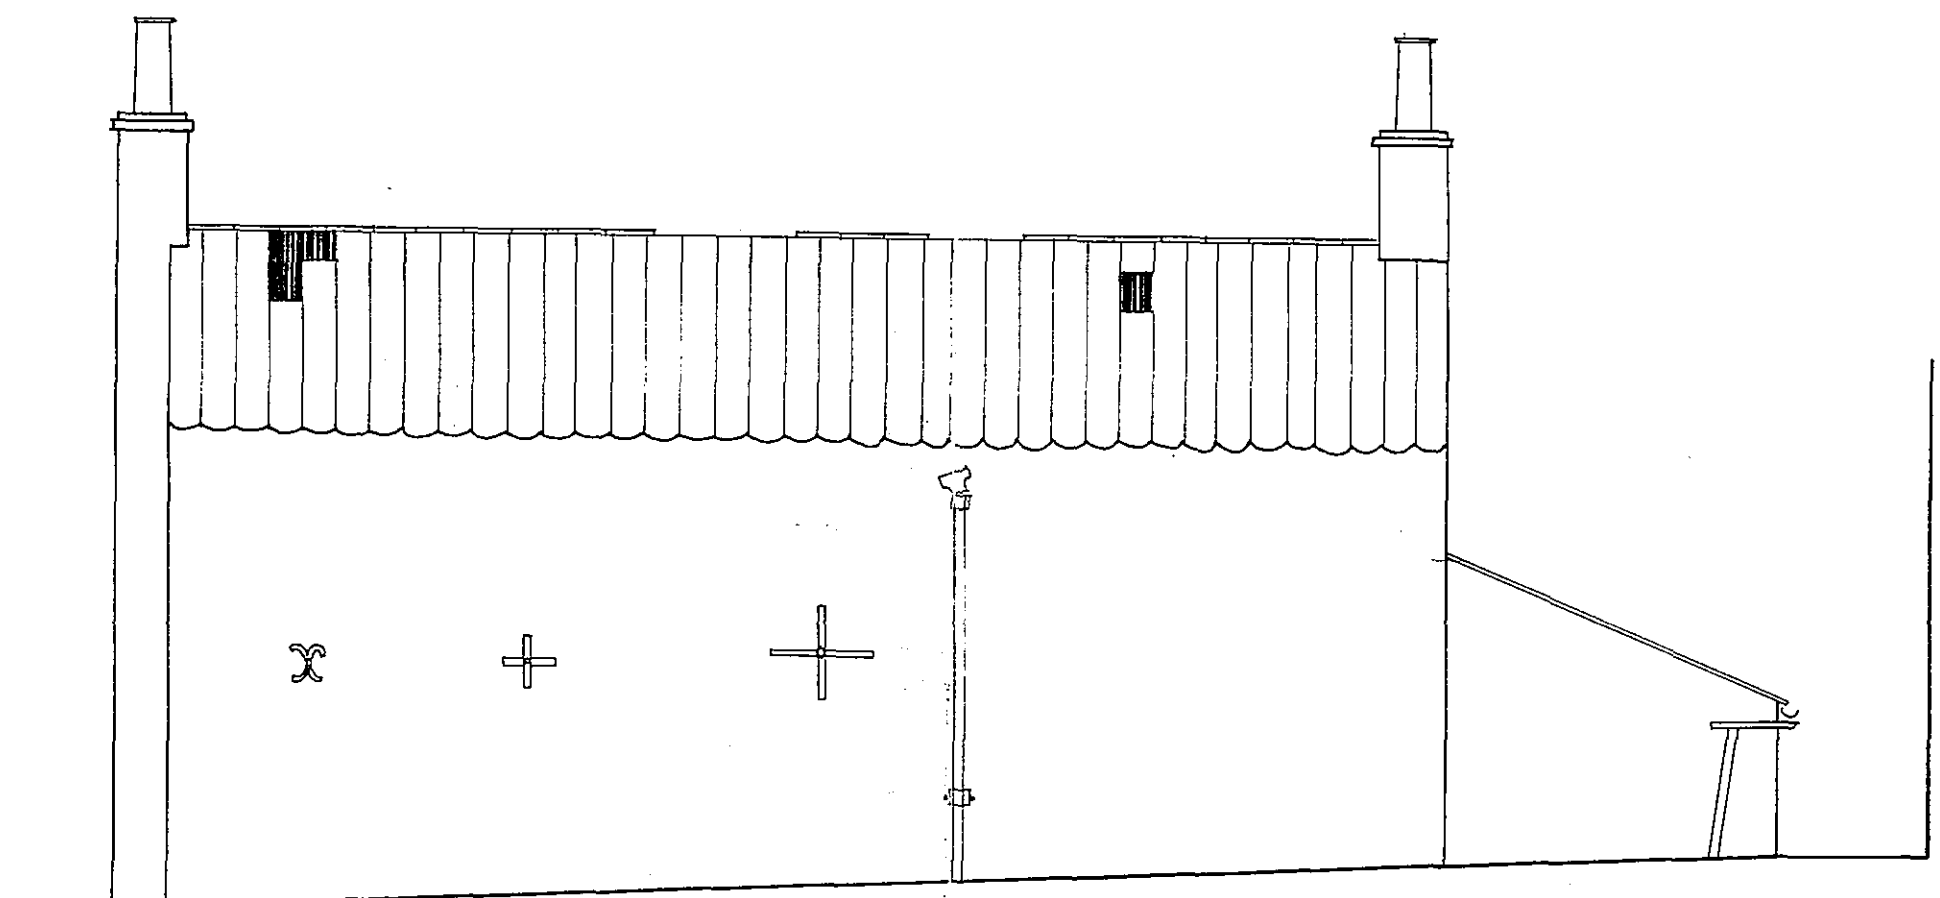


NORTH ELEVATION

1:50.

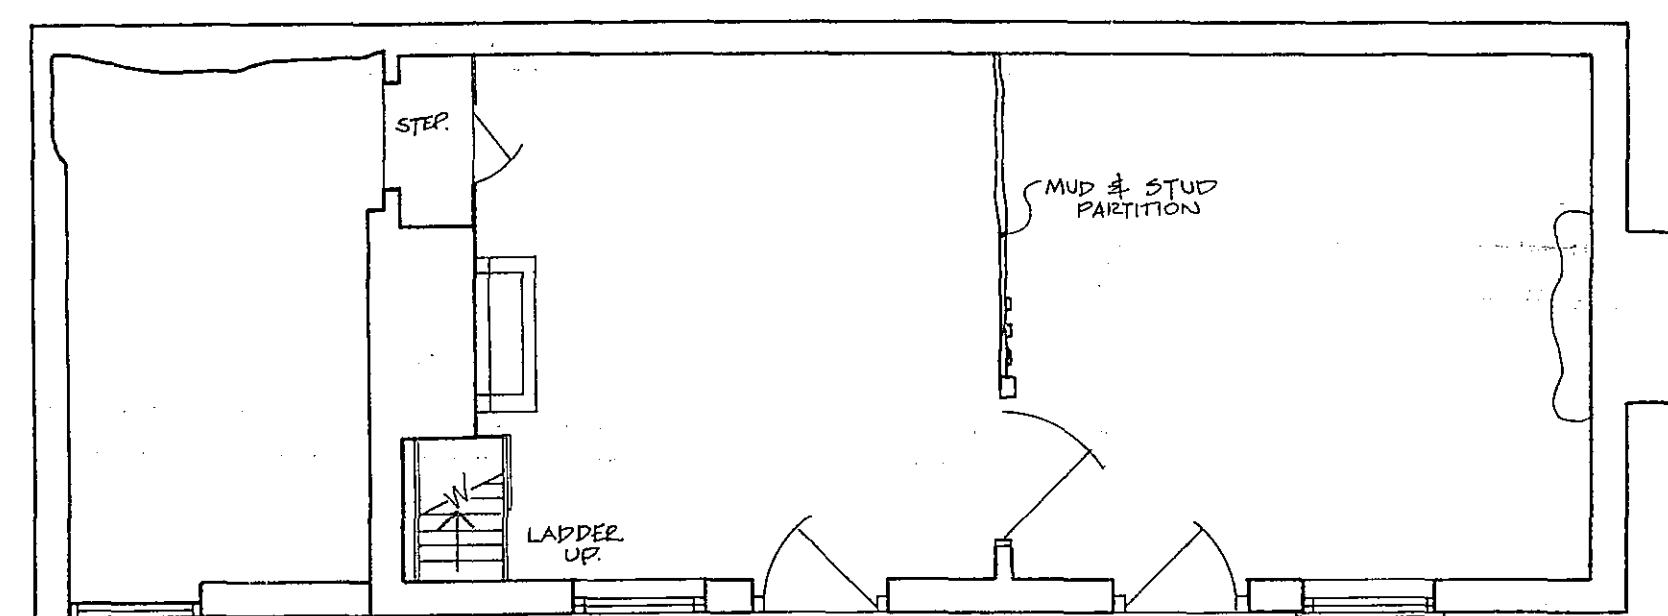


GROUND FLOOR PLAN

1:50.

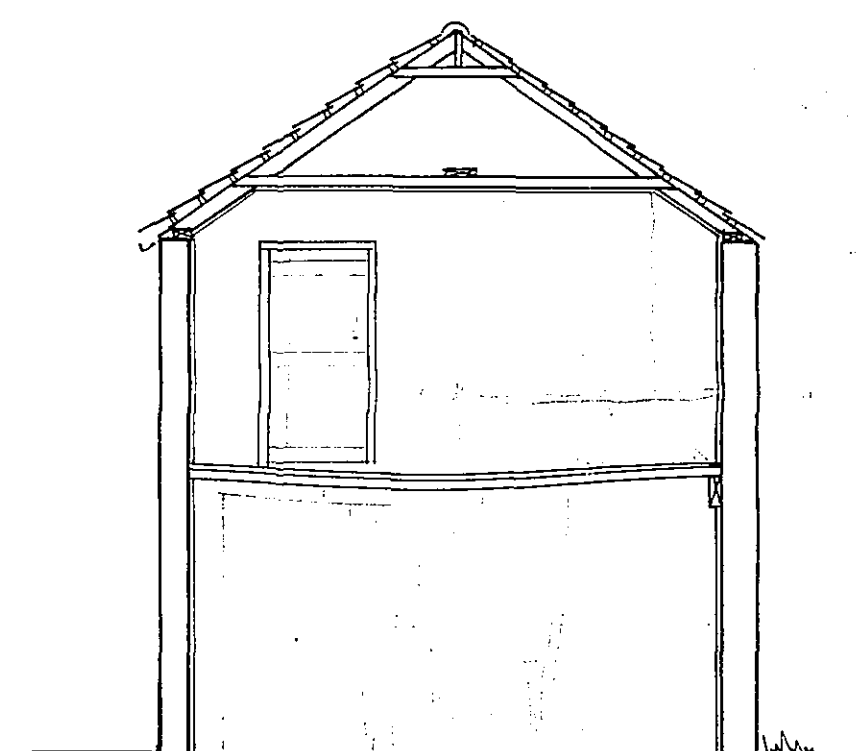

SECTION A~A


1:50.

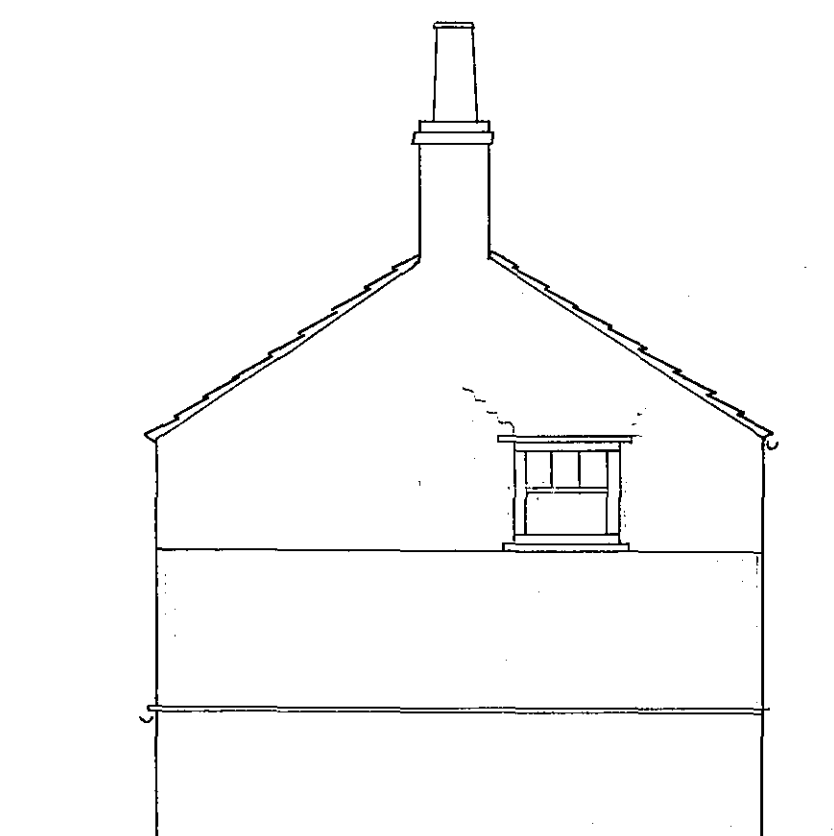

WEST ELEVATION


1:50.

SHCC
Planning & Development
14 AUG 2006
Ref: 1129106

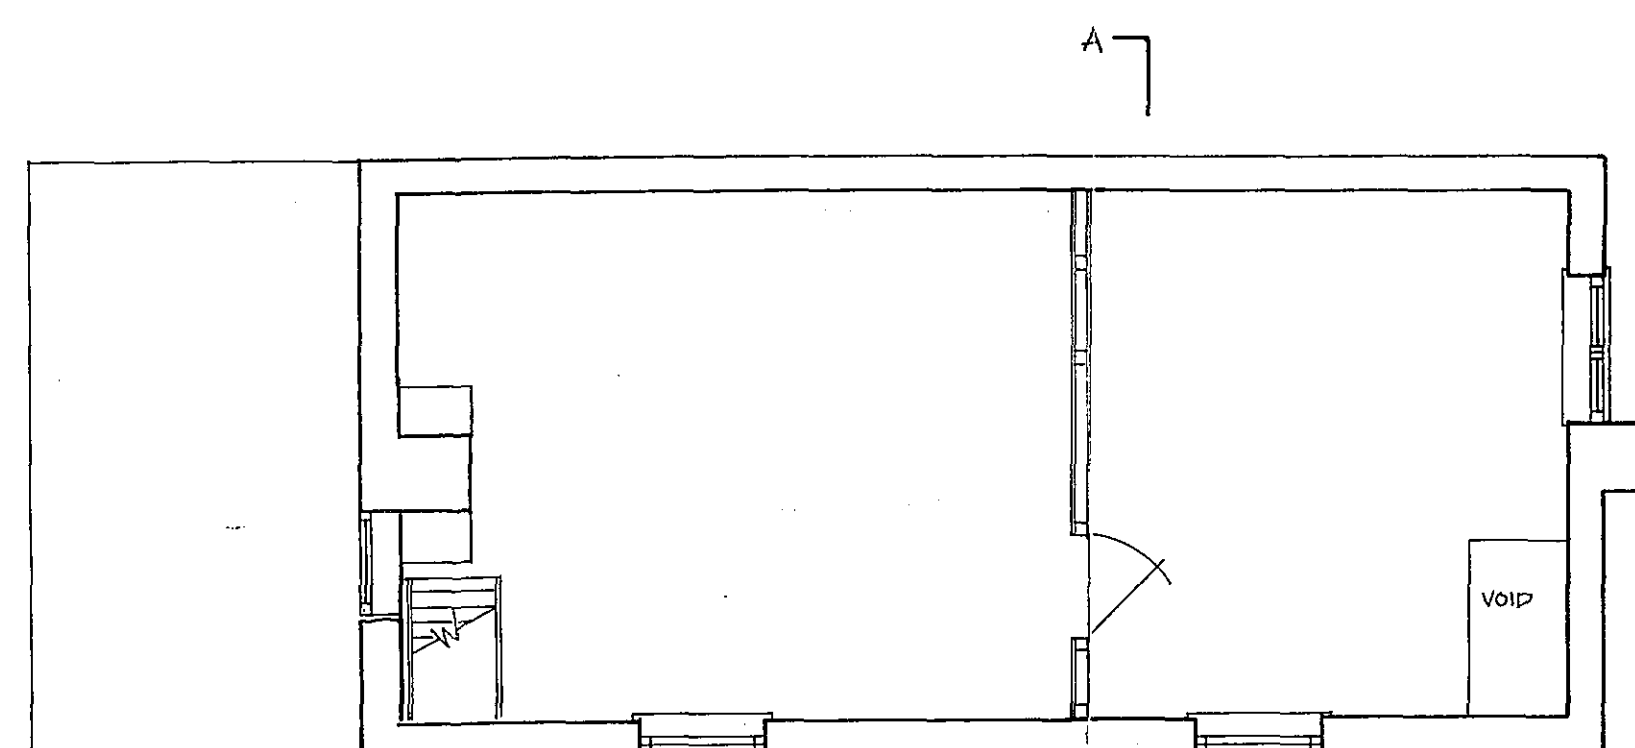

FIRST FLOOR PLAN

1:50.

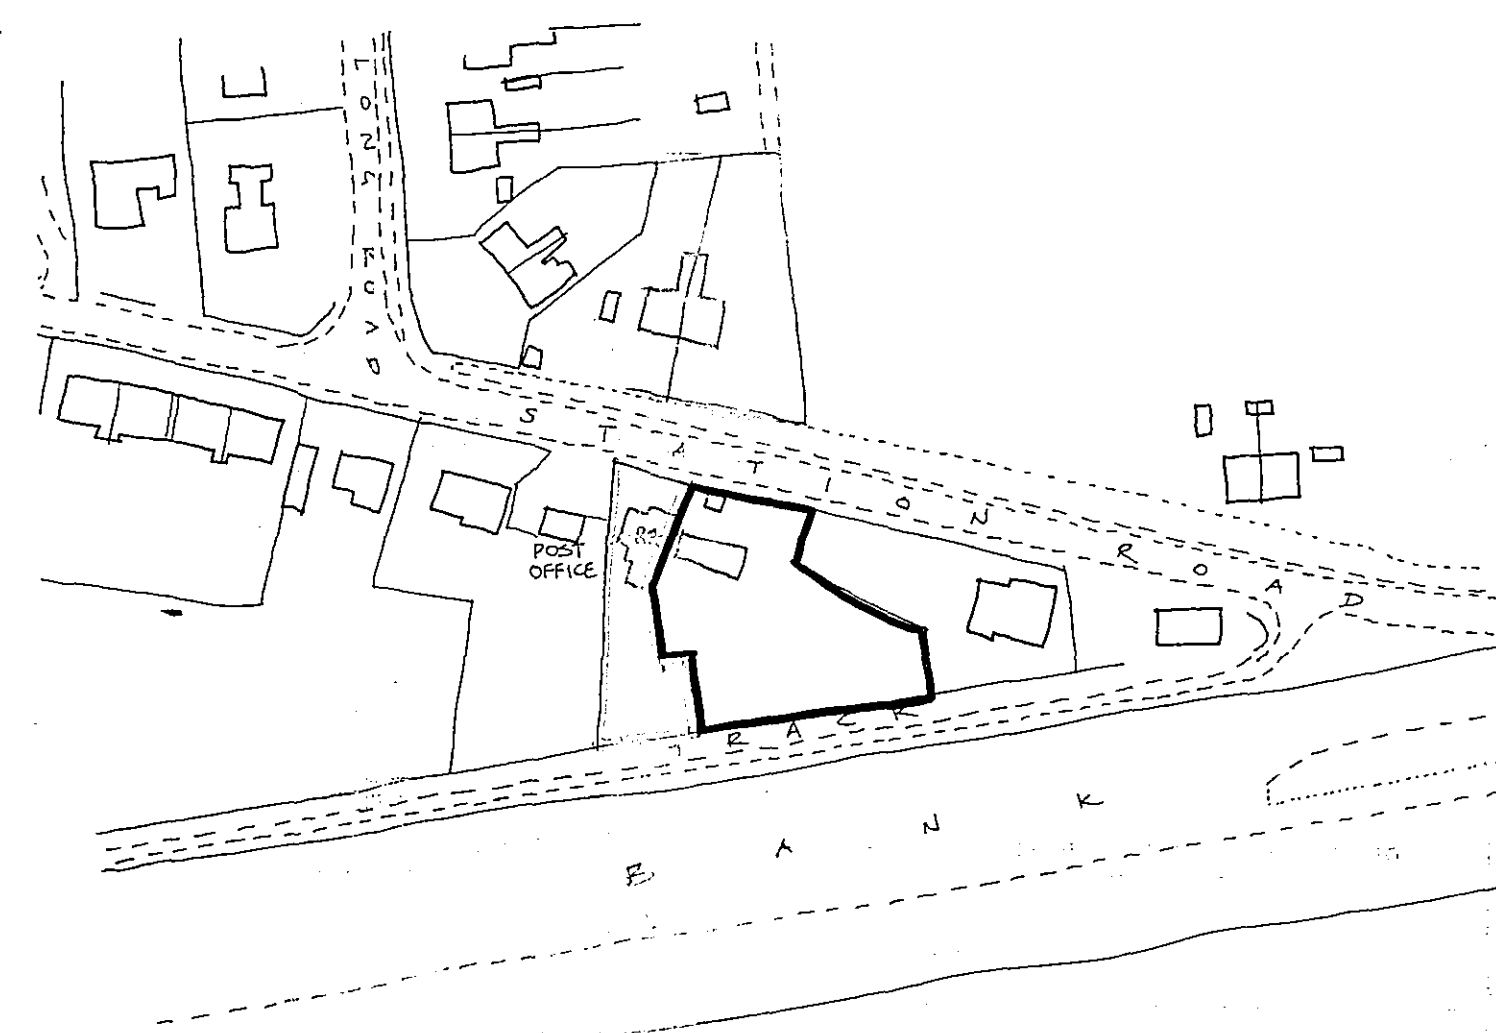

SITE LOCATION PLAN

1:1250.

DETERMINED
PLAN

JONATHAN BIGGADIKE
P.G. DIP. L.A. M.L.I.
PLANNING • DESIGN •
CONSERVATION

76 Severn Road, Spalding,
Lincolnshire, PE11 2JZ
Tel/Fax: 01775 769691

Project:
Re-instatement of pair of
cottages, adj. to 84 Station Road,
Tydd Gote, PE13 5RD.

PLANS AS EXISTING.

Client: Mr. K and Mrs. L Wallace

Date: January 2006

Drawn By: JB

Drawing No. W/06/01