



Boundary fence to have 1 hedgehog gravel board to each boundary



Insect hotels dotted around site



Robin/Wren nest box
Tree fixing facing East



Tawny Owl nest box
Tree fixing facing East


Beaumaris Woodstone Bat box
South East Elevation Yoga building



LOCATION PLAN 1:2500



FLOOD ZONE 1

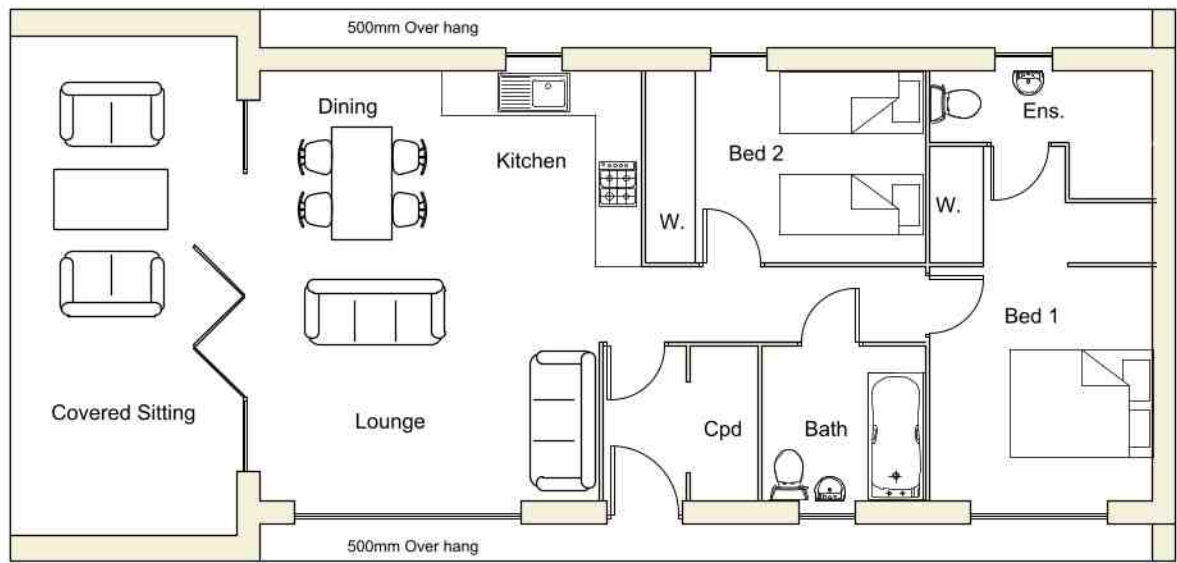

SCALE 1:100


Units 2,3,4 handed to plan



SIDE ELEVATION
SCALE 1:100


FRONT ELEVATION
SCALE 1:100

HOLIDAY LODGES

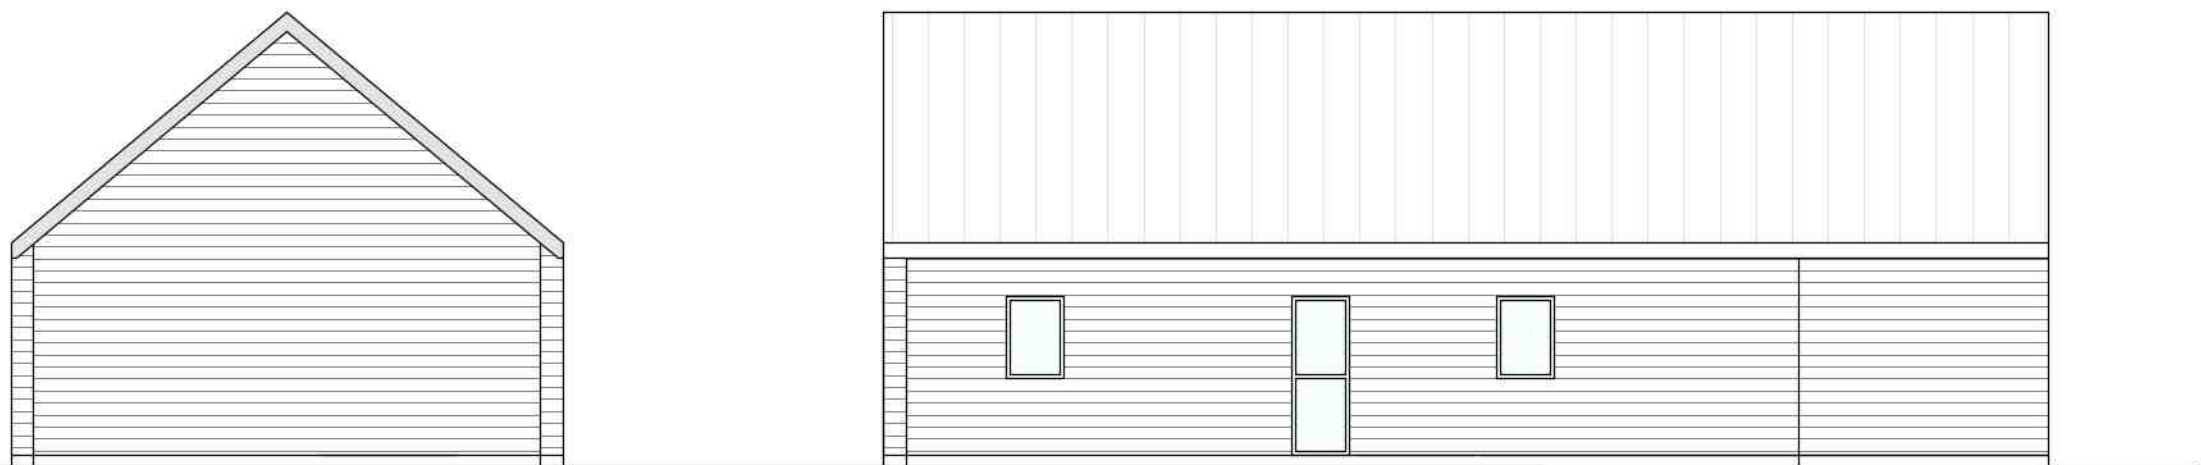

SIDE ELEVATION
SCALE 1:100


REAR ELEVATION
SCALE 1:100

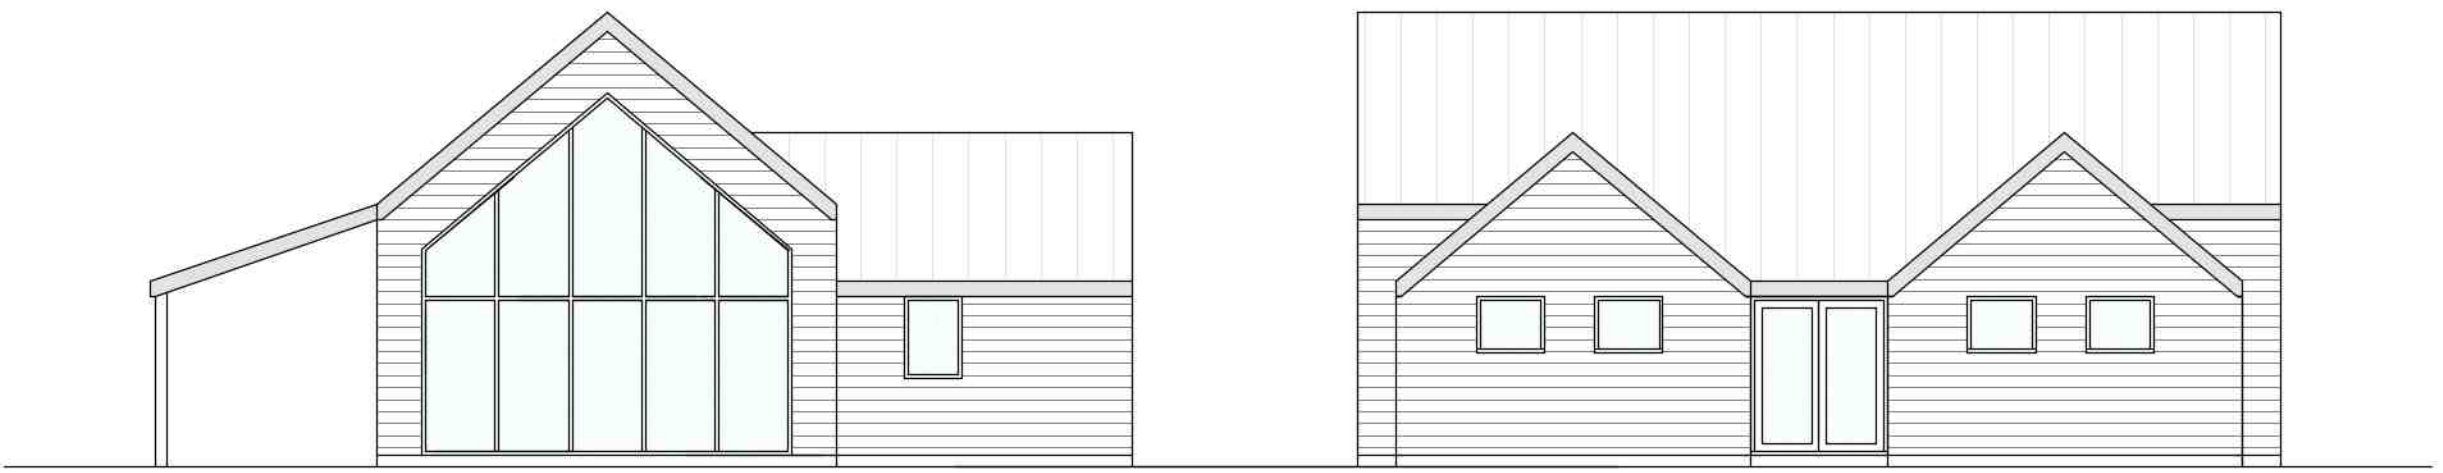

SIDE ELEVATION
SCALE 1:100

FRONT ELEVATION
SCALE 1:100

YOGA ROOM BUILDING

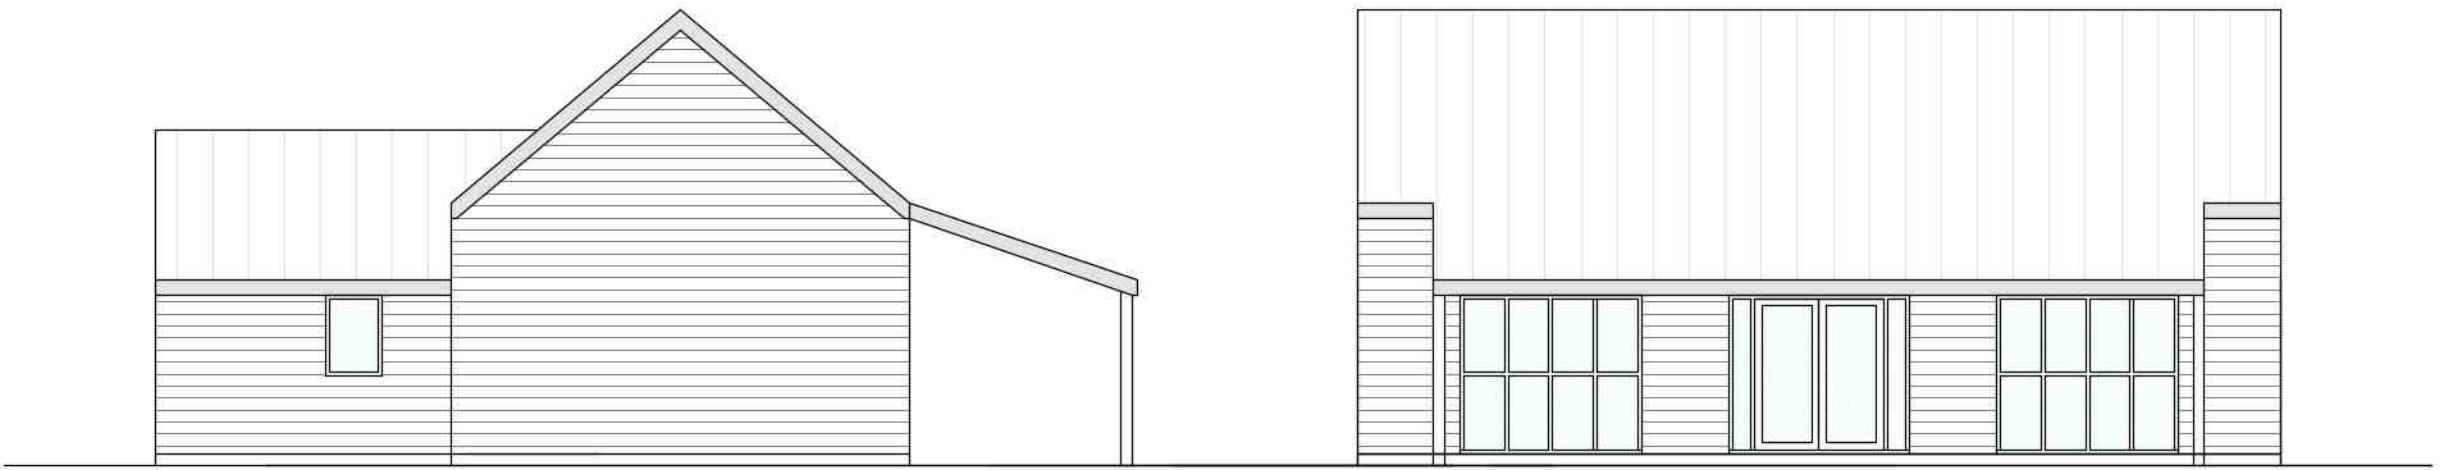


SIDE ELEVATION
SCALE 1:100

REAR ELEVATION
SCALE 1:100



Airial view

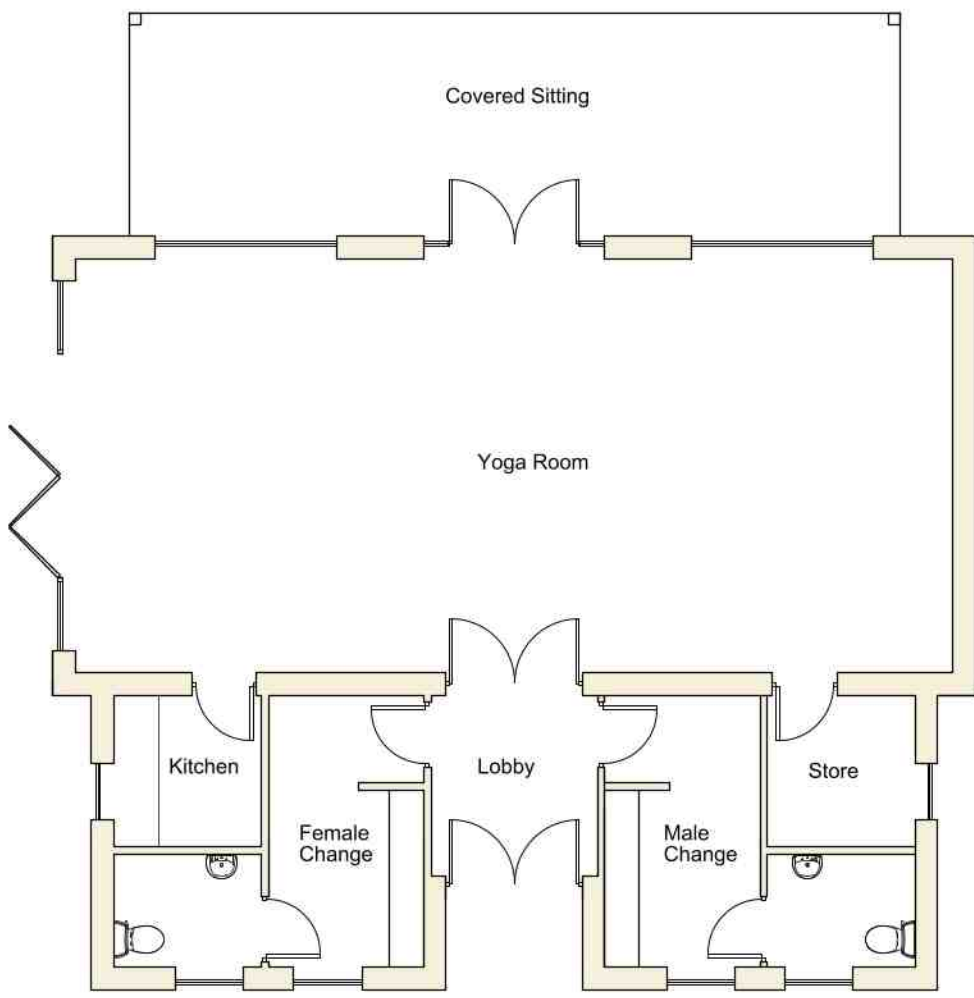

FLOOR PLAN
SCALE 1:100

A - 20/02/2024
REVISIONS



PETER HUMPHREY
ASSOCIATES

ADDRESS: 2 CHAPEL ROAD, WISBECH, CAMBS, PE13 1RG.

TELEPHONE: 01945 466966
E-MAIL: info@peterhumphrey.co.uk
WEB: www.peterhumphrey.co.uk

CLIENT
S NECKER

PROJECT
PROPOSED LODGES AND YOGA BUILDING

SITE
LAND NORTH OF 29 STATION ROAD
TYDD GOTE
LINGS

DRAWING
PLANNING

JOB NO. 6830 PL01a PAPER SIZE A1 DATE AUG 2023

Notes:
This drawing is the permission of Peter Humphrey Associates Ltd. and may not be
reissued, loaned or copied in whole or part without written consent.

All dimensions shown on the drawing are in millimeters unless stated otherwise. If
the drawing is received electronically (PDF) it is the recipient's responsibility to
ensure it is printed to the correct paper size. All dimensions to be checked on site
prior to commencing work and any discrepancies to be highlighted immediately.

The Construction (Design and Management) Regulations 2015:
Peter Humphrey Associates' form of appointment with the client confirms whether
the agent is appointed as 'Designer' or 'Principal Designer' under these
regulations. Nevertheless, the design phase has been carried out with due
consideration for the safety during construction, occupation and maintenance of
the finished project. No extraordinary hazards or risks were identified outside of
the routine construction operations that would not already be apparent to a
competent contractor.