

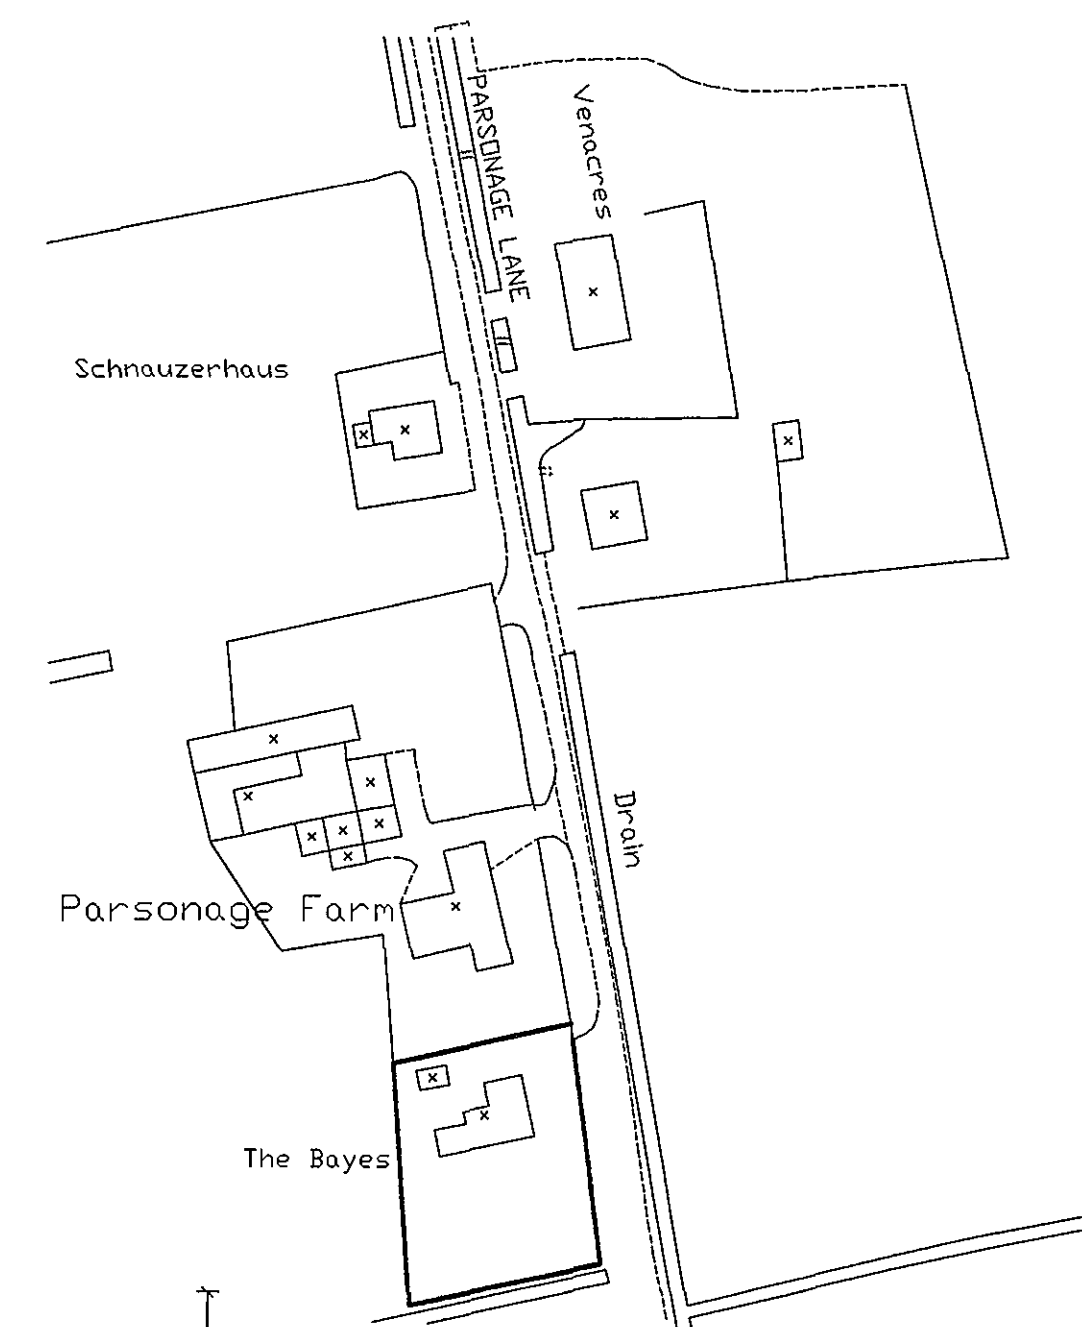
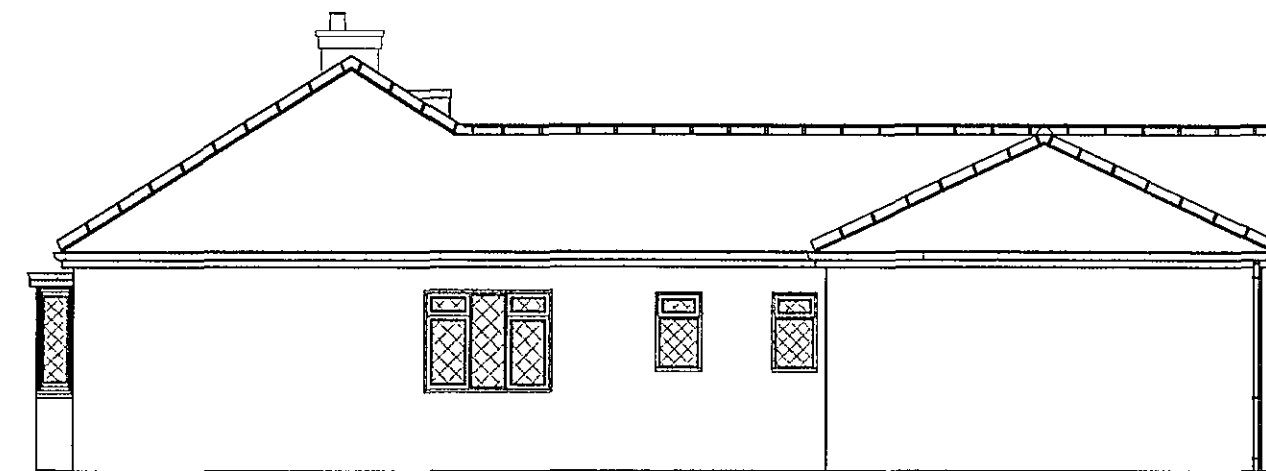
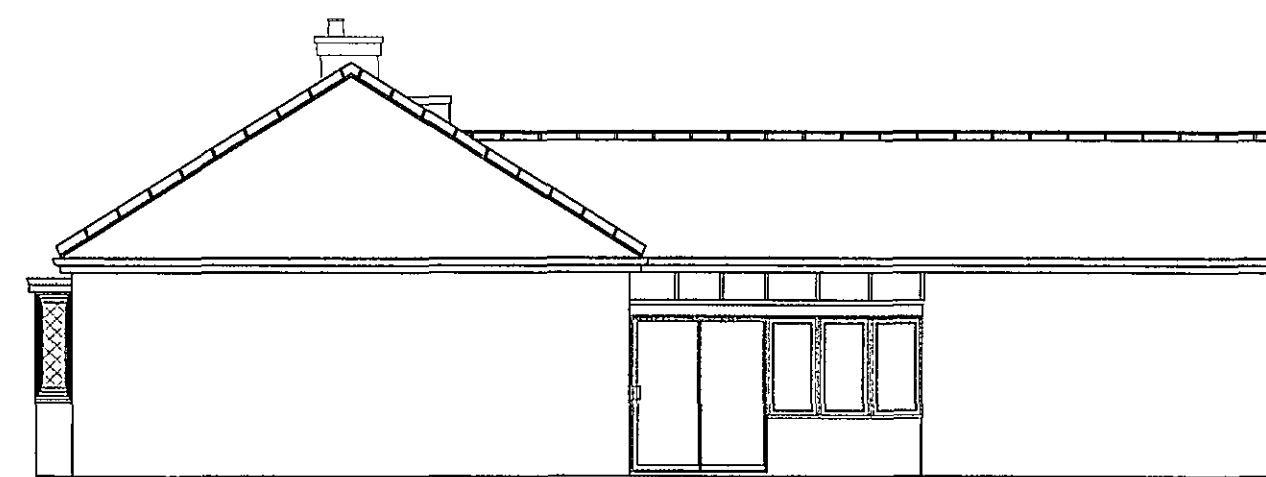
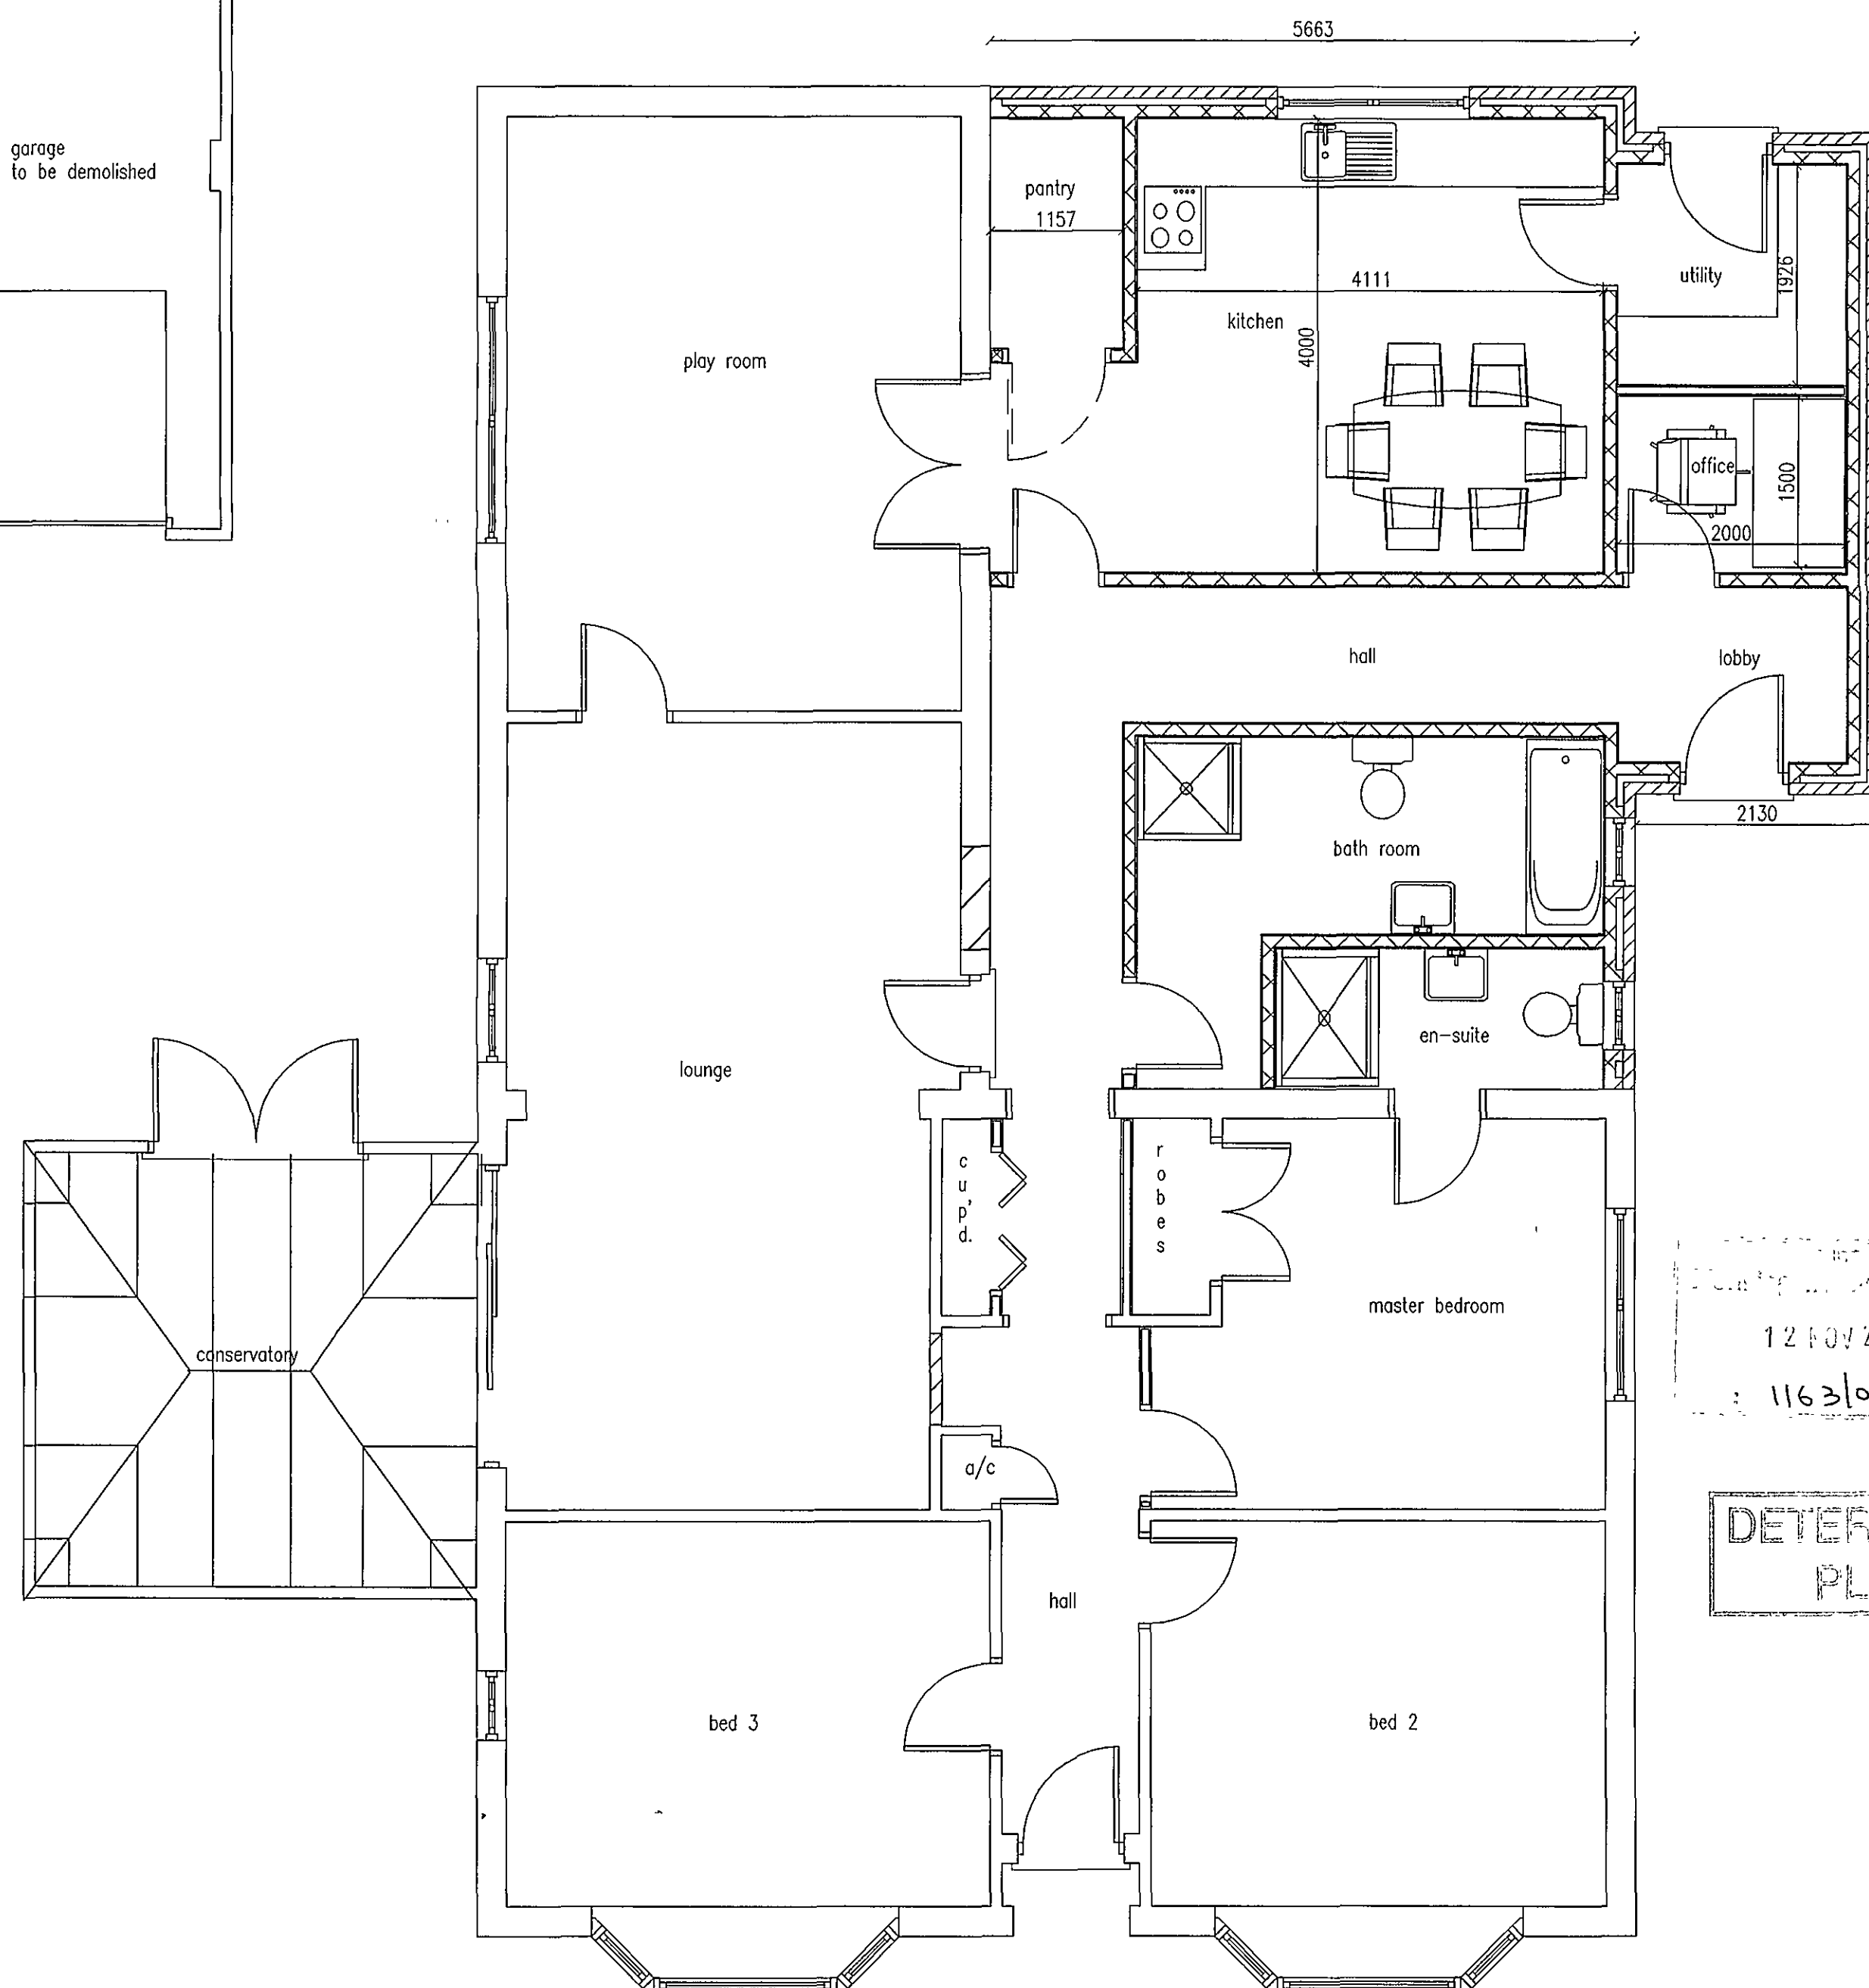
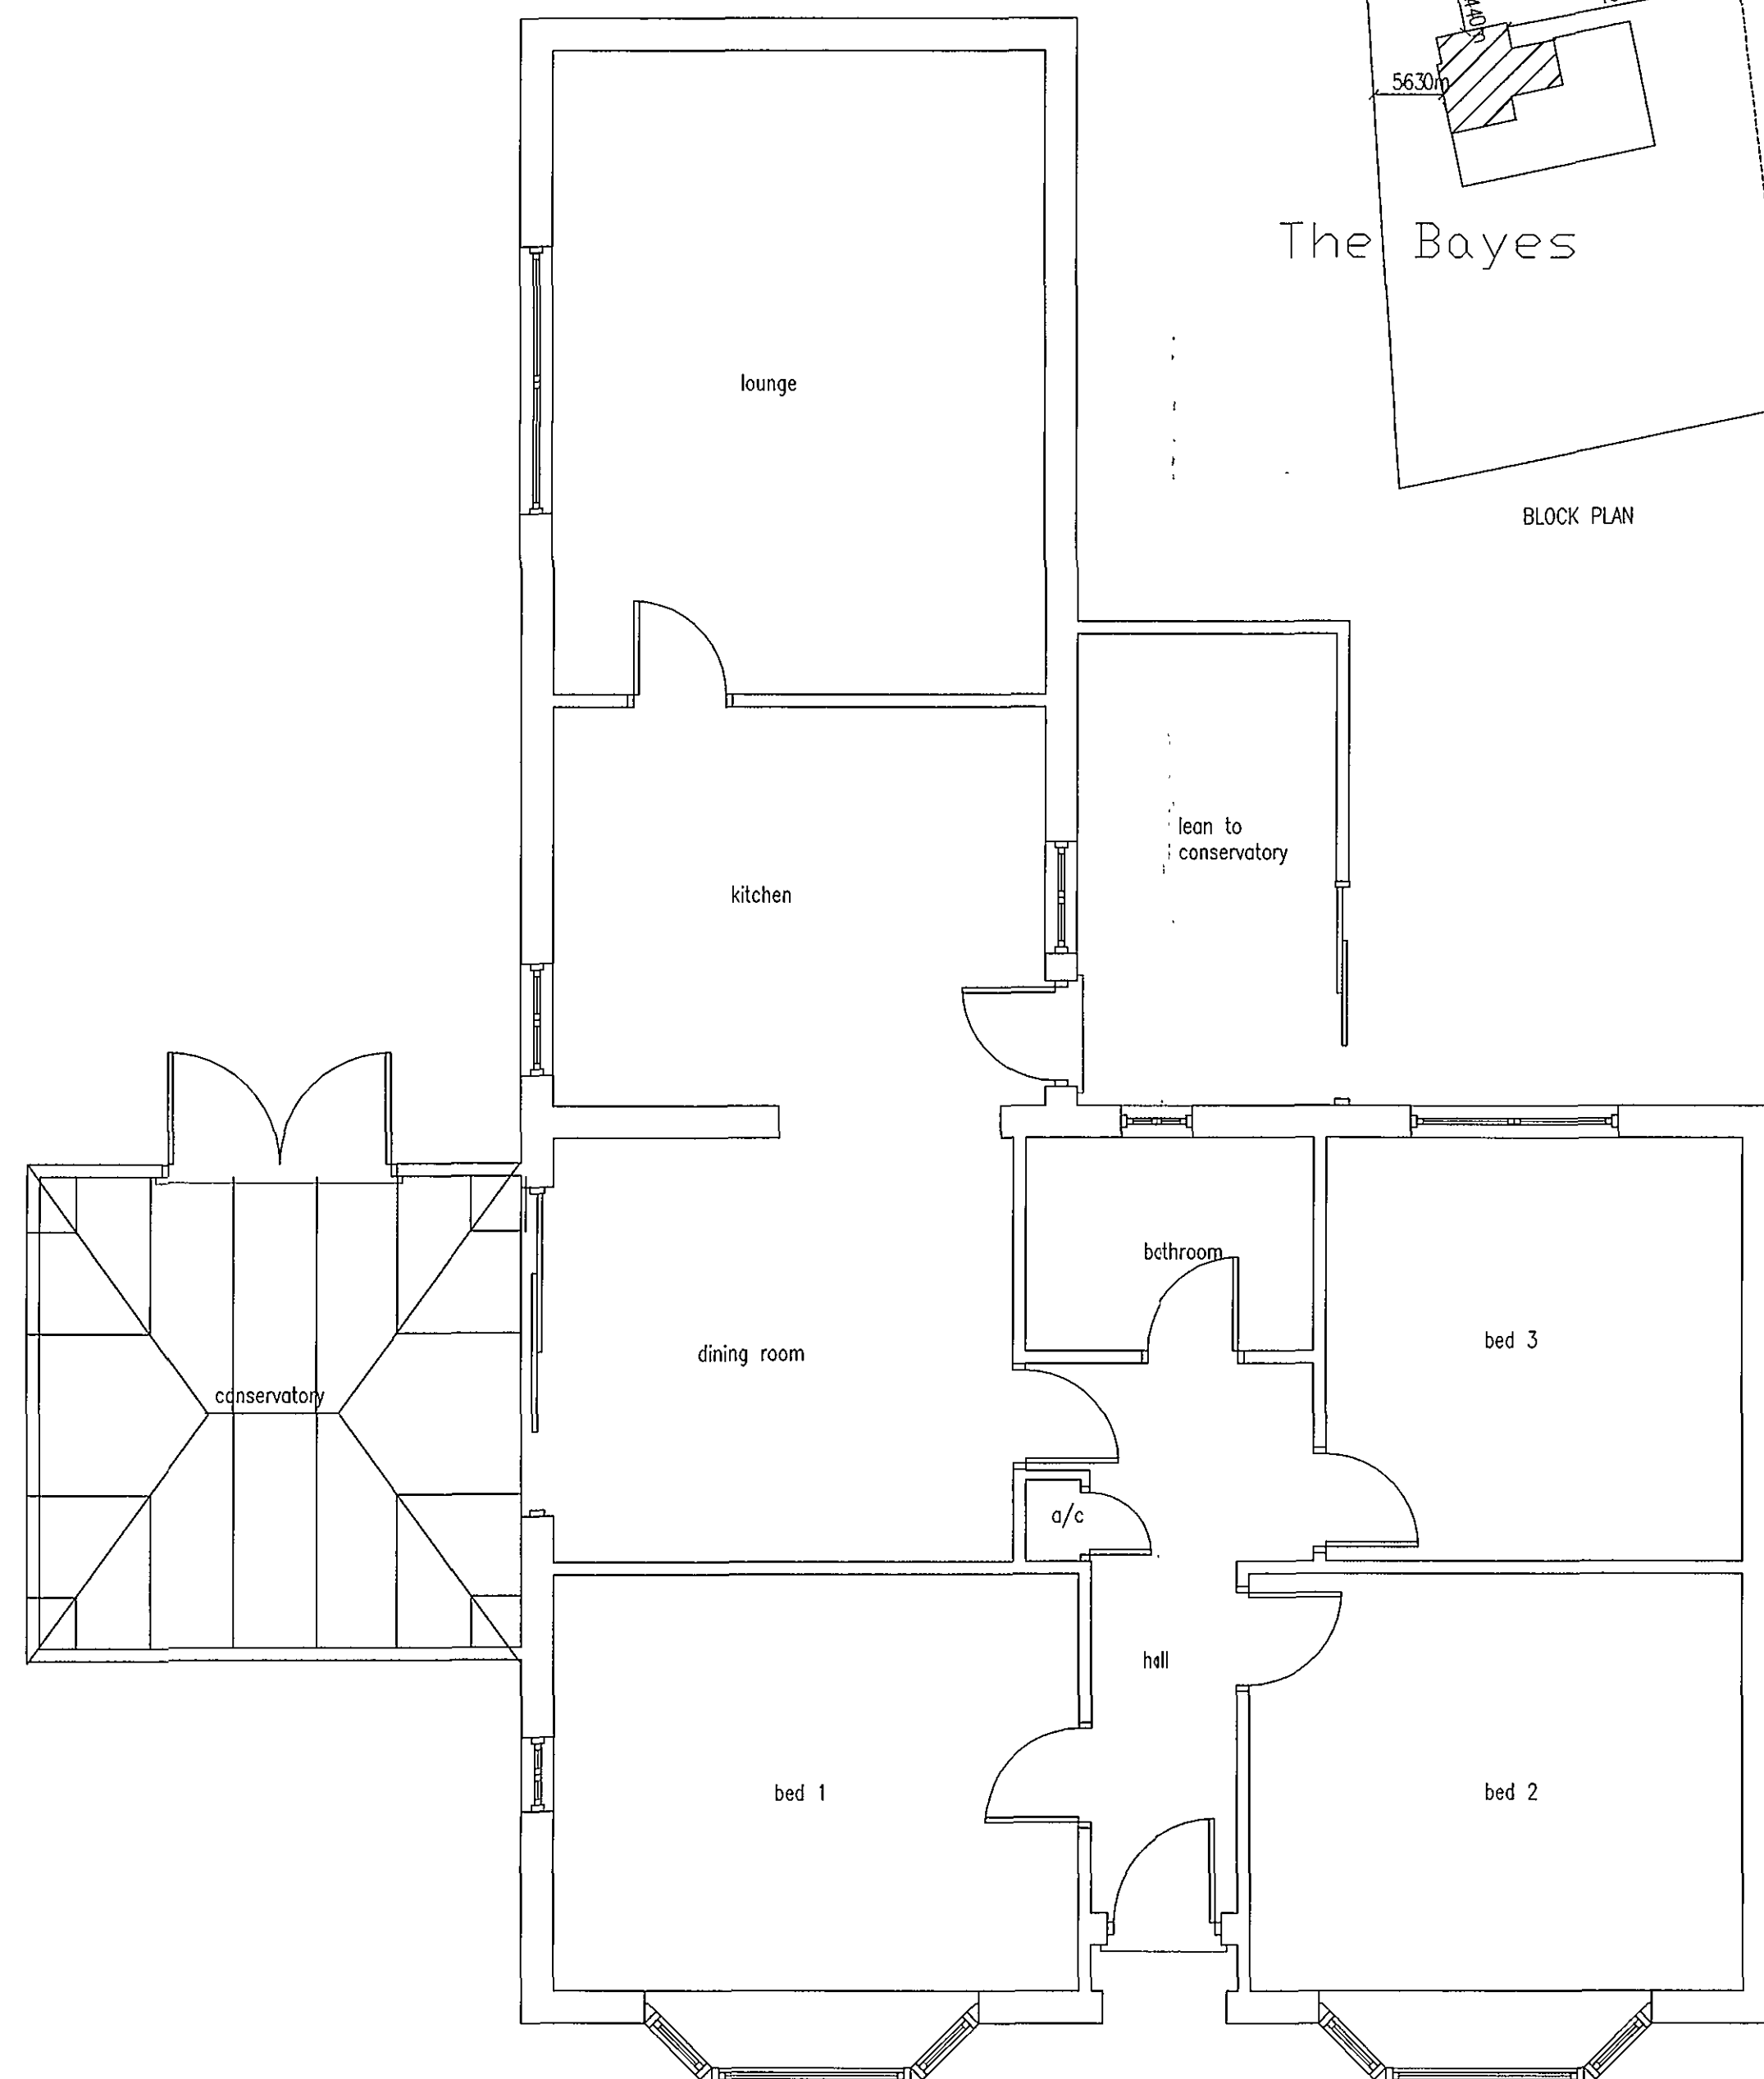


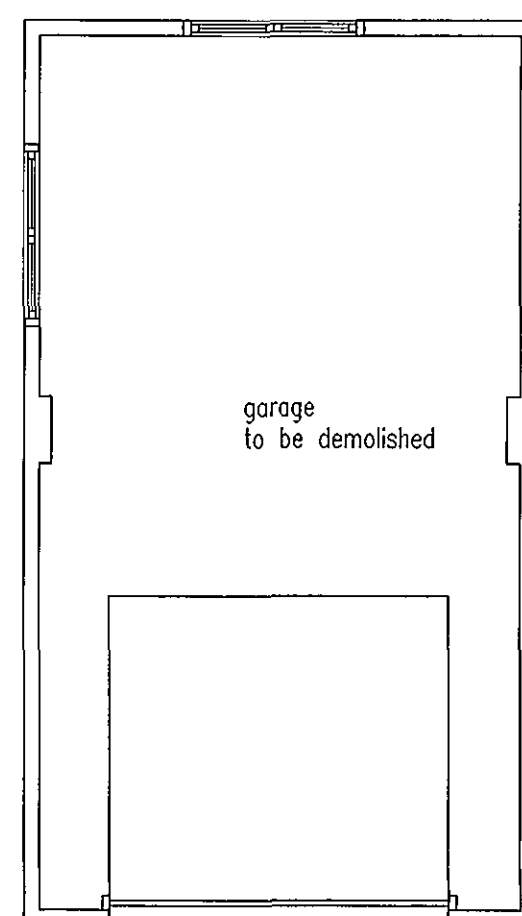

SITE PLAN

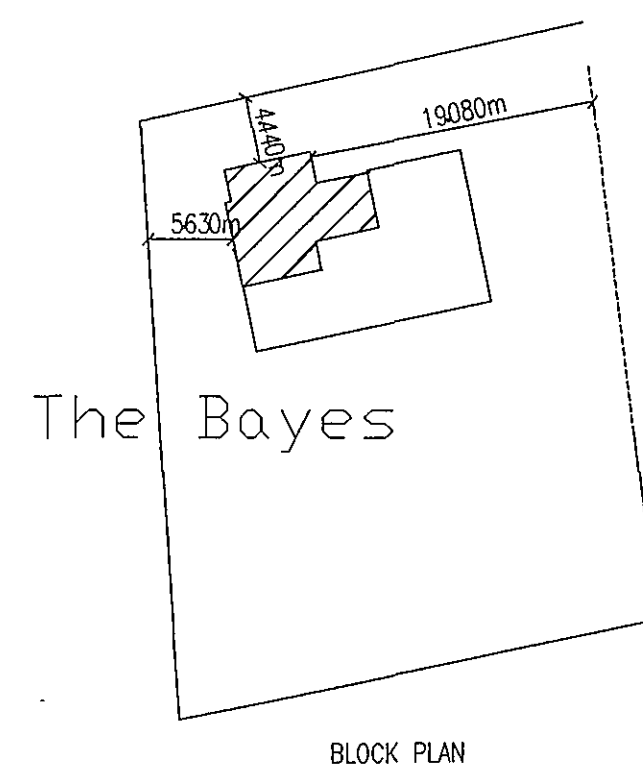

12 NOV 2009
: 1163108


DETERMINATION
PLAN

[illegible]

Ref:	Revision:	Date:
------	-----------	-------

WENMAN BUILDING DESIGN Ltd

2 Austendyke Road
Weston Hills
Spalding
Lincs. PE12 6BX
Tel/Fax 01775 724171
Mobile 0784 1718457
enquiries@wennmanbuildingdesign.co.uk

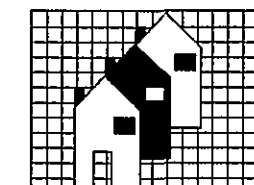

Project: PROPOSED EXTENSION & INTERNAL ALTERATIONS

Client. MR & MRS GROVES
THE BAYES
PARSONAGE LANE
SUTTON St. JAMES
SPALDING, Lincs.

DRAWING:

EXISTING ELEVATIONS
PROPOSED ELEVATIONS
EXISTING GROUND FLOOR PLAN
PROPOSED GROUND FLOOR PLAN

DRAWING NO: WEN/1269/08/00	DATE: NOVEMBER 2008
DRAWN BY: RW	SCALES: 1:50 1:100 1:500 1:1250

[illegible]

HEALTH & SAFETY
The clerk is to ensure that the appointed contractor is familiar with and complies with Health & Safety for Building Sites and Work Places.