




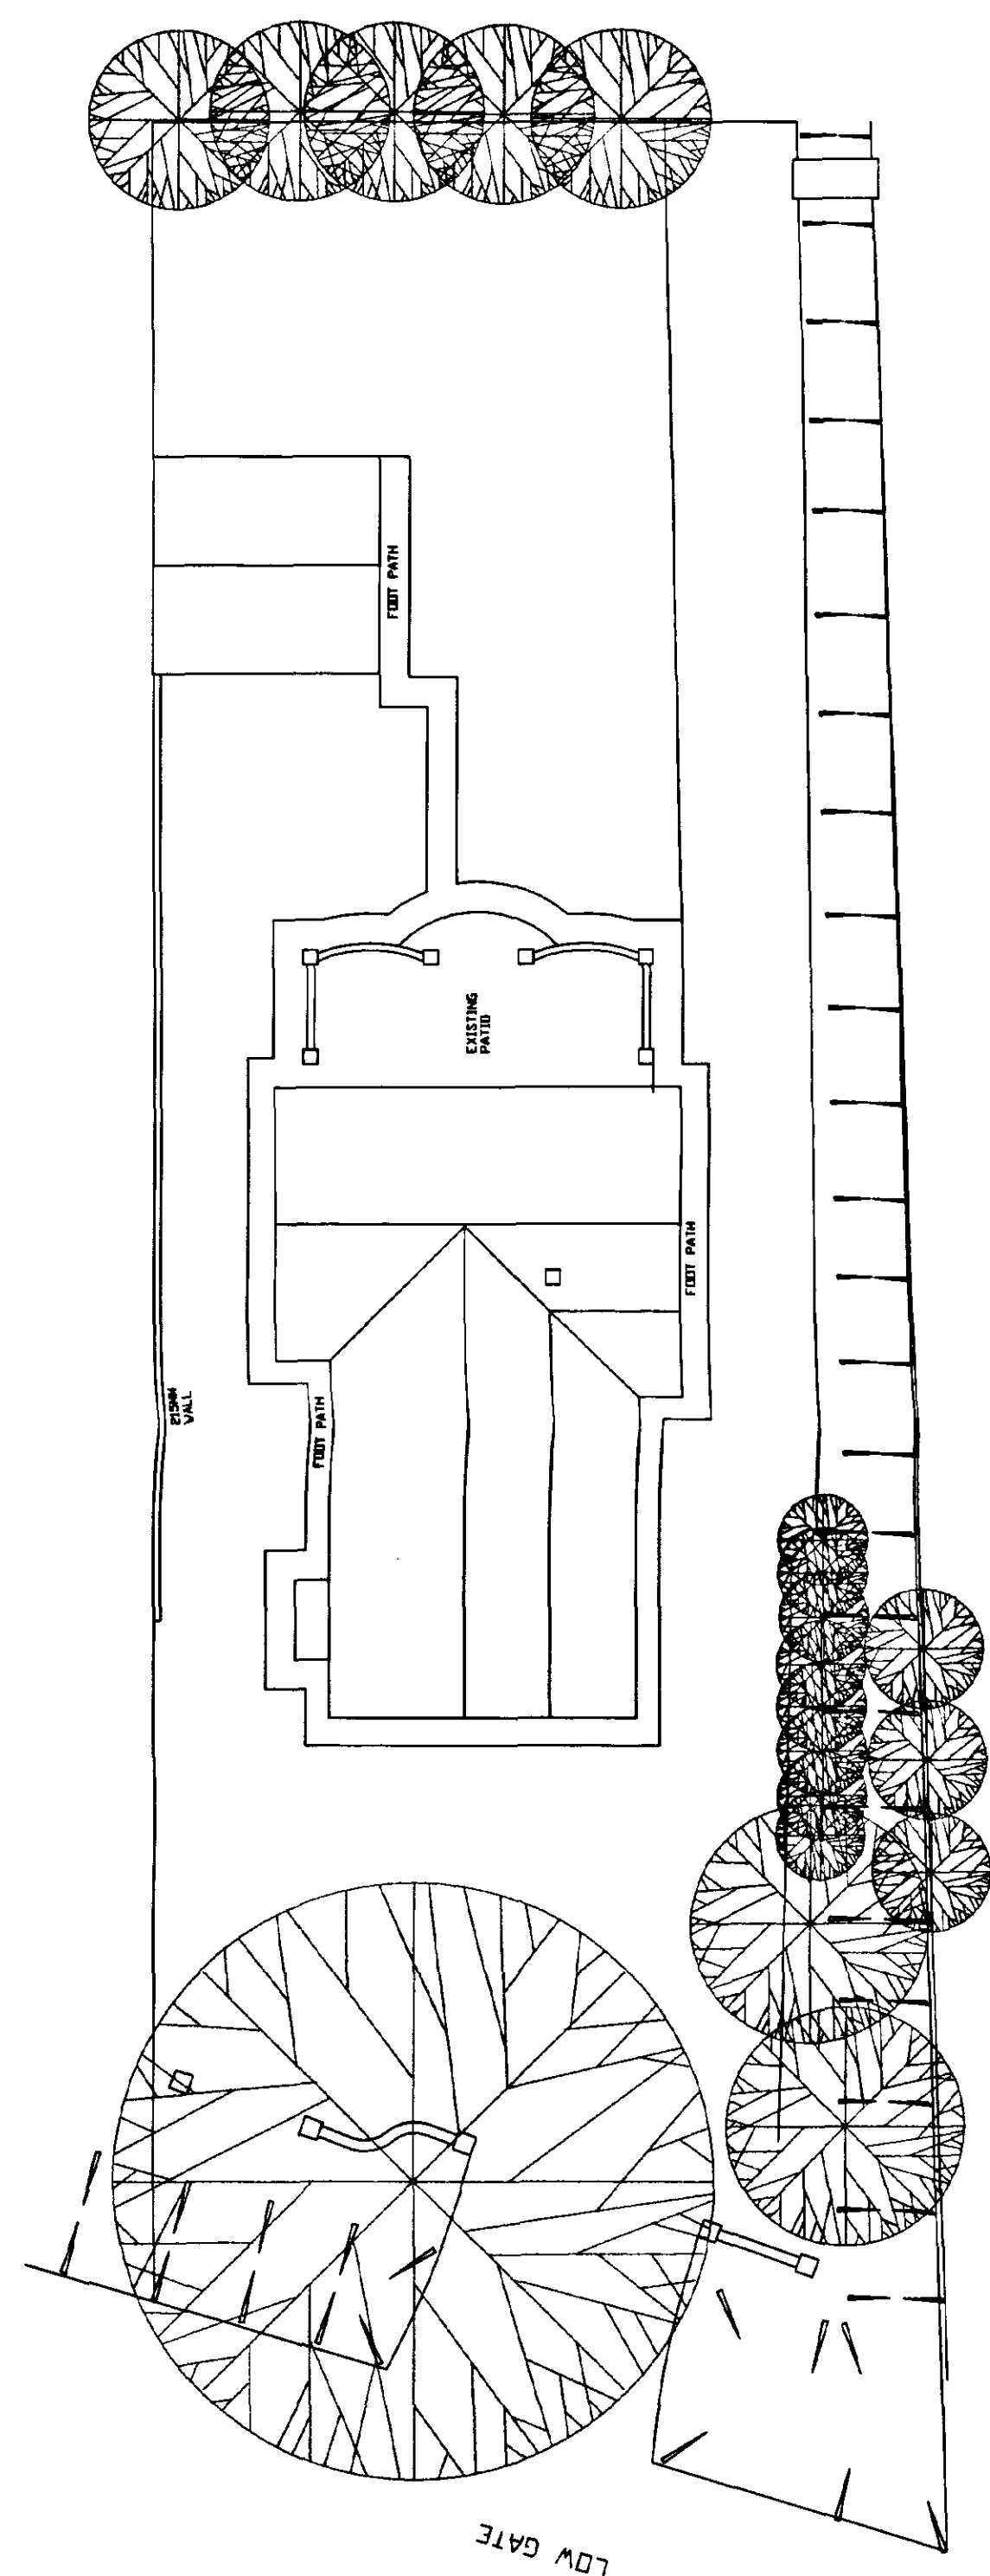

EXISTING SITE PLAN

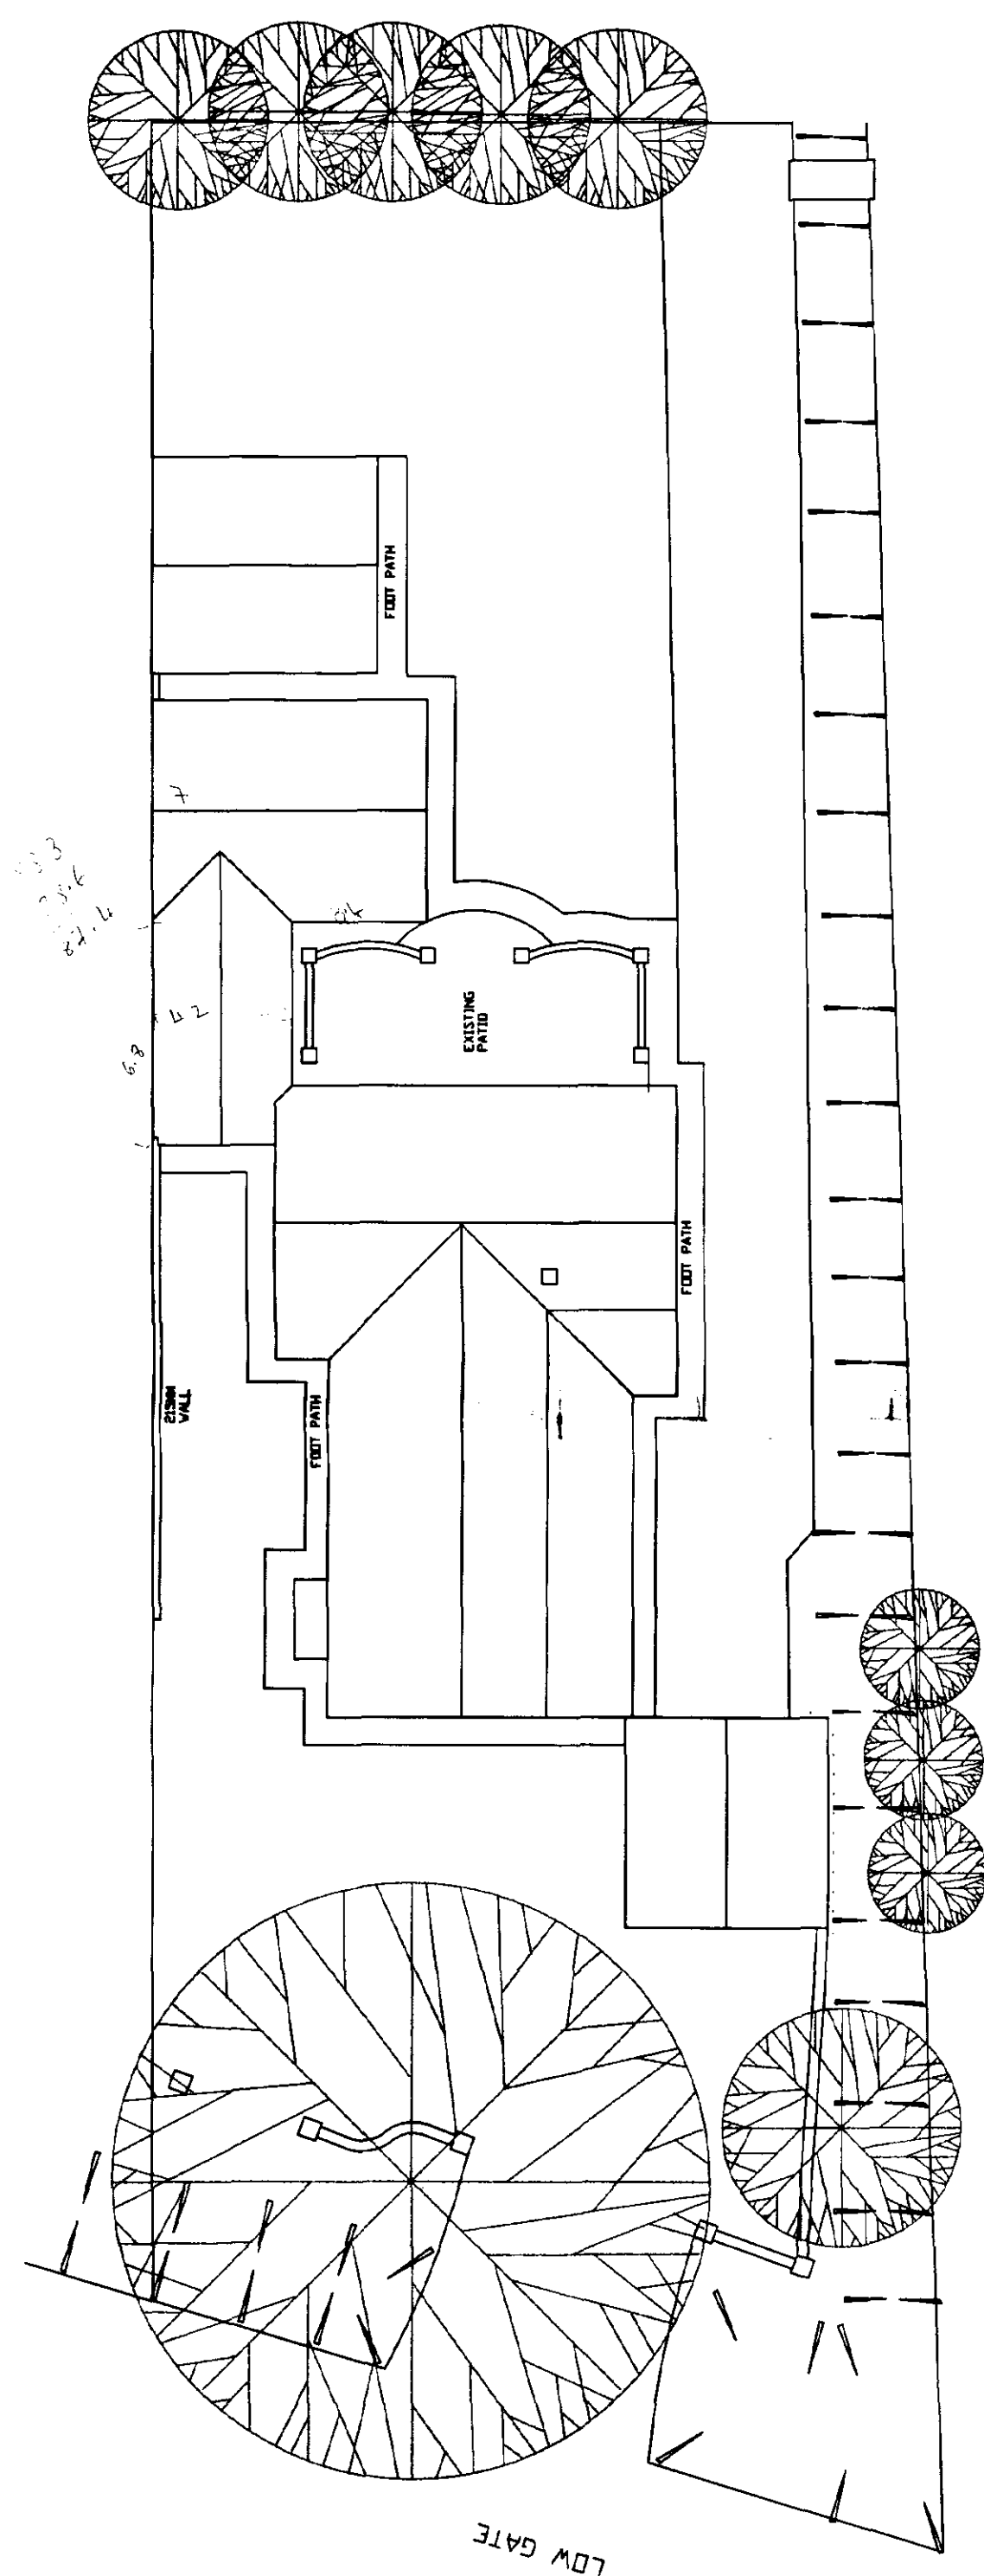

PROPOSED SITE PLAN

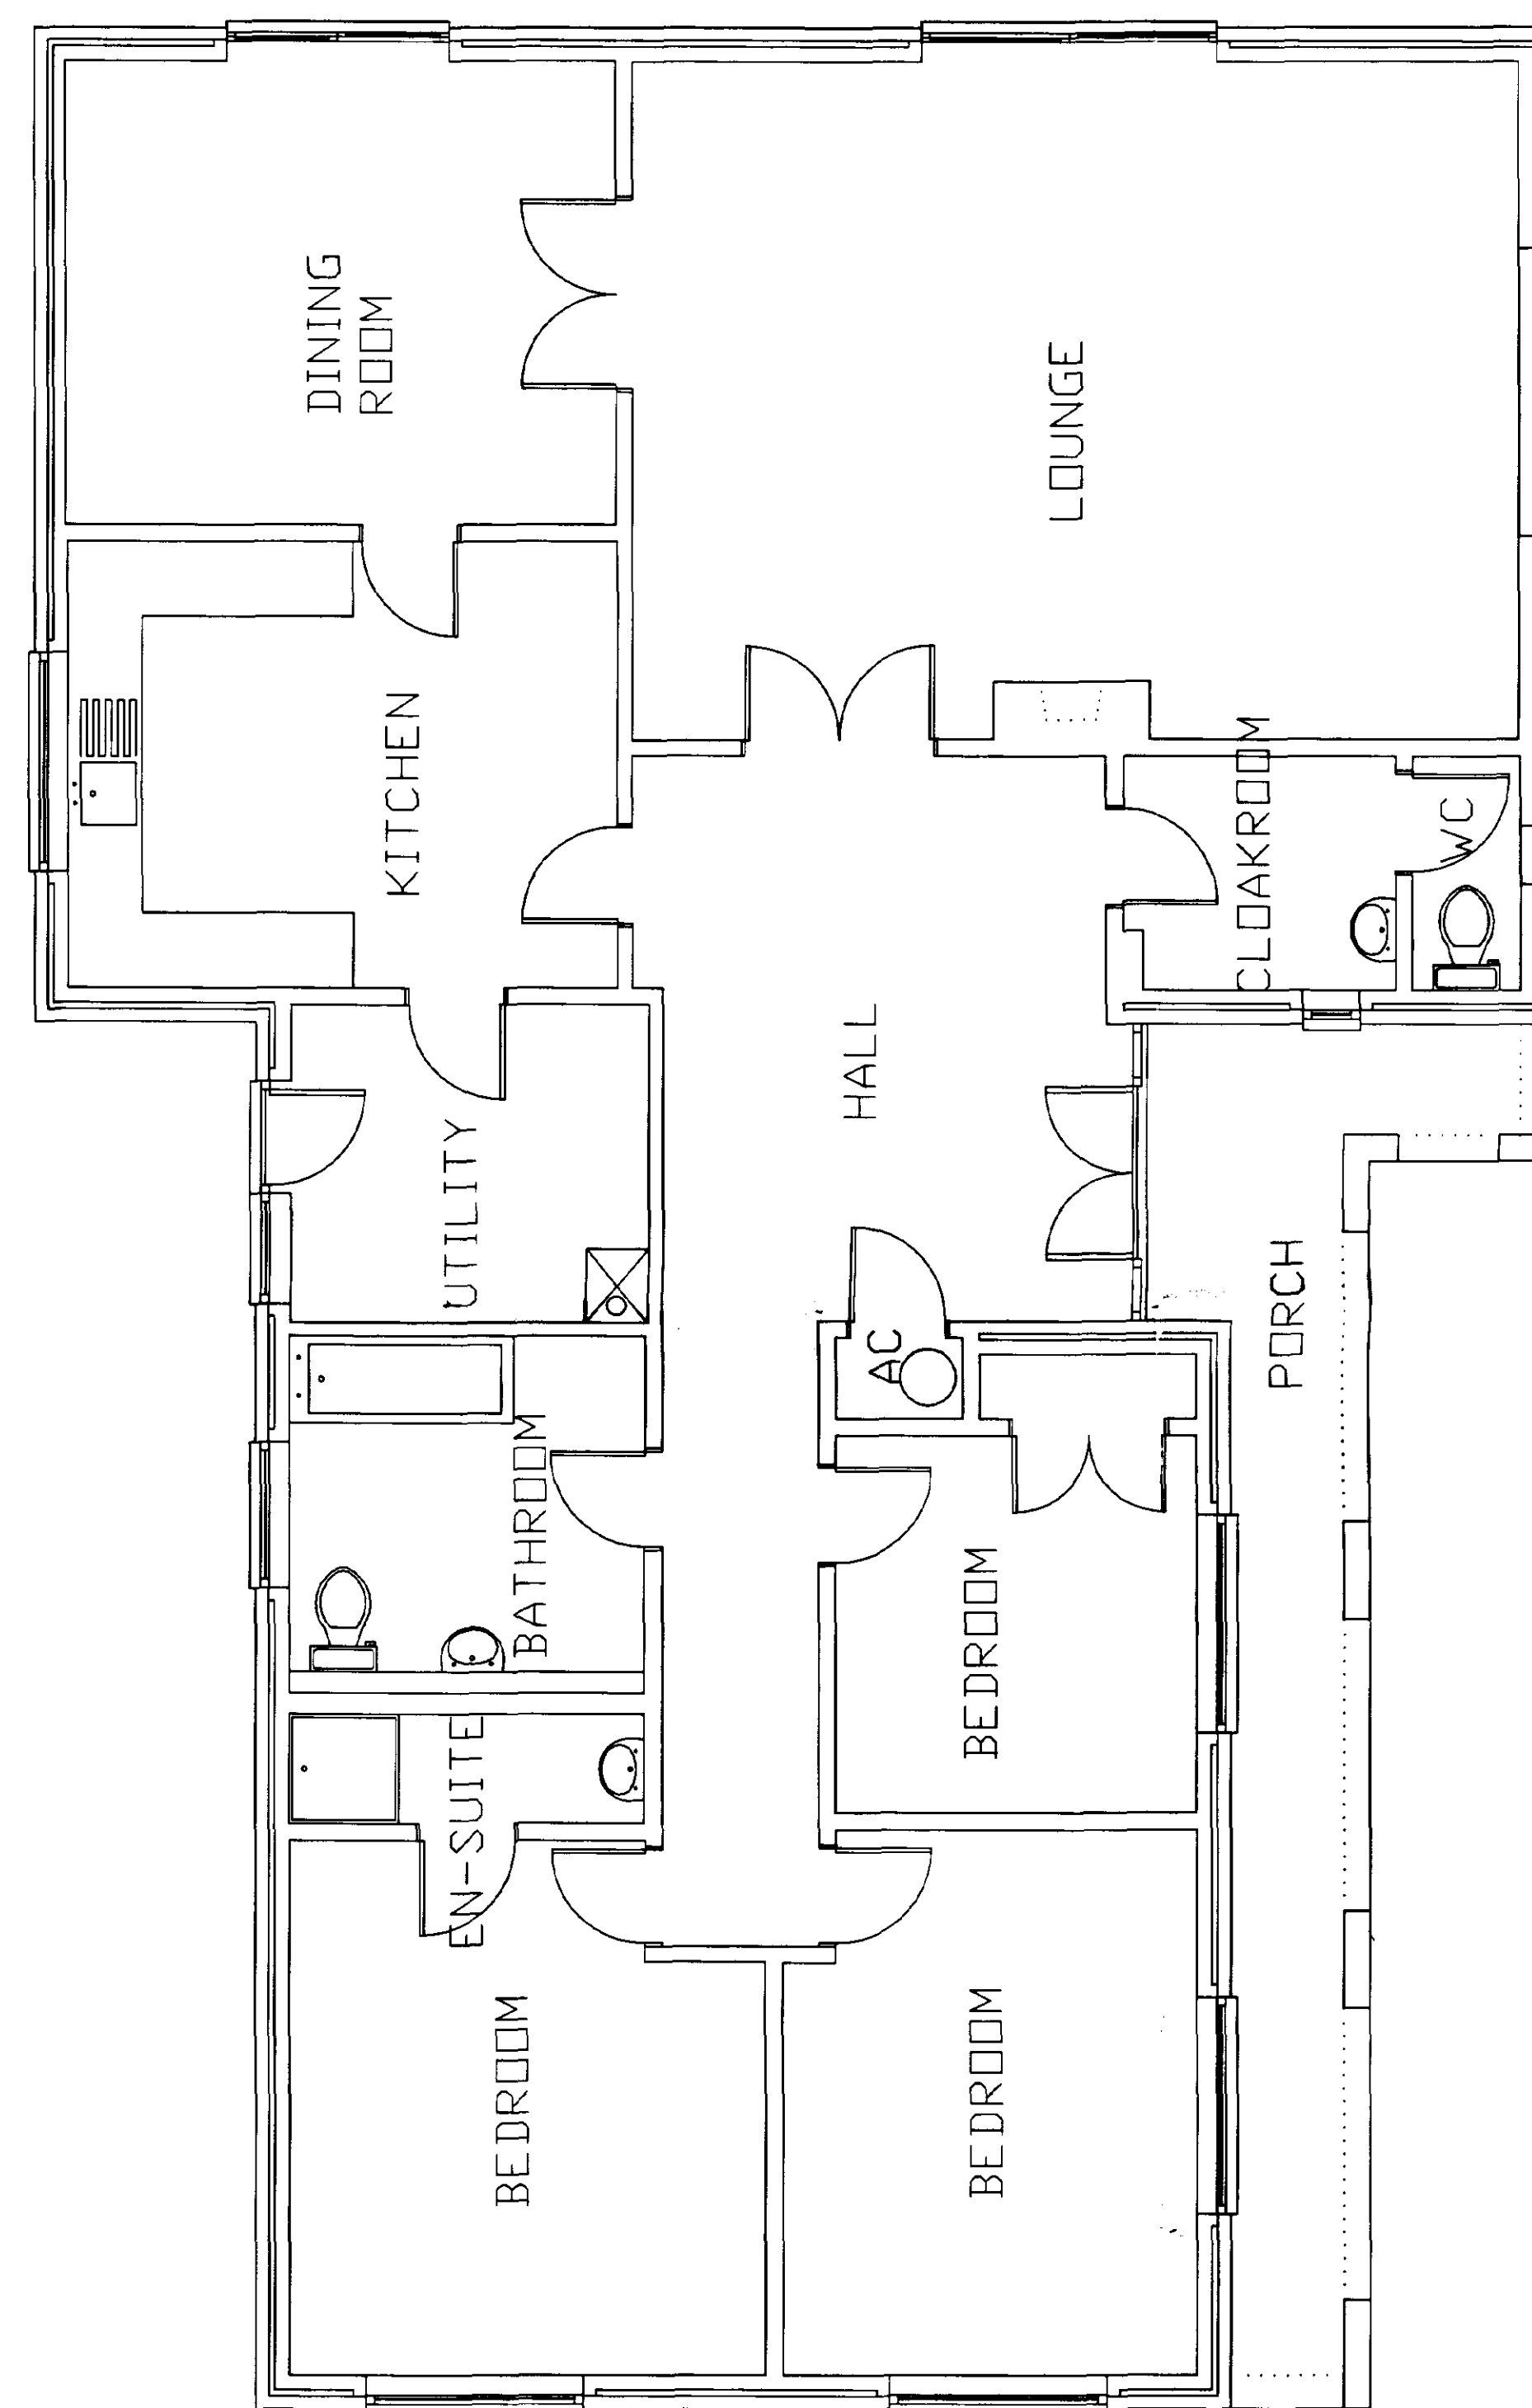

EXISTING PLAN

SHDC
Planning & Development
- 6 NOV 2002
Ref 1203/02

A.S.H. ARCHITECTURAL



DESIGNS

ANDREW HAMMOND (CHIEF BUILDING)
ASHMOND HOUSE, QUEENS STREET, MARCH, CAMBRIDGESHIRE, PE15 6SN

PROJECT:
THE FARMERS DEN
LOW GATE
TYDD ST MARY
LINCOLNSHIRE
PROPOSED REAR
EXTENSION AND NEW
DOUBLE GARAGE

ON BEHALF OF MR KING

SCALE
1:50

DATE
4TH OCTOBER 2002

DRAWING NO
ASH2002AA


SHEET NO
1 OF 3 (1ST ISSUE)

NOTE: TREES AND HEDGES ARE INDICATED ON PLANS IN APPROX. POSITIONS. (AREAS OF SITE WHERE DEVELOPMENT IS NOT TAKING PLACE CAN NOT BE TAKEN AS ACCURATE)


NEW DOUBLE GARAGE




PROPOSED SOUTH ELEVATION

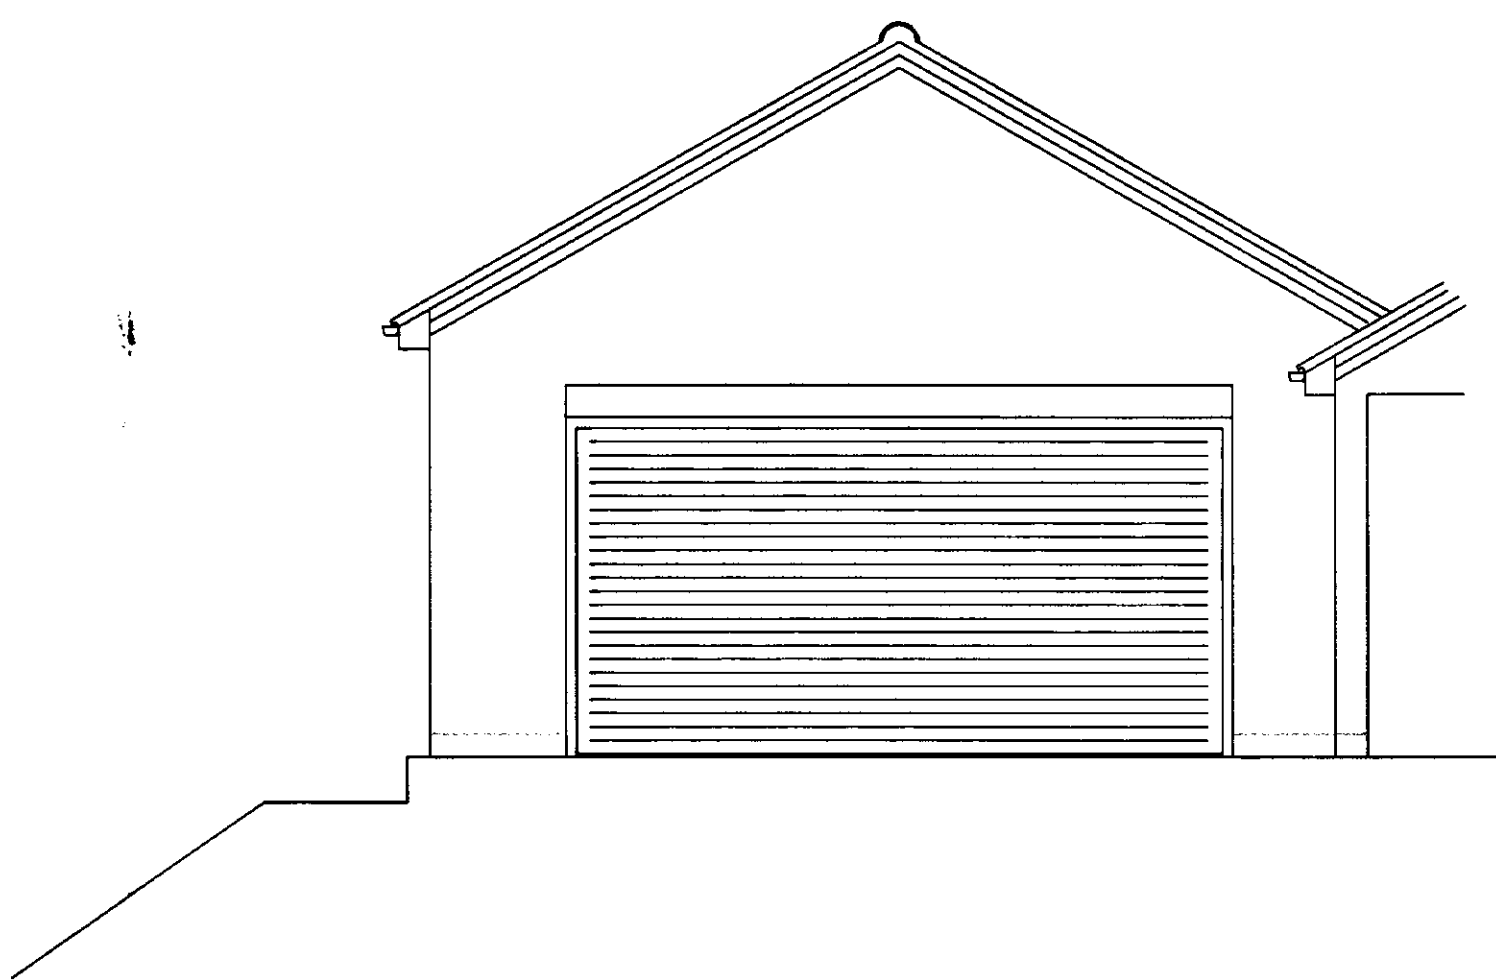


PROPOSED REAR ELEVATION

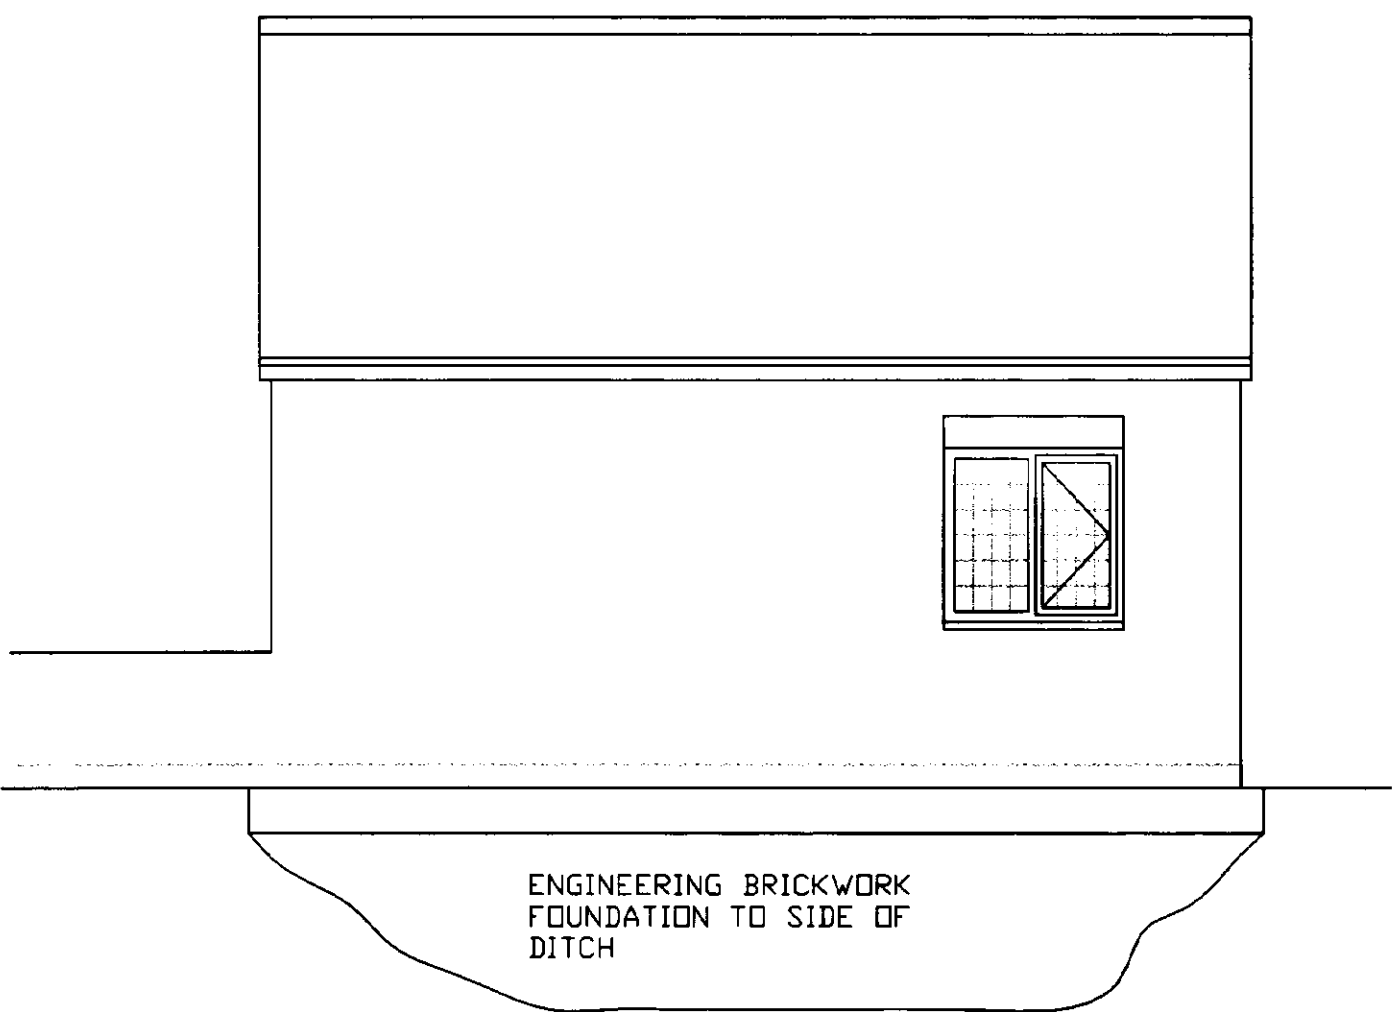


PROPOSED NORTH ELEVATION

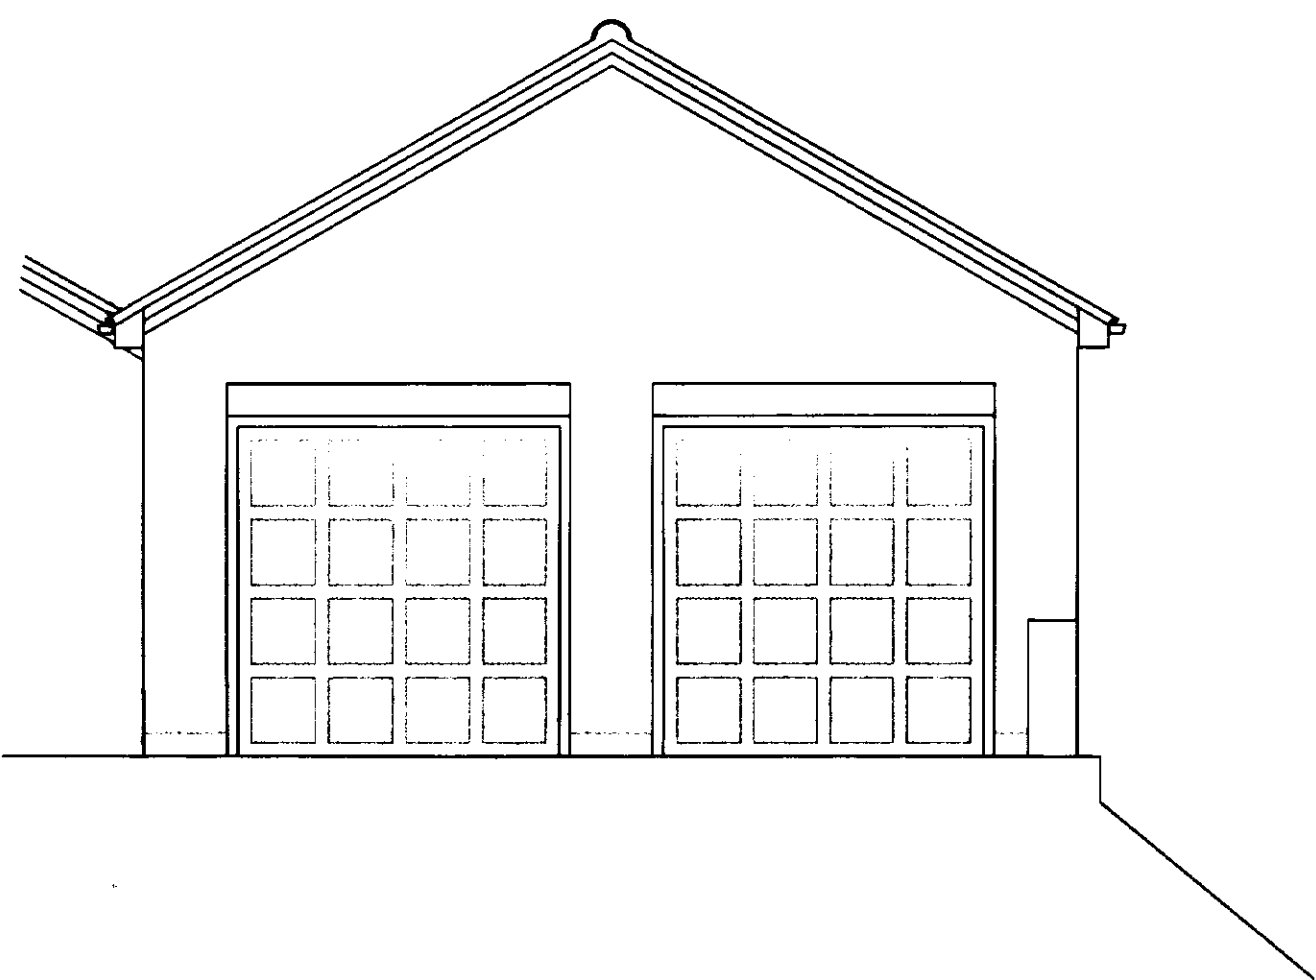

PROPOSED FRONT ELEVATION

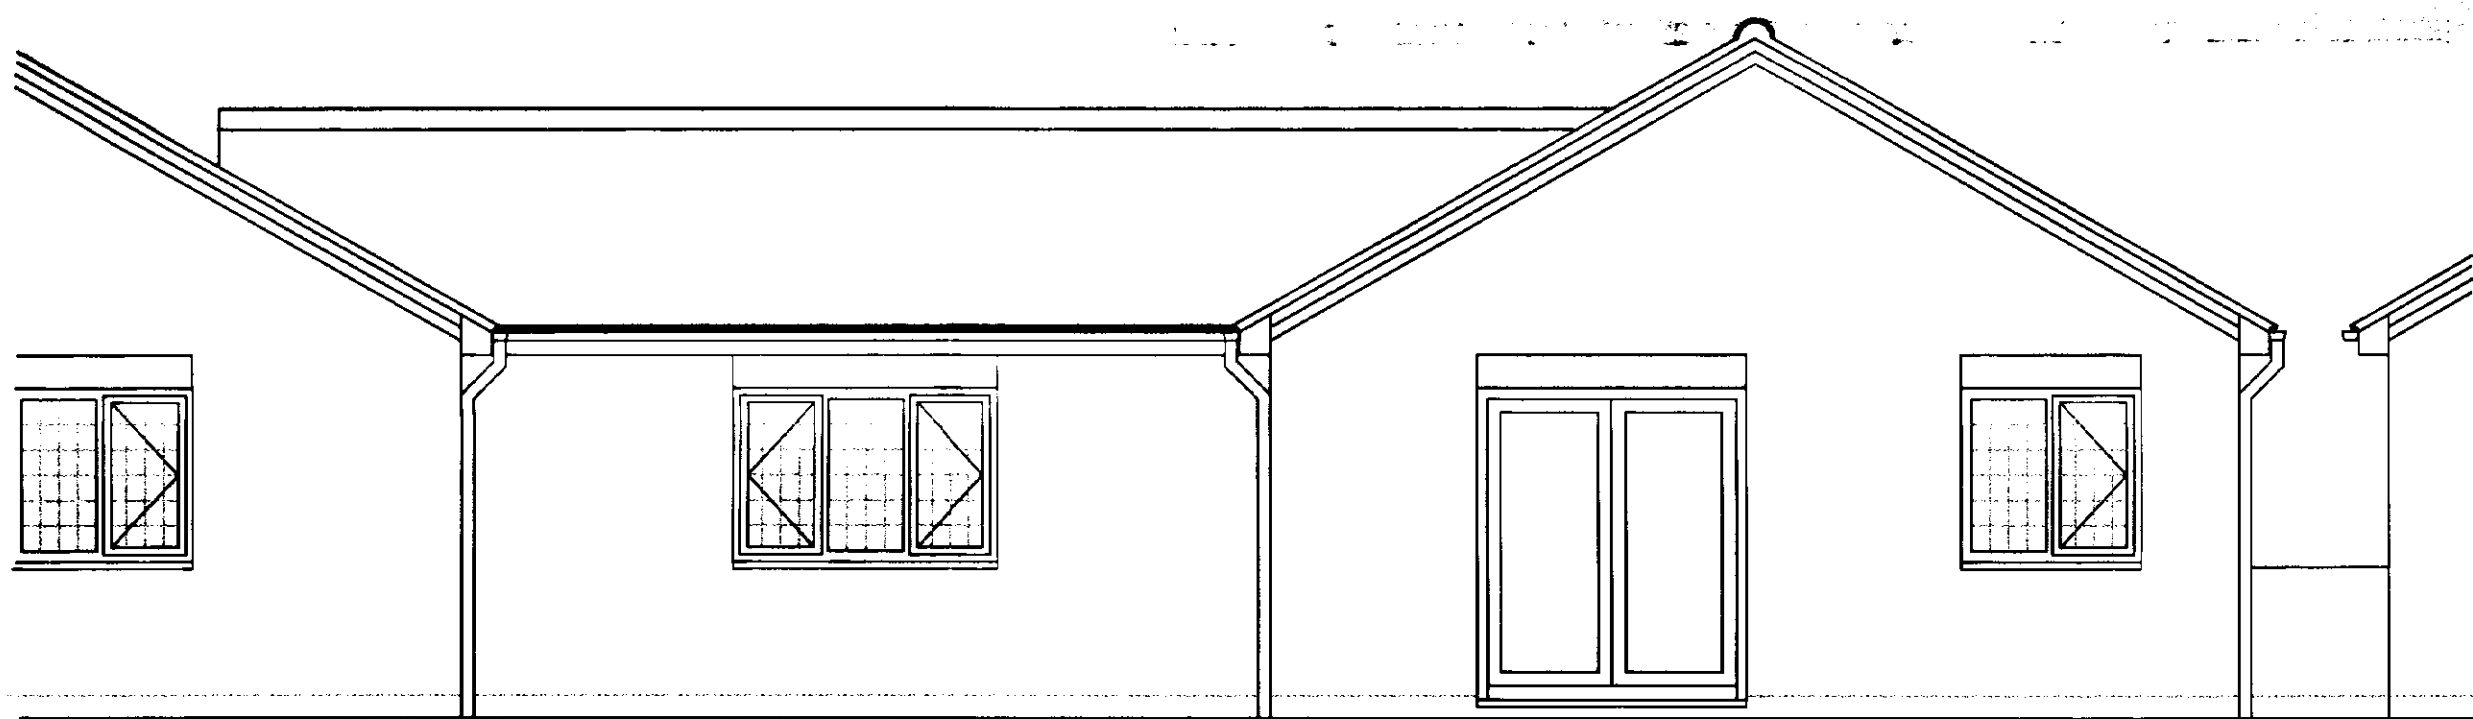


PROPOSED NORTH ELEVATION

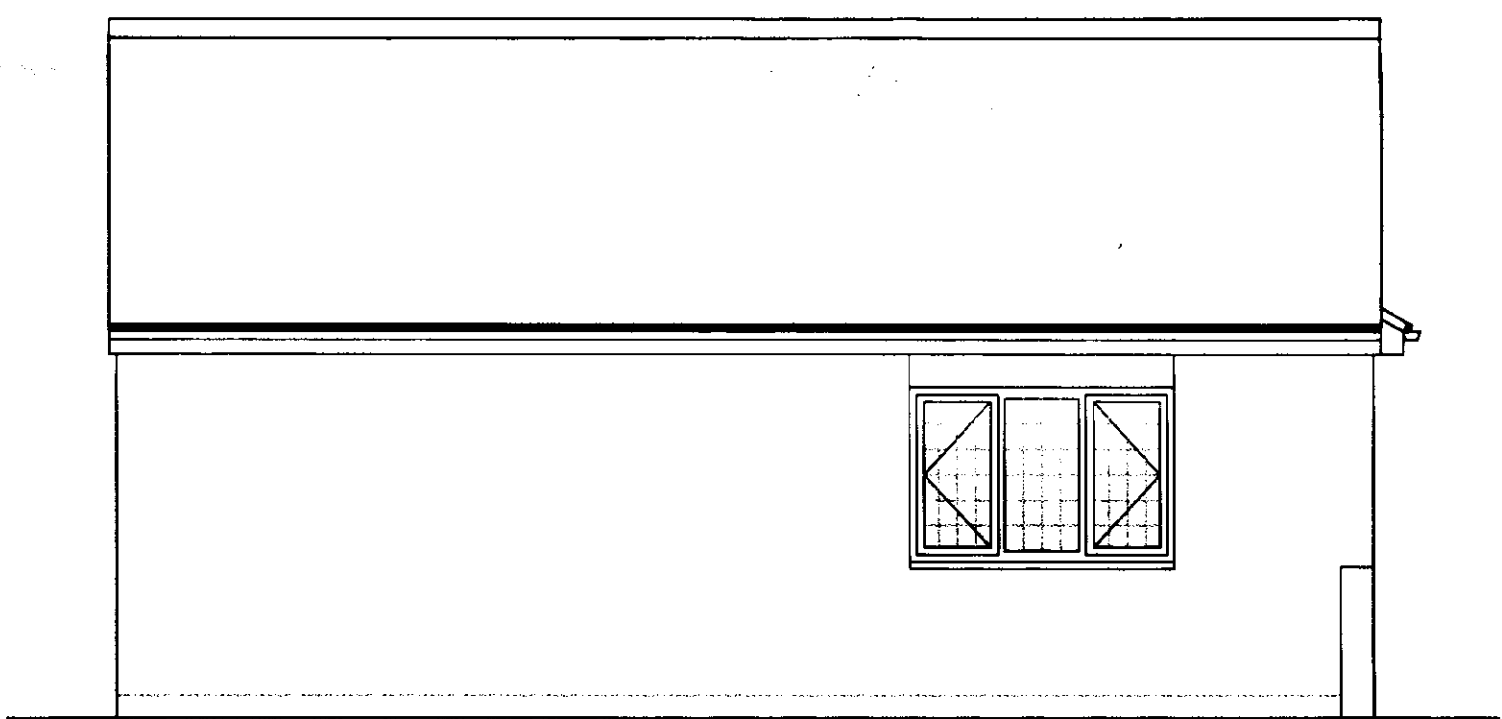


PROPOSED WEST ELEVATION

BUNGALOW EXTENSION

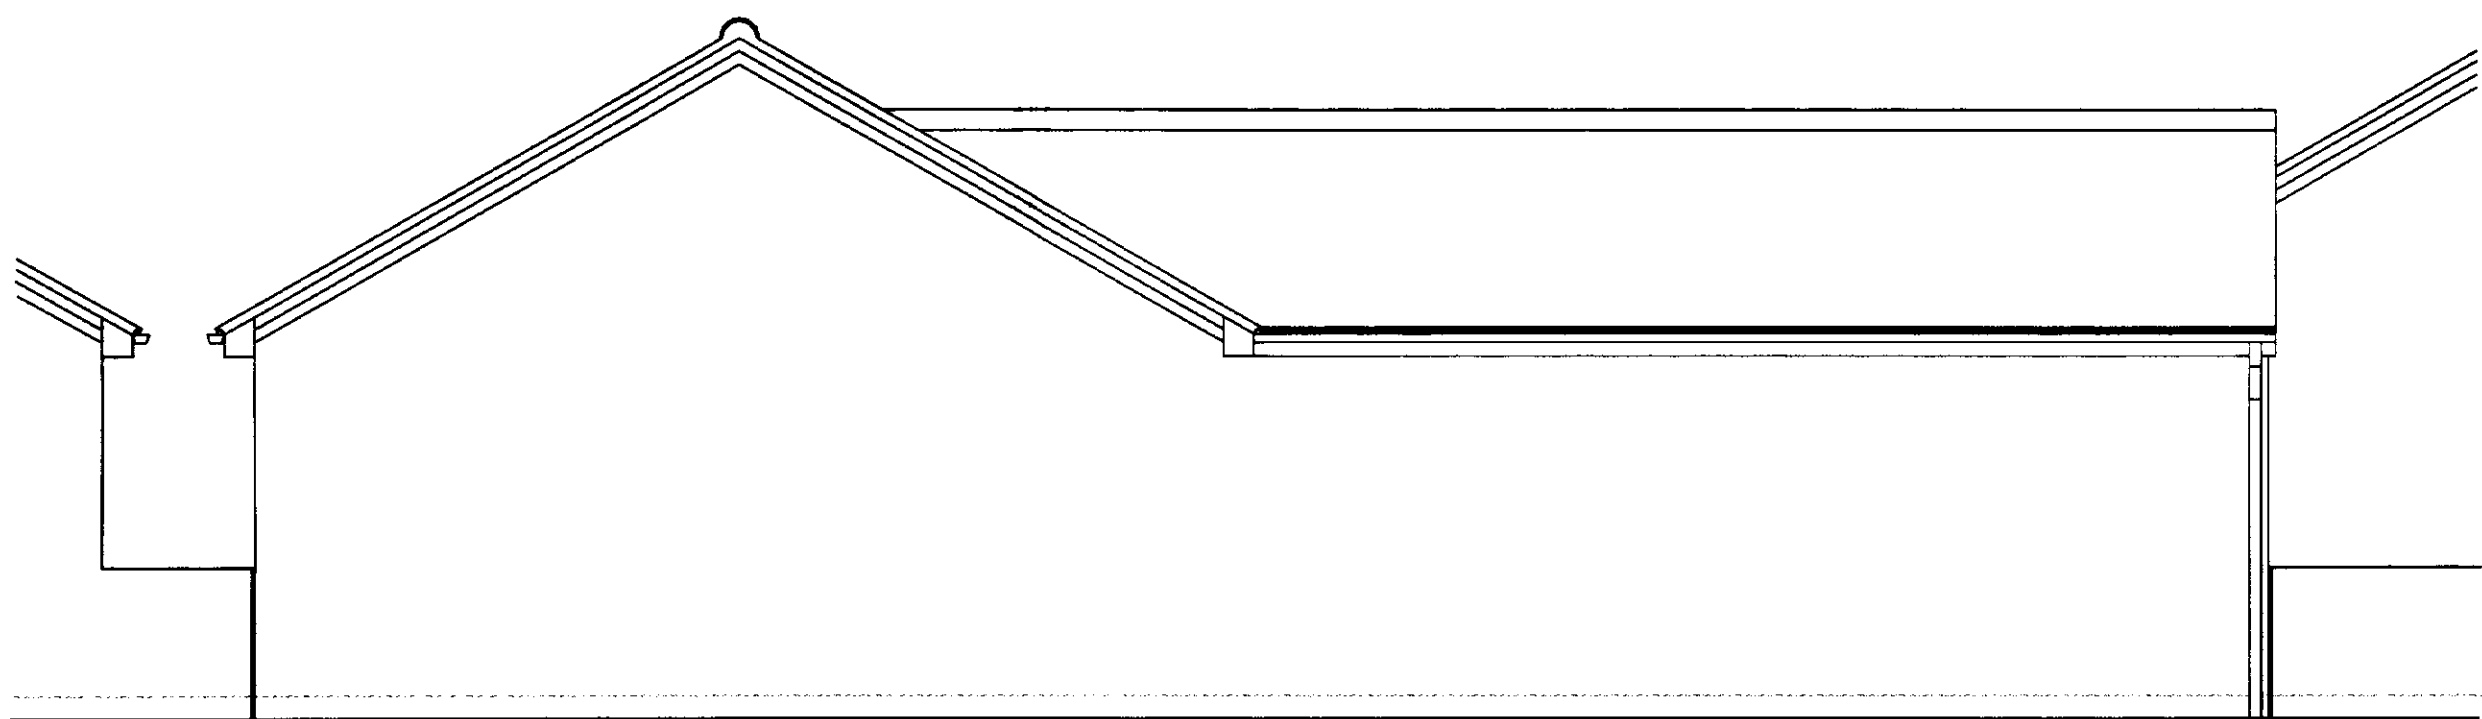

PROPOSED SOUTH ELEVATION

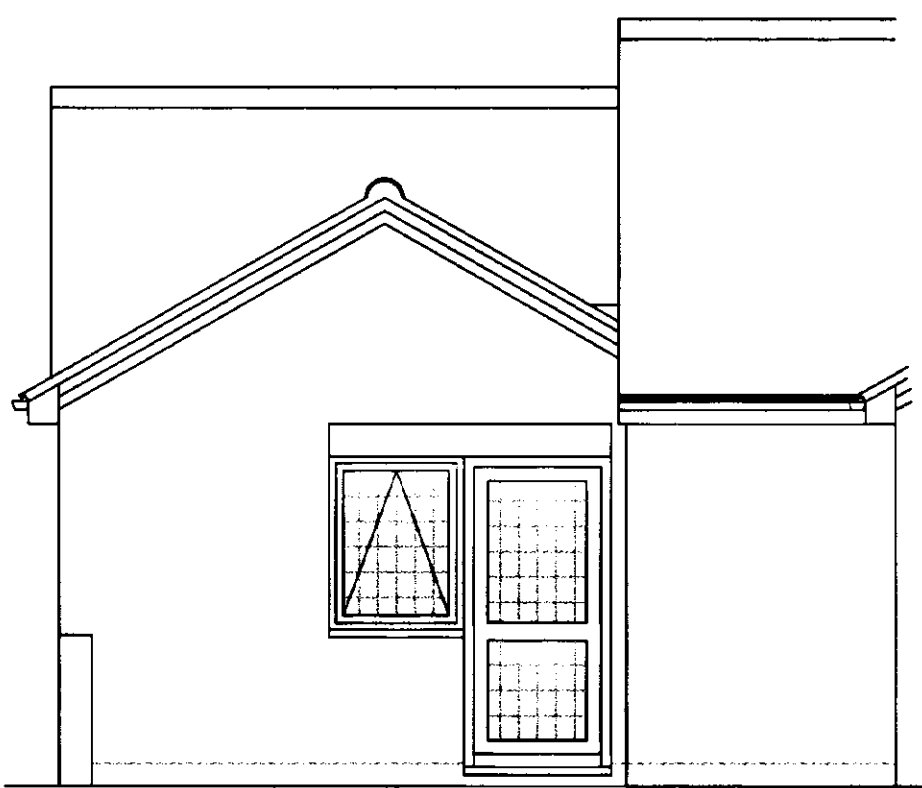

PROPOSED EAST ELEVATION

Plotted
- 6 NOV 2002
Ref 1203/02

A.S.H. ARCHITECTURAL
DESIGNS
ANDREW HAMMOND (M.N.D. BUILDING)
ASHMOND HOUSE, QUEENS STREET, MARCH, CAMBRIDGESHIRE, PE15 8SN



PROJECT:
THE FARMERS DEN
LDW GATE
TYDD ST MARY
LINCOLNSHIRE

PROPOSED REAR
EXTENSION AND NEW
DOUBLE GARAGE


ON BEHALF OF MR KING

SCALE 1:50	DATE 4TH OCTOBER 2002
DRAWING NO ASH2002AA	SHEET NO. 3 OF 3 (1ST ISSUE) PROPOSED ELEVATIONS

PROPOSED GARAGE PLAN

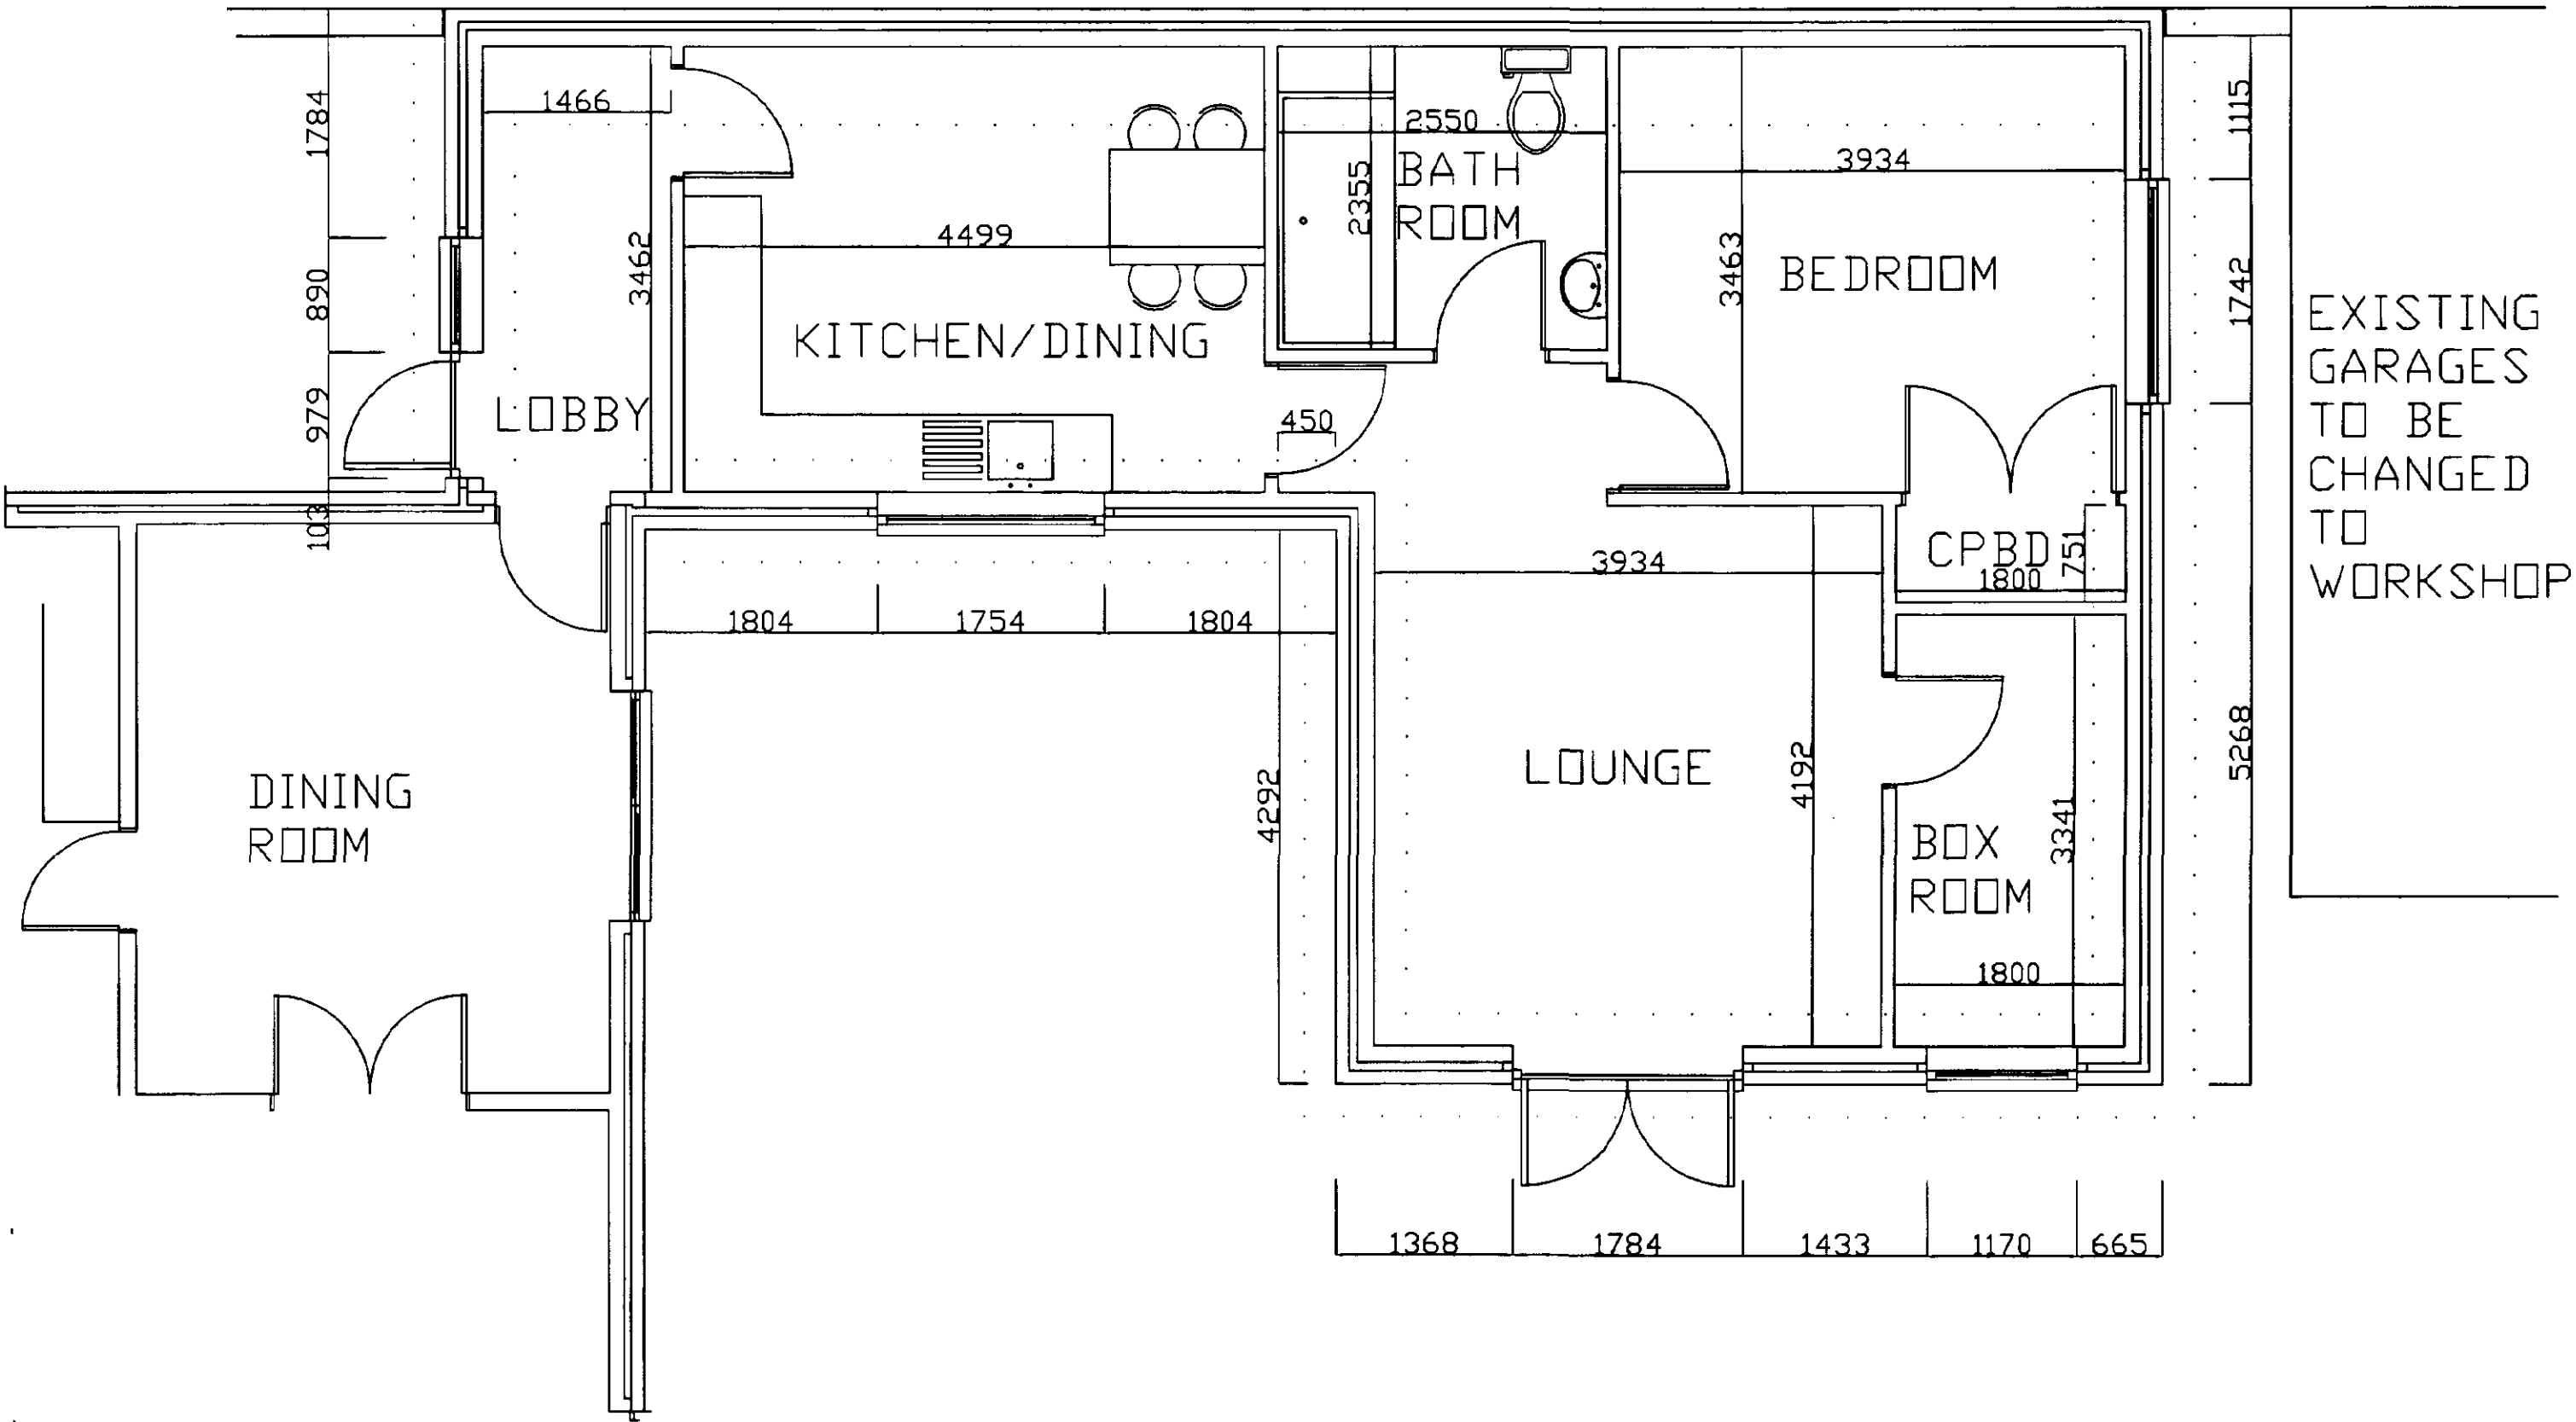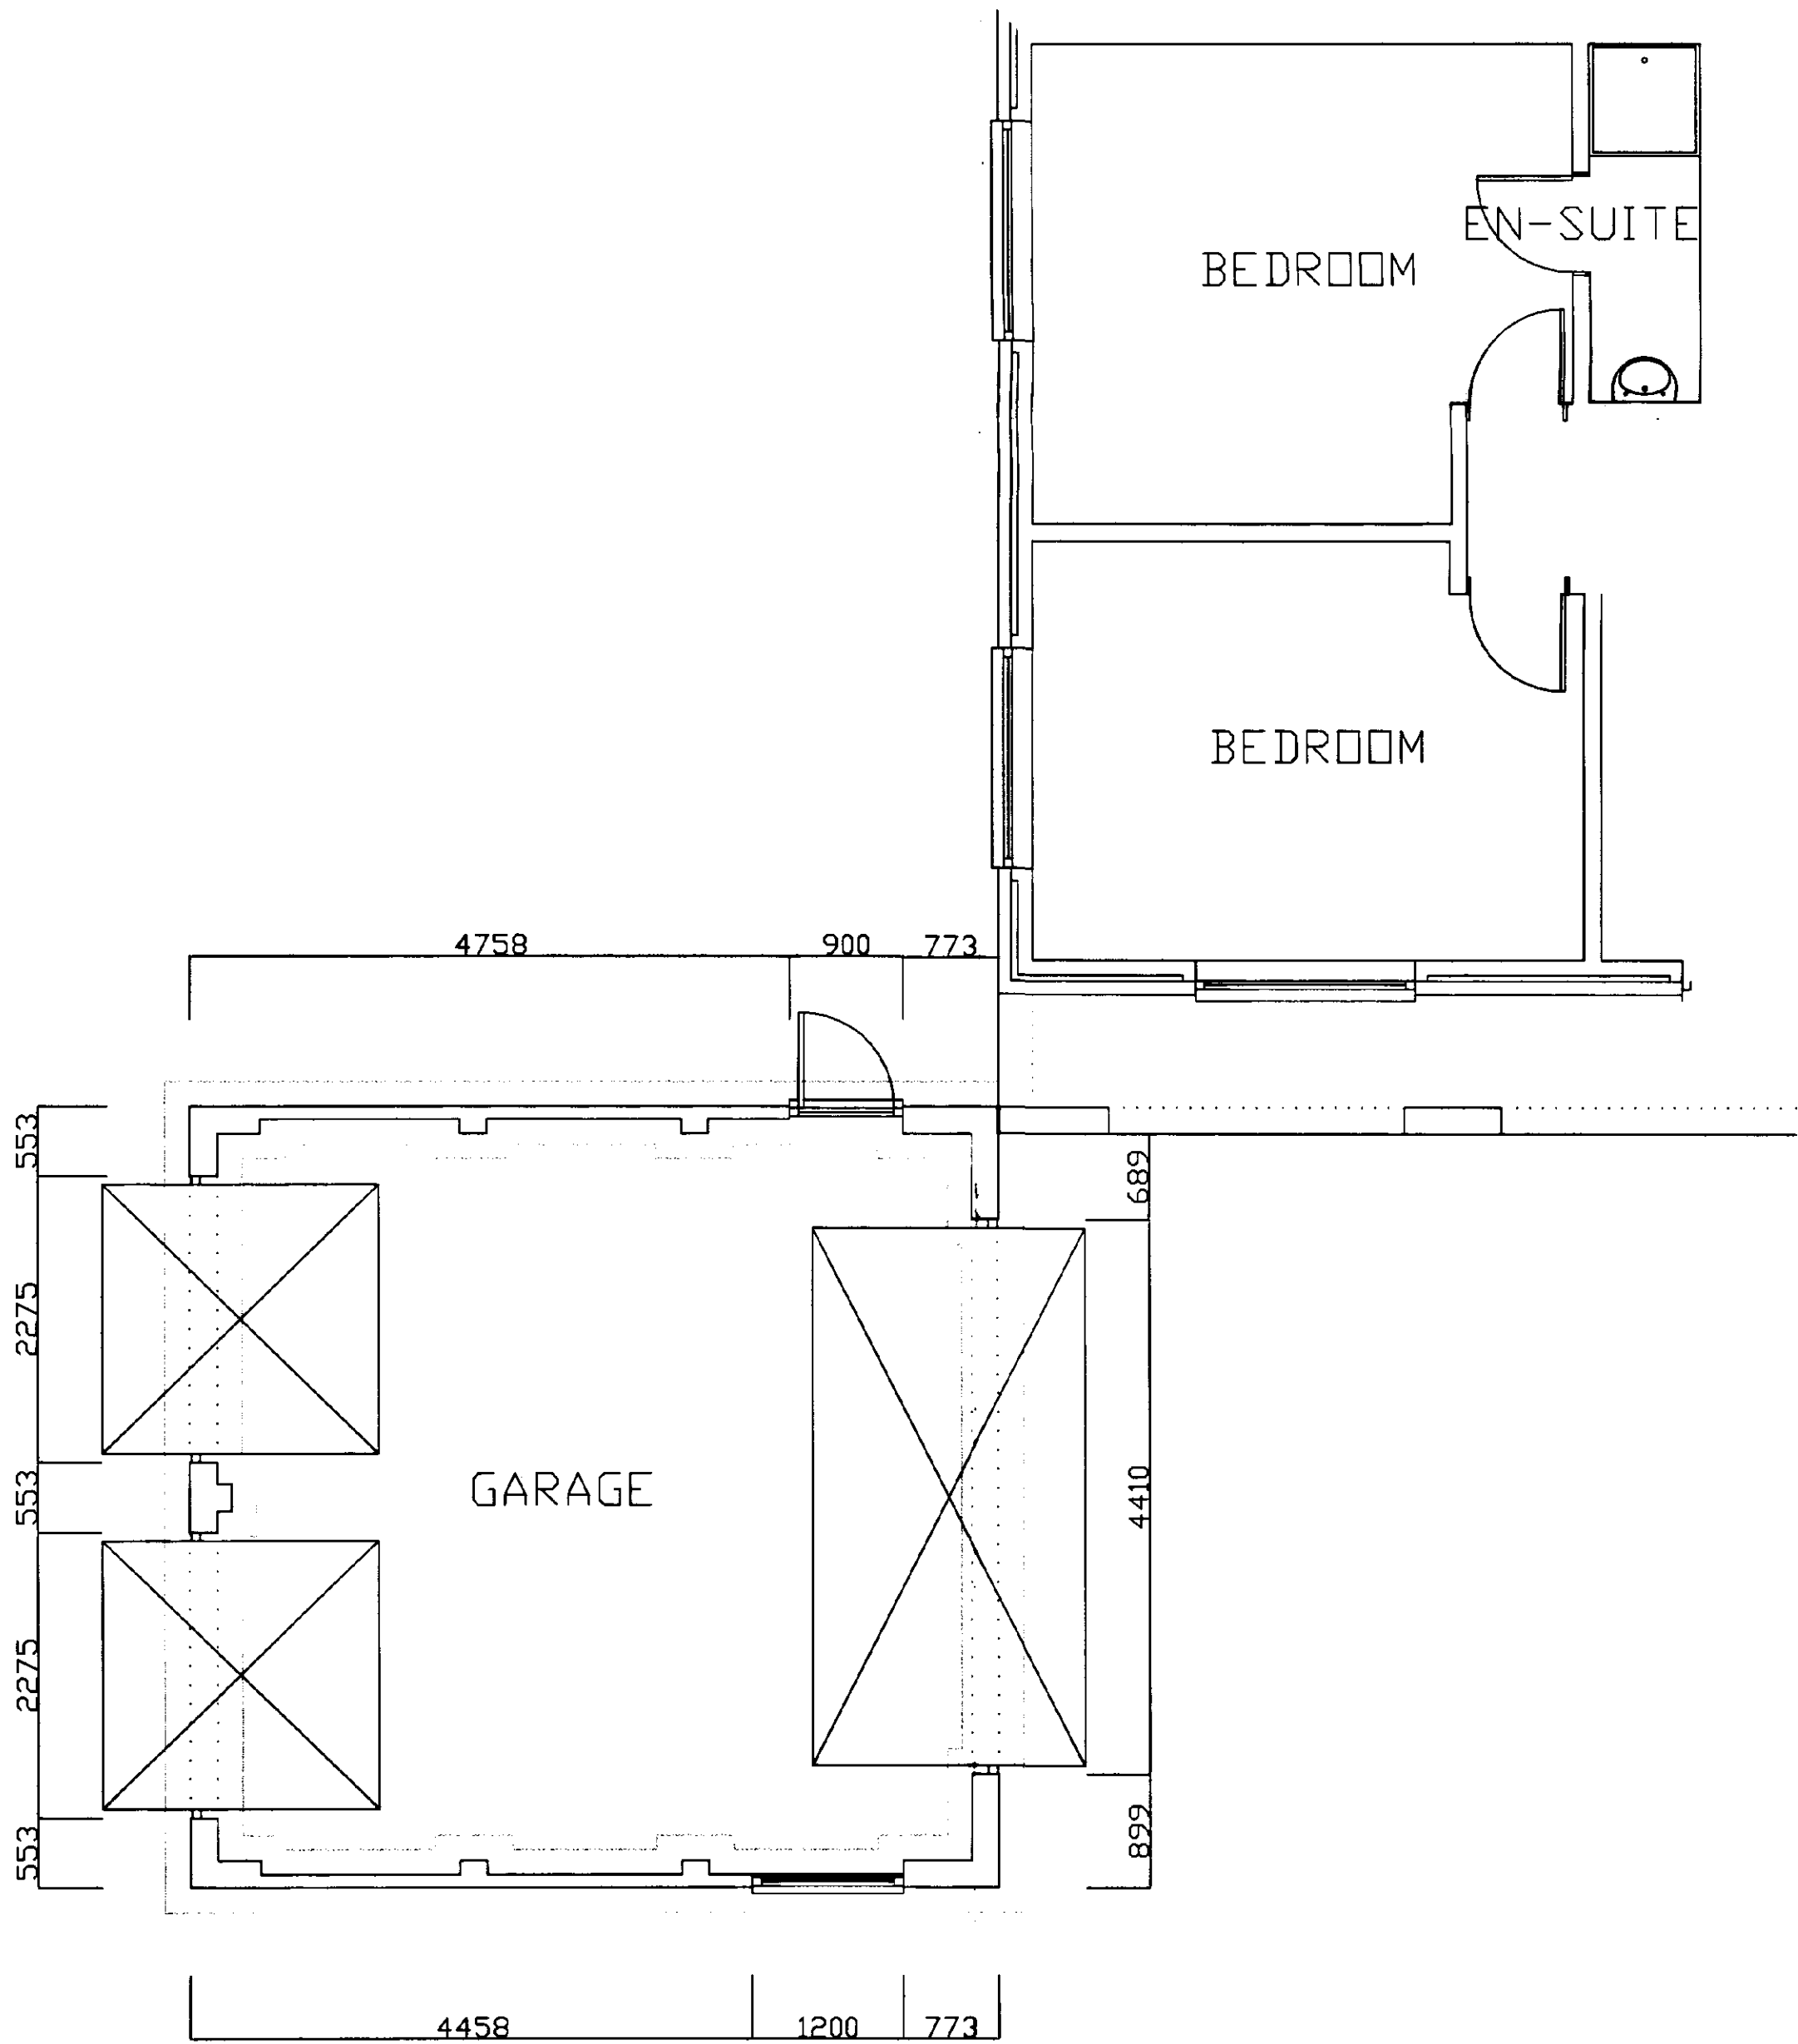

PROPOSED EXTENSION PLAN

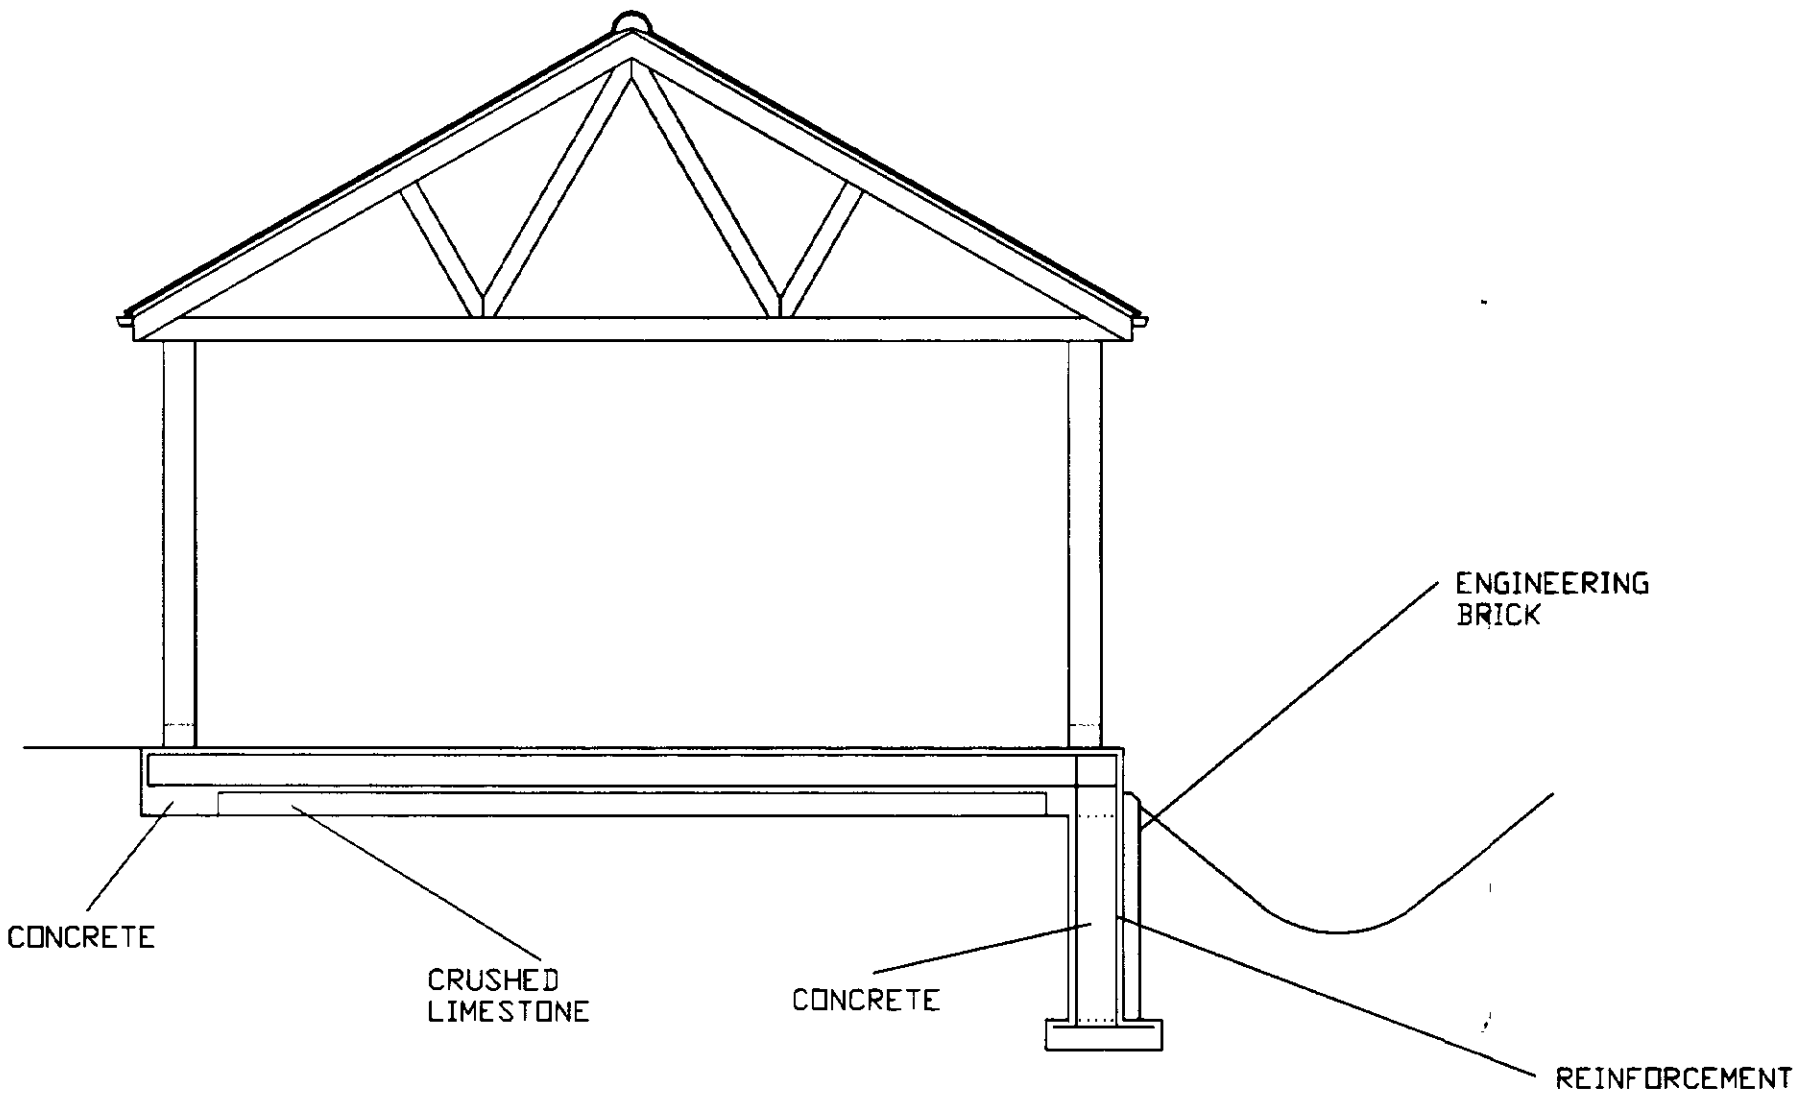

PROPOSED SECTION THROUGH GARAGE
(ONLY TO BE USED IF DITCH IS NOT TO BE SUITABLY FILLED IN WITH
COMPACTED AGGREGATES.)

SHDC
Planning & Development
6 NOV 2002
Ref 1203/02

A.S.H. ARCHITECTURAL



DESIGNS

ANDREW HAMMOND (H.N.S. BUILDING)
ASHMOND HOUSE, QUEENS STREET, MARCH, CAMBRIDGESHIRE, PE15 8SN

PROJECT:
THE FARMERS DEN
LOW GATE
TYDD ST MARY
LINCOLNSHIRE

PROPOSED REAR
EXTENSION AND NEW
DOUBLE GARAGE

ON BEHALF OF MR KING

SCALE:
1:50

DATE
4TH OCTOBER 2002

DRAWING NO.
ASH2002AA

SHEET NO.
2 OF 3 (1ST ISSUE)
PROPOSED EXTENSION AND